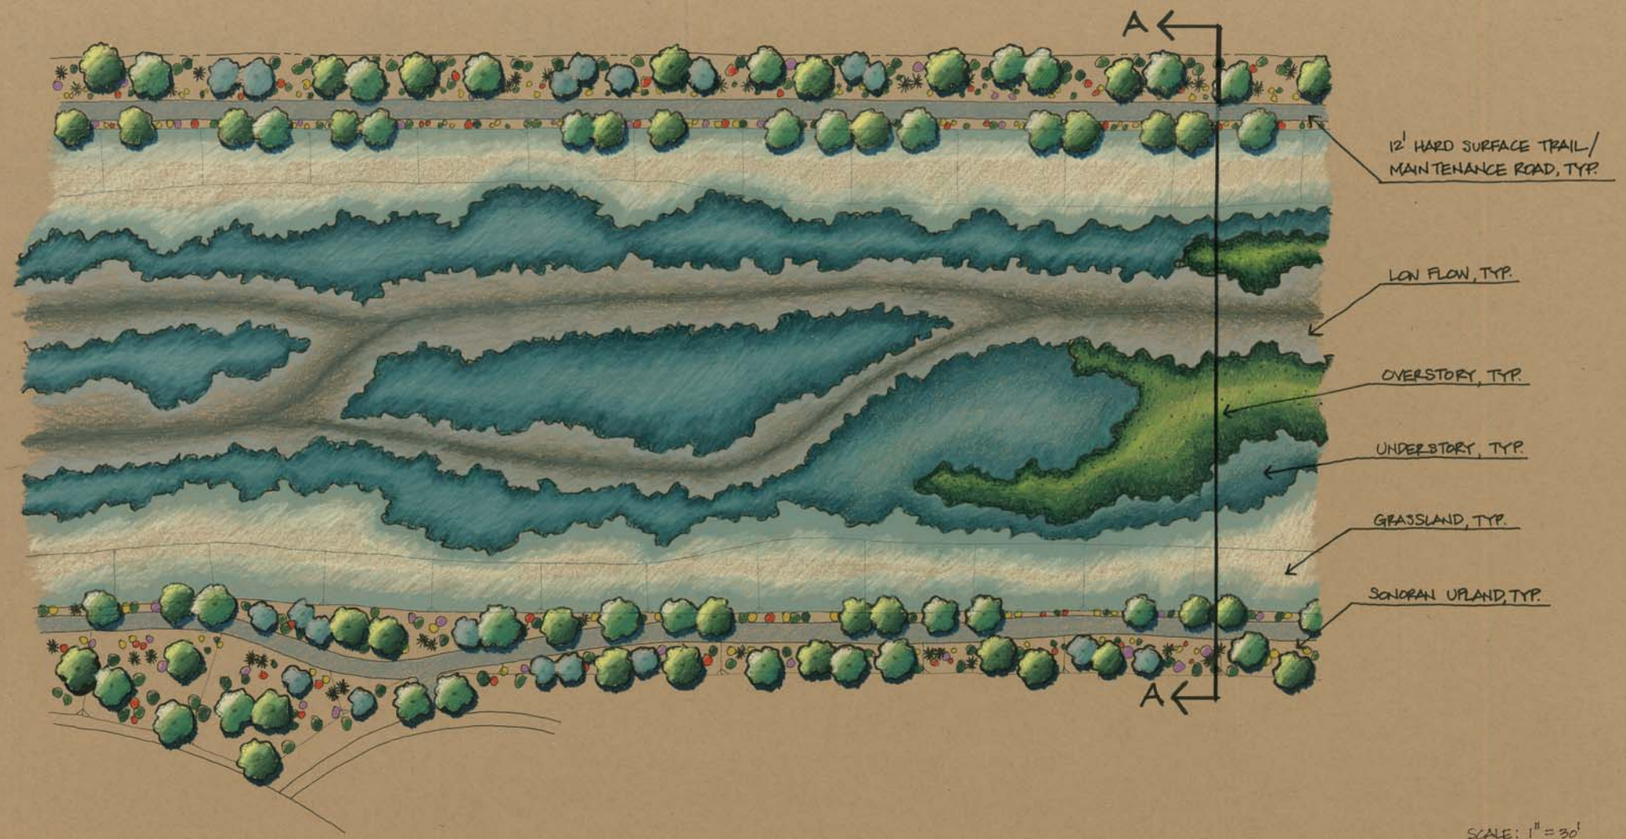

Typical Plan

SCALE: 1" = 30'

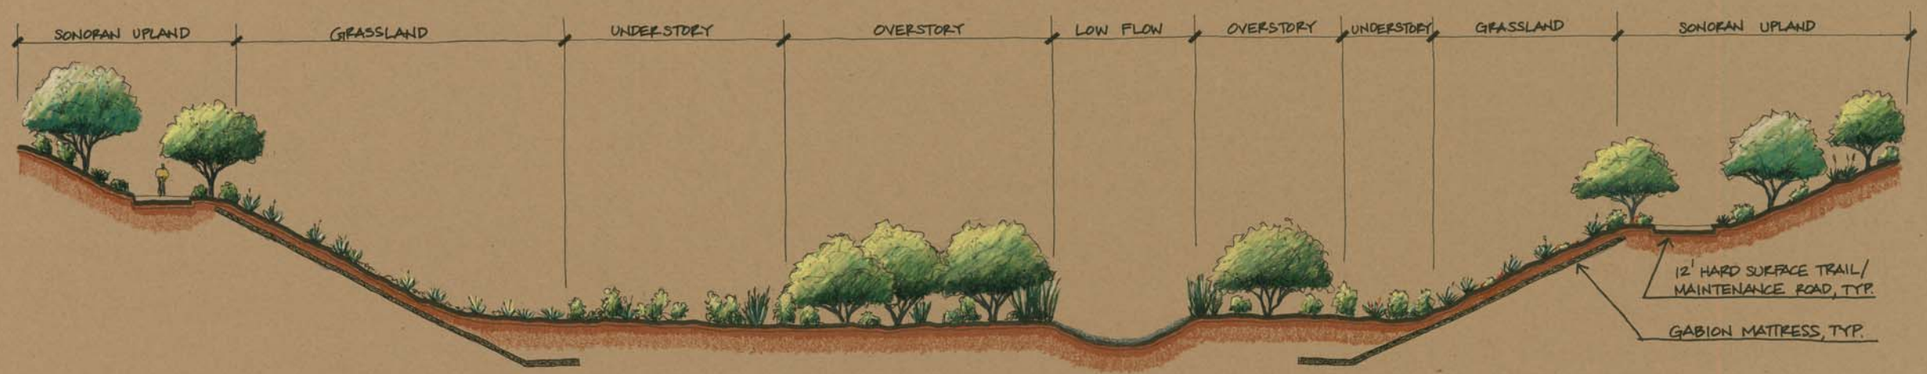

Section A-A

NEW RIVER CHANNEL

NEW RIVER CHANNEL

Vegetation Details

Vegetation Details

Grand Avenue to Skunk Creek and Paradise Shores

October 6, 2004