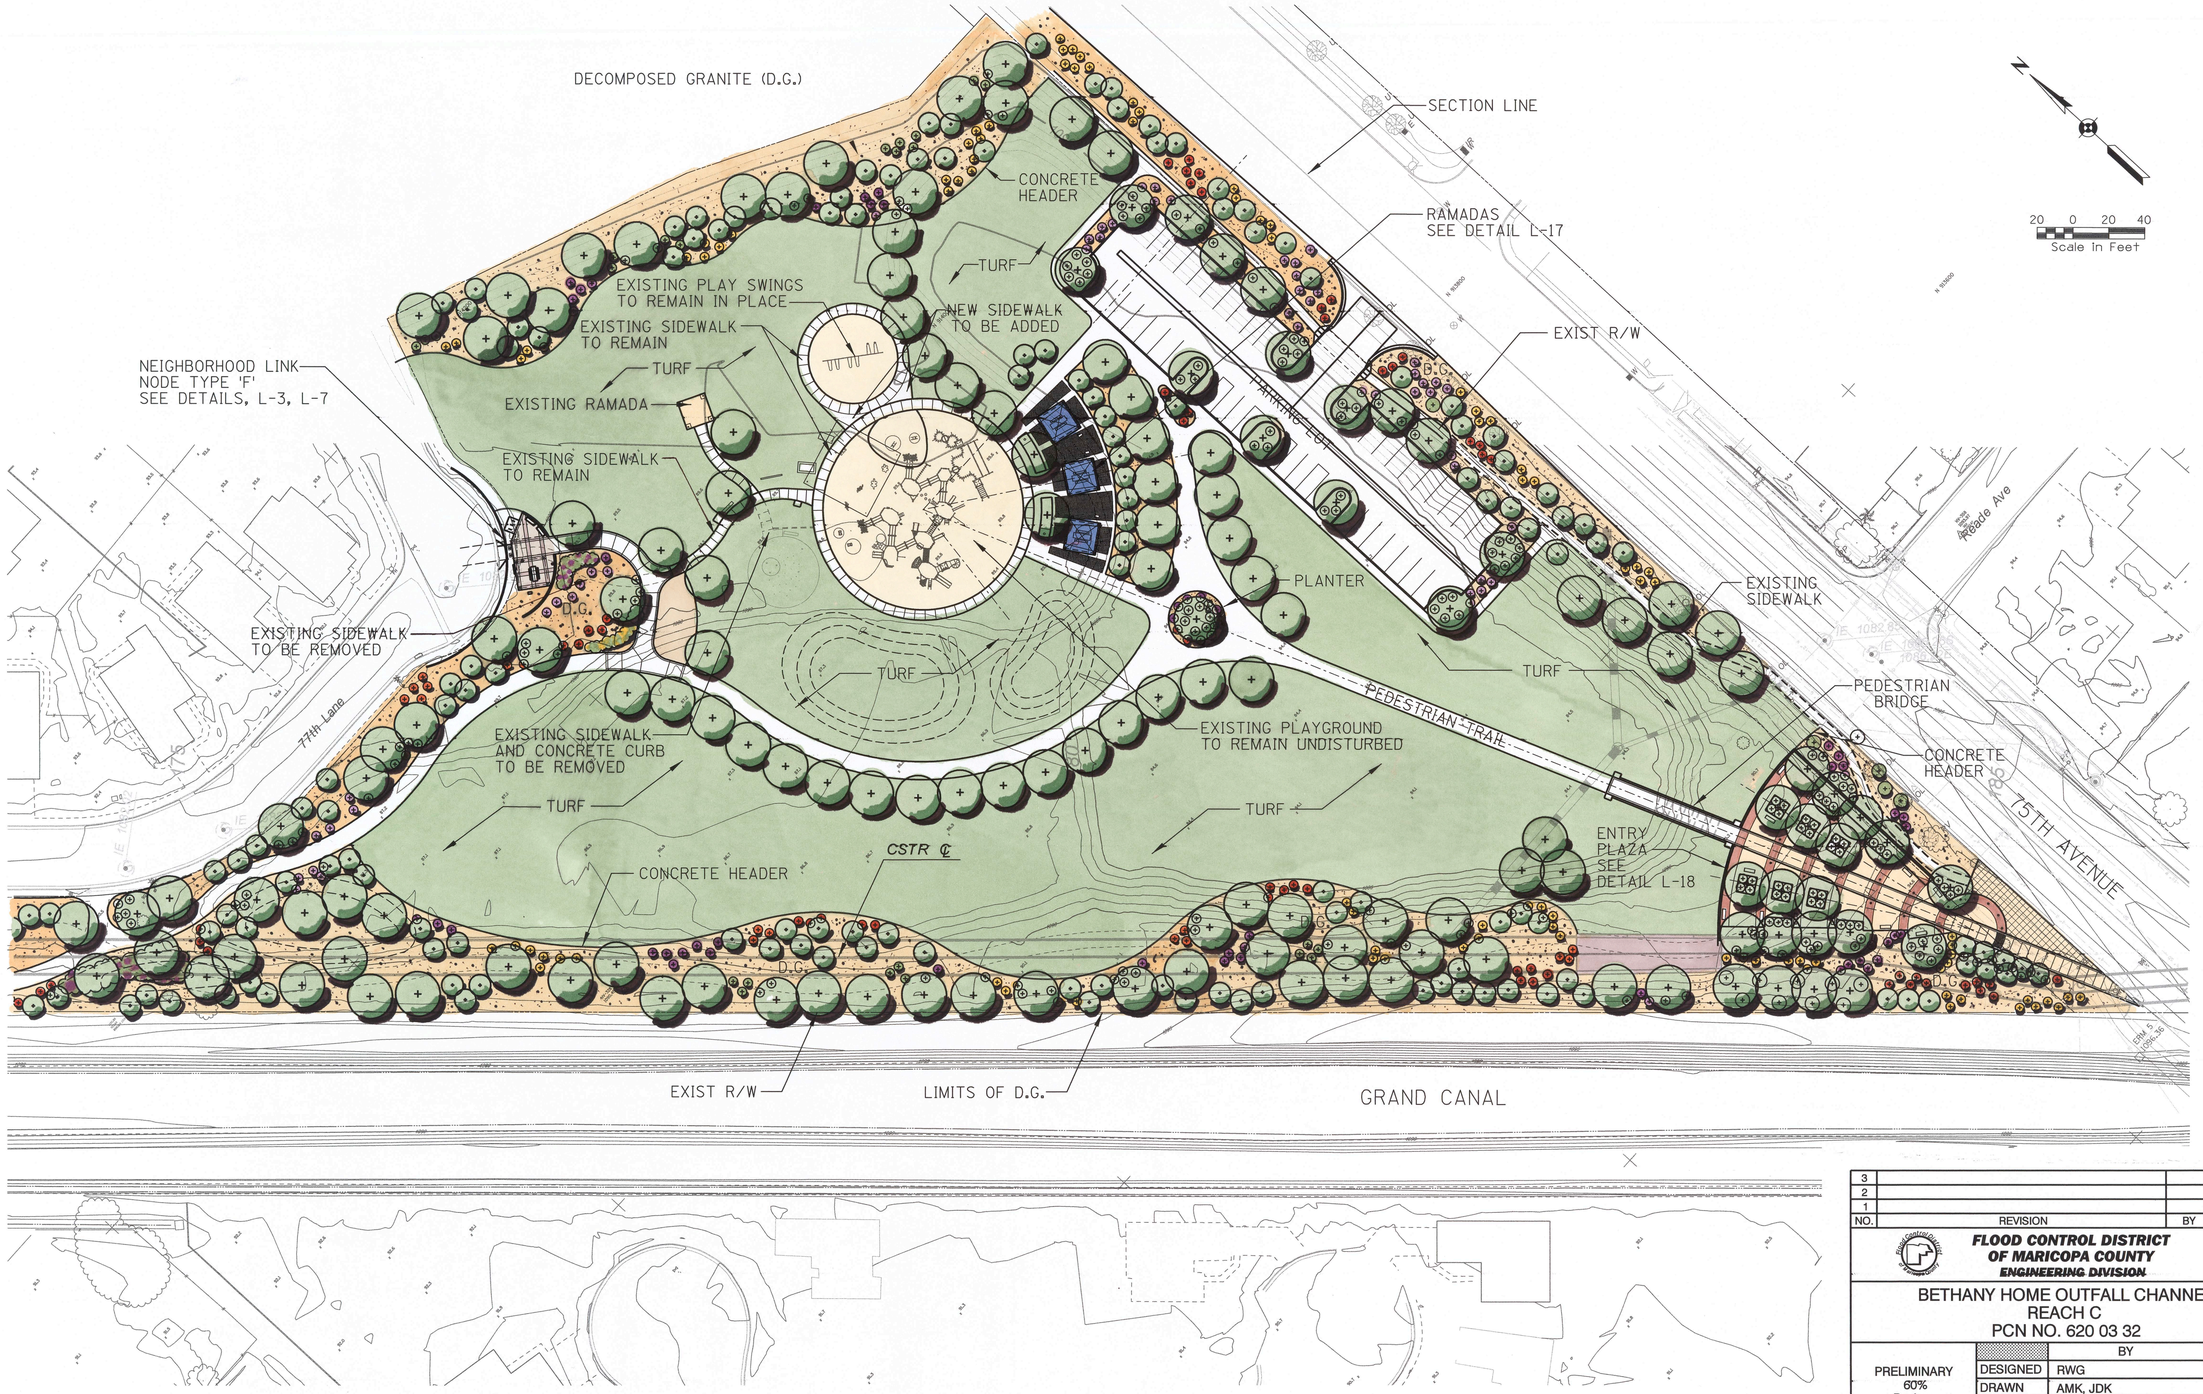

NO.	REVISION	BY	DATE
3			
2			
1			

FLOOD CONTROL DISTRICT OF MARICOPA COUNTY
ENGINEERING DIVISION

BETHANY HOME OUTFALL CHANNEL
REACH C
PCN NO. 620 03 32

PRELIMINARY
60%
Review
NOT FOR
CONSTRUCTION

	BY	DATE
DESIGNED	RWG	10/04
DRAWN	AMK, JDK	10/04
CHECKED	RWG, BLQ	10/04

DMJM HARRIS
2777 E. CAMELBACK ROAD SUITE 200
PHOENIX, AZ. 85016-4302 (602) 337-2777

DRAWING NO.
Exhibit B

LANDSCAPE PLAN

SHEET OF