BULLARD WASH CHANNEL IMPROVEMENTS - PHASE II

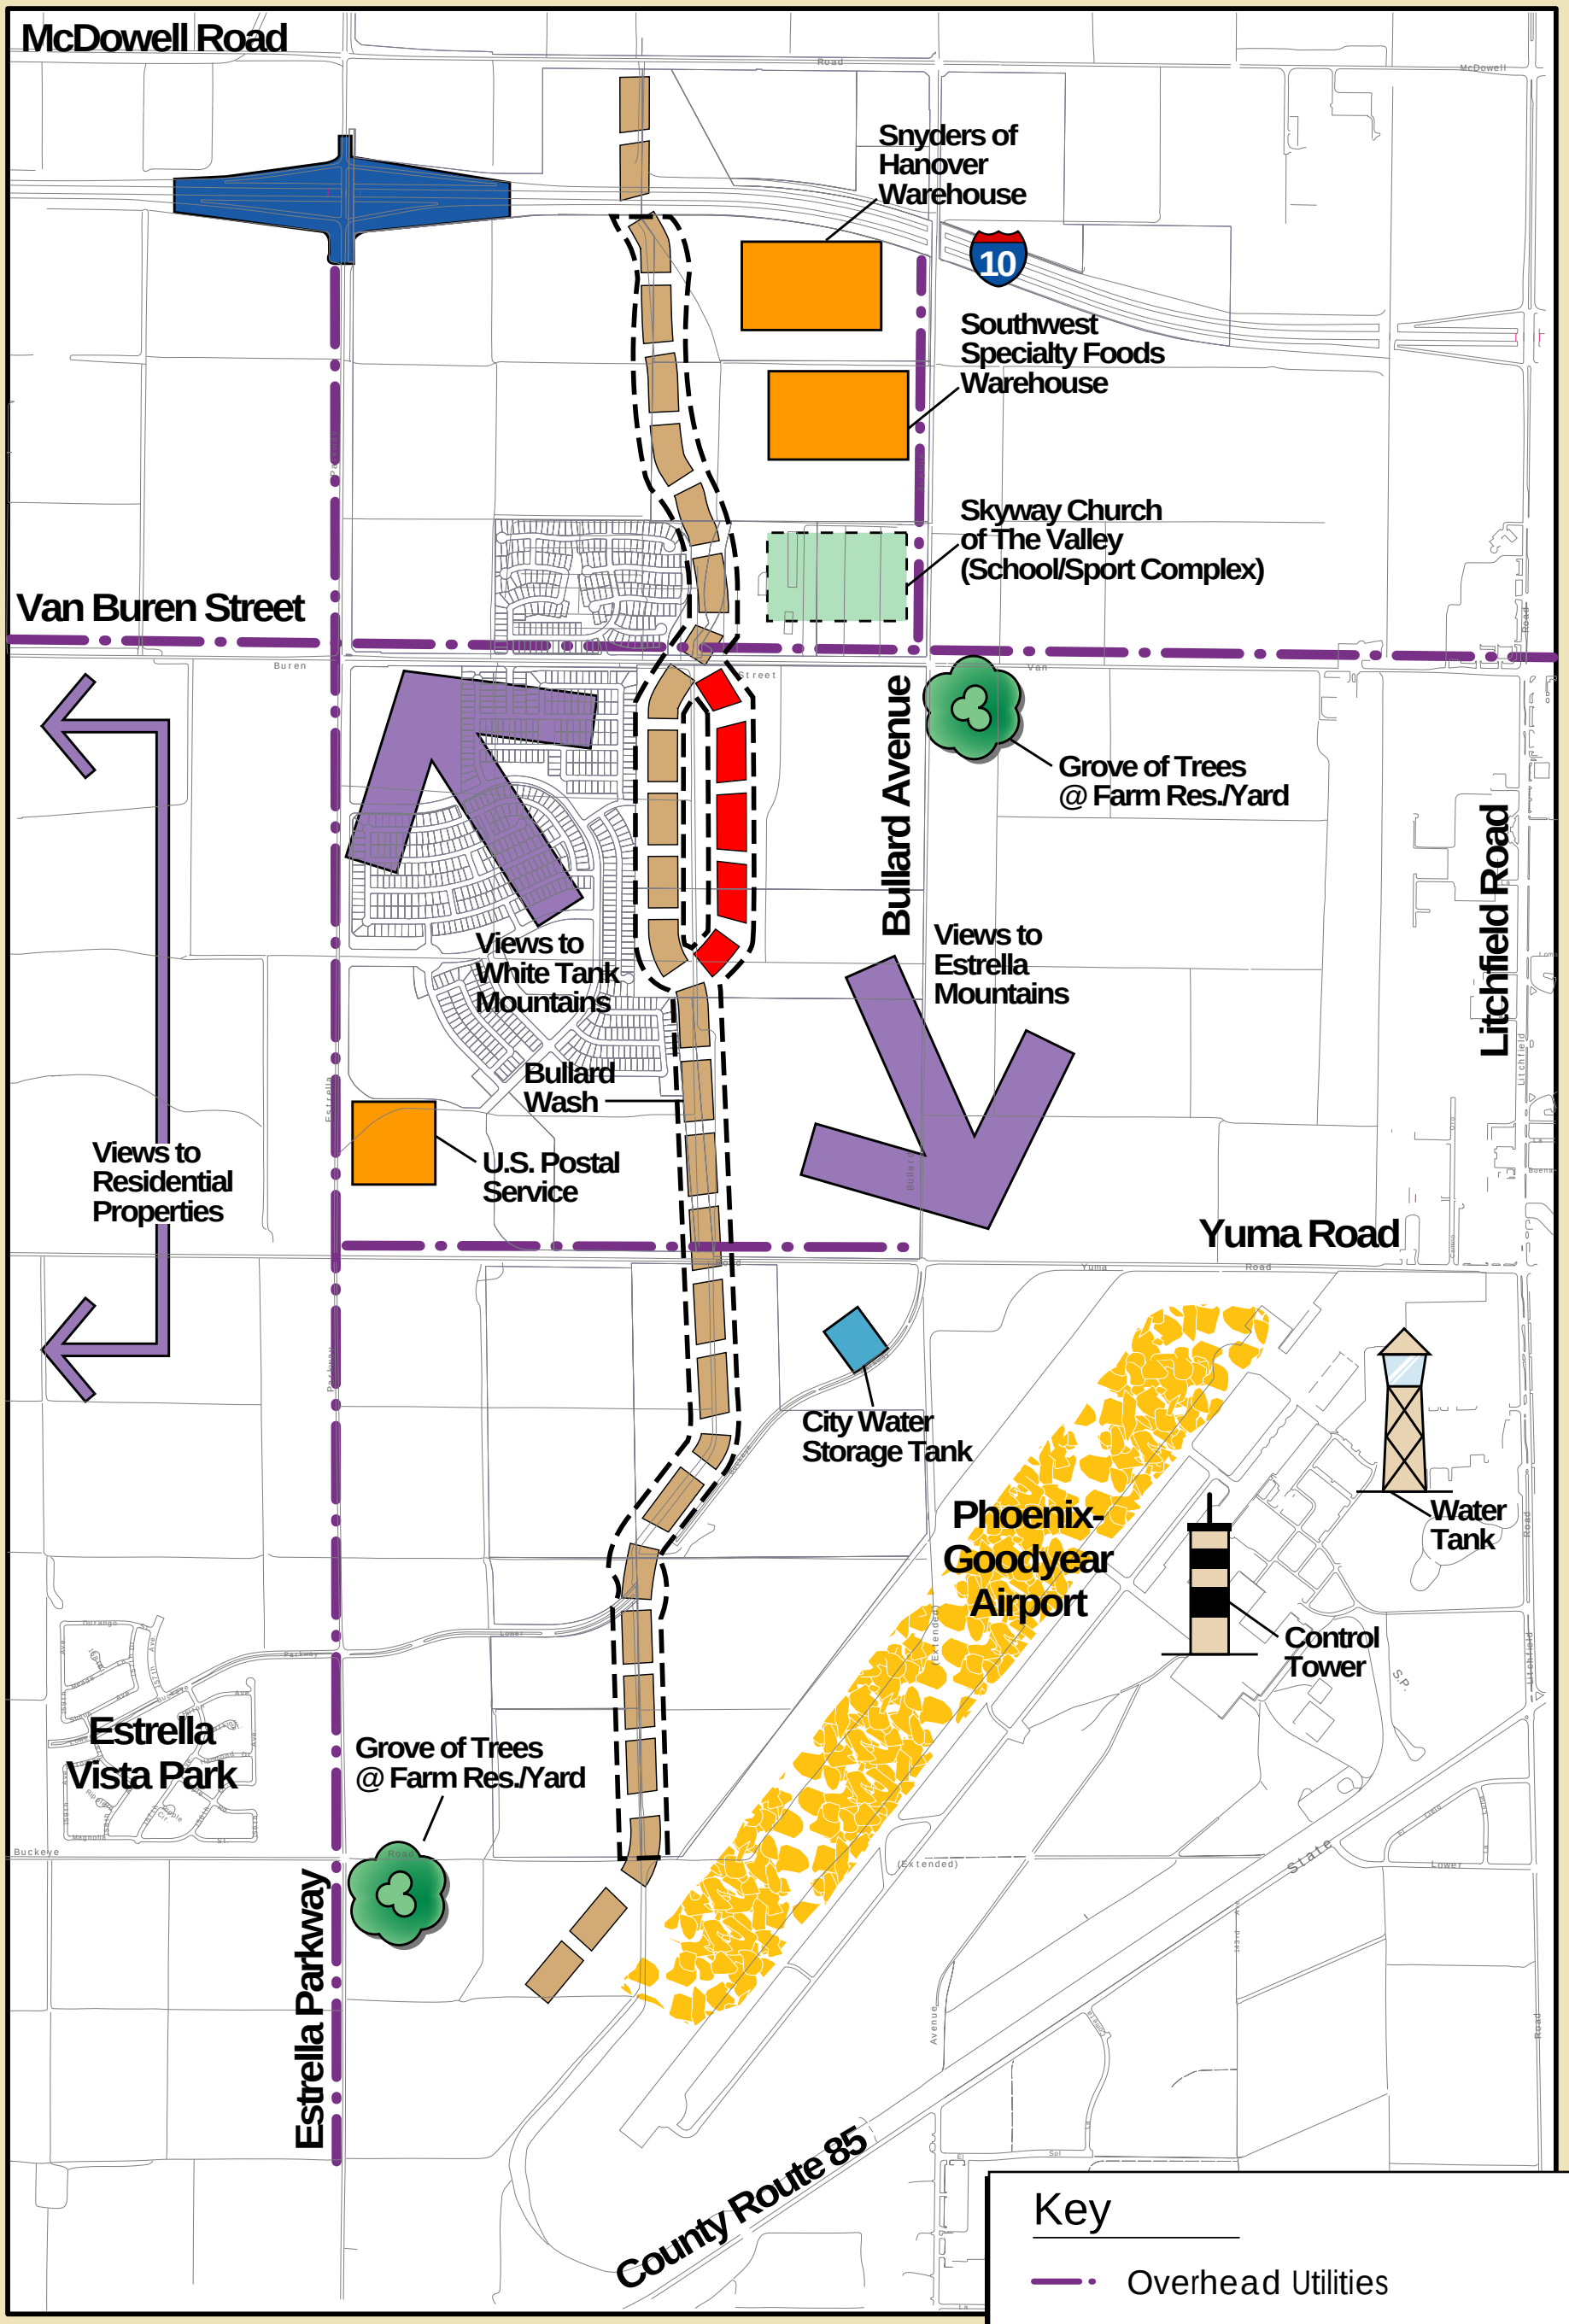

SITE ANALYSIS