SONOQUI WASH CHANNELIZATION - PHASE III

BASIN LANDSCAPE

Typical Seed Mix Treatment

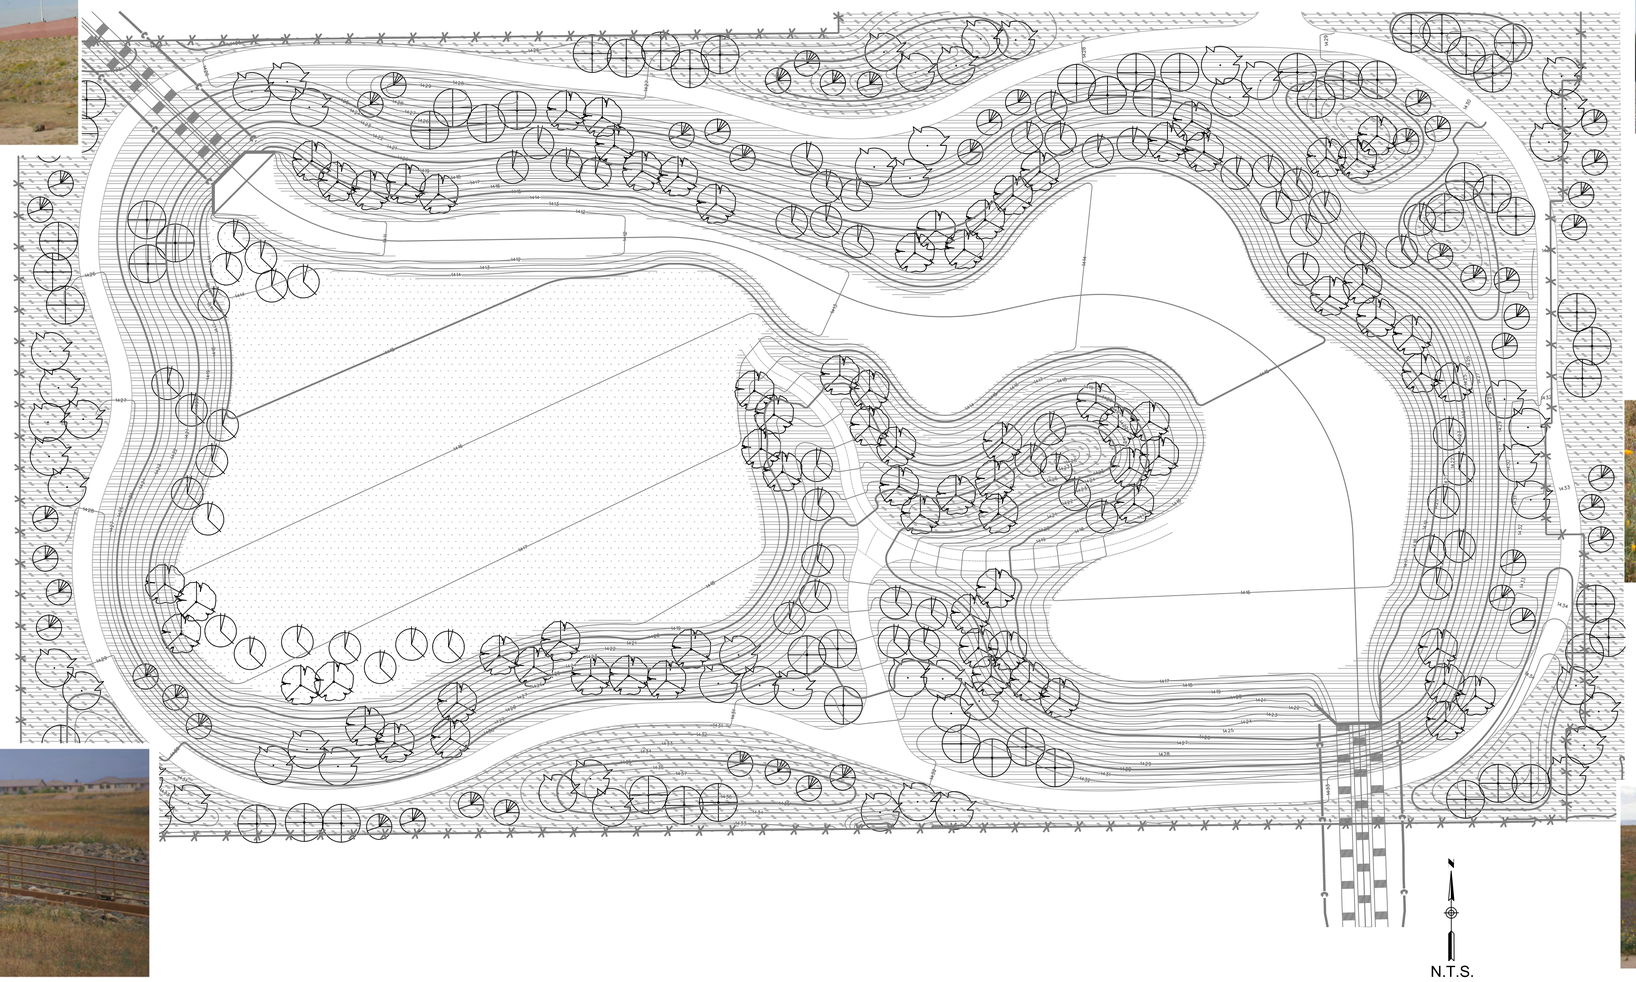

SYM.	
Trees:	
	Blue Palo Verde (Parkinsonia floridum)
	Foothills Palo Verde (Parkinsonia microphyllum)
	Ironwood (Olneya tesota)
	Velvet Mesquite (Prosopis velutina)
	Desert Willow (Chilopsis linearis)

ALL TREES WILL BE TALL POT

Seed Mix "A" Top Area

Seed Mix "B" Side Slopes

Seed Mix "C" Channel Bottom

Seed Mix "D" Basin Bottom

Proposed Gravel Maintenance Road

MAIN BRANCH BASIN LANDSCAPE

OLSSON ASSOCIATES
www.oaconsulting.com
TEL 602.748.1000
FAX 602.748.1001
7250 North 16th Street, Suite 210
Phoenix, AZ 85020-5282

2801 West Durango Street, Phoenix, Arizona 85009, (602) 506-1501

www.fcd.maricopa.gov