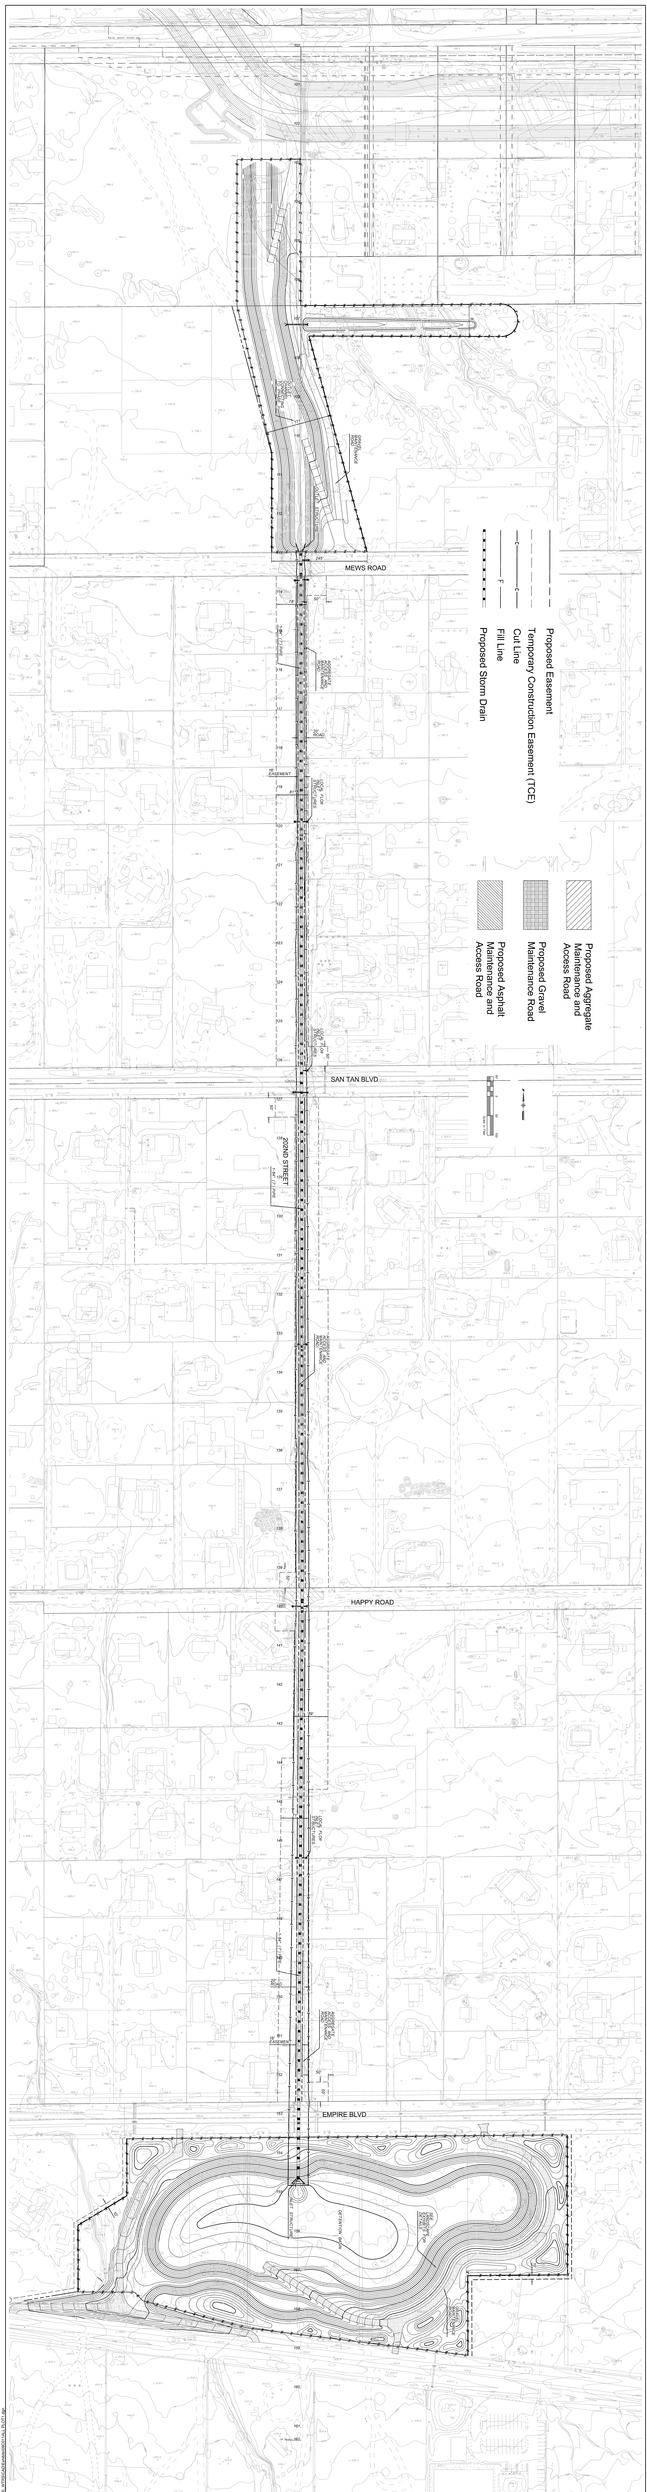


PROJECT NO: 09C011
DRAWN BY: BW
DATE: 07/29/10

SONOQUI PHASE III STORM DRAIN
FCD 2009 C011

PROPOSED EASEMENTS
202ND STREET

OLSSON ASSOCIATES
www.olssonassoc.com
TEL: 602.748.1000
FAX: 602.748.1001
2200 North 75th Street, Suite 210
Phoenix, AZ 85020-5202

FIGURE
AP-01