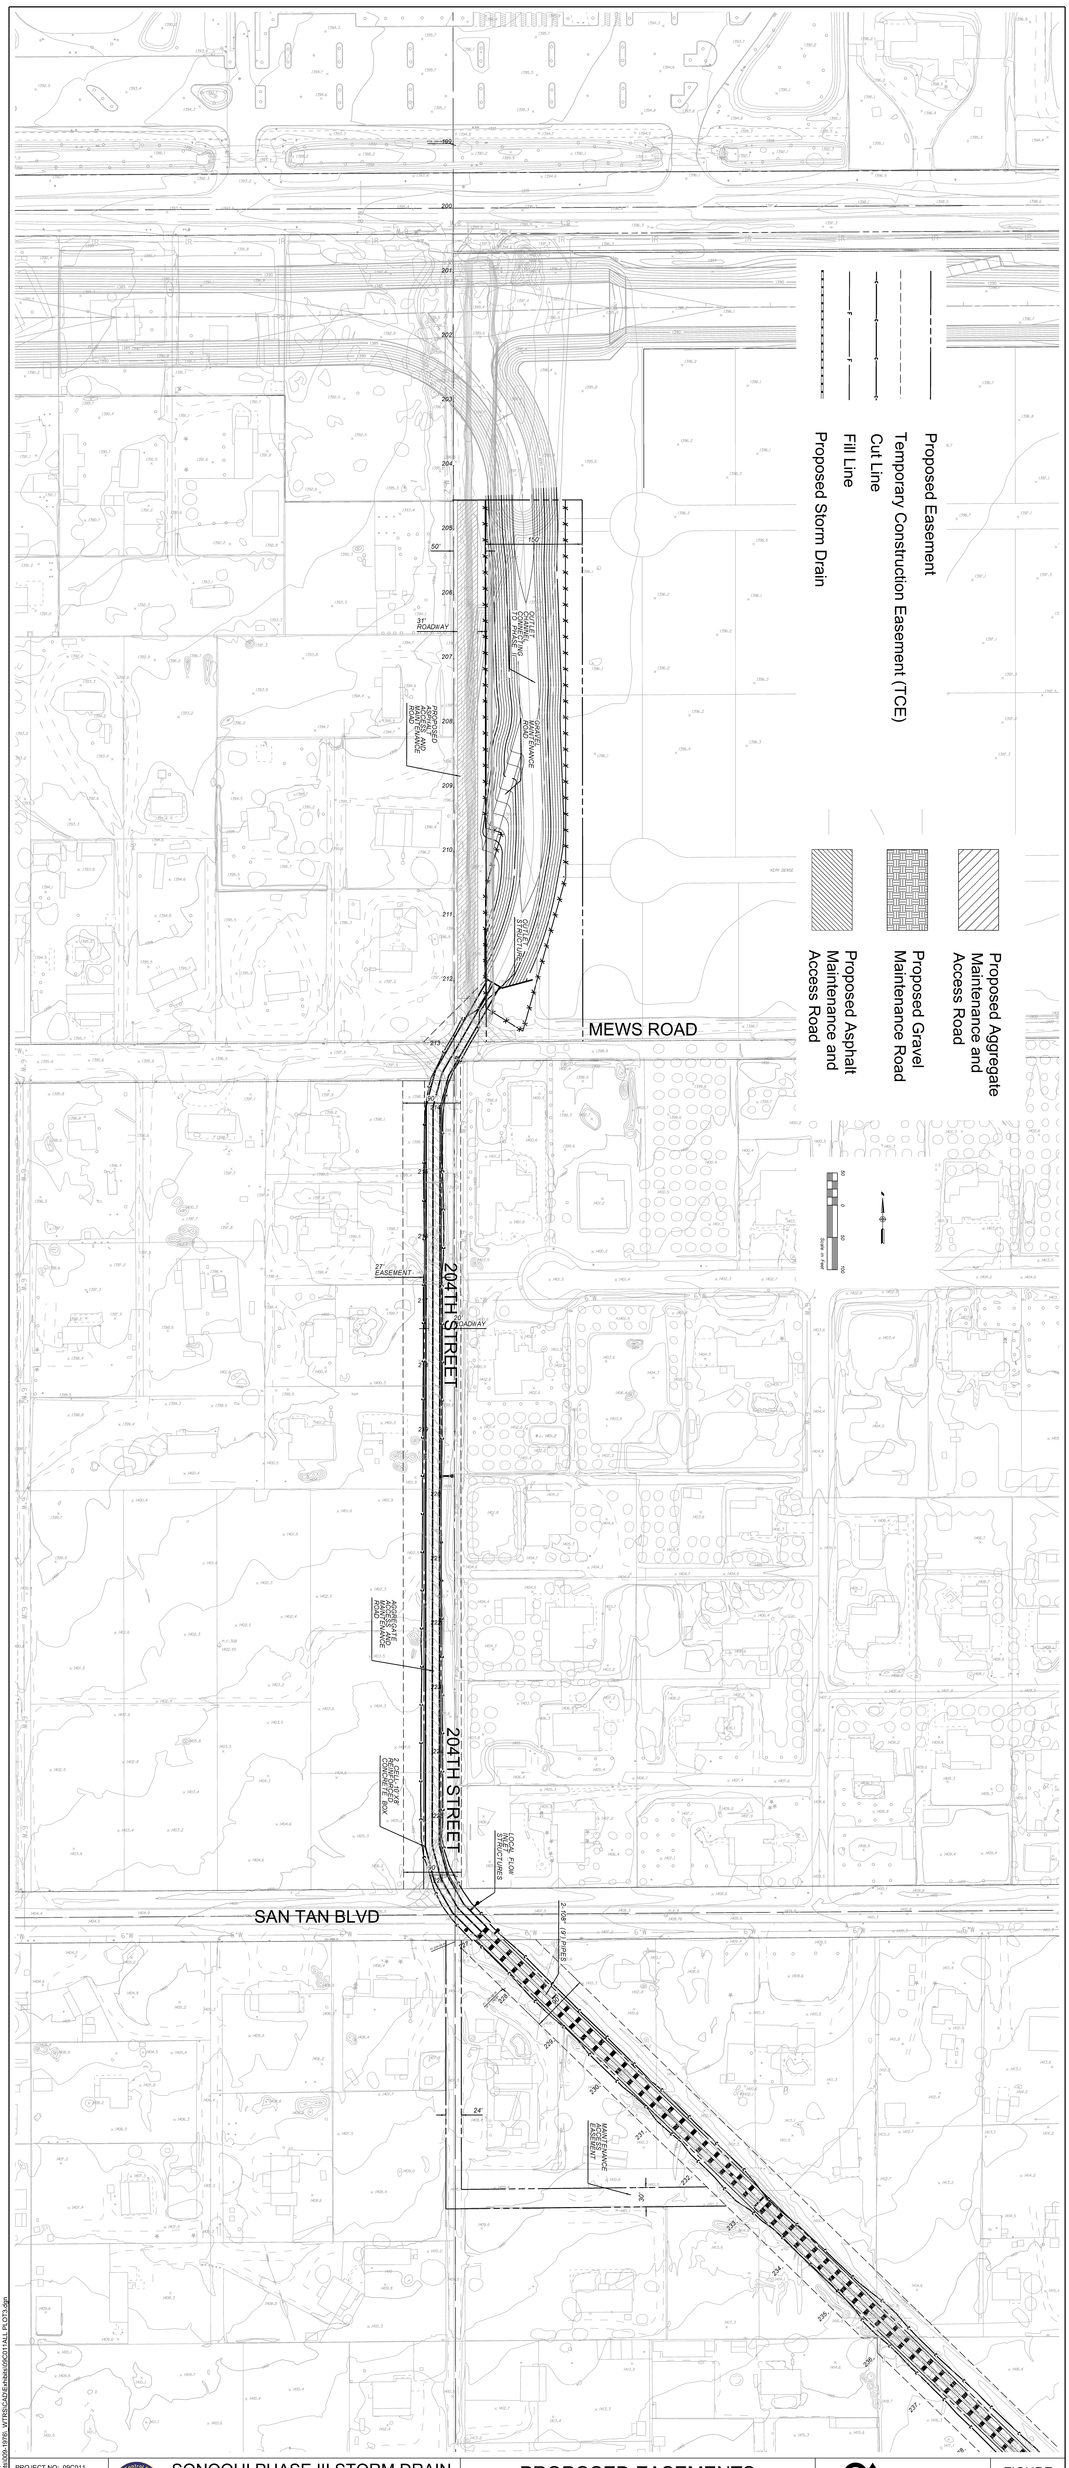

PROJECT NO: 09C011	SONOQUI PHASE III STORM DRAIN	PROPOSED EASEMENTS MAIN BRANCH NORTHEAST	OLSSON ASSOCIATES	FIGURE
DRAWN BY: WH	FCD 2009 C011		www.oaconsultng.com TEL 602.748.1000 FAX 602.748.1001 7250 North 16th Street, Suite 210 Phoenix, AZ 85020-5282	AP-03
DATE: 07/29/10				

7/29/2010
C:\Projects\09C011\CAD\Exhibits\09C011ALL PLOTS.dgn