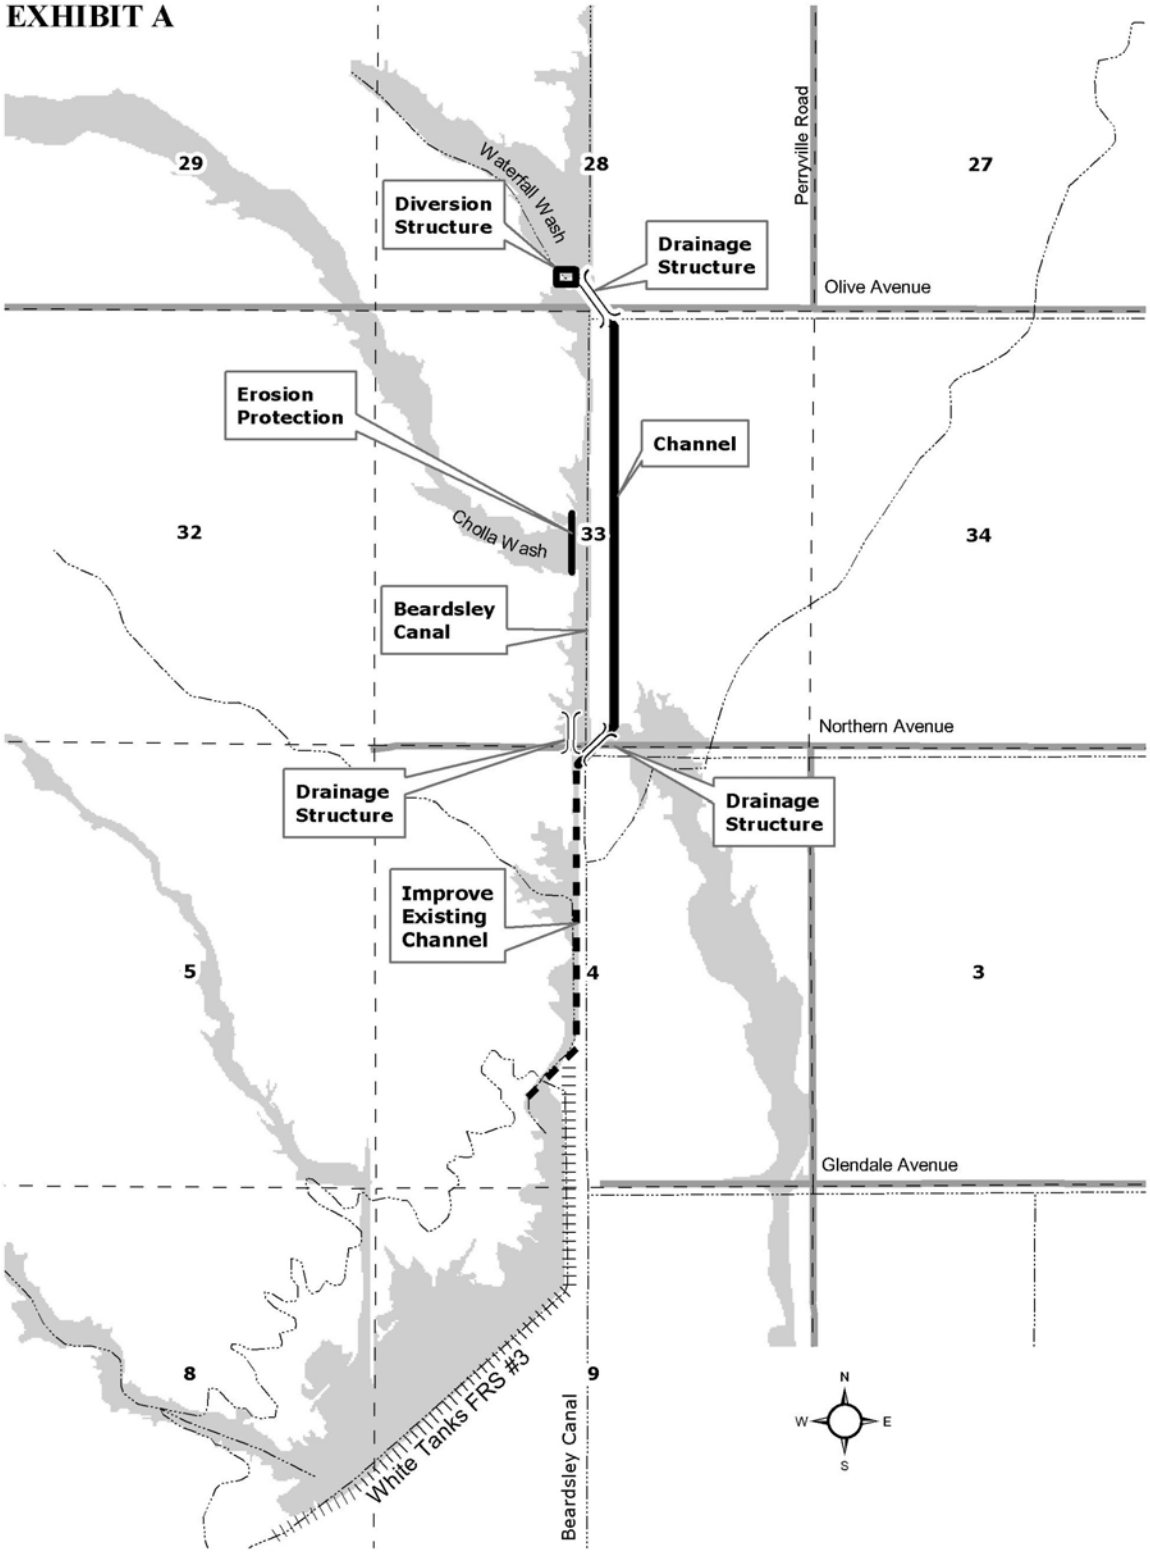Exhibit A:
White Tanks FRS #3 North Inlet Channel Project