FLOOD CONTROL DISTRICT OF MARICOPA COUNTY
D.E. SAGRAMOSO, CHIEF ENGINEER AND GENERAL MANAGER

TRILBY WASH FLOOD INSURANCE STUDY 6.7 RIVER MILES
FROM THE CAP AQUEDUCT TO GRAND AVENUE AT CIRCLE CITY

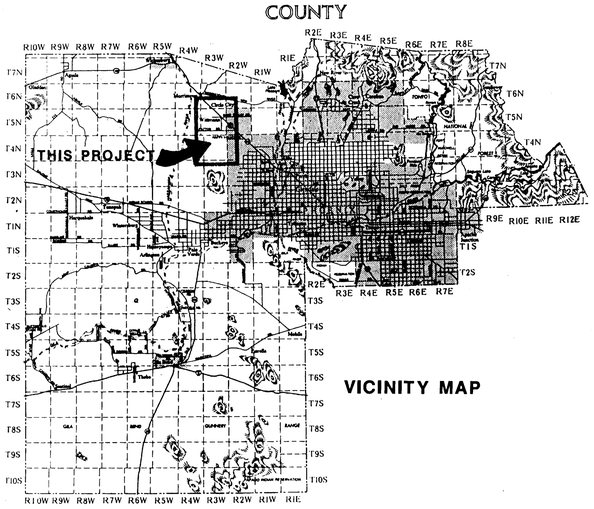

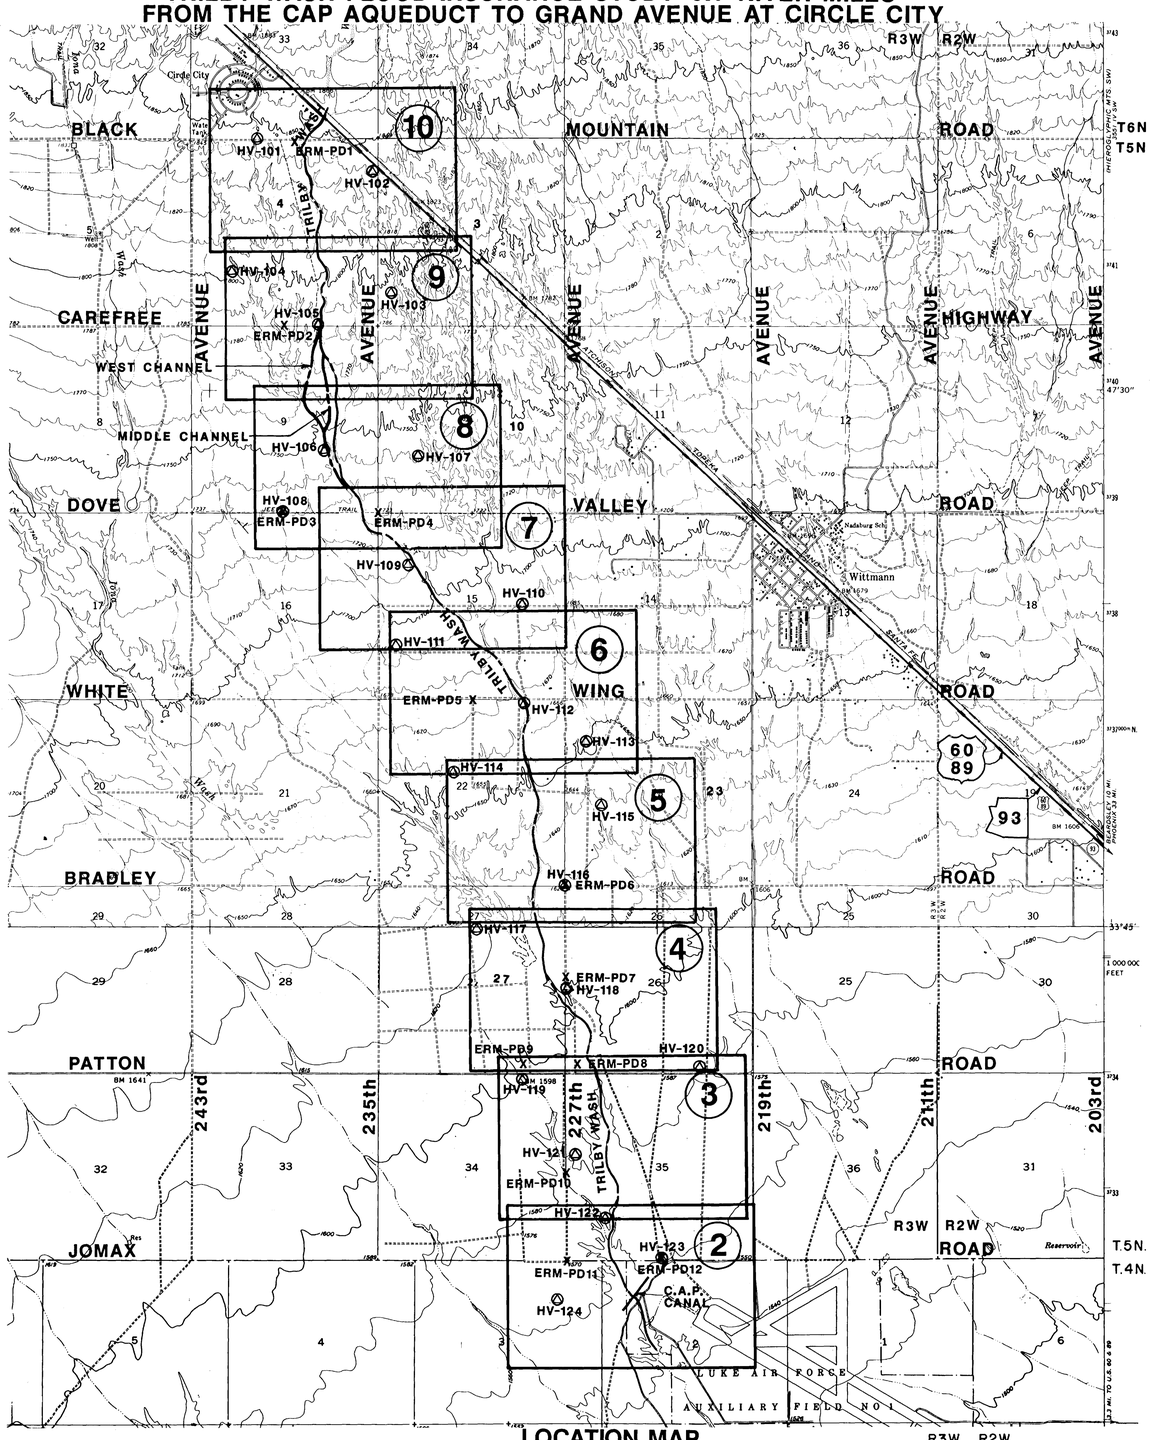

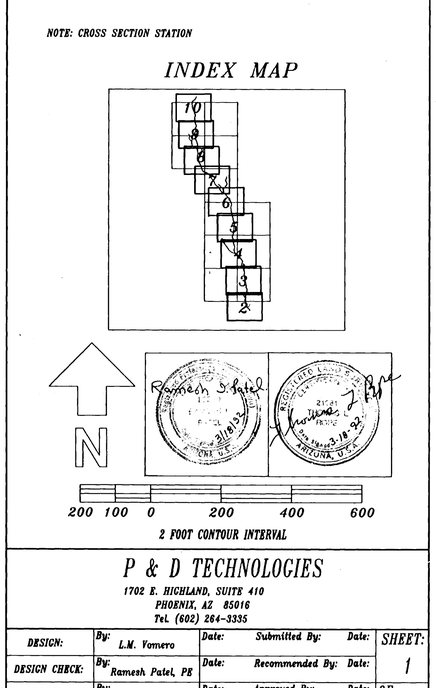

FLOOD CONTROL DISTRICT OF MARICOPA COUNTY

TRILBY WASH FLOODPLAIN DELINEATION STUDY

LEGEND

- Excluded Areas
- 100-Yr Floodplain Boundary
- Floodway Boundary
- Hydraulic Base Line With River Mile — M 75.0 — M 76.0
- Cross Section Q_{100} = 3,000 cfs — A 1.00 — FD = 100yr. WSE — FW = Floodway WSE — A 1.00
- Elevation Reference Marks ERM-7 X
- Horizontal And Vertical Control Points HV-1
- Zone Cutters (Boundary)
- Base Flood Elevations 580
- Zone Designations ZONE AE
- Dirt Roads
- Paved Road
- Section Corner
- Section Line
- Fence Lines

ELEVATION REFERENCE MARKS

NOTE: ALL ELEVATIONS ARE BASED

I.D. NUMBER	ELEVATION (FT)	DESCRIPTION / LOCATION

NOTE: CROSS SECTION STATION

P & D TECHNOLOGIES
1702 E. HIGHLAND, SUITE 410
PHOENIX, AZ 85016
Tel (602) 264-3335

DESIGN:	By: L.M. Vomero	Date:	Submitted By: Date:	SHEET: 1
DESIGN CHECK:	By: Ramesh Patel, PE	Date:	Recommended By: Date:	OF: 10
PLANS:	By: Richard Murillo	Date:	Approved By: Date:	
PLANS CHECK:	By: Ramesh Patel, PE	Date:	CHIEF ENGINEER AND GENERAL MANAGER:	

CENTRAL FILES
306

Trilby Wash FIS 6.7 River Miles from CAP Aqueduct to Grand Ave at Circle City

P&D Technologies

1992

MAPPING: COOPER AERIAL OF PHOENIX INC. 4621 N. 16th STREET SUITE
SURVEY: P & D TECHNOLOGIES — DATE: 9-13-90

THIS MAP WAS PREPARED BY

P & D TECHNOLOGIES (602) 264-3335

FLOOD CONTROL DISTRICT OF MARICOPA COUNTY

TRILBY WASH FLOODPLAIN DELINEATION STUDY

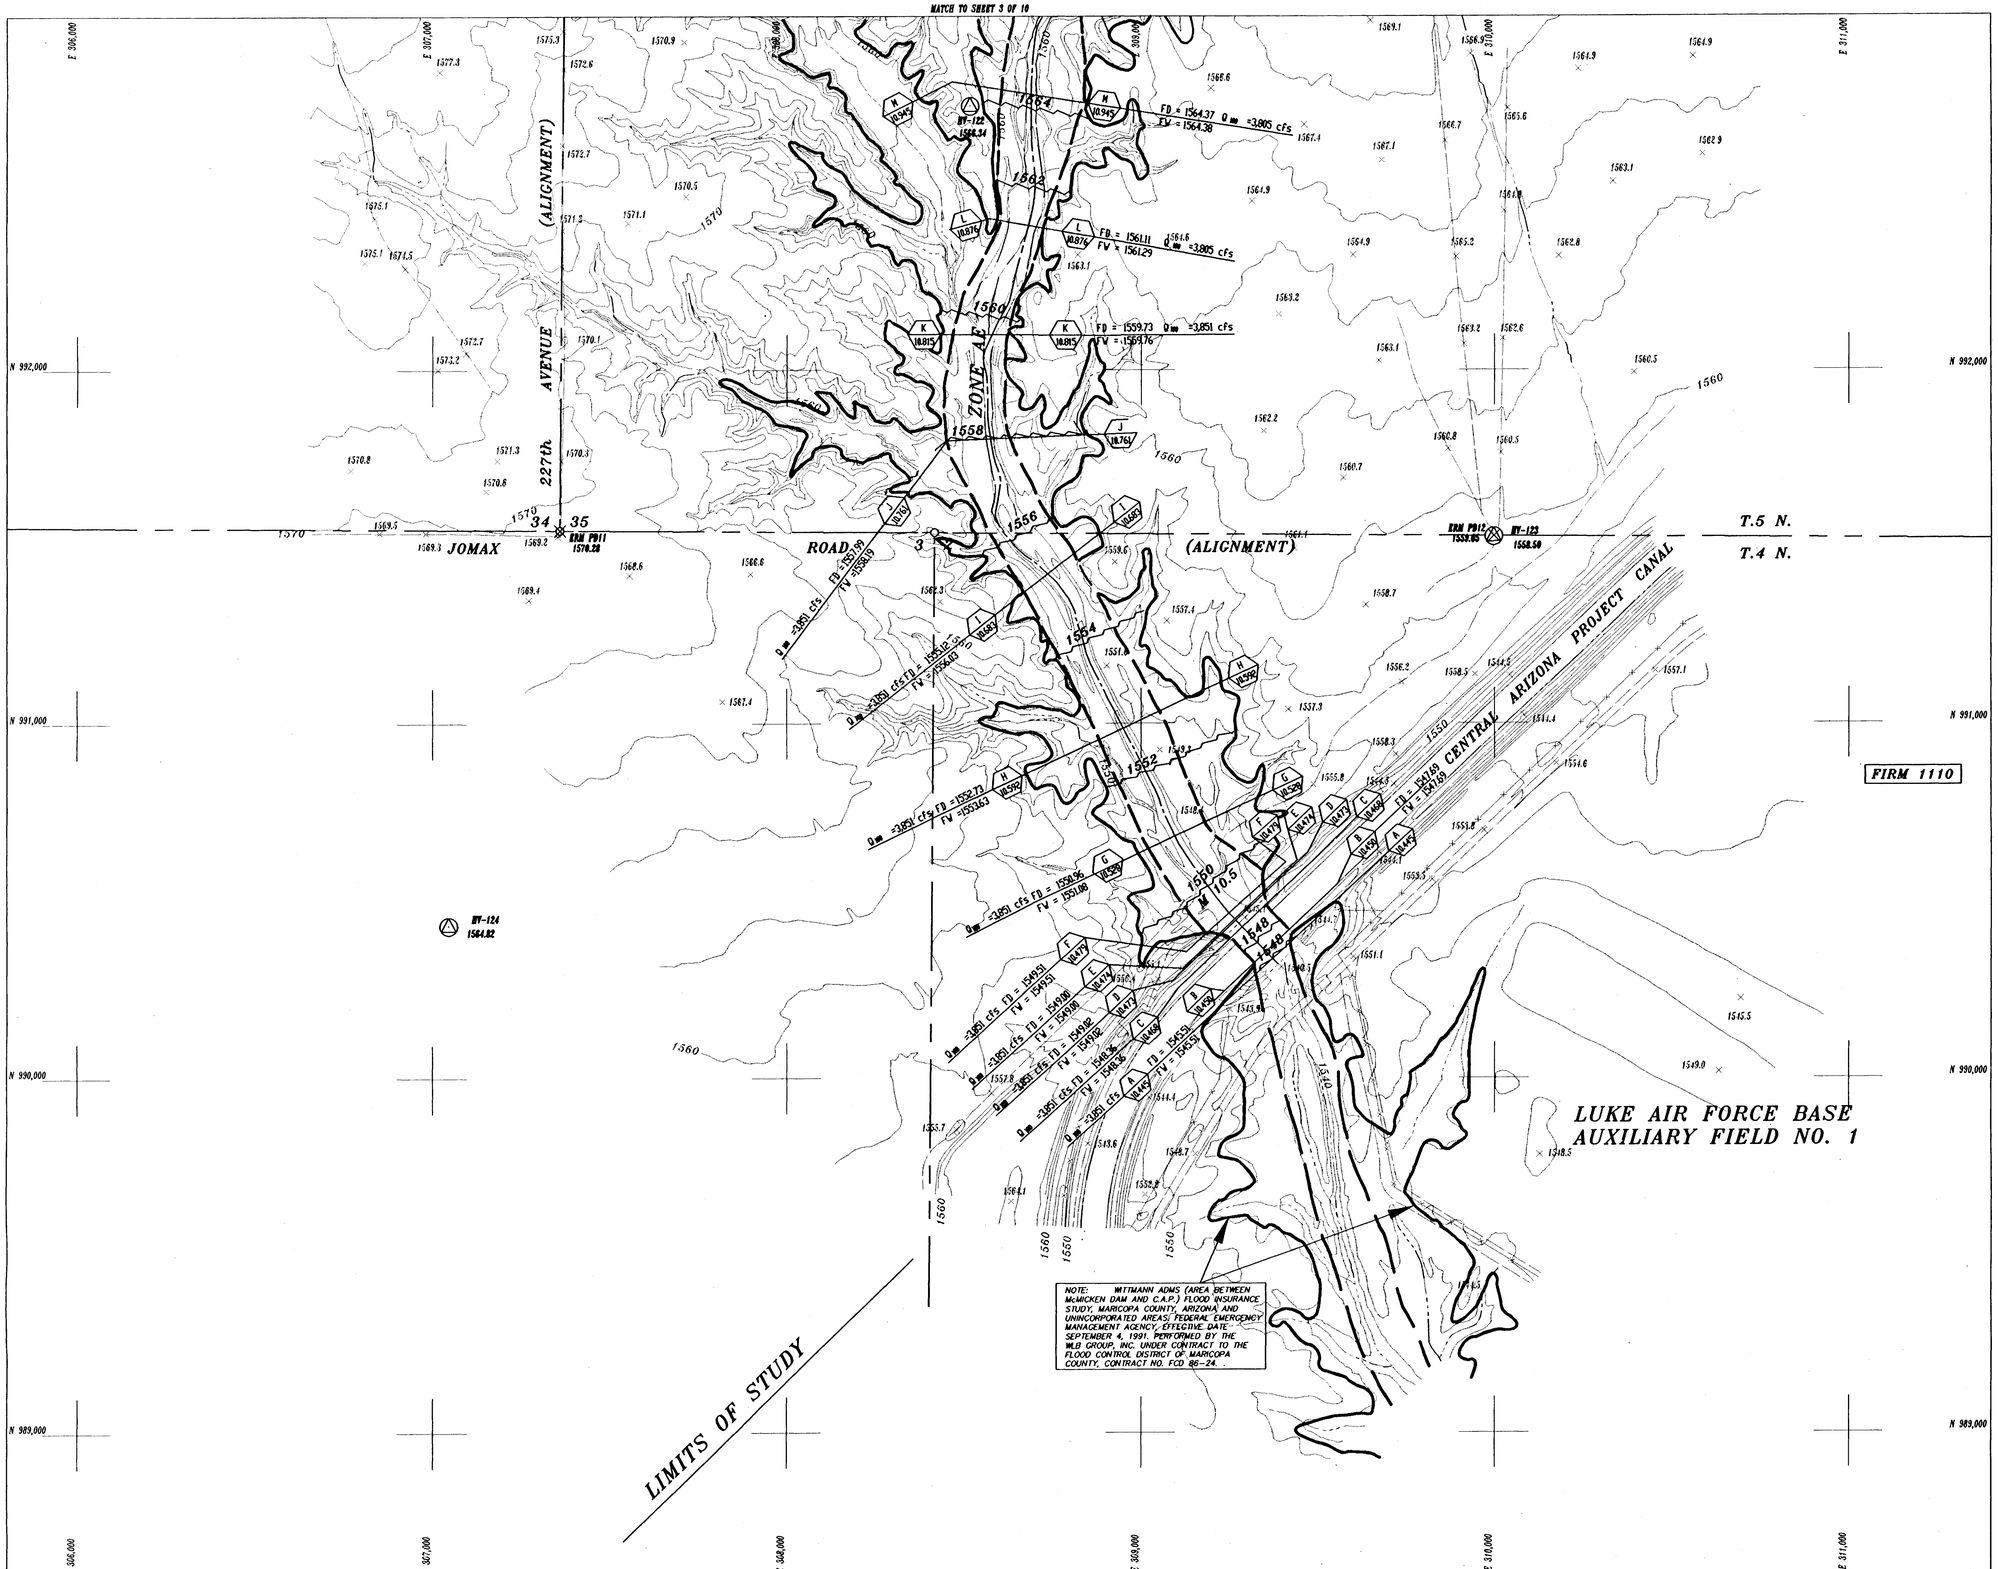

LEGEND

- Excluded Areas
- 100-Yr Floodplain Boundary
- Floodway Boundary
- Hydraulic Base Line — M 75.0 — M 76.0
- With River Mile
- Cross Section Q_{100} = 3,000 c/s — A 1.00 — FD = 100yr. WSE / FV = Floodway WSE — A 1.00
- Elevation Reference Marks — ERM PD7
- Horizontal And Vertical Control Points — BV-1
- Zone Cutters (Boundary)
- Base Flood Elevations — 580
- Zone Designations — ZONE AE
- Dirt Roads
- Paved Road
- Section Corner — 5,6,7,8 / 17,18
- Section Line
- Fence Lines

ELEVATION REFERENCE MARKS

NOTE: ALL ELEVATIONS ARE BASED ON NATIONAL GEODETIC VERTICAL DATUM OF 1929.

I.D. NUMBER	ELEVATION (FT)	DESCRIPTION / LOCATION
ERM PD11	1570.28	GLO B.C. SW COR SEC 35 T5N R3W
ERM PD12	1558.65	GLO B.C. S1/4 SEC 35 T5N R3W

NOTE: CROSS SECTION STATION 10,000.0 IS HYDRAULIC BASE LINE EXCEPT AS NOTED.

INDEX MAP

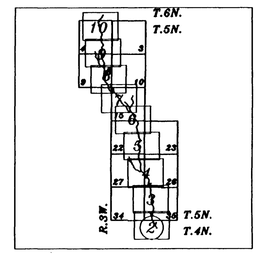

N

200 100 0 200 400 600

2 FOOT CONTOUR INTERVAL

P&D Technologies
An Employee Owned Company
1702 E. Highland #200, Phoenix, Arizona 85016
Telephone (602) 264-3335

DESIGN:	By: L.M. Vomero	Date: Submitted By:	Date:	SHEET: 2
DESIGN CHECK:	By: Ramesh Patel, PE	Date: Recommended By:	Date:	
PLANS:	By: Richard Murillo	Date: Approved By:	Date:	OF: 10
PLANS CHECK:	By: Ramesh Patel, PE	Date: CHIEF ENGINEER AND GENERAL MANAGER:		

MAPPING: COOPER AERIAL OF PHOENIX INC. 4621 N. 16th STREET SUITE C-315 PHOENIX, AZ. 85016 TEL.(602) 266-2279
SURVEY: P & D TECHNOLOGIES, 1702 E.HIGHLAND AVE. SUITE 200 PHOENIX, AZ. 85016 TEL.(602) 264-3335 DATE: 9-15-90

THIS MAP WAS PREPARED BY PHOTOGRAMMETRIC METHODS TO NATIONAL MAP ACCURACY STANDARDS 1"=200' HORIZONTAL SCALE AND 2' CONTOUR INTERVAL BASED ON GROUND CONTROL SURVEY DATA PROVIDED BY: P & D TECHNOLOGIES (602) 264-3335

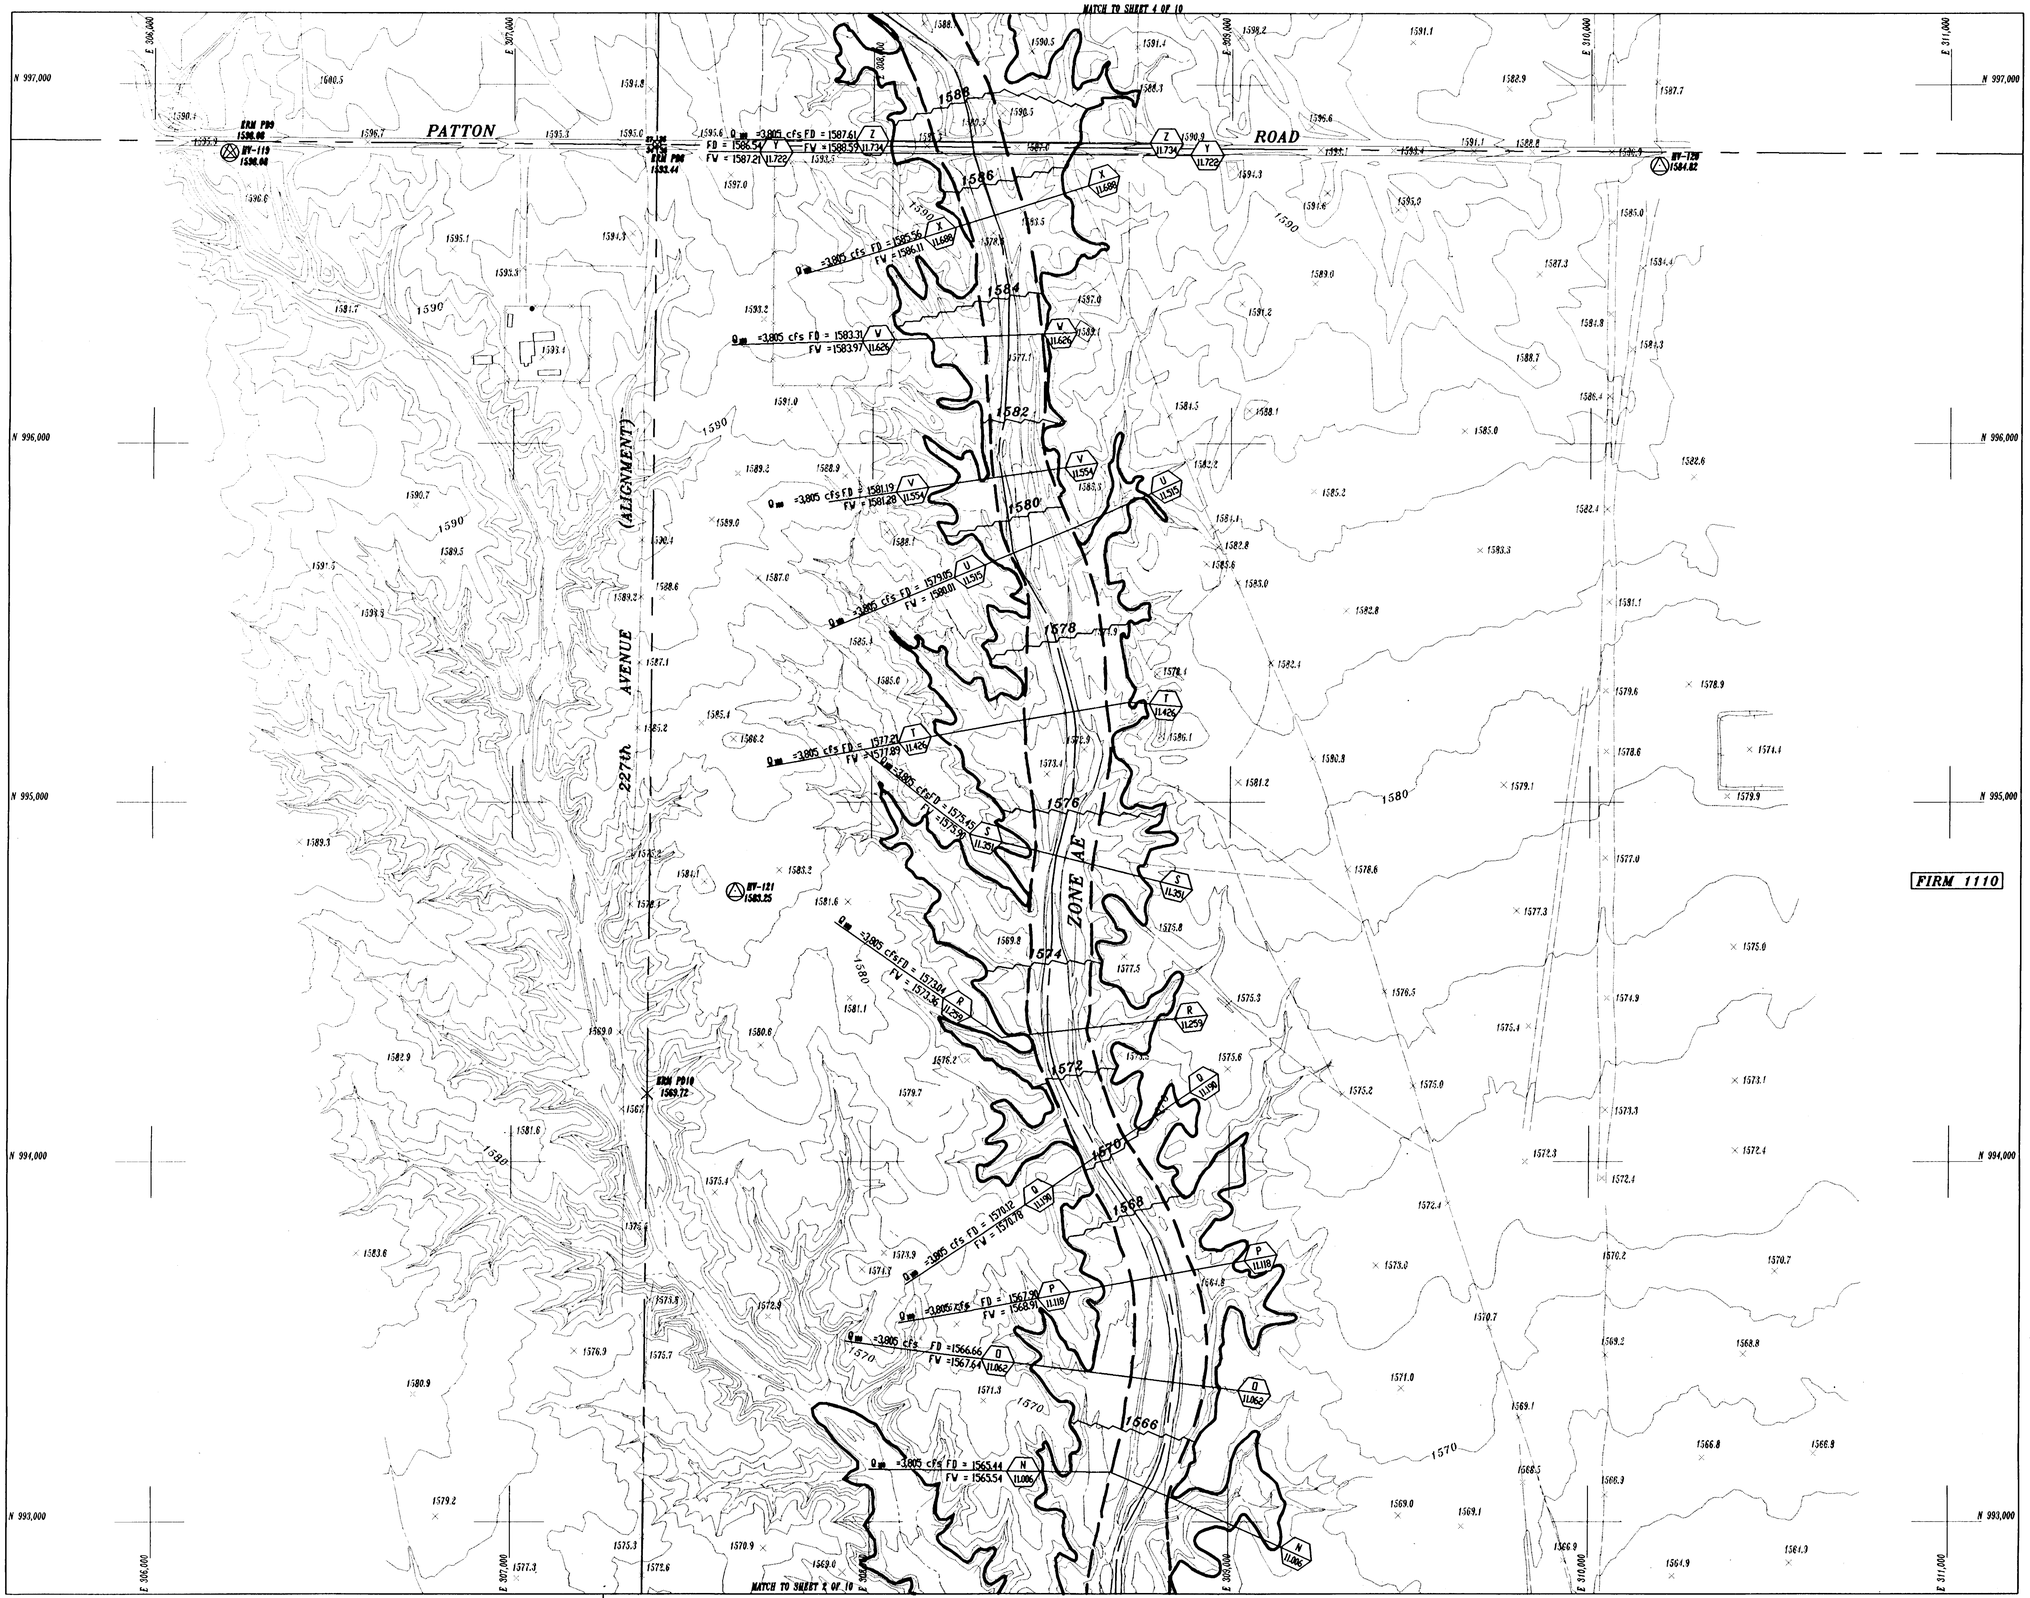

MAPPING: COOPER AERIAL OF PHOENIX INC. 4621 N. 16th STREET SUITE C-31PHOENIX, AZ. 85016 TEL.(602) 266-2279
SURVEY: P & D TECHNOLOGIES, 1702 E. HIGHLAND AVE. SUITE 200 PHOENIX, AZ. 85016 TEL.(602) 264-3335 DATE: 9-13-90

THIS MAP WAS PREPARED BY PHOTOGRAMMETRIC METHODS TO NATIONAL MAP ACCURACY STANDARDS 1"=200' HORIZONTAL SCALE AND 2' CONTOUR INTERVAL BASED ON GROUND CONTROL SURVEY DATA PROVIDED BY: P & D TECHNOLOGIES (602) 264-3335

FLOOD CONTROL DISTRICT OF MARICOPA COUNTY

TRILBY WASH FLOODPLAIN DELINEATION STUDY

LEGEND

- Excluded Areas
- 100-Yr Floodplain Boundary
- Floodway Boundary
- Hydraulic Base Line With River Mile — M 75.0 — M 76.0
- Cross Section Q100 = 3,000 cfs — 1 / 1.00 — FD = 100yr. WSE / FW = Floodway WSE — 1 / 1.00
- Elevation Reference Marks — ERM PD7 ×
- Horizontal And Vertical Control Points — BV-1
- Zone Gutters (Boundary)
- Base Flood Elevations — 580
- Zone Designations — ZONE AE
- Dirt Roads
- Paved Road
- Section Corner — 32 / 11 T1S
- Section Line
- Fence Lines

ELEVATION REFERENCE MARKS

NOTE: ALL ELEVATIONS ARE BASED ONNATIONAL GEODETIC VERTICAL DATUM OF 1929.

I.D. NUMBER	ELEVATION (FT)	DESCRIPTION / LOCATION
ERM PD6	1583.44	MCHD B.C. FLUSH NW COR. SEC 35 T5N R3W
ERM PD9	1598.06	USCGS B.C. IN CONC 1108' W OF PD6
ERM PD10	1569.72	CLO B.C. W1/4 SEC 35 T5N R3W

NOTE: CROSS SECTION STATION 10,000.0 IS HYDRAULIC BASE LINE EXCEPT AS NOTED.

INDEX MAP

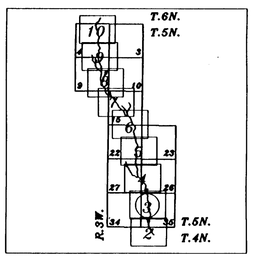

N

200 100 0 200 400 600

2 FOOT CONTOUR INTERVAL

P&D Technologies
An Employee Owned Company
1702 E. Highland #200, Phoenix, Arizona 85016
Telephone (602) 264-3335

DESIGN:	By: L.M. Yomero	Date:	Submitted By:	Date:
DESIGN CHECK:	By: Ramesh Patel, PE	Date:	Recommended By:	Date:
PLANS:	By: Richard Murillo	Date:	Approved By:	Date:
PLANS CHECK:	By: Ramesh Patel, PE	Date:	CHIEF ENGINEER AND GENERAL MANAGER:	

SHEET: 3 OF: 10

MATCH TO SHEET 5 OF 10

FIRM 1110 695

MATCH TO SHEET 3 OF 10

MAPPING: COOPER AERIAL OF PHOENIX INC. 4621 N. 16th STREET SUITE C-315 PHOENIX, AZ. 85016 TEL.(602) 266-2279
SURVEY: P & D TECHNOLOGIES, 1702 E. HIGHLAND AVE.SUITE 200 PHOENIX, AZ. 85016 TEL.(602) 264-3335 DATE: 9-13-90

THIS MAP WAS PREPARED BY PHOTOGRAMMETRIC METHODS TO NATIONAL MAP ACCURACY STANDARDS =200' HORIZONTAL SCALE AND 2' CONTOUR INTERVAL BASED ON GROUND CONTROL SURVEY DATA PROVIDED BY: P & D TECHNOLOGIES (602) 264-3335

FLOOD CONTROL DISTRICT OF MARICOPA COUNTY

TRILBY WASH FLOODPLAIN DELINEATION STUDY

LEGEND

- Excluded Areas
- 100-Yr Floodplain Boundary
- Floodway Boundary
- Hydraulic Base Line With River Mile — M 75.0 — M 76.0
- Cross Section Q 100 = 3,000 c/s — A 1.00 FD = 100yr. WSE — A 1.00 FW = Floodway WSE
- Elevation Reference Marks — ERM PD7
- Horizontal And Vertical Control Points — BV-1
- Zone Cutters (Boundary)
- Base Flood Elevations — 580
- Zone Designations — ZONE AE
- Dirt Roads
- Paved Road
- Section Corner — 5 11 17 18
- Section Line
- Fence Lines

ELEVATION REFERENCE MARKS

NOTE: ALL ELEVATIONS ARE BASED ONNATIONAL GEODETIC VERTICAL DATUM OF 1929.

I.D. NUMBER	ELEVATION (FT)	DESCRIPTION/
ERM PD7	1608.62	CLO B.C. W1/4 SEC 26 T5N R3W

NOTE: CROSS SECTION STATION 10,000.0 IS HYDRAULIC BASE LINE EXCEPT AS NOTED.

INDEX MAP

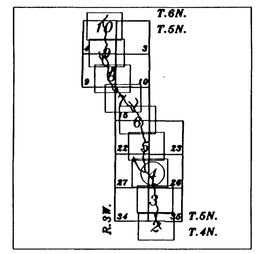

N

200 100 0 200 400 600

2 FOOT CONTOUR INTERVAL

P&D Technologies
An Employee Owned Company
1702 E. Highland #200, Phoenix, Arizona 85016
Telephone (602) 264-3335

DESIGN:	By: L.M. Vomero	Date: Submitted By:	Date:	SHEET: 4
DESIGN CHECK:	By: Ramesh Patel, PE	Date: Recommended By:	Date:	
PLANS:	By: Richard Murillo	Date: Approved By:	Date:	OF: 10
PLANS CHECK:	By: Ramesh Patel, PE	Date: CHIEF ENGINEER AND GENERAL MANAGER:		

MATCH TO SHEET 6 OF 10

MATCH TO SHEET 4 OF 10

BY-114 1655.34

BY-115 1639.00

ERM PD6 1628.13

BY-116 1627.43

ZONE B

ZONE AE

(ALIGNMENT)

AVENUE

227th

BRADLEY ROAD (ALIGNMENT)

FIRM 695

E 306,000 E 307,000 E 308,000

N 1,005,000 N 1,004,000 N 1,003,000 N 1,002,000

1656 1654 1652 1650 1648 1646 1644 1642 1640 1638 1636 1634 1632 1630 1628 1626 1624

Q100=3,706 cfs FD = 1654.83 FV = 1655.10 AV 13435

Q100=3,706 cfs FD = 1650.44 FV = 1650.51 AU 13354

Q100=3,706 cfs FD = 1646.64 FV = 1647.06 AT 13296

Q100=3,706 cfs FD = 1644.91 FV = 1645.13 AS 13282

Q100=3,706 cfs FD = 1641.23 FV = 1641.24 AR 13141

Q100=3,706 cfs FD = 1638.57 FV = 1638.77 AQ 13079

Q100=3,706 cfs FD = 1634.60 FV = 1634.52 AP 13086

Q100=3,706 cfs FD = 1631.39 FV = 1632.07 AO 12909

Q100=3,706 cfs FD = 1628.50 FV = 1629.02 AN 12822

Q100=3,706 cfs FD = 1624.43 FV = 1624.98 AM 12734

MAPPING: COOPER AERIAL OF PHOENIX INC. 4621 N. 16th STREET SUITE C-315 PHOENIX, AZ. 85016 TEL.(602) 266-2279
SURVEY: P & D TECHNOLOGIES, 1702 E. HIGHLAND AVE. SUITE 200 PHOENIX, AZ. 85016 TEL.(602) 264-3335 DATE: 9-13-96

THIS MAP WAS PREPARED BY PHOTOGRAMMETRIC METHODS TO NATIONAL MAP ACCURACY STANDARDS" =200' HORIZONTAL SCALE AND 2' CONTOUR INTERVAL BASED ON GROUND CONTROL SURVEY DATA PROVIDED BY: P & D TECHNOLOGIES (602) 264-3335

FLOOD CONTROL DISTRICT OF MARICOPA COUNTY

TRILBY WASH FLOODPLAIN DELINEATION STUDY

LEGEND

- Excluded Areas
- 100-Yr Floodplain Boundary
- Floodway Boundary
- Hydraulic Base Line With River Mile — M 75.0 — M 76.0
- Cross Section Q_{100} = 3,000 cfs — A 1.00 — FD = 100yr. WSE; FW = Floodway WSE — A 1.00
- Elevation Reference Marks — ERM PD7
- Horizontal And Vertical Control Points — BY-1
- Zone Gutters (Boundary)
- Base Flood Elevations — 580
- Zone Designations — ZONE AE
- Dirt Roads
- Paved Road
- Section Corner — 5 1/4 11 YR
- Section Line
- Fence Lines

ELEVATION REFERENCE MARKS

NOTE: ALL ELEVATIONS ARE BASED ON NATIONAL GEODETIC VERTICAL DATUM OF 1929.

I.D. NUMBER	ELEVATION (FT)	DESCRIPTION / LOCATION
ERM PD6	1628.13	GLO B.C. SE COR SEC 22 T5N R3W

NOTE: CROSS SECTION STATION 10,000.0 IS HYDRAULIC BASE LINE EXCEPT AS NOTED.

INDEX MAP

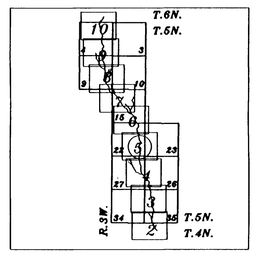

N

200 100 0 200 400 600

2 FOOT CONTOUR INTERVAL

P&D Technologies
An Employee Owned Company
1702 E. Highland #200, Phoenix, Arizona 85016
Telephone (602) 264-3335

DESIGN:	By: L.M. Vomero	Date:	Submitted By:	Date:	SHEET: 5
DESIGN CHECK:	By: Ramesh Patel, PE	Date:	Recommended By:	Date:	OF: 10
PLANS:	By: Richard Murillo	Date:	Approved By:	Date:	
PLANS CHECK:	By: Ramesh Patel, PE	Date:	CHIEF ENGINEER AND GENERAL MANAGER		

MATCH TO SHEET 7 OF 10

FLOOD CONTROL DISTRICT OF MARICOPA COUNTY

TRILBY WASH FLOODPLAIN DELINEATION STUDY

LEGEND

- Excluded Areas
- 100-Yr Floodplain Boundary
- Floodway Boundary
- Hydraulic Base Line With River Mile — M 75.0 — M 76.0
- Cross Section Q_{100} = 3,000 cfs — A 1.00 FD = 100yr. WSE / FW = Floodway WSE A 1.00
- Elevation Reference Marks — ERM PD7
- Horizontal And Vertical Control Points — HY-1
- Zone Gutters (Boundary)
- Base Flood Elevations — 580
- Zone Designations — ZONE AE
- Dirt Roads
- Paved Road
- Section Corner — 2 A/I 11 V 12
- Section Line
- Fence Lines

ELEVATION REFERENCE MARKS

NOTE: ALL ELEVATIONS ARE BASED ON NATIONAL GEODETIC VERTICAL DATUM OF 1929.

I.D. NUMBER	ELEVATION (FT)	DESCRIPTION / LOCATION
ERM PD5	1672.13	GLO B.C. N1/4 SEC 22 T5N R3W

NOTE: CROSS SECTION STATION 10,000.0 IS HYDRAULIC BASE LINE EXCEPT AS NOTED.

INDEX MAP

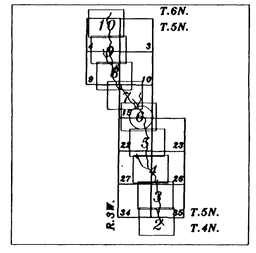

N

200 100 0 200 400 600

2 FOOT CONTOUR INTERVAL

P&D Technologies
An Employee Owned Company
1702 E. Highland #200, Phoenix, Arizona 85016
Telephone (602) 264-3335

DESIGN:	By: L.M. Vomero	Date: Submitted By:	Date:	SHEET: 6
DESIGN CHECK:	By: Ramesh Patel, PE	Date: Recommended By:	Date:	
PLANS:	By: Richard Murillo	Date: Approved By:	Date:	OF: 10
PLANS CHECK:	By: Ramesh Patel, PE	Date: CHIEF ENGINEER AND GENERAL MANAGER:		

MAPPING: COOPER AERIAL OF PHOENIX INC. 4021 N. 16th STREET SUITE C-315 PHOENIX, AZ. 85016 TEL.(602) 264-2279
SURVEY: P & D TECHNOLOGIES, 1702 E. HIGHLAND AVE SUITE 200 PHOENIX, AZ. 85016 TEL.(602) 264-3335 DATE: 9-13-90

THIS MAP WAS PREPARED BY PHOTOGRAMMETRIC METHODS TO NATIONAL MAP ACCURACY STANDARDS 1"=200' HORIZONTAL SCALE AND 2' CONTOUR INTERVAL BASED ON GROUND CONTROL SURVEY DATA PROVIDED BY: P & D TECHNOLOGIES (602) 264-3335

MATCH TO SHEET 5 OF 10

MATCH TO SHEET 8 OF 10

DOVE VALLEY ROAD (ALIGNMENT)

ZONE AE

ZONE B

235th AVENUE ALIGNMENT

FIRM 690

MATCH TO SHEET 6 OF 10

MAPPING: COOPER AERIAL OF PHOENIX INC. 4621 N. 16th STREET SUITE C-315 PHOENIX, AZ. 85016 TEL.(602) 266-2279
SURVEY: P & D TECHNOLOGIES, 1702 E. HIGHLAND AVE. SUITE 200 PHOENIX, AZ. 85016 TEL.(602) 264-3335 DATE: 9-13-96

THIS MAP WAS PREPARED BY PHOTOGRAMMETRIC METHODS TO NATIONAL MAP ACCURACY STANDARDS 1"=200' HORIZONTAL SCALE AND 2' CONTOUR INTERVAL BASED ON GROUND CONTROL SURVEY DATA PROVIDED BY: P & D TECHNOLOGIES (602) 264-3335

FLOOD CONTROL DISTRICT OF MARICOPA COUNTY

TRILBY WASH FLOODPLAIN DELINEATION STUDY

LEGEND

- Excluded Areas
- 100-Yr Floodplain Boundary
- Floodway Boundary
- Hydraulic Base Line With River Mile — M 75.0 — M 76.0
- Cross Section Q_{100} = 3,000 cfs — 1 / 1.00 — PD = 100yr. WSE / FW = Floodway WSE — 1 / 1.00
- Elevation Reference Marks — ERM PD7
- Horizontal And Vertical Control Points — HV-1
- Zone Cutters (Boundary)
- Base Flood Elevations — 580
- Zone Designations — ZONE AE
- Dirt Roads
- Paved Road
- Section Corner — 5 / 11N 1E
- Section Line
- Fence Lines

ELEVATION REFERENCE MARKS

NOTE: ALL ELEVATIONS ARE BASED ON NATIONAL GEODETIC VERTICAL DATUM OF 1929.

I.D. NUMBER	ELEVATION (FT)	DESCRIPTION / LOCATION
ERM PD4	1723.61	CLO B.C. NE COR SEC 16 T5N R3W

NOTE: CROSS SECTION STATION 10,000.0 IS HYDRAULIC BASE LINE EXCEPT AS NOTED.

INDEX MAP

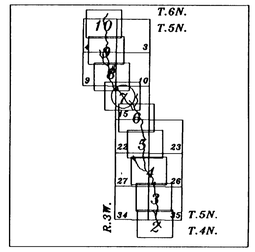

N

200 100 0 200 400 600

2 FOOT CONTOUR INTERVAL

P&D Technologies
An Employee Owned Company
1702 E. Highland #200, Phoenix, Arizona 85016
Telephone (602) 264-3335

DESIGN:	By: L.M. Vomero	Date: Submitted By:	Date:	SHEET: 7
DESIGN CHECK:	By: Ramesh Patel, PE	Date: Recommended By:	Date:	OF: 10
PLANS:	By: Richard Murillo	Date: Approved By:	Date:	
PLANS CHECK:	By: Ramesh Patel, PE	Date: CHIEF ENGINEER AND GENERAL MANAGER:		

MATCH TO SHEET 9 OF 10

MIDDLE CHANNEL FLOWLINE

WEST CHANNEL FLOWLINE

MAIN CHANNEL HYDRAULIC BASELINE

ZONE B

ZONE AE

ZONE AE

ZONE B

DOVE VALLEY ROAD (ALIGNMENT)

235th AVENUE ALIGNMENT

FIRM 687

MATCH TO SHEET 7 OF 10

MAPPING: COOPER AERIAL OF PHOENIX INC. 4621 N. 16th STREET SUITE C-315 PHOENIX, AZ. 85016 TEL.(602) 266-2279
SURVEY: P & D TECHNOLOGIES, 1702 E. HIGHLAND AVE.SUITE 200 PHOENIX, AZ. 85016 TEL.(602) 264-3335 DATE: 9-13-00

THIS MAP WAS PREPARED BY PHOTOGRAMMETRIC METHODS TO NATIONAL MAP ACCURACY STANDARDS 1"=200' HORIZONTAL SCALE AND 2' CONTOUR INTERVAL BASED ON GROUND CONTROL SURVEY DATA PROVIDED BY: P & D TECHNOLOGIES (602) 264-3335

FLOOD CONTROL DISTRICT OF MARICOPA COUNTY

TRILBY WASH FLOODPLAIN DELINEATION STUDY

LEGEND

- Excluded Areas
- 100-Yr Floodplain Boundary
- Floodway Boundary
- Hydraulic Base Line — M 75.0 — M 76.0
- With River Mile
- Cross Section Q_{100} = 3,000 cfs — A 1.00 — FD = 100yr. WSE; FW = Floodway WSE — A 1.00
- Elevation Reference Marks — ERM PD7
- Horizontal And Vertical Control Points — BY-1
- Zone Gutters (Boundary)
- Base Flood Elevations — 580
- Zone Designations — ZONE AE
- Dirt Roads
- Paved Road
- Section Corner — 1/4 11 12
- Section Line
- Fence Lines

ELEVATION REFERENCE MARKS

NOTE: ALL ELEVATIONS ARE BASED ON NATIONAL GEODETIC VERTICAL DATUM OF 1929.

I.D. NUMBER	ELEVATION (FT)	DESCRIPTION / LOCATION
ERM PD5	1731.59	GLO B.C. N1/4 SEC 16 T5N R3W
ERM PD4	1723.61	GLO B.C. NE COR SEC 16 T5N R3W

NOTE: CROSS SECTION STATION 10,000.0 IS HYDRAULIC BASE LINE EXCEPT AS NOTED.

INDEX MAP

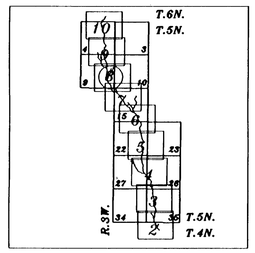

N

200 100 0 200 400 600

2 FOOT CONTOUR INTERVAL

P&D Technologies
An Employee Owned Company
1702 E. Highland #200, Phoenix, Arizona 85016
Telephone (602) 264-3335

DESIGN:	By: L.M. Vomero	Date:	Submitted By:	Date:	SHEET: 8 OF: 10
DESIGN CHECK:	By: Ramesh Patel, PE	Date:	Recommended By:	Date:	
PLANS:	By: Richard Murillo	Date:	Approved By:	Date:	
PLANS CHECK:	By: Ramesh Patel, PE	Date:	CHIEF ENGINEER AND GENERAL MANAGER:		

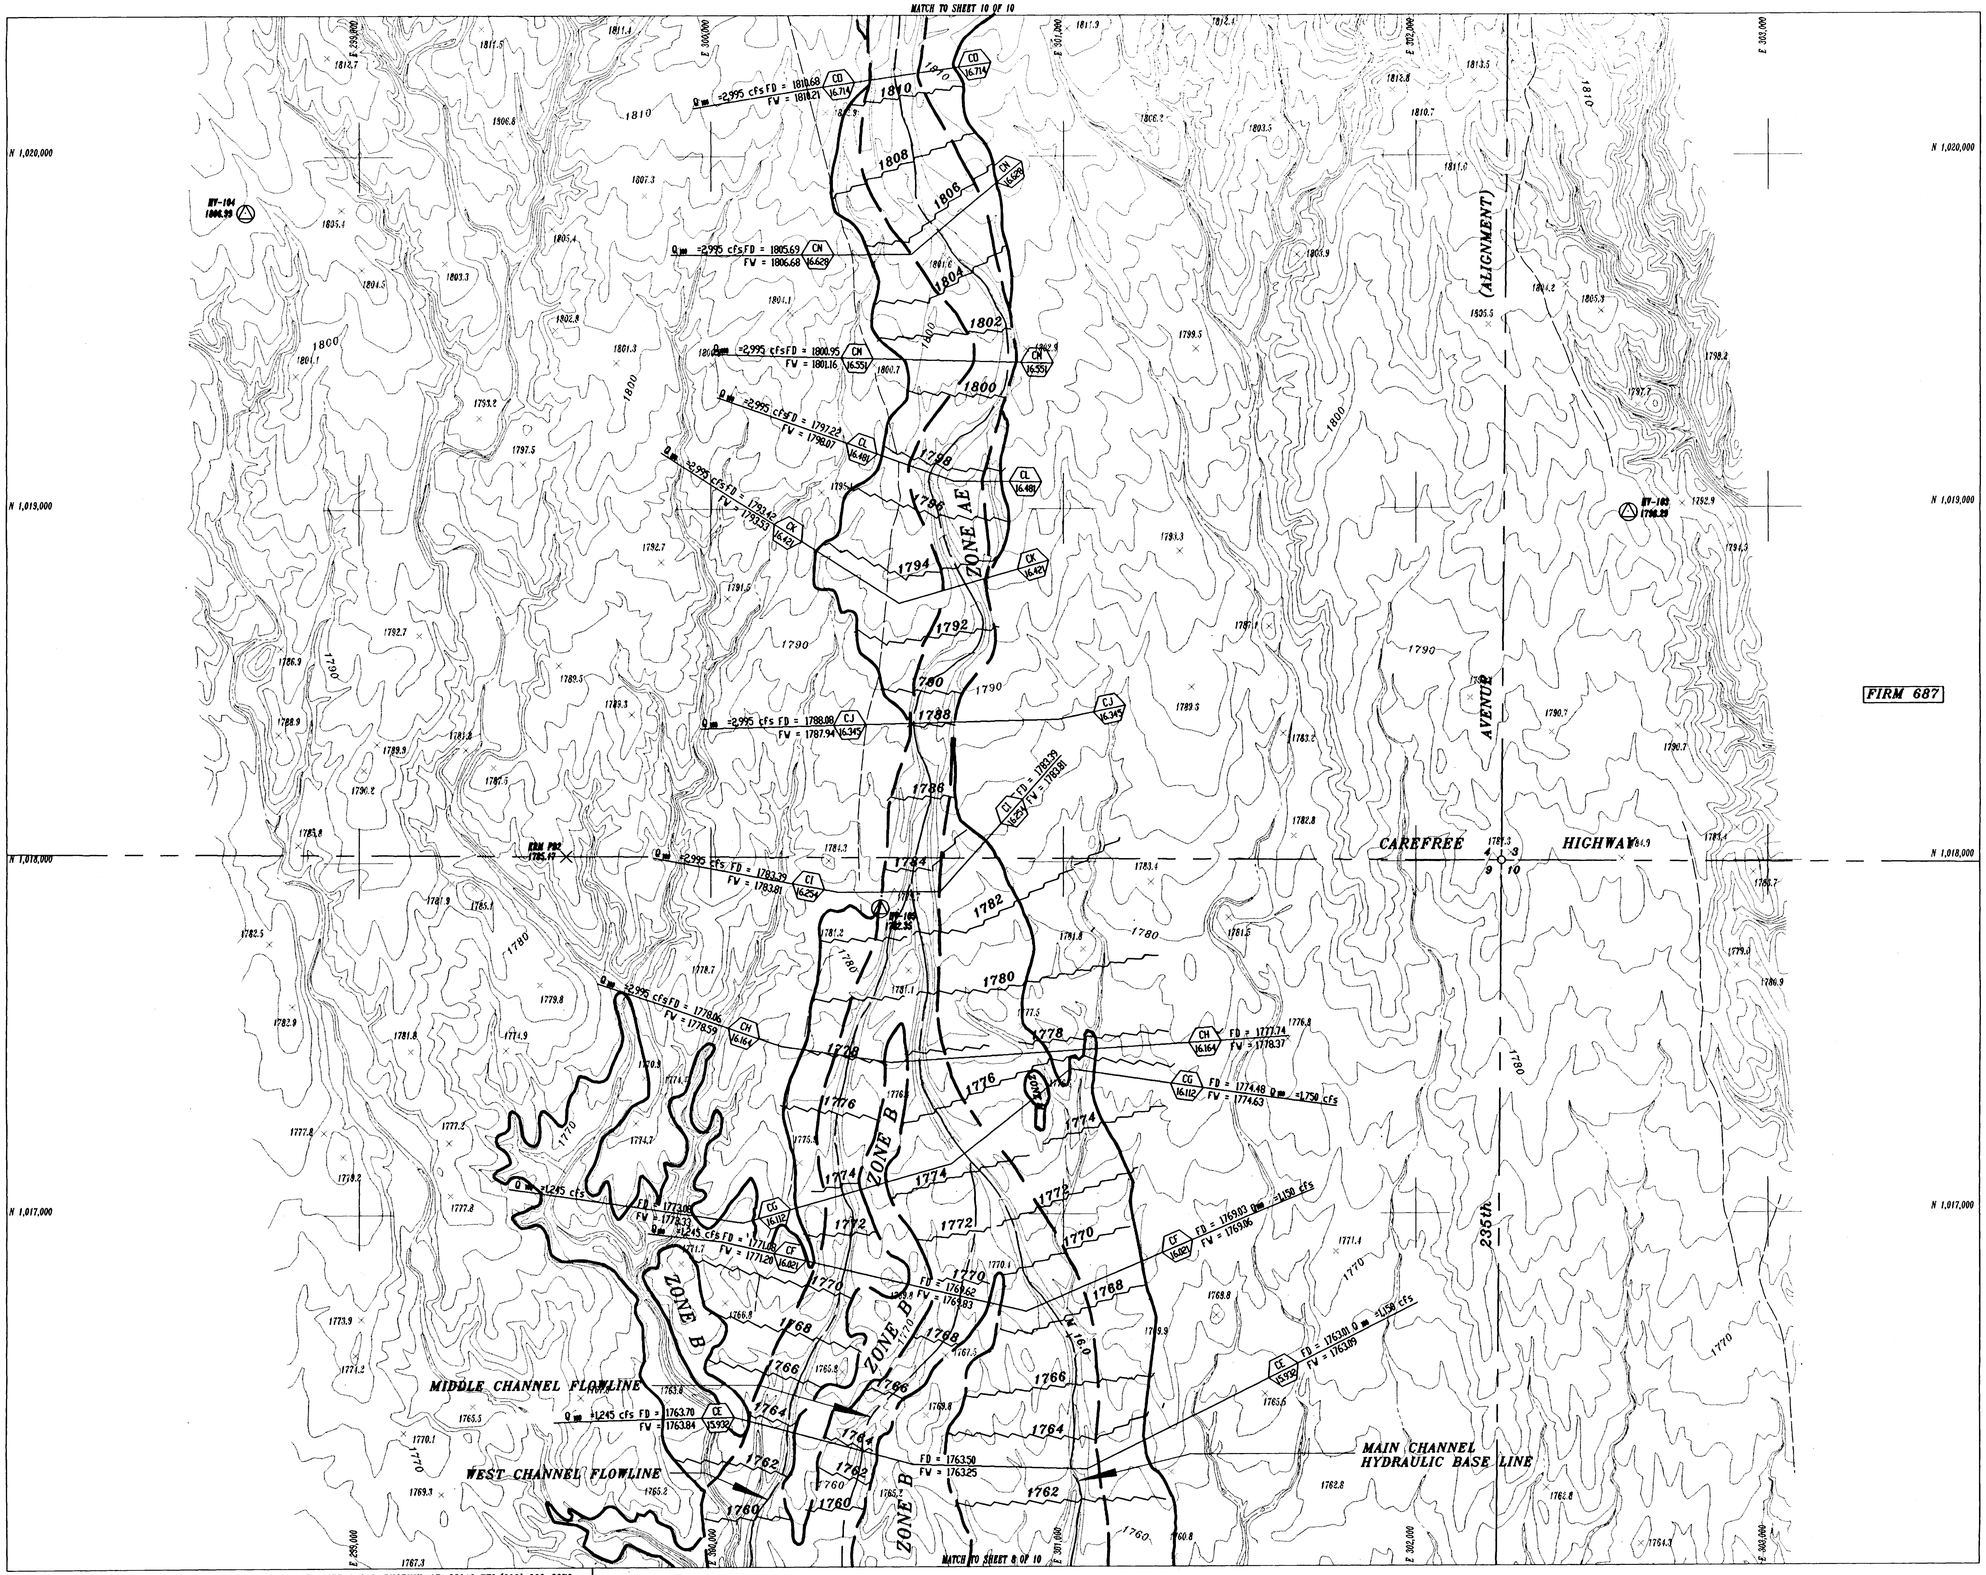

FLOOD CONTROL DISTRICT OF MARICOPA COUNTY

TRILBY WASH FLOODPLAIN DELINEATION STUDY

LEGEND

- Excluded Areas
- 100-Yr Floodplain Boundary
- Floodway Boundary
- Hydraulic Base Line With River Mile — M 75.0 — M 76.0
- Cross Section Q_{100} = 3,000 cfs — FD = 100yr. WSE / FW = Floodway WSE — 1.00 / 1.00
- Elevation Reference Marks — ERM PD7
- Horizontal And Vertical Control Points — BY-1
- Zone Cutters (Boundary)
- Base Flood Elevations — 580
- Zone Designations — ZONE AE
- Dirt Roads
- Paved Road
- Section Corner — S24 T1N R2E
- Section Line
- Fence Lines

ELEVATION REFERENCE MARKS

NOTE: ALL ELEVATIONS ARE BASED ON NATIONAL GEODETIC VERTICAL DATUM OF 1929.

I.D. NUMBER	ELEVATION (FT)	DESCRIPTION / LOCATION
ERM PD2	1785.17	CLO B.C. S1/4 SEC 4 T5N R3W

NOTE: CROSS SECTION STATION 10,000.0 IS HYDRAULIC BASE LINE EXCEPT AS NOTED.

INDEX MAP

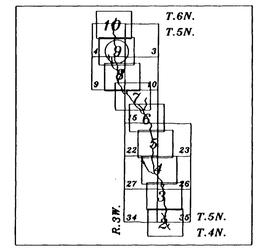

N

200 100 0 200 400 600

2 FOOT CONTOUR INTERVAL

MAPPING: COOPER AERIAL OF PHOENIX INC. 4621 N. 16th STREET SUITE C-315 PHOENIX, AZ. 85016 TEL.(602) 266-2279
SURVEY: P & D TECHNOLOGIES, 1702 E. HIGHLAND AVE. SUITE 200 PHOENIX, AZ. 85016 TEL.(602) 264-3335 DATE: 9-13-96

THIS MAP WAS PREPARED BY PHOTOGRAMMETRIC METHODS TO NATIONAL MAP ACCURACY STANDARDS 1"=200' HORIZONTAL SCALE AND 2' CONTOUR INTERVAL BASED ON GROUND CONTROL SURVEY DATA PROVIDED BY: P & D TECHNOLOGIES (602) 264-3335

P&D Technologies
An Employee Owned Company
1702 E. Highland #200, Phoenix, Arizona 85016
Telephone (602) 264-3335

DESIGN:	By: L.M. Vomero	Date:	Submitted By:	Date:	SHEET: 9
DESIGN CHECK:	By: Ramesh Patel, PE	Date:	Recommended By:	Date:	
PLANS:	By: Richard Murillo	Date:	Approved By:	Date:	OF: 10
PLANS CHECK:	By: Ramesh Patel, PE	Date:	CHIEF ENGINEER AND GENERAL MANAGER:		

FLOOD CONTROL DISTRICT OF MARICOPA COUNTY

TRILBY WASH FLOODPLAIN DELINEATION STUDY

LIMITS OF STUDY

NOTE: WITTMAN ADMS CIRCLE CITY FLOOD INSURANCE STUDY, MARICOPA COUNTY, ARIZONA AND UNINCORPORATED AREAS, FEDERAL EMERGENCY MANAGEMENT AGENCY, EFFECTIVE DATE SEPTEMBER 4, 1991. PERFORMED BY THE MLD GROUP, INC. UNDER CONTRACT TO THE FLOOD CONTROL DISTRICT OF MARICOPA COUNTY, CONTRACT NO. FCD 86-24.

ATCHISON TOPEKA AND SANTA FE RAILROAD

GRAND AVENUE (HIGHWAY 60/89)

BLACK MOUNTAIN ROAD

AVENUE (ALIGNMENT)

ZONE AE

ZONE B

FIRM 679

T. 6 N.
T. 5 N.

33 34
4 3

E 298,000 E 299,000 E 300,000 E 301,000 E 302,000 E 303,000

N 1,024,000 N 1,023,000 N 1,022,000 N 1,021,000

MATCH TO SHEET 9 OF 10

MAPPING: COOPER AERIAL OF PHOENIX INC. 4621 N. 16th STREET SUITE C-315 PHOENIX, AZ. 85016 TEL.(602) 266-2279
SURVEY: P & D TECHNOLOGIES, 1702 E. HIGHLAND AVE. SUITE 200 PHOENIX, AZ. 85016 TEL.(602) 264-3335 MTE: 9-13-90

THIS MAP WAS PREPARED BY PHOTOGRAMMETRIC METHODS TO NATIONAL MAP ACCURACY STANDARDS 1"=200' HORIZONTAL SCALE AND 2' CONTOUR INTERVAL BASED ON GROUND CONTROL SURVEY DATA PROVIDED BY: P & D TECHNOLOGIES (602) 264-3335

LEGEND

- Excluded Areas
- 100-Yr Floodplain Boundary
- Floodway Boundary
- Hydraulic Base Line With River Mile — M 75.0 — M 76.0
- Cross Section Q_{100} = 3,000 cfs — A 1.00 — FD = 100yr. WSE / FW = Floodway WSE — A 1.00
- Elevation Reference Marks — ERM PD7
- Horizontal And Vertical Control Points — BY-1
- Zone Gutters (Boundary)
- Base Flood Elevations — 580
- Zone Designations — ZONE AE
- Dirt Roads
- Paved Road
- Section Corner — 5 / 11 / 12
- Section Line
- Fence Lines

ELEVATION REFERENCE MARKS

NOTE: ALL ELEVATIONS ARE BASED ON NATIONAL GEODETIC VERTICAL DATUM OF 1929.

I.D. NUMBER	ELEVATION (FT)	DESCRIPTION / LOCATION
ERM PD1	1847.85	GLO B.C. N 1/4 SEC 4 T5N R3W

NOTE: CROSS SECTION STATION 10,000.0 IS HYDRAULIC BASE LINE EXCEPT AS NOTED.

INDEX MAP

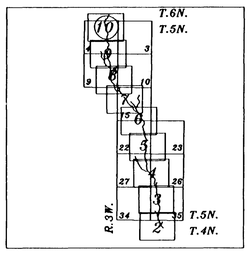

N

200 100 0 200 400 600

2 FOOT CONTOUR INTERVAL

P&D Technologies
An Employee Owned Company
1702 E. Highland #200, Phoenix, Arizona 85016
Telephone (602) 264-3335

	By:	Date:	Submitted By:	Date:	SHEET:
DESIGN:	L.M. Vomero				
DESIGN CHECK:	Ramesh Patel, PE	Date:	Recommended By:	Date:	10
PLANS:	Richard Murillo	Date:	Approved By:	Date:	OF:
PLANS CHECK:	Ramesh Patel, PE	Date:	CHIEF ENGINEER AND GENERAL MANAGER:		10

FLOOD CONTROL DISTRICT OF MARICOPA COUNTY
D.E. SAGRAMOSO, CHIEF ENGINEER AND GENERAL MANAGER

TRILBY WASH FLOOD INSURANCE STUDY 6.7 RIVER MILES
FROM THE CAP AQUEDUCT TO GRAND AVENUE AT CIRCLE CITY

MARICOPA COUNTY

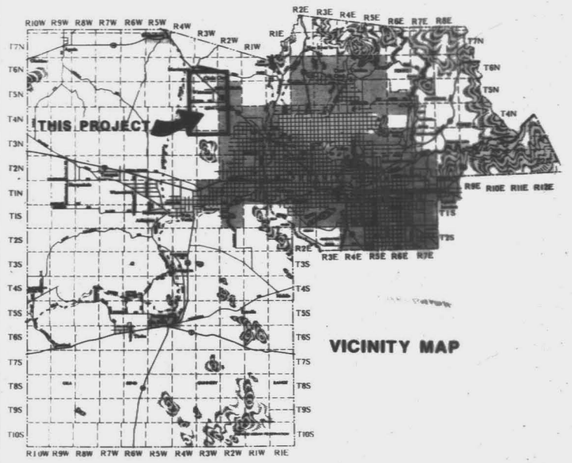

VICINITY MAP

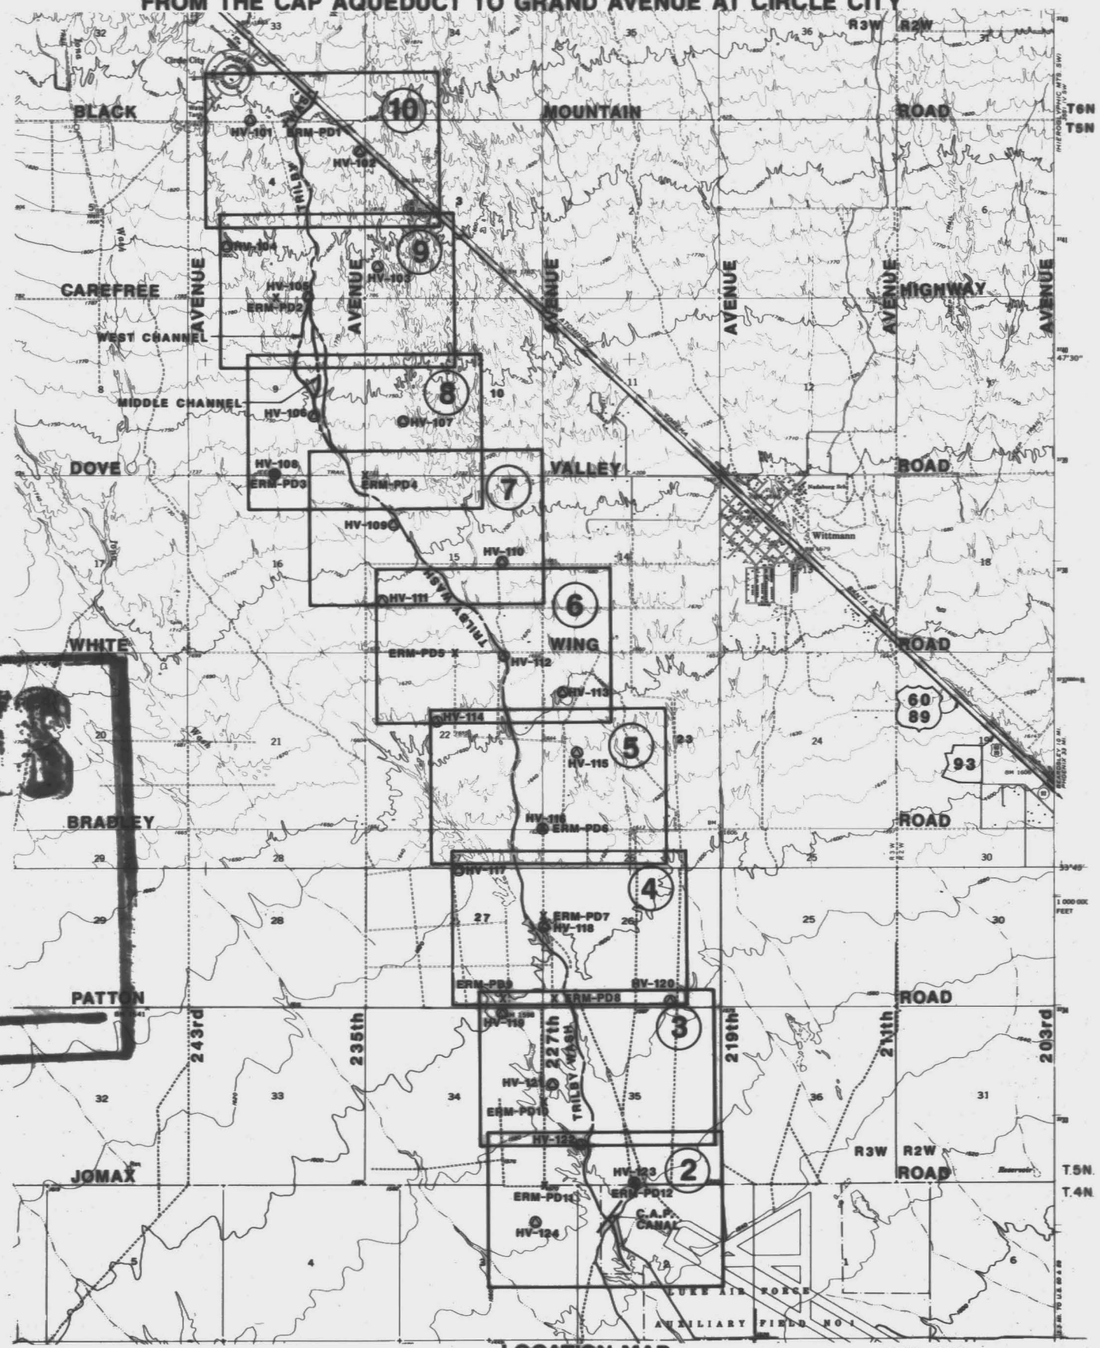

LOCATION MAP

N

2000 1000 0 2000

SCALE: 1"=2000'

CENTRAL FILES
DRAWER # 306

TRILBY WASH 6.7 RIVER MILES/
CAP AQUEDUCT TO GRAND AVE AT
CIRCLE CITY
P & D TECHNOLOGIES
STUDY 1992 FCD 90-24

MAPPING: COOPER AERIAL OF PHOENIX INC. 4021 N. 10th STREET SUITE
SURVEY: P & D TECHNOLOGIES
DATE: 9-12-92

THIS MAP WAS PREPARED BY P & D TECHNOLOGIES (602) 264-3335

FLOOD CONTROL DISTRICT OF MARICOPA COUNTY

TRILBY WASH FLOODPLAIN DELINEATION STUDY

LEGEND

- Excluded Areas
- 100-Yr Floodplain Boundary
- Floodway Boundary
- Hydraulic Base Line With River Mile — M 75.0 — M 76.0
- Cross Section — FD = 100yr. WSE; FW = Floodway WSE; 1.00
- Elevation Reference Marks — ERM-7 X
- Horizontal And Vertical Control Points — W-1
- Zone Cutters (Boundary)
- Base Flood Elevations — 580
- Zone Designations — ZONE AE
- Dirt Roads
- Paved Road
- Section Corner
- Section Line
- Fence Lines

ELEVATION REFERENCE MARKS

NOTE: ALL ELEVATIONS ARE BASED

I.D. NUMBER ELEVATION (FT) DESCRIPTION / LOCATION

NOTE: CROSS SECTION STATION

INDEX MAP

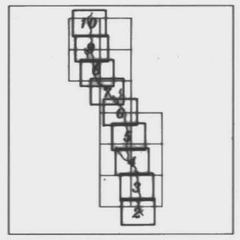

N

200 100 0 200 400 600

2 FOOT CONTOUR INTERVAL

P & D TECHNOLOGIES
1702 E. HIGHLAND, SUITE 410
PHOENIX, AZ 85016
Tel. (602) 264-3335

DESIGN:	By: L.H. Vemero	Date:	Submitted By:	Date:
DESIGN CHECK:	By: Ramesh Patel, PE	Date:	Recommended By:	Date:
PLANS:	By: Richard Murillo	Date:	Approved By:	Date:
PLANS CHECK:	By: Ramesh Patel, PE	Date:	CHIEF ENGINEER AND GENERAL MANAGER	

SHEET: 1 OF: 10

FLOOD CONTROL DISTRICT OF MARICOPA COUNTY

TRILBY WASH FLOODPLAIN DELINEATION STUDY

LEGEND

- Excluded Areas
- 100-Yr Floodplain Boundary
- Floodway Boundary
- Hydraulic Base Line With River Mile — M 75.0 — M 76.0
- Cross Section Q_{100} = 3,000 cfs — FD = 100yr. WSE / FW = Floodway WSE
- Elevation Reference Marks — ERM PD7
- Horizontal And Vertical Control Points — BP-1
- Zone Cutters (Boundary)
- Base Flood Elevations — 580
- Zone Designations — ZONE AE
- Dirt Roads
- Paved Road
- Section Corner
- Section Line
- Fence Lines

ELEVATION REFERENCE MARKS

NOTE: ALL ELEVATIONS ARE BASED ON NATIONAL GEODETIC VERTICAL DATUM OF 1929.

I.D. NUMBER	ELEVATION (FT)	DESCRIPTION / LOCATION
ERM PD11	1570.59	4" CAP IN HANDHOLE
ERM PD12	1559.65	4" CAP IN HANDHOLE

NOTE: CROSS SECTION STATION 10,000.0 IS HYDRAULIC BASE LINE EXCEPT AS NOTED.

INDEX MAP

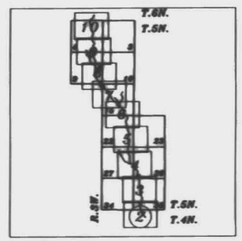

N

200 100 0 200 400 600

2 FOOT CONTOUR INTERVAL

P&D Technologies
An Employee Owned Company
1702 E. Highland #200, Phoenix, Arizona 85016
Telephone (602) 264-6535

DESIGN:	By: L.S. Venero	Date:	Submitted By:	Date:
DESIGN CHECK:	By: Ramesh Patel, PE	Date:	Recommended By:	Date:
PLANS:	By: Richard Murillo	Date:	Approved By:	Date:
PLANS CHECK:	By: Ramesh Patel, PE	Date:		

SHEET: 2 OF: 10

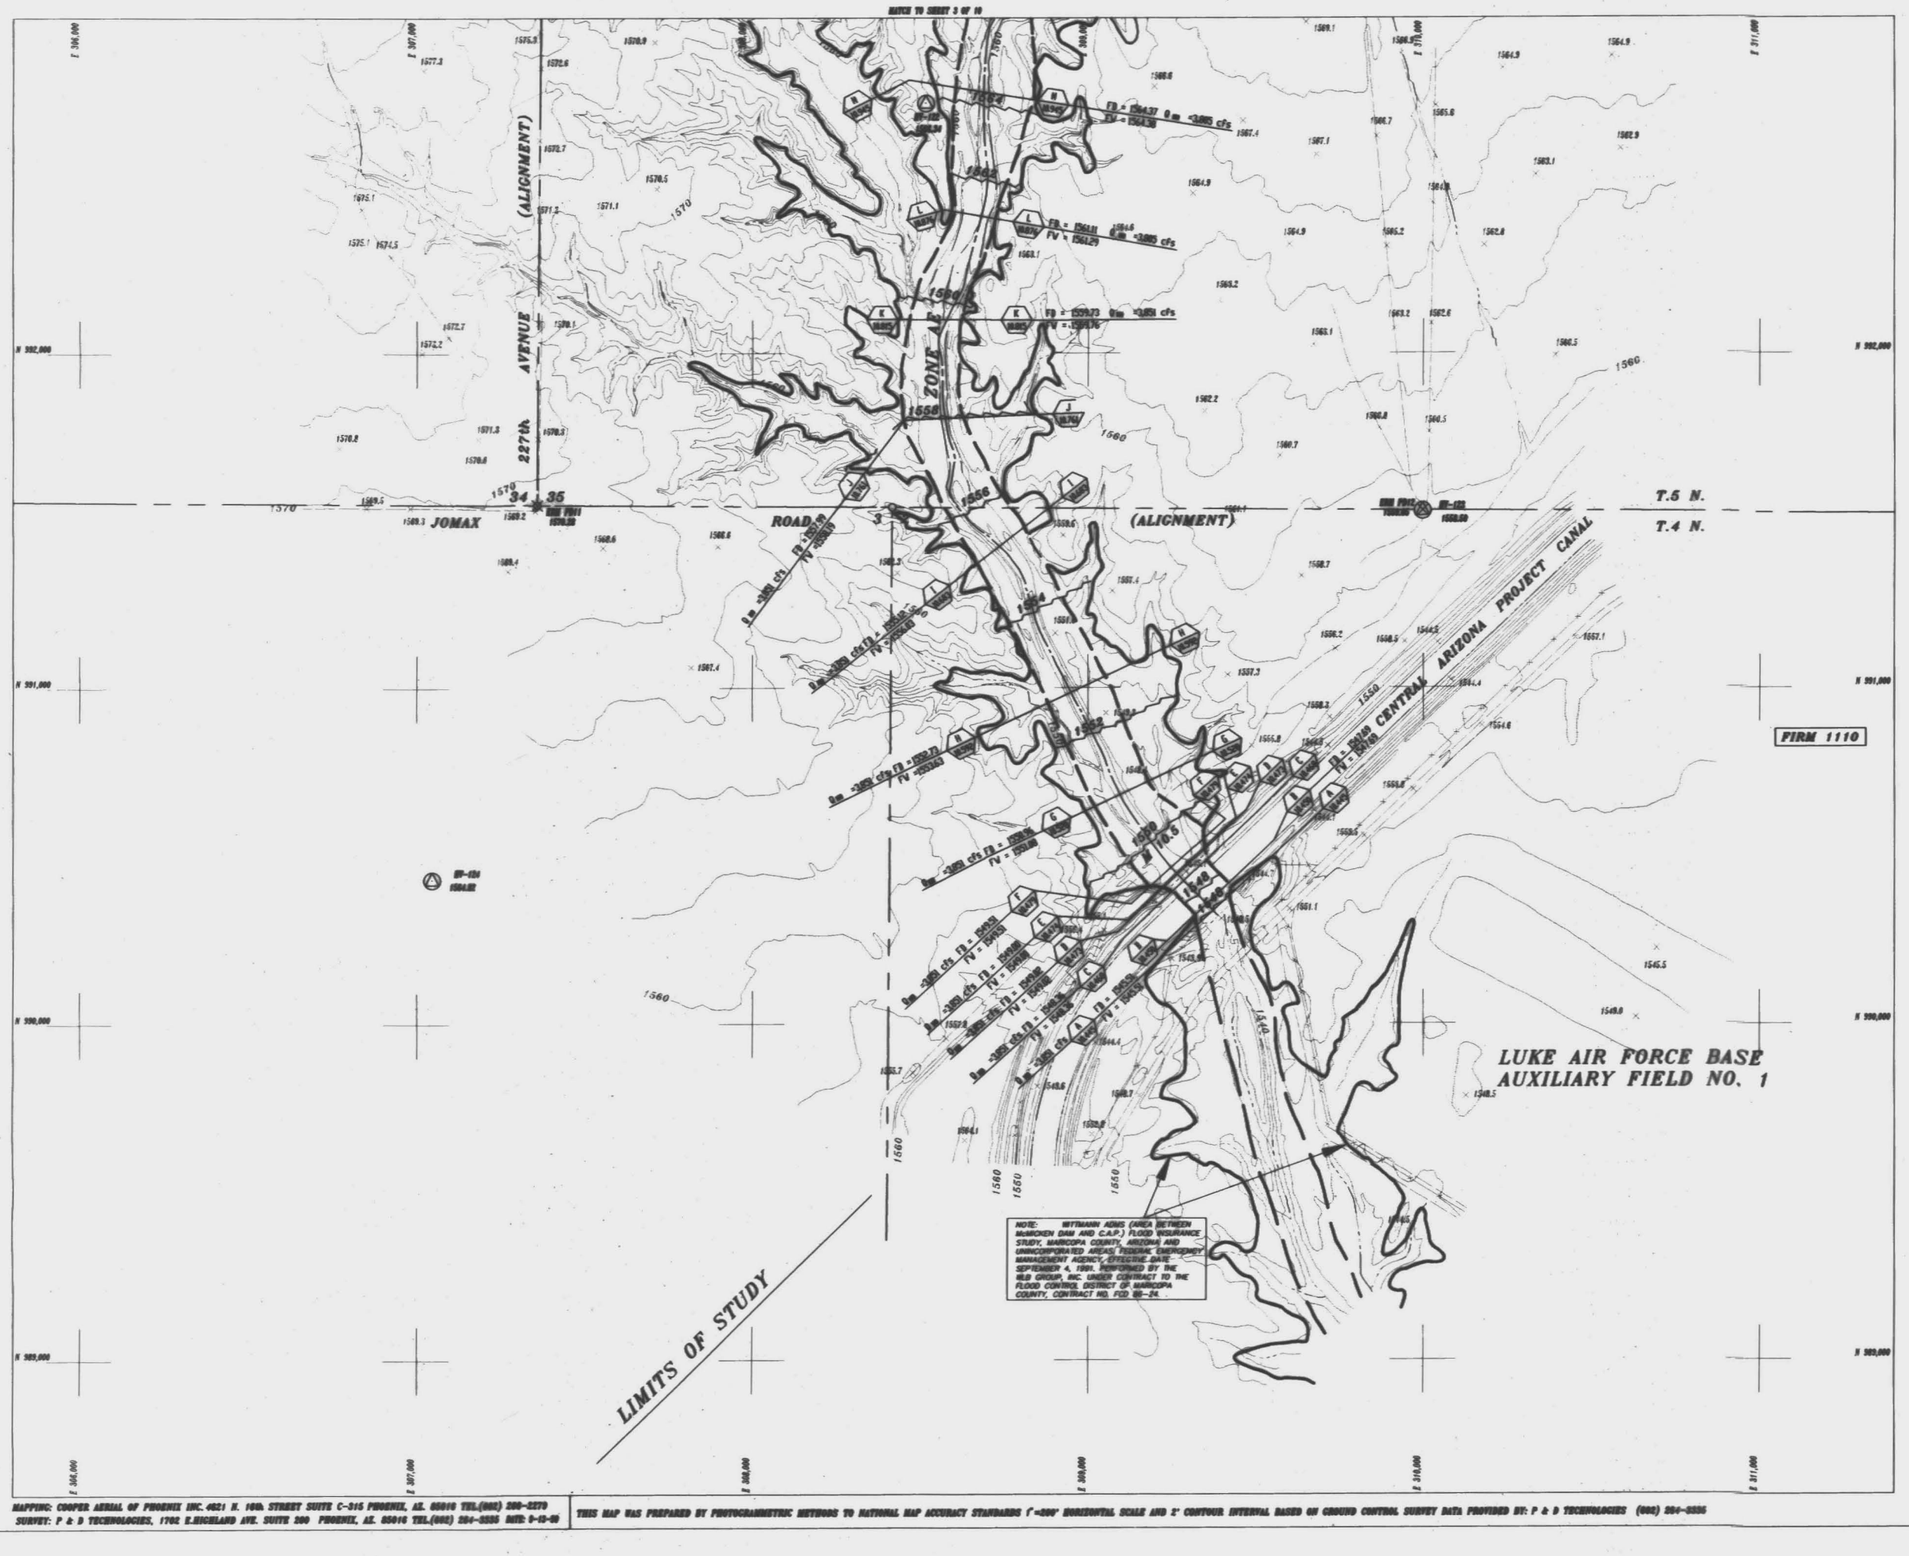

MAPPING: COOPER AERIAL OF PHOENIX INC. 4621 N. 16th STREET SUITE C-315 PHOENIX, AZ. 85016 TEL.(602) 200-0270
SURVEY: P & D TECHNOLOGIES, 1702 E.HIGHLAND AVE. SUITE 200 PHOENIX, AZ. 85016 TEL.(602) 264-6535 DATE: 9-10-96

THIS MAP WAS PREPARED BY PHOTOGRAMMETRIC METHODS TO NATIONAL MAP ACCURACY STANDARDS (1"=200' HORIZONTAL SCALE AND 2' CONTOUR INTERVAL BASED ON GROUND CONTROL SURVEY DATA PROVIDED BY: P & D TECHNOLOGIES (602) 264-6535

FLOOD CONTROL DISTRICT OF MARICOPA COUNTY

TRILBY WASH FLOODPLAIN DELINEATION STUDY

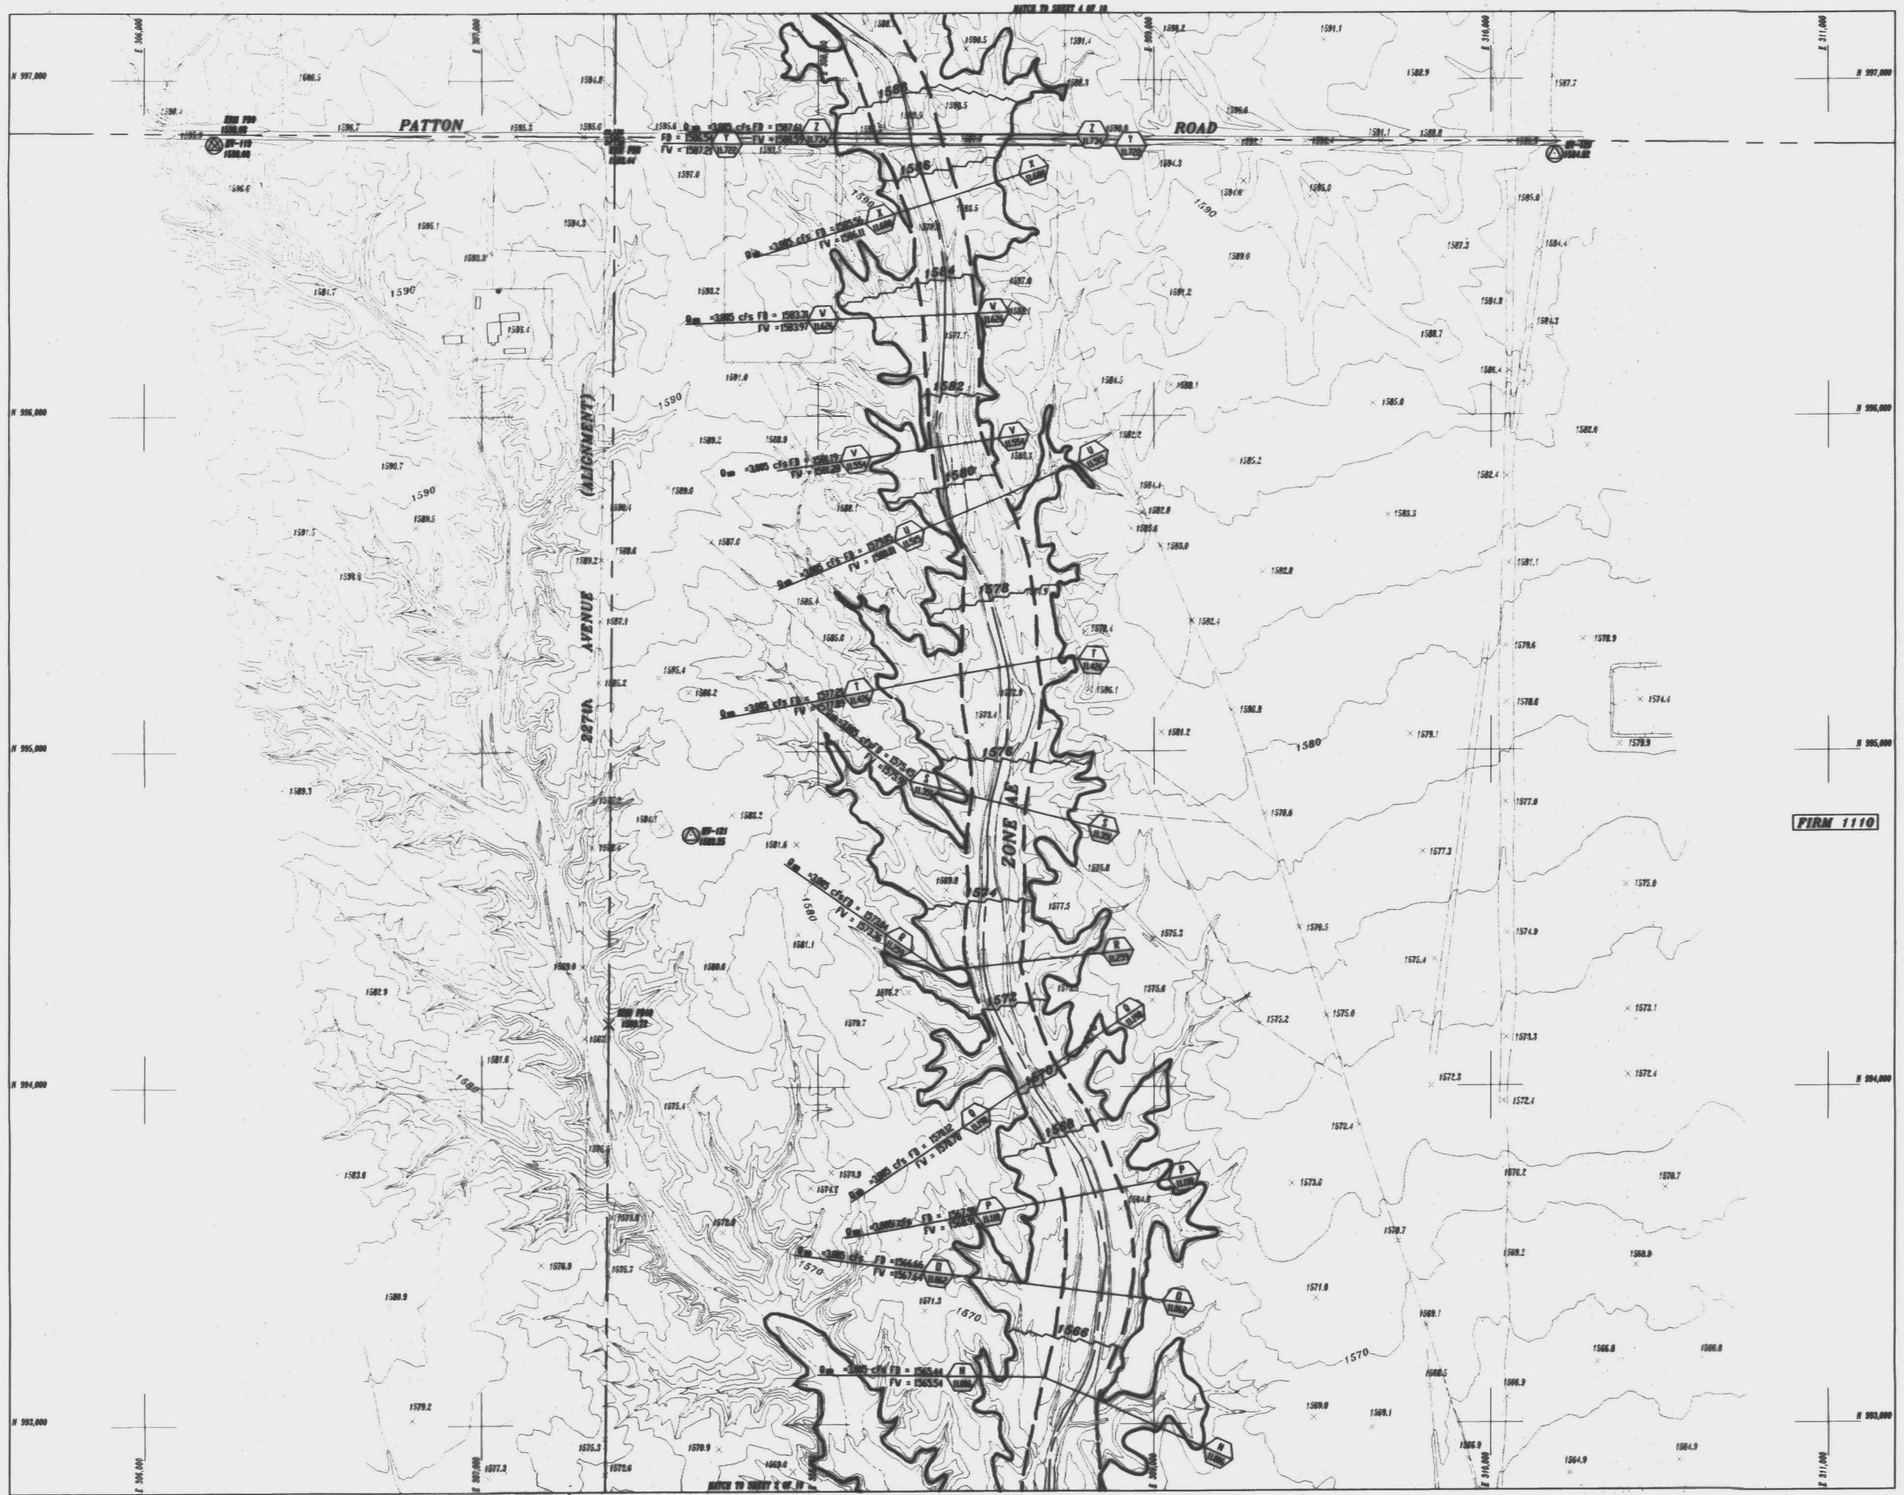

LEGEND

- Excluded Areas
- 100-Yr Floodplain Boundary
- Floodway Boundary
- Hydraulic Base Line — M 75.0 — M 76.0
- With River Mile
- Cross Sections Q_{100} = 3,000 cfs — FD = 100yr. WSE / FV = Floodway WSE
- Elevation Reference Marks — ERM PD7
- Horizontal And Vertical Control Points — BM-1
- Zone Cutters (Boundary)
- Base Flood Elevations — 580
- Zone Designations — ZONE AE
- Dirt Roads
- Paved Road
- Section Corner
- Section Line
- Fence Lines

ELEVATION REFERENCE MARKS

NOTE: ALL ELEVATIONS ARE BASED ON NATIONAL GEODETIC VERTICAL DATUM OF 1929.

I.D. NUMBER	ELEVATION (FT)	DESCRIPTION / LOCATION
ERM PD5	1589.44	BRASS D.C. FLUSH IN CUL SEC 35 T6N R5W
ERM PD6	1588.80	BRASS D.C. IN CURB 1400' E OF PD5
ERM PD10	1588.32	CUT D.C. W1/4 SEC 35 T6N R5W

NOTE: CROSS SECTION STATION 10,000.0 IS HYDRAULIC BASE LINE EXCEPT AS NOTED.

INDEX MAP

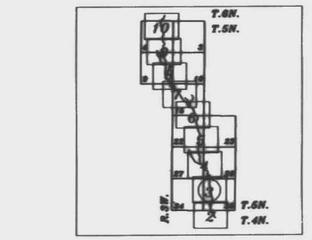

N

200 100 0 200 400 600

2 FOOT CONTOUR INTERVAL

P&D Technologies
An Employee Owned Company
1702 E. Highland #200, Phoenix, Arizona 85016
Telephone (602) 264-6535

DESIGN:	By: L.M. Venero	Date:	Submitted By:	Date:
DESIGN CHECK:	By: Ramesh Patel, PE	Date:	Recommended By:	Date:
PLANS:	By: Richard Murillo	Date:	Approved By:	Date:
PLANS CHECK:	By: Ramesh Patel, PE	Date:	FEMA Regional Office	

SHEET: 3 OF: 10

MAPPING: COOPER AERIAL OF PHOENIX INC. 4021 N. 16th STREET SUITE C-3 PHOENIX, AZ. 85016 TEL.(602) 266-2270
SURVEY: P & D TECHNOLOGIES, 1702 E. HIGHLAND AVE. SUITE 200 PHOENIX, AZ. 85016 TEL.(602) 264-6535 DATE: 9-13-99

THIS MAP WAS PREPARED BY PHOTOGRAMMETRIC METHODS TO NATIONAL MAP ACCURACY STANDARDS 1"=400' HORIZONTAL SCALE AND 2' CONTOUR INTERVAL BASED ON GROUND CONTROL SURVEY DATA PROVIDED BY: P & D TECHNOLOGIES (602) 264-6535

MATCH TO SHEET 5 OF 10

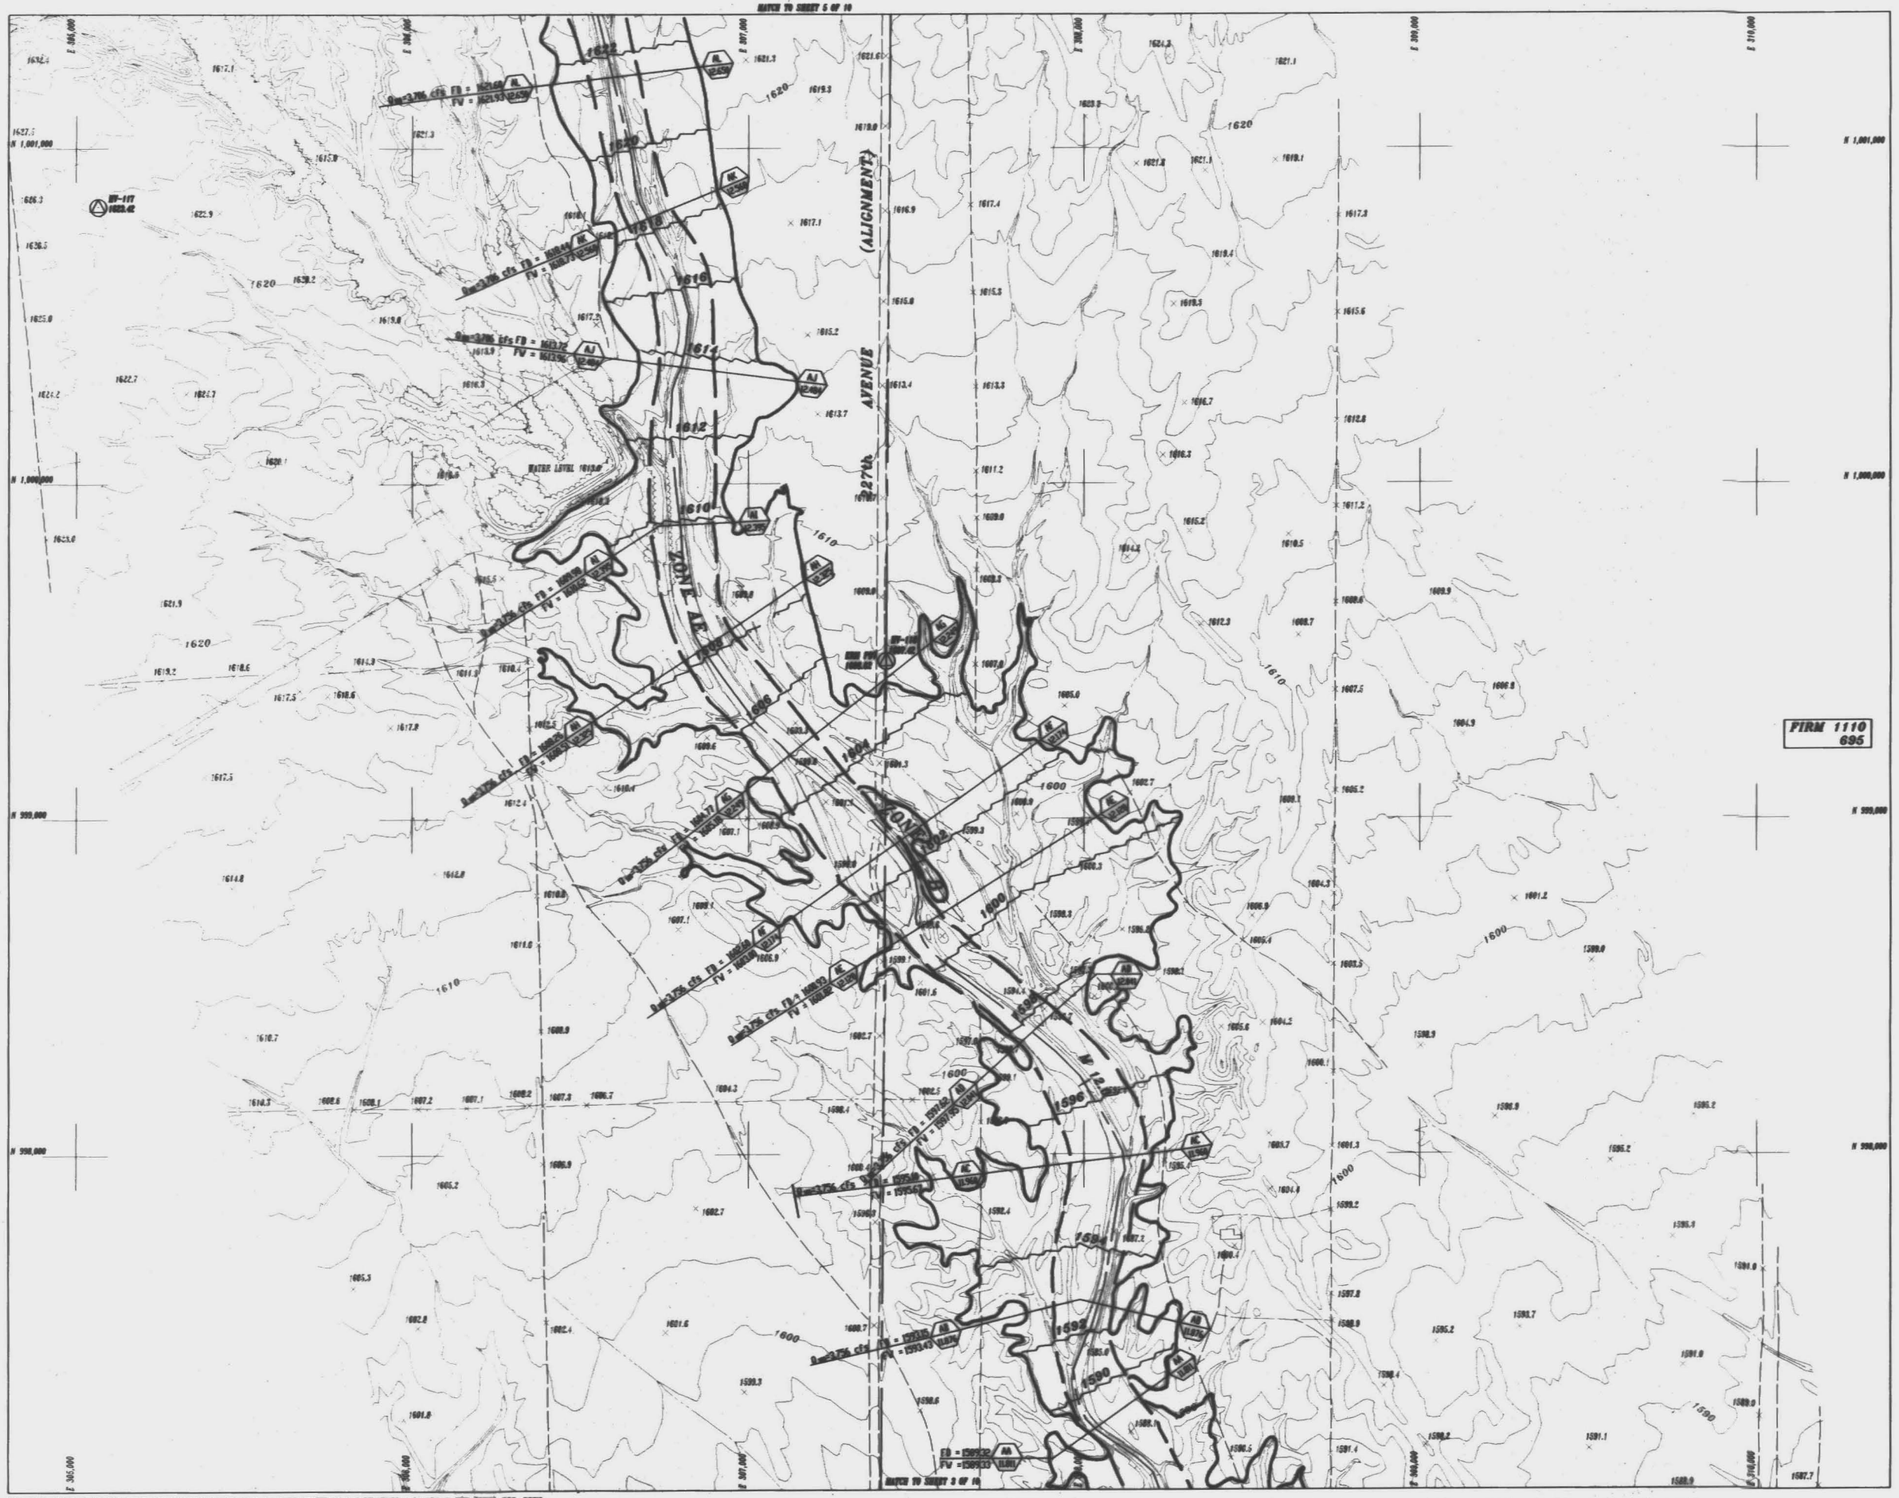

MATCH TO SHEET 9 OF 10

MAPPING: COOPER AERIAL OF PHOENIX INC. 4631 N. 16th STREET SUITE C-315 PHOENIX, AZ. 85016 TEL.(602) 230-3279
SURVEY: P & D TECHNOLOGIES, 1702 E. HIGHLAND AVE.SUITE 200 PHOENIX, AZ. 85016 TEL.(602) 264-3335 DATE: 9-15-99

THIS MAP WAS PREPARED BY PHOTOGRAMMETRIC METHODS TO NATIONAL MAP ACCURACY STANDARDS=200' HORIZONTAL SCALE AND 2' CONTOUR INTERVAL BASED ON GROUND CONTROL SURVEY DATA PROVIDED BY: P & D TECHNOLOGIES (602) 264-3335

FLOOD CONTROL DISTRICT OF MARICOPA COUNTY

TRILBY WASH FLOODPLAIN DELINEATION STUDY

LEGEND

- Excluded Areas
- 100-Yr Floodplain Boundary
- Floodway Boundary
- Hydraulic Base Line With River Mile — M 75.0 — M 76.0
- Cross Section Q_{100} = 3,000 cfs — FD = 100yr. WSE / FW = Floodway WSE — 1.00 / 1.00
- Elevation Reference Marks — ERM PD7
- Horizontal And Vertical Control Points — MP-1
- Zone Cutters (Boundary)
- Base Flood Elevations — 580
- Zone Designations — ZONE AE
- Dirt Roads
- Paved Road
- Section Corner — SEC 31 / T7S R7E
- Section Line
- Fence Lines

ELEVATION REFERENCE MARKS

NOTE: ALL ELEVATIONS ARE BASED ORIGINATIONAL GEODETIC VERTICAL DATUM OF 1929.

I.D. NUMBER	ELEVATION (FT)	DESCRIPTION /
ERM PD7	1608.02	420 S.C. T1/4 SEC 31 T7S R6E

NOTE: CROSS SECTION STATION 10,000.0 IS HYDRAULIC BASE LINE EXCEPT AS NOTED.

INDEX MAP

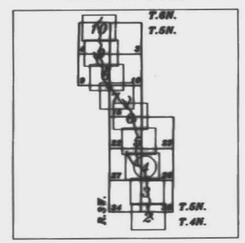

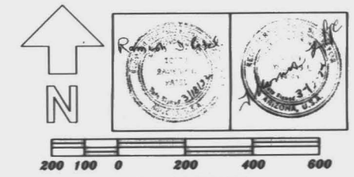

P&D Technologies
An Employee Owned Company
1702 E. Highland §200, Phoenix, Arizona 85016
Telephone (602) 264-3335

DESIGN:	By: L.M. Venero	Date:	Submitted By:	Date:
DESIGN CHECK:	By: Ramesh Patel, PE	Date:	Recommended By:	Date:
PLANS:	By: Richard Murillo	Date:	Approved By:	Date:
PLANS CHECK:	By: Ramesh Patel, PE	Date:	FEMA REVIEW AND APPROVAL	

SHEET: 4
OF: 10

MAPPING: COOPER AERIAL OF PHOENIX INC. 4021 N. 16th STREET SUITE C-315 PHOENIX, AZ. 85016 TEL.(602) 252-2270
SURVEY: P & D TECHNOLOGIES, 1702 E. HIGHLAND AVE. SUITE 200 PHOENIX, AZ. 85016 TEL.(602) 264-3535 DATE: 9-13-93

THIS MAP WAS PREPARED BY PHOTOGRAMMETRIC METHODS TO NATIONAL MAP ACCURACY STANDARDS' =200' HORIZONTAL SCALE AND 2' CONTOUR INTERVAL BASED ON GROUND CONTROL SURVEY DATA PROVIDED BY: P & D TECHNOLOGIES (602) 264-3535

FLOOD CONTROL DISTRICT OF MARICOPA COUNTY

TRILBY WASH FLOODPLAIN DELINEATION STUDY

LEGEND

- Excluded Areas
- 100-Yr Floodplain Boundary
- Floodway Boundary
- Hydraulic Base Line With River Mile — M 75.0 — M 76.0
- Cross Section Q100 = 3,000 cfs — FD = 100yr. WSE / FW = Floodway WSE — 1.00 / 1.00
- Elevation Reference Marks — ERM PD7
- Horizontal And Vertical Control Points — BM-1
- Zone Cutters (Boundary)
- Base Flood Elevations — 580
- Zone Designations — ZONE AE
- Dirt Roads
- Paved Road
- Section Corner — 1/4 1/16
- Section Line
- Fence Lines

ELEVATION REFERENCE MARKS

NOTE: ALL ELEVATIONS ARE BASED ON NATIONAL GEODETIC VERTICAL DATUM OF 1929.

I.D. NUMBER	ELEVATION (FT)	DESCRIPTION / LOCATION
ERM PD6	1629.10	CAP S.E. COR SEC 22 T6N R5W

NOTE: CROSS SECTION STATION 10,000.0 IS HYDRAULIC BASE LINE EXCEPT AS NOTED.

INDEX MAP

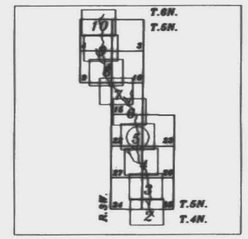

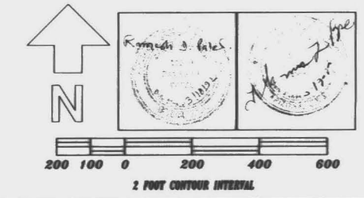

P&D Technologies
An Employee Owned Company
1702 E. Highland #200, Phoenix, Arizona 85016
Telephone (602) 264-3535

DESIGN:	By: L.H. Tenero	Date:	Submitted By:	Date:
DESIGN CHECK:	By: Ramesh Patel, PE	Date:	Recommended By:	Date:
PLANS:	By: Richard Murillo	Date:	Approved By:	Date:
PLANS CHECK:	By: Ramesh Patel, PE	Date:	CHIEF ENGINEER AND GENERAL MANAGER	

SHEET: 5 OF: 10

FLOOD CONTROL DISTRICT OF MARICOPA COUNTY

TRILBY WASH FLOODPLAIN DELINEATION STUDY

LEGEND

- Excluded Areas
- 100-Yr Floodplain Boundary
- Floodway Boundary
- Hydraulic Base Line With River Mile — M 76.0 — M 76.0
- Cross Section Q_{100} = 3,000 cfs — 1.00 FD = 100yr. WSE; FW = Floodway WSE — 1.00
- Elevation Reference Marks — ERM PD7
- Horizontal And Vertical Control Points — BM-1
- Zone Cutters (Boundary)
- Base Flood Elevations — 580
- Zone Designations — ZONE AE
- Dirt Roads
- Paved Road
- Section Corner — 24 / 25
- Section Line
- Fence Lines

ELEVATION REFERENCE MARKS

NOTE: ALL ELEVATIONS ARE BASED ON NATIONAL GEODETIC VERTICAL DATUM OF 1929.

I.D. NUMBER ELEVATION (FT)		DESCRIPTION / LOCATION
ERM PD6	1672.13	CAP B.C. S1/4 SEC 22 T5N R3W

NOTE: CROSS SECTION STATION 10,000.0 IS HYDRAULIC BASE LINE EXCEPT AS NOTED.

INDEX MAP

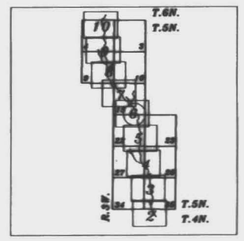

N

200 100 0 200 400 600

2 FOOT CONTOUR INTERVAL

P&D Technologies
An Employee Owned Company
1702 E. Highland S200, Phoenix, Arizona 85016
Telephone (602) 264-3335

DESIGN:	By: L.M. Venero	Date:	Submitted By:	Date:	SHEET: 6
DESIGN CHECK:	By: Ramesh Patel, PE	Date:	Recommended By:	Date:	OF: 10
PLANS:	By: Richard Murillo	Date:	Approved By:	Date:	
PLANS CHECK:	By: Ramesh Patel, PE	Date:	[illegible]		

MAPPING: COOPER AERIAL OF PHOENIX INC. 4021 N. 16th STREET SUITE C-515 PHOENIX, AZ. 85016 TEL.(602) 230-1270
SURVEY: P & D TECHNOLOGIES, 1702 E. HIGHLAND AVE SUITE 200 PHOENIX, AZ. 85016 TEL.(602) 264-3335 DATE: 9-12-96

THIS MAP WAS PREPARED BY PHOTOGRAMMETRIC METHODS TO NATIONAL MAP ACCURACY STANDARDS 1"=200' HORIZONTAL SCALE AND 2' CONTOUR INTERVAL BASED ON GROUND CONTROL SURVEY DATA PROVIDED BY: P & D TECHNOLOGIES (602) 264-3335

FLOOD CONTROL DISTRICT OF MARICOPA COUNTY

TRILBY WASH FLOODPLAIN DELINEATION STUDY

LEGEND

- Excluded Areas
- 100-Yr Floodplain Boundary
- Floodway Boundary
- Hydraulic Base Line With River Mile — M 75.0 — M 76.0
- Cross Section $q_{100} = 3,000$ cfs — FD = 100yr. WSE / FW = Floodway WSE
- Elevation Reference Marks — ERM PD7
- Horizontal And Vertical Control Points — HV-1
- Zone Cutters (Boundary)
- Base Flood Elevations — 580
- Zone Designations — ZONE AE
- Dirt Roads
- Paved Road
- Section Corner
- Section Line
- Fence Lines

ELEVATION REFERENCE MARKS

NOTE: ALL ELEVATIONS ARE BASED ON NATIONAL GEODETIC VERTICAL DATUM OF 1929.

I.D. NUMBER	ELEVATION (FT)	DESCRIPTION / LOCATION
ERM PD4	1723.61	CSD B.C. BE COR SEC 16 T2S R3W

NOTE: CROSS SECTION STATION 10,000.0 IS HYDRAULIC BASE LINE EXCEPT AS NOTED.

INDEX MAP

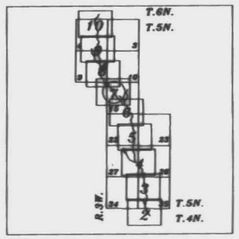

N

200 100 0 200 400 600

2 FOOT CONTOUR INTERVAL

P&D Technologies
An Employee Owned Company
1702 E. Highland #200, Phoenix, Arizona 85016
Telephone (602) 264-6535

DESIGN:	By: L.H. Tenero	Date:	Submitted By:	Date:
DESIGN CHECK:	By: Ramesh Patel, PE	Date:	Recommended By:	Date:
PLANS:	By: Richard Murillo	Date:	Approved By:	Date:
PLANS CHECK:	By: Ramesh Patel, PE	Date:		

SHEET: 7 OF: 10

MAPPING: COOPER AERIAL OF PHOENIX INC. 4021 N. 16th STREET SUITE C-315 PHOENIX, AZ. 85016 TEL.(602) 252-2270
SURVEY: P & D TECHNOLOGIES, 1702 E. HIGHLAND AVE. SUITE 200 PHOENIX, AZ. 85016 TEL.(602) 264-6535 DATE: 9-19-00

THIS MAP WAS PREPARED BY PHOTOGRAMMETRIC METHODS TO NATIONAL MAP ACCURACY STANDARDS 1"=400' HORIZONTAL SCALE AND 2' CONTOUR INTERVAL BASED ON GROUND CONTROL.SURVEY DATA PROVIDED BY: P & D TECHNOLOGIES (602) 264-6535

MATCH TO SHEET 9 OF 10

MIDDLE CHANNEL FLOWLINE

WEST CHANNEL FLOWLINE

MAIN CHANNEL HYDRAULIC BASELINE

ZONE B

ZONE AE

ZONE A

ALIGNMENT

236th AVENUE

DOVE VALLEY ROAD (ALIGNMENT)

FIRM 667

MATCH TO SHEET 7 OF 10

MAPPING: COOPER AERIAL OF PHOENIX INC. 4021 N. 16th STREET SUITE C-315 PHOENIX, AZ. 85016 TEL.(602) 200-2270

SURVEY: P & D TECHNOLOGIES, 1702 E. HIGHLAND AVE.SUITE 200 PHOENIX, AZ. 85016 TEL.(602) 264-3335 DATE: 9-15-00

THIS MAP WAS PREPARED BY PHOTOGRAMMETRIC METHODS TO NATIONAL MAP ACCURACY STANDARDS 1"=200' HORIZONTAL SCALE AND 2' CONTOUR INTERVAL BASED ON GROUND CONTROL SURVEY DATA PROVIDED BY: P & D TECHNOLOGIES (602) 264-3335

FLOOD CONTROL DISTRICT OF MARICOPA COUNTY

TRILBY WASH FLOODPLAIN DELINEATION STUDY

LEGEND

- Excluded Areas
- 100-Yr Floodplain Boundary
- Floodway Boundary
- Hydraulic Base Line With River Mile — M 75.0 — M 76.0
- Cross Section Q = 3,000 cfs — A 1.00 — FD = 100yr. WSE — FW = Floodway WSE — A 1.00
- Elevation Reference Marks — ERM PD7
- Horizontal And Vertical Control Points — BM-1
- Zone Cutters (Boundary)
- Base Flood Elevations — 580
- Zone Designations — ZONE AE
- Dirt Roads
- Paved Road
- Section Corner — S-1 / R-1E
- Section Line
- Fence Lines

ELEVATION REFERENCE MARKS

NOTE: ALL ELEVATIONS ARE BASED ON NATIONAL GEODETIC VERTICAL DATUM OF 1929.

I.D. NUMBER	ELEVATION (FT)	DESCRIPTION / LOCATION
ERM PD6	1731.50	CAP B.C. E1/4 SEC. 16 T1S R3E
ERM PD4	1723.01	CAP B.C. NE COR. SEC. 16 T1S R3E

NOTE: CROSS SECTION STATION 10,000.0 IS HYDRAULIC BASE LINE EXCEPT AS NOTED.

INDEX MAP

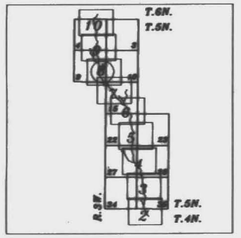

N

200 100 0 200 400 600

2 FOOT CONTOUR INTERVAL

P&D Technologies
An Employee Owned Company
1702 E. Highland #200, Phoenix, Arizona 85016
Telephone (602) 264-3335

DESIGN:	By: L.M. Venero	Date:	Submitted By:	Date:
DESIGN CHECK:	By: Ramesh Patel, PE	Date:	Recommended By:	Date:
PLANS:	By: Richard Murillo	Date:	Approved By:	Date:
PLANS CHECK:	By: Ramesh Patel, PE	Date:	FCDMC ENGINEER OR Mimms manager	

SHEET: 8 OF: 10

FLOOD CONTROL DISTRICT OF MARICOPA COUNTY

TRILBY WASH FLOODPLAIN DELINEATION STUDY

LEGEND

- Excluded Areas
- 100-Yr Floodplain Boundary
- Floodway Boundary
- Hydraulic Base Line With River Mile — M 75.0 — M 76.0
- Cross Section $q_{100} = 3,000$ cfs — 1.00 FD = 100yr. WSE; 1.00 FW = Floodway WSE
- Elevation Reference Marks — ERM PD7
- Horizontal And Vertical Control Points — BM-1
- Zone Cutters (Boundary)
- Base Flood Elevations — 580
- Zone Designations — ZONE AE
- Dirt Roads
- Paved Road
- Section Corner — T1N R1E
- Section Line
- Fence Lines

ELEVATION REFERENCE MARKS

NOTE: ALL ELEVATIONS ARE BASED ON NATIONAL GEODETIC VERTICAL DATUM OF 1929.

I.D. NUMBER	ELEVATION (FT)	DESCRIPTION / LOCATION
ERM PD6	1785.17	CAP ON C/L 24/4 SEC 4 T1N R3W

NOTE: CROSS SECTION STATION 10,000.0 IS HYDRAULIC BASE LINE EXCEPT AS NOTED.

INDEX MAP

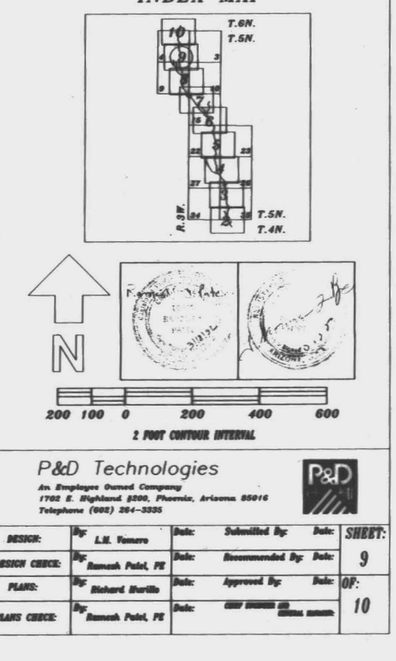

FIRM 687

MATCH TO SHEET 10 OF 10

ZONE AE

ZONE B

CAREFREE HIGHWAY

(ALIGNMENT) AVENUE

236th

MIDDLE CHANNEL FLOWLINE

WEST CHANNEL FLOWLINE

MAIN CHANNEL HYDRAULIC BASE LINE

MATCH TO SHEET 8 OF 10

MAPPING: COOPER AERIAL OF PHOENIX INC. 4021 N. 16th STREET SUITE C-315 PHOENIX, AZ. 85016 TEL.(602) 258-5270
SURVEY: P & D TECHNOLOGIES, 1760 E. HIGHLAND AVE. SUITE 200 PHOENIX, AZ. 85016 TEL.(602) 264-3335 DATE: 9-13-96

THIS MAP WAS PREPARED BY PHOTOGRAMMETRIC METHODS TO NATIONAL MAP ACCURACY STANDARDS 1"=200' HORIZONTAL SCALE AND 2' CONTOUR INTERVAL BASED ON GROUND CONTROL SURVEY DATA PROVIDED BY: P & D TECHNOLOGIES (602) 264-3335

P&D Technologies
An Employee Owned Company
1760 E. Highland #200, Phoenix, Arizona 85016
Telephone (602) 264-3335

DESIGN:	By: L.M. Venero	Date:	Submitted By:	Date:	SHEET: 9
DESIGN CHECK:	By: Ramesh Patel, PE	Date:	Recommended By:	Date:	
PLANS:	By: Richard Murillo	Date:	Approved By:	Date:	OF: 10
PLANS CHECK:	By: Ramesh Patel, PE	Date:	CHIEF ENGINEER AND DIRECTOR, FLOOD CONTROL DISTRICT OF MARICOPA COUNTY		

FLOOD CONTROL DISTRICT OF MARICOPA COUNTY

TRILBY WASH FLOODPLAIN DELINEATION STUDY

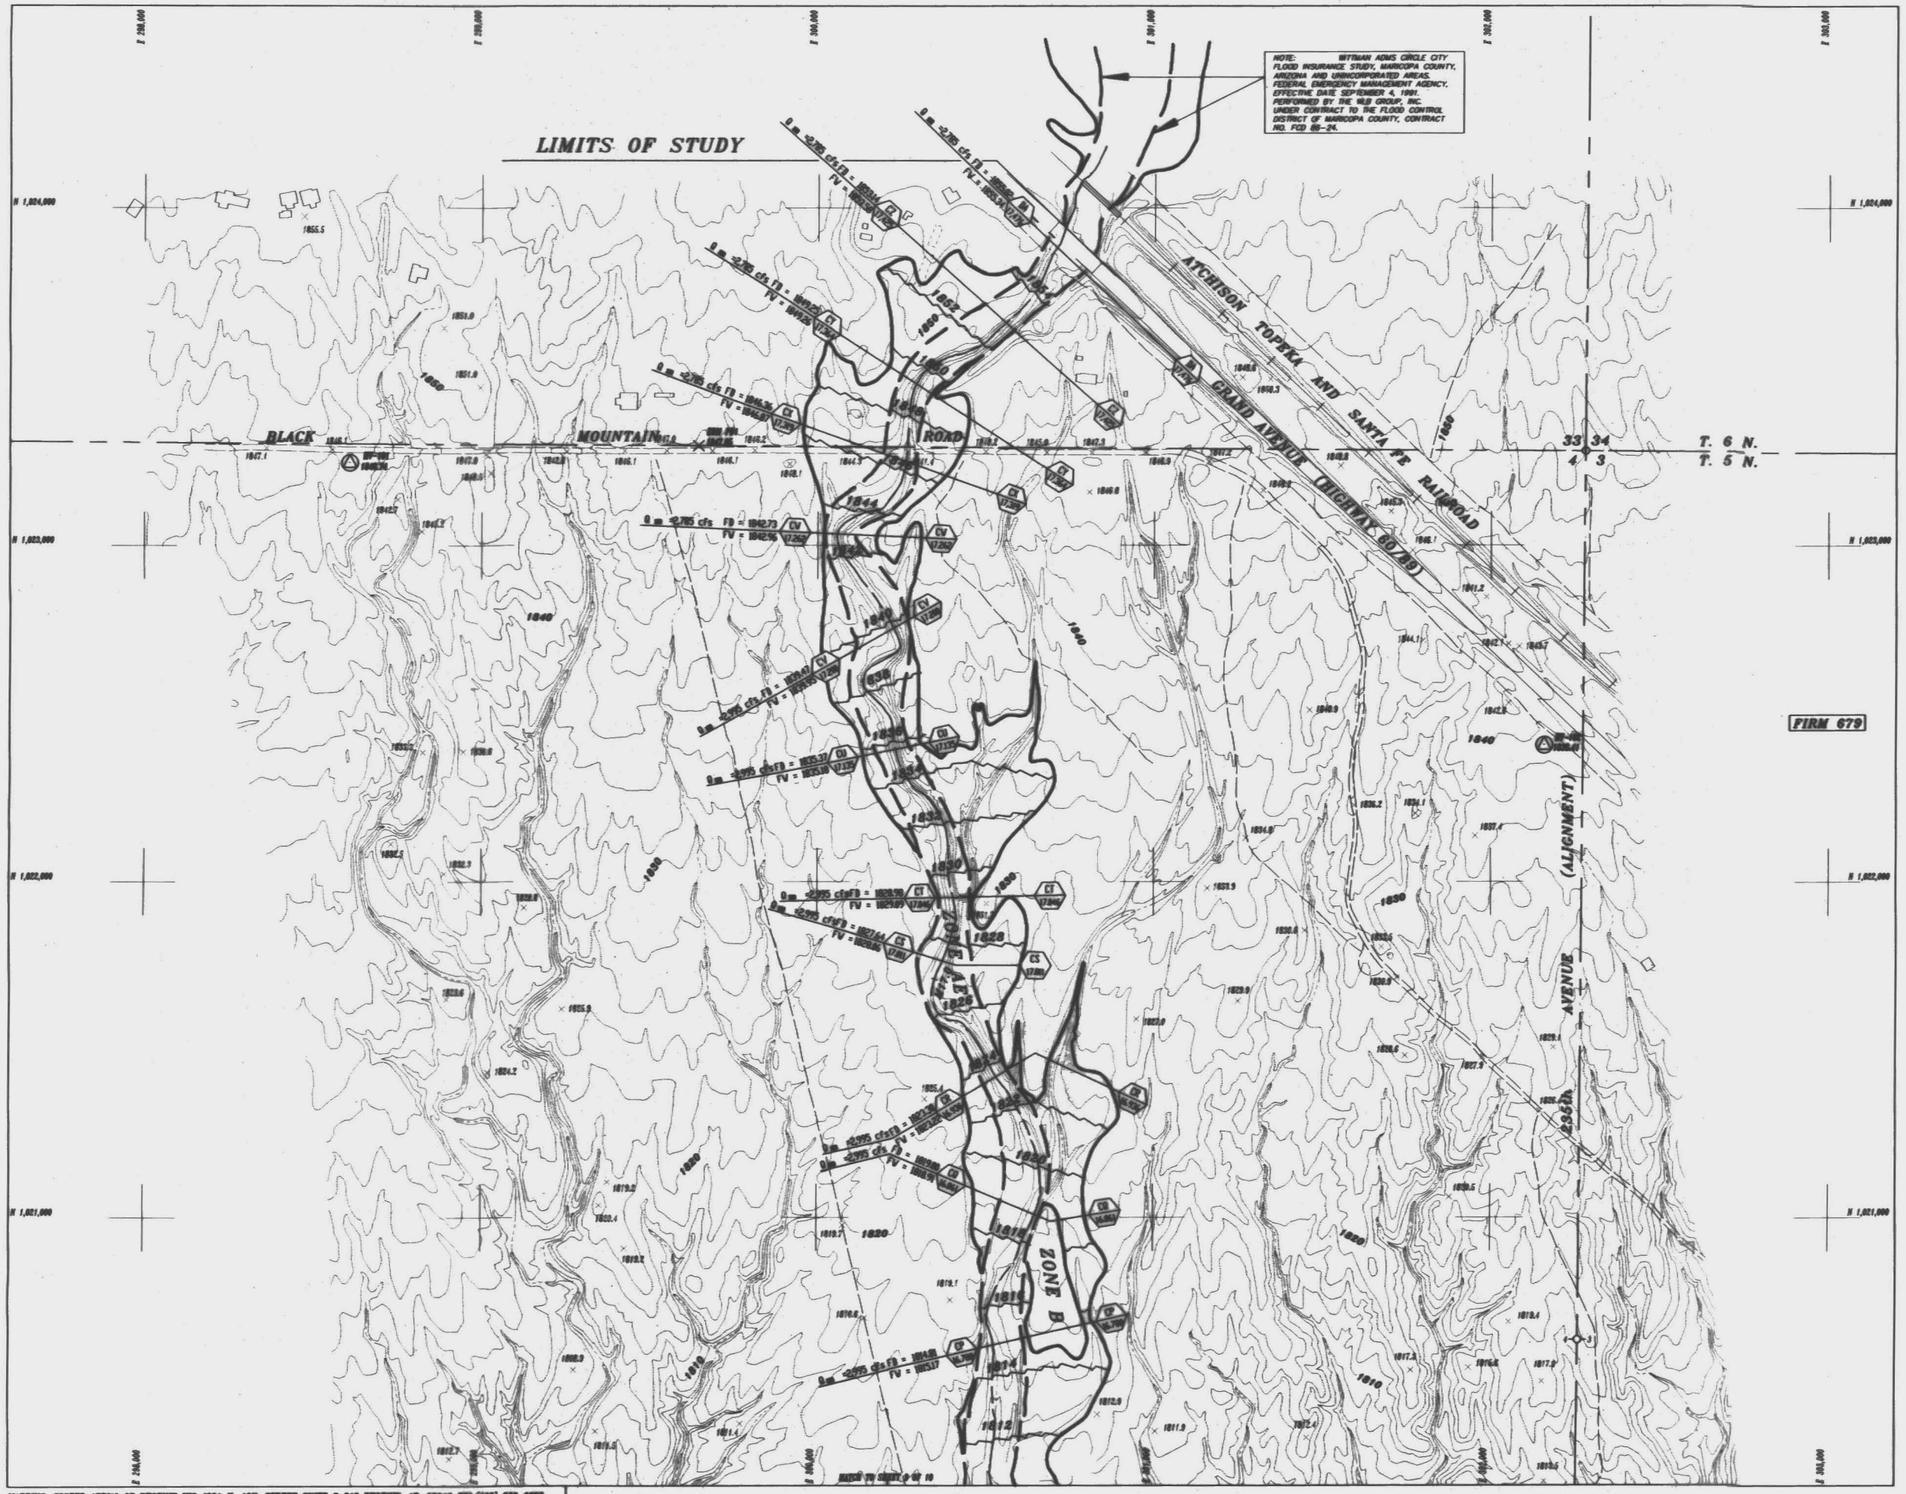

MAPPING: COOPER AERIAL OF PHOENIX INC. 4521 N. 16th STREET SUITE C-315 PHOENIX, AZ. 85016 TEL.(602) 265-2279
SURVEY: P & D TECHNOLOGIES, 1702 E. HIGHLAND AVE. SUITE 300 PHOENIX, AZ. 85016 TEL.(602) 264-5335 DATE: 5-13-93

THIS MAP WAS PREPARED BY PHOTOGRAMMETRIC METHODS TO NATIONAL MAP ACCURACY STANDARDS 1"=200' HORIZONTAL SCALE AND 2' CONTOUR INTERVAL BASED ON GROUND CONTROL SURVEY DATA PROVIDED BY: P & D TECHNOLOGIES (602) 264-5335

LEGEND

- Excluded Areas
- 100-Yr Floodplain Boundary
- Floodway Boundary
- Hydraulic Base Line With River Mile — M 75.0 — M 76.0
- Cross Section Q 100 = 3,000 cfs — FD = 100yr. WSE / FV = Floodway WSE — 1.00 / 1.00
- Elevation Reference Marks — ERM PD7
- Horizontal And Vertical Control Points — M-1
- Zone Cutters (Boundary)
- Base Flood Elevations — 580
- Zone Designations — ZONE AE
- Dirt Roads
- Paved Road
- Section Corner — 1/4
- Section Line
- Fence Lines

ELEVATION REFERENCE MARKS

NOTE: ALL ELEVATIONS ARE BASED ON NATIONAL GEODETIC VERTICAL DATUM OF 1929.

I.D. NUMBER	ELEVATION (FT)	DESCRIPTION / LOCATION
ERM PD1	1947.65	CAP S.C. S 1/4 SEC 4 T1S R3W

NOTE: CROSS SECTION STATION 10,000.0 IS HYDRAULIC BASE LINE EXCEPT AS NOTED.

INDEX MAP

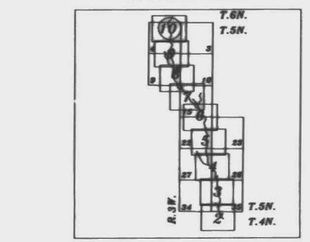

N

200 100 0 200 400 600

2 FOOT CONTOUR INTERVAL

P&D Technologies
An Employee Owned Company
1702 E. Highland #300, Phoenix, Arizona 85016
Telephone (602) 264-5335

DESIGN:	By: L.H. Tenero	Date:	Submitted By:	Date:
DESIGN CHECK:	By: Ramesh Patel, PE	Date:	Recommended By:	Date:
PLANS:	By: Richard Murillo	Date:	Approved By:	Date:
PLANS CHECK:	By: Ramesh Patel, PE	Date:	FCDMC BOARD OF DIRECTORS	

SHEET: 10 OF: 10