# FLOOD CONTROL DISTRICT OF MARICOPA COUNTY

## DETAILED ZONE AE AND APPROXIMATE ZONE A FLOODPLAIN DELINEATION STUDY OF UPPER SKUNK CREEK AND TRIBUTARIES ADOBE DAM / DESERT HILLS AREA DRAINAGE MASTER PLAN, FCD 2002C001

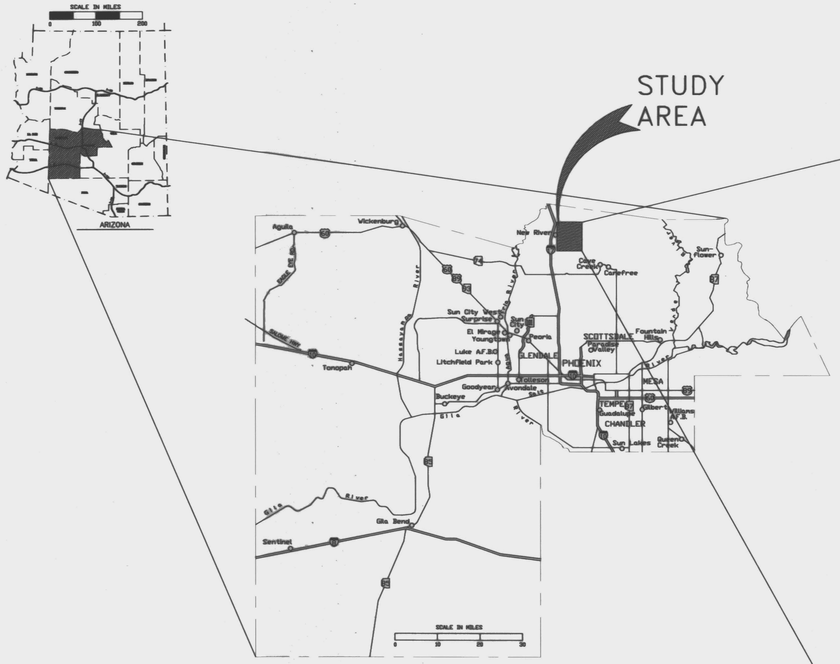


MARICOPA COUNTY

NOTES

1. HORIZONTAL PROJECTION IS ARIZONA STATE PLANE, CENTRAL ZONE, NORTH AMERICAN DATUM OF 1983.
2. ALL ELEVATIONS ARE BASED ON NORTH AMERICAN VERTICAL DATUM OF 1988.

STATEMENTS OF PROFESSIONAL REGISTRANT

THE DETAILED ZONE AE AND APPROXIMATE ZONE A FLOODPLAIN AND FLOODWAY DELINEATIONS ON THE FOLLOWING 3 SHEETS WERE PREPARED UNDER MY DIRECT SUPERVISION USING HYDROLOGY PROVIDED BY THE FLOOD CONTROL DISTRICT OF MARICOPA COUNTY FROM FCD 99-23 AND AREA WEIGHTING BASED ON FCD 99-23 PRESENTED UNDER THIS CONTRACT.

REGISTERED PROFESSIONAL ENGINEER
CERTIFICATE NO.
29325
BRIAN R. ISERMAN
Date Signed 10-22-04
STATE OF ARIZONA

THE GROUND CONTROL SURVEY WAS PREPARED UNDER MY DIRECT SUPERVISION.

37174
DANIEL K. MARDOCK
10-22-04
Date Signed
REGISTERED LAND SURVEYOR
CERTIFICATE NO.
STATE OF ARIZONA
U.S.A.

CENTRAL FILES
of
MARICOPA
COUNTY
DRAWER # 308

N

JE FULLER
HYDROLOGY & GEOMORPHOLOGY, INC.
8400 S. Kyrene Road, Suite 201
Tempe, Arizona, 85281
480-752-2124

INDEX SHEET

November, 2004

Detailed Zone AE & Approximate Zone A FDS of Upper Skunk Creek and Tributaries, Adobe Dam / Desert Hills ADMP FDS

JE Fuller Hydrology and Geomorph 2005

FCD 2002C001 Drawer 308

## LEGEND

- 100-YR FLOODPLAIN BOUNDARY
- 100-YR FLOODWAY
- EXISTING FLOODPLAIN BOUNDARY
- EXISTING FLOODWAY
- BASE FLOOD ELEVATION
- HYDRAULIC BASE LINE WITH RIVER MILE
- SECTION BOUNDARY
- CROSS SECTION
- LATERAL STRUCTURE WITH OVERFLOW
- ZONE DESIGNATION: ZONE AE
- CORPORATE LIMITS: Corporate Limits
- COUNTY BOUNDARY: County Boundary
- ELEVATION REFERENCE MARK: RM5
- STATE PLANE COORDINATES: 1,046,800 N, 648,000 E

## NOTES

1. SECTION BOUNDARIES PROVIDED BY FCDMC
2. HORIZONTAL PROJECTION IS ARIZONA STATE PLANE, CENTRAL ZONE, NORTH AMERICAN DATUM OF 1983.
3. ALL ELEVATIONS ARE BASED ON NORTH AMERICAN VERTICAL DATUM OF 1988.

## ELEVATION REFERENCE MARKS

| Station Designation | NAD 83 Northing (feet) | NAD 83 Easting (feet) | NAVD 88 Elevation (feet) | Description |
|---|---|---|---|---|
| RM15174 | 1059630.43 | 649370.21 | 2137.90 | Found Cotton Picker Spindle in asphalt in 7th Avenue at the west side of a gate, 0.4 miles north of the New River Road. |
| RM15175 | 1065852.45 | 649634.14 | 2224.72 | Set rebar and aluminum cap, stamped FCD 5175, approximately 50 feet west southwest of the northwest corner of Section 29, T7N, R3E. |
| RM1NF2 | 1066007.68 | 652528.17 | 2278.81 | GDACs Station 1NF2, NGS Point ID = AJ3744, 3 1/4 Inch Maricopa County brass disk stamped "1NF2", set in a boulder 2.4 feet west of white carsonite marker. (Beyond limits of this map) |

## SHEET INDEX MAP

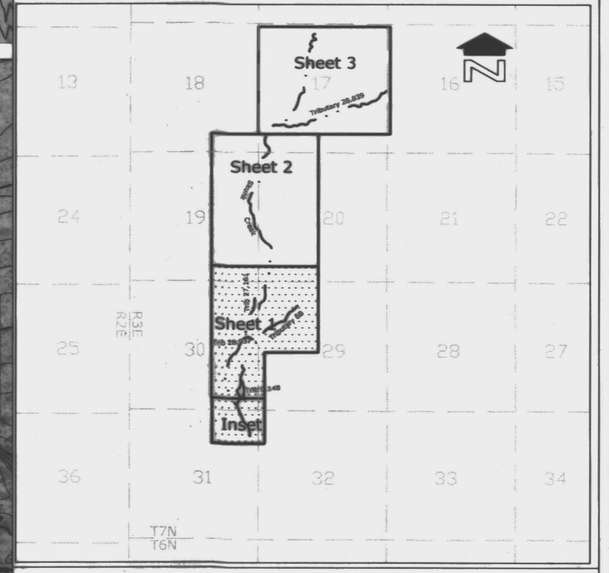


# FLOOD CONTROL DISTRICT OF MARICOPA COUNTY

## FLOODPLAIN DELINEATION STUDY OF UPPER SKUNK CREEK AND TRIBUTARIES

FCD 2002C001
ADOBE DAM/DESERT HILLS AREA DRAINAGE MASTER PLAN
January, 2006

SCALE IN FEET
200' 0' 200' 400'
CONTOUR INTERVAL = 2 FEET

Registered Professional Engineer — Certificate No. 29326 — Brian R. Iserman — Date Signed 1/1/06 — Not Valid Without Signature and Original Seal

JE FULLER HYDROLOGY & GEOMORPHOLOGY, INC.
PHONE: 480-553-0123 FAX: 480-553-0125

SHEET 1 OF 3

THIS MAP WAS PREPARED BY PHOTOGRAMMETRIC METHODS TO NATIONAL MAP ACCURACY STANDARDS FOR 1"= 200' HORIZONTAL SCALE AND 2 'CONTOUR INTERVALS.

AERIAL PHOTOGRAPHY & TOPOGRAPHIC DATA PROVIDED TO THE FLOOD CONTROL DISTRICT OF MARICOPA COUNTY BY COOPER AERIAL. FLIGHT DATE: 5/02/2002

GROUND CONTROL SURVEY DATA PROVIDED BY RBF CONSULTING.

MATCH SHEET 3

MATCH SHEET 1

652000E

650000E

648000E

1870000N

28.731
Q =3760 cfs

28.522
Q =3760 cfs

28.255
Q =3760 cfs

28.038
Q =3760 cfs
Fr =2256.8
FW =2257.0

27.964
Q =3760 cfs
Fr =2250.7
FW =2250.7

27.905
Q =3760 cfs
Fr =2245.3
FW =2245.9

27.850
Q =3760 cfs
Fr =2241.3
FW =2241.3

27.782
Q =3760 cfs
Fr =2236.7
FW =2236.7

27.728
Q =3760 cfs
Fr =2232.6
FW =2232.6

27.710
Q =3760 cfs
Fr =2231.4
FW =2231.5

27.656
Q =3760 cfs
Fr =2227.6
FW =2227.7

27.598
Q =3760 cfs
Fr =2223.6
FW =2223.6

Begin Zone A

Begin Zone AE

Zone A

Zone AE

5th Avenue

Unnamed Road

Unnamed Road

Unnamed Road

11th Avenue

Lazy K Road

Skunk Creek

RM3

T7N
T6N

## LEGEND

- 100-YR FLOODPLAIN BOUNDARY
- 100-YR FLOODWAY
- EXISTING FLOODPLAIN BOUNDARY
- EXISTING FLOODWAY
- BASE FLOOD ELEVATION
- HYDRAULIC BASE LINE WITH RIVER MILE (1.0)
- SECTION BOUNDARY
- CROSS SECTION (28.839 Q = 3760 cfs FP = 2320.4 FW = 2324.6)
- LATERAL STRUCTURE WITH OVERFLOW (0.330 208 cfs)
- ZONE DESIGNATION: ZONE AE
- CORPORATE LIMITS: Corporate Limits
- COUNTY BOUNDARY: County Boundary
- ELEVATION REFERENCE MARK: RM5
- STATE PLANE COORDINATES: 1,046,800 N, 648,800 E

## NOTES

1. SECTION BOUNDARIES PROVIDED BY FCDMC
2. HORIZONTAL PROJECTION IS ARIZONA STATE PLANE, CENTRAL ZONE, NORTH AMERICAN DATUM OF 1983.
3. ALL ELEVATIONS ARE BASED ON NORTH AMERICAN VERTICAL DATUM OF 1988.

## ELEVATION REFERENCE MARKS

| Station Designation | NAD 83 Northing (feet) | NAD 83 Easting (feet) | NAVD 88 Elevation (feet) | Description |
|---|---|---|---|---|
| RM50 | 1067986.15 | 651915.06 | 2277.89 | Set rebar and aluminum cap, stamped FCD 50, in desert area. No intersections nearby. |
| RM51 | 1069042.14 | 648864.28 | 2276.72 | Set rebar and aluminum cap, stamped FCD 51, in desert area. No intersections nearby. |
| RM1NF2 | 1066007.68 | 652528.17 | 2278.81 | GDACs Station 1NF2, NGS Point ID = AJ3744, 3 1/4 inch Maricopa County brass disk stamped "1NF2", set in a boulder 2.4 feet west of white carsonite marker. (Beyond limits of this map) |

## SHEET INDEX MAP

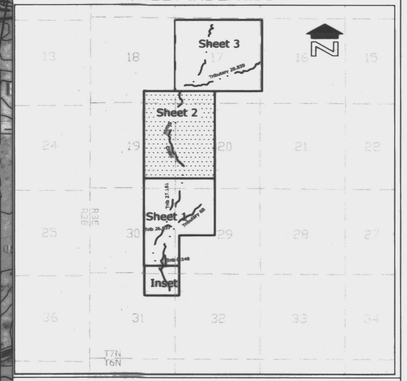


# FLOOD CONTROL DISTRICT OF MARICOPA COUNTY

## FLOODPLAIN DELINEATION STUDY OF UPPER SKUNK CREEK AND TRIBUTARIES

FCD 2002C001
ADOBE DAM/DESERT HILLS AREA DRAINAGE MASTER PLAN
April, 2005

Professional Engineer Certificate No. 29326 Brian R. Iserman Date Signed 4/30/05

SCALE IN FEET
200' 0' 200' 400'
CONTOUR INTERVAL = 2 FEET

JE FULLER HYDROLOGY & GEOMORPHOLOGY, INC.
9420 E. RYNDING ROAD, SUITE 201 SCOTTSDALE, ARIZONA 85258
PHONE: 480-753-2124 FAX: 480-654-2165

SHEET 2 OF 3

THIS MAP WAS PREPARED BY PHOTOGRAMMETRIC METHODS TO NATIONAL MAP ACCURACY STANDARDS FOR 1"= 200' HORIZONTAL SCALE AND 2 'CONTOUR INTERVALS.

AERIAL PHOTOGRAPHY & TOPOGRAPHIC DATA PROVIDED TO THE FLOOD CONTROL DISTRICT OF MARICOPA COUNTY BY COOPER AERIAL. FLIGHT DATE: 5/02/2002

GROUND CONTROL SURVEY DATA PROVIDED BY RBF CONSULTING.

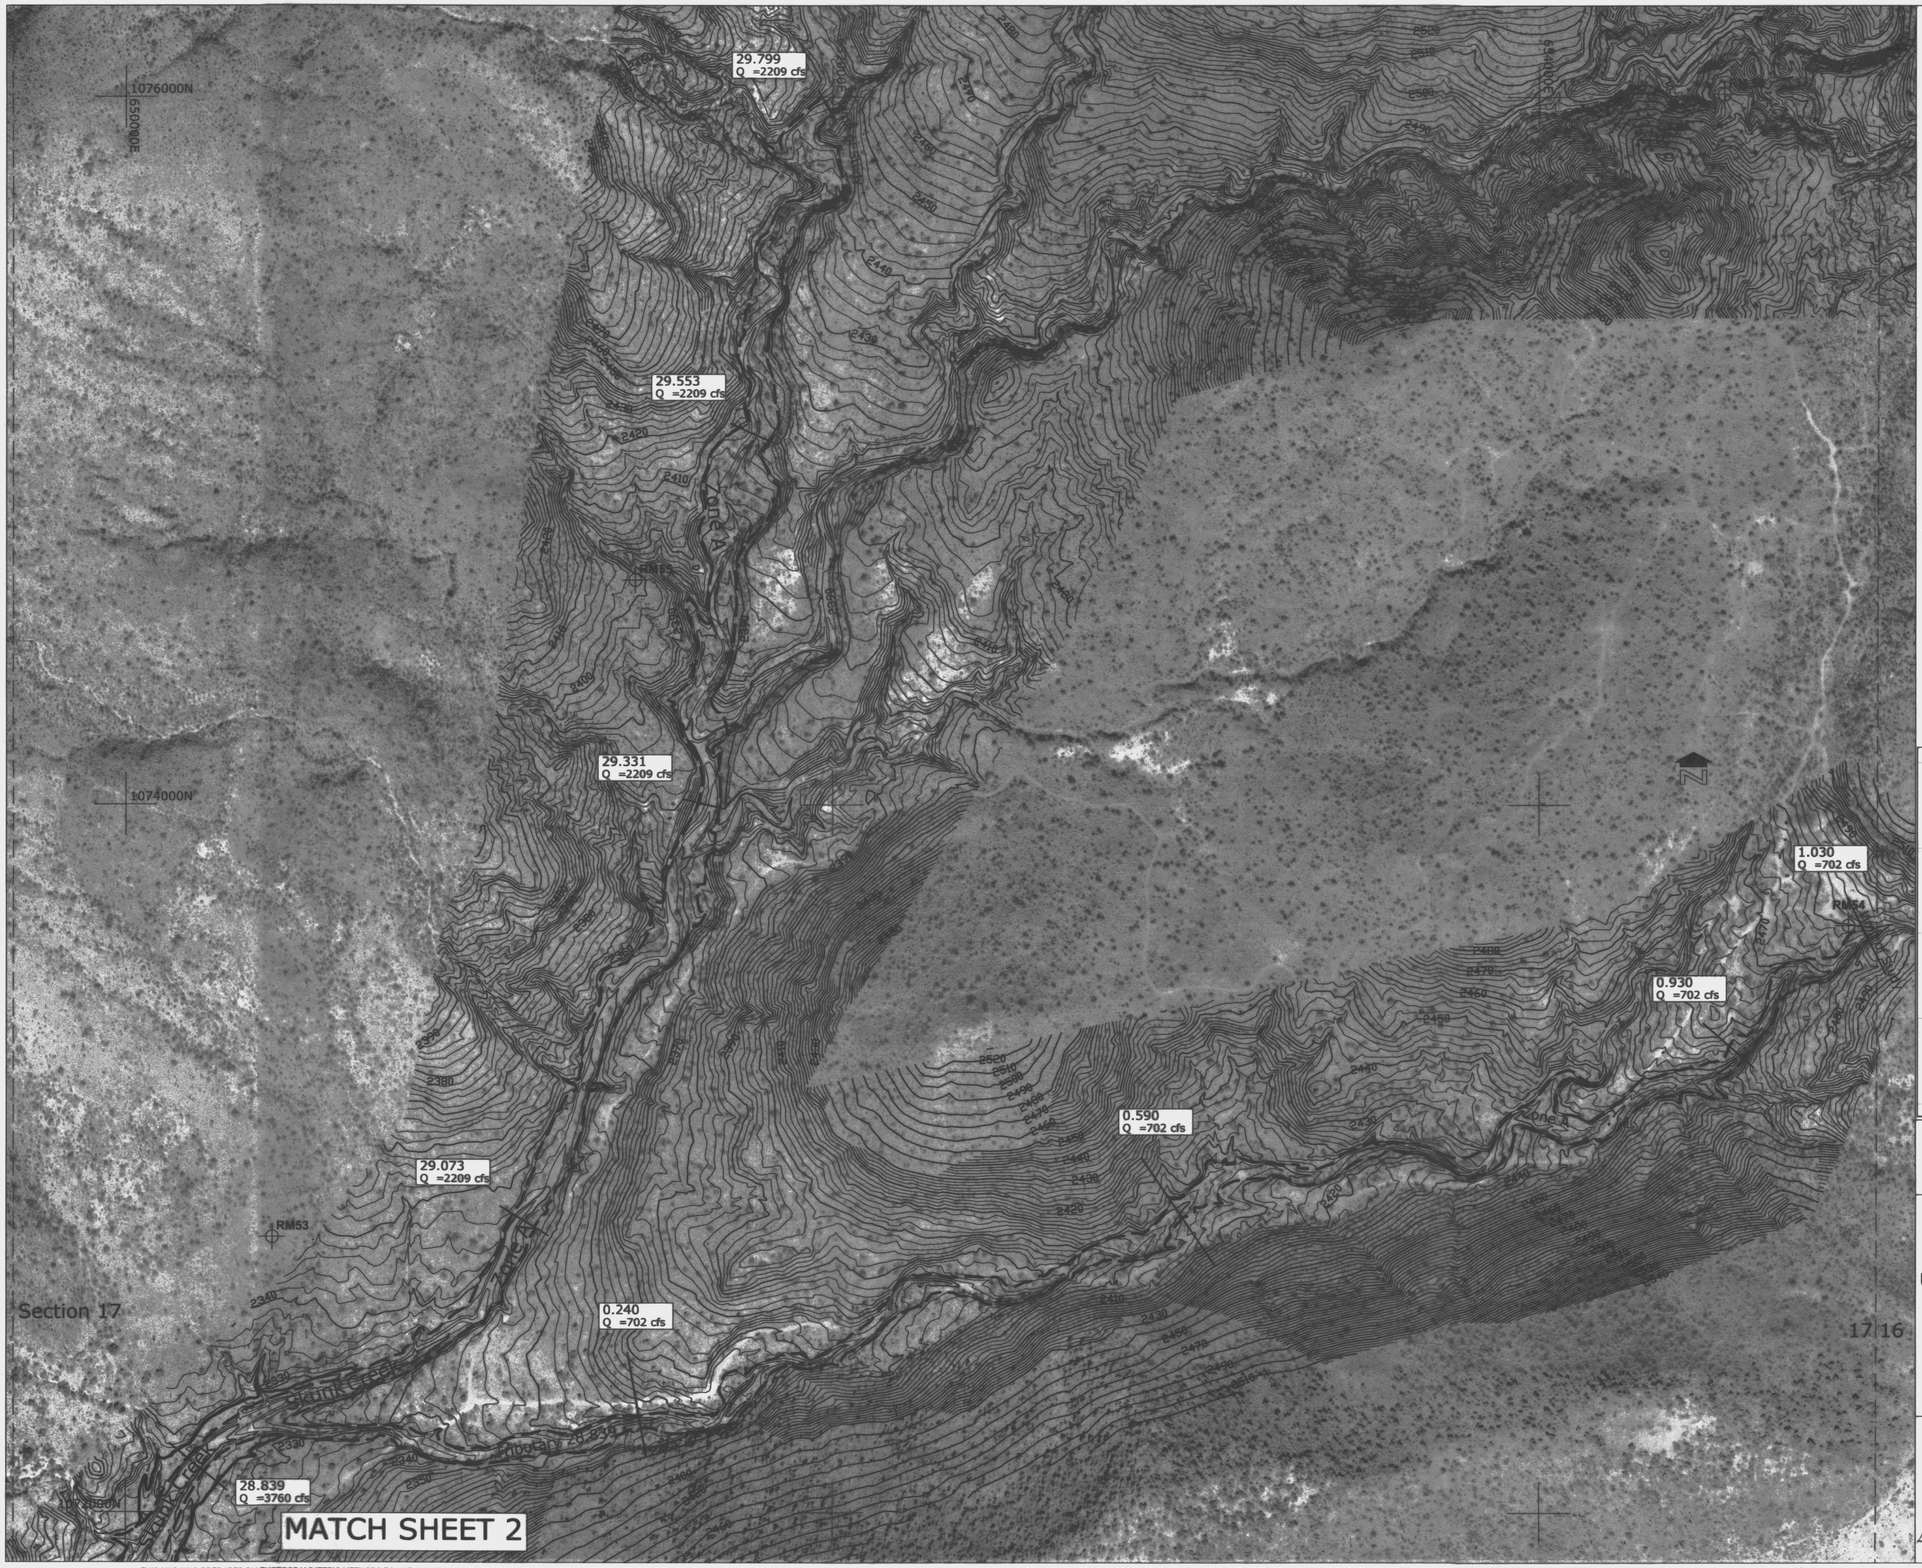


## LEGEND

- 100-YR FLOODPLAIN BOUNDARY
- 100-YR FLOODWAY
- EXISTING FLOODPLAIN BOUNDARY
- EXISTING FLOODWAY
- BASE FLOOD ELEVATION
- HYDRAULIC BASE LINE WITH RIVER MILE (1.0)
- SECTION BOUNDARY
- CROSS SECTION (28.839 Q = 3760 cfs WSEL = 2324.4 FW = 2324.6)
- LATERAL STRUCTURE WITH OVERFLOW (0.330 208 cfs)
- ZONE DESIGNATION: ZONE AE
- CORPORATE LIMITS: Corporate Limits
- COUNTY BOUNDARY: County Boundary
- ELEVATION REFERENCE MARK (RM5)
- STATE PLANE COORDINATES (1,046,800 N 649,800 E)

## NOTES

1. SECTION BOUNDARIES PROVIDED BY FCDMC
2. HORIZONTAL PROJECTION IS ARIZONA STATE PLANE, CENTRAL ZONE, NORTH AMERICAN DATUM OF 1983.
3. ALL ELEVATIONS ARE BASED ON NORTH AMERICAN VERTICAL DATUM OF 1988.

## ELEVATION REFERENCE MARKS

| Station Designation | NAD 83 Northing (feet) | NAD 83 Easting (feet) | NAVD 88 Elevation (feet) | Description |
|---|---|---|---|---|
| RM53 | 1072776.660 | 650412.56 | 2363.20 | Set rebar and aluminum cap, stamped FCD 53, in desert area. No intersections nearby. |
| RM54 | 1073658.68 | 654876.99 | 2479.62 | Set rebar and aluminum cap, stamped FCD 54, in desert area. No intersections nearby. |
| RM55 | 1074633.93 | 651440.71 | 2401.08 | Set rebar and aluminum cap, stamped FCD 55, in desert area. No intersections nearby. |
| RM56 | 1076750.47 | 652060.51 | 2468.46 | Set rebar and aluminum cap, stamped FCD 56, in desert area. No intersections nearby. (Beyond limits of this map) |
| RM58 | 1076008.07 | 654524.63 | 2538.53 | Set rebar and aluminum cap, stamped FCD 58, in desert area. No intersections nearby. |

## SHEET INDEX MAP

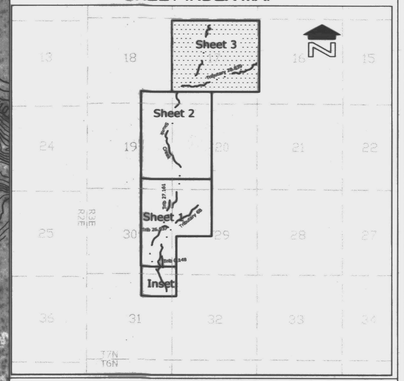


## FLOOD CONTROL DISTRICT OF MARICOPA COUNTY

# FLOODPLAIN DELINEATION STUDY OF UPPER SKUNK CREEK AND TRIBUTARIES

FCD 2002C001
ADOBE DAM/DESERT HILLS AREA DRAINAGE MASTER PLAN
April, 2005

Registered Professional Engineer Certificate No. 29325 BRIAN R. ISERMAN Date Signed April 30, 2005

SCALE IN FEET
200' 0' 200' 400'
CONTOUR INTERVAL = 2 FEET

JE FULLER HYDROLOGY & GEOMORPHOLOGY, INC.
8400 E. RAINTREE ROAD, SUITE 201, SCOTTSDALE, ARIZONA 85260
PHONE: 480-753-2124 FAX: 480-609-7155

SHEET 3 OF 3

THIS MAP WAS PREPARED BY PHOTOGRAMMETRIC METHODS TO NATIONAL MAP ACCURACY STANDARDS FOR 1"= 200' HORIZONTAL SCALE AND 2 'CONTOUR INTERVALS.

AERIAL PHOTOGRAPHY & TOPOGRAPHIC DATA PROVIDED TO THE FLOOD CONTROL DISTRICT OF MARICOPA COUNTY BY COOPER AERIAL. FLIGHT DATE: 5/02/2002

GROUND CONTROL SURVEY DATA PROVIDED BY RBF CONSULTING.