N 892,000 N 893,000 N 894,000

E 500,000 E 501,000 E 502,000

MILLER RD. MILLER RD.

POLK ST. TAYLOR ST. FILLMORE ST. PIERCE ST. PAPAGO DR. MCKINLEY ST. KIMSEY LN. GARFIELD ST. BEATRICE ST. DIAMOND ST. ROOSEVELT ST.

MCKELLIPS RD.

77TH ST. 78TH ST. 78TH PL. 79TH ST. 79TH PL. HAYDEN RD.

W.L. ± 1189.3 W.L. ± 1183.4 W.L. ± 1191.6

Tanks Parking Telling Area

700 1190.80 501 1200.67 702 1203.43 512 1187.50 711 1189.02 510 1201.23 709 1209.31 708 1209.83

1-1 1-2 1-3 1-4 2-1 2-2 2-3 2-4

CENTRAL FILES
DRAWING 318

INDIAN BEND WASH
CITY OF SCOTTSDALE
FLOWN 1984

J.N. 84010

N
0°-00'-08"
GN

ARIZONA STATE PLANE COORDINATE
DECLINATION AT CENTER OF SHEET
GRID TO GROUND FACTOR: 1.000157 32475

CITY OF SCOTTSDALE

SCALE 1"=100'
CONTOUR INTERVAL 1'
DATE FLOWN 2-23-84
AERIAL MAPPING COMPANY, INC.

INDIAN BEND WASH

CITY OF SCOTTSDALE

N
0°-00'-08"
GN

ARIZONA STATE PLANE COORDINATE
DECLINATION AT CENTER OF SHEET
GRID TO GROUND FACTOR: 1.00015802497

SCALE 1"=100'

CONTOUR INTERVAL 1'

DATE FLOWN 2-23-84

AERIAL MAPPING COMPANY, INC.

INDIAN BEND WASH

J.N. 84010

N 898,000 N 899,000 N 900,000

E 500,000 E 501,000 E 502,000

MILLER RD. MILLER RD.

GRANADA RD. PALM LN. HUBBELL ST. HOLLY ST. OAK ST. 76 TH PL. MURRAY LN.

77TH ST. 77TH ST.

78 TH ST. 78TH ST. 78 TH ST. 78 TH ST.

79TH PL. 79 TH PL. 79TH PL.

CORONADO RD. GRANADA RD. PALM LN. HUBBELL ST. MONTE VISTA RD. CYPRESS ST. OAK ST. HARVARD ST. VERNON AVE. SHERIDAN ST. LEWIS AVE.

HAYDEN RD. HAYDEN RD.

543 1213.58 744 1215.41 542 1217.44 541 1221.86 740 1225.13

I-8 I-9 I-10 2-8 2-9 2-10

W.L. ± 1203.5 W.L. ± 1207.7 W.L. ± 1213.5 W.L. ± 1210.2 W.L. ± 1214.2

GR. S.T.

N

0°-00'-08"

GN

ARIZONA STATE PLANE COORDINATE
DECLINATION AT CENTER OF SHEET
GRID TO GROUND FACTOR: 1.000158 32506

CITY OF SCOTTSDALE

SCALE 1"=100'

CONTOUR INTERVAL 1'

DATE FLOWN 2-23-84

AERIAL MAPPING COMPANY, INC.

INDIAN BEND WASH

N901,000 N902,000 N903,000

E500,000 E501,000 E502,000

VIRGINIA AVE. PRINCETON AVE. CAMBRIDGE AVE. WINDSOR AVE. EDGEMONT AVE. EARLL DR.

MILLER RD.

76TH PL. 77TH ST. 78TH ST.

THOMAS RD.

VERDE LN. CATALINA DR. PINCHOT AVE. AVALON DR.

WILSHIRE DR.

HAYDEN RD.

UNDER CONSTRUCTION

W.L. ±1213.5

W.L. ±1210.6

W.L. ±1214.6

W.L. ±1210.2

W.L. ±1214.4

545 1220.28

548 1229.66

746 1224.37

847 1224.58

539 1227.40

738 1227.30

1-11 1-12 2-13 2-14

N

0°-00'-08"

GN

ARIZONA STATE PLANE COORDINATE
DECLINATION AT CENTER OF SHEET
GRID TO GROUND FACTOR: 1.0001587259

CITY OF SCOTTSDALE

SCALE 1" = 100'

CONTOUR INTERVAL 1'

DATE FLOWN 2-23-84

AERIAL MAPPING COMPANY, INC.

INDIAN BEND WASH

J.N. 84010

N904,000 N905,000 N906,000

E500,000 E501,000 E502,000

MILLER RD. MONTEREY WAY ANGUS DR. OSBORN RD. CARHILL AVE. CREIGHTON CT. CHAMBERS CT. KALARAMA AVE. ROGERS LN. 6TH ST. 4TH ST. 3RD ST. 2ND ST. 1ST Football Field HAYDEN RD. EARLL DR. WHITTON AVE. CLARENDON AVE.

CITY OF SCOTTSDALE

SCALE 1"=100'

CONTOUR INTERVAL 1'

DATE FLOWN 2-23-84

AERIAL MAPPING COMPANY, INC.

INDIAN BEND WASH

N

0°-00'-08"

GN

ARIZONA STATE PLANE COORDINATE
DECLINATION AT CENTER OF SHEET
GRID TO GROUND FACTOR: 1.00015902529

J.N. 84010

CITY OF SCOTTSDALE

N
0°-00'-17"
GN

ARIZONA STATE PLANE COORDINATE
DECLINATION AT CENTER OF SHEET
GRID TO GROUND FACTOR: 1.00015942541

SCALE 1"=100'

CONTOUR INTERVAL 1'

DATE FLOWN 2-23-84

AERIAL MAPPING COMPANY, INC.

INDIAN BEND WASH

J.N. 84010

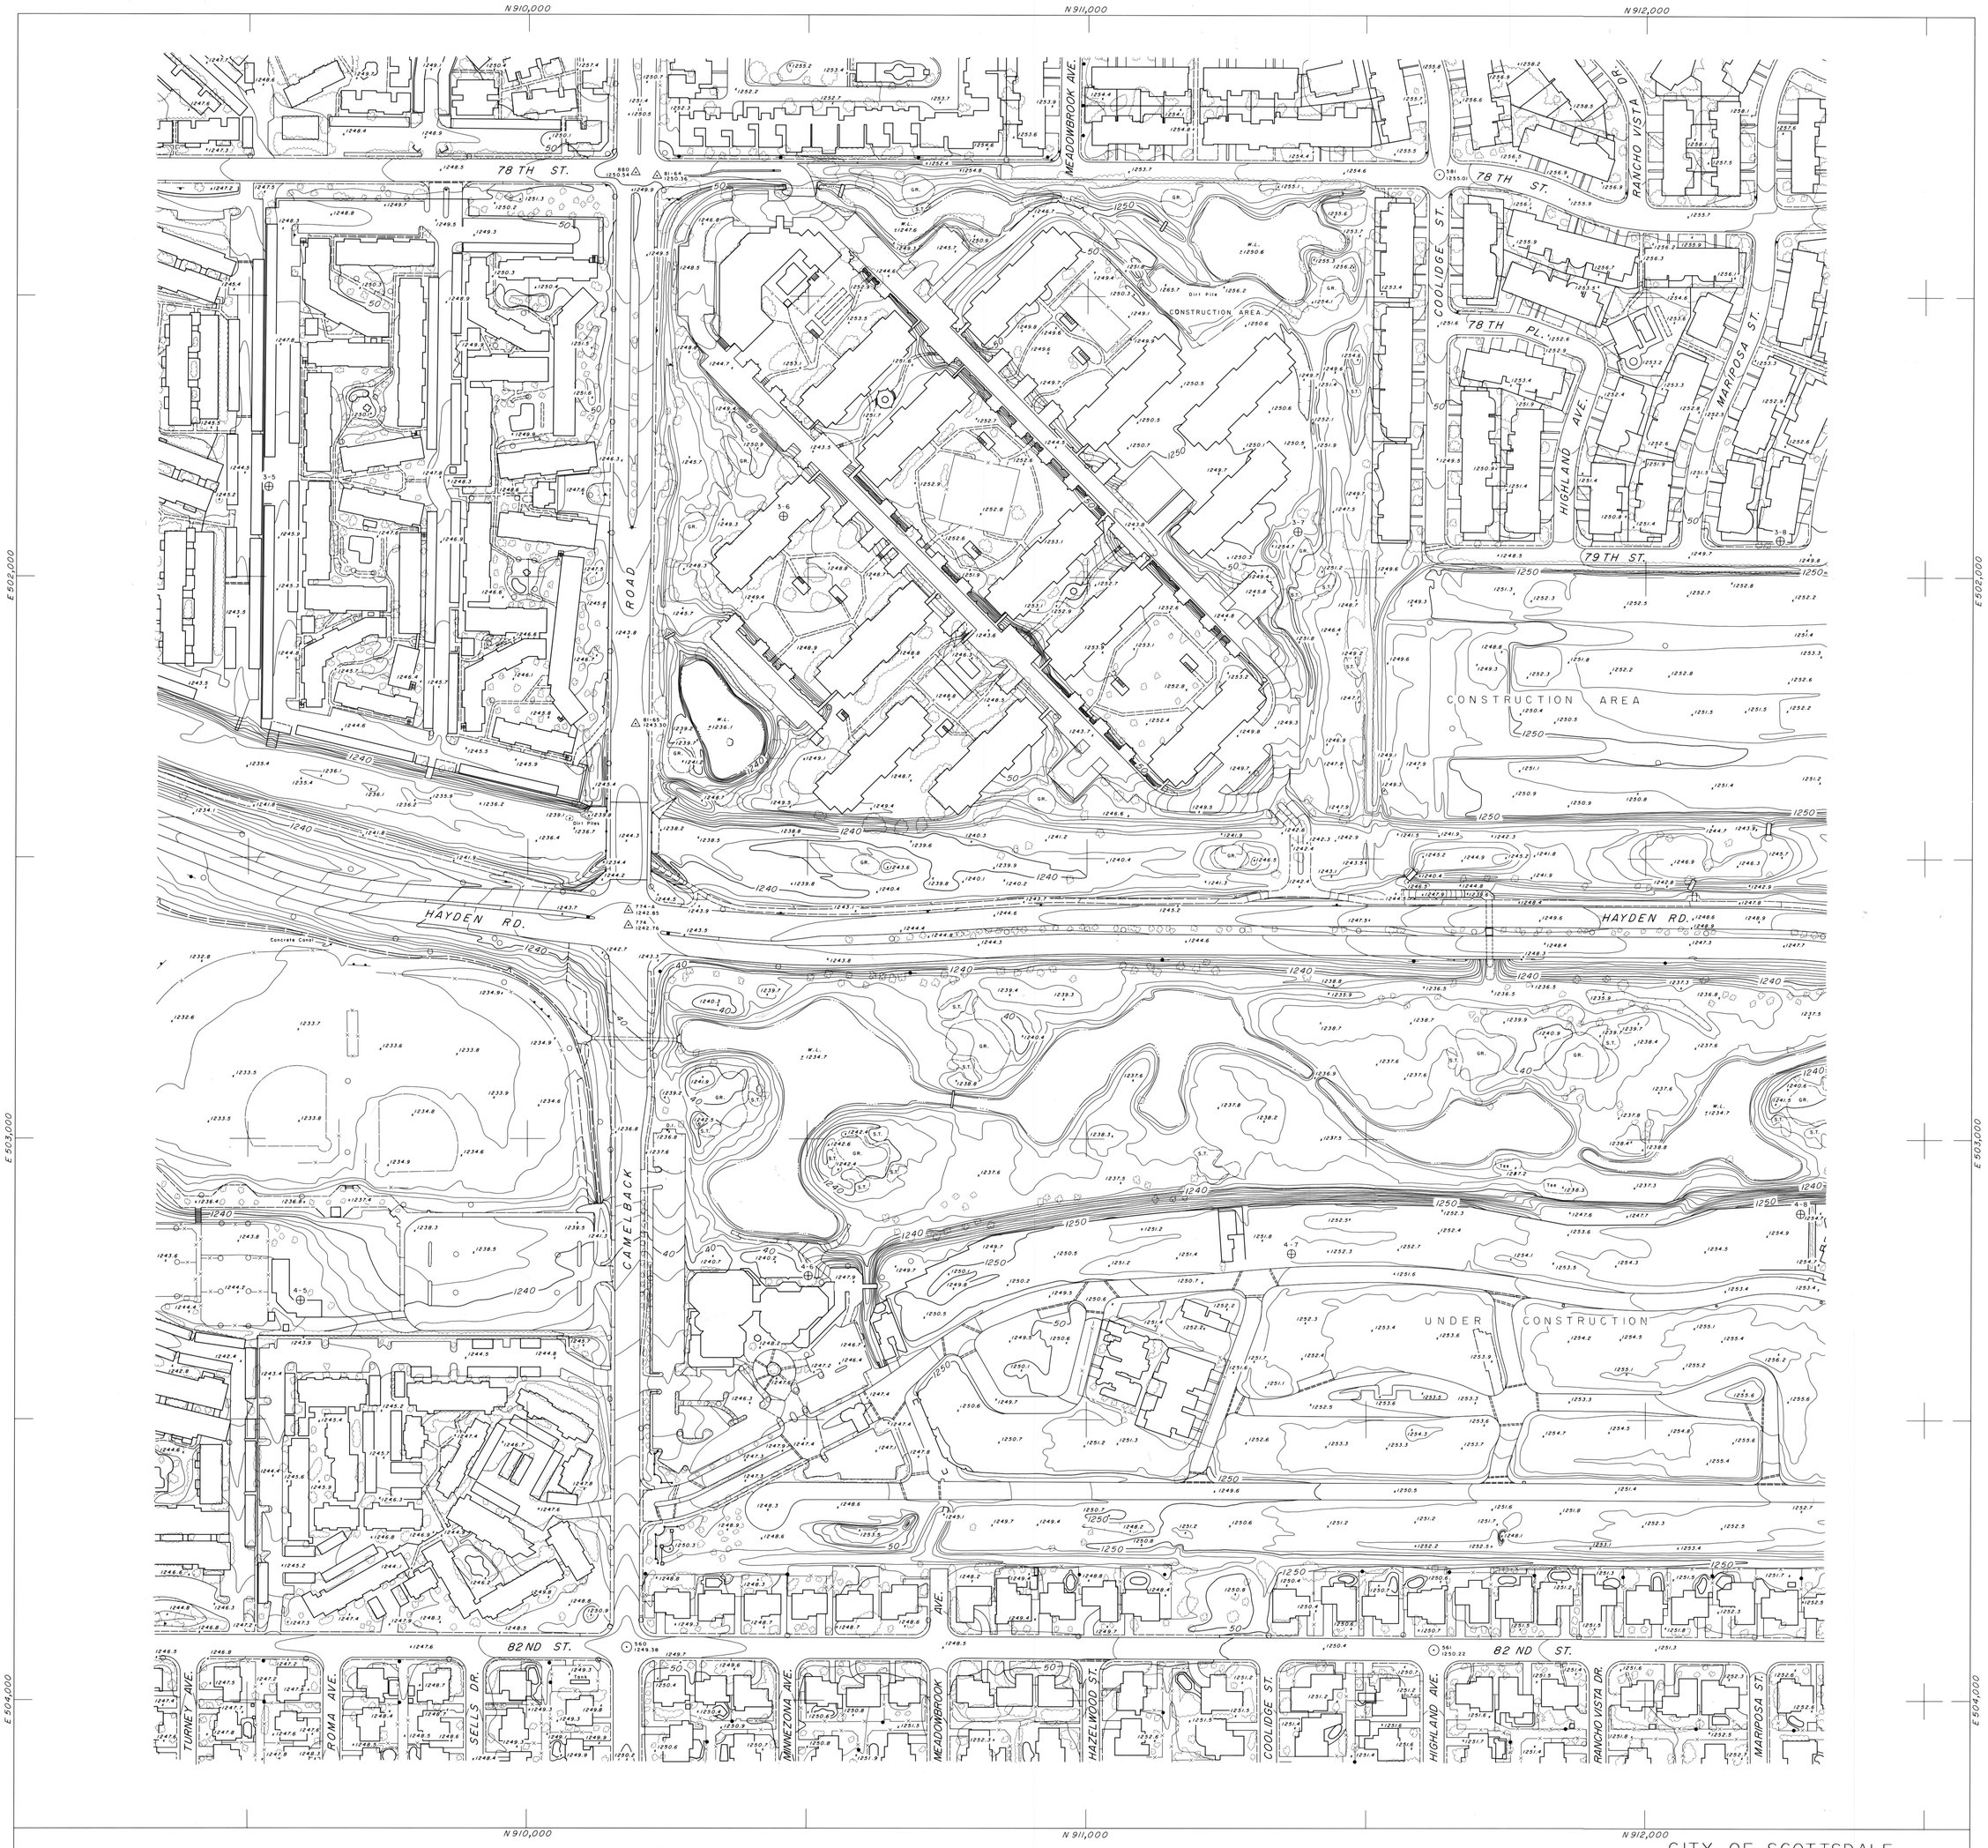

CITY OF SCOTTSDALE

N
0°-00'-17"
GN

ARIZONA STATE PLANE COORDINATE
DECLINATION AT CENTER OF SHEET
GRID TO GROUND FACTOR: 1.00015982554

SCALE 1" = 100'
CONTOUR INTERVAL 1'
DATE FLOWN 2-23-84
AERIAL MAPPING COMPANY, INC.

INDIAN BEND WASH

J.N. 84010

CITY OF SCOTTSDALE

N
0°-00'-17"
GN

ARIZONA STATE PLANE COORDINATE
DECLINATION AT CENTER OF SHEET
GRID TO GROUND FACTOR: 1.00016022567

SCALE 1" = 100'

CONTOUR INTERVAL 1'

DATE FLOWN 2-23-84

AERIAL MAPPING COMPANY, INC.

INDIAN BEND WASH

J.N. 84010

N916,000 N917,000 N918,000

E501,000 E502,000 E503,000 E504,000

78TH ST. 78TH PL. 78TH WAY 79TH ST. 79TH WAY 81ST ST. 82ND ST.

BUENA TERRA WAY VALLEY VIEW RD. SAN MIGUEL MONTEBELLO AVE. STARLIGHT WAY SOLANO DR. ARLINGTON AVENUE JACKRABBIT RD. PECOS LN. LUKE LN. ARLINGTON RD. BUENA TERRA WAY VALLEY VIEW ROAD SAN MIGUEL AVE. MONTEBELLO AVE. SOLANO DR. MCDONALD DR. ROVEY AVE.

HAYDEN RD. HAYDEN RD.

AREA UNDER CONSTRUCTION

Dirt Ditch

3-12 3-13 3-14 4-12 4-13 4-14

CITY OF SCOTTSDALE

N
0°-00'-17"
GN

ARIZONA STATE PLANE COORDINATE
DECLINATION AT CENTER OF SHEET
GRID TO GROUND FACTOR: 1.00016052576

SCALE 1"= 100'

CONTOUR INTERVAL 1'

DATE FLOWN 2-23-84

AERIAL MAPPING COMPANY, INC.

INDIAN BEND WASH

J.N. 84010