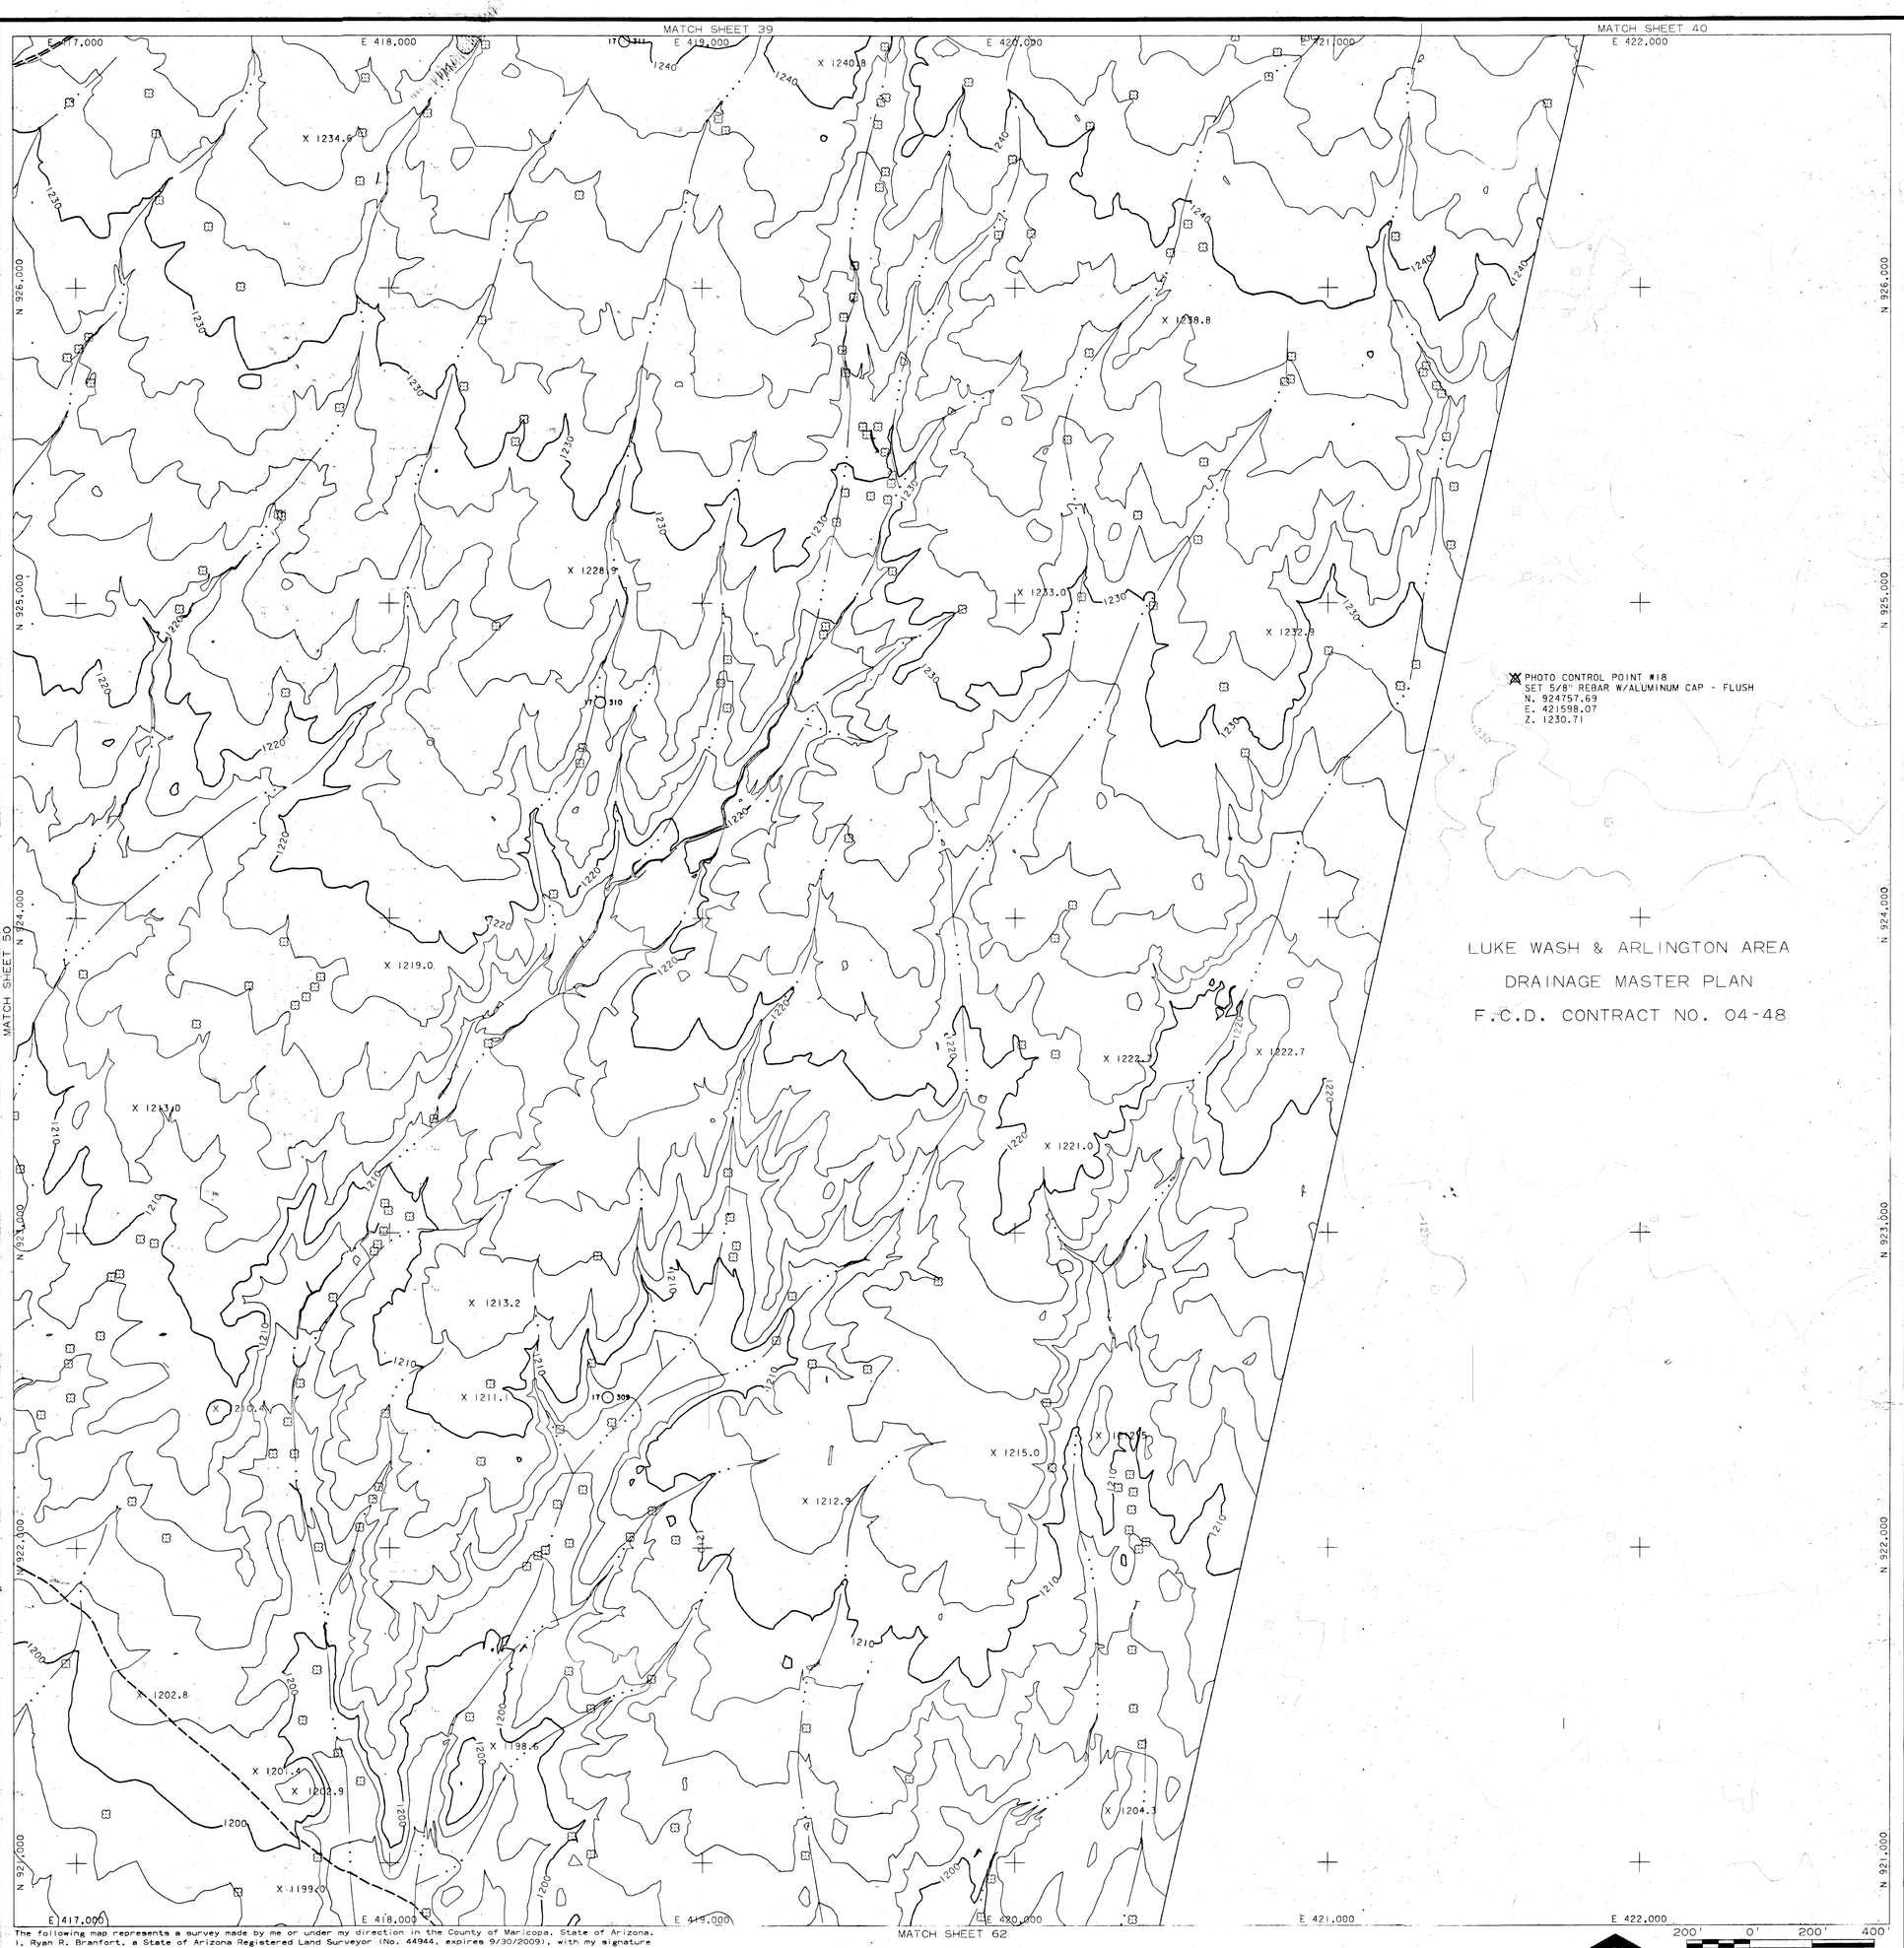

LUKE WASH & ARLINGTON AREA

DRAINAGE MASTER PLAN

F.C.D. CONTRACT NO. 04-48

LEGEND

- PAVED ROAD
- UNPAVED ROAD
- TRAIL
- TREELINE
- FENCE
- DIKE
- CROP
- GUARDRAIL
- WATER LINE
- RAILROAD
- BUILDING
- POLE
- TREE
- SIGN
- SIGN
- POST
- MAILBOX (MB)
- LIGHT POLE
- MANHOLE (MH)
- PICTURE CENTER
- LOCATED OBJECT
- LOCATED OBJECT
- LOCATED OBJECT
- PHOTO CONTROL POINT
- GDAC CONTROL POINT
- SPOT ELEVATION (X 621.6)
- INDEX CONTOUR
- INTERMEDIATE CONTOUR
- INDEFINITE CONTOUR
- DEPRESSION CONTOUR

NOTE: ELEVATIONS ARE BASED ON NORTH AMERICAN VERTICAL DATUM OF 1988.

HORIZONTAL COORDINATES BASED ON ARIZONA STATE PLANE CENTRAL ZONE NORTH AMERICAN DATUM 1983 INTERNATIONAL FEET.

PHOTO CONTROL POINT

I.D. NUMBER	ELEVATION (FT)	DESCRIPTION/LOCATION
18	1230.71	SET 5/8" REBAR WITH ALUMINUM CAP FLUSH WITH GROUND N: 924757.69 E: 421598.07

SHEET INDEX MAP

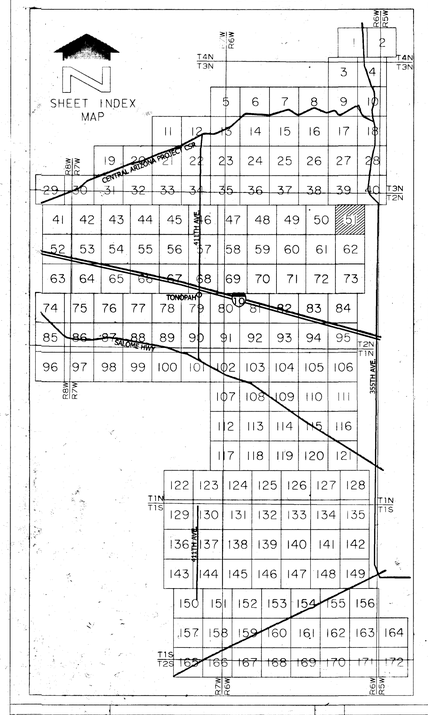

NO.	REVISION	BY	DATE

FLOOD CONTROL DISTRICT OF MARICOPA COUNTY

PALO VERDE ADMP

F.C.D. CONTRACT NO. 06-28

	BY	DATE
DESIGN		
DESIGN CHK.		
PLANS	JWS/TJE	6-2-08
PLANS CHK.	RRB	6-2-08

WILSON & COMPANY

REGISTERED LAND SURVEYOR CERTIFICATE NO. 44944 RYAN R. BRANFORT ARIZONA U.S.A. EXPIRES 9/30/09

SHEET 51 OF 172

SCALE: 1"= 200 FEET
CONTOUR INTERVAL = 2 FEET

FLIGHT DATE: 6-12-07
PHOTO SCALE = 1:7200

GROUND CONTROL SURVEY DATA PROVIDED BY WILSON & COMPANY

The following map represents a survey made by me or under my direction in the County of Maricopa, State of Arizona. I, Ryan R. Branfort, a State of Arizona Registered Land Surveyor (No. 44944, expires 9/30/2009), with my signature and seal affixed below, hereby certify to the Flood Control District of Maricopa County, Arizona that the information shown hereon complies with the National Standard for Spatial Data Accuracy. Tested +/-0.31' horizontal accuracy at 95% confidence level (blind panel - aero triangulation). Tested +/- 0.48' vertical accuracy at 95% confidence level (random elevation checks).

"Certification" when used in the context of this document only constitutes an expression of professional opinion regarding those facts or findings which are the subject of the certification, and does not constitute a warranty or guarantee, either expressed or implied.

THIS MAP WAS PREPARED BY PHOTOGRAMMETRIC METHODS TO NATIONAL MAP ACCURACY STANDARDS FOR 1"= 200' HORIZONTAL SCALE AND 2' CONTOUR INTERVALS.

WILSON & COMPANY, INC.
ENGINEERS & ARCHITECTS

Drawer 311

Sheets 51-100

LEGEND

- PAVED ROAD
- UNPAVED ROAD
- TRAIL
- TREELINE
- FENCE
- DIKE
- CROP
- GUARDRAIL
- WATER LINE
- RAILROAD
- BUILDING
- POLE
- TREE
- SIGN
- SIGN
- POST
- MAILBOX (MB)
- LIGHT POLE
- MANHOLE (MH)
- PICTURE CENTER
- LOCATED OBJECT
- LOCATED OBJECT
- LOCATED OBJECT
- PHOTO CONTROL POINT
- GDAC CONTROL POINT
- SPOT ELEVATION (X 621.6)
- INDEX CONTOUR (640)
- INTERMEDIATE CONTOUR
- INDEFINITE CONTOUR
- DEPRESSION CONTOUR

NOTE: ELEVATIONS ARE BASED ON NORTH AMERICAN VERTICAL DATUM OF 1988.

HORIZONTAL COORDINATES BASED ON ARIZONA STATE PLANE CENTRAL ZONE NORTH AMERICAN DATUM 1983 INTERNATIONAL FEET.

ADDITIONAL PHOTO CONTROL POINT

I.D. NUMBER	ELEVATION (FT)	DESCRIPTION/LOCATION
107	1286.67	SET ⌀" REBAR WITH ALUMINUM CAP FLUSH WITH GROUND N: 916988.70 E: 356621.57

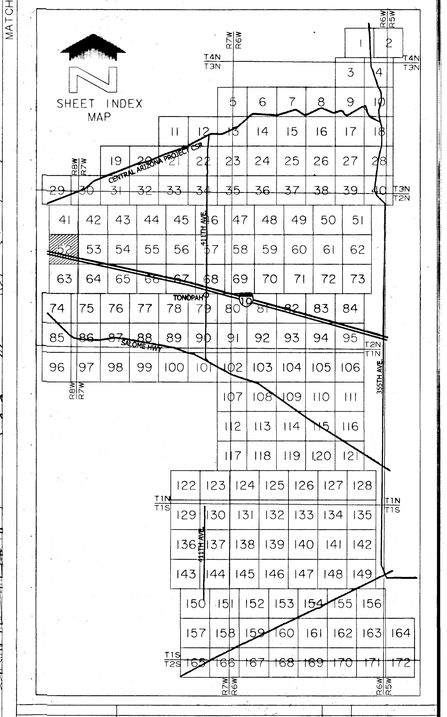

NO.	REVISION	BY	DATE

FLOOD CONTROL DISTRICT OF MARICOPA COUNTY

PALO VERDE ADMP

F.C.D. CONTRACT NO. 06-28

REGISTERED LAND SURVEYOR CERTIFICATE NO. 44944 RYAN R. BRANFORT ARIZONA U.S.A. EXPIRES 9/30/09

WILSON & COMPANY

	BY	DATE
DESIGN		
DESIGN CHK.		
PLANS	JWS/TJE	6-2-08
PLANS CHK.	RRB	6-2-08

SHEET 52 OF 172

The following map represents a survey made by me or under my direction in the County of Maricopa, State of Arizona. I, Ryan R. Branfort, a State of Arizona Registered Land Surveyor (No. 44944, expires 9/30/2009), with my signature and seal affixed below, hereby certify to the Flood Control District of Maricopa County, Arizona that the information shown hereon complies with the National Standard for Spatial Data Accuracy. Tested +/-0.31' horizontal accuracy at 95% confidence level (blind panel - aero triangulation). Tested +/- 0.48' vertical accuracy at 95% confidence level (random elevation checks).

"Certification" when used in the context of this document only constitutes an expression of professional opinion regarding those facts or findings which are the subject of the certification, and does not constitute a warranty or guarantee, either expressed or implied.

SCALE: 1"= 200 FEET
CONTOUR INTERVAL = 2 FEET

FLIGHT DATE: 6-12-07
PHOTO SCALE = 1:7200

THIS MAP WAS PREPARED BY PHOTOGRAMMETRIC METHODS TO NATIONAL MAP ACCURACY STANDARDS FOR 1"= 200' HORIZONTAL SCALE AND 2' CONTOUR INTERVALS.

WILSON & COMPANY, INC.
ENGINEERS & ARCHITECTS

GROUND CONTROL SURVEY DATA PROVIDED BY WILSON & COMPANY

MATCH SHEET 42

MATCH SHEET 52

MATCH SHEET 54

MATCH SHEET 64

E 363.000 E 364.000 E 365.000 E 366.000 E 367.000 E 368.000

N 920.000 N 919.000 N 918.000 N 917.000 N 916.000 N 915.000

LEGEND

- PAVED ROAD
- UNPAVED ROAD
- TRAIL
- TREELINE
- FENCE
- DIKE
- CROP
- GUARDRAIL
- WATER LINE
- RAILROAD
- BUILDING
- POLE
- TREE
- SIGN
- SIGN
- POST
- MAILBOX (MB)
- LIGHT POLE
- MANHOLE (MH)
- PICTURE CENTER
- LOCATED OBJECT
- LOCATED OBJECT
- LOCATED OBJECT
- PHOTO CONTROL POINT
- GDAC CONTROL POINT
- SPOT ELEVATION X 621.6
- INDEX CONTOUR 640
- INTERMEDIATE CONTOUR
- INDEFINITE CONTOUR
- DEPRESSION CONTOUR

NOTE: ELEVATIONS ARE BASED ON NORTH AMERICAN VERTICAL DATUM OF 1988.

HORIZONTAL COORDINATES BASED ON ARIZONA STATE PLANE CENTRAL ZONE NORTH AMERICAN DATUM 1983 INTERNATIONAL FEET.

SHEET INDEX MAP

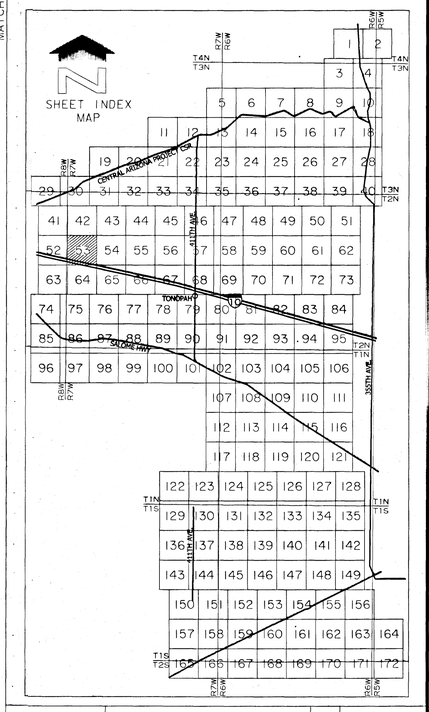

NO.	REVISION	BY	DATE

FLOOD CONTROL DISTRICT OF MARICOPA COUNTY

PALO VERDE ADMP

F.C.D. CONTRACT NO. 06-28

SCALE: 1"= 200 FEET
CONTOUR INTERVAL = 2 FEET

FLIGHT DATE: 6-12-07
PHOTO SCALE = 1:7200

WILSON &COMPANY

	BY	DATE
DESIGN		
DESIGN CHK.		
PLANS	JWS/TJE	6-2-08
PLANS CHK.	RRB	6-2-08

SHEET 53 OF 172

REGISTERED LAND SURVEYOR CERTIFICATE NO. 44944 RYAN R. BRANFORT ARIZONA U.S.A. 9/30/09

The following map represents a survey made by me or under my direction in the County of Maricopa, State of Arizona. I, Ryan R. Branfort, a State of Arizona Registered Land Surveyor (No. 44944, expires 9/30/2009), with my signature and seal affixed below, hereby certify to the Flood Control District of Maricopa County, Arizona that the information shown hereon complies with the National Standard for Spatial Data Accuracy. Tested +/-0.31' horizontal accuracy at 95% confidence level (blind panel - aero triangulation). Tested +/- 0.48' vertical accuracy at 95% confidence level (random elevation checks).

"Certification" when used in the context of this document only constitutes an expression of professional opinion regarding those facts or findings which are the subject of the certification, and does not constitute a warranty or guarantee, either expressed or implied.

THIS MAP WAS PREPARED BY PHOTOGRAMMETRIC METHODS TO NATIONAL MAP ACCURACY STANDARDS FOR 1"= 200' HORIZONTAL SCALE AND 2'CONTOUR INTERVALS.

WILSON & COMPANY, INC.
ENGINEERS & ARCHITECTS

GROUND CONTROL SURVEY DATA
PROVIDED BY WILSON & COMPANY

MATCH SHEET 43

E 369,000 E 370,000 E 371,000 E 372,000 E 373,000 E 374,000

N 920,000 N 919,000 N 918,000 N 917,000 N 916,000 N 915,000

MATCH SHEET 53

MATCH SHEET 55

MATCH SHEET 65

LEGEND

- PAVED ROAD
- UNPAVED ROAD
- TRAIL
- TREELINE
- FENCE
- DIKE
- CROP
- GUARDRAIL
- WATER LINE
- RAILROAD
- BUILDING
- POLE
- TREE
- SIGN
- SIGN
- POST
- MAILBOX (MB)
- LIGHT POLE
- MANHOLE (MH)
- PICTURE CENTER
- LOCATED OBJECT
- LOCATED OBJECT
- LOCATED OBJECT
- PHOTO CONTROL POINT
- GDAC CONTROL POINT
- SPOT ELEVATION (X 621.6)
- INDEX CONTOUR (640)
- INTERMEDIATE CONTOUR
- INDEFINITE CONTOUR
- DEPRESSION CONTOUR

NOTE: ELEVATIONS ARE BASED ON NORTH AMERICAN VERTICAL DATUM OF 1988.

HORIZONTAL COORDINATES BASED ON ARIZONA STATE PLANE CENTRAL ZONE NORTH AMERICAN DATUM 1983 INTERNATIONAL FEET.

SHEET INDEX MAP

CENTRAL ARIZONA PROJECT CAP

SR 85

TONOPAH

ARLINGTON CANAL

SOUTH MAIN CANAL

SOUTH AVE

NO.	REVISION	BY	DATE

FLOOD CONTROL DISTRICT OF MARICOPA COUNTY

PALO VERDE ADMP

F.C.D. CONTRACT NO. 06-28

The following map represents a survey made by me or under my direction in the County of Maricopa, State of Arizona. I, Ryan R. Branfort, a State of Arizona Registered Land Surveyor (No. 44944, expires 9/30/2009), with my signature and seal affixed below, hereby certify to the Flood Control District of Maricopa County, Arizona that the information shown hereon complies with the National Standard for Spatial Data Accuracy. Tested +/-0.31' horizontal accuracy at 95% confidence level (blind panel - aero triangulation). Tested +/- 0.48' vertical accuracy at 95% confidence level (random elevation checks).

"Certification" when used in the context of this document only constitutes an expression of professional opinion regarding those facts or findings which are the subject of the certification, and does not constitute a warranty or guarantee, either expressed or implied.

SCALE: 1"= 200 FEET
CONTOUR INTERVAL = 2 FEET

FLIGHT DATE: 6-12-07
PHOTO SCALE = 1:7200

REGISTERED LAND SURVEYOR CERTIFICATE NO. 44944 RYAN R. BRANFORT ARIZONA U.S.A.

Exp. 9/30/09

WILSON & COMPANY

	BY	DATE
DESIGN		
DESIGN CHK.		
PLANS	JWS/TJE	6-2-08
PLANS CHK.	RRB	6-2-08

SHEET 54 OF 111

THIS MAP WAS PREPARED BY PHOTOGRAMMETRIC METHODS TO NATIONAL MAP ACCURACY STANDARDS FOR 1"= 200' HORIZONTAL SCALE AND 2' CONTOUR INTERVALS.

WILSON & COMPANY, INC.
ENGINEERS & ARCHITECTS

GROUND CONTROL SURVEY DATA PROVIDED BY WILSON & COMPANY

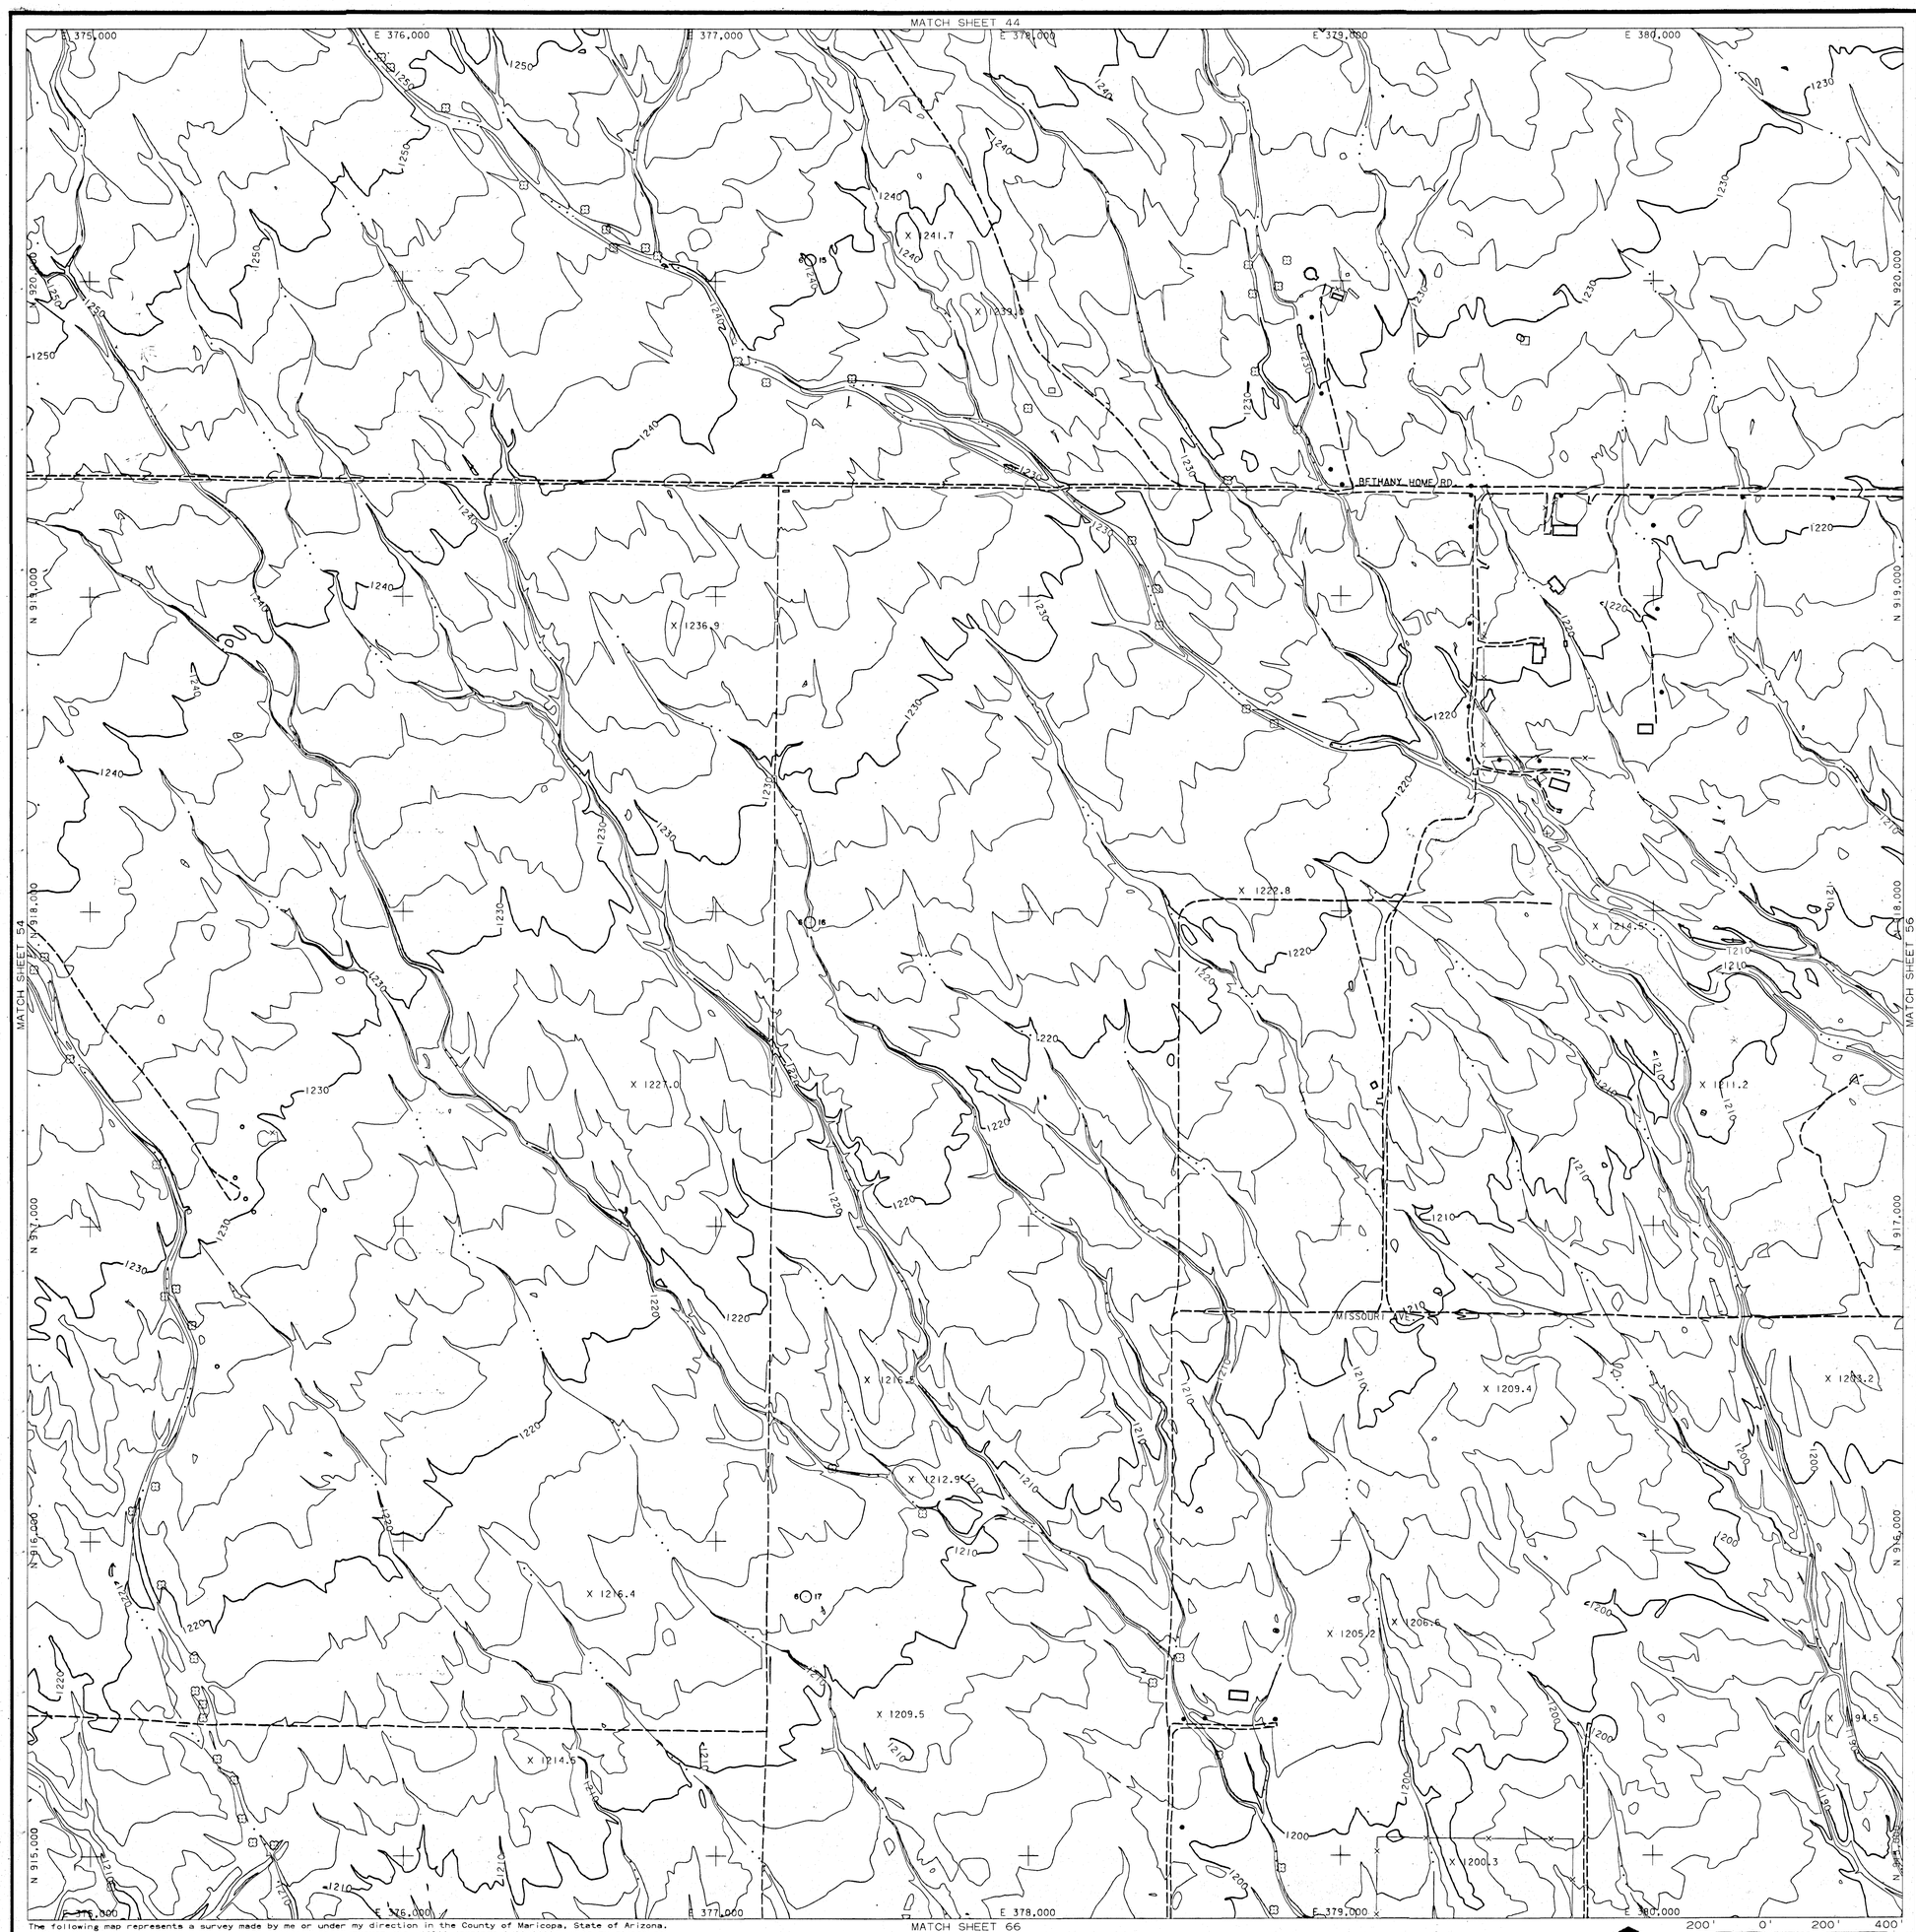

LEGEND

- PAVED ROAD
- UNPAVED ROAD
- TRAIL
- TREELINE
- FENCE
- DIKE
- CROP
- GUARDRAIL
- WATER LINE
- RAILROAD
- BUILDING
- POLE
- TREE
- SIGN
- SIGN
- POST
- MAILBOX (MB)
- LIGHT POLE
- MANHOLE (MH)
- PICTURE CENTER
- LOCATED OBJECT
- LOCATED OBJECT
- LOCATED OBJECT
- PHOTO CONTROL POINT
- GDAC CONTROL POINT
- SPOT ELEVATION X 621.6
- INDEX CONTOUR
- INTERMEDIATE CONTOUR
- INDEFINITE CONTOUR
- DEPRESSION CONTOUR

NOTE: ELEVATIONS ARE BASED ON NORTH AMERICAN VERTICAL DATUM OF 1988.

HORIZONTAL COORDINATES BASED ON ARIZONA STATE PLANE CENTRAL ZONE NORTH AMERICAN DATUM 1983 INTERNATIONAL FEET.

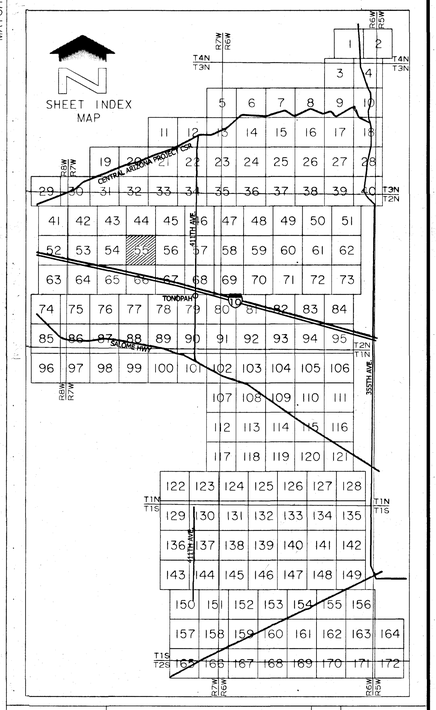

NO.	REVISION	BY	DATE

FLOOD CONTROL DISTRICT OF MARICOPA COUNTY

PALO VERDE ADMP

F.C.D. CONTRACT NO. 06-28

The following map represents a survey made by me or under my direction in the County of Maricopa, State of Arizona.
I, Ryan R. Branfort, a State of Arizona Registered Land Surveyor (No. 44944, expires 9/30/2009), with my signature and seal affixed below, hereby certify to the Flood Control District of Maricopa County, Arizona that the information shown hereon complies with the National Standard for Spatial Data Accuracy. Tested +/-0.31' horizontal accuracy at 95% confidence level (blind panel - aero triangulation). Tested +/- 0.48' vertical accuracy at 95% confidence level (random elevation checks).

"Certification" when used in the context of this document only constitutes an expression of professional opinion regarding those facts or findings which are the subject of the certification, and does not constitute a warranty or guarantee, either expressed or implied.

200' 0' 200' 400'

SCALE: 1"= 200 FEET
CONTOUR INTERVAL = 2 FEET

FLIGHT DATE: 6-12-07
PHOTO SCALE = 1:7200

REGISTERED LAND SURVEYOR CERTIFICATE NO. 44944 RYAN R. BRANFORT Date Signed 6-12-08 ARIZONA, U.S.A.
EXPIRES 9/30/09

WILSON & COMPANY

	BY	DATE
DESIGN		
DESIGN CHK.		
PLANS	JWS/TJE	6-2-08
PLANS CHK.	RRB	6-2-08

SHEET 55 OF 172

THIS MAP WAS PREPARED BY PHOTOGRAMMETRIC METHODS TO NATIONAL MAP ACCURACY STANDARDS FOR 1"= 200' HORIZONTAL SCALE AND 2' CONTOUR INTERVALS.

WILSON & COMPANY, INC.
ENGINEERS & ARCHITECTS

GROUND CONTROL SURVEY DATA PROVIDED BY WILSON & COMPANY

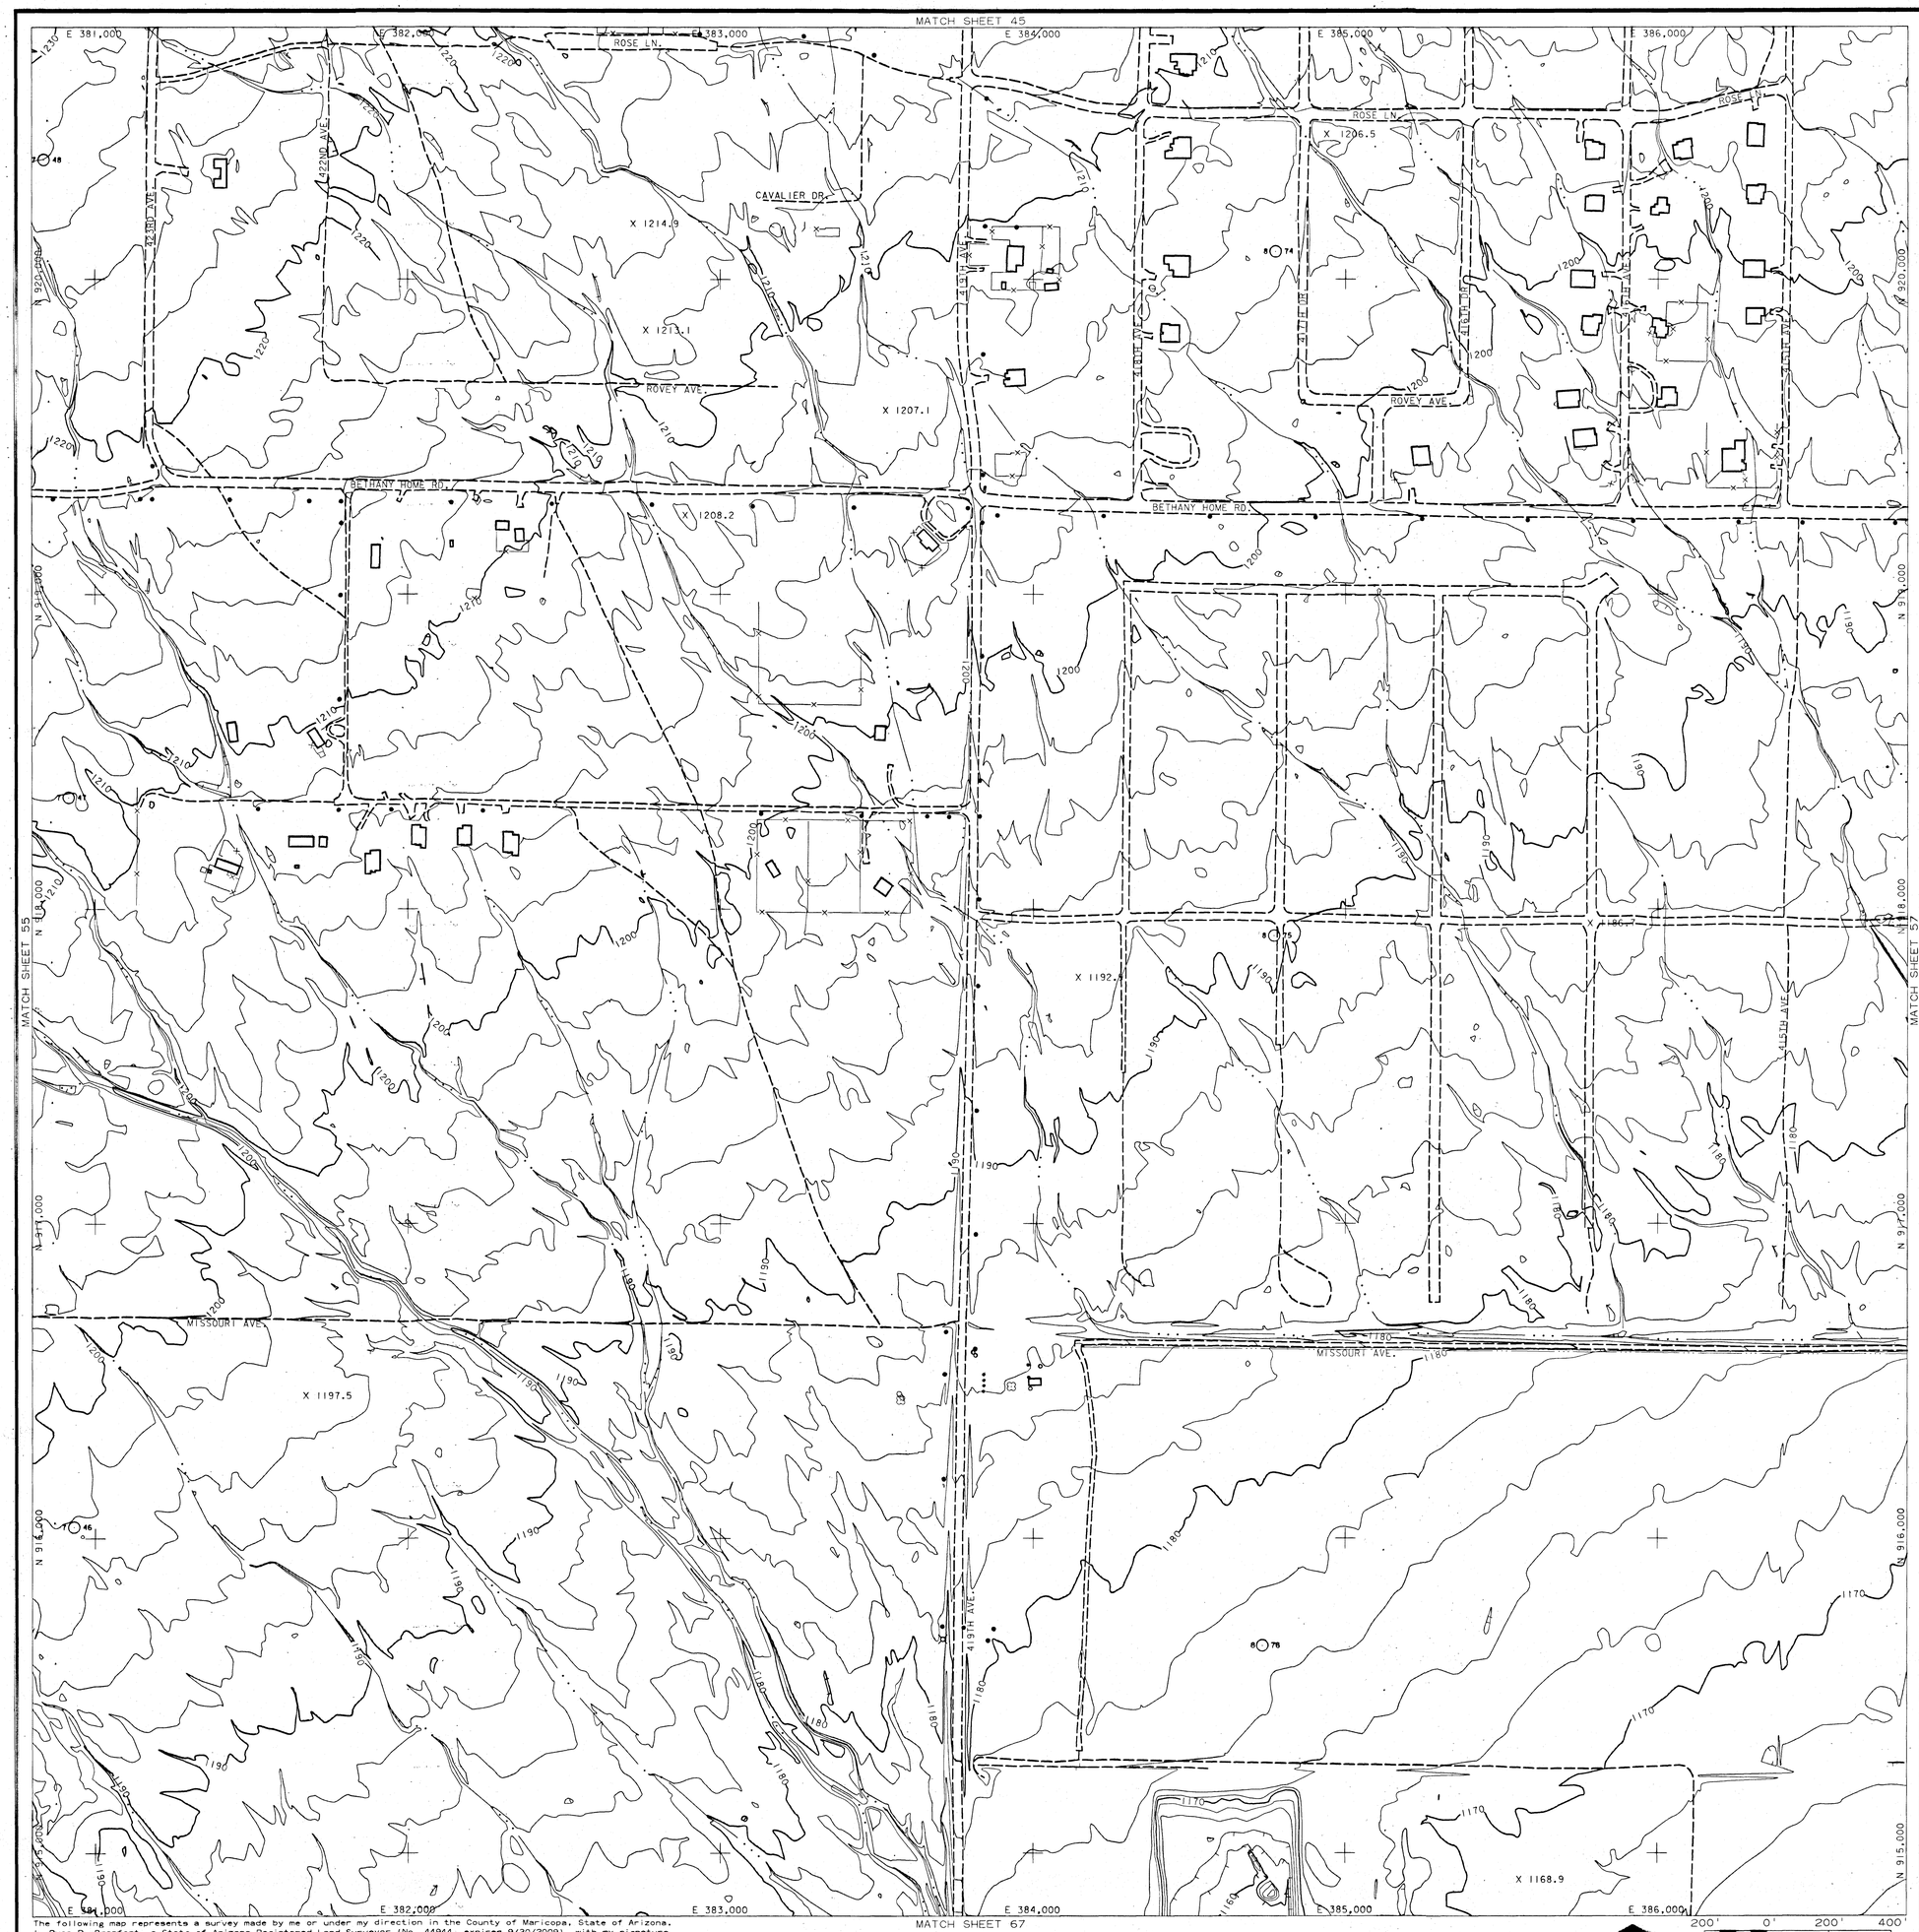

LEGEND

- PAVED ROAD
- UNPAVED ROAD
- TRAIL
- TREELINE
- FENCE
- DIKE
- CROP
- GUARDRAIL
- WATER LINE
- RAILROAD
- BUILDING
- POLE
- TREE
- SIGN
- SIGN
- POST
- MAILBOX
- LIGHT POLE
- MANHOLE
- PICTURE CENTER
- LOCATED OBJECT
- LOCATED OBJECT
- LOCATED OBJECT
- PHOTO CONTROL POINT
- GDAC CONTROL POINT
- SPOT ELEVATION X 621.6
- INDEX CONTOUR
- INTERMEDIATE CONTOUR
- INDEFINITE CONTOUR
- DEPRESSION CONTOUR

NOTE: ELEVATIONS ARE BASED ON NORTH AMERICAN VERTICAL DATUM OF 1988.

HORIZONTAL COORDINATES BASED ON ARIZONA STATE PLANE CENTRAL ZONE NORTH AMERICAN DATUM 1983 INTERNATIONAL FEET.

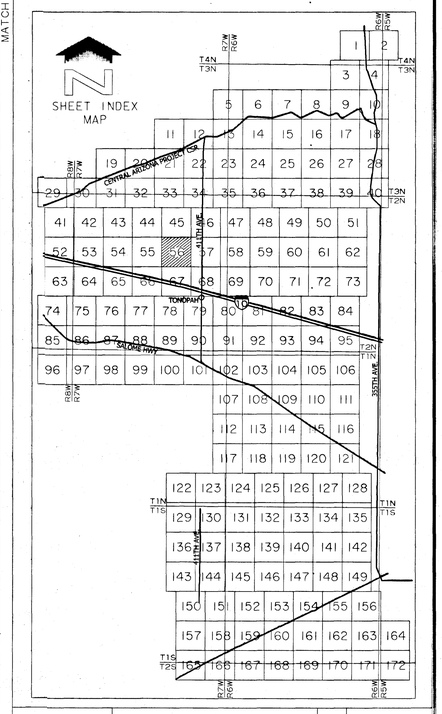

NO.	REVISION	BY	DATE

FLOOD CONTROL DISTRICT OF MARICOPA COUNTY

PALO VERDE ADMP

F.C.D. CONTRACT NO. 06-28

WILSON & COMPANY

	BY	DATE
DESIGN		
DESIGN CHK.		
PLANS	JWS/TJE	6-2-08
PLANS CHK.	RRB	6-2-08

SHEET 56 OF 172

REGISTERED LAND SURVEYOR CERTIFICATE NO. 44944 RYAN R. BRANFORT Date Signed 6-26-08 ARIZONA U.S.A.

E-Sig 9/30/08

The following map represents a survey made by me or under my direction in the County of Maricopa, State of Arizona. I, Ryan R. Branfort, a State of Arizona Registered Land Surveyor (No. 44944, expires 9/30/2009), with my signature and seal affixed below, hereby certify to the Flood Control District of Maricopa County, Arizona that the information shown hereon complies with the National Standard for Spatial Data Accuracy. Tested +/-0.31' horizontal accuracy at 95% confidence level (blind panel - aero triangulation). Tested +/- 0.48' vertical accuracy at 95% confidence level (random elevation checks).

"Certification" when used in the context of this document only constitutes an expression of professional opinion regarding those facts or findings which are the subject of the certification, and does not constitute a warranty or guarantee, either expressed or implied.

200' 0' 200' 400'

SCALE: 1" = 200 FEET
CONTOUR INTERVAL = 2 FEET

FLIGHT DATE: 6-12-07
PHOTO SCALE = 1:7200

THIS MAP WAS PREPARED BY PHOTOGRAMMETRIC METHODS TO NATIONAL MAP ACCURACY STANDARDS FOR 1"= 200' HORIZONTAL SCALE AND 2'CONTOUR INTERVALS.

WILSON & COMPANY, INC.
ENGINEERS & ARCHITECTS

GROUND CONTROL SURVEY DATA PROVIDED BY WILSON & COMPANY

MATCH SHEET 46

E 387,000 E 388,000 E 389,000 E 390,000 E 391,000 E 392,000

N 920,000 N 919,000 N 918,000 N 917,000 N 916,000 N 915,000

BETHANY HOME RD.

MISSOURI AVE.

41TH AVE

MATCH SHEET 56

MATCH SHEET 58

MATCH SHEET 68

LEGEND

- PAVED ROAD
- UNPAVED ROAD
- TRAIL
- TREELINE
- FENCE
- DIKE
- CROP
- GUARDRAIL
- WATER LINE
- RAILROAD
- BUILDING
- POLE
- TREE
- SIGN
- SIGN
- POST
- MAILBOX (MB)
- LIGHT POLE
- MANHOLE (MH)
- PICTURE CENTER
- LOCATED OBJECT
- LOCATED OBJECT
- LOCATED OBJECT
- PHOTO CONTROL POINT
- GDAC CONTROL POINT
- SPOT ELEVATION (X 621.6)
- INDEX CONTOUR
- INTERMEDIATE CONTOUR
- INDEFINITE CONTOUR
- DEPRESSION CONTOUR

NOTE: ELEVATIONS ARE BASED ON NORTH AMERICAN VERTICAL DATUM OF 1988.

HORIZONTAL COORDINATES BASED ON ARIZONA STATE PLANE CENTRAL ZONE NORTH AMERICAN DATUM 1983 INTERNATIONAL FEET.

SHEET INDEX MAP

CENTRAL ARIZONA PROJECT CAP

HASSAYAMPA RIVER

TONOPAH

SALOME HWY

SMITH-ENKE RD

35TH AVE

BASELINE

T4N T3N T2N T1N T1S T2S

R5W R4W R3W R2W R1W R1E

The following map represents a survey made by me or under my direction in the County of Maricopa, State of Arizona. I, Ryan R. Branfort, a State of Arizona Registered Land Surveyor (No. 44944, expires 9/30/2009), with my signature and seal affixed below, hereby certify to the Flood Control District of Maricopa County, Arizona that the information shown hereon complies with the National Standard for Spatial Data Accuracy. Tested +/-0.31' horizontal accuracy at 95% confidence level (blind panel - aero triangulation). Tested +/- 0.48' vertical accuracy at 95% confidence level (random elevation checks).

"Certification" when used in the context of this document only constitutes an expression of professional opinion regarding those facts or findings which are the subject of the certification, and does not constitute a warranty or guarantee, either expressed or implied.

REGISTERED LAND SURVEYOR CERTIFICATE NO. 44944 RYAN R. BRANFORT ARIZONA U.S.A. Expires 9/30/09

200' 0' 200' 400'

SCALE: 1"= 200 FEET
CONTOUR INTERVAL = 2 FEET

FLIGHT DATE: 6-12-07
PHOTO SCALE = 1:7200

NO.	REVISION	BY	DATE

FLOOD CONTROL DISTRICT OF MARICOPA COUNTY

PALO VERDE ADMP

F.C.D. CONTRACT NO. 06-28

WILSON & COMPANY

	BY	DATE
DESIGN		
DESIGN CHK.		
PLANS	JWS/TJE	6-2-08
PLANS CHK.	RRB	6-2-08

SHEET 57 OF 172

THIS MAP WAS PREPARED BY PHOTOGRAMMETRIC METHODS TO NATIONAL MAP ACCURACY STANDARDS FOR 1"= 200' HORIZONTAL SCALE AND 2'CONTOUR INTERVALS.

WILSON & COMPANY, INC.
ENGINEERS & ARCHITECTS

GROUND CONTROL SURVEY DATA
PROVIDED BY WILSON & COMPANY

MATCH SHEET 47

E 393.000 E 394.000 E 395.000 E 396.000 E 397.000 E 398.000

N 920.000 N 919.000 N 918.000 N 917.000 N 916.000 N 915.000

BETHANY HOME RD.

SCATTERED BRUSH

WINTERS WASH

OLD CAMP WASH

40TH AVE

51ST AVE

35TH AVE

CENTRAL ARIZONA PROJECT CAP

TONOPAH DR

ENCANTO BLVD

MATCH SHEET 57

MATCH SHEET 59

MATCH SHEET 69

LEGEND

- PAVED ROAD
- UNPAVED ROAD
- TRAIL
- TREELINE
- FENCE
- DIKE
- CROP
- GUARDRAIL
- WATER LINE
- RAILROAD
- BUILDING
- POLE
- TREE
- SIGN
- SIGN
- POST
- MAILBOX (MB)
- LIGHT POLE
- MANHOLE (MH)
- PICTURE CENTER
- LOCATED OBJECT
- LOCATED OBJECT
- LOCATED OBJECT
- PHOTO CONTROL POINT
- GDAC CONTROL POINT
- SPOT ELEVATION (X 621.6)
- INDEX CONTOUR (640)
- INTERMEDIATE CONTOUR
- INDEFINITE CONTOUR
- DEPRESSION CONTOUR

NOTE: ELEVATIONS ARE BASED ON NORTH AMERICAN VERTICAL DATUM OF 1988.

HORIZONTAL COORDINATES BASED ON ARIZONA STATE PLANE CENTRAL ZONE NORTH AMERICAN DATUM 1983 INTERNATIONAL FEET.

SHEET INDEX MAP

NO.	REVISION	BY	DATE

FLOOD CONTROL DISTRICT OF MARICOPA COUNTY

PALO VERDE ADMP

F.C.D. CONTRACT NO. 06-28

The following map represents a survey made by me or under my direction in the County of Maricopa, State of Arizona. I, Ryan R. Branfort, a State of Arizona Registered Land Surveyor (No. 44944, expires 9/30/2009), with my signature and seal affixed below, hereby certify to the Flood Control District of Maricopa County, Arizona that the information shown hereon complies with the National Standard for Spatial Data Accuracy. Tested +/-0.31' horizontal accuracy at 95% confidence level (blind panel - aero triangulation). Tested +/- 0.48' vertical accuracy at 95% confidence level (random elevation checks).

"Certification" when used in the context of this document only constitutes an expression of professional opinion regarding those facts or findings which are the subject of the certification, and does not constitute a warranty or guarantee, either expressed or implied.

REGISTERED LAND SURVEYOR — CERTIFICATE NO. 44944 — RYAN R. BRANFORT — ARIZONA — EXPIRES 9/30/09

SCALE: 1"= 200 FEET
CONTOUR INTERVAL = 2 FEET

FLIGHT DATE: 6-12-07
PHOTO SCALE = 1"=7200

WILSON &COMPANY

	BY	DATE
DESIGN		
DESIGN CHK.		
PLANS	JWS/TJE	6-2-08
PLANS CHK.	RRB	6-2-08

SHEET 58 OF 172

THIS MAP WAS PREPARED BY PHOTOGRAMMETRIC METHODS TO NATIONAL MAP ACCURACY STANDARDS FOR 1"= 200' HORIZONTAL SCALE AND 2' CONTOUR INTERVALS.

WILSON & COMPANY, INC.
ENGINEERS & ARCHITECTS

GROUND CONTROL SURVEY DATA
PROVIDED BY WILSON & COMPANY

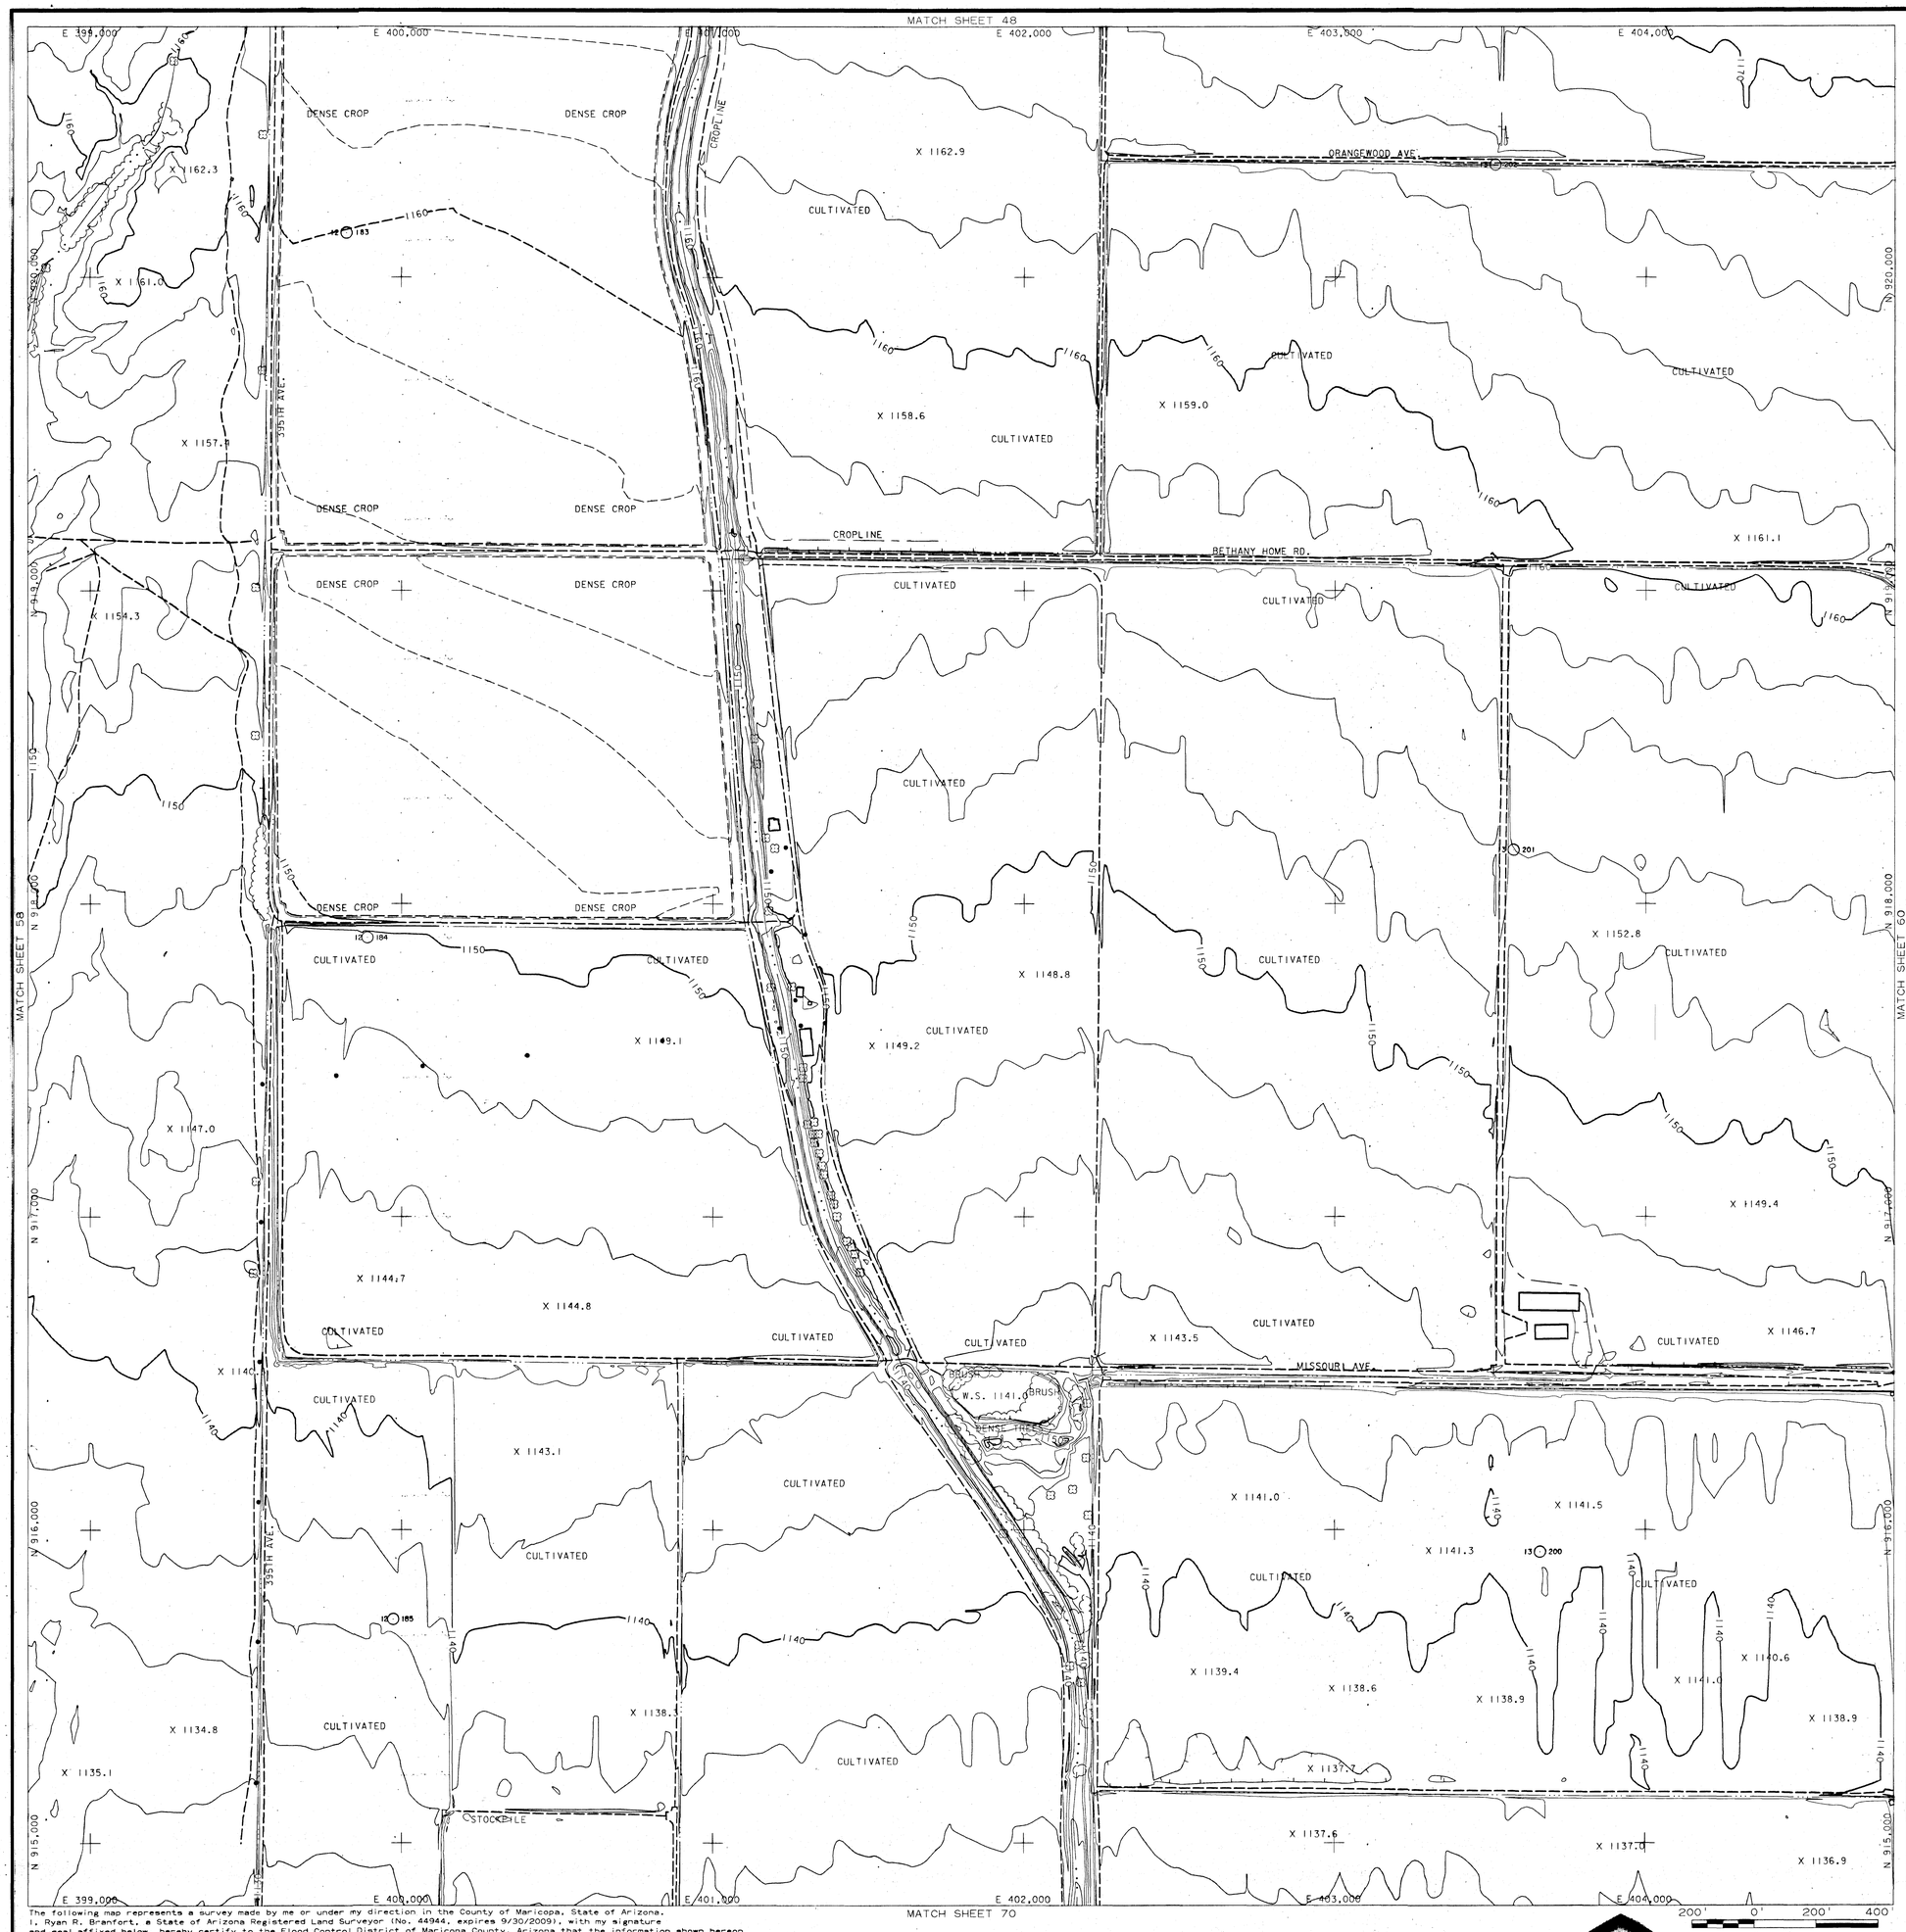

LEGEND

- PAVED ROAD
- UNPAVED ROAD
- TRAIL
- TREELINE
- FENCE
- DIKE
- CROP
- GUARDRAIL
- WATER LINE
- RAILROAD
- BUILDING
- POLE
- TREE
- SIGN
- SIGN
- POST
- MAILBOX
- LIGHT POLE
- MANHOLE
- PICTURE CENTER
- LOCATED OBJECT
- LOCATED OBJECT
- LOCATED OBJECT
- PHOTO CONTROL POINT
- GDAC CONTROL POINT
- SPOT ELEVATION X 621.6
- INDEX CONTOUR
- INTERMEDIATE CONTOUR
- INDEFINITE CONTOUR
- DEPRESSION CONTOUR

NOTE: ELEVATIONS ARE BASED ON NORTH AMERICAN VERTICAL DATUM OF 1988.

HORIZONTAL COORDINATES BASED ON ARIZONA STATE PLANE CENTRAL ZONE NORTH AMERICAN DATUM 1983 INTERNATIONAL FEET.

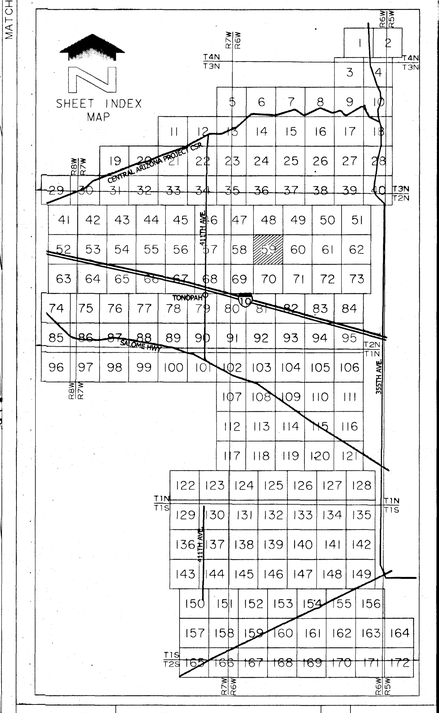

NO.	REVISION	BY	DATE

FLOOD CONTROL DISTRICT OF MARICOPA COUNTY

PALO VERDE ADMP

F.C.D. CONTRACT NO. 06-28

WILSON & COMPANY

	BY	DATE
DESIGN		
DESIGN CHK.		
PLANS	JWS/TJE	6-2-08
PLANS CHK.	RRB	6-2-08

SHEET 59 OF 172

REGISTERED LAND SURVEYOR CERTIFICATE NO. 44944 RYAN R. BRANFORT Date Signed 6-28-08 ARIZONA, U.S.A.

EXPIRES 9/30/09

The following map represents a survey made by me or under my direction in the County of Maricopa, State of Arizona. I, Ryan R. Branfort, a State of Arizona Registered Land Surveyor (No. 44944, expires 9/30/2009), with my signature and seal affixed below, hereby certify to the Flood Control District of Maricopa County, Arizona that the information shown hereon complies with the National Standard for Spatial Data Accuracy. Tested +/-0.31' horizontal accuracy at 95% confidence level (blind panel - aero triangulation). Tested +/- 0.48' vertical accuracy at 95% confidence level (random elevation checks).

"Certification" when used in the context of this document only constitutes an expression of professional opinion regarding those facts or findings which are the subject of the certification; and does not constitute a warranty or guarantee, either expressed or implied.

200' 0' 200' 400'

SCALE: 1" = 200 FEET
CONTOUR INTERVAL = 2 FEET

FLIGHT DATE: 6-12-07
PHOTO SCALE = 1:7200

THIS MAP WAS PREPARED BY PHOTOGRAMMETRIC METHODS TO NATIONAL MAP ACCURACY STANDARDS FOR 1"= 200' HORIZONTAL SCALE AND 2' CONTOUR INTERVALS.

WILSON & COMPANY, INC.
ENGINEERS & ARCHITECTS

GROUND CONTROL SURVEY DATA PROVIDED BY WILSON & COMPANY

LEGEND

- PAVED ROAD
- UNPAVED ROAD
- TRAIL
- TREELINE
- FENCE
- DIKE
- CROP
- GUARDRAIL
- WATER LINE
- RAILROAD
- BUILDING
- POLE
- TREE
- SIGN
- SIGN
- POST
- MAILBOX
- LIGHT POLE
- MANHOLE
- PICTURE CENTER
- LOCATED OBJECT
- LOCATED OBJECT
- LOCATED OBJECT
- PHOTO CONTROL POINT
- GDAC CONTROL POINT
- SPOT ELEVATION X 621.6
- INDEX CONTOUR
- INTERMEDIATE CONTOUR
- INDEFINITE CONTOUR
- DEPRESSION CONTOUR

NOTE: ELEVATIONS ARE BASED ON NORTH AMERICAN VERTICAL DATUM OF 1988.

HORIZONTAL COORDINATES BASED ON ARIZONA STATE PLANE CENTRAL ZONE NORTH AMERICAN DATUM 1983 INTERNATIONAL FEET.

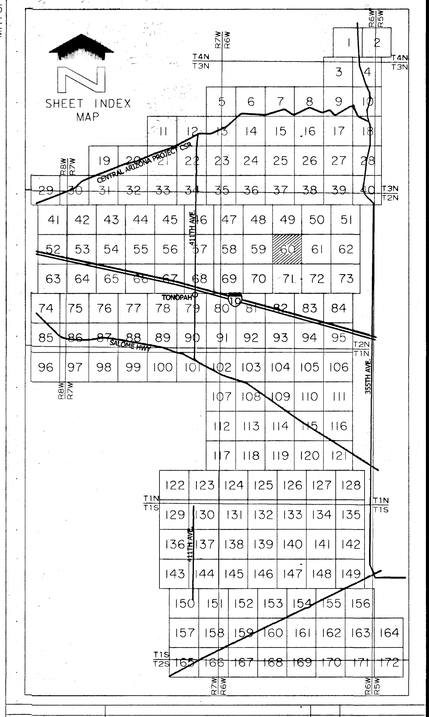

NO.	REVISION	BY	DATE

FLOOD CONTROL DISTRICT OF MARICOPA COUNTY

PALO VERDE ADMP

F.C.D. CONTRACT NO. 06-28

WILSON & COMPANY

REGISTERED LAND SURVEYOR
CERTIFICATE NO.
44944
RYAN R. BRANFORT
Date Signed 9-30-09
ARIZONA, U.S.A.
EXPIRES 9/30/09

	BY	DATE
DESIGN		
DESIGN CHK.		
PLANS	JWS/TJE	6-2-08
PLANS CHK.	RRB	6-2-08

SHEET 60 OF 172

SCALE: 1"= 200 FEET
CONTOUR INTERVAL = 2 FEET

FLIGHT DATE: 6-12-07
PHOTO SCALE = 1:7200

The following map represents a survey made by me or under my direction in the County of Maricopa, State of Arizona. I, Ryan R. Branfort, a State of Arizona Registered Land Surveyor (No. 44944, expires 9/30/2009), with my signature and seal affixed below, hereby certify to the Flood Control District of Maricopa County, Arizona that the information shown hereon complies with the National Standard for Spatial Data Accuracy. Tested +/-0.31' horizontal accuracy at 95% confidence level (blind panel - aero triangulation). Tested +/- 0.48' vertical accuracy at 95% confidence level (random elevation checks).

"Certification" when used in the context of this document only constitutes an expression of professional opinion regarding those facts or findings which are the subject of the certification, and does not constitute a warranty or guarantee, either expressed or implied.

THIS MAP WAS PREPARED BY PHOTOGRAMMETRIC METHODS TO NATIONAL MAP ACCURACY STANDARDS FOR 1"= 200' HORIZONTAL SCALE AND 2' CONTOUR INTERVALS.

WILSON & COMPANY, INC.
ENGINEERS & ARCHITECTS

GROUND CONTROL SURVEY DATA PROVIDED BY WILSON & COMPANY

MATCH SHEET 50

MATCH SHEET 60

MATCH SHEET 62

MATCH SHEET 72

E 411.000 E 412.000 E 413.000 E 414.000 E 415.000 E 416.000

N 920.000 N 919.000 N 918.000 N 917.000 N 916.000 N 915.000

W.S. 1175.1

FOURMILE WASH

SCATTERED BRUSH

15 254 15 255 15 252 16 285 16 286 16 287

LEGEND

- PAVED ROAD
- UNPAVED ROAD
- TRAIL
- TREELINE
- FENCE
- DIKE
- CROP
- GUARDRAIL
- WATER LINE
- RAILROAD
- BUILDING
- POLE
- TREE
- SIGN
- SIGN
- POST
- MAILBOX (MB)
- LIGHT POLE
- MANHOLE (MH)
- PICTURE CENTER (1 2)
- LOCATED OBJECT
- LOCATED OBJECT
- LOCATED OBJECT
- PHOTO CONTROL POINT
- GDAC CONTROL POINT
- SPOT ELEVATION (X 621.6)
- INDEX CONTOUR (640)
- INTERMEDIATE CONTOUR
- INDEFINITE CONTOUR
- DEPRESSION CONTOUR

NOTE: ELEVATIONS ARE BASED ON NORTH AMERICAN VERTICAL DATUM OF 1988.

HORIZONTAL COORDINATES BASED ON ARIZONA STATE PLANE CENTRAL ZONE NORTH AMERICAN DATUM 1983 INTERNATIONAL FEET.

SHEET INDEX MAP

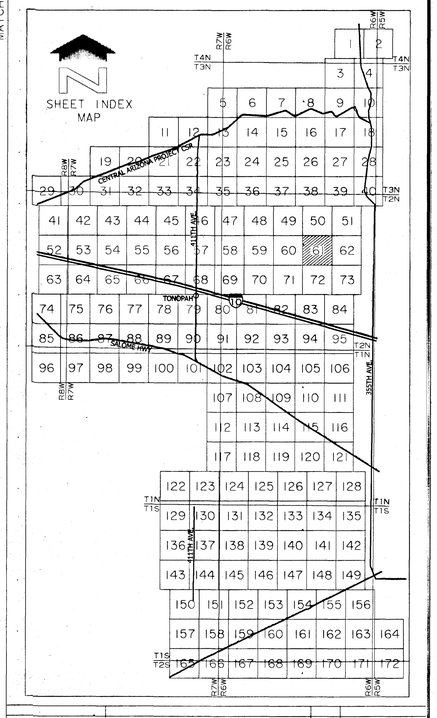

NO.	REVISION	BY	DATE

FLOOD CONTROL DISTRICT OF MARICOPA COUNTY

PALO VERDE ADMP

F.C.D. CONTRACT NO. 06-28

WILSON &COMPANY

	BY	DATE
DESIGN		
DESIGN CHK.		
PLANS	JWS/TJE	6-2-08
PLANS CHK.	RRB	6-2-08

SHEET 61 OF 172

REGISTERED LAND SURVEYOR CERTIFICATE NO. 44944 RYAN R. BRANFORT EXPIRES 9/30/09

SCALE: 1"= 200 FEET
CONTOUR INTERVAL = 2 FEET

FLIGHT DATE: 6-12-07
PHOTO SCALE = 1:7200

The following map represents a survey made by me or under my direction in the County of Maricopa, State of Arizona. I, Ryan R. Branfort, a State of Arizona Registered Land Surveyor (No. 44944, expires 9/30/2009), with my signature and seal affixed below, hereby certify to the Flood Control District of Maricopa County, Arizona that the information shown hereon complies with the National Standard for Spatial Data Accuracy. Tested +/-0.31' horizontal accuracy at 95% confidence level (blind panel - aero triangulation). Tested +/- 0.48' vertical accuracy at 95% confidence level (random elevation checks).

"Certification" when used in the context of this document only constitutes an expression of professional opinion regarding those facts or findings which are the subject of the certification, and does not constitute a warranty or guarantee, either expressed or implied.

THIS MAP WAS PREPARED BY PHOTOGRAMMETRIC METHODS TO NATIONAL MAP ACCURACY STANDARDS FOR 1"= 200' HORIZONTAL SCALE AND 2' CONTOUR INTERVALS.

WILSON & COMPANY, INC.
ENGINEERS & ARCHITECTS

GROUND CONTROL SURVEY DATA PROVIDED BY WILSON & COMPANY

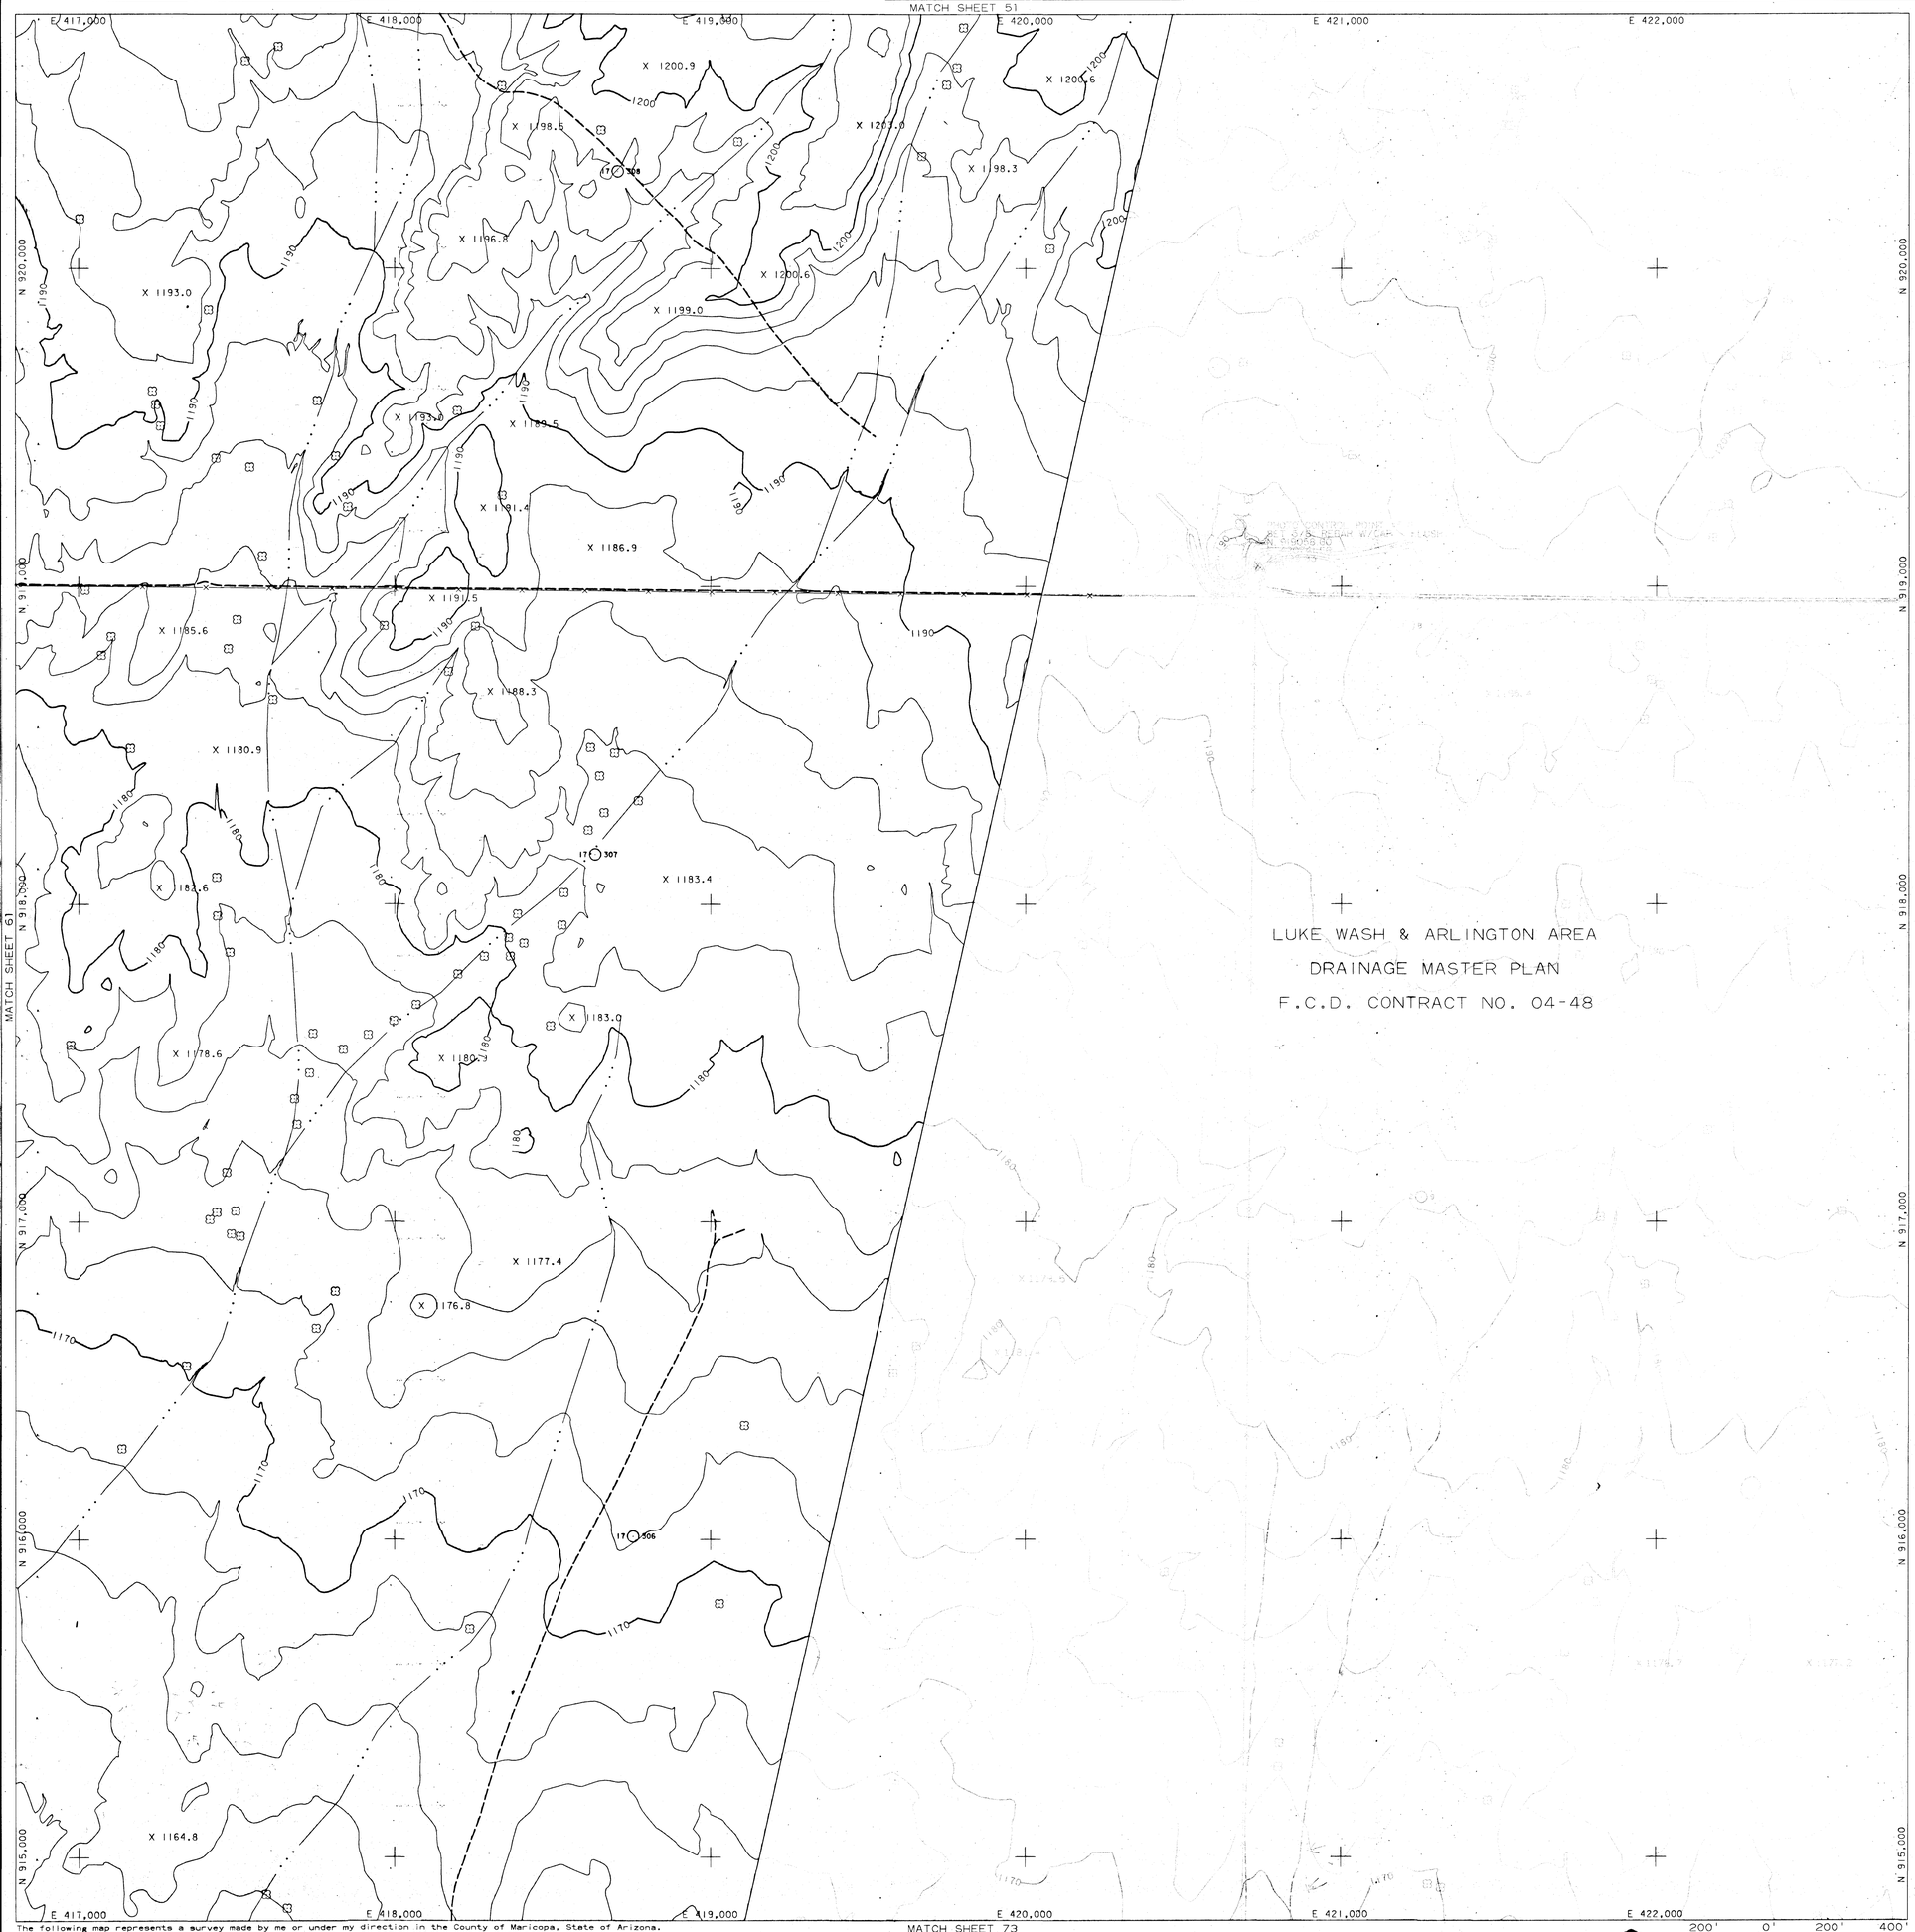

LUKE WASH & ARLINGTON AREA

DRAINAGE MASTER PLAN

F.C.D. CONTRACT NO. 04-48

LEGEND

- PAVED ROAD
- UNPAVED ROAD
- TRAIL
- TREELINE
- FENCE
- DIKE
- CROP
- GUARDRAIL
- WATER LINE
- RAILROAD
- BUILDING
- POLE
- TREE
- SIGN
- SIGN
- POST
- MAILBOX (MB)
- LIGHT POLE
- MANHOLE (MH)
- PICTURE CENTER
- LOCATED OBJECT
- LOCATED OBJECT
- LOCATED OBJECT
- PHOTO CONTROL POINT
- GDAC CONTROL POINT
- SPOT ELEVATION (X 621.6)
- INDEX CONTOUR (640)
- INTERMEDIATE CONTOUR
- INDEFINITE CONTOUR
- DEPRESSION CONTOUR

NOTE: ELEVATIONS ARE BASED ON NORTH AMERICAN VERTICAL DATUM OF 1988.

HORIZONTAL COORDINATES BASED ON ARIZONA STATE PLANE CENTRAL ZONE NORTH AMERICAN DATUM 1983 INTERNATIONAL FEET.

NO.	REVISION	BY	DATE

FLOOD CONTROL DISTRICT OF MARICOPA COUNTY

PALO VERDE ADMP

F.C.D. CONTRACT NO. 06-28

SCALE: 1"= 200 FEET
CONTOUR INTERVAL = 2 FEET

FLIGHT DATE: 6-12-07
PHOTO SCALE = 1:7200

REGISTERED LAND SURVEYOR CERTIFICATE NO. 44944 RYAN R. BRANFORT

EXPIRES 9/30/09

WILSON & COMPANY

	BY	DATE
DESIGN		
DESIGN CHK.		
PLANS	JWS/TJE	6-2-08
PLANS CHK.	RRB	6-2-08

SHEET 62 OF 172

The following map represents a survey made by me or under my direction in the County of Maricopa, State of Arizona. I, Ryan R. Branfort, a State of Arizona Registered Land Surveyor (No. 44944, expires 9/30/2009), with my signature and seal affixed below, hereby certify to the Flood Control District of Maricopa County, Arizona that the information shown hereon complies with the National Standard for Spatial Data Accuracy. Tested +/-0.31' horizontal accuracy at 95% confidence level (blind panel - aero triangulation). Tested +/- 0.48' vertical accuracy at 95% confidence level (random elevation checks).

"Certification" when used in the context of this document only constitutes an expression of professional opinion regarding those facts or findings which are the subject of the certification, and does not constitute a warranty or guarantee, either expressed or implied.

THIS MAP WAS PREPARED BY PHOTOGRAMMETRIC METHODS TO NATIONAL MAP ACCURACY STANDARDS FOR 1"= 200' HORIZONTAL SCALE AND 2' CONTOUR INTERVALS.

WILSON & COMPANY, INC.
ENGINEERS & ARCHITECTS

GROUND CONTROL SURVEY DATA
PROVIDED BY WILSON & COMPANY

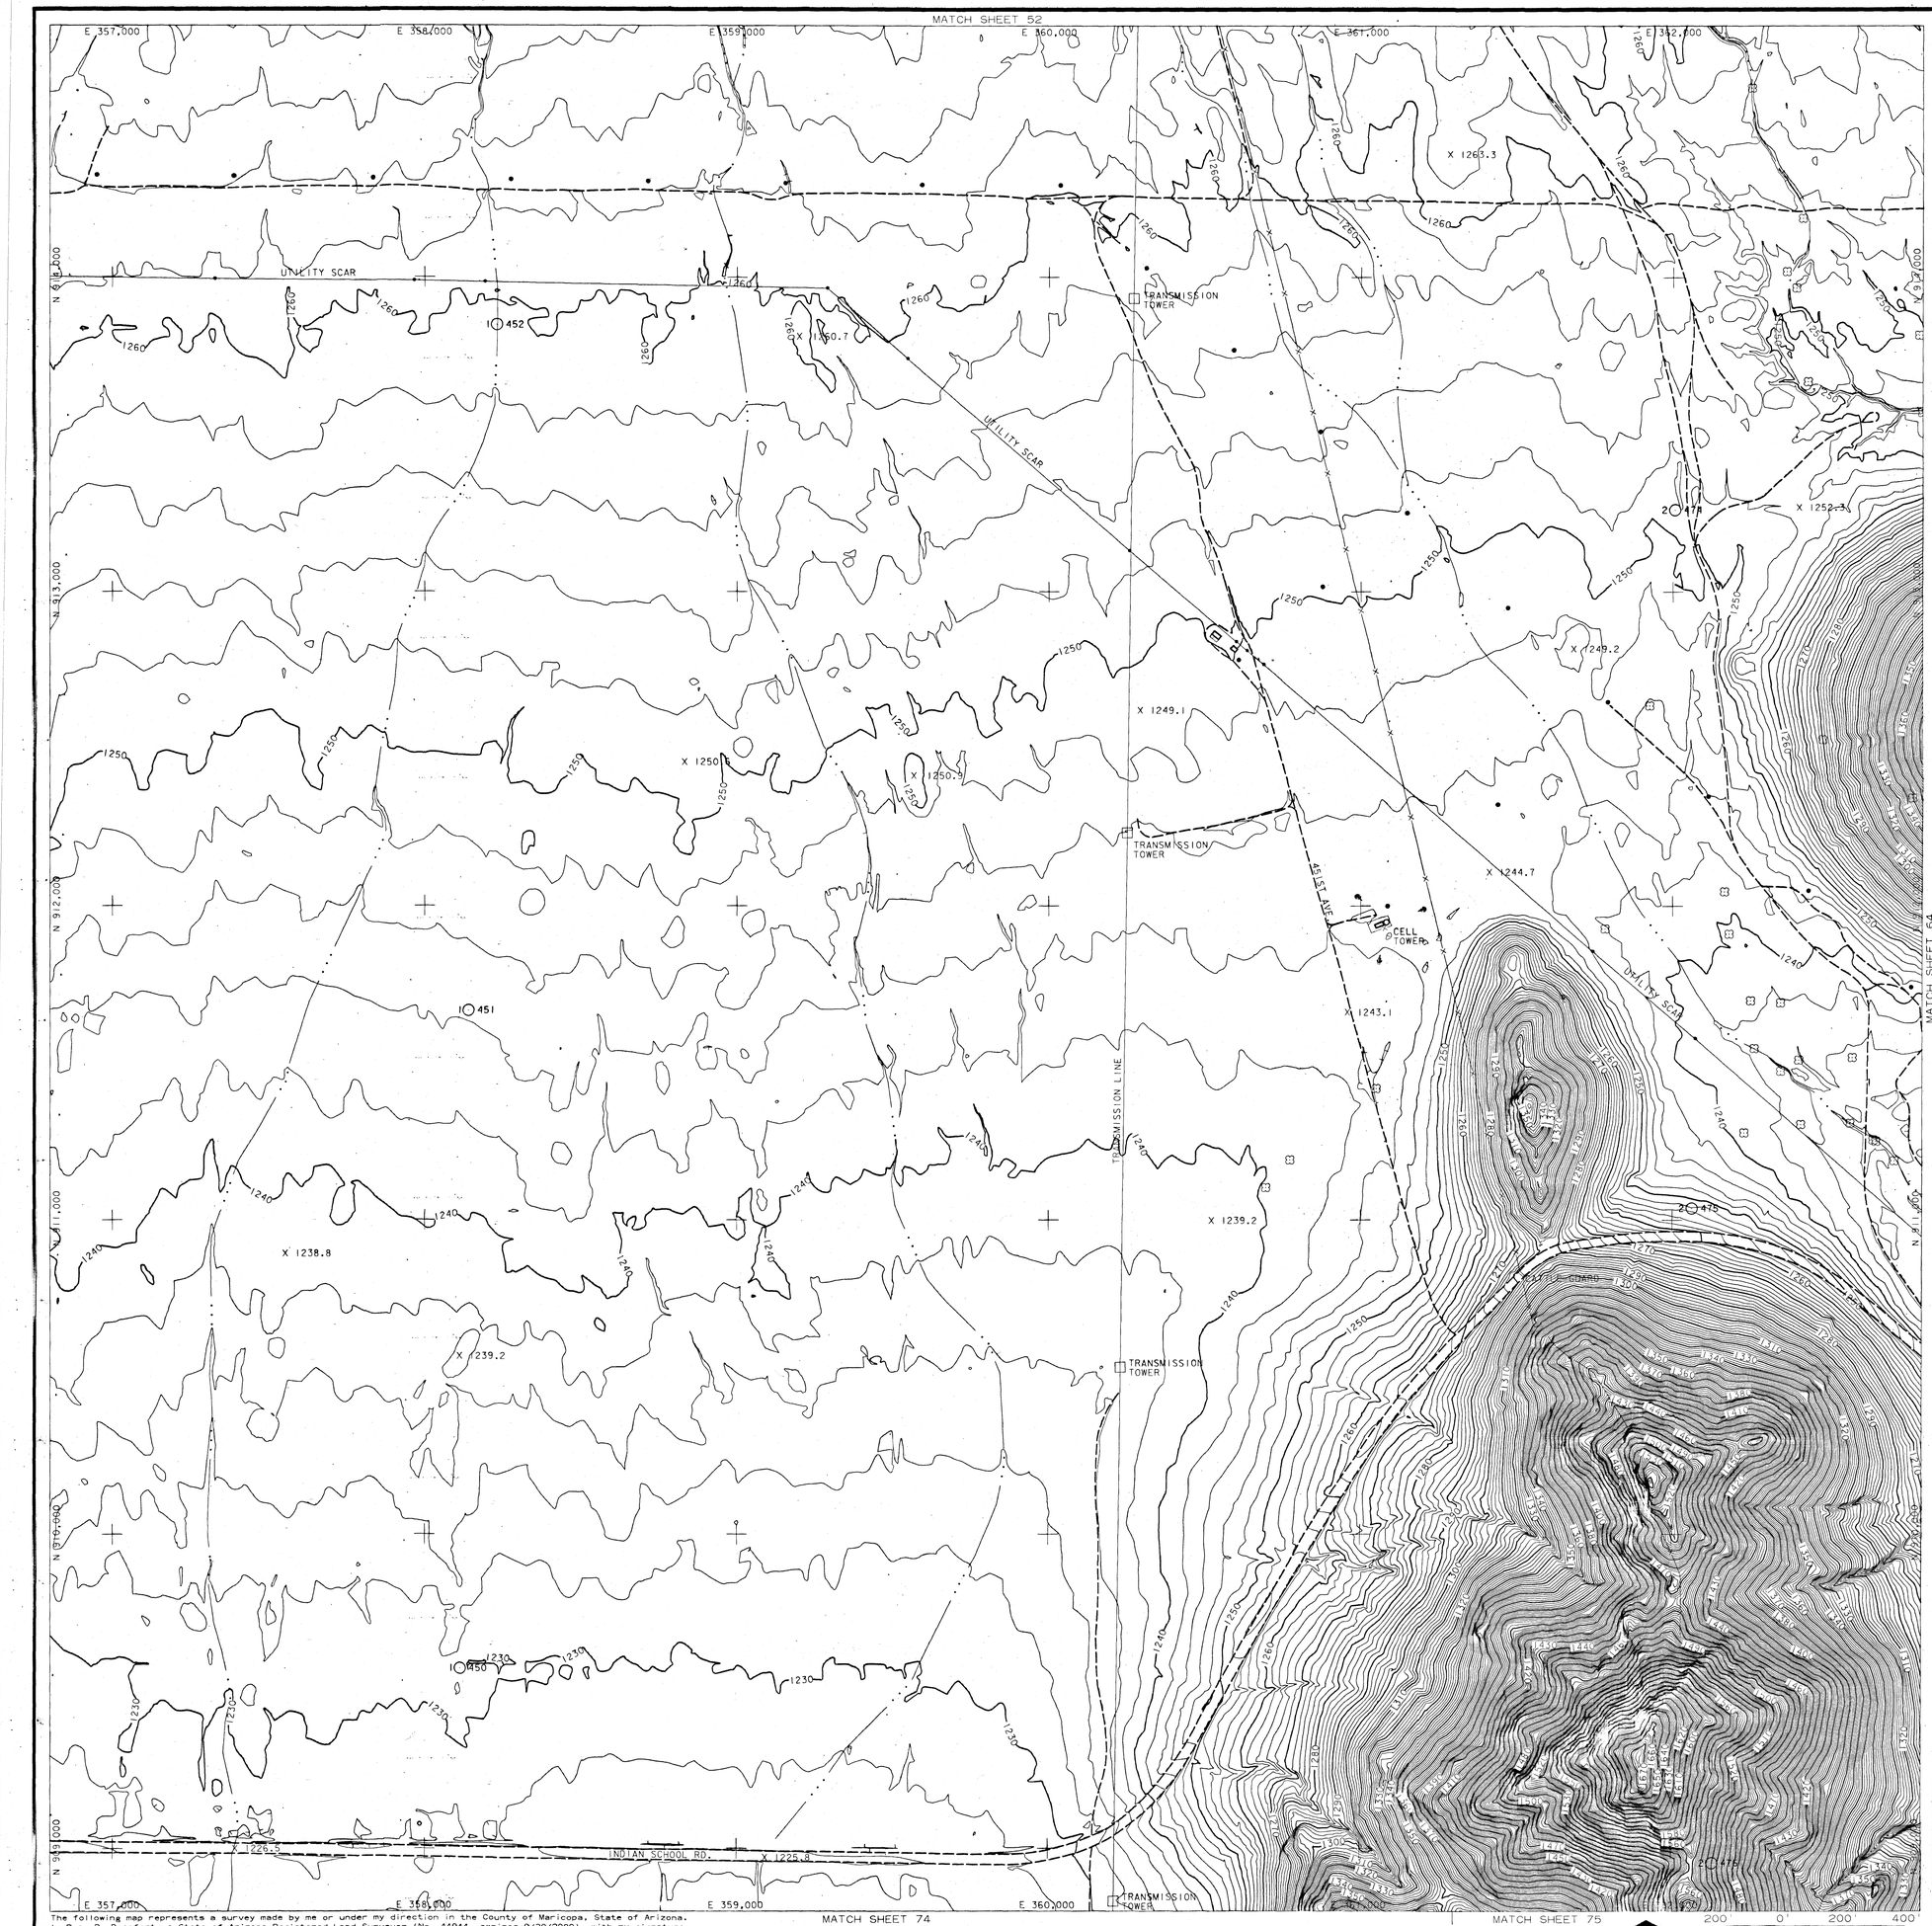

LEGEND

- PAVED ROAD
- UNPAVED ROAD
- TRAIL
- TREELINE
- FENCE
- DIKE
- CROP
- GUARDRAIL
- WATER LINE
- RAILROAD
- BUILDING
- POLE
- TREE
- SIGN
- SIGN
- POST
- MAILBOX (MB)
- LIGHT POLE
- MANHOLE (MH)
- PICTURE CENTER (1 2)
- LOCATED OBJECT
- LOCATED OBJECT
- LOCATED OBJECT
- PHOTO CONTROL POINT
- GDAC CONTROL POINT
- SPOT ELEVATION (X 621.6)
- INDEX CONTOUR (640)
- INTERMEDIATE CONTOUR
- INDEFINITE CONTOUR
- DEPRESSION CONTOUR

NOTE: ELEVATIONS ARE BASED ON NORTH AMERICAN VERTICAL DATUM OF 1988.

HORIZONTAL COORDINATES BASED ON ARIZONA STATE PLANE CENTRAL ZONE NORTH AMERICAN DATUM 1983 INTERNATIONAL FEET.

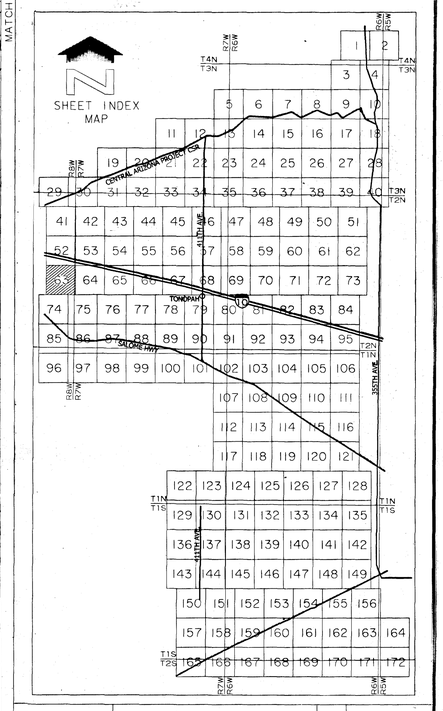

NO.	REVISION	BY	DATE

FLOOD CONTROL DISTRICT OF MARICOPA COUNTY

PALO VERDE ADMP

F.C.D. CONTRACT NO. 06-28

WILSON & COMPANY

REGISTERED LAND SURVEYOR CERTIFICATE NO. 44944 RYAN R. BRANFORT ARIZONA U.S.A.

EXPIRES 9/30/09

	BY	DATE
DESIGN		
DESIGN CHK.		
PLANS	JWS/TJE	6-2-08
PLANS CHK.	RRB	6-2-08

SHEET 63 OF 172

The following map represents a survey made by me or under my direction in the County of Maricopa, State of Arizona. I, Ryan R. Branfort, a State of Arizona Registered Land Surveyor (No. 44944, expires 9/30/2009), with my signature and seal affixed below, hereby certify to the Flood Control District of Maricopa County, Arizona that the information shown hereon complies with the National Standard for Spatial Data Accuracy. Tested +/-0.31' horizontal accuracy at 95% confidence level (blind panel - aero triangulation). Tested +/- 0.48' vertical accuracy at 95% confidence level (random elevation checks).

"Certification" when used in the context of this document only constitutes an expression of professional opinion regarding those facts or findings which are the subject of the certification, and does not constitute a warranty or guarantee, either expressed or implied.

200' 0' 200' 400'

SCALE: 1"= 200 FEET
CONTOUR INTERVAL = 2 FEET

FLIGHT DATE: 6-12-07
PHOTO SCALE = 1:7200

THIS MAP WAS PREPARED BY PHOTOGRAMMETRIC METHODS TO NATIONAL MAP ACCURACY STANDARDS FOR 1"= 200' HORIZONTAL SCALE AND 2' CONTOUR INTERVALS.

WILSON & COMPANY, INC.
ENGINEERS & ARCHITECTS

GROUND CONTROL SURVEY DATA PROVIDED BY WILSON & COMPANY

MATCH SHEET 53

MATCH SHEET 63

MATCH SHEET 65

MATCH SHEET 75

MATCH SHEET 76

E 363.000 E 364.000 E 365.000 E 366.000 E 367.000 E 368.000

N 919.000 N 918.000 N 917.000 N 916.000 N 915.000 N 914.000 N 913.000 N 912.000

X 1256.8 X 1248.6 X 1235.1 X 1234.3 X 1259.4 X 1249.0 X 1258.9 X 1242.6 X 1240.7 X 1231.4 X 1226.8 X 1240.6 X 1226.9 X 1229.2 X 1221.4 X 1220.2 X 1219.1 X 1208.6 X 1208.6 X 1207.3

1230 1240 1250 

501 500 499

I 10

LAMELBACK RD.

443RD AVE.

443RD AVE.

443RD AVE.

443RD AVE.

MONTEZUMA AVE.

CAMPBELL AVE.

INDIAN SCHOOL RD.

UTILITY SCAR

UTILITY SCAR

LEGEND

- PAVED ROAD
- UNPAVED ROAD
- TRAIL
- TREELINE
- FENCE
- DIKE
- CROP
- GUARDRAIL
- WATER LINE
- RAILROAD
- BUILDING
- POLE
- TREE
- SIGN
- SIGN
- POST
- MAILBOX (MB)
- LIGHT POLE
- MANHOLE (MH)
- PICTURE CENTER
- LOCATED OBJECT
- LOCATED OBJECT
- LOCATED OBJECT
- PHOTO CONTROL POINT
- GDAC CONTROL POINT
- SPOT ELEVATION X 621.6
- INDEX CONTOUR 640
- INTERMEDIATE CONTOUR
- INDEFINITE CONTOUR
- DEPRESSION CONTOUR

NOTE: ELEVATIONS ARE BASED ON NORTH AMERICAN VERTICAL DATUM OF 1988.

HORIZONTAL COORDINATES BASED ON ARIZONA STATE PLANE CENTRAL ZONE NORTH AMERICAN DATUM 1983 INTERNATIONAL FEET.

SHEET INDEX MAP

R2W R1W T4N T3N

CENTRAL ARIZONA PROJECT CAP

T3N T2N

T2N T1N

T1N T1S

T1S T2S

R2W R1W R2E R1E

1 2 3 4 5 6 7 8 9 10 11 12 13 14 15 16 17 18 19 20 21 22 23 24 25 26 27 28 29 30 31 32 33 34 35 36 37 38 39 40 41 42 43 44 45 46 47 48 49 50 51 52 53 54 55 56 57 58 59 60 61 62 63 64 65 66 67 68 69 70 71 72 73 74 75 76 77 78 79 80 81 82 83 84 85 86 87 88 89 90 91 92 93 94 95 96 97 98 99 100 101 102 103 104 105 106 107 108 109 110 111 112 113 114 115 116 117 118 119 120 121 122 123 124 125 126 127 128 129 130 131 132 133 134 135 136 137 138 139 140 141 142 143 144 145 146 147 148 149 150 151 152 153 154 155 156 157 158 159 160 161 162 163 164 165 166 167 168 169 170 171 172

59TH AVE. 51ST AVE. 43RD AVE. 35TH AVE.

TONOPAH

SALOME HWY

NO.	REVISION	BY	DATE

FLOOD CONTROL DISTRICT OF MARICOPA COUNTY

PALO VERDE ADMP

F.C.D. CONTRACT NO. 06-28

WILSON & COMPANY

	BY	DATE
DESIGN		
DESIGN CHK.		
PLANS	JWS/TJE	6-2-08
PLANS CHK.	RRB	6-2-08

SHEET 64 OF 172

REGISTERED LAND SURVEYOR CERTIFICATE NO. 44944 RYAN R. BRANFORT ARIZONA U.S.A. EXPIRES 9/30/09

The following map represents a survey made by me or under my direction in the County of Maricopa, State of Arizona. I, Ryan R. Branfort, a State of Arizona Registered Land Surveyor (No. 44944, expires 9/30/2009), with my signature and seal affixed below, hereby certify to the Flood Control District of Maricopa County, Arizona that the information shown hereon complies with the National Standard for Spatial Data Accuracy. Tested +/-0.31' horizontal accuracy at 95% confidence level (blind panel - aero triangulation). Tested +/- 0.48' vertical accuracy at 95% confidence level (random elevation checks).

"Certification" when used in the context of this document only constitutes an expression of professional opinion regarding those facts or findings which are the subject of the certification, and does not constitute a warranty or guarantee, either expressed or implied.

THIS MAP WAS PREPARED BY PHOTOGRAMMETRIC METHODS TO NATIONAL MAP ACCURACY STANDARDS FOR 1"= 200' HORIZONTAL SCALE AND 2' CONTOUR INTERVALS.

WILSON & COMPANY, INC.
ENGINEERS & ARCHITECTS

GROUND CONTROL SURVEY DATA PROVIDED BY WILSON & COMPANY

200' 0' 200' 400'

SCALE: 1"= 200 FEET
CONTOUR INTERVAL = 2 FEET

FLIGHT DATE: 6-12-07
PHOTO SCALE = 1:7200

MATCH SHEET 54

MATCH SHEET 64

MATCH SHEET 66

MATCH SHEET 76

MATCH SHEET 77

E 369,000 E 370,000 E 371,000 E 372,000 E 373,000 E 374,000

N 914,000 N 913,000 N 912,000 N 911,000 N 910,000 N 909,000

CAMELBACK RD.

COLLEGE DR.

PIERSON ST.

HIGHLAND AVE.

MEADOWBROOK AVE.

CAMPBELL AVE.

ROMA AVE.

MONTECITO AVE.

HEATHERBRAE AVE.

DEVONSHIRE AVE.

INDIAN SCHOOL RD.

441ST AVE.

439TH AVE.

I 10

X 1226.7 X 1225.6 X 1219.0 X 1217.8 X 1216.9 X 1212.7 X 1208.8 X 1213. X 1216.6 X 1208.9 X 1204.7 X 1203.3 X 1204. X 1213.0 X 1206.8 X 1197.3 X 1197.3 X 1190.8 X 1189.1

5 554 5 553 5 552 4 528 4 529

MB

LEGEND

- PAVED ROAD
- UNPAVED ROAD
- TRAIL
- TREELINE
- FENCE
- DIKE
- CROP
- GUARDRAIL
- WATER LINE
- RAILROAD
- BUILDING
- POLE
- TREE
- SIGN
- SIGN
- POST
- MAILBOX (MB)
- LIGHT POLE
- MANHOLE (MH)
- PICTURE CENTER
- LOCATED OBJECT
- LOCATED OBJECT
- LOCATED OBJECT
- PHOTO CONTROL POINT
- GDAC CONTROL POINT
- SPOT ELEVATION (X 621.6)
- INDEX CONTOUR (640)
- INTERMEDIATE CONTOUR
- INDEFINITE CONTOUR
- DEPRESSION CONTOUR

NOTE: ELEVATIONS ARE BASED ON NORTH AMERICAN VERTICAL DATUM OF 1988.

HORIZONTAL COORDINATES BASED ON ARIZONA STATE PLANE CENTRAL ZONE NORTH AMERICAN DATUM 1983 INTERNATIONAL FEET.

SHEET INDEX MAP

CONTAIN ARIZONA PROTECT CSR

SALOMA HWY

TOMAHAWK

NO.	REVISION	BY	DATE

FLOOD CONTROL DISTRICT OF MARICOPA COUNTY

PALO VERDE ADMP

F.C.D. CONTRACT NO. 06-28

WILSON & COMPANY

	BY	DATE
DESIGN		
DESIGN CHK.		
PLANS	JWS/TJE	6-2-08
PLANS CHK.	RRB	6-2-08

REGISTERED LAND SURVEYOR CERTIFICATE NO. 44944 RYAN R. BRANFORT ARIZONA U.S.A.

EXPIRES 9/30/09

SCALE: 1"= 200 FEET
CONTOUR INTERVAL = 2 FEET

FLIGHT DATE: 6-12-07
PHOTO SCALE = 1:7200

SHEET 65 OF 172

The following map represents a survey made by me or under my direction in the County of Maricopa, State of Arizona. I, Ryan R. Branfort, a State of Arizona Registered Land Surveyor (No. 44944, expires 9/30/2009), with my signature and seal affixed below, hereby certify to the Flood Control District of Maricopa County, Arizona that the information shown hereon complies with the National Standard for Spatial Data Accuracy. Tested +/-0.31' horizontal accuracy at 95% confidence level (blind panel - aero triangulation). Tested +/- 0.48' vertical accuracy at 95% confidence level (random elevation checks).

"Certification" when used in the context of this document only constitutes an expression of professional opinion regarding those facts or findings which are the subject of the certification, and does not constitute a warranty or guarantee, either expressed or implied.

THIS MAP WAS PREPARED BY PHOTOGRAMMETRIC METHODS TO NATIONAL MAP ACCURACY STANDARDS FOR 1"= 200' HORIZONTAL SCALE AND 2' CONTOUR INTERVALS.

WILSON & COMPANY, INC.
ENGINEERS & ARCHITECTS

GROUND CONTROL SURVEY DATA
PROVIDED BY WILSON & COMPANY

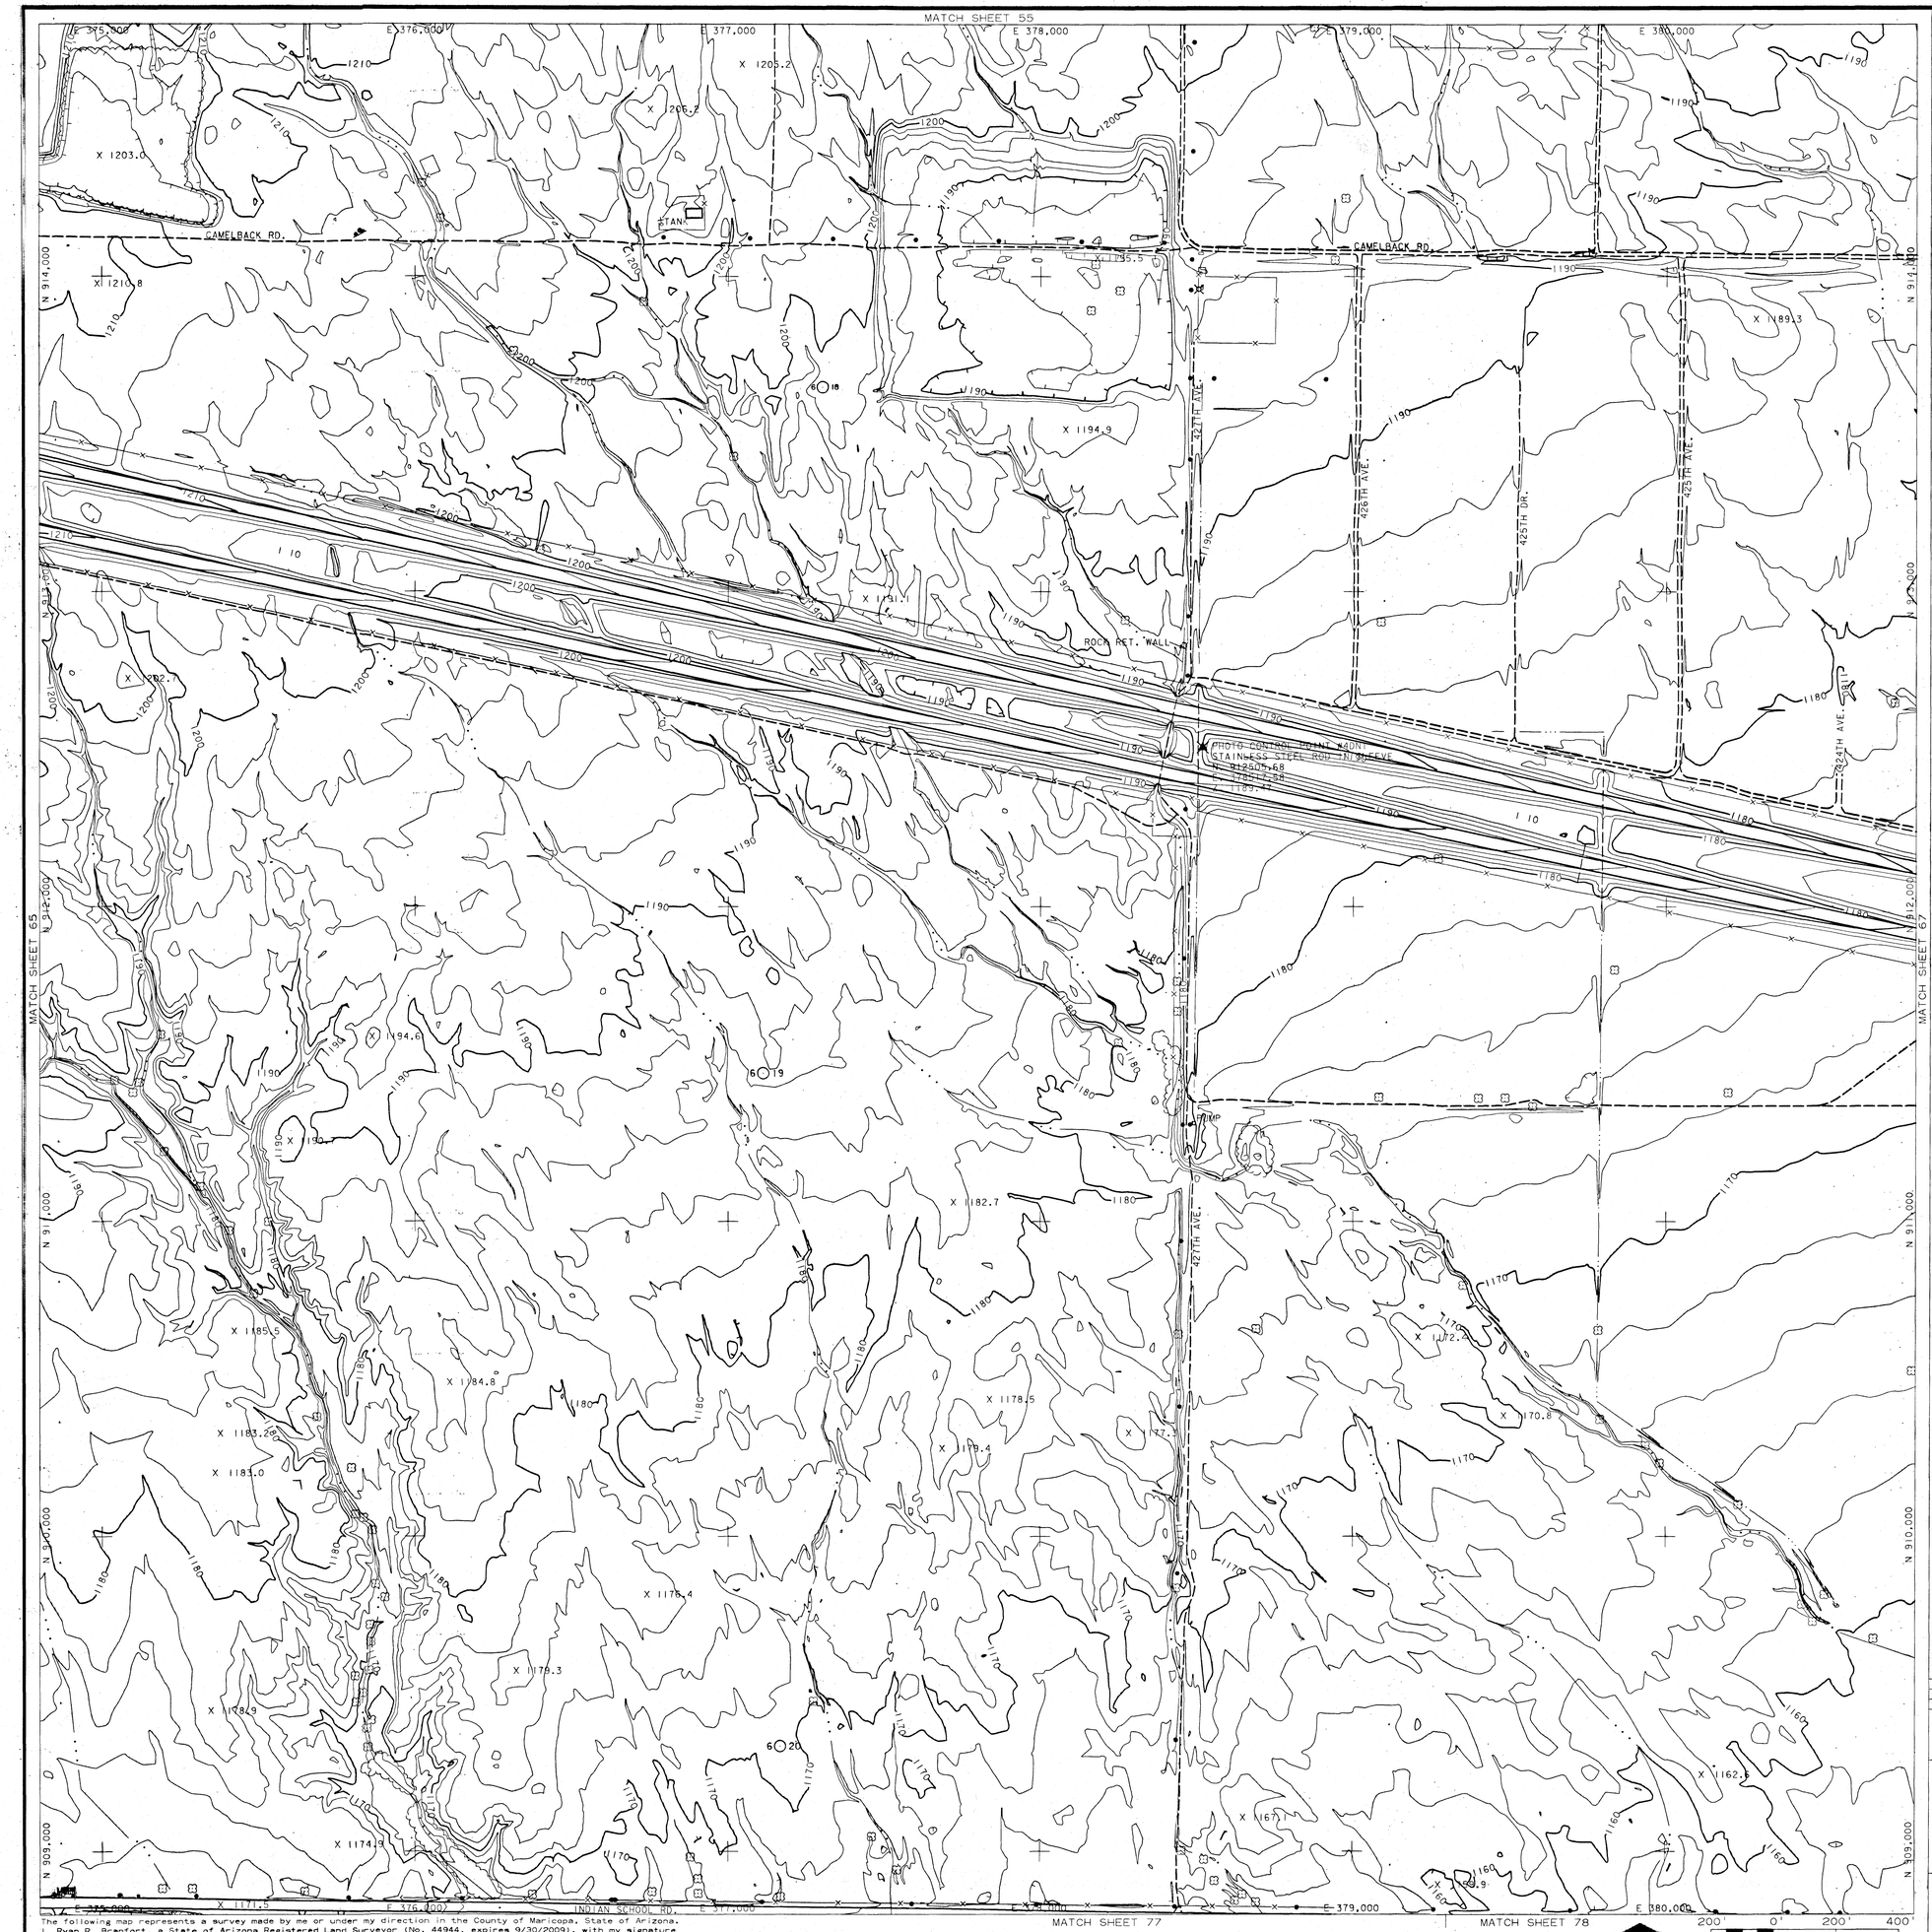

LEGEND

- PAVED ROAD
- UNPAVED ROAD
- TRAIL
- TREELINE
- FENCE
- DIKE
- CROP
- GUARDRAIL
- WATER LINE
- RAILROAD
- BUILDING
- POLE
- TREE
- SIGN
- SIGN
- POST
- MAILBOX (MB)
- LIGHT POLE
- MANHOLE (MH)
- PICTURE CENTER
- LOCATED OBJECT
- LOCATED OBJECT
- LOCATED OBJECT
- PHOTO CONTROL POINT
- GDAC CONTROL POINT
- SPOT ELEVATION (X 621.6)
- INDEX CONTOUR (640)
- INTERMEDIATE CONTOUR
- INDEFINITE CONTOUR
- DEPRESSION CONTOUR

NOTE: ELEVATIONS ARE BASED ON NORTH AMERICAN VERTICAL DATUM OF 1988.

HORIZONTAL COORDINATES BASED ON ARIZONA STATE PLANE CENTRAL ZONE NORTH AMERICAN DATUM 1983 INTERNATIONAL FEET.

PHOTO CONTROL POINT

I.D. NUMBER	ELEVATION (FT)	DESCRIPTION/LOCATION
4DN1	1189.47	STAINLESS STEEL ROD IN SLEEVE N: 912505.68 E: 378517.58

SHEET INDEX MAP

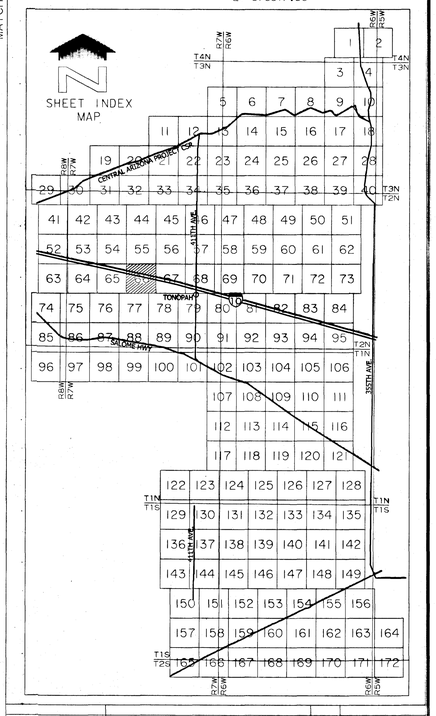

NO.	REVISION	BY	DATE

FLOOD CONTROL DISTRICT OF MARICOPA COUNTY

PALO VERDE ADMP

F.C.D. CONTRACT NO. 06-28

The following map represents a survey made by me or under my direction in the County of Maricopa, State of Arizona. I, Ryan R. Branfort, a State of Arizona Registered Land Surveyor (No. 44944, expires 9/30/2009), with my signature and seal affixed below, hereby certify to the Flood Control District of Maricopa County, Arizona that the information shown hereon complies with the National Standard for Spatial Data Accuracy. Tested +/-0.31' horizontal accuracy at 95% confidence level (blind panel - aero triangulation). Tested +/- 0.48' vertical accuracy at 95% confidence level (random elevation checks).

"Certification" when used in the context of this document only constitutes an expression of professional opinion regarding those facts or findings which are the subject of the certification, and does not constitute a warranty or guarantee, either expressed or implied.

REGISTERED LAND SURVEYOR CERTIFICATE NO. 44944 RYAN R. BRANFORT ARIZONA U.S.A. 9/30/09

SCALE: 1" = 200 FEET
CONTOUR INTERVAL = 2 FEET
FLIGHT DATE: 6-12-07
PHOTO SCALE = 1:7200

WILSON & COMPANY

	BY	DATE
DESIGN		
DESIGN CHK.		
PLANS	JWS/TJE	6-2-08
PLANS CHK.	RRB	6-2-08

THIS MAP WAS PREPARED BY PHOTOGRAMMETRIC METHODS TO NATIONAL MAP ACCURACY STANDARDS FOR 1"= 200' HORIZONTAL SCALE AND 2'CONTOUR INTERVALS.

WILSON & COMPANY, INC.
ENGINEERS & ARCHITECTS

GROUND CONTROL SURVEY DATA PROVIDED BY WILSON & COMPANY

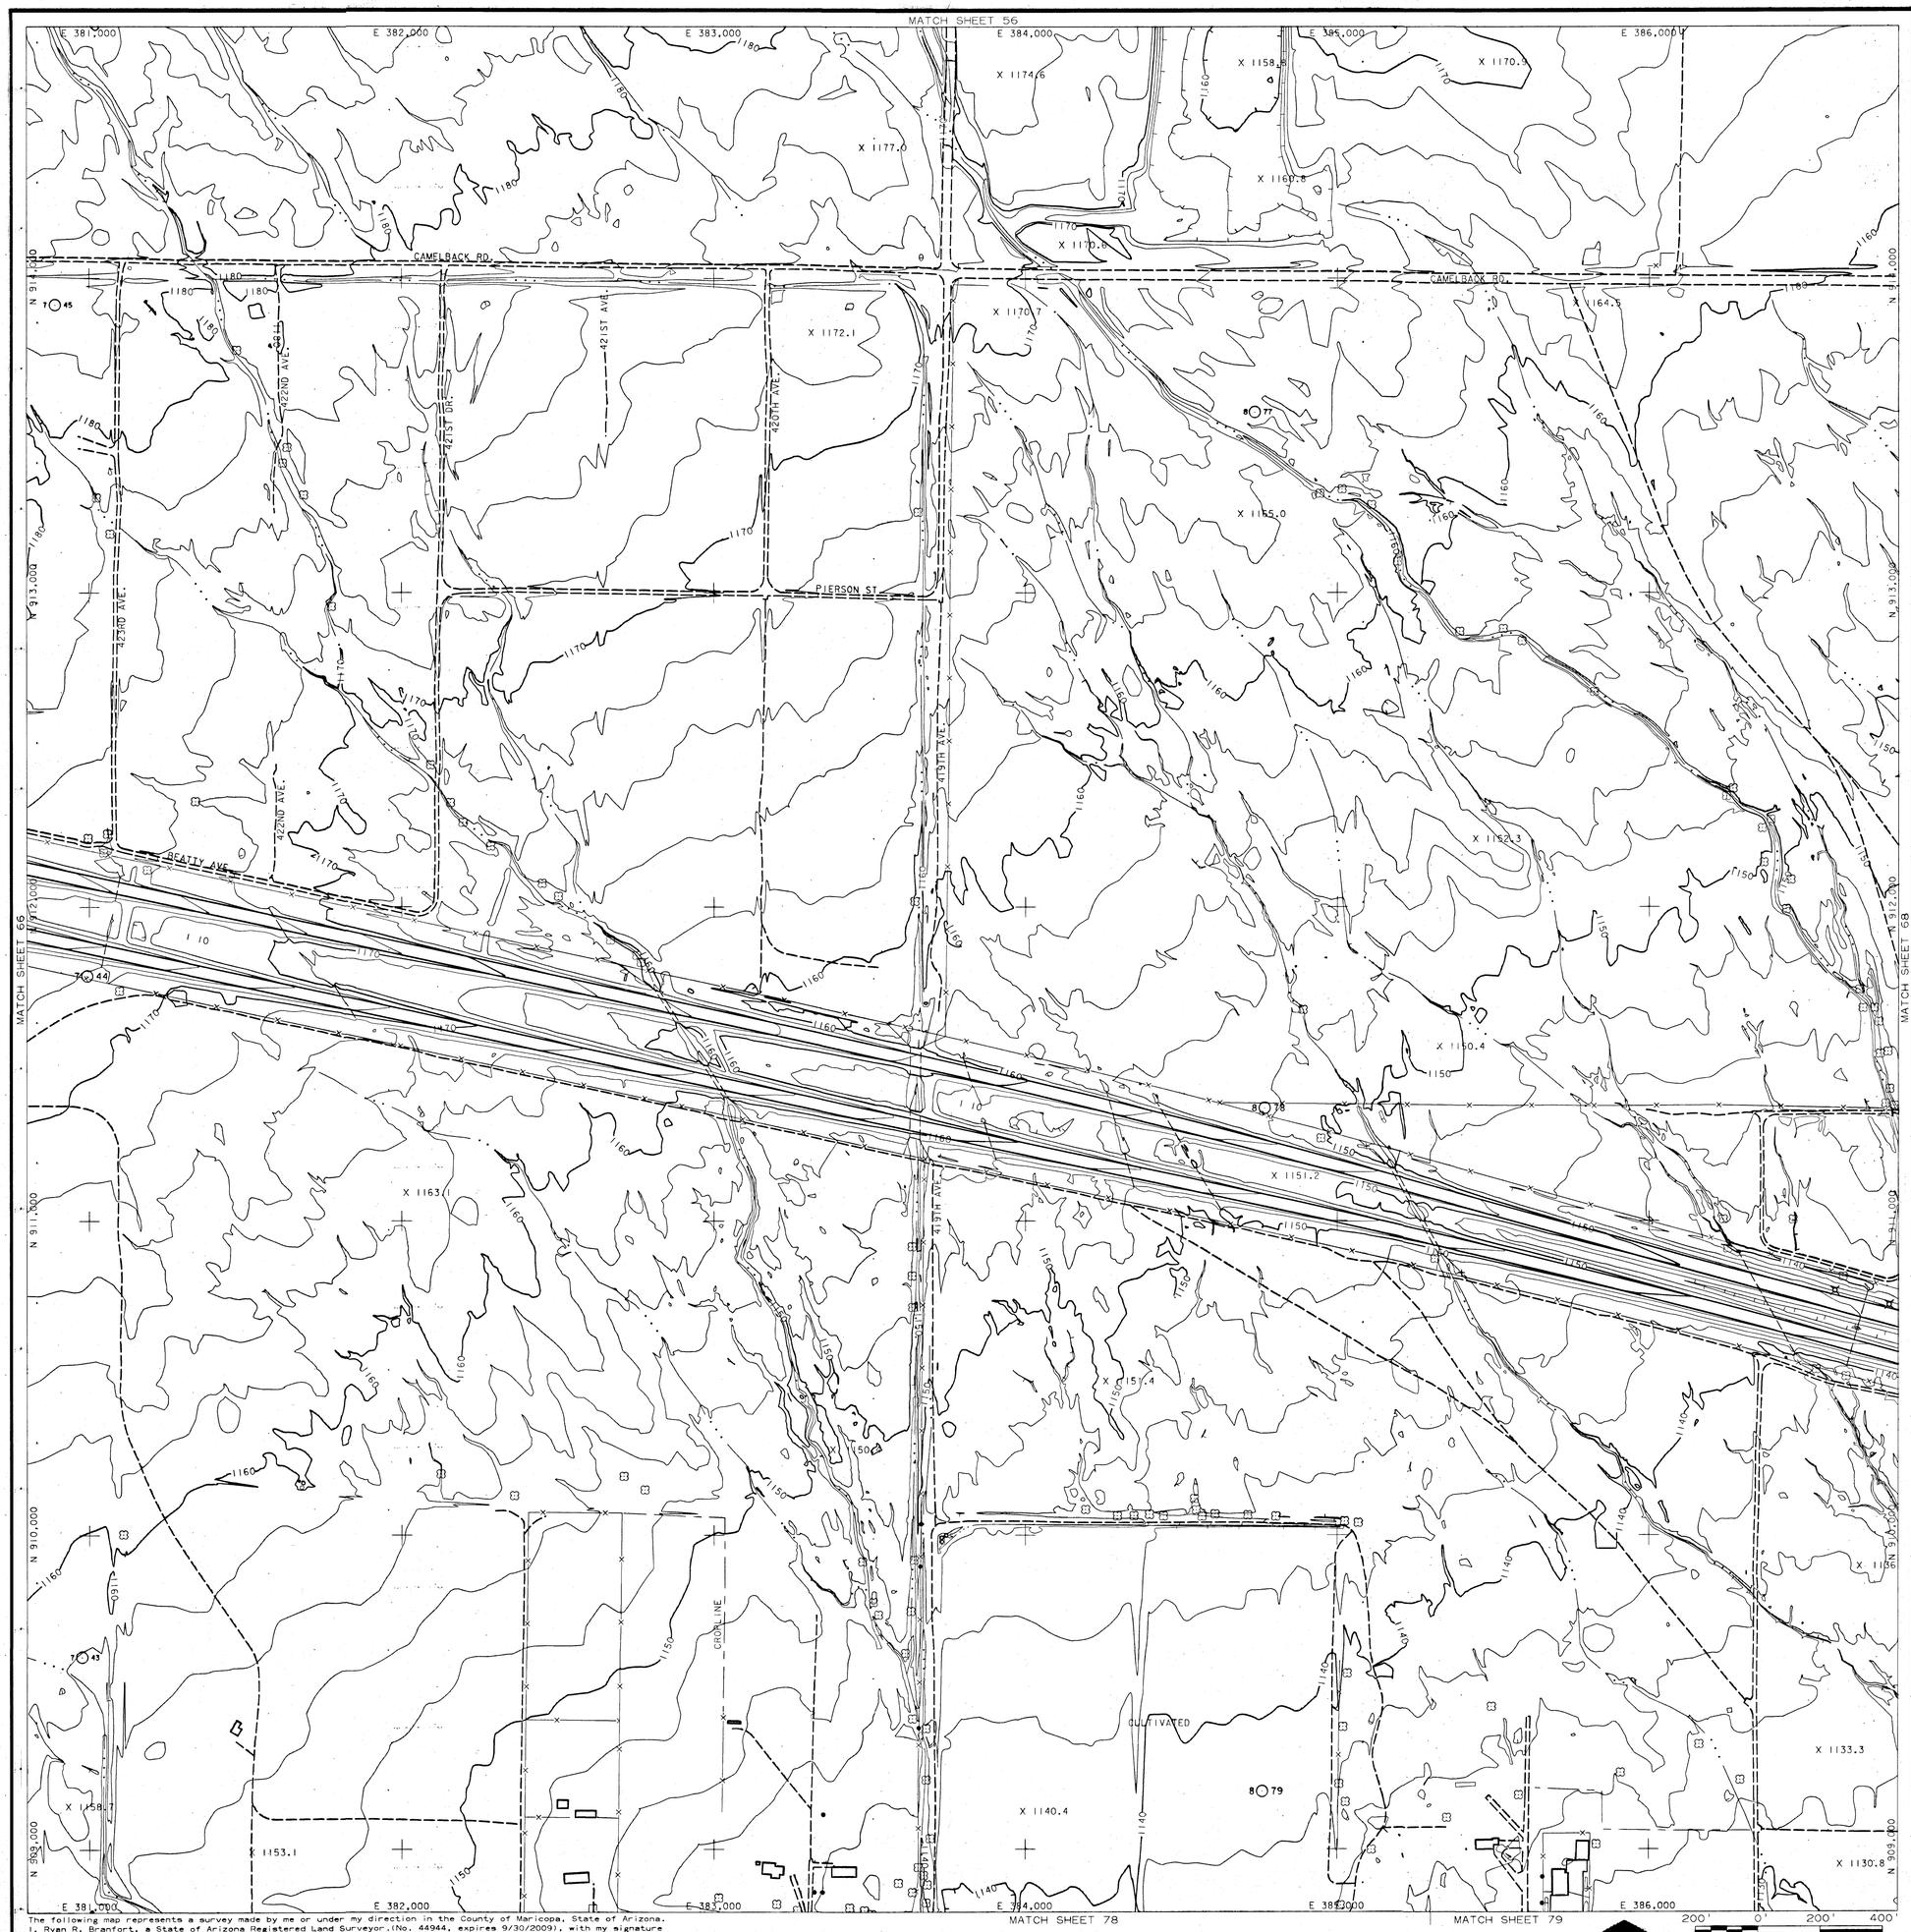

LEGEND

- PAVED ROAD
- UNPAVED ROAD
- TRAIL
- TREELINE
- FENCE
- DIKE
- CROP
- GUARDRAIL
- WATER LINE
- RAILROAD
- BUILDING
- POLE
- TREE
- SIGN
- SIGN
- POST
- MAILBOX
- LIGHT POLE
- MANHOLE
- PICTURE CENTER
- LOCATED OBJECT
- LOCATED OBJECT
- LOCATED OBJECT
- PHOTO CONTROL POINT
- GDAC CONTROL POINT
- SPOT ELEVATION X 621.6
- INDEX CONTOUR
- INTERMEDIATE CONTOUR
- INDEFINITE CONTOUR
- DEPRESSION CONTOUR

NOTE: ELEVATIONS ARE BASED ON NORTH AMERICAN VERTICAL DATUM OF 1988.

HORIZONTAL COORDINATES BASED ON ARIZONA STATE PLANE CENTRAL ZONE NORTH AMERICAN DATUM 1983 INTERNATIONAL FEET.

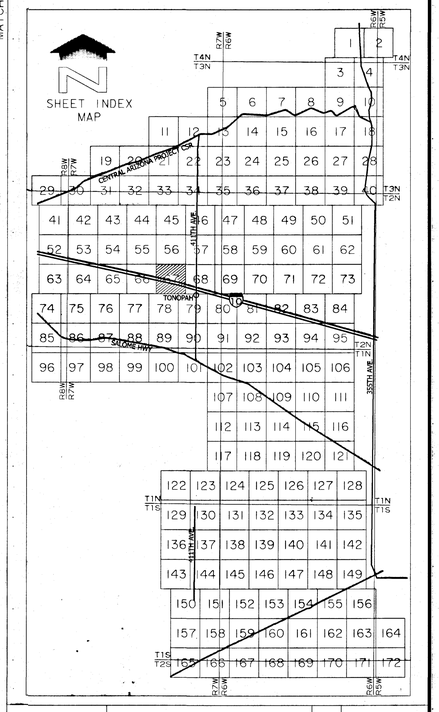

NO.	REVISION	BY	DATE

FLOOD CONTROL DISTRICT OF MARICOPA COUNTY

PALO VERDE ADMP

F.C.D. CONTRACT NO. 06-28

WILSON & COMPANY

	BY	DATE
DESIGN		
DESIGN CHK.		
PLANS	JWS/TJE	6-2-08
PLANS CHK.	RRB	6-2-08

SHEET 67 OF 172

REGISTERED LAND SURVEYOR CERTIFICATE NO. 44944 RYAN R. BRANFORT Date Signed 6-12-08 ARIZONA, U.S.A.

EXPIRES 9/30/09

The following map represents a survey made by me or under my direction in the County of Maricopa, State of Arizona. I, Ryan R. Branfort, a State of Arizona Registered Land Surveyor,(No. 44944, expires 9/30/2009), with my signature and seal affixed below, hereby certify to the Flood Control District of Maricopa County, Arizona that the information shown hereon complies with the National Standard for Spatial Data Accuracy. Tested +/-0.31' horizontal accuracy at 95% confidence level (blind panel - aero triangulation). Tested +/- 0.48' vertical accuracy at 95% confidence level (random elevation checks).

"Certification" when used in the context of this document only constitutes an expression of professional opinion regarding those facts or findings which are the subject of the certification, and does not constitute a warranty or guarantee, either expressed or implied.

200' 0' 200' 400'

SCALE: 1"= 200 FEET
CONTOUR INTERVAL = 2 FEET

FLIGHT DATE: 6-12-07
PHOTO SCALE = 1:7200

THIS MAP WAS PREPARED BY PHOTOGRAMMETRIC METHODS TO NATIONAL MAP ACCURACY STANDARDS FOR 1"= 200' HORIZONTAL SCALE AND 2'CONTOUR INTERVALS.

WILSON & COMPANY, INC.
ENGINEERS & ARCHITECTS

GROUND CONTROL SURVEY DATA PROVIDED BY WILSON & COMPANY

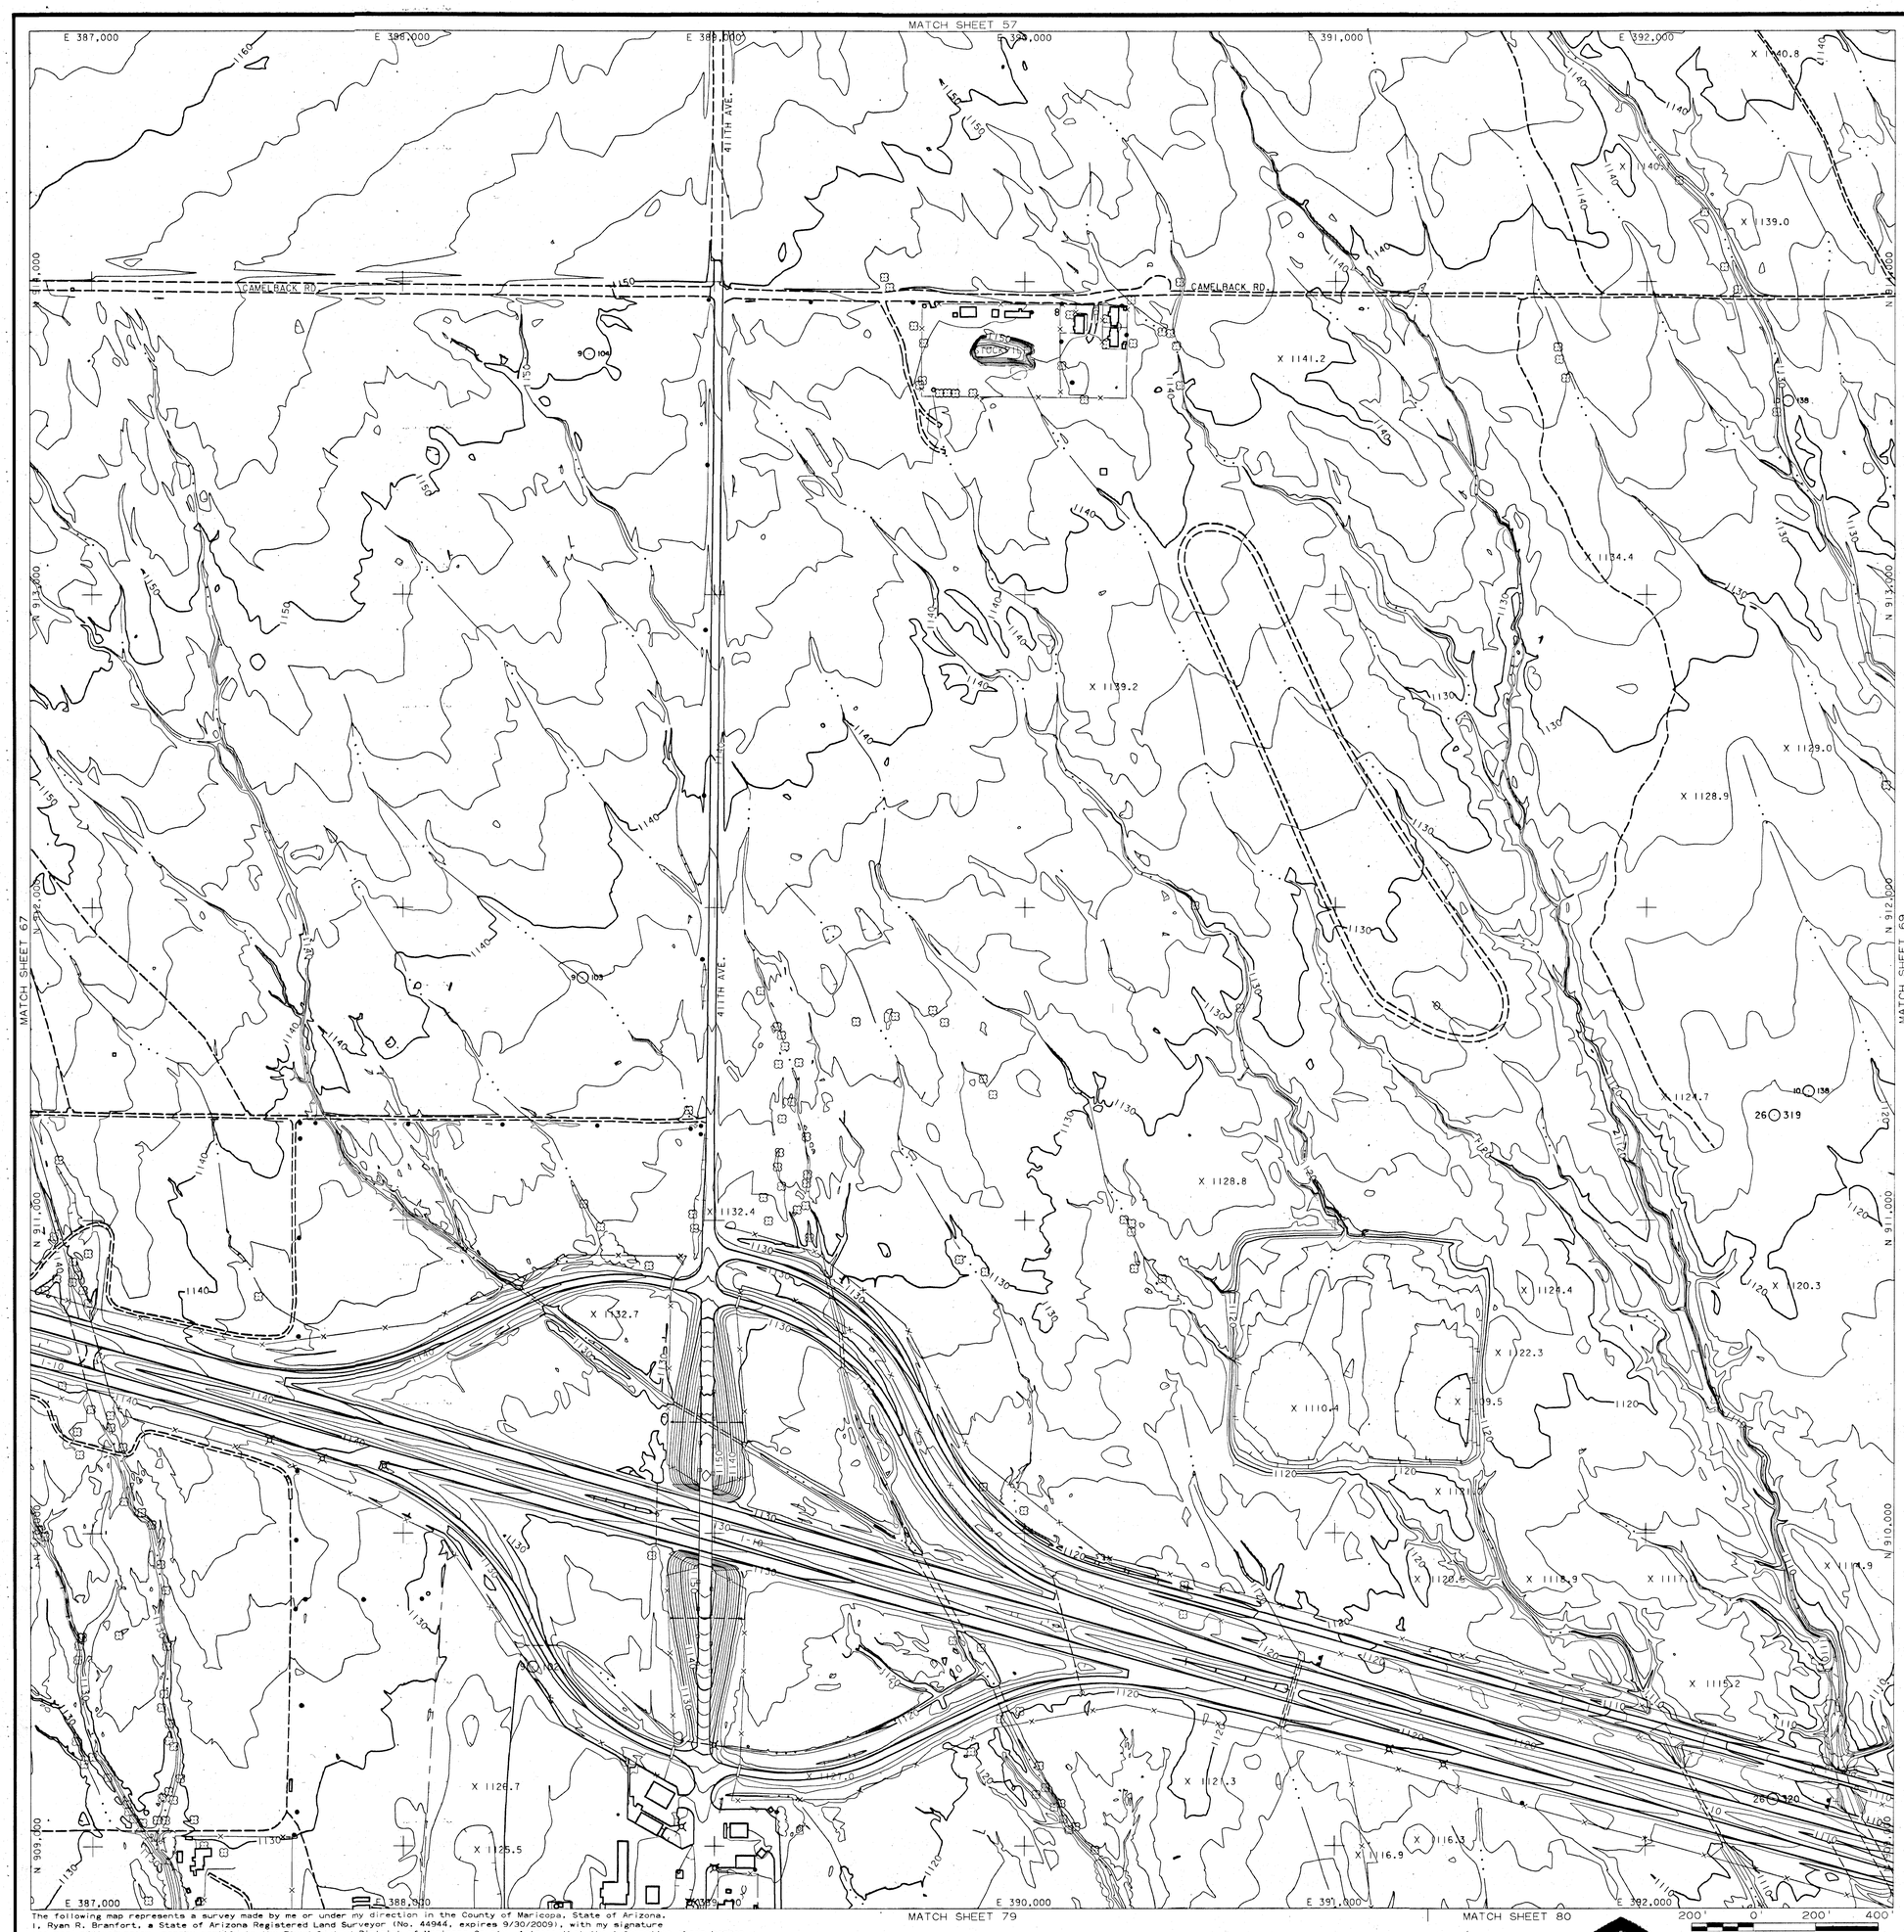

LEGEND

- PAVED ROAD
- UNPAVED ROAD
- TRAIL
- TREELINE
- FENCE
- DIKE
- CROP
- GUARDRAIL
- WATER LINE
- RAILROAD
- BUILDING
- POLE
- TREE
- SIGN
- SIGN
- POST
- MAILBOX
- LIGHT POLE
- MANHOLE
- PICTURE CENTER
- LOCATED OBJECT
- LOCATED OBJECT
- LOCATED OBJECT
- PHOTO CONTROL POINT
- GDAC CONTROL POINT
- SPOT ELEVATION X 621.6
- INDEX CONTOUR
- INTERMEDIATE CONTOUR
- INDEFINITE CONTOUR
- DEPRESSION CONTOUR

NOTE: ELEVATIONS ARE BASED ON NORTH AMERICAN VERTICAL DATUM OF 1988.

HORIZONTAL COORDINATES BASED ON ARIZONA STATE PLANE CENTRAL ZONE NORTH AMERICAN DATUM 1983 INTERNATIONAL FEET.

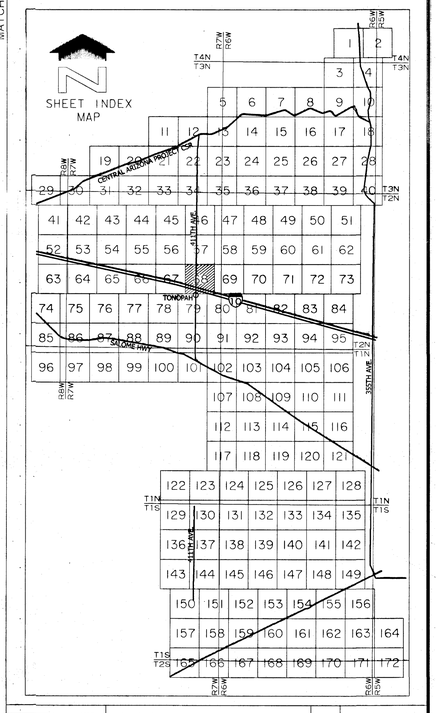

NO.	REVISION	BY	DATE

FLOOD CONTROL DISTRICT OF MARICOPA COUNTY

PALO VERDE ADMP

F.C.D. CONTRACT NO. 06-28

WILSON & COMPANY

	BY	DATE
DESIGN		
DESIGN CHK.		
PLANS	JWS/TJE	6-2-08
PLANS CHK.	RRB	6-2-08

SHEET 68 OF 172

REGISTERED LAND SURVEYOR CERTIFICATE NO. 44944 RYAN R. BRANFORT Date Signed 9-30-08 ARIZONA U.S.A.

EXP. RRB 9/30/09

The following map represents a survey made by me or under my direction in the County of Maricopa, State of Arizona. I, Ryan R. Branfort, a State of Arizona Registered Land Surveyor (No. 44944, expires 9/30/2009), with my signature and seal affixed below, hereby certify to the Flood Control District of Maricopa County, Arizona that the information shown hereon complies with the National Standard for Spatial Data Accuracy. Tested +/-0.31' horizontal accuracy at 95% confidence level (blind panel - aero triangulation). Tested +/- 0.48' vertical accuracy at 95% confidence level (random elevation checks).

"Certification" when used in the context of this document only constitutes an expression of professional opinion regarding those facts or findings which are the subject of the certification, and does not constitute a warranty or guarantee, either expressed or implied.

200' 0' 200' 400'

SCALE: 1" = 200 FEET
CONTOUR INTERVAL = 2 FEET

FLIGHT DATE: 6-12-07
PHOTO SCALE = 1:7200

THIS MAP WAS PREPARED BY PHOTOGRAMMETRIC METHODS TO NATIONAL MAP ACCURACY STANDARDS FOR 1"= 200' HORIZONTAL SCALE AND 2' CONTOUR INTERVALS.

WILSON & COMPANY, INC.
ENGINEERS & ARCHITECTS

GROUND CONTROL SURVEY DATA PROVIDED BY WILSON & COMPANY

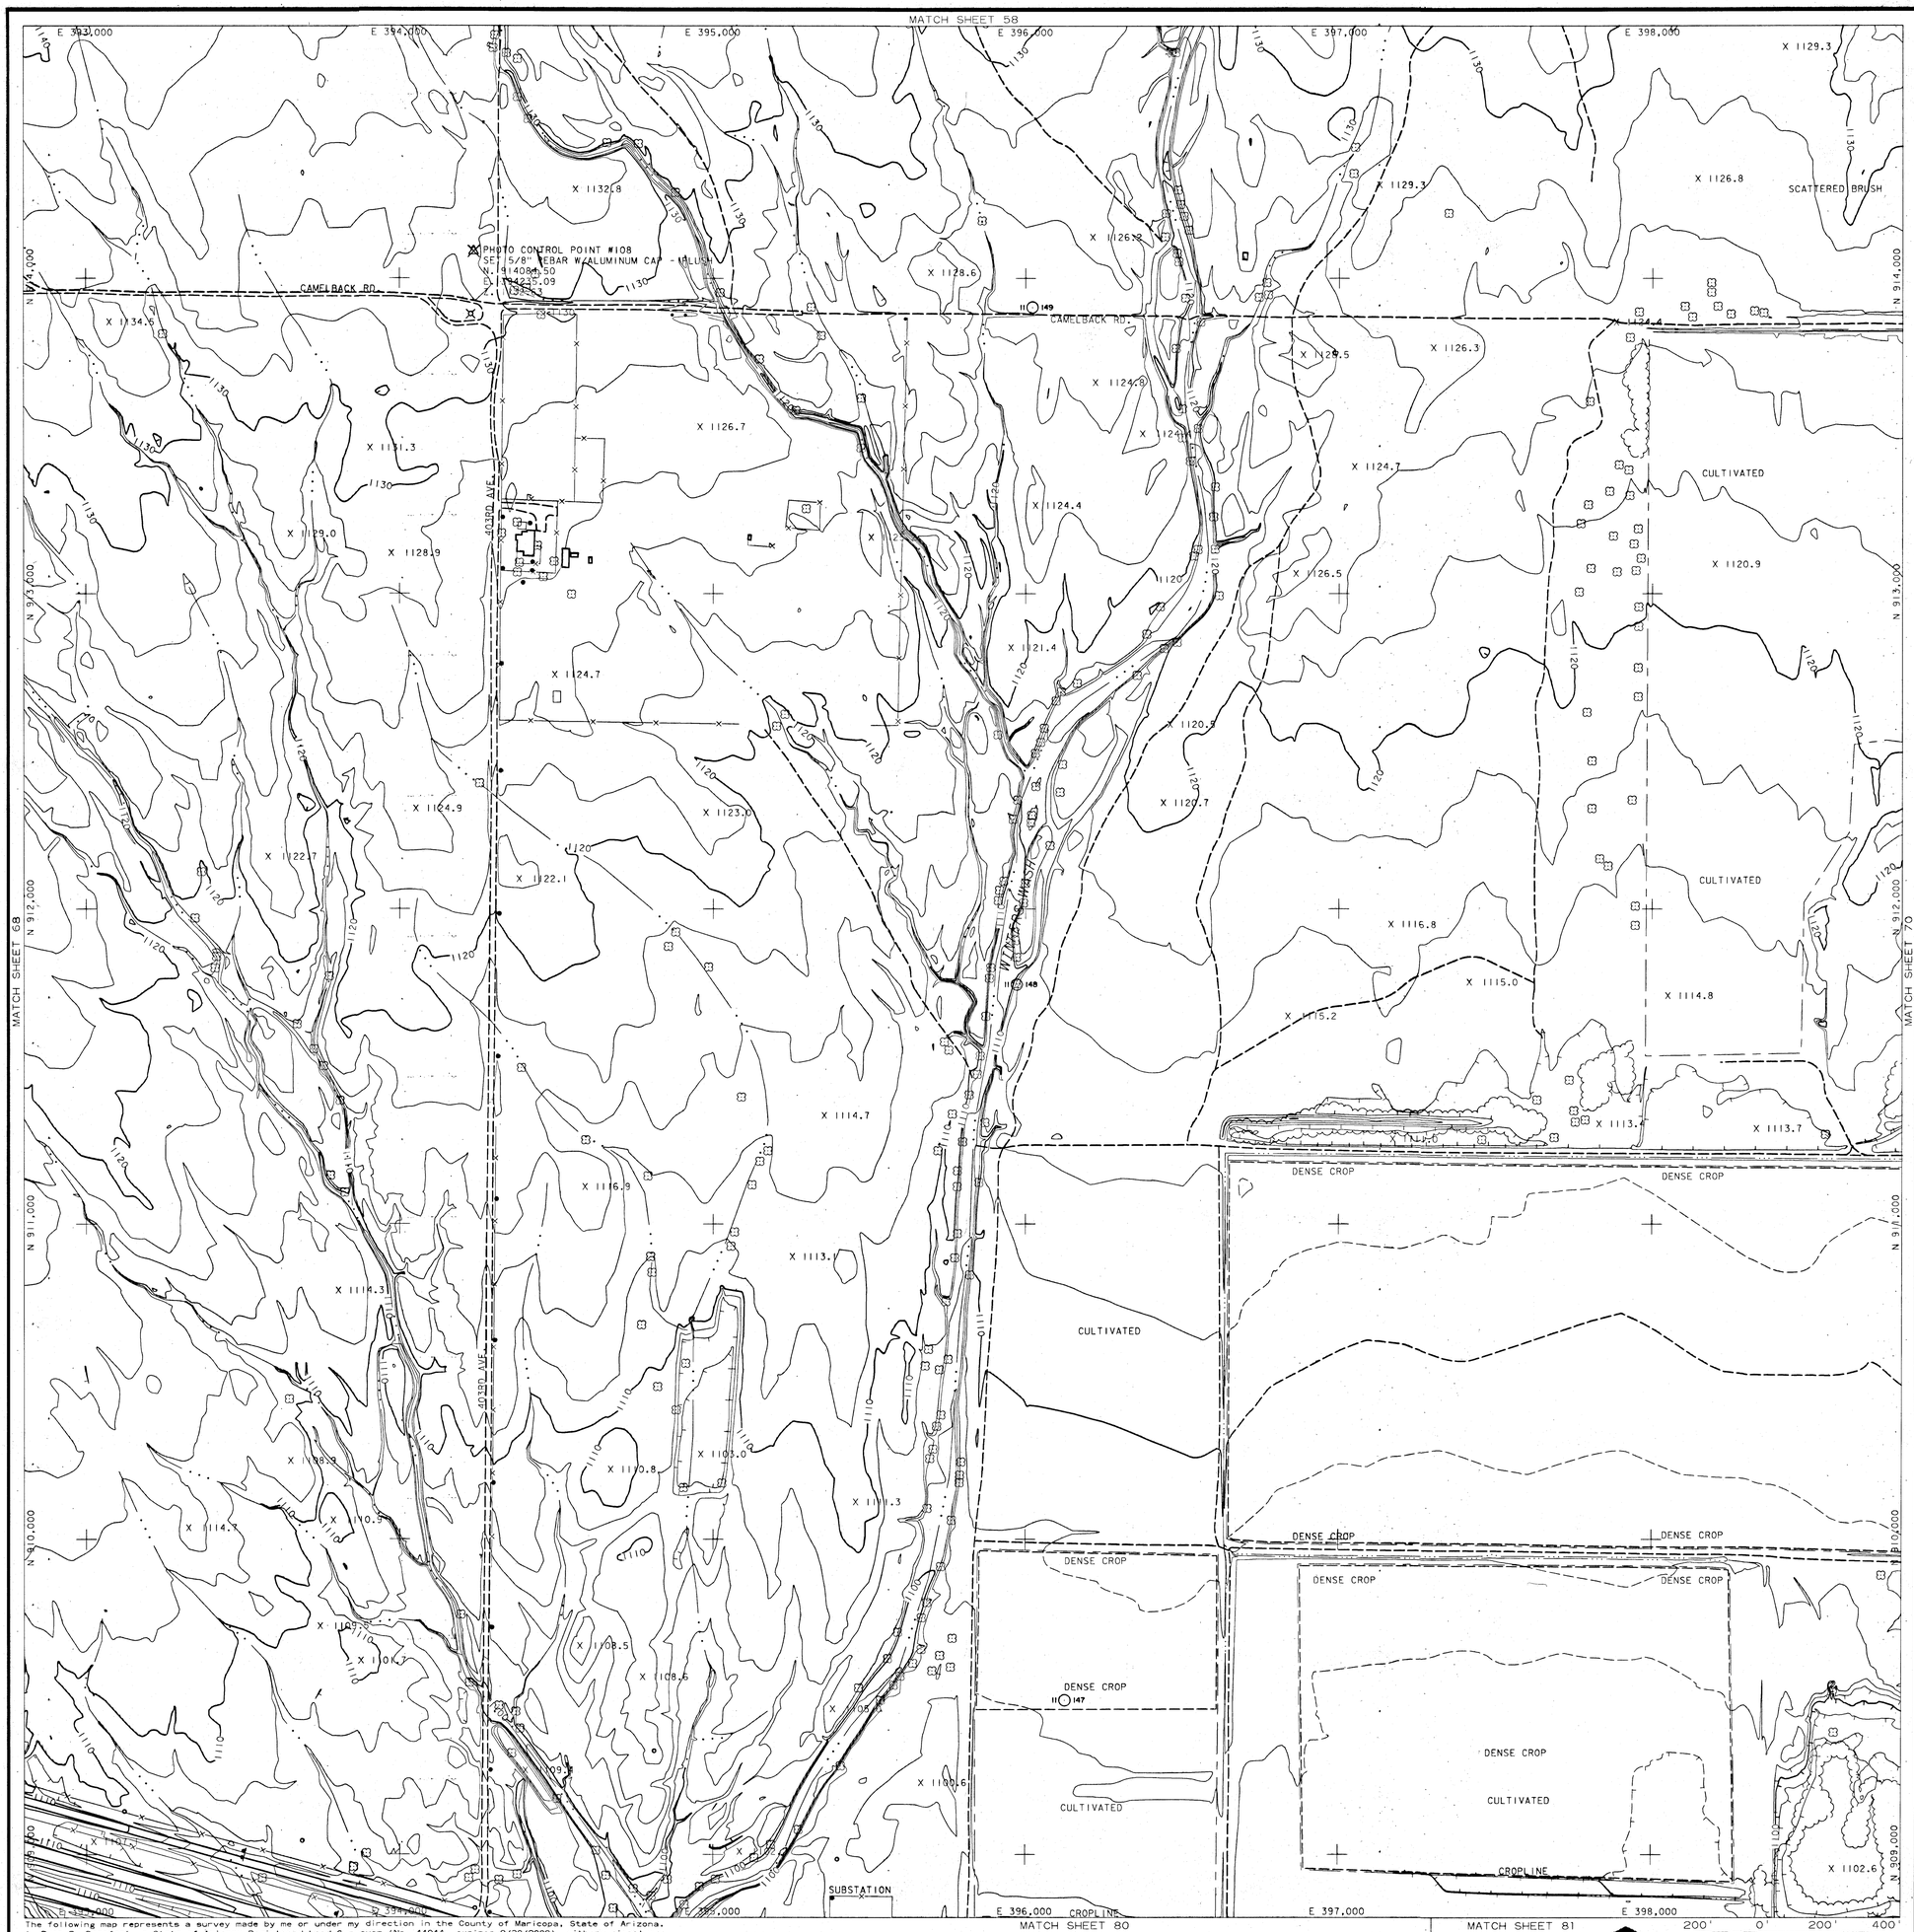

LEGEND

- PAVED ROAD
- UNPAVED ROAD
- TRAIL
- TREELINE
- FENCE
- DIKE
- CROP
- GUARDRAIL
- WATER LINE
- RAILROAD
- BUILDING
- POLE
- TREE
- SIGN
- SIGN
- POST
- MAILBOX (MB)
- LIGHT POLE
- MANHOLE (MH)
- PICTURE CENTER
- LOCATED OBJECT
- LOCATED OBJECT
- LOCATED OBJECT
- PHOTO CONTROL POINT
- GDAC CONTROL POINT
- SPOT ELEVATION X 621.6
- INDEX CONTOUR 640
- INTERMEDIATE CONTOUR
- INDEFINITE CONTOUR
- DEPRESSION CONTOUR

NOTE: ELEVATIONS ARE BASED ON NORTH AMERICAN VERTICAL DATUM OF 1988.

HORIZONTAL COORDINATES BASED ON ARIZONA STATE PLANE CENTRAL ZONE NORTH AMERICAN DATUM 1983 INTERNATIONAL FEET.

PHOTO CONTROL POINT

I.D. NUMBER	ELEVATION (FT)	DESCRIPTION/LOCATION
108	1132.63	SET 5/8" REBAR WITH ALUMINUM CAP FLUSH WITH GROUND N: 914084.50 E: 394235.09

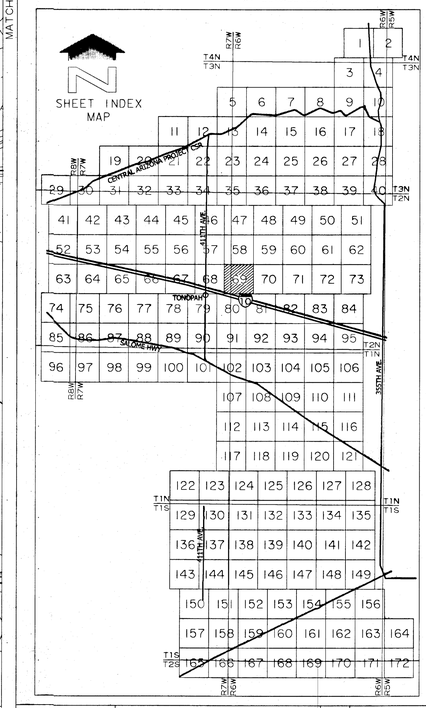

NO.	REVISION	BY	DATE

FLOOD CONTROL DISTRICT OF MARICOPA COUNTY

PALO VERDE ADMP

F.C.D. CONTRACT NO. 06-28

WILSON & COMPANY

	BY	DATE
DESIGN		
DESIGN CHK.		
PLANS	JWS/TJE	6-2-08
PLANS CHK.	RRB	6-2-08

SHEET 69 OF 172

The following map represents a survey made by me or under my direction in the County of Maricopa, State of Arizona.
I, Ryan R. Branfort, a State of Arizona Registered Land Surveyor (No. 44944, expires 9/30/2009), with my signature and seal affixed below, hereby certify to the Flood Control District of Maricopa County, Arizona that the information shown hereon complies with the National Standard for Spatial Data Accuracy. Tested +/-0.31' horizontal accuracy at 95% confidence level (blind panel - aero triangulation). Tested +/- 0.48' vertical accuracy at 95% confidence level (random elevation checks).

"Certification" when used in the context of this document only constitutes an expression of professional opinion regarding those facts or findings which are the subject of the certification, and does not constitute a warranty or guarantee, either expressed or implied.

200' 0' 200' 400'

SCALE: 1" = 200 FEET
CONTOUR INTERVAL = 2 FEET

FLIGHT DATE: 6-12-07
PHOTO SCALE = 1:7200

REGISTERED LAND SURVEYOR CERTIFICATE NO. 44944 RYAN R. BRANFORT Date Signed 9-30-08 ARIZONA, U.S.A.

Exp. 9/30/09

THIS MAP WAS PREPARED BY PHOTOGRAMMETRIC METHODS TO NATIONAL MAP ACCURACY STANDARDS FOR 1" = 200' HORIZONTAL SCALE AND 2' CONTOUR INTERVALS.

WILSON & COMPANY, INC.
ENGINEERS & ARCHITECTS

GROUND CONTROL SURVEY DATA PROVIDED BY WILSON & COMPANY

MATCH SHEET 59

E 399,000 E 400,000 E 401,000 E 402,000 E 403,000 E 404,000

N 914,000 N 913,000 N 912,000 N 911,000 N 910,000 N 909,000

CAMELBACK RD

SIXTH AVE

SEVENTH AVE

THIRTY-FIFTH AVE

THIRTY-SIXTH AVE

THIRTY-SEVENTH AVE

CROPLINE

PROPANE TANK

GRAIN BIN

WALL

W.S. 1121.4

W.S. 1101.0

CULTIVATED

DENSE CROP

X 1135.2 X 1135.0 X 1133.5 X 1135.1 X 1128.8 X 1133.1 X 1131.8 X 1130.9 X 1131.5 X 1132.9 X 1131.6 X 1127.3 X 1129.9 X 1132.8 X 1129.0 X 1126.9 X 1127.2 X 1129.1 X 1127.2 X 1125.0 X 1124.8 X 1127.1 X 1127.2 X 1124.6 X 1125.4 X 1120.9 X 1120.4 X 1114.9 X 1119.0 X 1118.9 X 1119.1 X 1122.9 X 1123.2 X 1113.5 X 1117.7 X 1121.2 X 1120.8 X 1120.0 X 1120.7 X 1118.8 X 1114.3 X 1115.6 X 1109.5 X 1111.3 X 1112.9 X 1110.6 X 1108.8 X 1106.4 X 1111.8 X 1110.3 X 1110.7 X 1107.0 X 1110.2 X 1108.9 X 1107.2 X 1108.7

13 186 13 187 13 188 13 189 13 197 13 198

1110 1120 1130

LEGEND

PAVED ROAD	
UNPAVED ROAD	
TRAIL	
TREELINE	
FENCE	
DIKE	
CROP	
GUARDRAIL	
WATER LINE	
RAILROAD	
BUILDING	
POLE	
TREE	
SIGN	
SIGN	
POST	
MAILBOX	MB
LIGHT POLE	
MANHOLE	MH
PICTURE CENTER	1 2
LOCATED OBJECT	
LOCATED OBJECT	
LOCATED OBJECT	
PHOTO CONTROL POINT	
GDAC CONTROL POINT	
SPOT ELEVATION	X 621.6
INDEX CONTOUR	640
INTERMEDIATE CONTOUR	
INDEFINITE CONTOUR	
DEPRESSION CONTOUR	

NOTE: ELEVATIONS ARE BASED ON NORTH AMERICAN VERTICAL DATUM OF 1988.

HORIZONTAL COORDINATES BASED ON ARIZONA STATE PLANE CENTRAL ZONE NORTH AMERICAN DATUM 1983 INTERNATIONAL FEET.

SHEET INDEX MAP

T4N T3N R7W R6W T3N T2N T2N T1N T1S T1S T2S

CENTRAL ARIZONA PROJECT CAP

TONOPAH

SOUTH PIMA

						1	2					
						3	4					
				5	6	7	8	9	10			
			11	12	13	14	15	16	17	18		
		19	20	21	22	23	24	25	26	27	28	
29	30	31	32	33	34	35	36	37	38	39	40	
41	42	43	44	45	46	47	48	49	50	51		
52	53	54	55	56	57	58	59	60	61	62		
63	64	65	66	67	68	69		71	72	73		
74	75	76	77	78	79	80	81	82	83	84		
85	86	87	88	89	90	91	92	93	94	95		
96	97	98	99	100	101	102	103	104	105	106		
						107	108	109	110	111		
						112	113	114	115	116		
						117	118	119	120	121		
				122	123	124	125	126	127	128		
			129	130	131	132	133	134	135			
		136	137	138	139	140	141	142				
		143	144	145	146	147	148	149				
			150	151	152	153	154	155	156			
			157	158	159	160	161	162	163	164		
		165	166	167	168	169	170	171	172			

NO.	REVISION	BY	DATE

FLOOD CONTROL DISTRICT OF MARICOPA COUNTY

PALO VERDE ADMP

F.C.D. CONTRACT NO. 06-28

The following map represents a survey made by me or under my direction in the County of Maricopa, State of Arizona. I, Ryan R. Branfort, a State of Arizona Registered Land Surveyor (No. 44944, expires 9/30/2009), with my signature and seal affixed below, hereby certify to the Flood Control District of Maricopa County, Arizona that the information shown hereon complies with the National Standard for Spatial Data Accuracy. Tested +/-0.31' horizontal accuracy at 95% confidence level (blind panel - aero triangulation). Tested +/- 0.48' vertical accuracy at 95% confidence level (random elevation checks).

"Certification" when used in the context of this document only constitutes an expression of professional opinion regarding those facts or findings which are the subject of the certification, and does not constitute a warranty or guarantee, either expressed or implied.

REGISTERED LAND SURVEYOR CERTIFICATE NO. 44944 RYAN R. BRANFORT Date Signed 9/30/08 ARIZONA U.S.A. Expires 9/30/09

WILSON & COMPANY

	BY	DATE
DESIGN		
DESIGN CHK.		
PLANS	JWS/TJE	6-2-08
PLANS CHK.	RRB	6-2-08

SHEET 70 OF 172

MATCH SHEET 69 MATCH SHEET 71 MATCH SHEET 81 MATCH SHEET 82

SCALE: 1"= 200 FEET
CONTOUR INTERVAL = 2 FEET

FLIGHT DATE: 6-12-07
PHOTO SCALE = 1:7200

200' 0' 200' 400'

THIS MAP WAS PREPARED BY PHOTOGRAMMETRIC METHODS TO NATIONAL MAP ACCURACY STANDARDS FOR 1"= 200' HORIZONTAL SCALE AND 2' CONTOUR INTERVALS.

WILSON & COMPANY, INC. ENGINEERS & ARCHITECTS

GROUND CONTROL SURVEY DATA PROVIDED BY WILSON & COMPANY

MATCH SHEET 60

E 405,000 E 406,000 E 407,000 E 408,000 E 409,000 E 410,000

N 914,000 N 913,000 N 912,000

CULTIVATED

SCATTERED BRUSH

PROPANE TANK

GRAVEL PIT

CAMELBACK ST

CROPLINE

SIPHON

PIPELINE

RET. WALL

143RD AVE

147TH AVE

COURTLE WASH

RUIN / DEBRI

PROPANE

MATCH SHEET 70

MATCH SHEET 72

MATCH SHEET 82

MATCH SHEET 83

LEGEND

- PAVED ROAD
- UNPAVED ROAD
- TRAIL
- TREELINE
- FENCE
- DIKE
- CROP
- GUARDRAIL
- WATER LINE
- RAILROAD
- BUILDING
- POLE
- TREE
- SIGN
- SIGN
- POST
- MAILBOX (MB)
- LIGHT POLE
- MANHOLE (MH)
- PICTURE CENTER
- LOCATED OBJECT
- LOCATED OBJECT
- LOCATED OBJECT
- PHOTO CONTROL POINT
- GDAC CONTROL POINT
- SPOT ELEVATION (X 621.6)
- INDEX CONTOUR (640)
- INTERMEDIATE CONTOUR
- INDEFINITE CONTOUR
- DEPRESSION CONTOUR

NOTE: ELEVATIONS ARE BASED ON NORTH AMERICAN VERTICAL DATUM OF 1988.

HORIZONTAL COORDINATES BASED ON ARIZONA STATE PLANE CENTRAL ZONE NORTH AMERICAN DATUM 1983 INTERNATIONAL FEET.

SHEET INDEX MAP

CENTRAL ARIZONA PROJECT CAP

SALOME HWY

TONOPAH

The following map represents a survey made by me or under my direction in the County of Maricopa, State of Arizona. I, Ryan R. Branfort, a State of Arizona Registered Land Surveyor (No. 44944, expires 9/30/2009), with my signature and seal affixed below, hereby certify to the Flood Control District of Maricopa County, Arizona that the information shown hereon complies with the National Standard for Spatial Data Accuracy. Tested +/-0.31' horizontal accuracy at 95% confidence level (blind panel - aero triangulation). Tested +/- 0.48' vertical accuracy at 95% confidence level (random elevation checks).

"Certification" when used in the context of this document only constitutes an expression of professional opinion regarding those facts or findings which are the subject of the certification, and does not constitute a warranty or guarantee, either expressed or implied.

REGISTERED LAND SURVEYOR CERTIFICATE NO. 44944 RYAN R. BRANFORT

9/30/09

SCALE: 1"= 200 FEET
CONTOUR INTERVAL = 2 FEET
FLIGHT DATE: 6-12-07
PHOTO SCALE = 1:7200

GROUND CONTROL SURVEY DATA PROVIDED BY WILSON & COMPANY

THIS MAP WAS PREPARED BY PHOTOGRAMMETRIC METHODS TO NATIONAL MAP ACCURACY STANDARDS FOR 1"= 200' HORIZONTAL SCALE AND 2' CONTOUR INTERVALS.

WILSON & COMPANY, INC. ENGINEERS & ARCHITECTS

NO.	REVISION	BY	DATE

FLOOD CONTROL DISTRICT OF MARICOPA COUNTY

PALO VERDE ADMP

F.C.D. CONTRACT NO. 06-28

WILSON & COMPANY

	BY	DATE
DESIGN		
DESIGN CHK.		
PLANS	JWS/TJE	6-2-08
PLANS CHK.	RRB	6-2-08

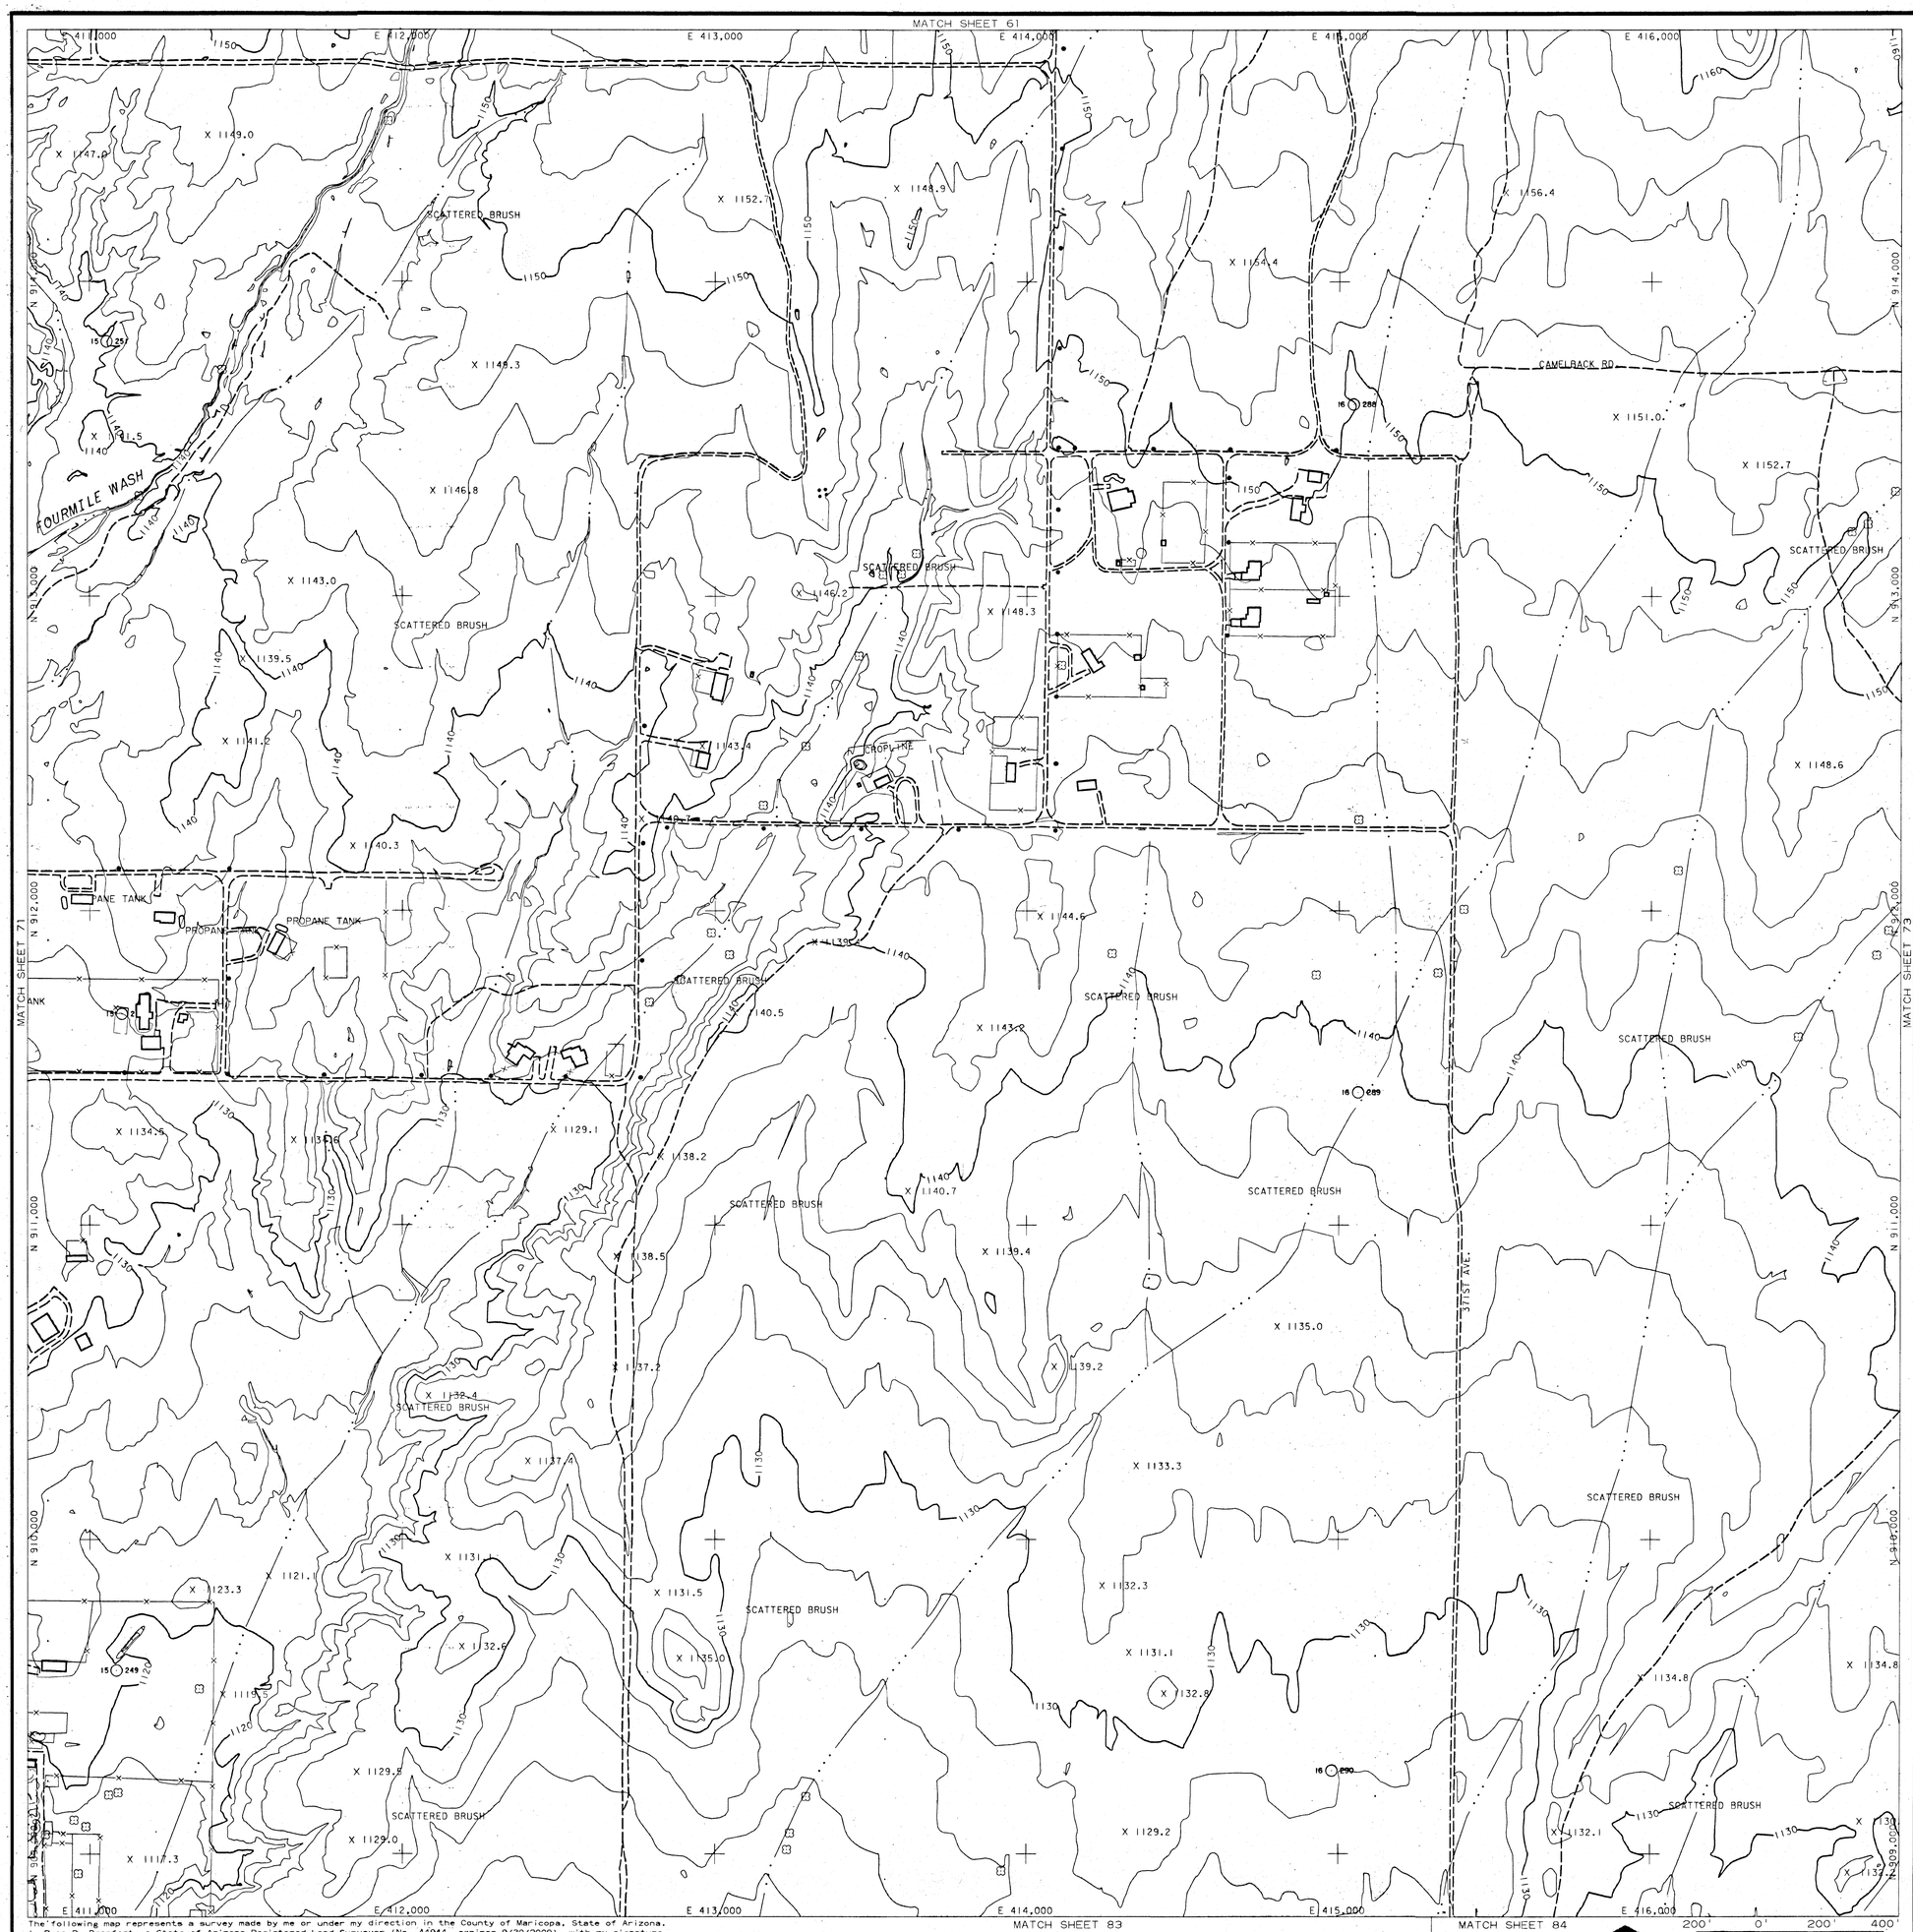

LEGEND

- PAVED ROAD
- UNPAVED ROAD
- TRAIL
- TREELINE
- FENCE
- DIKE
- CROP
- GUARDRAIL
- WATER LINE
- RAILROAD
- BUILDING
- POLE
- TREE
- SIGN
- SIGN
- POST
- MAILBOX
- LIGHT POLE
- MANHOLE
- PICTURE CENTER
- LOCATED OBJECT
- LOCATED OBJECT
- LOCATED OBJECT
- PHOTO CONTROL POINT
- GDAC CONTROL POINT
- SPOT ELEVATION X 621.6
- INDEX CONTOUR
- INTERMEDIATE CONTOUR
- INDEFINITE CONTOUR
- DEPRESSION CONTOUR

NOTE: ELEVATIONS ARE BASED ON NORTH AMERICAN VERTICAL DATUM OF 1988.

HORIZONTAL COORDINATES BASED ON ARIZONA STATE PLANE CENTRAL ZONE NORTH AMERICAN DATUM 1983 INTERNATIONAL FEET.

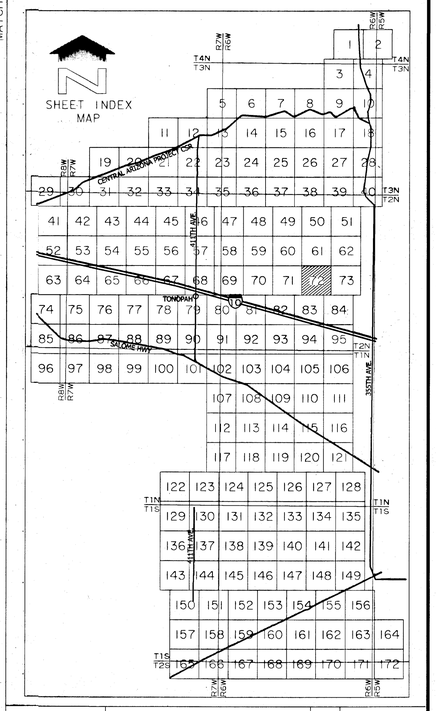

NO.	REVISION	BY	DATE

FLOOD CONTROL DISTRICT OF MARICOPA COUNTY

PALO VERDE ADMP

F.C.D. CONTRACT NO. 06-28

The following map represents a survey made by me or under my direction in the County of Maricopa, State of Arizona. I, Ryan R. Branfort, a State of Arizona Registered Land Surveyor (No. 44944, expires 9/30/2009), with my signature and seal affixed below, hereby certify to the Flood Control District of Maricopa County, Arizona that the information shown hereon complies with the National Standard for Spatial Data Accuracy. Tested +/-0.31' horizontal accuracy at 95% confidence level (blind panel - aero triangulation). Tested +/- 0.48' vertical accuracy at 95% confidence level (random elevation checks).

"Certification" when used in the context of this document only constitutes an expression of professional opinion regarding those facts or findings which are the subject of the certification, and does not constitute a warranty or guarantee, either expressed or implied.

REGISTERED LAND SURVEYOR CERTIFICATE NO. 44944 RYAN R. BRANFORT Date Signed 9-30-08 ARIZONA U.S.A.

EXPIRES 9/30/09

WILSON & COMPANY

	BY	DATE
DESIGN		
DESIGN CHK.		
PLANS	JWS/TJE	6-2-08
PLANS CHK.	RRB	6-2-08

SHEET 72 OF 172

SCALE: 1" = 200 FEET
CONTOUR INTERVAL = 2 FEET

FLIGHT DATE: 6-12-07
PHOTO SCALE = 1:7200

THIS MAP WAS PREPARED BY PHOTOGRAMMETRIC METHODS TO NATIONAL MAP ACCURACY STANDARDS FOR 1" = 200' HORIZONTAL SCALE AND 2' CONTOUR INTERVALS.

WILSON & COMPANY, INC.
ENGINEERS & ARCHITECTS

GROUND CONTROL SURVEY DATA PROVIDED BY WILSON & COMPANY

MATCH SHEET 62

E 417.000 E 418.000 E 419.000 E 420.000 E 421.000 E 422.000

N 914.000 N 913.000 N 912.000 N 911.000 N 910.000 N 909.000

MATCH SHEET 72

MATCH SHEET 84

X 1158.4 X 1156.4 X 1157.3 X 1156.6 X 1148.8 X 1147.0 X 1146.9 X 1142.3 X 1141.0 X 1139.3 X 1139.1 X 1142.7 X 1133.0

CAMELBACK RD

UTILITY SCAR

1160 1150 1140 1130

LUKE WASH & ARLINGTON AREA
DRAINAGE MASTER PLAN
F.C.D. CONTRACT NO. 04-48

LEGEND

- PAVED ROAD
- UNPAVED ROAD
- TRAIL
- TREELINE
- FENCE
- DIKE
- CROP
- GUARDRAIL
- WATER LINE
- RAILROAD
- BUILDING
- POLE
- TREE
- SIGN
- SIGN
- POST
- MAILBOX (MB)
- LIGHT POLE
- MANHOLE (MH)
- PICTURE CENTER (2)
- LOCATED OBJECT
- LOCATED OBJECT
- LOCATED OBJECT
- PHOTO CONTROL POINT
- GDAC CONTROL POINT
- SPOT ELEVATION X 621.6
- INDEX CONTOUR 640
- INTERMEDIATE CONTOUR
- INDEFINITE CONTOUR
- DEPRESSION CONTOUR

NOTE: ELEVATIONS ARE BASED ON NORTH AMERICAN VERTICAL DATUM OF 1988.

HORIZONTAL COORDINATES BASED ON ARIZONA STATE PLANE CENTRAL ZONE NORTH AMERICAN DATUM 1983 INTERNATIONAL FEET.

SHEET INDEX MAP

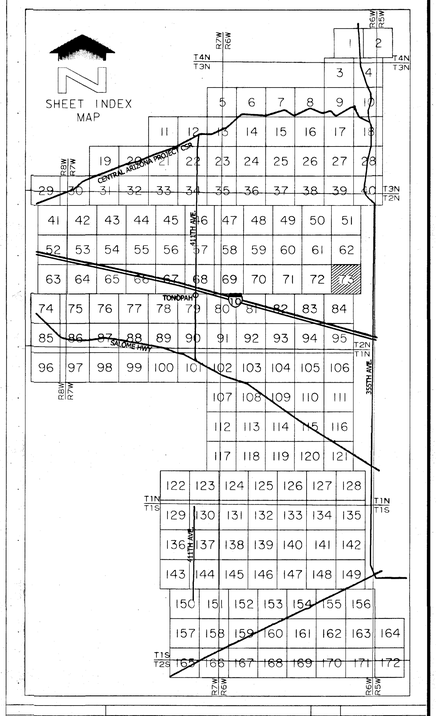

NO.	REVISION	BY	DATE

FLOOD CONTROL DISTRICT OF MARICOPA COUNTY

PALO VERDE ADMP

F.C.D. CONTRACT NO. 06-28

SCALE: 1"= 200 FEET
CONTOUR INTERVAL = 2 FEET

FLIGHT DATE: 6-12-07
PHOTO SCALE = 1:7200

200' 0' 200' 400

WILSON & COMPANY

	BY	DATE
DESIGN		
DESIGN CHK.		
PLANS	JWS/TJE	6-2-08
PLANS CHK.	RRB	6-2-08

SHEET 73 OF 172

REGISTERED LAND SURVEYOR CERTIFICATE NO. 44944 RYAN R. BRANFORT — EXPIRES 9/30/09

The following map represents a survey made by me or under my direction in the County of Maricopa, State of Arizona. I, Ryan R. Branfort, a State of Arizona Registered Land Surveyor (No. 44944, expires 9/30/2009), with my signature and seal affixed below, hereby certify to the Flood Control District of Maricopa County, Arizona that the information shown hereon complies with the National Standard for Spatial Data Accuracy. Tested +/-0.3' horizontal accuracy at 95% confidence level (blind panel - aero triangulation). Tested +/- 0.48' vertical accuracy at 95% confidence level (random elevation checks).

"Certification" when used in the context of this document only constitutes an expression of professional opinion regarding those facts or findings which are the subject of the certification, and does not constitute a warranty or guarantee, either expressed or implied.

THIS MAP WAS PREPARED BY PHOTOGRAMMETRIC METHODS TO NATIONAL MAP ACCURACY STANDARDS FOR 1"= 200' HORIZONTAL SCALE AND 2'CONTOUR INTERVALS.

WILSON & COMPANY, INC.
ENGINEERS & ARCHITECTS

GROUND CONTROL SURVEY DATA PROVIDED BY WILSON & COMPANY

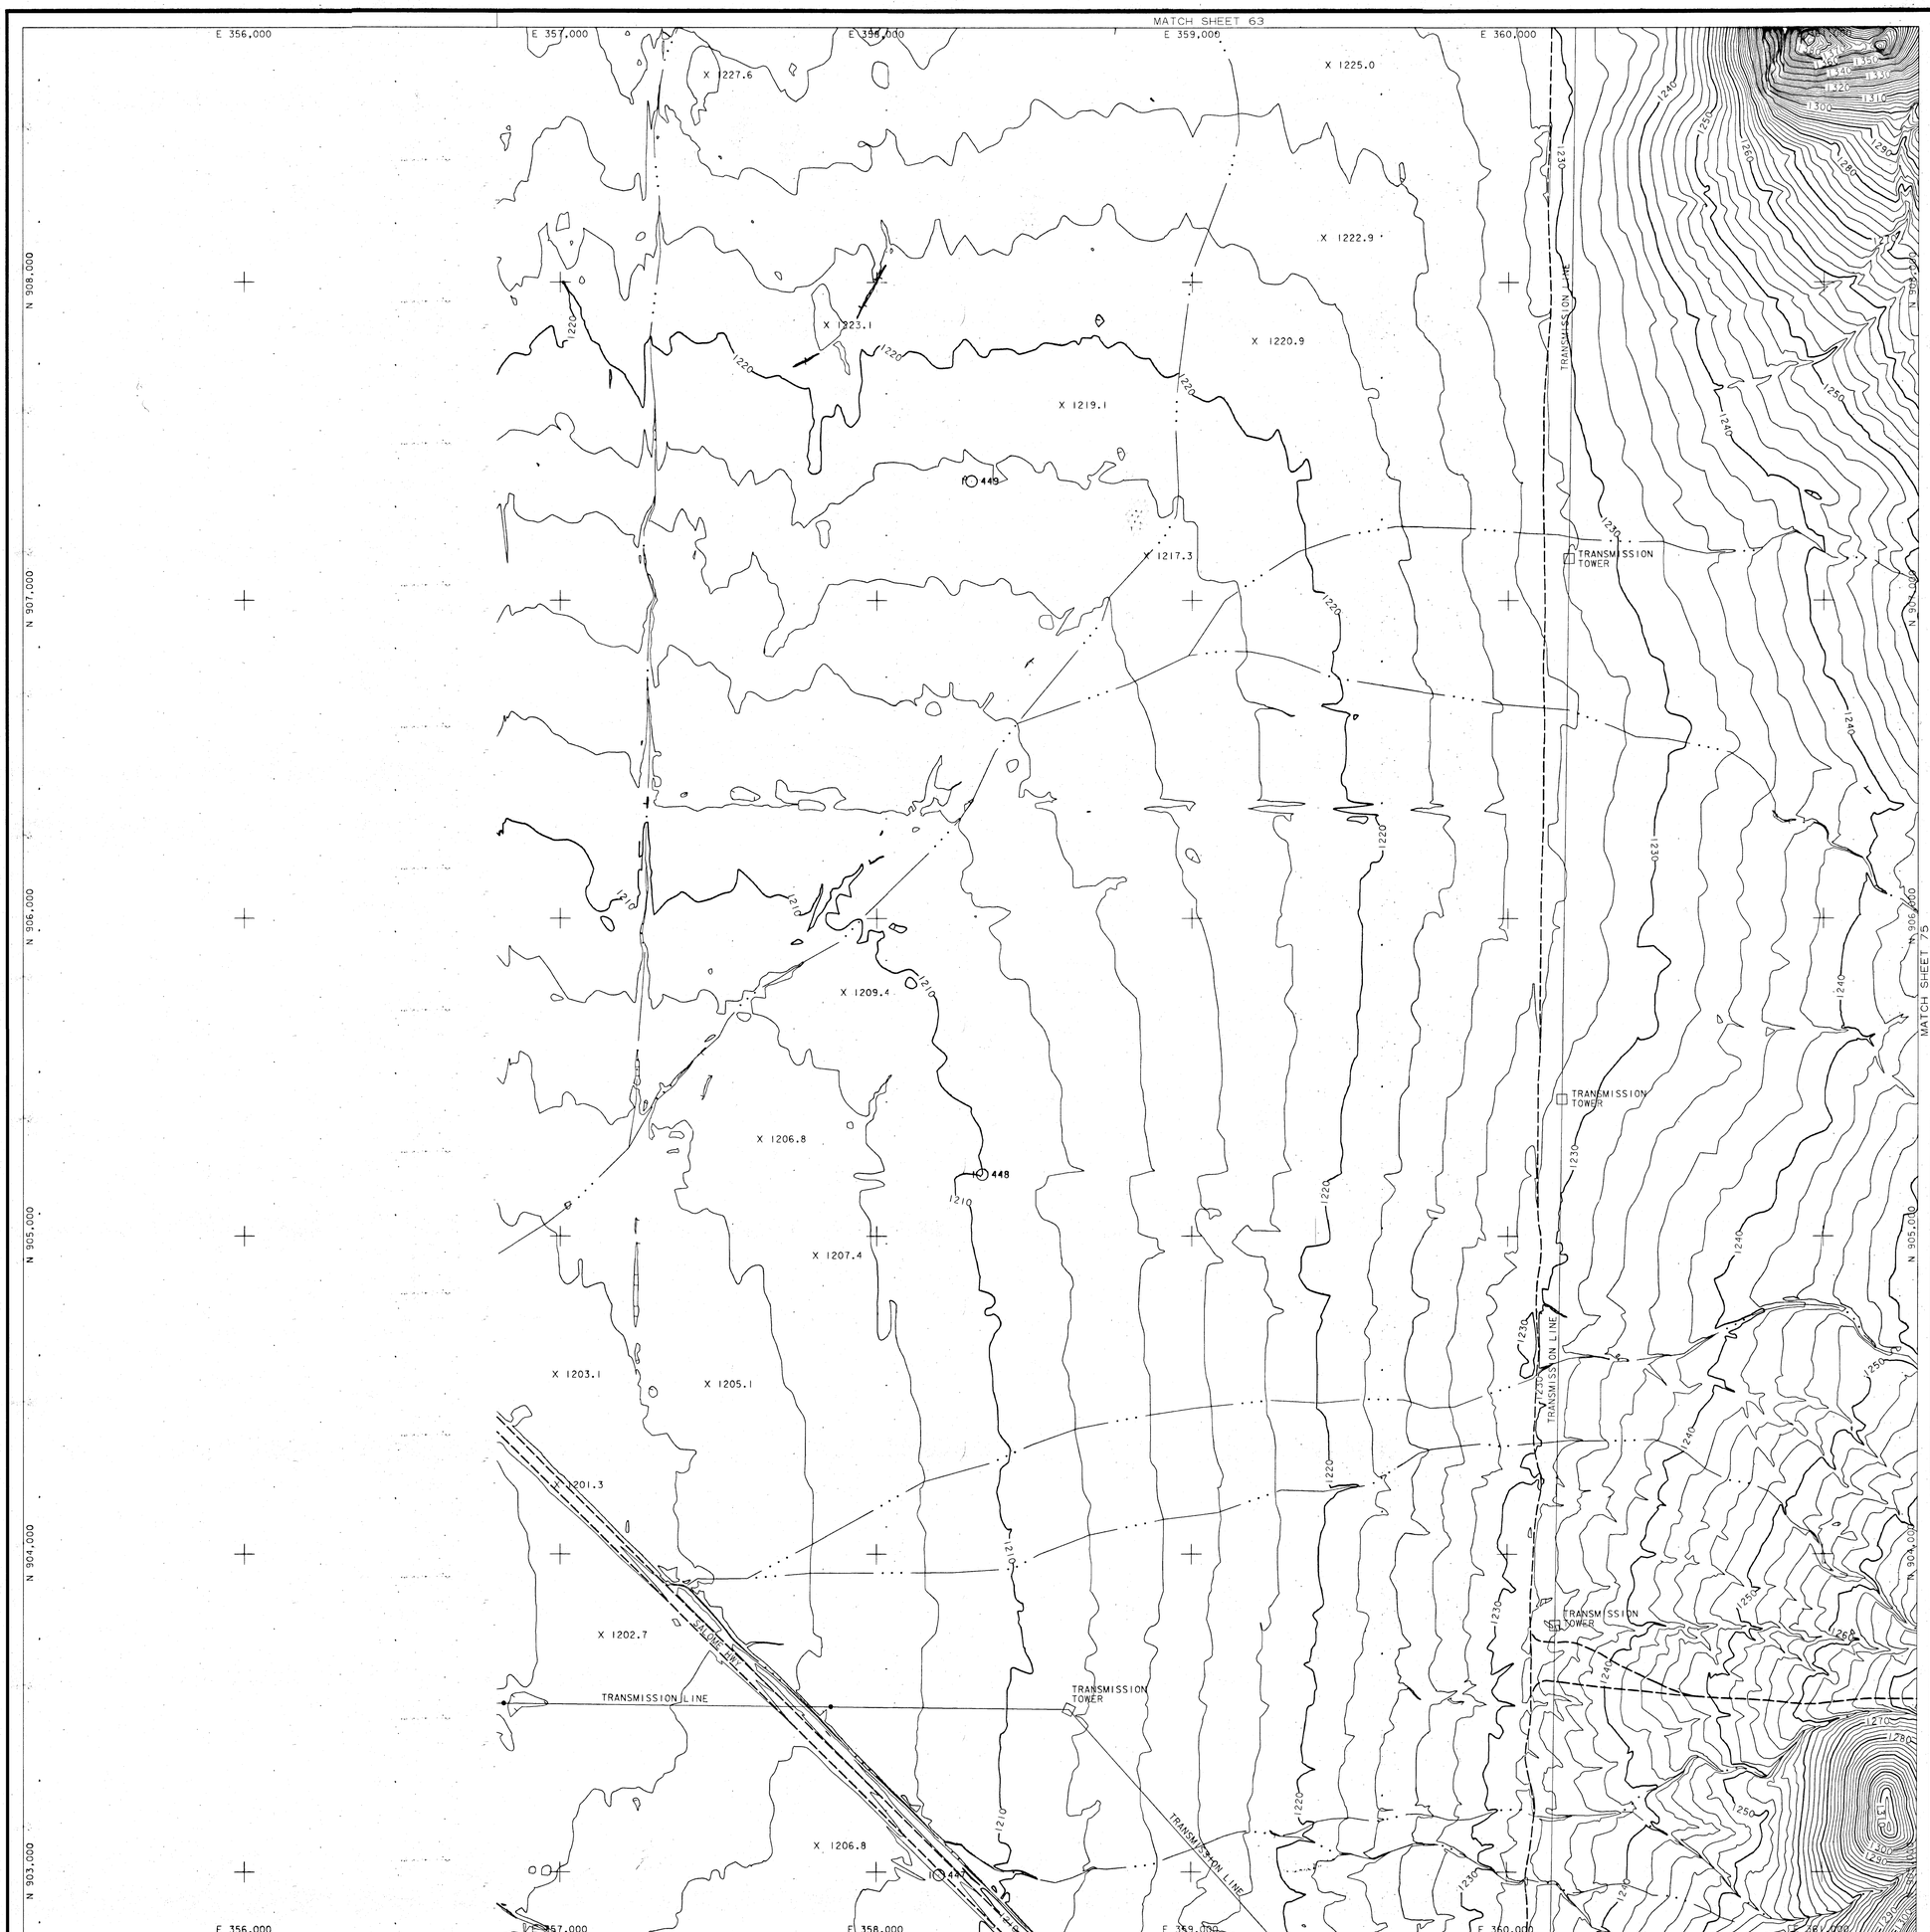

LEGEND

- PAVED ROAD
- UNPAVED ROAD
- TRAIL
- TREELINE
- FENCE
- DIKE
- CROP
- GUARDRAIL
- WATER LINE
- RAILROAD
- BUILDING
- POLE
- TREE
- SIGN
- SIGN
- POST
- MAILBOX (MB)
- LIGHT POLE
- MANHOLE (MH)
- PICTURE CENTER
- LOCATED OBJECT
- LOCATED OBJECT
- LOCATED OBJECT
- PHOTO CONTROL POINT
- GDAC CONTROL POINT
- SPOT ELEVATION X 621.6
- INDEX CONTOUR
- INTERMEDIATE CONTOUR
- INDEFINITE CONTOUR
- DEPRESSION CONTOUR

NOTE: ELEVATIONS ARE BASED ON NORTH AMERICAN VERTICAL DATUM OF 1988.

HORIZONTAL COORDINATES BASED ON ARIZONA STATE PLANE CENTRAL ZONE NORTH AMERICAN DATUM 1983 INTERNATIONAL FEET.

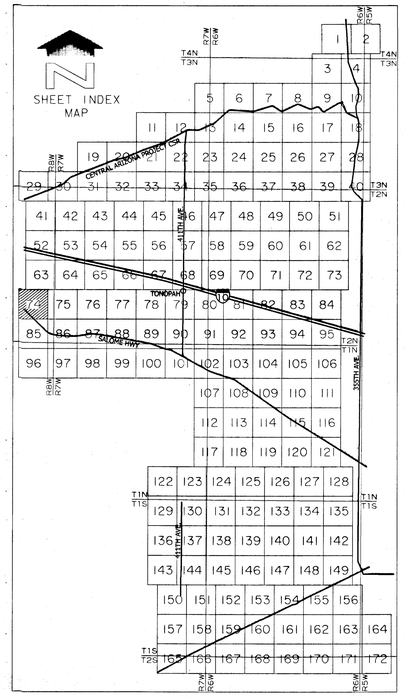

NO.	REVISION	BY	DATE

FLOOD CONTROL DISTRICT OF MARICOPA COUNTY

PALO VERDE ADMP

F.C.D. CONTRACT NO. 06-28

The following map represents a survey made by me or under my direction in the County of Maricopa, State of Arizona. I, Ryan R. Branfort, a State of Arizona Registered Land Surveyor (No. 44944, expires 9/30/2009), with my signature and seal affixed below, hereby certify to the Flood Control District of Maricopa County, Arizona that the information shown hereon complies with the National Standard for Spatial Data Accuracy. Tested +/-0.31' horizontal accuracy at 95% confidence level (blind panel - aero triangulation). Tested +/- 0.48' vertical accuracy at 95% confidence level (random elevation checks).

"Certification" when used in the context of this document only constitutes an expression of professional opinion regarding those facts or findings which are the subject of the certification, and does not constitute a warranty or guarantee, either expressed or implied.

SCALE: 1"= 200 FEET
CONTOUR INTERVAL = 2 FEET

FLIGHT DATE: 6-12-07
PHOTO SCALE = 1:7200

REGISTERED LAND SURVEYOR CERTIFICATE NO. 44944 RYAN R. BRANFORT Date Signed 6-12-08 ARIZONA, U.S.A.

EXPIRES 9/30/09

WILSON & COMPANY

	BY	DATE
DESIGN		
DESIGN CHK.		
PLANS	JWS/TJE	6-2-08
PLANS CHK.	RRB	6-2-08

SHEET 74 OF 172

THIS MAP WAS PREPARED BY PHOTOGRAMMETRIC METHODS TO NATIONAL MAP ACCURACY STANDARDS FOR 1"= 200' HORIZONTAL SCALE AND 2'CONTOUR INTERVALS.

WILSON & COMPANY, INC.
ENGINEERS & ARCHITECTS

GROUND CONTROL SURVEY DATA
PROVIDED BY WILSON & COMPANY

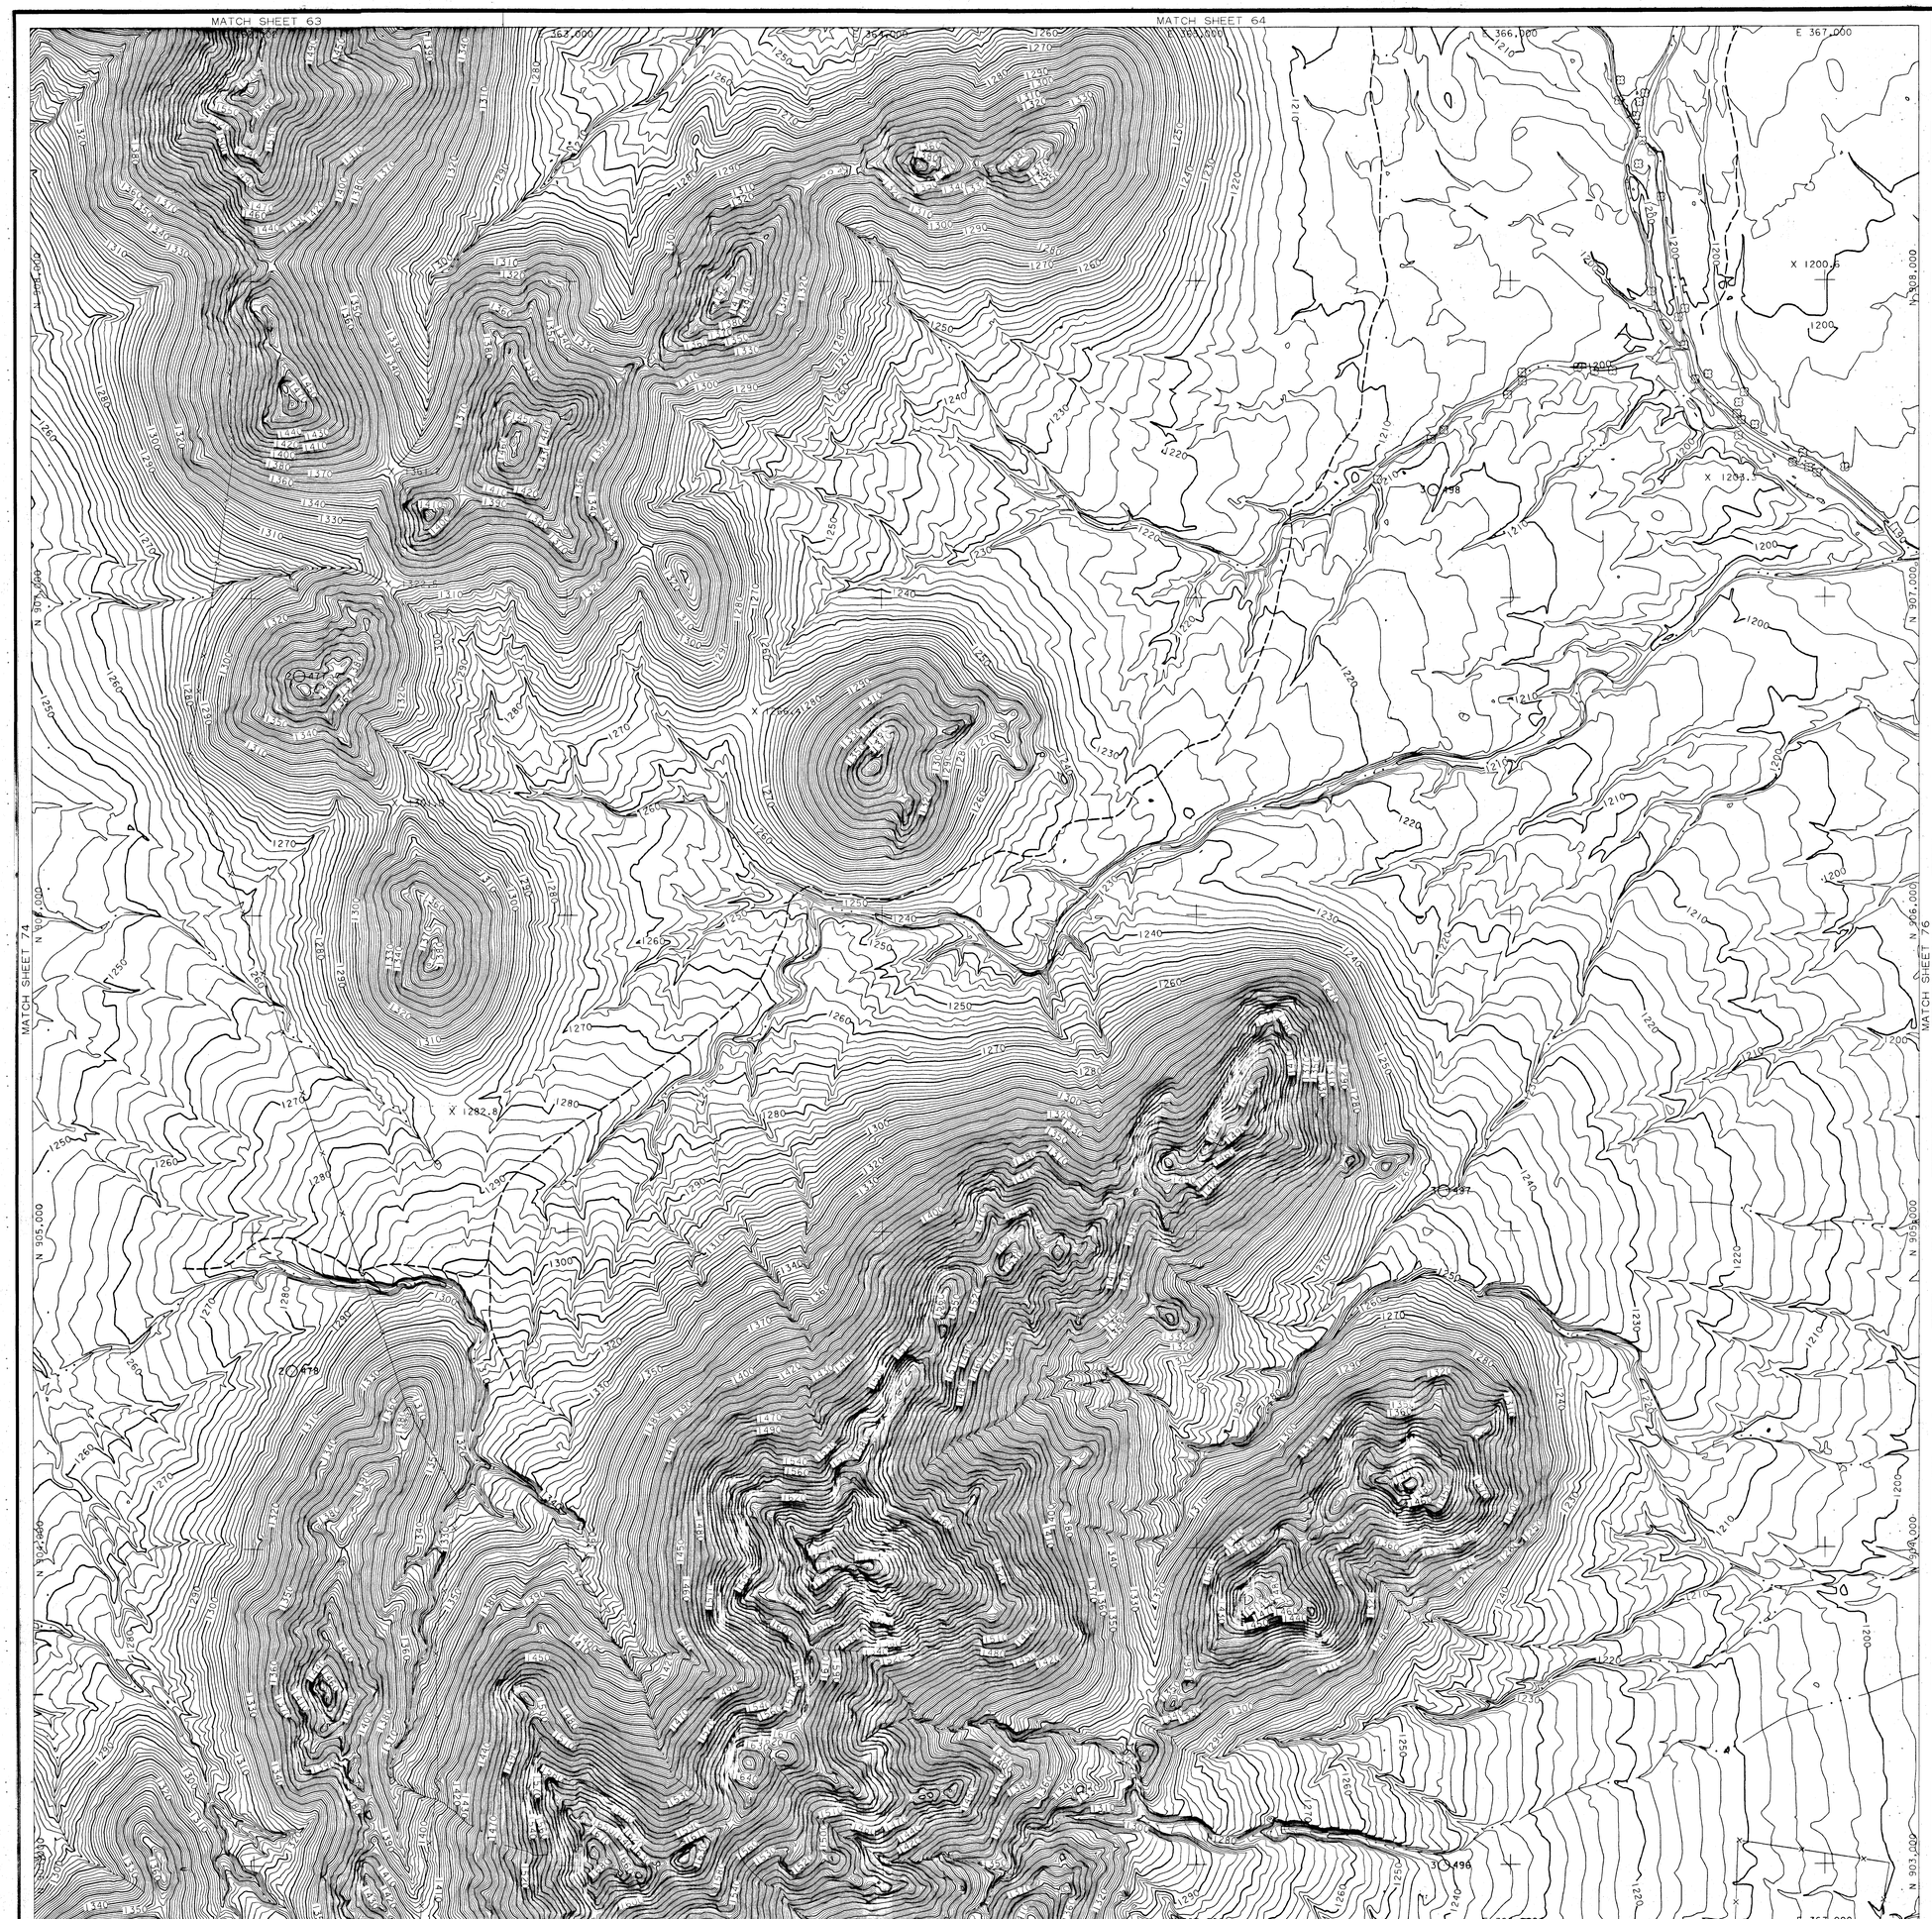

LEGEND

- PAVED ROAD
- UNPAVED ROAD
- TRAIL
- TREELINE
- FENCE
- DIKE
- CROP
- GUARDRAIL
- WATER LINE
- RAILROAD
- BUILDING
- POLE
- TREE
- SIGN
- SIGN
- POST
- MAILBOX — MB
- LIGHT POLE
- MANHOLE — MH
- PICTURE CENTER — 1 2
- LOCATED OBJECT
- LOCATED OBJECT
- LOCATED OBJECT
- PHOTO CONTROL POINT
- GDAC CONTROL POINT
- SPOT ELEVATION — X 621.6
- INDEX CONTOUR — 640
- INTERMEDIATE CONTOUR
- INDEFINITE CONTOUR
- DEPRESSION CONTOUR

NOTE: ELEVATIONS ARE BASED ON NORTH AMERICAN VERTICAL DATUM OF 1988.

HORIZONTAL COORDINATES BASED ON ARIZONA STATE PLANE CENTRAL ZONE NORTH AMERICAN DATUM 1983 INTERNATIONAL FEET.

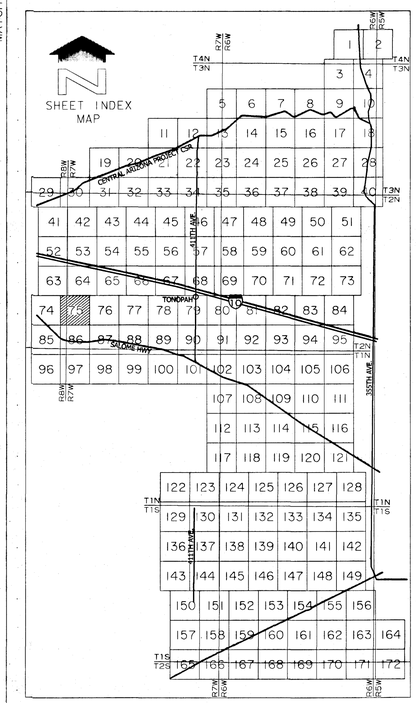

NO.	REVISION	BY	DATE

FLOOD CONTROL DISTRICT OF MARICOPA COUNTY

PALO VERDE ADMP

F.C.D. CONTRACT NO. 06-28

The following map represents a survey made by me or under my direction in the County of Maricopa, State of Arizona.
I, Ryan R. Branfort, a State of Arizona Registered Land Surveyor (No. 44944, expires 9/30/2009), with my signature and seal affixed below, hereby certify to the Flood Control District of Maricopa County, Arizona that the information shown hereon complies with the National Standard for Spatial Data Accuracy. Tested +/-0.31' horizontal accuracy at 95% confidence level (blind panel - aero triangulation). Tested +/- 0.48' vertical accuracy at 95% confidence level (random elevation checks).

"Certification" when used in the context of this document only constitutes an expression of professional opinion regarding those facts or findings which are the subject of the certification, and does not constitute a warranty or guarantee, either expressed or implied.

200' 0' 200' 400'

SCALE: 1"= 200 FEET
CONTOUR INTERVAL = 2 FEET

FLIGHT DATE: 6-12-07
PHOTO SCALE = 1:7200

REGISTERED LAND SURVEYOR
CERTIFICATE NO.
44944
RYAN R. BRANFORT
Date Signed 9-30-08
ARIZONA, U.S.A.
EXPIRES 9/30/09

WILSON & COMPANY

	BY	DATE
DESIGN		
DESIGN CHK.		
PLANS	JWS/TJE	6-2-08
PLANS CHK.	RRB	6-2-08

SHEET 75 OF 172

THIS MAP WAS PREPARED BY PHOTOGRAMMETRIC METHODS TO NATIONAL MAP ACCURACY STANDARDS FOR 1"= 200' HORIZONTAL SCALE AND 2' CONTOUR INTERVALS.

WILSON & COMPANY, INC.
ENGINEERS & ARCHITECTS

GROUND CONTROL SURVEY DATA PROVIDED BY WILSON & COMPANY

MATCH SHEET 64

MATCH SHEET 65

MATCH SHEET 75

MATCH SHEET 77

MATCH SHEET 87

E 368,000 E 369,000 E 370,000 E 371,000 E 372,000 E 373,000

N 908,000 N 907,000 N 906,000 N 905,000 N 904,000 N 903,000

443RD AVE.

X 1193.4 X 1186.6 X 1180.9 X 1183.2 X 1179.3 X 1178.6 X 1176.7 X 1175.2 X 1188.5 X 1181.2 X 1179.6 X 1180.3 X 1168.6 X 1167.0 X 1167.4 X 1165.1 X 1161.2 X 1159.1 X 1158.4 X 1158.6 X 1150.6

530

531

LANDING STRIP

STOCKPILES

LEGEND

- PAVED ROAD
- UNPAVED ROAD
- TRAIL
- TREELINE
- FENCE
- DIKE
- CROP
- GUARDRAIL
- WATER LINE
- RAILROAD
- BUILDING
- POLE
- TREE
- SIGN
- SIGN
- POST
- MAILBOX (MB)
- LIGHT POLE
- MANHOLE (MH)
- PICTURE CENTER 1 2
- LOCATED OBJECT
- LOCATED OBJECT
- LOCATED OBJECT
- PHOTO CONTROL POINT
- GDAC CONTROL POINT
- SPOT ELEVATION X 621.6
- INDEX CONTOUR 640
- INTERMEDIATE CONTOUR
- INDEFINITE CONTOUR
- DEPRESSION CONTOUR

NOTE: ELEVATIONS ARE BASED ON NORTH AMERICAN VERTICAL DATUM OF 1988.

HORIZONTAL COORDINATES BASED ON ARIZONA STATE PLANE CENTRAL ZONE NORTH AMERICAN DATUM 1983 INTERNATIONAL FEET.

SHEET INDEX MAP

CENTRAL ARIZONA PROJECT CAP

TONOPAH

SALOME HWY

NO.	REVISION	BY	DATE

FLOOD CONTROL DISTRICT OF MARICOPA COUNTY

PALO VERDE ADMP

F.C.D. CONTRACT NO. 06-28

The following map represents a survey made by me or under my direction in the County of Maricopa, State of Arizona. I, Ryan R. Branfort, a State of Arizona Registered Land Surveyor (No. 44944, expires 9/30/2009), with my signature and seal affixed below, hereby certify to the Flood Control District of Maricopa County, Arizona that the information shown hereon complies with the National Standard for Spatial Data Accuracy. Tested +/-0.31' horizontal accuracy at 95% confidence level (blind panel - aero triangulation). Tested +/- 0.48' vertical accuracy at 95% confidence level (random elevation checks).

"Certification" when used in the context of this document only constitutes an expression of professional opinion regarding those facts or findings which are the subject of the certification, and does not constitute a warranty or guarantee, either expressed or implied.

REGISTERED LAND SURVEYOR CERTIFICATE NO. 44944 RYAN R. BRANFORT — EXPIRES 9/30/09

WILSON &COMPANY

	BY	DATE
DESIGN		
DESIGN CHK.		
PLANS	JWS/TJE	6-2-08
PLANS CHK.	RRB	6-2-08

SHEET 76 OF 111

SCALE: 1"= 200 FEET
CONTOUR INTERVAL = 2 FEET

FLIGHT DATE: 6-12-07
PHOTO SCALE = 1:7200

THIS MAP WAS PREPARED BY PHOTOGRAMMETRIC METHODS TO NATIONAL MAP ACCURACY STANDARDS FOR 1"= 200' HORIZONTAL SCALE AND 2'CONTOUR INTERVALS.

WILSON & COMPANY, INC.
ENGINEERS & ARCHITECTS

GROUND CONTROL SURVEY DATA
PROVIDED BY WILSON & COMPANY

MATCH SHEET 65

MATCH SHEET 66

MATCH SHEET 76

MATCH SHEET 78

MATCH SHEET 88

E 374,000 E 375,000 E 376,000 E 377,000 E 378,000 E 379,000

N 908,000 N 907,000 N 906,000 N 905,000 N 904,000 N 903,000

LEGEND

- PAVED ROAD
- UNPAVED ROAD
- TRAIL
- TREELINE
- FENCE
- DIKE
- CROP
- GUARDRAIL
- WATER LINE
- RAILROAD
- BUILDING
- POLE
- TREE
- SIGN
- SIGN
- POST
- MAILBOX (MB)
- LIGHT POLE
- MANHOLE (MH)
- PICTURE CENTER
- LOCATED OBJECT
- LOCATED OBJECT
- LOCATED OBJECT
- PHOTO CONTROL POINT
- GDAC CONTROL POINT
- SPOT ELEVATION (X 621.6)
- INDEX CONTOUR (640)
- INTERMEDIATE CONTOUR
- INDEFINITE CONTOUR
- DEPRESSION CONTOUR

NOTE: ELEVATIONS ARE BASED ON NORTH AMERICAN VERTICAL DATUM OF 1988.

HORIZONTAL COORDINATES BASED ON ARIZONA STATE PLANE CENTRAL ZONE NORTH AMERICAN DATUM 1983 INTERNATIONAL FEET.

SHEET INDEX MAP

CENTRAL ARIZONA PROJECT CAP

SALOME HWY

The following map represents a survey made by me or under my direction in the County of Maricopa, State of Arizona. I, Ryan R. Branfort, a State of Arizona Registered Land Surveyor (No. 44944, expires 9/30/2009), with my signature and seal affixed below, hereby certify to the Flood Control District of Maricopa County, Arizona that the information shown hereon complies with the National Standard for Spatial Data Accuracy. Tested +/-0.31' horizontal accuracy at 95% confidence level (blind panel - aero triangulation). Tested +/- 0.48' vertical accuracy at 95% confidence level (random elevation checks).

"Certification" when used in the context of this document only constitutes an expression of professional opinion regarding those facts or findings which are the subject of the certification, and does not constitute a warranty or guarantee, either expressed or implied.

SCALE: 1"= 200 FEET
CONTOUR INTERVAL = 2 FEET

FLIGHT DATE: 6-12-07
PHOTO SCALE = 1:7200

NO.	REVISION	BY	DATE

FLOOD CONTROL DISTRICT OF MARICOPA COUNTY

PALO VERDE ADMP

F.C.D. CONTRACT NO. 06-28

44944 RYAN R. BRANFORT REGISTERED LAND SURVEYOR CERTIFICATE NO. EXPIRES 9/30/09

WILSON & COMPANY

	BY	DATE
DESIGN		
DESIGN CHK.		
PLANS	JWS/TJE	6-2-08
PLANS CHK.	RRB	6-2-08

SHEET 77 OF 172

THIS MAP WAS PREPARED BY PHOTOGRAMMETRIC METHODS TO NATIONAL MAP ACCURACY STANDARDS FOR 1"= 200' HORIZONTAL SCALE AND 2'CONTOUR INTERVALS.

WILSON & COMPANY, INC.
ENGINEERS & ARCHITECTS

GROUND CONTROL SURVEY DATA PROVIDED BY WILSON & COMPANY

MATCH SHEET 66

MATCH SHEET 67

MATCH SHEET 77

MATCH SHEET 79

MATCH SHEET 89

E 380,000 E 381,000 E 382,000 E 383,000 E 384,000 E 385,000

N 908,000 N 907,000 N 906,000 N 905,000 N 904,000 N 903,000

INDIAN SCHOOL RD

CATTLE GUARD

424TH AVE

427TH AVE

EARLL DR

431ST AVE

CULTIVATED

SCATTERED BRUSH

X 1146.8 X 1143.0 X 1136.5 X 1126.8 X 1123.1 X 1136.6 X 1129.2 X 1126.9 X 1125.5 X 1119.3 X 1114.4 X 1129.3 X 1118.8 X 1116.8 X 1117.5 X 1114.7 X 1121.1 X 1117.5 X 1108.3

LEGEND

- PAVED ROAD
- UNPAVED ROAD
- TRAIL
- TREELINE
- FENCE
- DIKE
- CROP
- GUARDRAIL
- WATER LINE
- RAILROAD
- BUILDING
- POLE
- TREE
- SIGN
- SIGN
- POST
- MAILBOX (MB)
- LIGHT POLE
- MANHOLE (MH)
- PICTURE CENTER
- LOCATED OBJECT
- LOCATED OBJECT
- LOCATED OBJECT
- PHOTO CONTROL POINT
- GDAC CONTROL POINT
- SPOT ELEVATION (X 621.6)
- INDEX CONTOUR (640)
- INTERMEDIATE CONTOUR
- INDEFINITE CONTOUR
- DEPRESSION CONTOUR

NOTE: ELEVATIONS ARE BASED ON NORTH AMERICAN VERTICAL DATUM OF 1988.

HORIZONTAL COORDINATES BASED ON ARIZONA STATE PLANE CENTRAL ZONE NORTH AMERICAN DATUM 1983 INTERNATIONAL FEET.

SHEET INDEX MAP

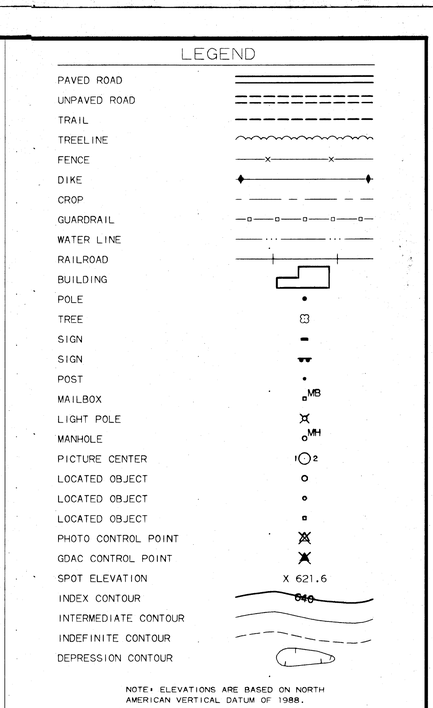

NO.	REVISION	BY	DATE

FLOOD CONTROL DISTRICT OF MARICOPA COUNTY

PALO VERDE ADMP

F.C.D. CONTRACT NO. 06-28

SCALE: 1"= 200 FEET
CONTOUR INTERVAL = 2 FEET

FLIGHT DATE: 6-12-07
PHOTO SCALE = 1:7200

WILSON &COMPANY

	BY	DATE
DESIGN		
DESIGN CHK.		
PLANS	JWS/TJE	6-2-08
PLANS CHK.	RRB	6-2-08

SHEET 78 OF 172

REGISTERED LAND SURVEYOR CERTIFICATE NO. 44944 RYAN R. BRANFORT — EXPIRES 9/30/09

The following map represents a survey made by me or under my direction in the County of Maricopa, State of Arizona. I, Ryan R. Branfort, a State of Arizona Registered Land Surveyor (No. 44944, expires 9/30/2009), with my signature and seal affixed below, hereby certify to the Flood Control District of Maricopa County, Arizona that the information shown hereon complies with the National Standard for Spatial Data Accuracy. Tested +/-0.31' horizontal accuracy at 95% confidence level (blind panel - aero triangulation). Tested +/- 0.48' vertical accuracy at 95% confidence level (random elevation checks).

"Certification" when used in the context of this document only constitutes an expression of professional opinion regarding those facts or findings which are the subject of the certification, and does not constitute a warranty or guarantee, either expressed or implied.

THIS MAP WAS PREPARED BY PHOTOGRAMMETRIC METHODS TO NATIONAL MAP ACCURACY STANDARDS FOR 1"= 200' HORIZONTAL SCALE AND 2'CONTOUR INTERVALS.

WILSON & COMPANY, INC.
ENGINEERS & ARCHITECTS

GROUND CONTROL SURVEY DATA
PROVIDED BY WILSON & COMPANY

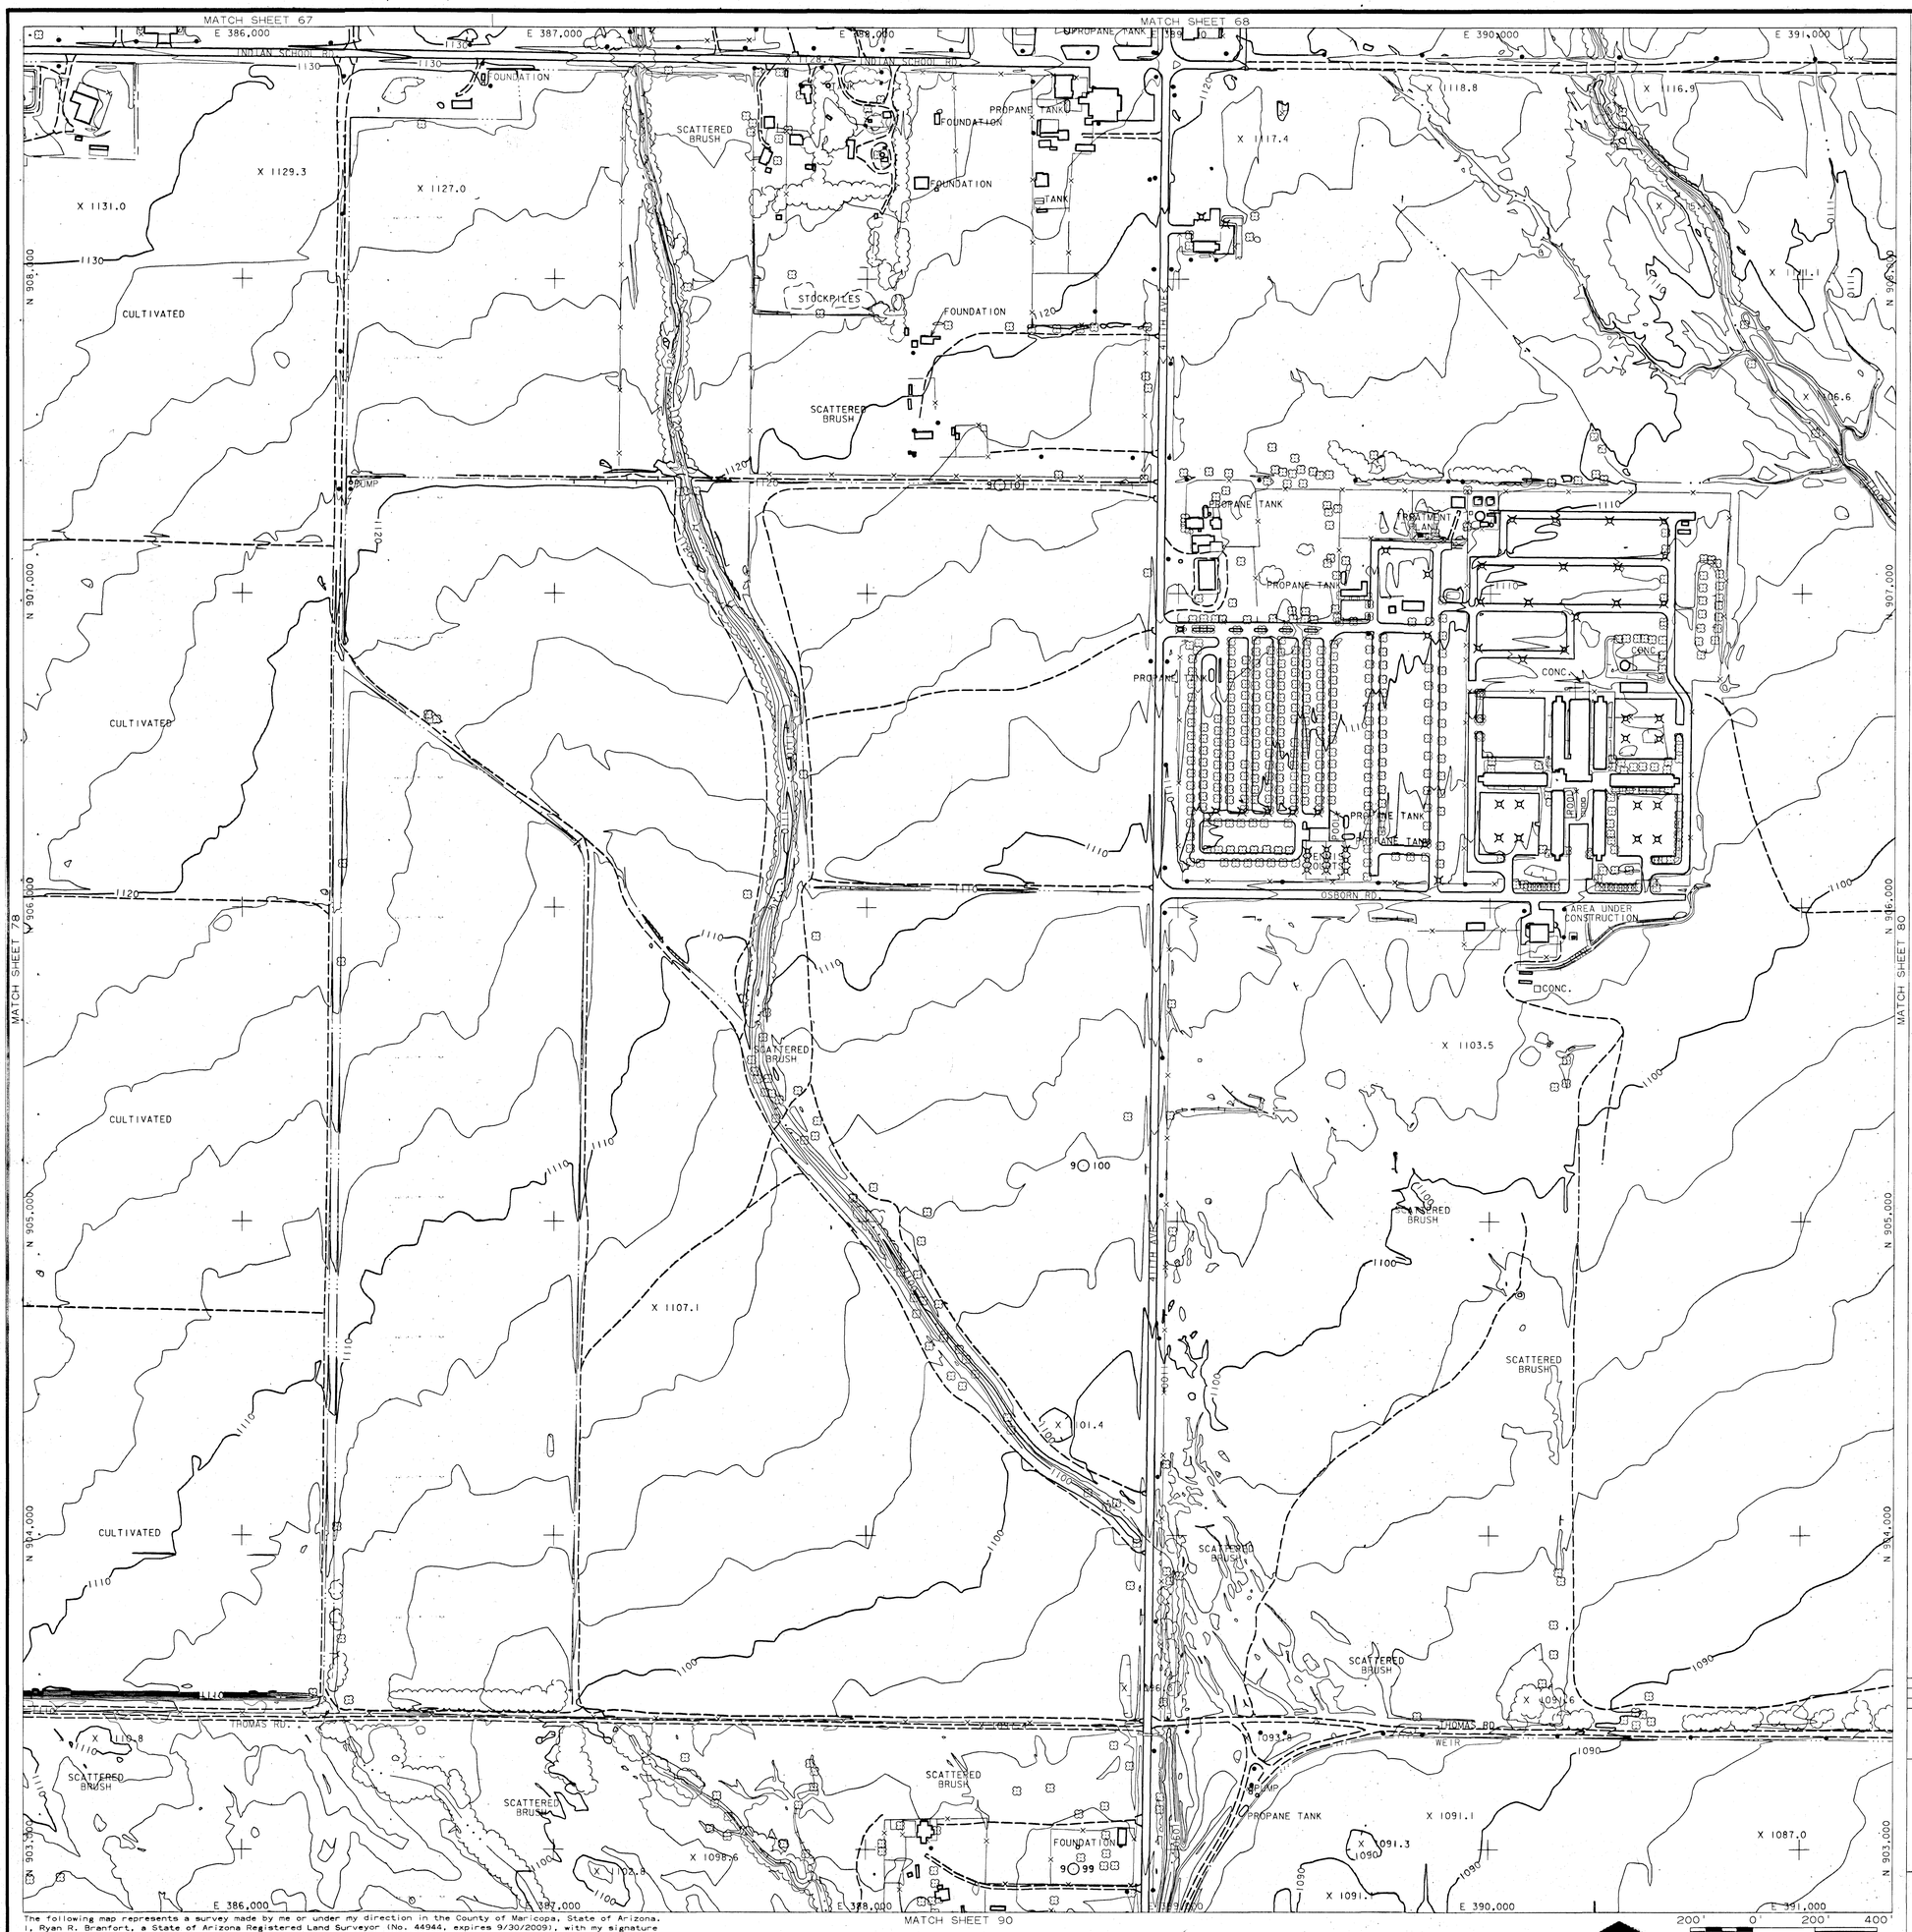

LEGEND

- PAVED ROAD
- UNPAVED ROAD
- TRAIL
- TREELINE
- FENCE
- DIKE
- CROP
- GUARDRAIL
- WATER LINE
- RAILROAD
- BUILDING
- POLE
- TREE
- SIGN
- SIGN
- POST
- MAILBOX (MB)
- LIGHT POLE
- MANHOLE (MH)
- PICTURE CENTER
- LOCATED OBJECT
- LOCATED OBJECT
- LOCATED OBJECT
- PHOTO CONTROL POINT
- GDAC CONTROL POINT
- SPOT ELEVATION (X 621.6)
- INDEX CONTOUR
- INTERMEDIATE CONTOUR
- INDEFINITE CONTOUR
- DEPRESSION CONTOUR

NOTE: ELEVATIONS ARE BASED ON NORTH AMERICAN VERTICAL DATUM OF 1988.

HORIZONTAL COORDINATES BASED ON ARIZONA STATE PLANE CENTRAL ZONE NORTH AMERICAN DATUM 1983 INTERNATIONAL FEET.

SHEET INDEX MAP

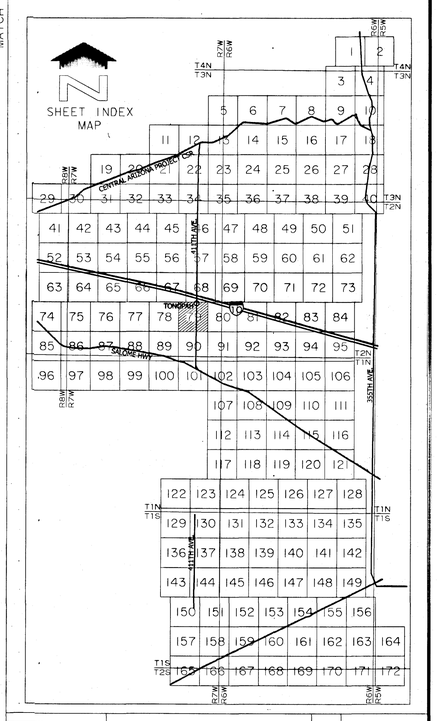

NO.	REVISION	BY	DATE

FLOOD CONTROL DISTRICT OF MARICOPA COUNTY

PALO VERDE ADMP

F.C.D. CONTRACT NO. 06-28

The following map represents a survey made by me or under my direction in the County of Maricopa, State of Arizona. I, Ryan R. Branfort, a State of Arizona Registered Land Surveyor (No. 44944, expires 9/30/2009), with my signature and seal affixed below, hereby certify to the Flood Control District of Maricopa County, Arizona that the information shown hereon complies with the National Standard for Spatial Data Accuracy. Tested +/-0.31' horizontal accuracy at 95% confidence level (blind panel - aero triangulation). Tested +/- 0.48' vertical accuracy at 95% confidence level (random elevation checks).

"Certification" when used in the context of this document only constitutes an expression of professional opinion regarding those facts or findings which are the subject of the certification, and does not constitute a warranty or guarantee, either expressed or implied.

REGISTERED LAND SURVEYOR — CERTIFICATE NO. 44944 — RYAN R. BRANFORT — ARIZONA U.S.A. — 9/30/09

200' 0' 200' 400'

SCALE: 1"= 200 FEET
CONTOUR INTERVAL = 2 FEET

FLIGHT DATE: 6-12-07
PHOTO SCALE = 1:7200

WILSON & COMPANY

	BY	DATE
DESIGN		
DESIGN CHK.		
PLANS	JWS/TJE	6-2-08
PLANS CHK.	RRB	6-2-08

SHEET 79 OF 172

THIS MAP WAS PREPARED BY PHOTOGRAMMETRIC METHODS TO NATIONAL MAP ACCURACY STANDARDS FOR 1"= 200' HORIZONTAL SCALE AND 2'CONTOUR INTERVALS.

WILSON & COMPANY, INC.
ENGINEERS & ARCHITECTS

GROUND CONTROL SURVEY DATA
PROVIDED BY WILSON & COMPANY

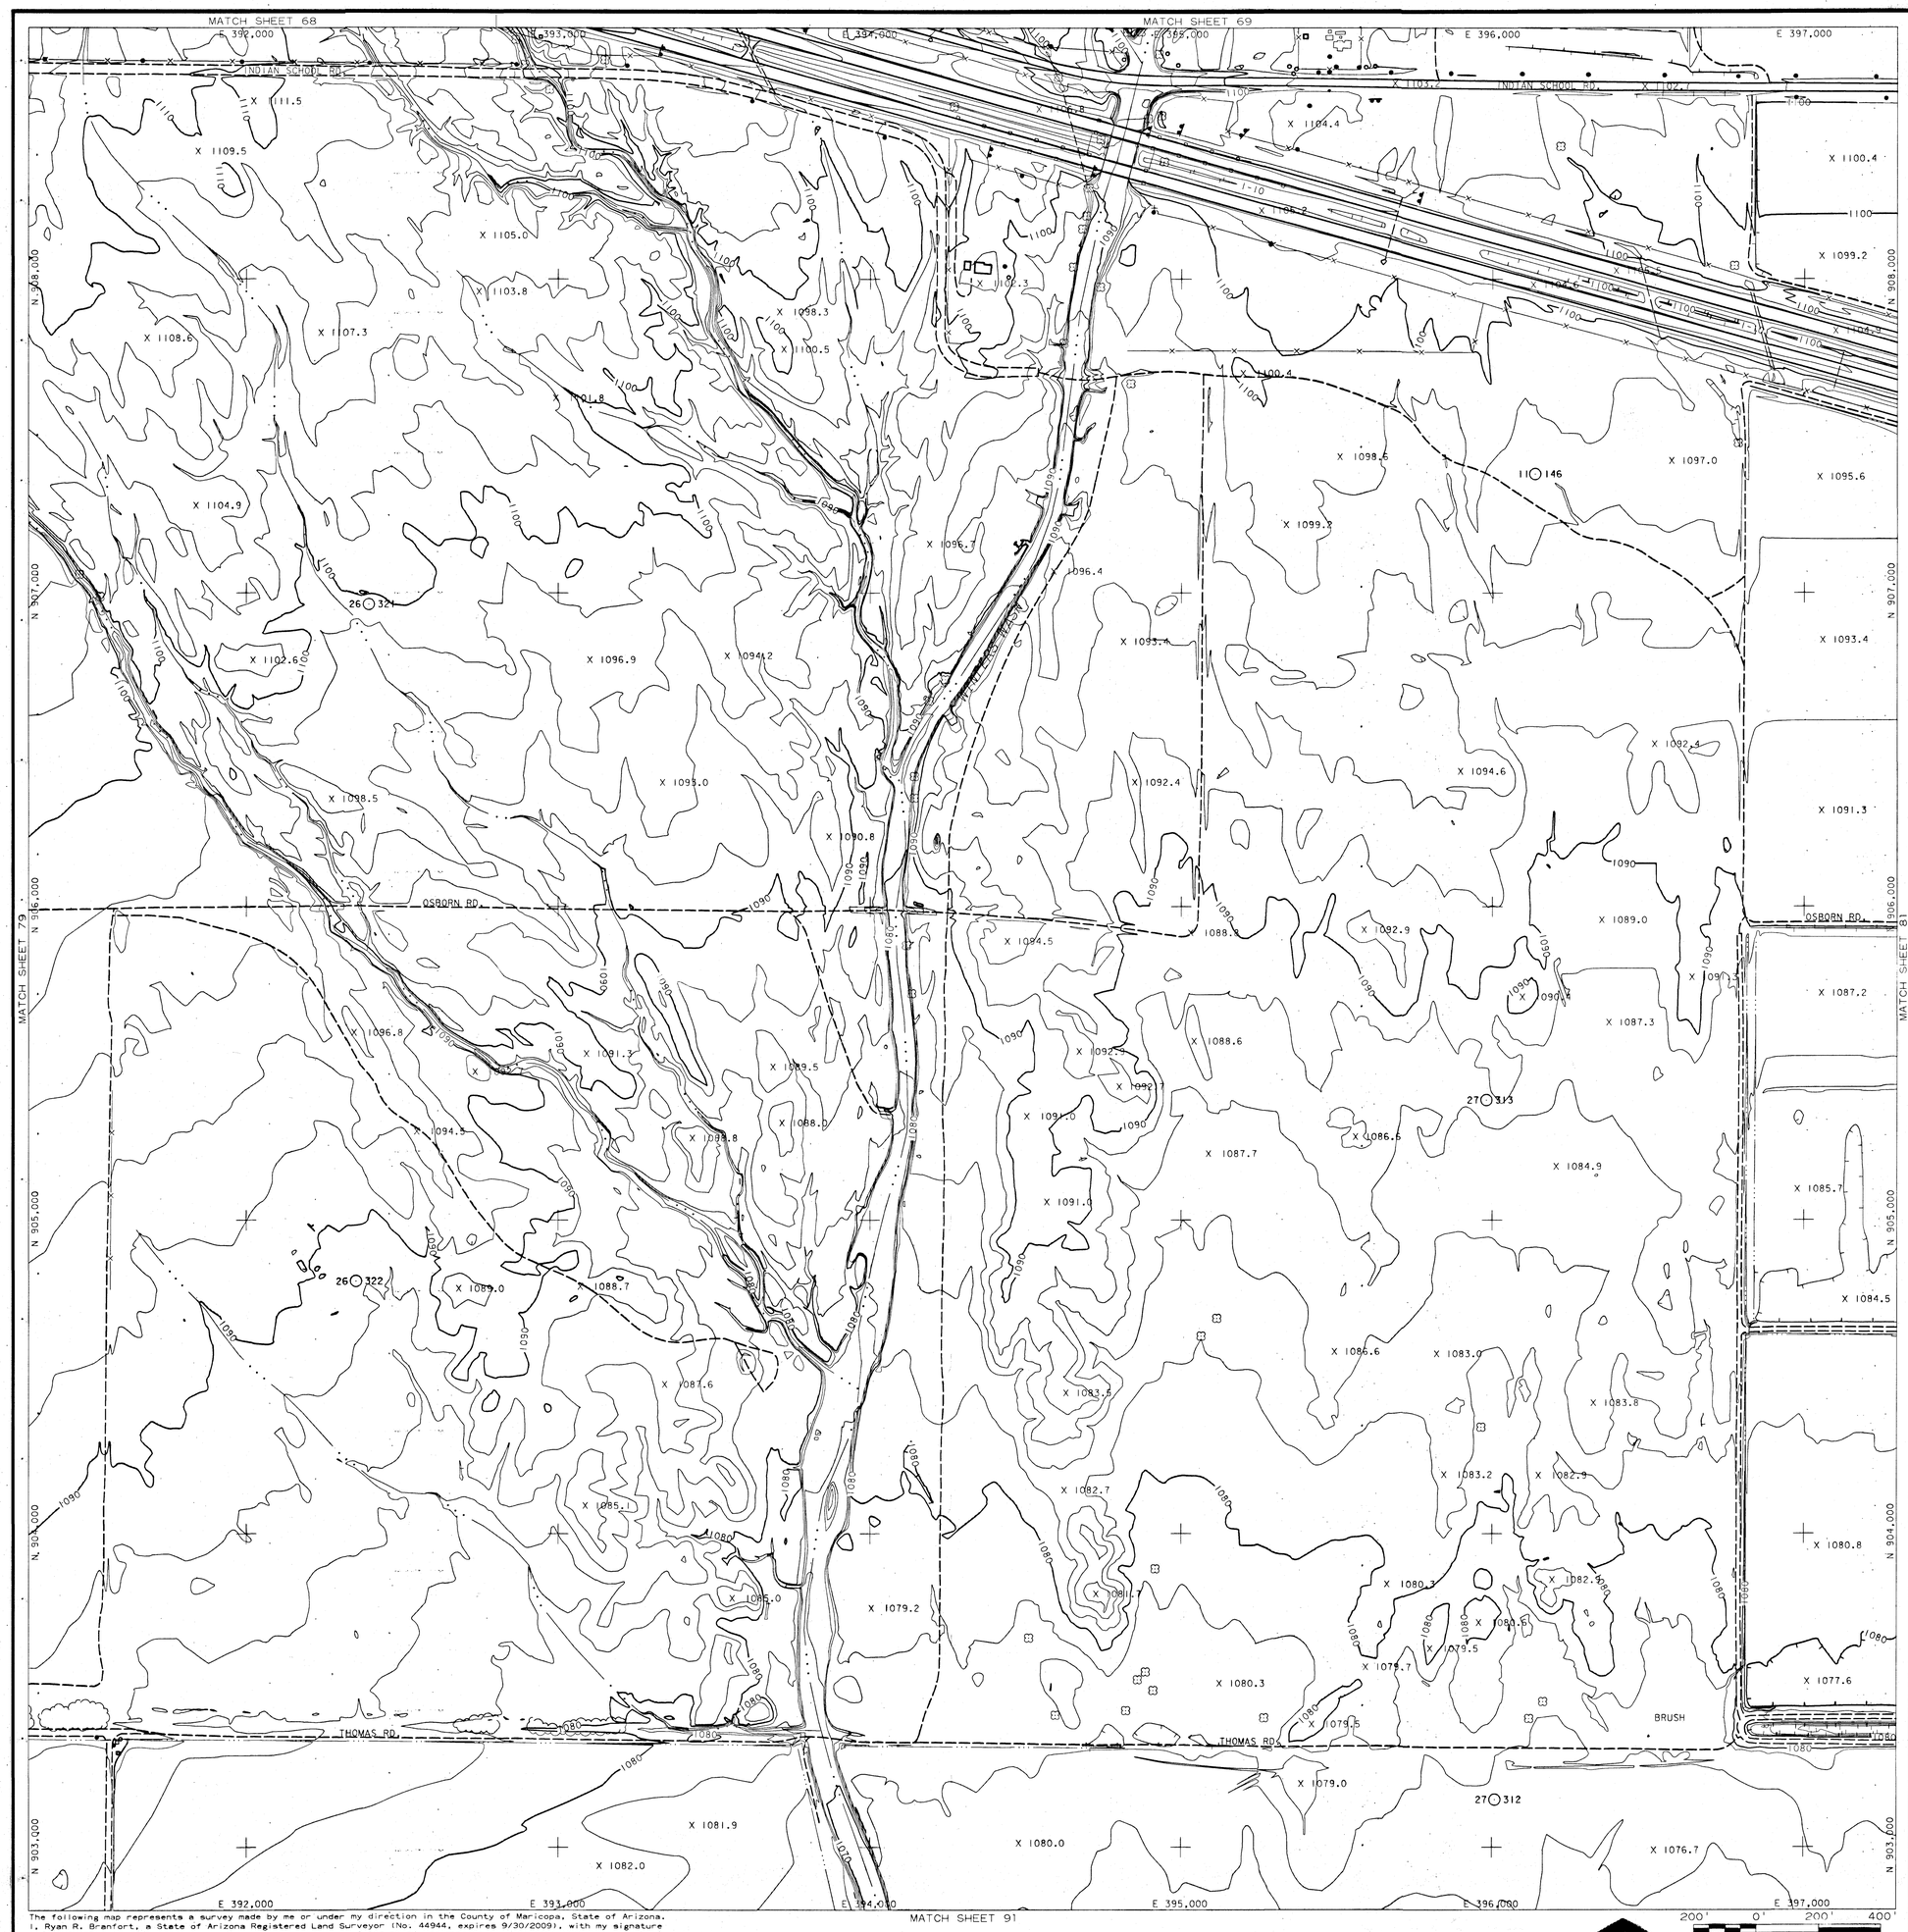

LEGEND

- PAVED ROAD
- UNPAVED ROAD
- TRAIL
- TREELINE
- FENCE
- DIKE
- CROP
- GUARDRAIL
- WATER LINE
- RAILROAD
- BUILDING
- POLE
- TREE
- SIGN
- SIGN
- POST
- MAILBOX (MB)
- LIGHT POLE
- MANHOLE (MH)
- PICTURE CENTER
- LOCATED OBJECT
- LOCATED OBJECT
- LOCATED OBJECT
- PHOTO CONTROL POINT
- GDAC CONTROL POINT
- SPOT ELEVATION X 621.6
- INDEX CONTOUR 640
- INTERMEDIATE CONTOUR
- INDEFINITE CONTOUR
- DEPRESSION CONTOUR

NOTE: ELEVATIONS ARE BASED ON NORTH AMERICAN VERTICAL DATUM OF 1988.

HORIZONTAL COORDINATES BASED ON ARIZONA STATE PLANE CENTRAL ZONE NORTH AMERICAN DATUM 1983 INTERNATIONAL FEET.

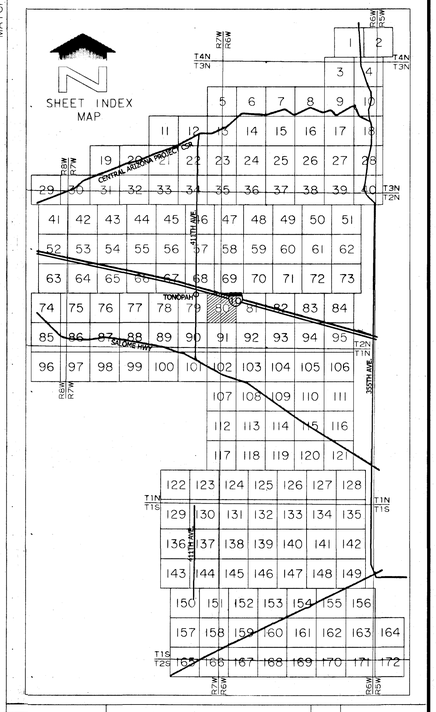

NO.	REVISION	BY	DATE

FLOOD CONTROL DISTRICT OF MARICOPA COUNTY

PALO VERDE ADMP

F.C.D. CONTRACT NO. 06-28

The following map represents a survey made by me or under my direction in the County of Maricopa, State of Arizona. I, Ryan R. Branfort, a State of Arizona Registered Land Surveyor (No. 44944, expires 9/30/2009), with my signature and seal affixed below, hereby certify to the Flood Control District of Maricopa County, Arizona that the information shown hereon complies with the National Standard for Spatial Data Accuracy. Tested +/-0.31' horizontal accuracy at 95% confidence level (blind panel - aero triangulation). Tested +/- 0.48' vertical accuracy at 95% confidence level (random elevation checks).

"Certification" when used in the context of this document only constitutes an expression of professional opinion regarding those facts or findings which are the subject of the certification, and does not constitute a warranty or guarantee, either expressed or implied.

200' 0' 200' 400'

SCALE: 1"= 200 FEET
CONTOUR INTERVAL = 2 FEET

FLIGHT DATE: 6-12-07
PHOTO SCALE = 1:7200

REGISTERED LAND SURVEYOR
CERTIFICATE NO.
44944
RYAN R.
BRANFORT
Signed 6-26-08
ARIZONA, U.S.A.
EXPIRES 9/30/09

WILSON & COMPANY

	BY	DATE
DESIGN		
DESIGN CHK.		
PLANS	JWS/TJE	6-2-08
PLANS CHK.	RRB	6-2-08

SHEET 80 OF 172

THIS MAP WAS PREPARED BY PHOTOGRAMMETRIC METHODS TO NATIONAL MAP ACCURACY STANDARDS FOR 1"= 200' HORIZONTAL SCALE AND 2' CONTOUR INTERVALS.

WILSON & COMPANY, INC.
ENGINEERS & ARCHITECTS

GROUND CONTROL SURVEY DATA
PROVIDED BY WILSON & COMPANY

MATCH SHEET 69

MATCH SHEET 70

MATCH SHEET 80

MATCH SHEET 82

MATCH SHEET 92

E 398,000 E 399,000 E 400,000 E 401,000 E 402,000 E 403,000

N 908,000 N 907,000 N 906,000 N 905,000 N 904,000 N 903,000

INDIAN SCHOOL RD.

OSBORN RD.

FLOWER ST.

CHERRY LYNN RD.

EARLL DR.

AVALON DR.

CATALINA DR.

THOMAS RD.

CROPLINE

CULTIVATED

SCATTERED BRUSH

OBSCURE AREA

W.S. 1090.9

LEGEND

- PAVED ROAD
- UNPAVED ROAD
- TRAIL
- TREELINE
- FENCE
- DIKE
- CROP
- GUARDRAIL
- WATER LINE
- RAILROAD
- BUILDING
- POLE
- TREE
- SIGN
- SIGN
- POST
- MAILBOX (MB)
- LIGHT POLE
- MANHOLE (MH)
- PICTURE CENTER
- LOCATED OBJECT
- LOCATED OBJECT
- LOCATED OBJECT
- PHOTO CONTROL POINT
- GDAC CONTROL POINT
- SPOT ELEVATION (X 621.6)
- INDEX CONTOUR (640)
- INTERMEDIATE CONTOUR
- INDEFINITE CONTOUR
- DEPRESSION CONTOUR

NOTE: ELEVATIONS ARE BASED ON NORTH AMERICAN VERTICAL DATUM OF 1988.

HORIZONTAL COORDINATES BASED ON ARIZONA STATE PLANE CENTRAL ZONE NORTH AMERICAN DATUM 1983 INTERNATIONAL FEET.

SHEET INDEX MAP

CENTRAL ARIZONA PROJECT CAP

SALOME HWY

TONOPAH

NO.	REVISION	BY	DATE

FLOOD CONTROL DISTRICT OF MARICOPA COUNTY

PALO VERDE ADMP

F.C.D. CONTRACT NO. 06-28

The following map represents a survey made by me or under my direction in the County of Maricopa, State of Arizona. I, Ryan R. Branfort, a State of Arizona Registered Land Surveyor (No. 44944, expires 9/30/2009), with my signature and seal affixed below, hereby certify to the Flood Control District of Maricopa County, Arizona that the information shown hereon complies with the National Standard for Spatial Data Accuracy. Tested +/-0.31' horizontal accuracy at 95% confidence level (blind panel - aero triangulation). Tested +/- 0.48' vertical accuracy at 95% confidence level (random elevation checks).

"Certification" when used in the context of this document only constitutes an expression of professional opinion regarding those facts or findings which are the subject of the certification, and does not constitute a warranty or guarantee, either expressed or implied.

REGISTERED LAND SURVEYOR CERTIFICATE NO. 44944 RYAN R. BRANFORT

EXPIRES 9/30/09

SCALE: 1"= 200 FEET
CONTOUR INTERVAL = 2 FEET
FLIGHT DATE: 6-12-07
PHOTO SCALE = 1:7200

200' 0' 200' 400'

WILSON & COMPANY

	BY	DATE
DESIGN		
DESIGN CHK.		
PLANS	JWS/TJE	6-2-08
PLANS CHK.	RRB	6-2-08

SHEET 81 OF 172

THIS MAP WAS PREPARED BY PHOTOGRAMMETRIC METHODS TO NATIONAL MAP ACCURACY STANDARDS FOR 1"= 200' HORIZONTAL SCALE AND 2' CONTOUR INTERVALS.

WILSON & COMPANY, INC. ENGINEERS & ARCHITECTS

GROUND CONTROL SURVEY DATA PROVIDED BY WILSON & COMPANY.

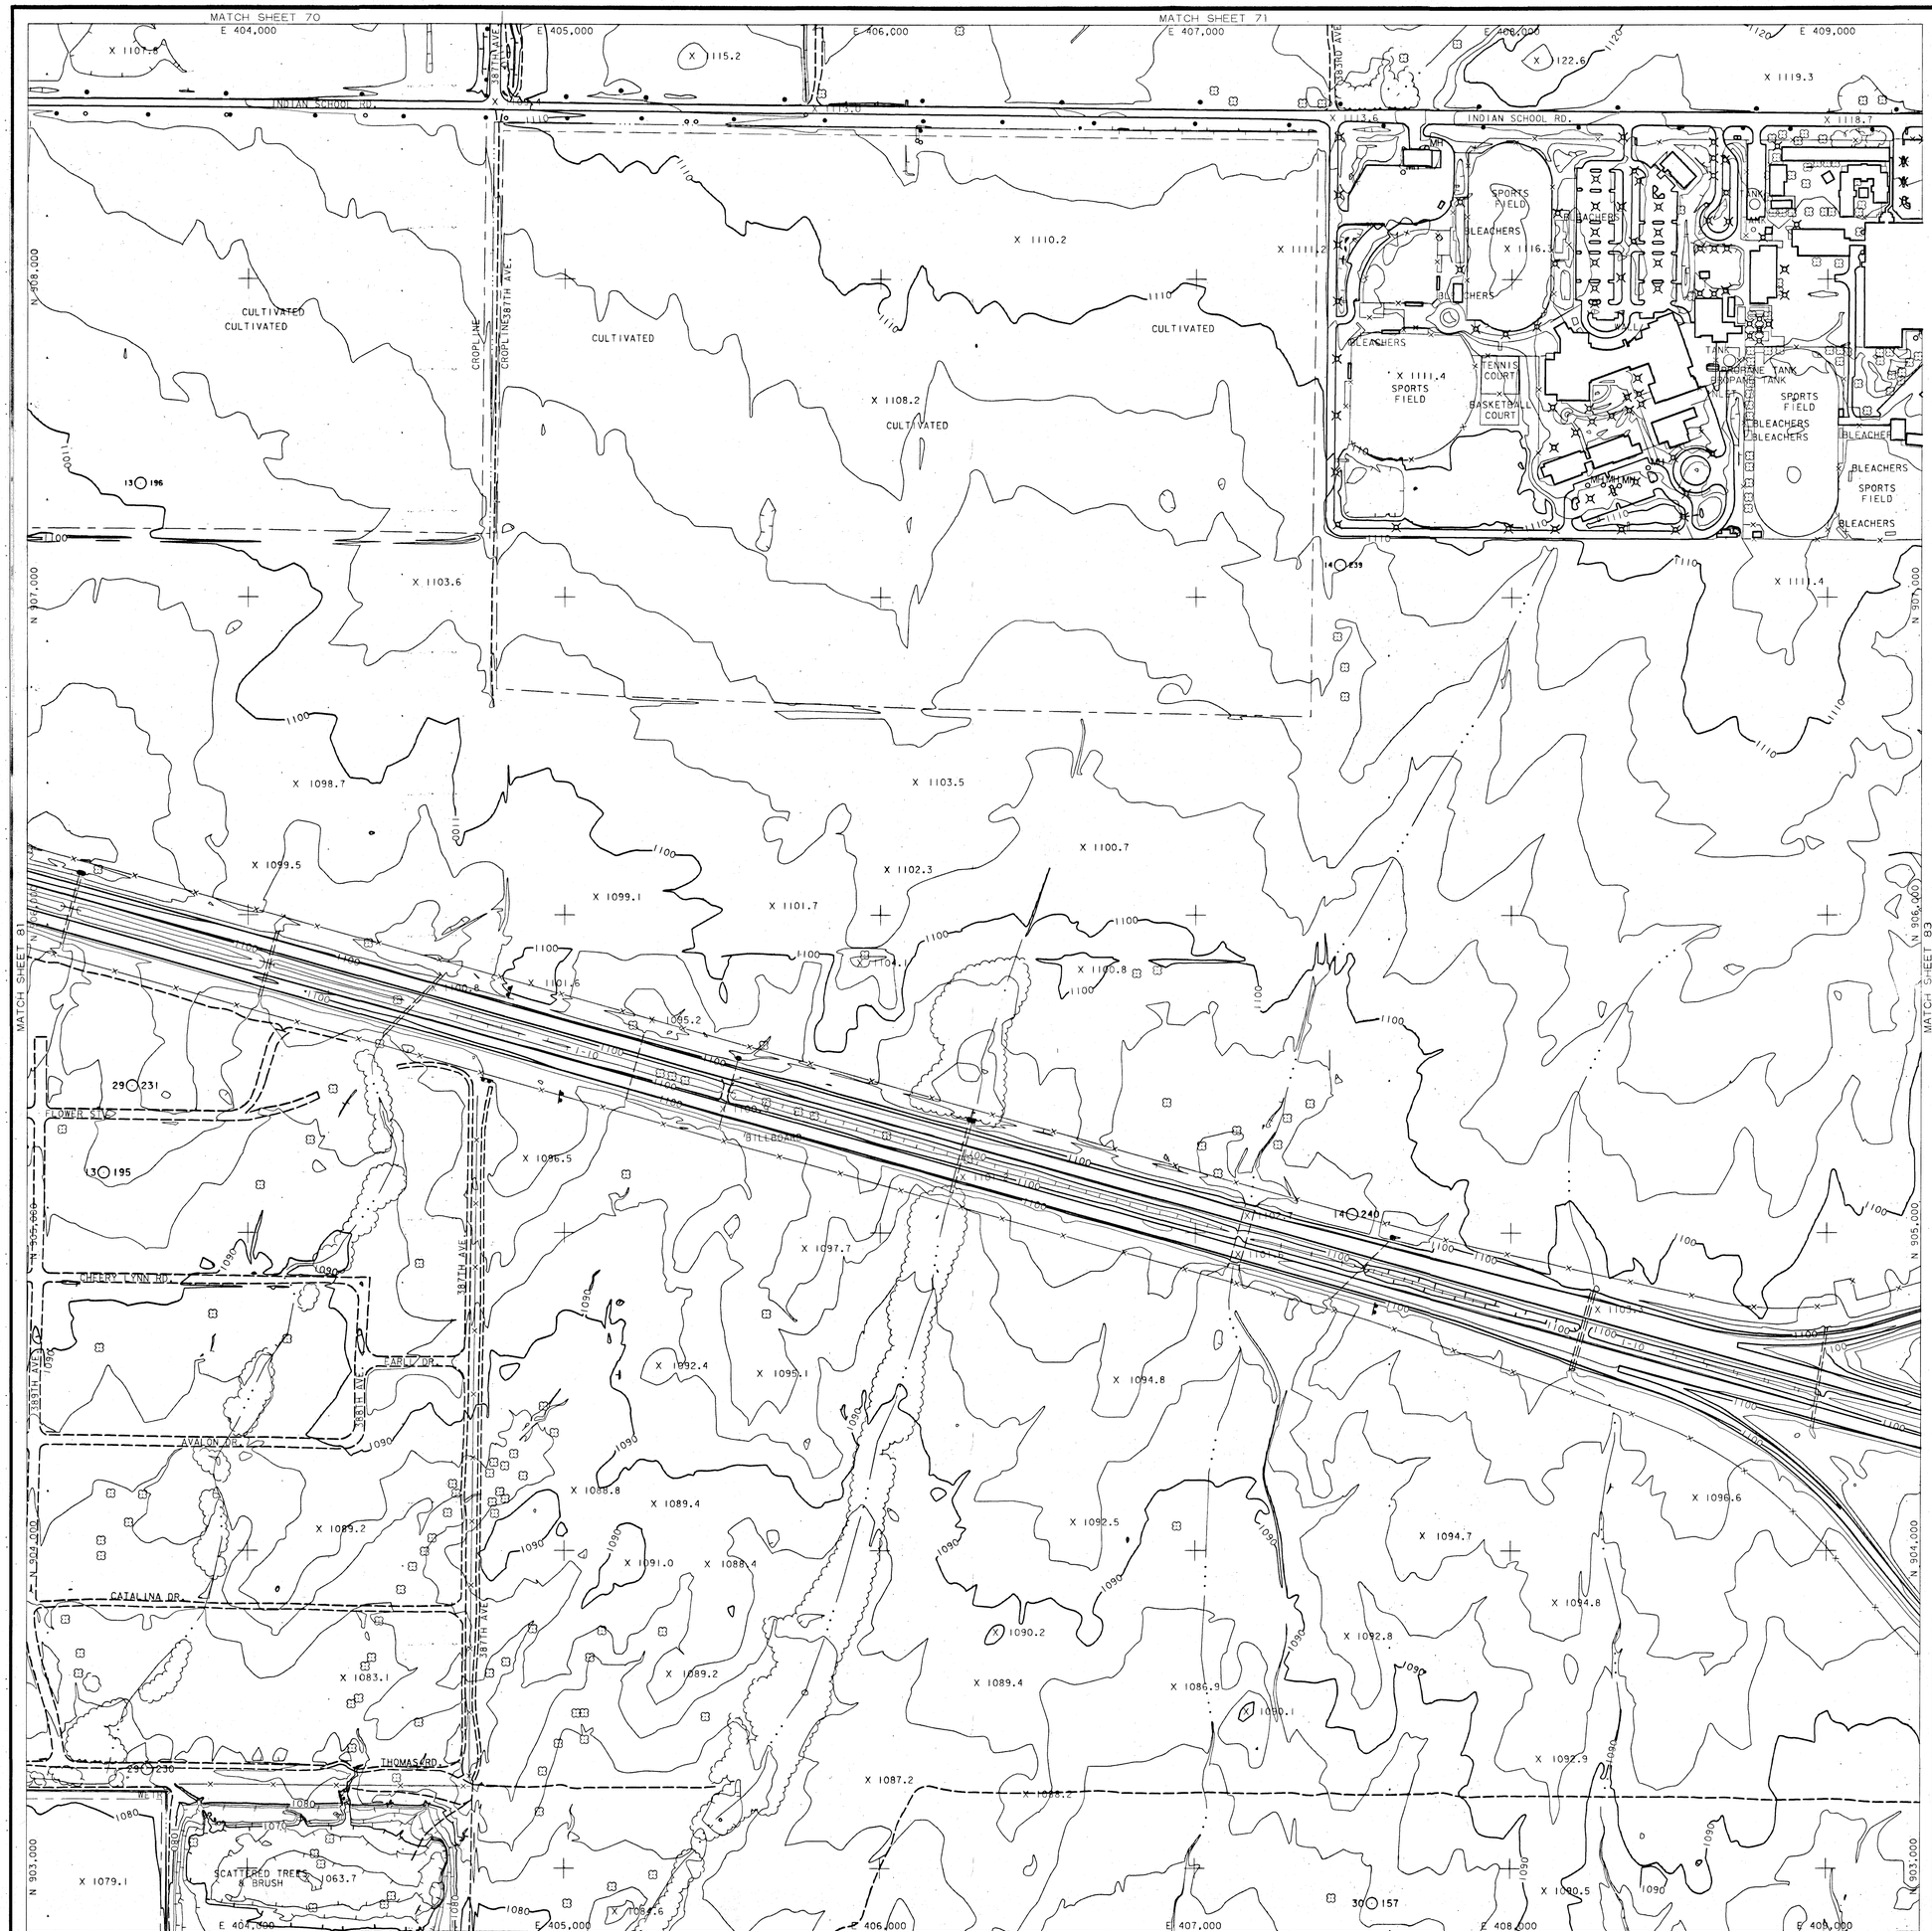

LEGEND

- PAVED ROAD
- UNPAVED ROAD
- TRAIL
- TREELINE
- FENCE
- DIKE
- CROP
- GUARDRAIL
- WATER LINE
- RAILROAD
- BUILDING
- POLE
- TREE
- SIGN
- SIGN
- POST
- MAILBOX
- LIGHT POLE
- MANHOLE
- PICTURE CENTER
- LOCATED OBJECT
- LOCATED OBJECT
- LOCATED OBJECT
- PHOTO CONTROL POINT
- GDAC CONTROL POINT
- SPOT ELEVATION X 621.6
- INDEX CONTOUR
- INTERMEDIATE CONTOUR
- INDEFINITE CONTOUR
- DEPRESSION CONTOUR

NOTE: ELEVATIONS ARE BASED ON NORTH AMERICAN VERTICAL DATUM OF 1988.

HORIZONTAL COORDINATES BASED ON ARIZONA STATE PLANE CENTRAL ZONE NORTH AMERICAN DATUM 1983 INTERNATIONAL FEET.

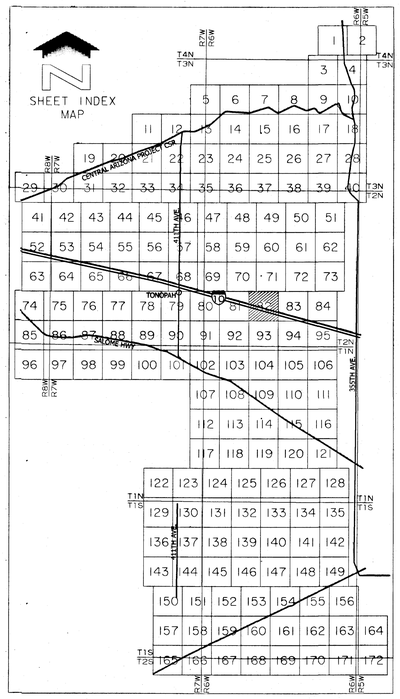

NO.	REVISION	BY	DATE

FLOOD CONTROL DISTRICT OF MARICOPA COUNTY

PALO VERDE ADMP

F.C.D. CONTRACT NO. 06-28

WILSON & COMPANY

	BY	DATE
DESIGN		
DESIGN CHK.		
PLANS	JWS/TJE	6-2-08
PLANS CHK.	RRB	6-2-08

SHEET 82 OF 172

The following map represents a survey made by me or under my direction in the County of Maricopa, State of Arizona. I, Ryan R. Branfort, a State of Arizona Registered Land Surveyor (No. 44944, expires 9/30/2009), with my signature and seal affixed below, hereby certify to the Flood Control District of Maricopa County, Arizona that the information shown hereon complies with the National Standard for Spatial Data Accuracy. Tested +/-0.31' horizontal accuracy at 95% confidence level (blind panel - aero triangulation). Tested +/- 0.48' vertical accuracy at 95% confidence level (random elevation checks).

"Certification" when used in the context of this document only constitutes an expression of professional opinion regarding those facts or findings which are the subject of the certification, and does not constitute a warranty or guarantee, either expressed or implied.

200' 0' 200' 400'

SCALE: 1"= 200 FEET
CONTOUR INTERVAL = 2 FEET

FLIGHT DATE: 6-12-07
PHOTO SCALE = 1:7200

REGISTERED LAND SURVEYOR CERTIFICATE NO. 44944 RYAN R. BRANFORT ARIZONA U.S.A.

E. Reeves 9/30/09

THIS MAP WAS PREPARED BY PHOTOGRAMMETRIC METHODS TO NATIONAL MAP ACCURACY STANDARDS FOR 1"= 200' HORIZONTAL SCALE AND 2' CONTOUR INTERVALS.

WILSON & COMPANY, INC.
ENGINEERS & ARCHITECTS

GROUND CONTROL SURVEY DATA PROVIDED BY WILSON & COMPANY

MATCH SHEET 71

MATCH SHEET 72

MATCH SHEET 82

MATCH SHEET 84

MATCH SHEET 94

E 410.000 E 411.000 E 412.000 E 413.000 E 414.000 E 415.000

N 907.000 N 906.000 N 905.000 N 904.000 N 903.000

INDIAN SCHOOL RD.

PHOTO CONTROL POINT 4DL1
STAINLESS STEEL ROD IN SLEEVE,
0.27' BELOW SURFACE
N. 908442.58
E. 410259.38
Z. 1116.31

SCATTERED BRUSH

PROPANE TANK

WINTERBURG RD.

OSBORN RD.

FOURMILE WASH

CATTLE GUARD

375TH AVE.

TANK

I-10

TRUCK BYPASS

X 1117.0 X 1117.2 X 1124.1 X 1119.5 X 1125.0 X 1126.8 X 1124.5 X 1125.1 X 1124.9 X 1124.9 X 1122.8 X 1121.0 X 1122.7 X 1122.7 X 1122.8 X 1118.3 X 1111.3 X 1098.3 X 1109.2 X 1107.1 X 1111.2 X 1109.8 X 1110.7 X 1113.6 X 1102.8 X 1108.8 X 1109.0 X 1100.3 X 1095.0 X 1093.6 X 1092.9 X 1112.8 X 1107.1 X 1111.1 X 1109.7 X 1107.2 X 1100.9 X 1091.1 X 1105. X 1098.8

15 247 15 248 16 291 16 292 31 160 103.0

LEGEND

- PAVED ROAD
- UNPAVED ROAD
- TRAIL
- TREELINE
- FENCE
- DIKE
- CROP
- GUARDRAIL
- WATER LINE
- RAILROAD
- BUILDING
- POLE
- TREE
- SIGN
- SIGN
- POST
- MAILBOX (MB)
- LIGHT POLE
- MANHOLE (MH)
- PICTURE CENTER
- LOCATED OBJECT
- LOCATED OBJECT
- LOCATED OBJECT
- PHOTO CONTROL POINT
- GDAC CONTROL POINT
- SPOT ELEVATION (X 621.6)
- INDEX CONTOUR (640)
- INTERMEDIATE CONTOUR
- INDEFINITE CONTOUR
- DEPRESSION CONTOUR

NOTE: ELEVATIONS ARE BASED ON NORTH AMERICAN VERTICAL DATUM OF 1988.

HORIZONTAL COORDINATES BASED ON ARIZONA STATE PLANE CENTRAL ZONE NORTH AMERICAN DATUM 1983 INTERNATIONAL FEET.

PHOTO CONTROL POINT

I.D. NUMBER	ELEVATION (FT)	DESCRIPTION/LOCATION
4DL1	1116.31	STAINLESS STEEL ROD IN SLEEVE, 0.27' BELOW SURFACE N: 908442.58 E: 410259.38

SHEET INDEX MAP

T4N T3N T2N T1N T1S T2S R5W R4W R3W R2W R1W R1E R2E R3E R4E R5E

CENTRAL ARIZONA PROJECT CAP | 44TH AVE. | TONOPAH | SALOME HWY. | 355TH AVE.

NO.	REVISION	BY	DATE

FLOOD CONTROL DISTRICT OF MARICOPA COUNTY

PALO VERDE ADMP

F.C.D. CONTRACT NO. 06-28

SCALE: 1"= 200 FEET
CONTOUR INTERVAL = 2 FEET

FLIGHT DATE: 6-12-07
PHOTO SCALE = 1:7200

REGISTERED LAND SURVEYOR CERTIFICATE NO. 44944 RYAN R. BRANFORT ARIZONA U.S.A. EXPIRES 9/30/09

WILSON & COMPANY

	BY	DATE
DESIGN		
DESIGN CHK.		
PLANS	JWS/TJE	6-2-08
PLANS CHK.	RRB	6-2-08

SHEET 83 OF 172

The following map represents a survey made by me or under my direction in the County of Maricopa, State of Arizona. I, Ryan R. Branfort, a State of Arizona Registered Land Surveyor (No. 44944, expires 9/30/2009), with my signature and seal affixed below, hereby certify to the Flood Control District of Maricopa County, Arizona that the information shown hereon complies with the National Standard for Spatial Data Accuracy. Tested +/-0.31' horizontal accuracy at 95% confidence level (blind panel - aero triangulation). Tested +/- 0.48' vertical accuracy at 95% confidence level (random elevation checks).

"Certification" when used in the context of this document only constitutes an expression of professional opinion regarding those facts or findings which are the subject of the certification, and does not constitute a warranty or guarantee, either expressed or implied.

THIS MAP WAS PREPARED BY PHOTOGRAMMETRIC METHODS TO NATIONAL MAP ACCURACY STANDARDS FOR 1"= 200' HORIZONTAL SCALE AND 2'CONTOUR INTERVALS.

WILSON & COMPANY, INC.
ENGINEERS & ARCHITECTS

GROUND CONTROL SURVEY DATA
PROVIDED BY WILSON & COMPANY

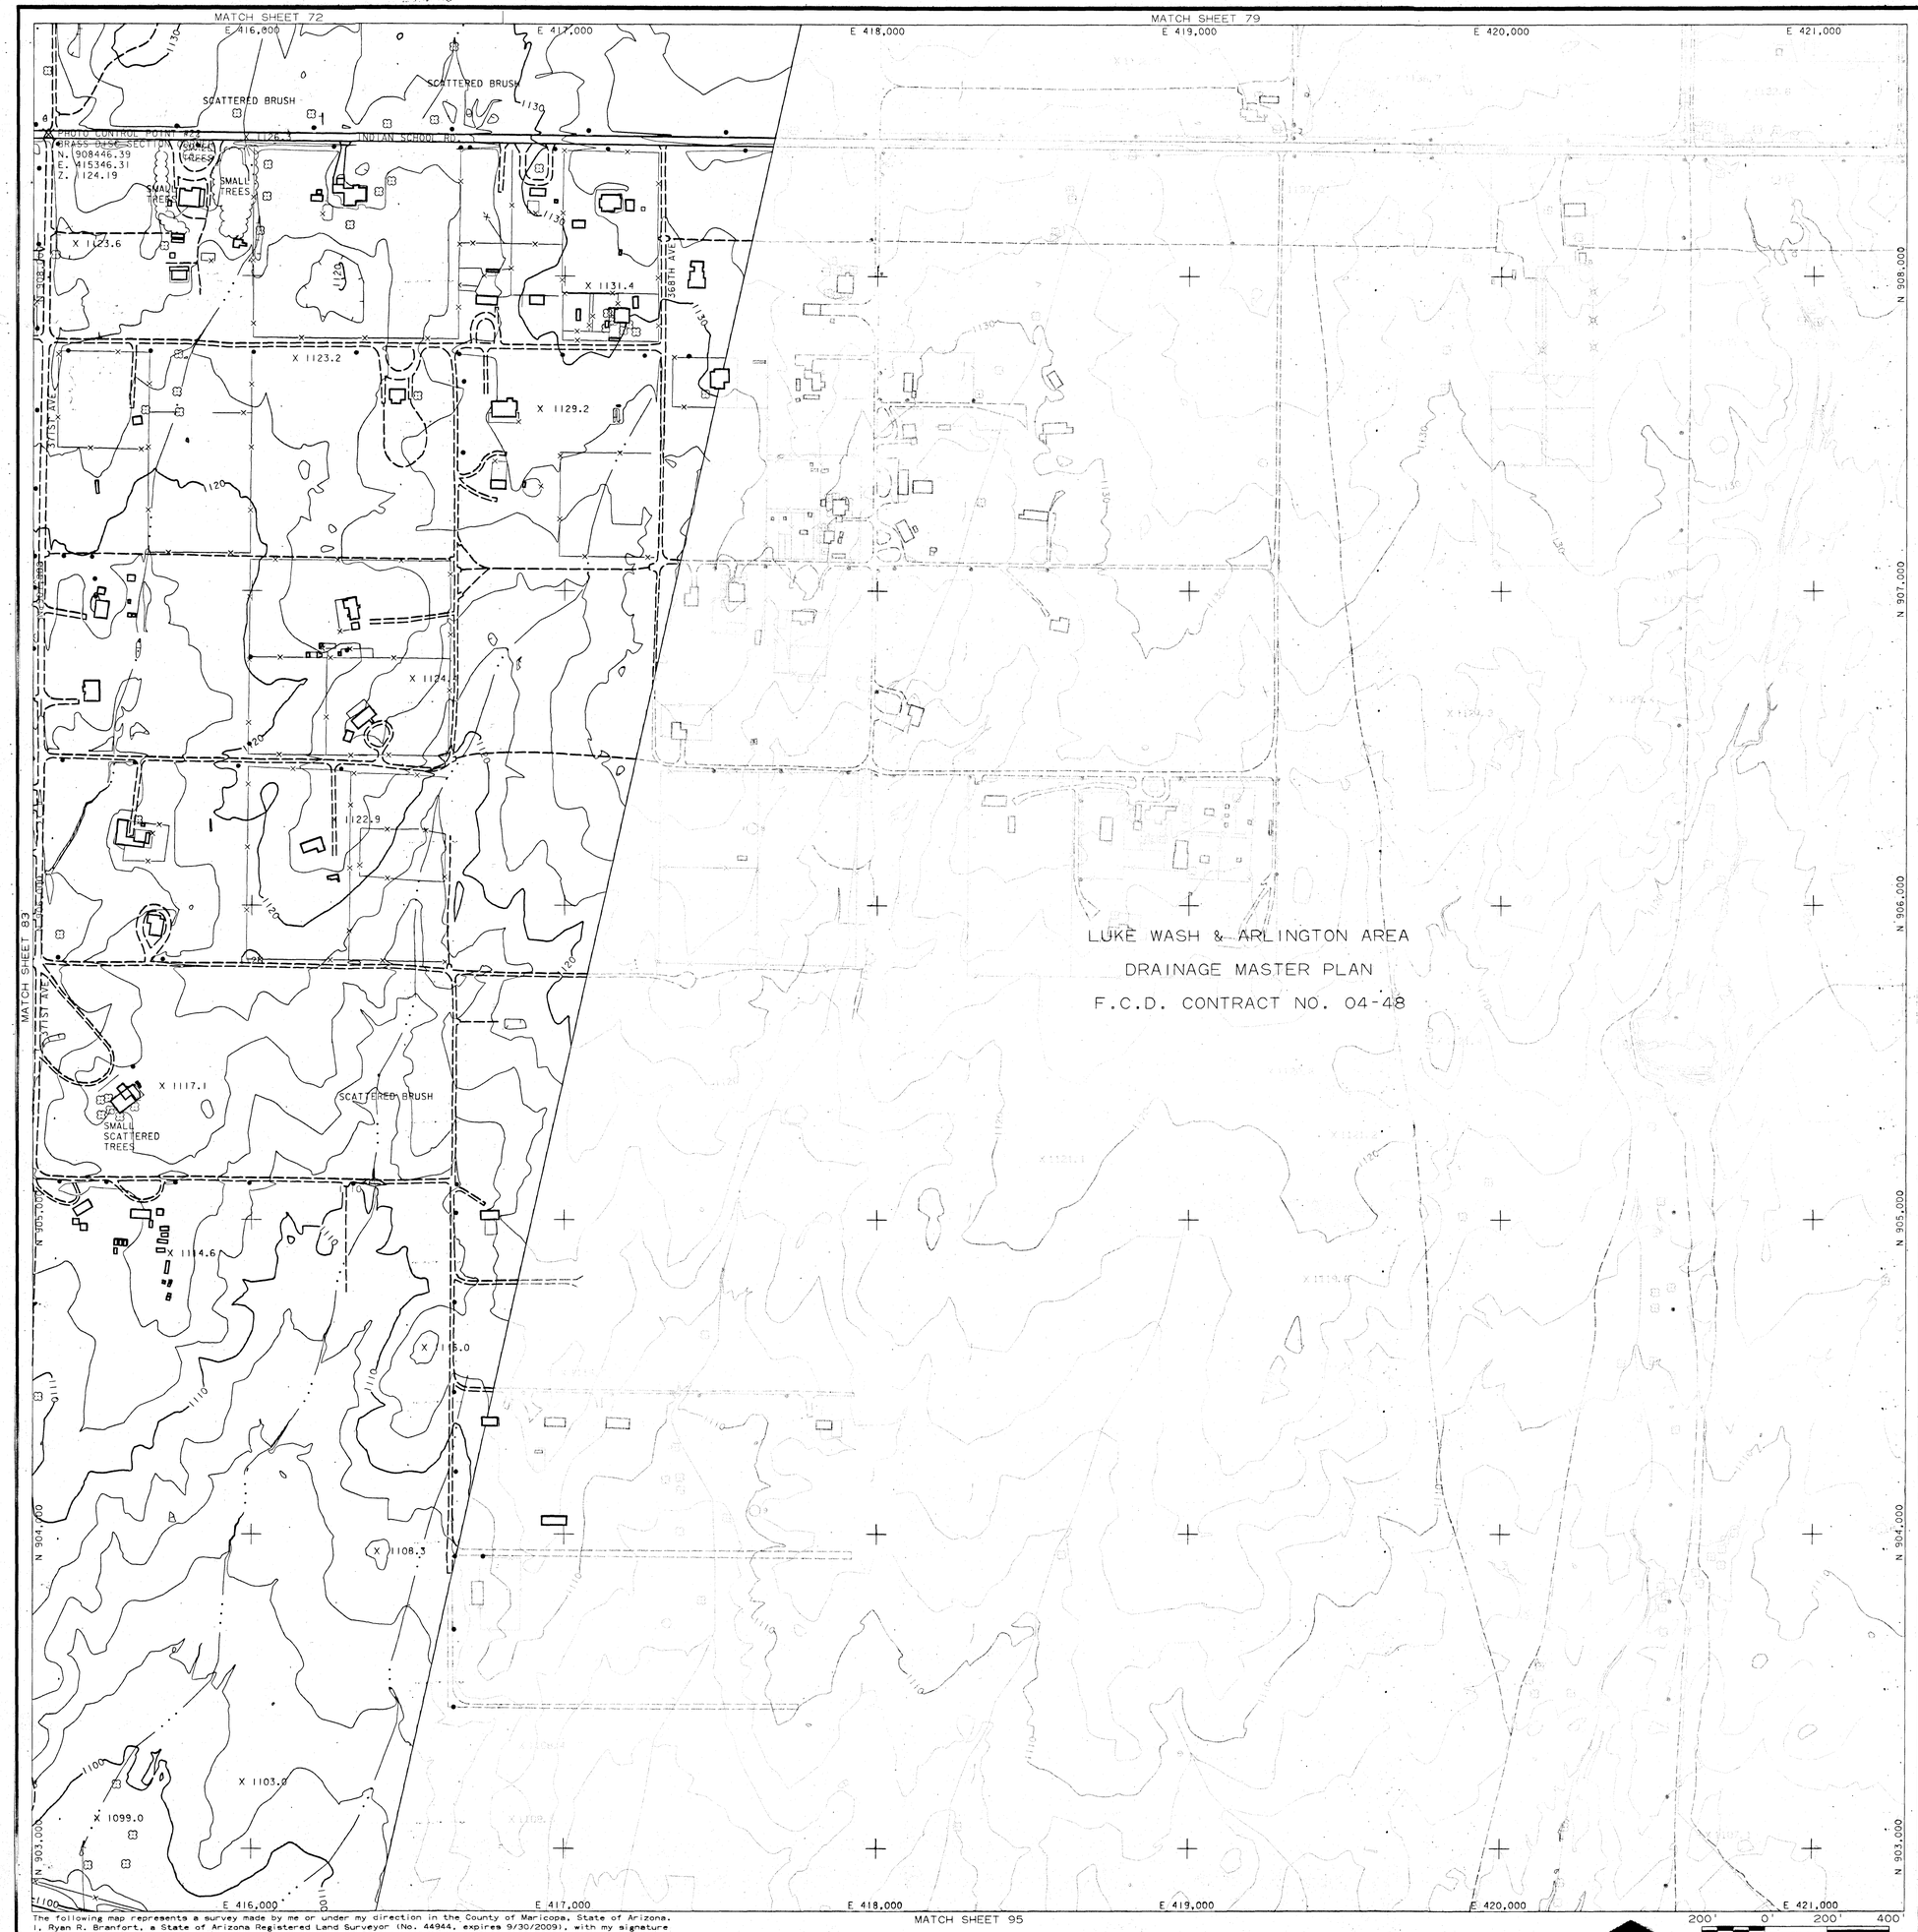

LEGEND

- PAVED ROAD
- UNPAVED ROAD
- TRAIL
- TREELINE
- FENCE
- DIKE
- CROP
- GUARDRAIL
- WATER LINE
- RAILROAD
- BUILDING
- POLE
- TREE
- SIGN
- SIGN
- POST
- MAILBOX (MB)
- LIGHT POLE
- MANHOLE (MH)
- PICTURE CENTER (1 2)
- LOCATED OBJECT
- LOCATED OBJECT
- LOCATED OBJECT
- PHOTO CONTROL POINT
- GDAC CONTROL POINT
- SPOT ELEVATION X 621.6
- INDEX CONTOUR 640
- INTERMEDIATE CONTOUR
- INDEFINITE CONTOUR
- DEPRESSION CONTOUR

NOTE: ELEVATIONS ARE BASED ON NORTH AMERICAN VERTICAL DATUM OF 1988.

HORIZONTAL COORDINATES BASED ON ARIZONA STATE PLANE CENTRAL ZONE NORTH AMERICAN DATUM 1983 INTERNATIONAL FEET.

PHOTO CONTROL POINT

I.D. NUMBER	ELEVATION (FT)	DESCRIPTION/LOCATION
22	1124.19	BRASS DISC SECTION CORNER N: 908446.39 E: 415346.31

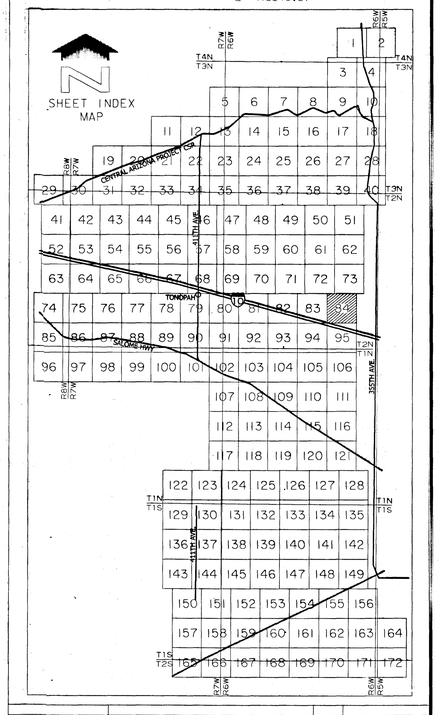

NO.	REVISION	BY	DATE

FLOOD CONTROL DISTRICT OF MARICOPA COUNTY

PALO VERDE ADMP

F.C.D. CONTRACT NO. 06-28

WILSON & COMPANY

	BY	DATE
DESIGN		
DESIGN CHK.		
PLANS	JWS/TJE	6-2-08
PLANS CHK.	RRB	6-2-08

SHEET 84 OF 111

REGISTERED LAND SURVEYOR CERTIFICATE NO. 44944 RYAN R. BRANFORT ARIZONA U.S.A.

EXPIRES 9/30/09

200' 0' 200' 400'

SCALE: 1" = 200 FEET
CONTOUR INTERVAL = 2 FEET

FLIGHT DATE: 6-12-07
PHOTO SCALE = 1:7200

The following map represents a survey made by me or under my direction in the County of Maricopa, State of Arizona. I, Ryan R. Branfort, a State of Arizona Registered Land Surveyor (No. 44944, expires 9/30/2009), with my signature and seal affixed below, hereby certify to the Flood Control District of Maricopa County, Arizona that the information shown hereon complies with the National Standard for Spatial Data Accuracy. Tested +/-0.31' horizontal accuracy at 95% confidence level (blind panel, aero triangulation). Tested +/- 0.48' vertical accuracy at 95% confidence level (random elevation checks).

"Certification" when used in the context of this document only constitutes an expression of professional opinion regarding those facts or findings which are the subject of the certification, and does not constitute a warranty or guarantee, either expressed or implied.

THIS MAP WAS PREPARED BY PHOTOGRAMMETRIC METHODS TO NATIONAL MAP ACCURACY STANDARDS FOR 1"= 200' HORIZONTAL SCALE AND 2' CONTOUR INTERVALS.

WILSON & COMPANY, INC.
ENGINEERS & ARCHITECTS

GROUND CONTROL SURVEY DATA PROVIDED BY WILSON & COMPANY

MATCH SHEET 74

E 356,000 E 357,000 E 358,000 E 359,000 E 360,000 E 361,000

N 902,000 N 901,000 N 900,000 N 899,000 N 898,000 N 897,000

MATCH SHEET 96

LEGEND

- PAVED ROAD
- UNPAVED ROAD
- TRAIL
- TREELINE
- FENCE
- DIKE
- CROP
- GUARDRAIL
- WATER LINE
- RAILROAD
- BUILDING
- POLE
- TREE
- SIGN
- SIGN
- POST
- MAILBOX (MB)
- LIGHT POLE
- MANHOLE (MH)
- PICTURE CENTER
- LOCATED OBJECT
- LOCATED OBJECT
- LOCATED OBJECT
- PHOTO CONTROL POINT
- GDAC CONTROL POINT
- SPOT ELEVATION (X 621.6)
- INDEX CONTOUR (640)
- INTERMEDIATE CONTOUR
- INDEFINITE CONTOUR
- DEPRESSION CONTOUR

NOTE: ELEVATIONS ARE BASED ON NORTH AMERICAN VERTICAL DATUM OF 1988.

HORIZONTAL COORDINATES BASED ON ARIZONA STATE PLANE CENTRAL ZONE NORTH AMERICAN DATUM 1983 INTERNATIONAL FEET.

SHEET INDEX MAP

NO.	REVISION	BY	DATE

FLOOD CONTROL DISTRICT OF MARICOPA COUNTY

PALO VERDE ADMP

F.C.D. CONTRACT NO. 06-28

The following map represents a survey made by me or under my direction in the County of Maricopa, State of Arizona. I, Ryan R. Branfort, a State of Arizona Registered Land Surveyor (No. 44944, expires 9/30/2009), with my signature and seal affixed below, hereby certify to the Flood Control District of Maricopa County, Arizona that the information shown hereon complies with the National Standard for Spatial Data Accuracy. Tested +/-0.31' horizontal accuracy at 95% confidence level (blind panel - aero triangulation). Tested +/- 0.48' vertical accuracy at 95% confidence level (random elevation checks).

"Certification" when used in the context of this document only constitutes an expression of professional opinion regarding those facts or findings which are the subject of the certification; and does not constitute a warranty or guarantee, either expressed or implied.

REGISTERED LAND SURVEYOR — CERTIFICATE NO. 44944 — RYAN R. BRANFORT — ARIZONA U.S.A.

EXPIRES 9/30/09

SCALE: 1"= 200 FEET
CONTOUR INTERVAL = 2 FEET

FLIGHT DATE: 6-12-07
PHOTO SCALE = 1"=7200

WILSON & COMPANY

	BY	DATE
DESIGN		
DESIGN CHK.		
PLANS	JWS/TJE	6-2-08
PLANS CHK.	RRB	6-2-08

SHEET 85 OF 172

THIS MAP WAS PREPARED BY PHOTOGRAMMETRIC METHODS TO NATIONAL MAP ACCURACY STANDARDS FOR 1"= 200' HORIZONTAL SCALE AND 2' CONTOUR INTERVALS.

WILSON & COMPANY, INC.
ENGINEERS & ARCHITECTS

GROUND CONTROL SURVEY DATA PROVIDED BY WILSON & COMPANY

MATCH SHEET 75

MATCH SHEET 85

MATCH SHEET 87

MATCH SHEET 97

E 362,000 E 363,000 E 364,000 E 365,000 E 366,000 E 367,000

N 902,000 N 901,000 N 900,000 N 899,000 N 898,000 N 897,000

SALOME HWY

CATTLE GUARD

PHOTO CONTROL POINT 4C01
STAINLESS STEEL ROD IN SLEEVE
0.25' BELOW SURFACE
N: 899633.41
E: 361890.62
Z: 1249.41

TRANSMISSION TOWER

QUARRY

TANKS

LEGEND

- PAVED ROAD
- UNPAVED ROAD
- TRAIL
- TREELINE
- FENCE
- DIKE
- CROP
- GUARDRAIL
- WATER LINE
- RAILROAD
- BUILDING
- POLE
- TREE
- SIGN
- SIGN
- POST
- MAILBOX (MB)
- LIGHT POLE
- MANHOLE (MH)
- PICTURE CENTER
- LOCATED OBJECT
- LOCATED OBJECT
- LOCATED OBJECT
- PHOTO CONTROL POINT
- GDAC CONTROL POINT
- SPOT ELEVATION (X 621.6)
- INDEX CONTOUR (540)
- INTERMEDIATE CONTOUR
- INDEFINITE CONTOUR
- DEPRESSION CONTOUR

NOTE: ELEVATIONS ARE BASED ON NORTH AMERICAN VERTICAL DATUM OF 1988.

HORIZONTAL COORDINATES BASED ON ARIZONA STATE PLANE CENTRAL ZONE NORTH AMERICAN DATUM 1983 INTERNATIONAL FEET.

PHOTO CONTROL POINT

I.D. NUMBER	ELEVATION (FT)	DESCRIPTION/LOCATION
4C01	1249.41	STAINLESS STEEL ROD IN SLEEVE, 0.25' BELOW SURFACE N: 899633.41 E: 361890.62

SHEET INDEX MAP

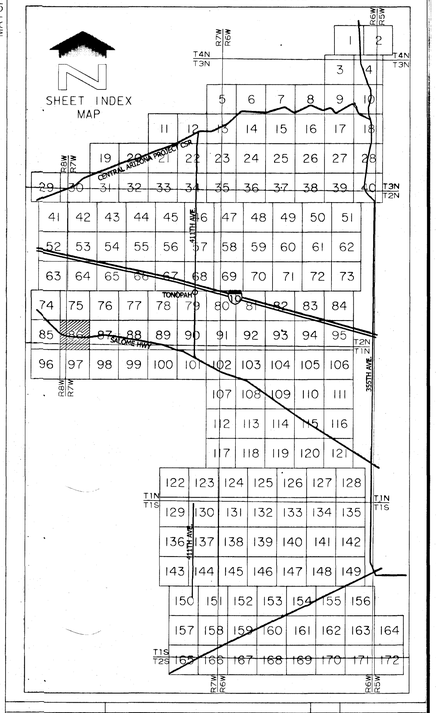

NO.	REVISION	BY	DATE

FLOOD CONTROL DISTRICT OF MARICOPA COUNTY

PALO VERDE ADMP

F.C.D. CONTRACT NO. 06-28

REGISTERED LAND SURVEYOR
CERTIFICATE NO.
44944
RYAN R. BRANFORT
Expires 9-30-09

9/30/09

WILSON & COMPANY

	BY	DATE
DESIGN		
DESIGN CHK.		
PLANS	JWS/TJE	6-2-08
PLANS CHK.	RRB	6-2-08

SHEET 86 OF 172

The following map represents a survey made by me or under my direction in the County of Maricopa, State of Arizona. I, Ryan R. Branfort, a State of Arizona Registered Land Surveyor (No. 44944, expires 9/30/2009), with my signature and seal affixed below, hereby certify to the Flood Control District of Maricopa County, Arizona that the information shown hereon complies with the National Standard for Spatial Data Accuracy. Tested +/-0.31' horizontal accuracy at 95% confidence level (blind panel - aero triangulation). Tested +/- 0.48' vertical accuracy at 95% confidence level (random elevation checks).

"Certification" when used in the context of this document only constitutes an expression of professional opinion regarding those facts or findings which are the subject of the certification, and does not constitute a warranty or guarantee, either expressed or implied.

200' 0' 200' 400'

SCALE: 1"= 200 FEET
CONTOUR INTERVAL = 2 FEET

FLIGHT DATE: 6-12-07
PHOTO SCALE = 1:7200

THIS MAP WAS PREPARED BY PHOTOGRAMMETRIC METHODS TO NATIONAL MAP ACCURACY STANDARDS FOR 1"= 200' HORIZONTAL SCALE AND 2'CONTOUR INTERVALS.

WILSON & COMPANY, INC.
ENGINEERS & ARCHITECTS

GROUND CONTROL SURVEY DATA PROVIDED BY WILSON & COMPANY

MATCH SHEET 76

E 368,000 E 369,000 E 370,000 E 371,000 E 372,000 E 373,000

N 902,000 N 901,000 N 900,000 N 899,000 N 898,000 N 897,000

MATCH SHEET 86

MATCH SHEET 88

MATCH SHEET 98

SALOME HWY

CENTRAL ARIZONA PROJECT CAP

LEGEND

PAVED ROAD	
UNPAVED ROAD	
TRAIL	
TREELINE	
FENCE	
DIKE	
CROP	
GUARDRAIL	
WATER LINE	
RAILROAD	
BUILDING	
POLE	
TREE	
SIGN	
SIGN	
POST	
MAILBOX	MB
LIGHT POLE	
MANHOLE	MH
PICTURE CENTER	
LOCATED OBJECT	
LOCATED OBJECT	
LOCATED OBJECT	
PHOTO CONTROL POINT	
GDAC CONTROL POINT	
SPOT ELEVATION	X 621.6
INDEX CONTOUR	640
INTERMEDIATE CONTOUR	
INDEFINITE CONTOUR	
DEPRESSION CONTOUR	

NOTE: ELEVATIONS ARE BASED ON NORTH AMERICAN VERTICAL DATUM OF 1988.

HORIZONTAL COORDINATES BASED ON ARIZONA STATE PLANE CENTRAL ZONE NORTH AMERICAN DATUM 1983 INTERNATIONAL FEET.

SHEET INDEX MAP

NO.	REVISION	BY	DATE

FLOOD CONTROL DISTRICT OF MARICOPA COUNTY

PALO VERDE ADMP

F.C.D. CONTRACT NO. 06-28

SCALE: 1"= 200 FEET
CONTOUR INTERVAL = 2 FEET

FLIGHT DATE: 6-12-07
PHOTO SCALE = 1:7200

200' 0' 200' 400'

REGISTERED LAND SURVEYOR CERTIFICATE 44944 RYAN R. BRANFORT ARIZONA, U.S.A.

EXPIRES 9/30/09

WILSON &COMPANY

	BY	DATE
DESIGN		
DESIGN CHK.		
PLANS	JWS/TJE	6-2-08
PLANS CHK.	RRB	6-2-08

SHEET 87 OF 172

The following map represents a survey made by me or under my direction in the County of Maricopa, State of Arizona. I, Ryan R. Branfort, a State of Arizona Registered Land Surveyor (No. 44944, expires 9/30/2009), with my signature and seal affixed below, hereby certify to the Flood Control District of Maricopa County, Arizona that the information shown hereon complies with the National Standard for Spatial Data Accuracy. Tested +/-0.31' horizontal accuracy at 95% confidence level (blind panel - aero triangulation). Tested +/- 0.48' vertical accuracy at 95% confidence level (random elevation checks).

"Certification" when used in the context of this document only constitutes an expression of professional opinion regarding those facts or findings which are the subject of the certification, and does not constitute a warranty or guarantee, either expressed or implied.

THIS MAP WAS PREPARED BY PHOTOGRAMMETRIC METHODS TO NATIONAL MAP ACCURACY STANDARDS FOR 1"= 200' HORIZONTAL SCALE AND 2'CONTOUR INTERVALS.

WILSON & COMPANY, INC.
ENGINEERS & ARCHITECTS

GROUND CONTROL SURVEY DATA
PROVIDED BY WILSON & COMPANY

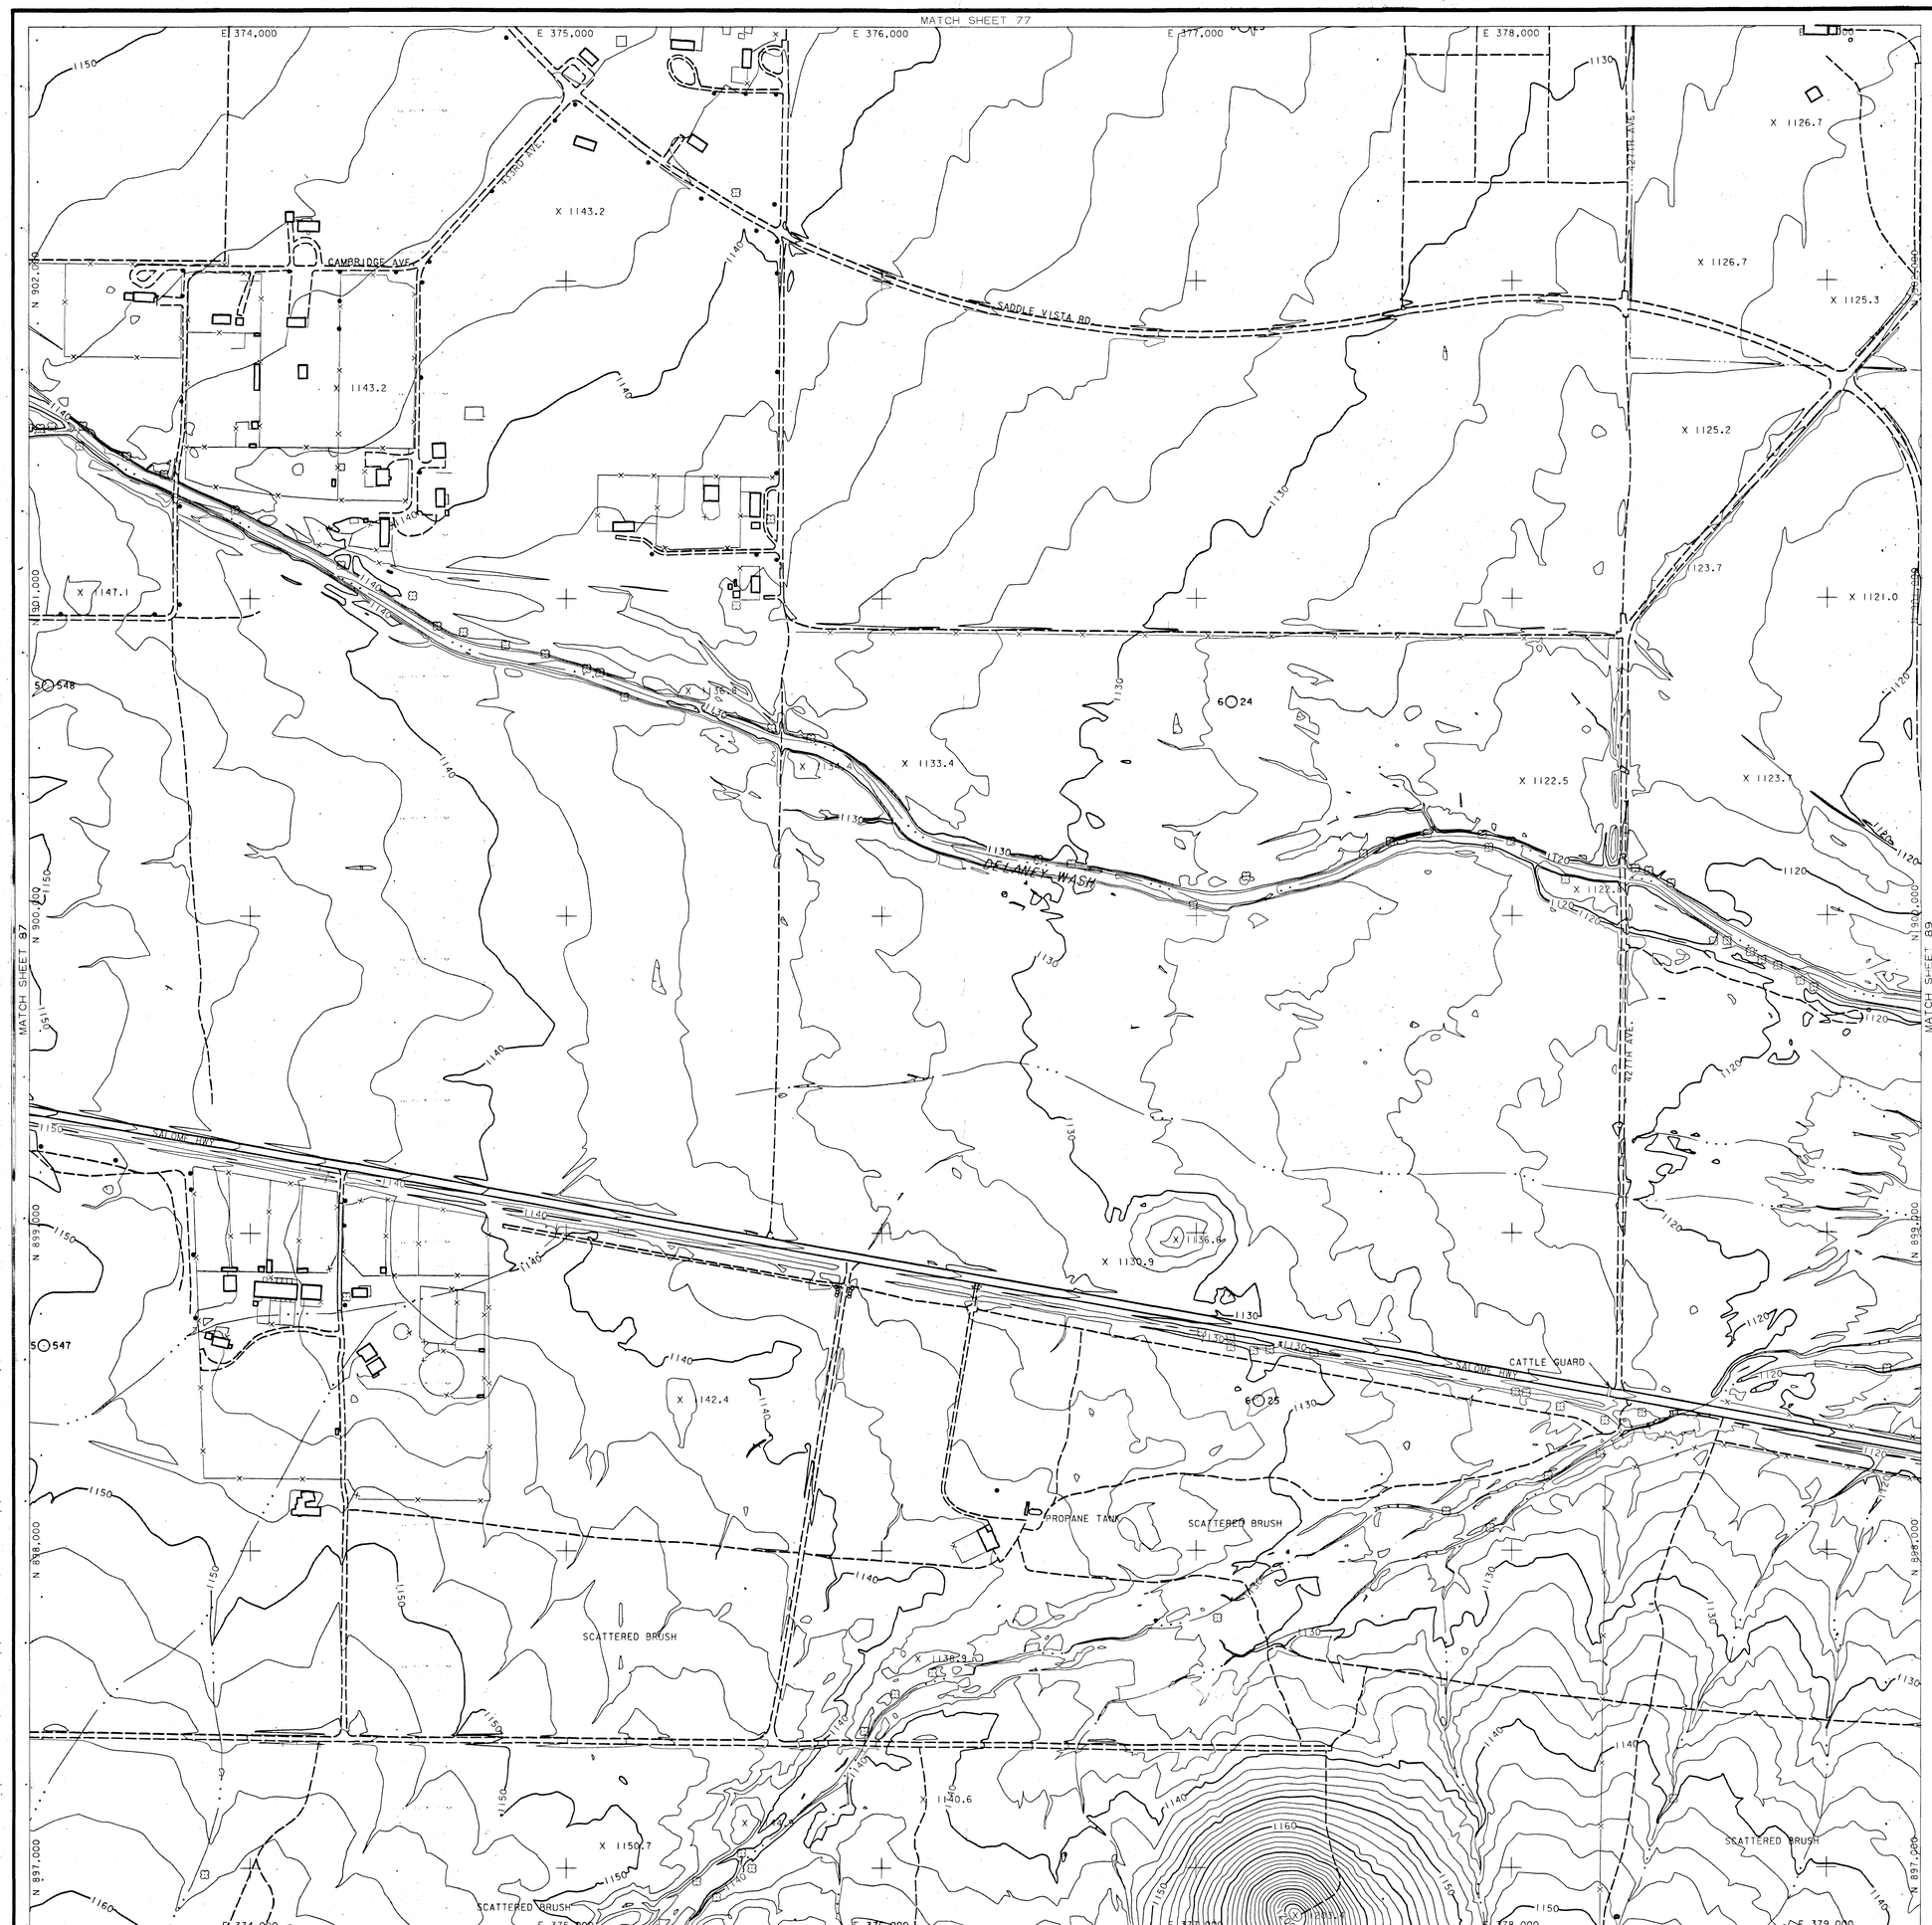

LEGEND

PAVED ROAD	
UNPAVED ROAD	
TRAIL	
TREELINE	
FENCE	
DIKE	
CROP	
GUARDRAIL	
WATER LINE	
RAILROAD	
BUILDING	
POLE	
TREE	
SIGN	
SIGN	
POST	
MAILBOX	MB
LIGHT POLE	
MANHOLE	MH
PICTURE CENTER	1 2
LOCATED OBJECT	
LOCATED OBJECT	
LOCATED OBJECT	
PHOTO CONTROL POINT	
GDAC CONTROL POINT	
SPOT ELEVATION	X 621.6
INDEX CONTOUR	640
INTERMEDIATE CONTOUR	
INDEFINITE CONTOUR	
DEPRESSION CONTOUR	

NOTE: ELEVATIONS ARE BASED ON NORTH AMERICAN VERTICAL DATUM OF 1988.

HORIZONTAL COORDINATES BASED ON ARIZONA STATE PLANE CENTRAL ZONE NORTH AMERICAN DATUM 1983 INTERNATIONAL FEET.

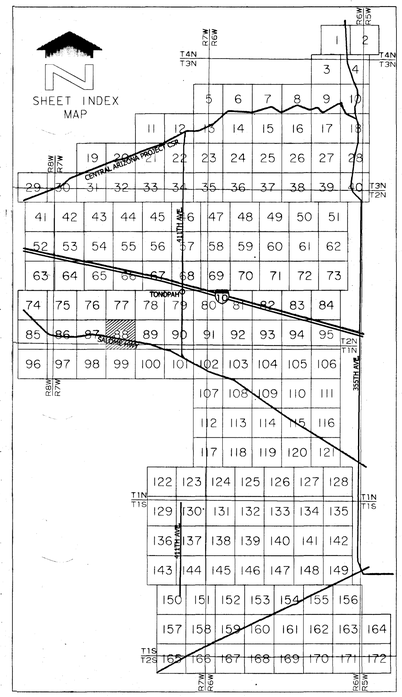

NO.	REVISION	BY	DATE

FLOOD CONTROL DISTRICT OF MARICOPA COUNTY

PALO VERDE ADMP

F.C.D. CONTRACT NO. 06-28

The following map represents a survey made by me or under my direction in the County of Maricopa, State of Arizona.
I, Ryan R. Branfort, a State of Arizona Registered Land Surveyor (No. 44944, expires 9/30/2009), with my signature and seal affixed below, hereby certify to the Flood Control District of Maricopa County, Arizona that the information shown hereon complies with the National Standard for Spatial Data Accuracy. Tested +/-0.31' horizontal accuracy at 95% confidence level (blind panel - aero triangulation). Tested +/- 0.48' vertical accuracy at 95% confidence level (random elevation checks).

"Certification" when used in the context of this document only constitutes an expression of professional opinion regarding those facts or findings which are the subject of the certification, and does not constitute a warranty or guarantee, either expressed or implied.

200' 0' 200' 400'

SCALE: 1"= 200 FEET
CONTOUR INTERVAL = 2 FEET

FLIGHT DATE: 6-12-07
PHOTO SCALE = 1:7200

REGISTERED LAND SURVEYOR CERTIFICATE NO. 44944 RYAN R. BRANFORT ARIZONA, U.S.A.

EXPIRES 9/30/09

WILSON & COMPANY

	BY	DATE
DESIGN		
DESIGN CHK.		
PLANS	JWS/TJE	6-2-08
PLANS CHK.	RRB	6-2-08

SHEET 88 OF 172

THIS MAP WAS PREPARED BY PHOTOGRAMMETRIC METHODS TO NATIONAL MAP ACCURACY STANDARDS FOR 1"= 200' HORIZONTAL SCALE AND 2' CONTOUR INTERVALS.

WILSON & COMPANY, INC.
ENGINEERS & ARCHITECTS

GROUND CONTROL SURVEY DATA
PROVIDED BY WILSON & COMPANY

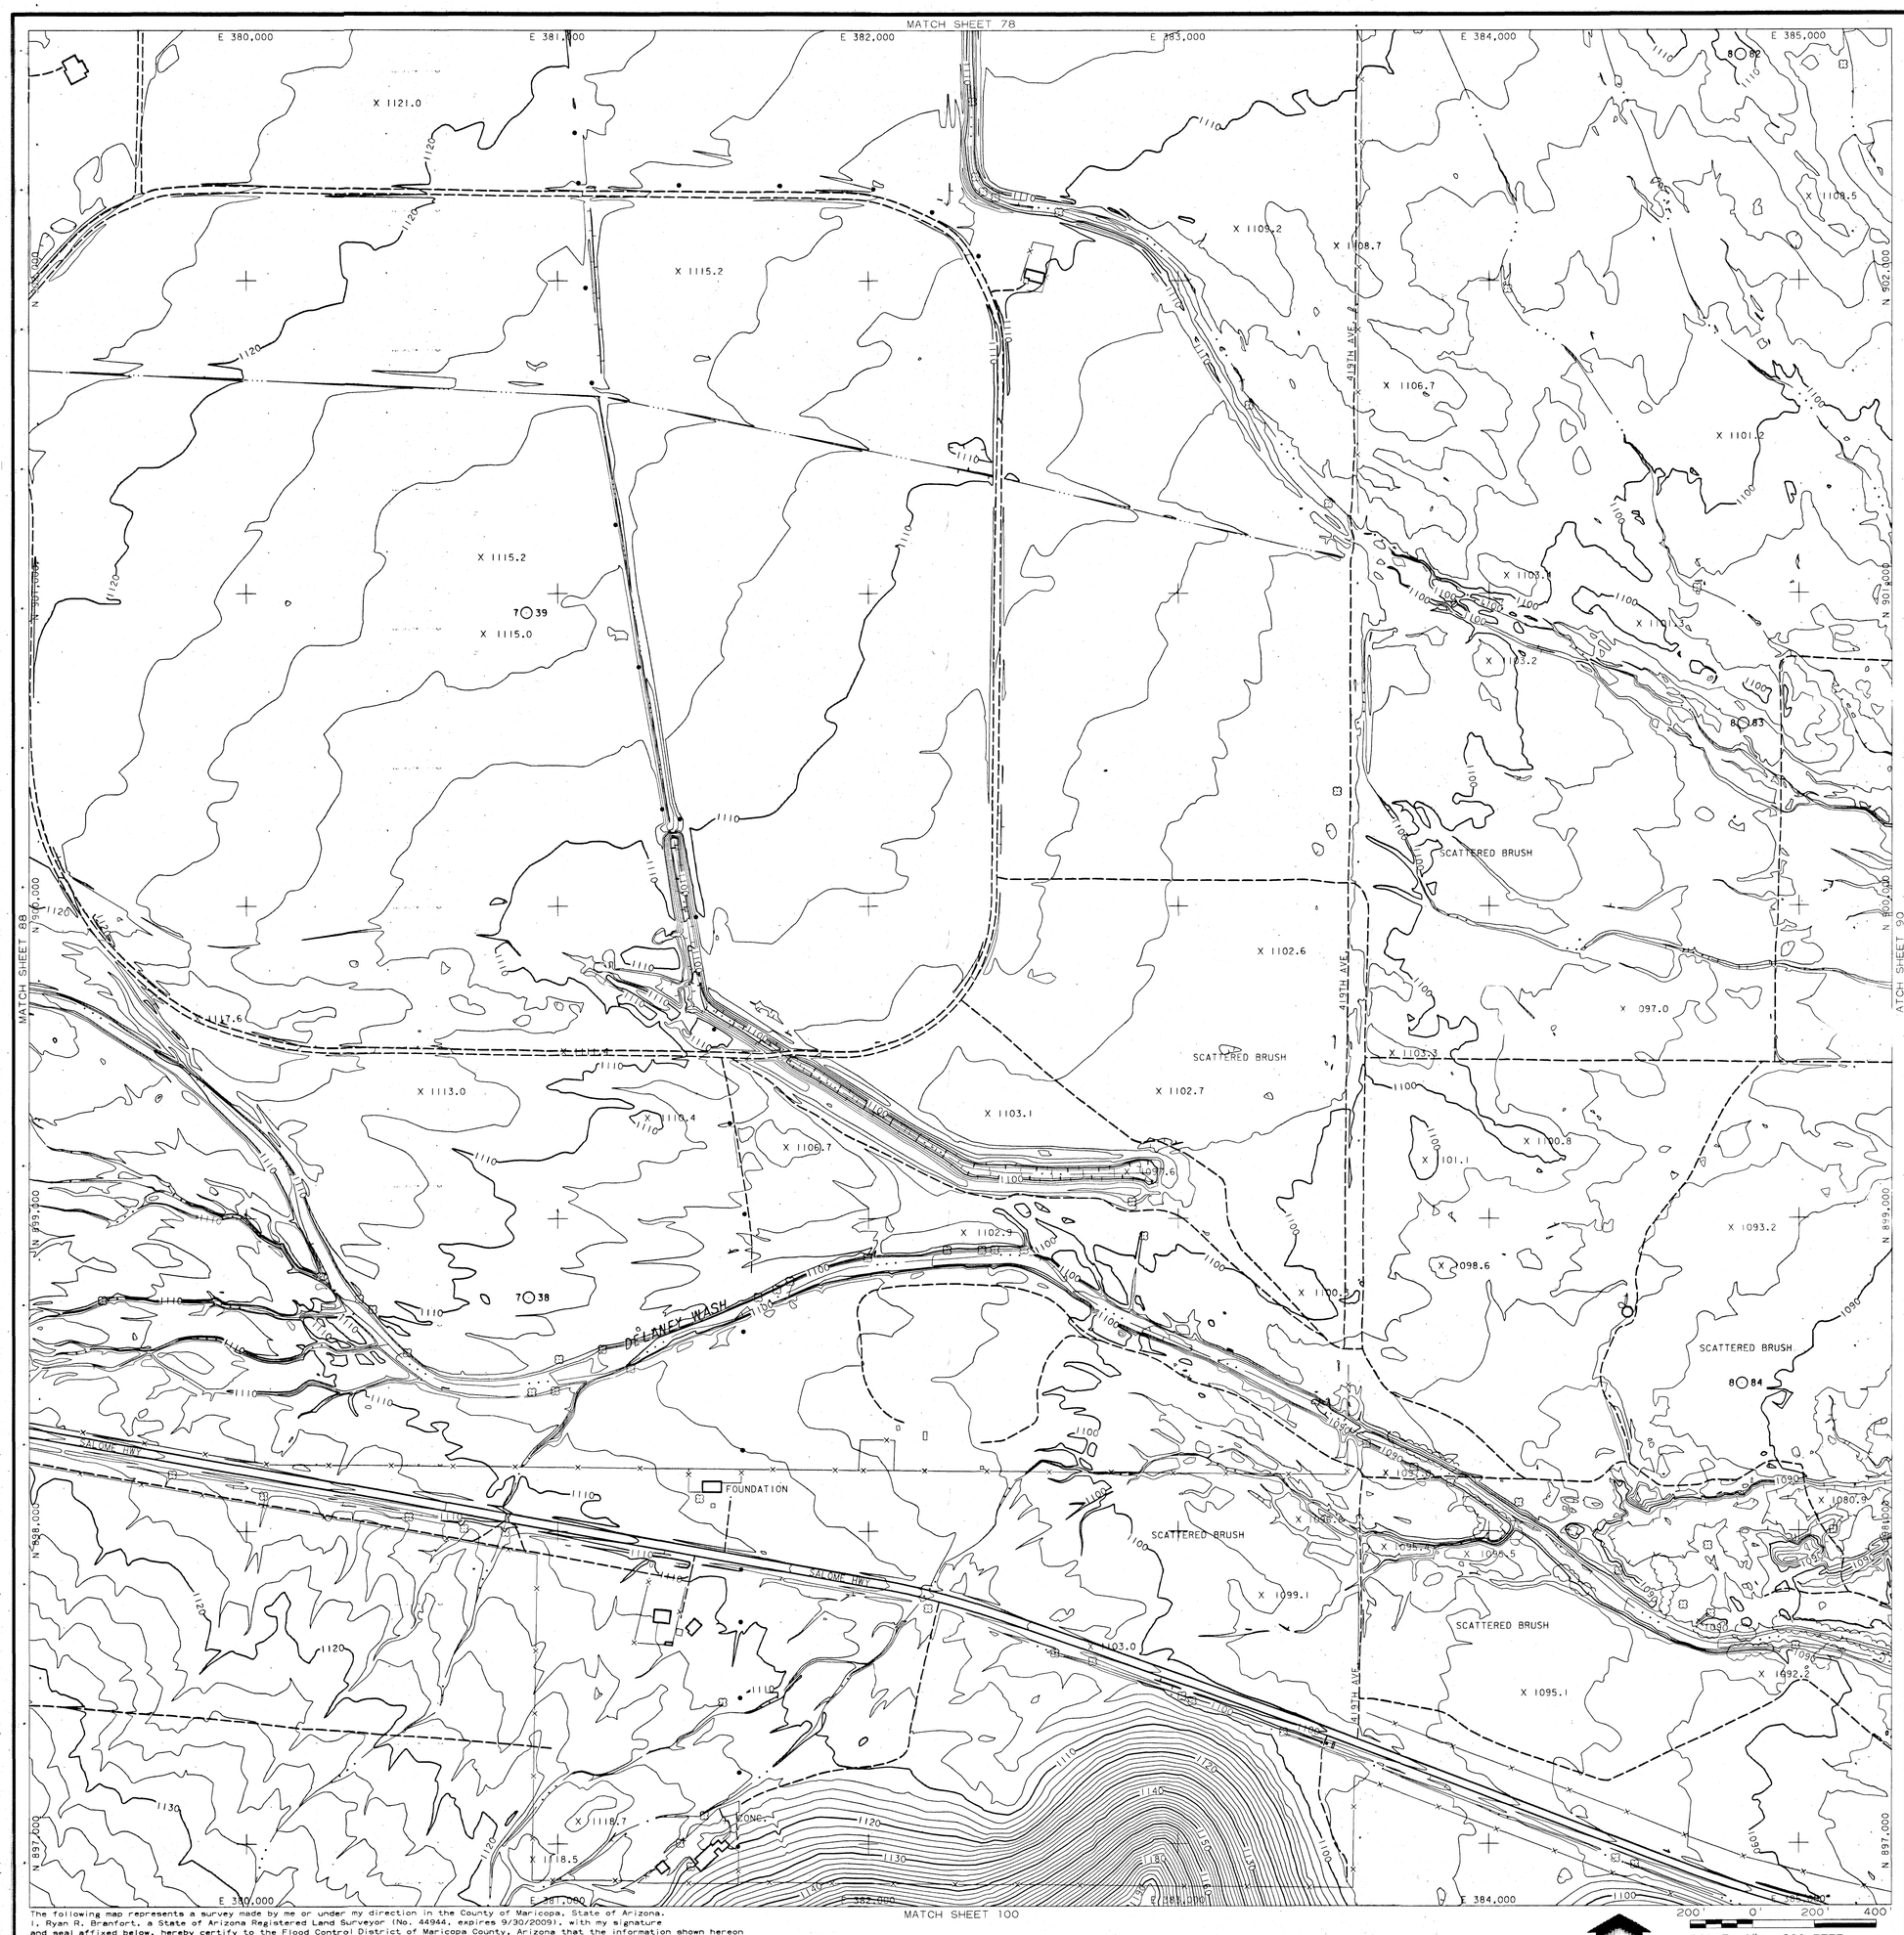

LEGEND

- PAVED ROAD
- UNPAVED ROAD
- TRAIL
- TREELINE
- FENCE
- DIKE
- CROP
- GUARDRAIL
- WATER LINE
- RAILROAD
- BUILDING
- POLE
- TREE
- SIGN
- SIGN
- POST
- MAILBOX (MB)
- LIGHT POLE
- MANHOLE (MH)
- PICTURE CENTER (1 2)
- LOCATED OBJECT
- LOCATED OBJECT
- LOCATED OBJECT
- PHOTO CONTROL POINT
- GDAC CONTROL POINT
- SPOT ELEVATION X 621.6
- INDEX CONTOUR 640
- INTERMEDIATE CONTOUR
- INDEFINITE CONTOUR
- DEPRESSION CONTOUR

NOTE: ELEVATIONS ARE BASED ON NORTH AMERICAN VERTICAL DATUM OF 1988.

HORIZONTAL COORDINATES BASED ON ARIZONA STATE PLANE CENTRAL ZONE NORTH AMERICAN DATUM 1983 INTERNATIONAL FEET.

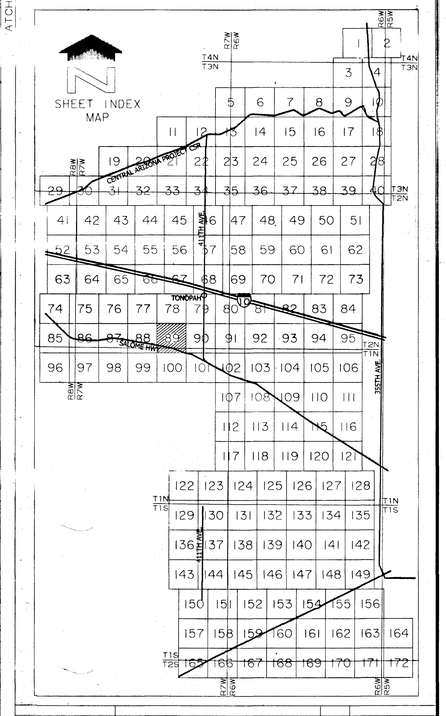

NO.	REVISION	BY	DATE

FLOOD CONTROL DISTRICT OF MARICOPA COUNTY

PALO VERDE ADMP

F.C.D. CONTRACT NO. 06-28

WILSON & COMPANY

	BY	DATE
DESIGN		
DESIGN CHK.		
PLANS	JWS/TJE	6-2-08
PLANS CHK.	RRB	6-2-08

SHEET 89 OF 172

REGISTERED LAND SURVEYOR CERTIFICATE NO. 44944 RYAN R. BRANFORT Date Signed 6-06-08 ARIZONA, U.S.A.

EXPIRES 9/30/09

SCALE: 1"= 200 FEET
CONTOUR INTERVAL = 2 FEET

FLIGHT DATE: 6-12-07
PHOTO SCALE = 1:7200

The following map represents a survey made by me or under my direction in the County of Maricopa, State of Arizona.
I, Ryan R. Branfort, a State of Arizona Registered Land Surveyor (No. 44944, expires 9/30/2009), with my signature and seal affixed below, hereby certify to the Flood Control District of Maricopa County, Arizona that the information shown hereon complies with the National Standard for Spatial Data Accuracy. Tested +/-0.31' horizontal accuracy at 95% confidence level (blind panel - aero triangulation). Tested +/- 0.48' vertical accuracy at 95% confidence level (random elevation checks).

"Certification" when used in the context of this document only constitutes an expression of professional opinion regarding those facts or findings which are the subject of the certification, and does not constitute a warranty or guarantee, either expressed or implied.

THIS MAP WAS PREPARED BY PHOTOGRAMMETRIC METHODS TO NATIONAL MAP ACCURACY STANDARDS FOR 1"= 200' HORIZONTAL SCALE AND 2' CONTOUR INTERVALS.

WILSON & COMPANY, INC.
ENGINEERS & ARCHITECTS

GROUND CONTROL SURVEY DATA
PROVIDED BY WILSON & COMPANY

MATCH SHEET 79

MATCH SHEET 89

MATCH SHEET 91

MATCH SHEET 101

E 386,000 E 387,000 E 388,000 E 389,000 E 390,000 E 391,000

N 902,000 N 901,000 N 900,000 N 899,000 N 898,000 N 897,000

SCATTERED BRUSH
BRUSH
CULTIVATED
CROPLINE
41TH AVE
MCDOWELL RD.

X 1104.9 X 1103.4 X 1100.8 X 1100.8 X 1095.5 X 1094.2 X 1092.8 X 1088.1 X 1088.3 X 1084.4 X 1083.9 X 1081.0 X 1080.8 X 1078.8 X 1087.0 X 1074.2 X 1089.5 X 1087.4 X 1084.3 X 1082.6 X 1081.4 X 1081.6 X 1080.4 X 1080.0 X 1080.7 X 1078.3 X 1073.4 X 1073.6 X 1075.3 X 1076.0 X 1076.0

9 98 9 97

1090 1100 1080 1070 1060

LEGEND

- PAVED ROAD
- UNPAVED ROAD
- TRAIL
- TREELINE
- FENCE
- DIKE
- CROP
- GUARDRAIL
- WATER LINE
- RAILROAD
- BUILDING
- POLE
- TREE
- SIGN
- SIGN
- POST
- MAILBOX (MB)
- LIGHT POLE
- MANHOLE (MH)
- PICTURE CENTER 1 2
- LOCATED OBJECT
- LOCATED OBJECT
- LOCATED OBJECT
- PHOTO CONTROL POINT
- GDAC CONTROL POINT
- SPOT ELEVATION X 621.6
- INDEX CONTOUR 640
- INTERMEDIATE CONTOUR
- INDEFINITE CONTOUR
- DEPRESSION CONTOUR

NOTE: ELEVATIONS ARE BASED ON NORTH AMERICAN VERTICAL DATUM OF 1988.

HORIZONTAL COORDINATES BASED ON ARIZONA STATE PLANE CENTRAL ZONE NORTH AMERICAN DATUM 1983 INTERNATIONAL FEET.

SHEET INDEX MAP

CENTRAL ARIZONA PROJECT CAP
SALOME HWY
TONOPAH
41TH AVE
T4N T3N T2N T1N T1S T2S
R2W R1W R1E R2E R3E R4E R5E R6E R7E R7W R6W R5W R4W R3W

							1	2				
							3	4				
					5	6	7	8	9	10		
			11	12	13	14	15	16	17	18		
		19	20	21	22	23	24	25	26	27	28	
29	30	31	32	33	34	35	36	37	38	39	40	
41	42	43	44	45	46	47	48	49	50	51		
52	53	54	55	56	57	58	59	60	61	62		
63	64	65	66	67	68	69	70	71	72	73		
74	75	76	77	78	79	80	81	82	83	84		
85	86	87	88	89	90	91	92	93	94	95		
96	97	98	99	100	101	102	103	104	105	106		
						107	108	109	110	111		
						112	113	114	115	116		
						117	118	119	120	121		
					122	123	124	125	126	127	128	
				129	130	131	132	133	134	135		
			136	137	138	139	140	141	142			
			143	144	145	146	147	148	149			
		150	151	152	153	154	155	156				
		157	158	159	160	161	162	163	164			
		165	166	167	168	169	170	171	172			

NO.	REVISION	BY	DATE

FLOOD CONTROL DISTRICT OF MARICOPA COUNTY

PALO VERDE ADMP

F.C.D. CONTRACT NO. 06-28

The following map represents a survey made by me or under my direction in the County of Maricopa, State of Arizona. I, Ryan R. Branfort, a State of Arizona Registered Land Surveyor (No. 44944, expires 9/30/2009), with my signature and seal affixed below, hereby certify to the Flood Control District of Maricopa County, Arizona that the information shown hereon complies with the National Standard for Spatial Data Accuracy. Tested +/-0.31' horizontal accuracy at 95% confidence level (blind panel - aero triangulation). Tested +/- 0.48' vertical accuracy at 95% confidence level (random elevation checks).

"Certification" when used in the context of this document only constitutes an expression of professional opinion regarding those facts or findings which are the subject of the certification, and does not constitute a warranty or guarantee, either expressed or implied.

REGISTERED LAND SURVEYOR CERTIFICATE NO. 44944 RYAN R. BRANFORT — EXPIRES 9/30/09

SCALE: 1"= 200 FEET
CONTOUR INTERVAL = 2 FEET

FLIGHT DATE: 6-12-07
PHOTO SCALE = 1"=200'

200' 0' 200' 400'

WILSON &COMPANY

	BY	DATE
DESIGN		
DESIGN CHK.		
PLANS	JWS/TJE	6-2-08
PLANS CHK.	RRB	6-2-08

SHEET 90 OF 172

THIS MAP WAS PREPARED BY PHOTOGRAMMETRIC METHODS TO NATIONAL MAP ACCURACY STANDARDS FOR 1"= 200' HORIZONTAL SCALE AND 2' CONTOUR INTERVALS.

WILSON & COMPANY, INC.
ENGINEERS & ARCHITECTS

GROUND CONTROL SURVEY DATA PROVIDED BY WILSON & COMPANY

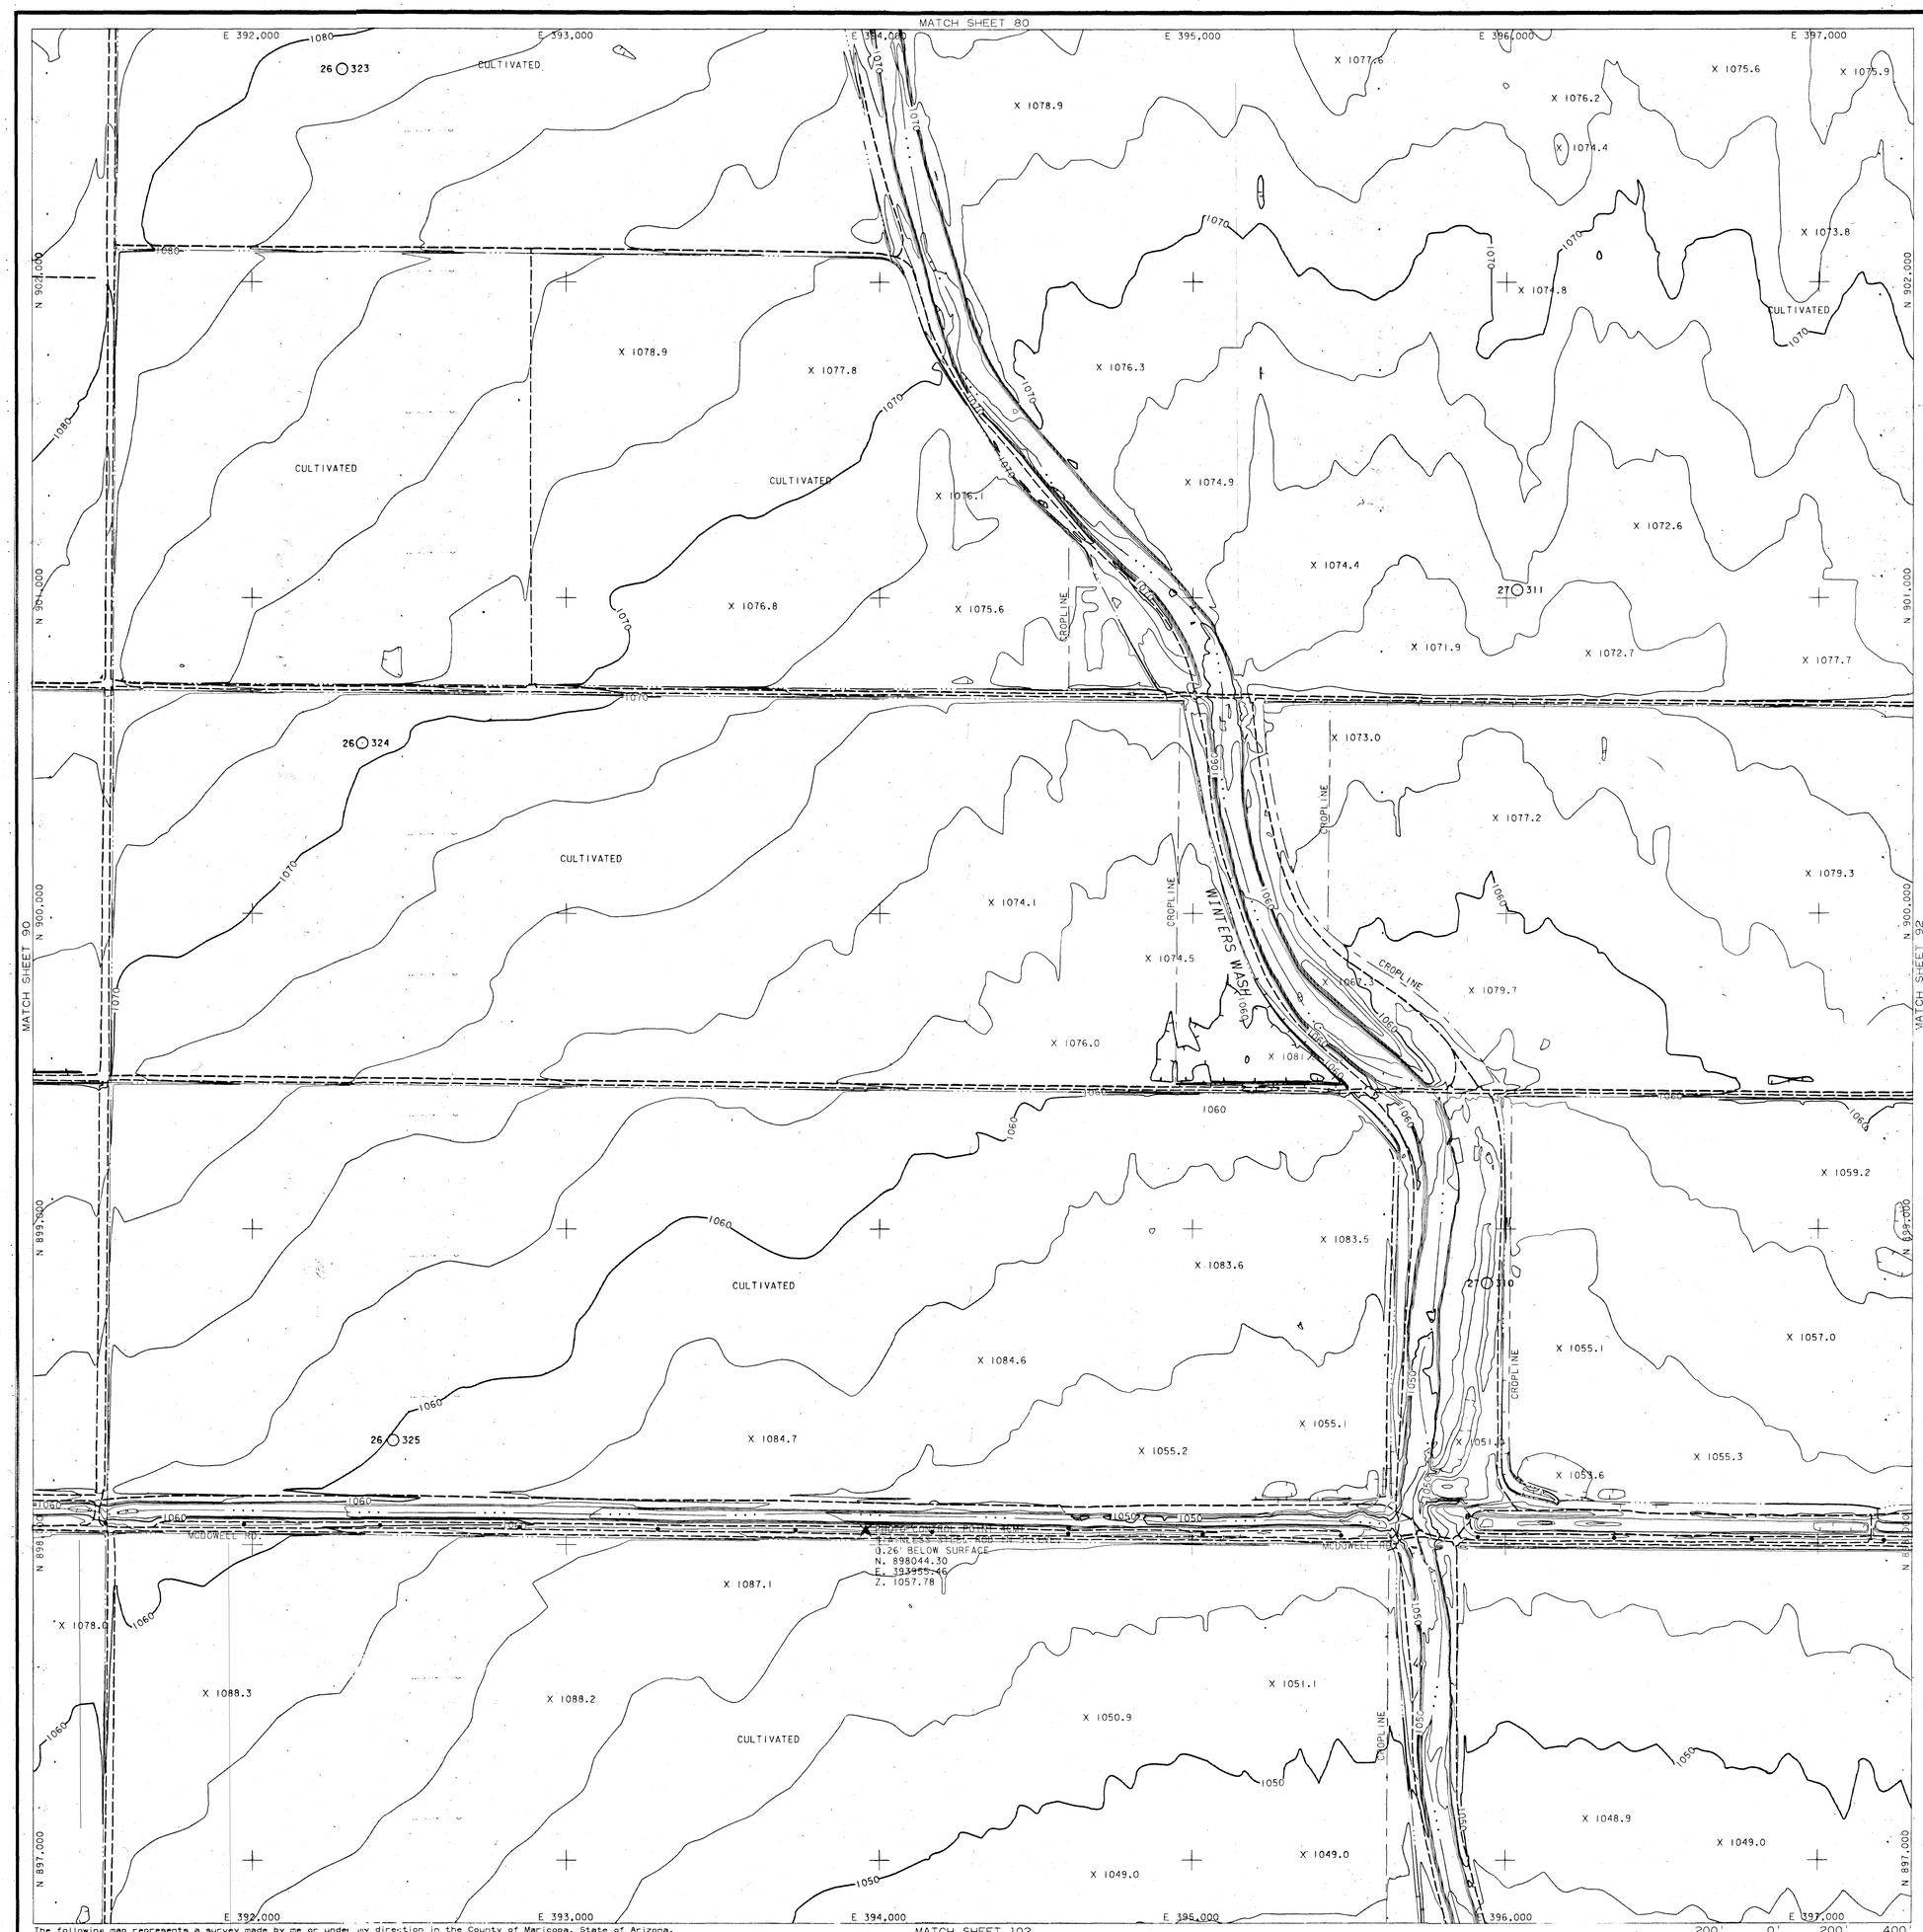

LEGEND

- PAVED ROAD
- UNPAVED ROAD
- TRAIL
- TREELINE
- FENCE
- DIKE
- CROP
- GUARDRAIL
- WATER LINE
- RAILROAD
- BUILDING
- POLE
- TREE
- SIGN
- SIGN
- POST
- MAILBOX — MB
- LIGHT POLE
- MANHOLE — MH
- PICTURE CENTER — 1 2
- LOCATED OBJECT
- LOCATED OBJECT
- LOCATED OBJECT
- PHOTO CONTROL POINT
- GDAC CONTROL POINT
- SPOT ELEVATION — X 621.6
- INDEX CONTOUR — 640
- INTERMEDIATE CONTOUR
- INDEFINITE CONTOUR
- DEPRESSION CONTOUR

NOTE: ELEVATIONS ARE BASED ON NORTH AMERICAN VERTICAL DATUM OF 1988.

HORIZONTAL COORDINATES BASED ON ARIZONA STATE PLANE CENTRAL ZONE NORTH AMERICAN DATUM 1983 INTERNATIONAL FEET.

PHOTO CONTROL POINT

I.D. NUMBER	ELEVATION (FT)	DESCRIPTION/LOCATION
4CM1	1057.78	STAINLESS STEEL ROD IN SLEEVE, 0.26' BELOW SURFACE N: 898044.30 E: 393955.46

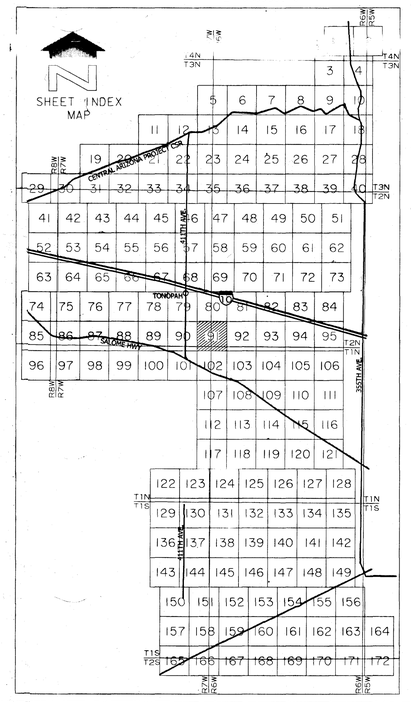

NO.	REVISION	BY	DATE

FLOOD CONTROL DISTRICT OF MARICOPA COUNTY

PALO VERDE ADMP

F.C.D. CONTRACT NO. 06-28

WILSON & COMPANY

	BY	DATE
DESIGN		
DESIGN CHK.		
PLANS	JWS/TJE	6-2-08
PLANS CHK.	RRB	6-2-08

SHEET 91 OF 172

REGISTERED LAND SURVEYOR CERTIFICATE NO. 44944 RYAN R. BRANFORT ARIZONA U.S.A.

EXPIRES 9/30/09

The following map represents a survey made by me or under my direction in the County of Maricopa, State of Arizona. I, Ryan R. Branfort, a State of Arizona Registered Land Surveyor (No. 44944, expires 9/30/2009), with my signature and seal affixed below, hereby certify to the Flood Control District of Maricopa County, Arizona that the information shown hereon complies with the National Standard for Spatial Data Accuracy. Tested +/-0.31' horizontal accuracy at 95% confidence level (blind panel - aero triangulation). Tested +/- 0.48' vertical accuracy at 95% confidence level (random elevation checks).

"Certification" when used in the context of this document only constitutes an expression of professional opinion regarding those facts or findings which are the subject of the certification, and does not constitute a warranty or guarantee, either expressed or implied.

200' 0' 200' 400'

SCALE: 1"= 200 FEET
CONTOUR INTERVAL = 2 FEET

FLIGHT DATE: 6-12-07
PHOTO SCALE = 1:7200

THIS MAP WAS PREPARED BY PHOTOGRAMMETRIC METHODS TO NATIONAL MAP ACCURACY STANDARDS FOR 1"= 200' HORIZONTAL SCALE AND 2' CONTOUR INTERVALS.

WILSON & COMPANY, INC.
ENGINEERS & ARCHITECTS

GROUND CONTROL SURVEY DATA PROVIDED BY WILSON & COMPANY

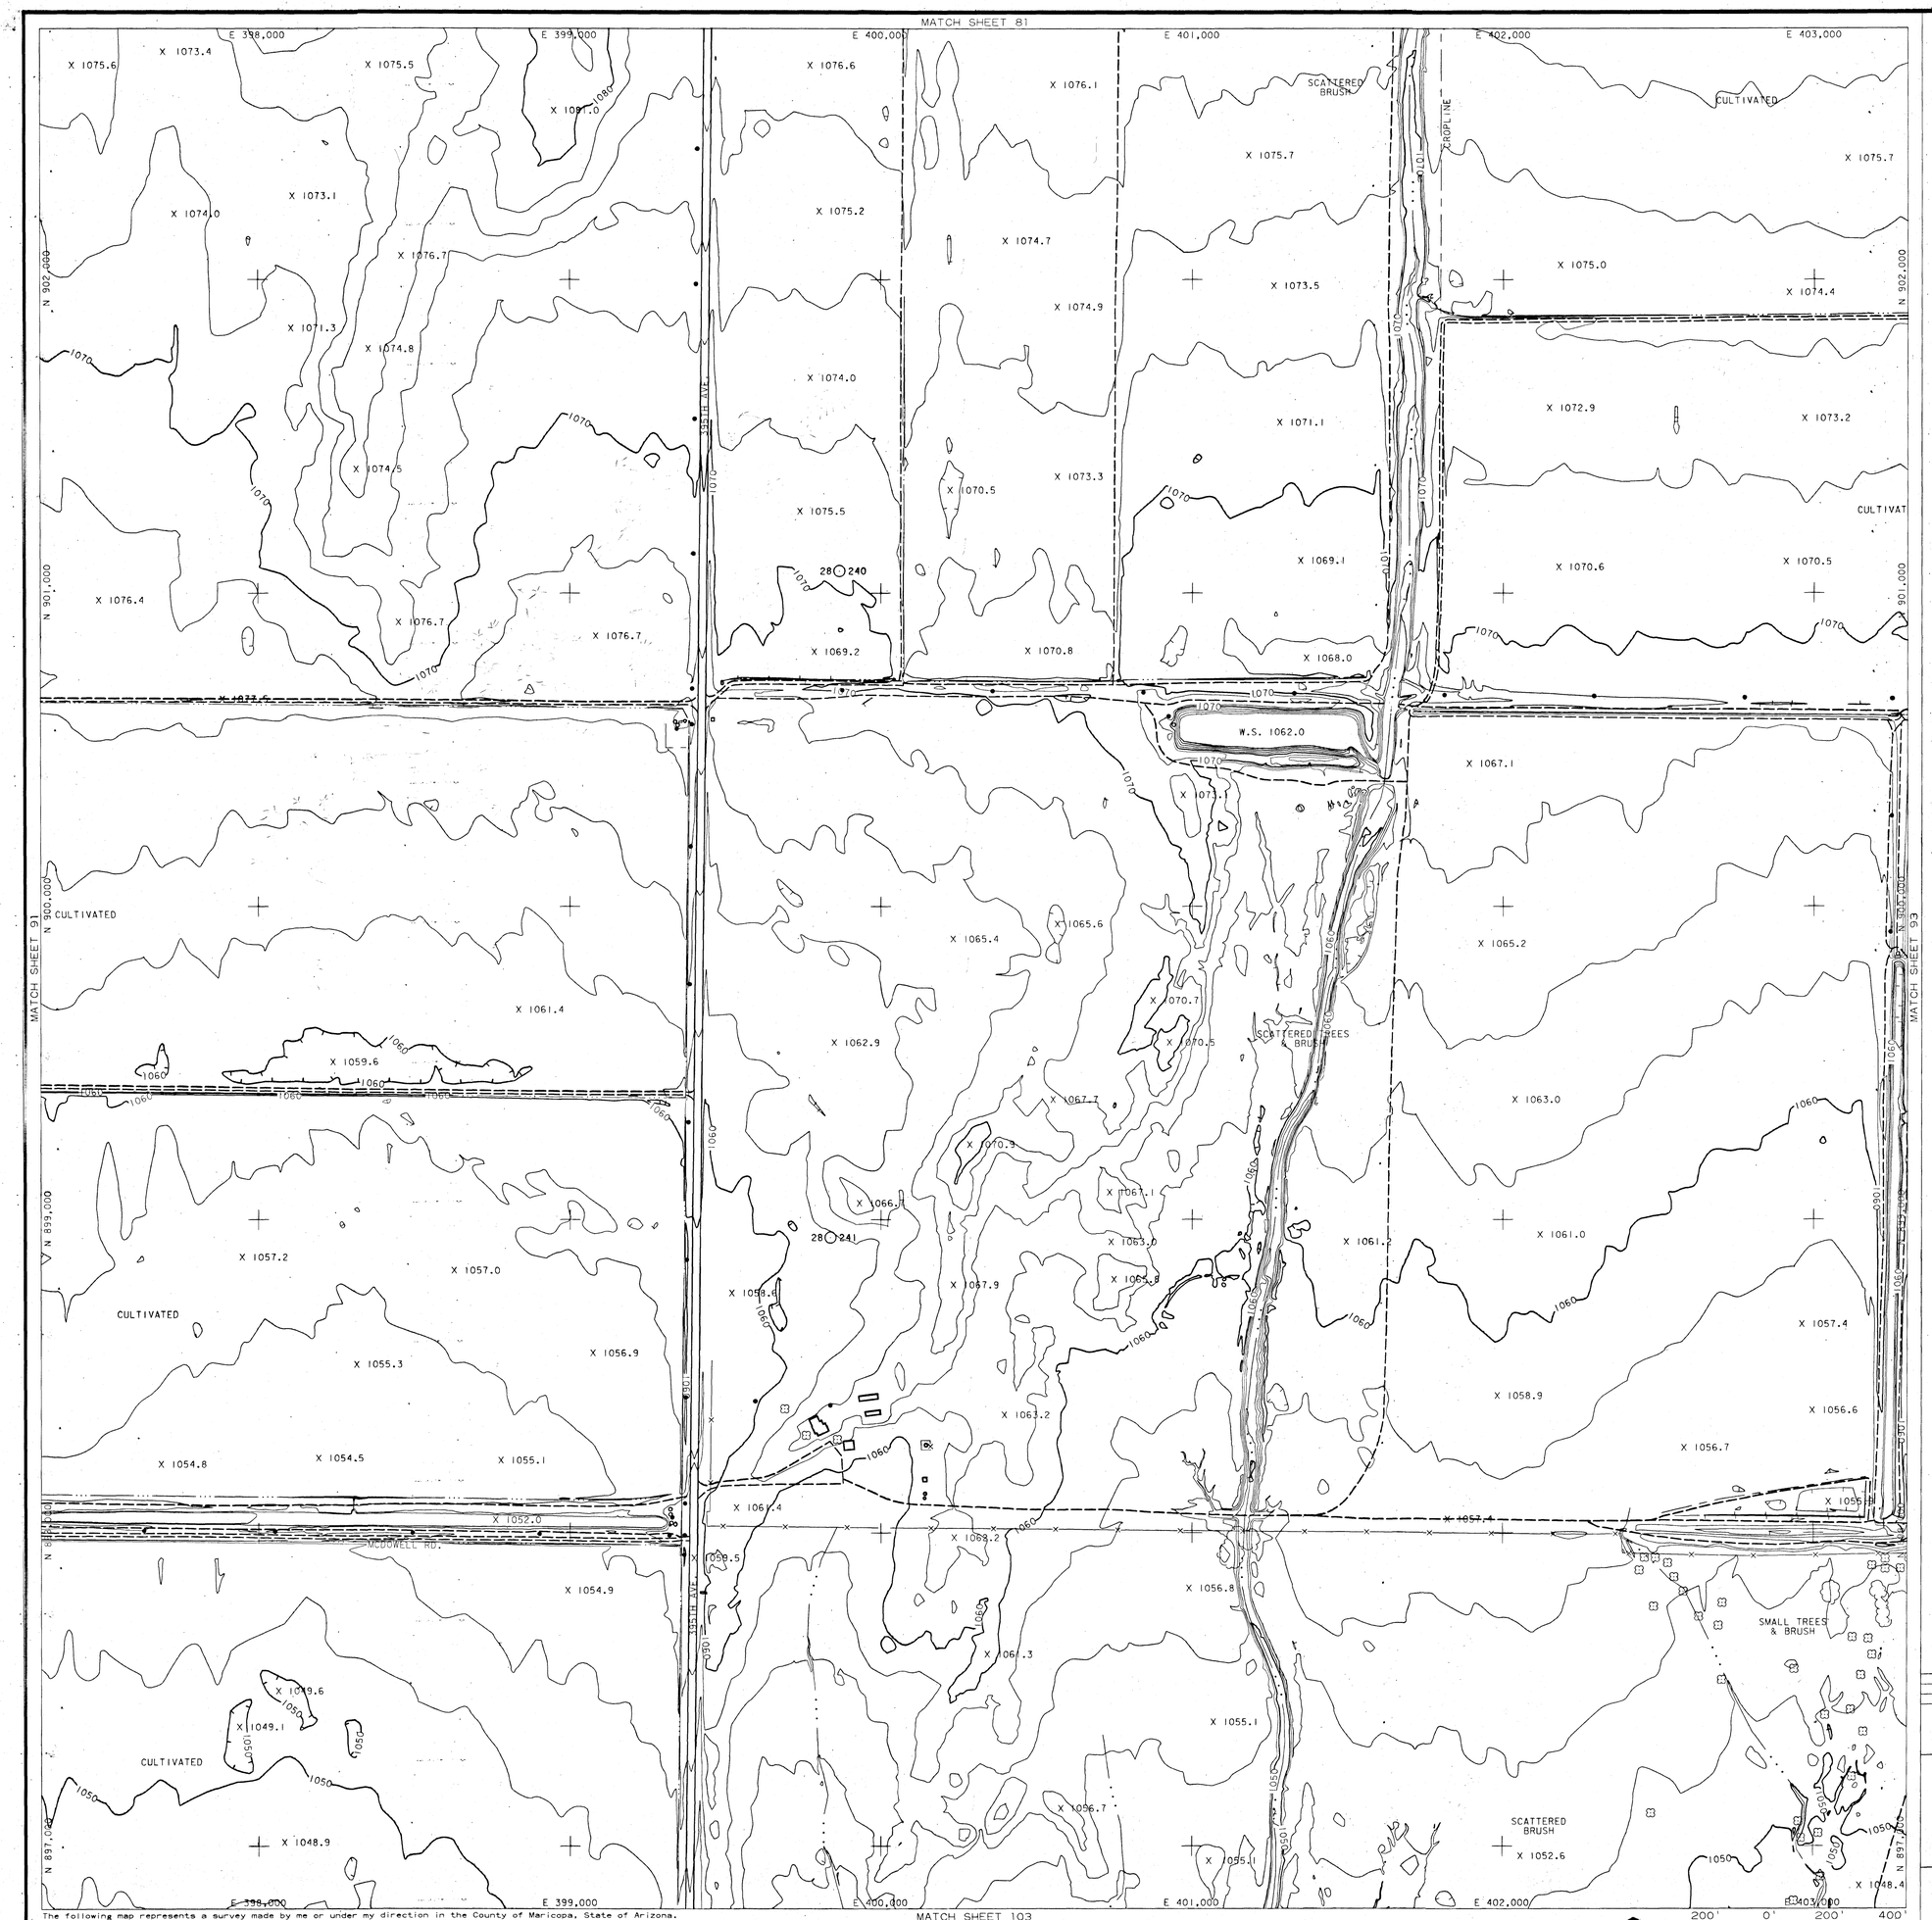

LEGEND

- PAVED ROAD
- UNPAVED ROAD
- TRAIL
- TREELINE
- FENCE
- DIKE
- CROP
- GUARDRAIL
- WATER LINE
- RAILROAD
- BUILDING
- POLE
- TREE
- SIGN
- SIGN
- POST
- MAILBOX
- LIGHT POLE
- MANHOLE
- PICTURE CENTER
- LOCATED OBJECT
- LOCATED OBJECT
- LOCATED OBJECT
- PHOTO CONTROL POINT
- GDAC CONTROL POINT
- SPOT ELEVATION X 621.6
- INDEX CONTOUR
- INTERMEDIATE CONTOUR
- INDEFINITE CONTOUR
- DEPRESSION CONTOUR

NOTE: ELEVATIONS ARE BASED ON NORTH AMERICAN VERTICAL DATUM OF 1988.

HORIZONTAL COORDINATES BASED ON ARIZONA STATE PLANE CENTRAL ZONE NORTH AMERICAN DATUM 1983 INTERNATIONAL FEET.

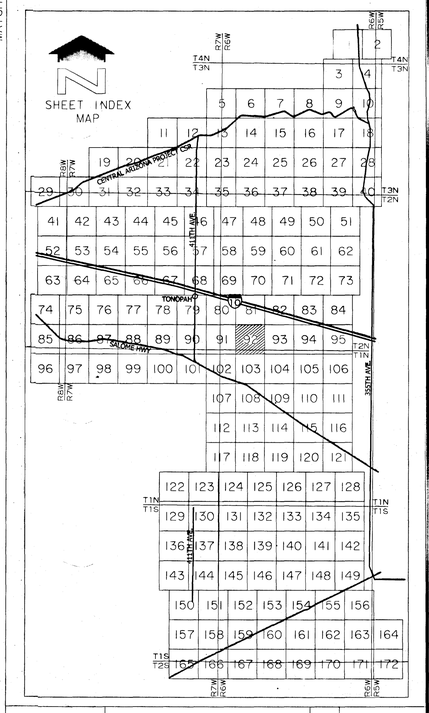

NO.	REVISION	BY	DATE

FLOOD CONTROL DISTRICT OF MARICOPA COUNTY

PALO VERDE ADMP

F.C.D. CONTRACT NO. 06-28

The following map represents a survey made by me or under my direction in the County of Maricopa, State of Arizona.
I, Ryan R. Branfort, a State of Arizona Registered Land Surveyor (No. 44944, expires 9/30/2009), with my signature and seal affixed below, hereby certify to the Flood Control District of Maricopa County, Arizona that the information shown hereon complies with the National Standard for Spatial Data Accuracy. Tested +/-0.31' horizontal accuracy at 95% confidence level (blind panel - aero triangulation). Tested +/- 0.48' vertical accuracy at 95% confidence level (random elevation checks).

"Certification" when used in the context of this document only constitutes an expression of professional opinion regarding those facts or findings which are the subject of the certification, and does not constitute a warranty or guarantee, either expressed or implied.

200' 0' 200' 400'

SCALE: 1"= 200 FEET
CONTOUR INTERVAL = 2 FEET

FLIGHT DATE: 6-12-07
PHOTO SCALE = 1:7200

REGISTERED LAND SURVEYOR CERTIFICATE NO. 44944 RYAN R. BRANFORT ARIZONA U.S.A.
Exp. Rec 9/30/09

WILSON & COMPANY

	BY	DATE
DESIGN		
DESIGN CHK.		
PLANS	JWS/TJE	6-2-08
PLANS CHK.	RRB	6-2-08

SHEET 92 OF 172

THIS MAP WAS PREPARED BY PHOTOGRAMMETRIC METHODS TO NATIONAL MAP ACCURACY STANDARDS FOR 1"= 200' HORIZONTAL SCALE AND 2' CONTOUR INTERVALS.

WILSON & COMPANY, INC.
ENGINEERS & ARCHITECTS

GROUND CONTROL SURVEY DATA PROVIDED BY WILSON & COMPANY

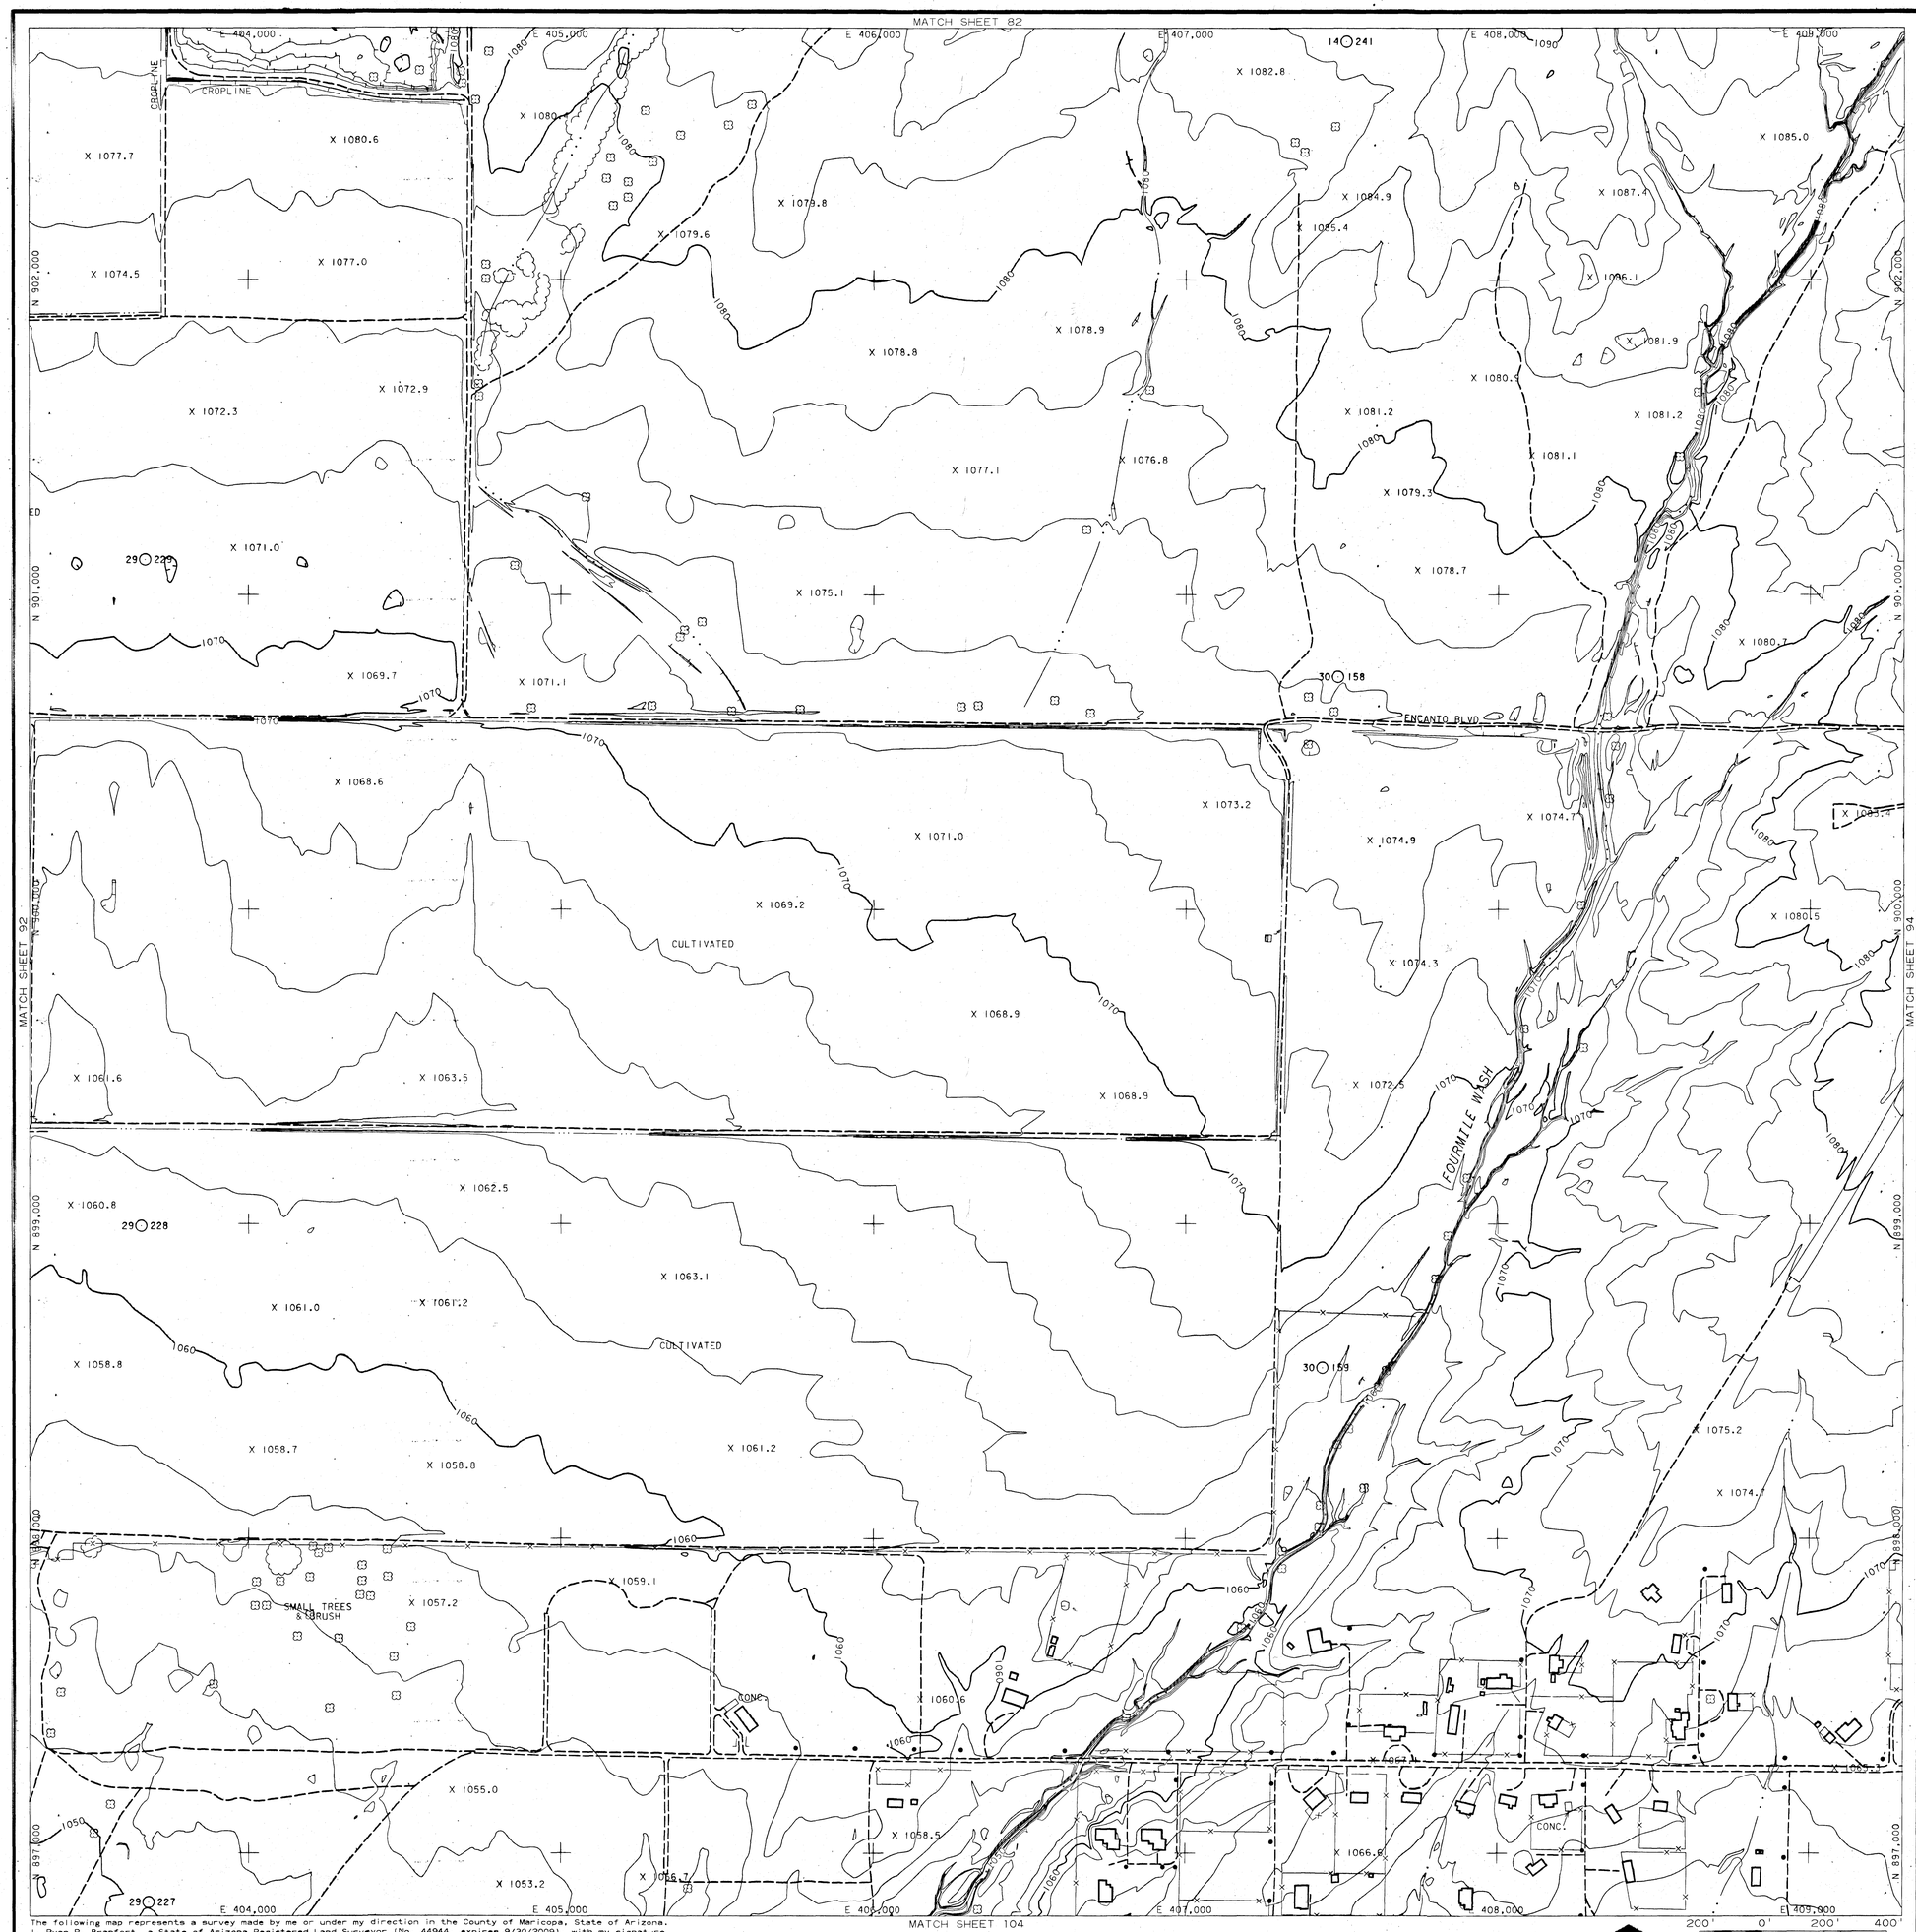

LEGEND

- PAVED ROAD
- UNPAVED ROAD
- TRAIL
- TREELINE
- FENCE
- DIKE
- CROP
- GUARDRAIL
- WATER LINE
- RAILROAD
- BUILDING
- POLE
- TREE
- SIGN
- SIGN
- POST
- MAILBOX
- LIGHT POLE
- MANHOLE
- PICTURE CENTER
- LOCATED OBJECT
- LOCATED OBJECT
- LOCATED OBJECT
- PHOTO CONTROL POINT
- GDAC CONTROL POINT
- SPOT ELEVATION X 621.6
- INDEX CONTOUR
- INTERMEDIATE CONTOUR
- INDEFINITE CONTOUR
- DEPRESSION CONTOUR

NOTE: ELEVATIONS ARE BASED ON NORTH AMERICAN VERTICAL DATUM OF 1988.

HORIZONTAL COORDINATES BASED ON ARIZONA STATE PLANE CENTRAL ZONE NORTH AMERICAN DATUM 1983 INTERNATIONAL FEET.

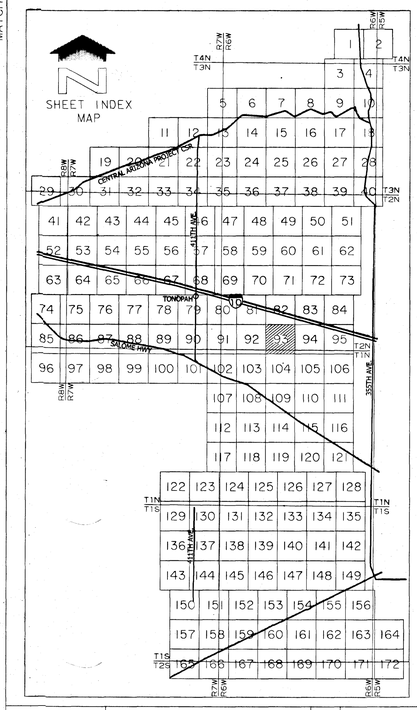

NO.	REVISION	BY	DATE

FLOOD CONTROL DISTRICT OF MARICOPA COUNTY

PALO VERDE ADMP

F.C.D. CONTRACT NO. 06-28

The following map represents a survey made by me or under my direction in the County of Maricopa, State of Arizona. I, Ryan R. Branfort, a State of Arizona Registered Land Surveyor (No. 44944, expires 9/30/2009), with my signature and seal affixed below, hereby certify to the Flood Control District of Maricopa County, Arizona that the information shown hereon complies with the National Standard for Spatial Data Accuracy. Tested +/-0.31' horizontal accuracy at 95% confidence level (blind panel - aero triangulation). Tested +/- 0.48' vertical accuracy at 95% confidence level (random elevation checks).

"Certification" when used in the context of this document only constitutes an expression of professional opinion regarding those facts or findings which are the subject of the certification, and does not constitute a warranty or guarantee, either expressed or implied.

200' 0' 200' 400'

SCALE: 1" = 200 FEET
CONTOUR INTERVAL = 2 FEET

FLIGHT DATE: 6-12-07
PHOTO SCALE = 1:7200

REGISTERED LAND SURVEYOR CERTIFICATE NO. 44944 RYAN R. BRANFORT Date Signed 6-20-08 ARIZONA, U.S.A. EXPIRES 9/30/09

WILSON & COMPANY

	BY	DATE
DESIGN		
DESIGN CHK.		
PLANS	JWS/TJE	6-2-08
PLANS CHK.	RRB	6-2-08

SHEET 93 OF 172

THIS MAP WAS PREPARED BY PHOTOGRAMMETRIC METHODS TO NATIONAL MAP ACCURACY STANDARDS FOR 1" = 200' HORIZONTAL SCALE AND 2' CONTOUR INTERVALS.

WILSON & COMPANY, INC.
ENGINEERS & ARCHITECTS

GROUND CONTROL SURVEY DATA PROVIDED BY WILSON & COMPANY

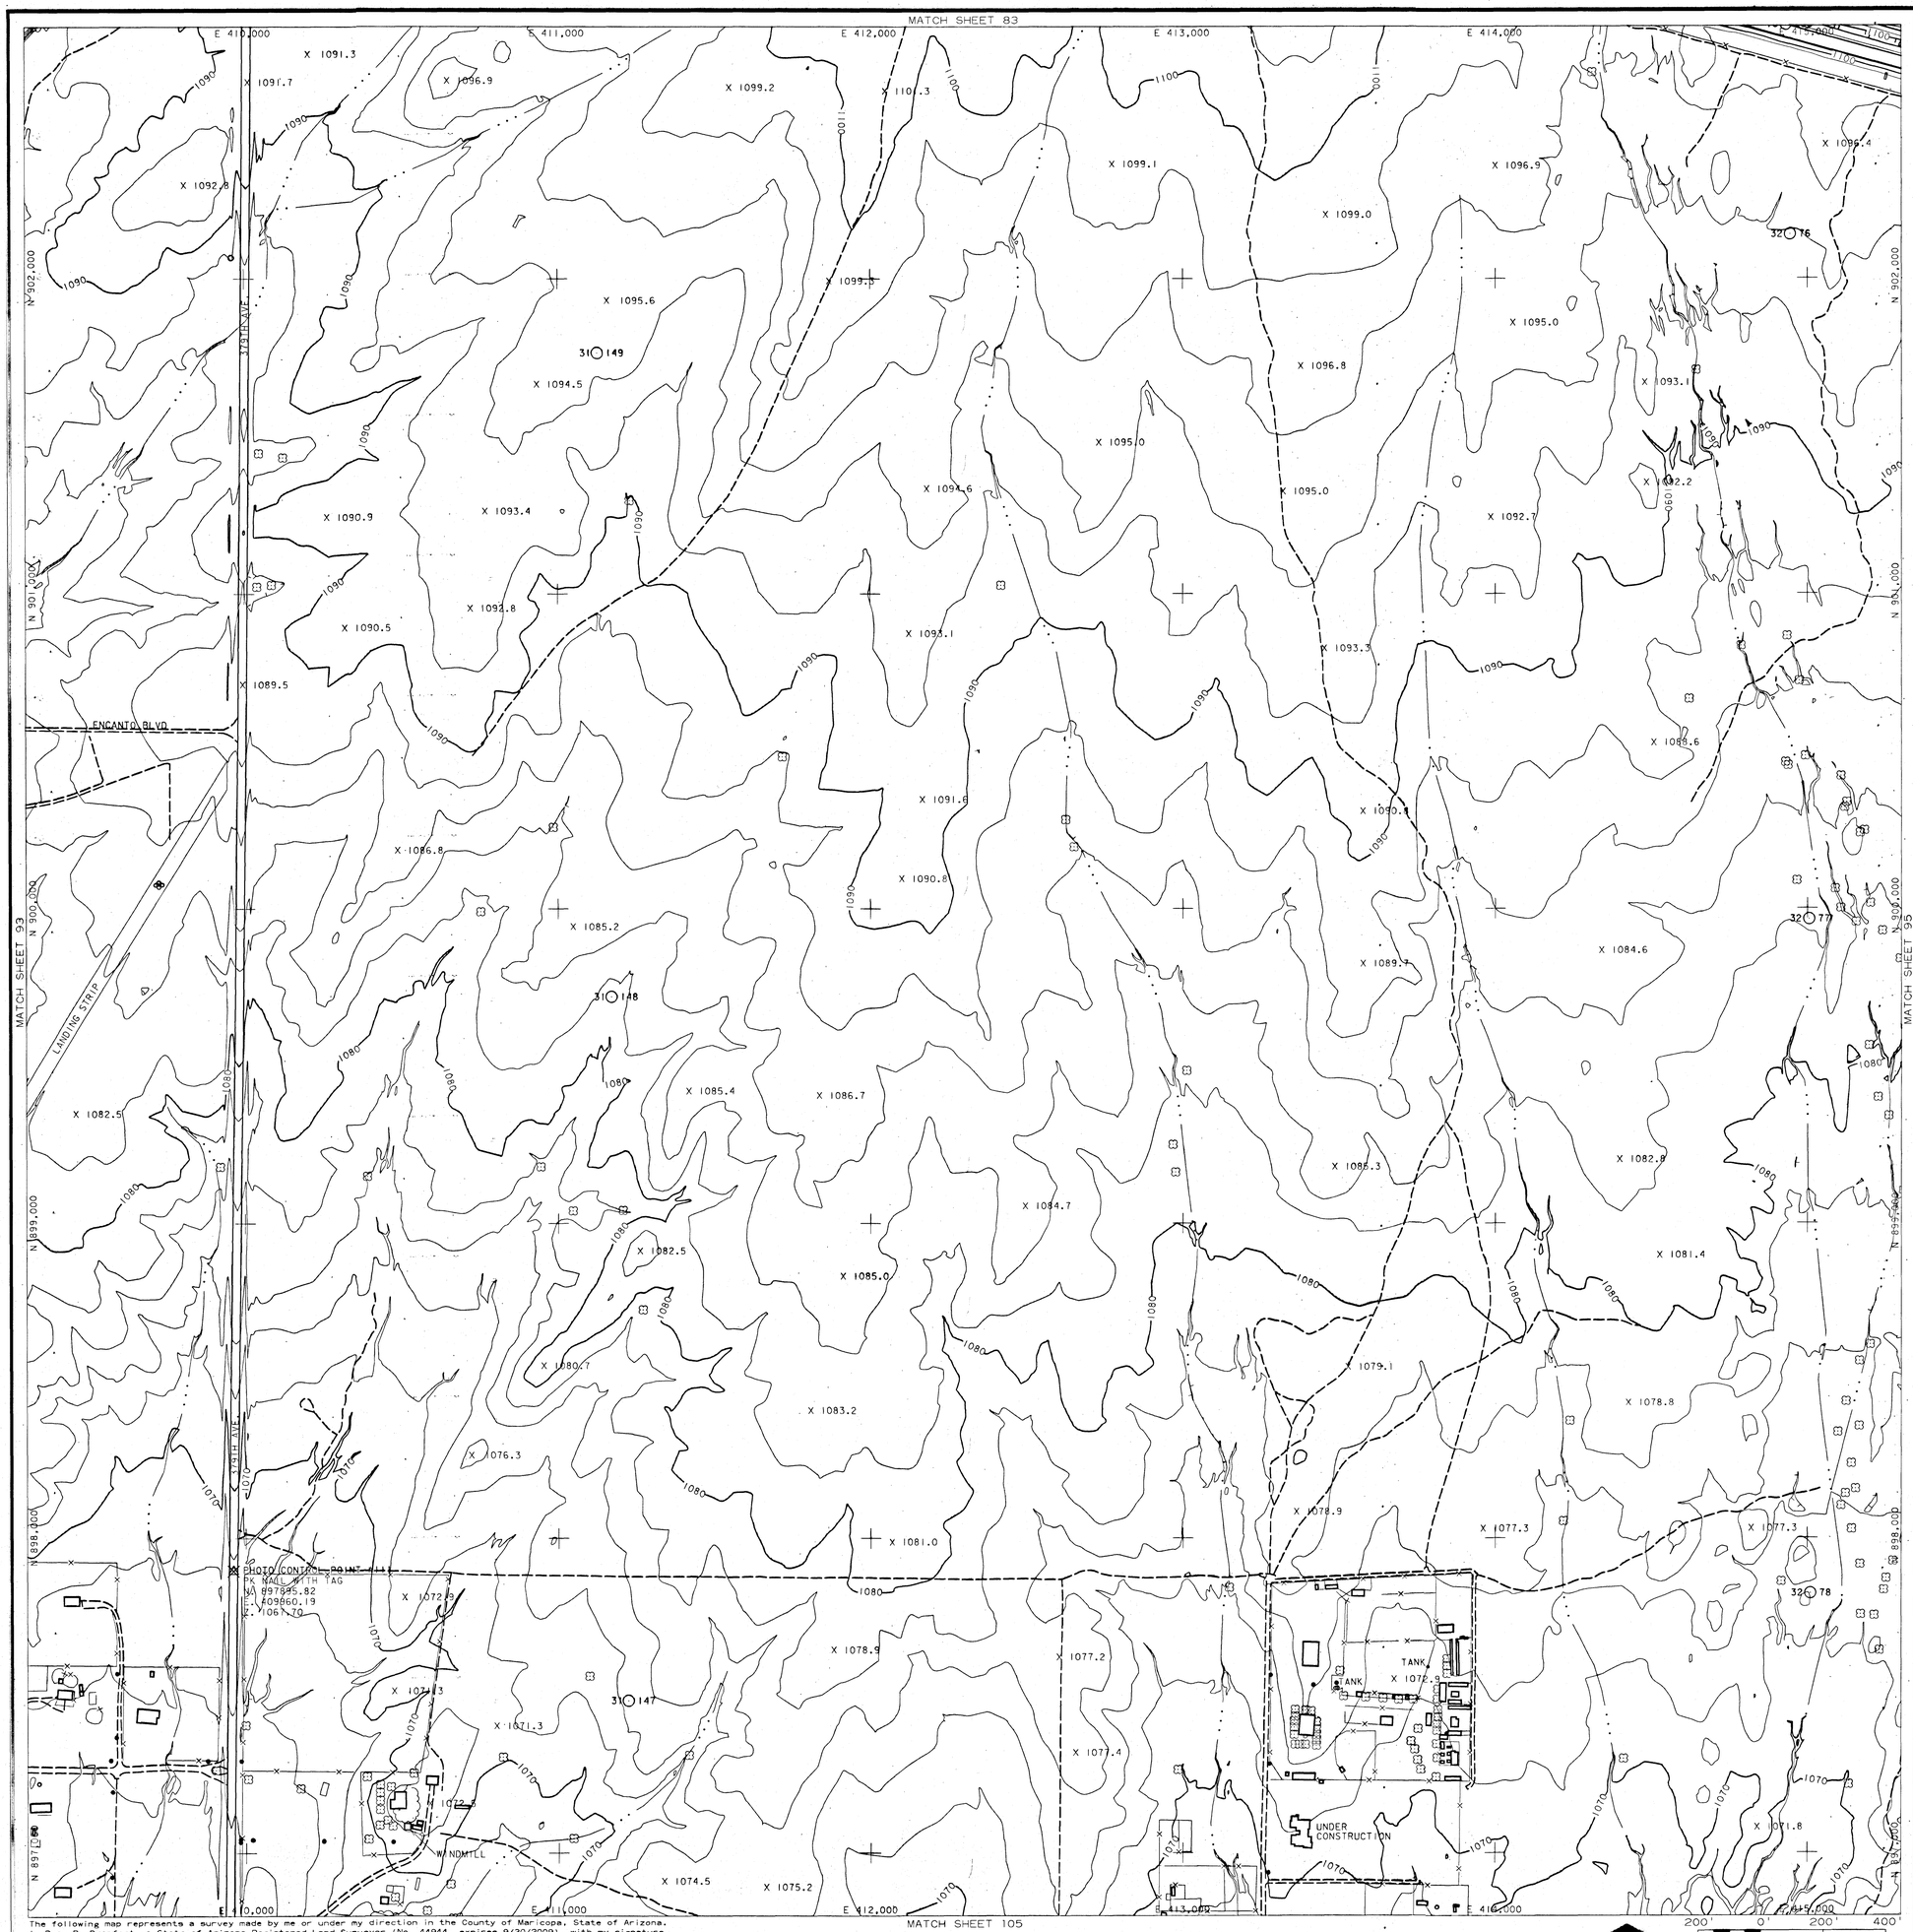

LEGEND

- PAVED ROAD
- UNPAVED ROAD
- TRAIL
- TREELINE
- FENCE
- DIKE
- CROP
- GUARDRAIL
- WATER LINE
- RAILROAD
- BUILDING
- POLE
- TREE
- SIGN
- SIGN
- POST
- MAILBOX (MB)
- LIGHT POLE
- MANHOLE (MH)
- PICTURE CENTER (1 2)
- LOCATED OBJECT
- LOCATED OBJECT
- LOCATED OBJECT
- PHOTO CONTROL POINT
- GDAC CONTROL POINT
- SPOT ELEVATION X 621.6
- INDEX CONTOUR 640
- INTERMEDIATE CONTOUR
- INDEFINITE CONTOUR
- DEPRESSION CONTOUR

NOTE: ELEVATIONS ARE BASED ON NORTH AMERICAN VERTICAL DATUM OF 1988.

HORIZONTAL COORDINATES BASED ON ARIZONA STATE PLANE CENTRAL ZONE NORTH AMERICAN DATUM 1983 INTERNATIONAL FEET.

PHOTO CONTROL POINT

I.D. NUMBER	ELEVATION (FT)	DESCRIPTION/LOCATION
111	1067.70	PK NAIL WITH TAG N: 897895.82 E: 409960.19

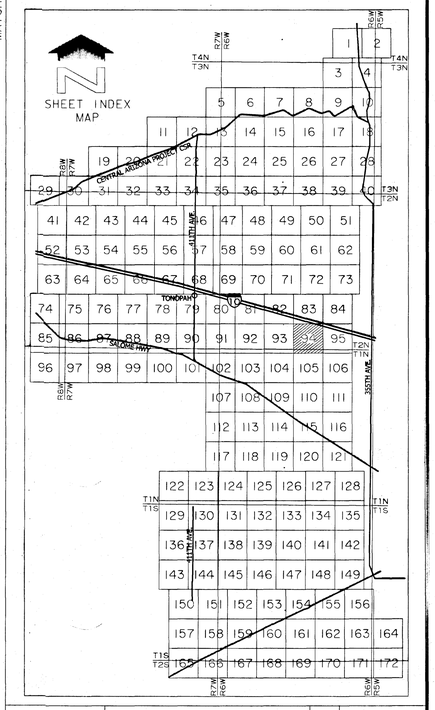

NO.	REVISION	BY	DATE

FLOOD CONTROL DISTRICT OF MARICOPA COUNTY

PALO VERDE ADMP

F.C.D. CONTRACT NO. 06-28

The following map represents a survey made by me or under my direction in the County of Maricopa, State of Arizona. I, Ryan R. Branfort, a State of Arizona Registered Land Surveyor (No. 44944, expires 9/30/2009), with my signature and seal affixed below, hereby certify to the Flood Control District of Maricopa County, Arizona that the information shown hereon complies with the National Standard for Spatial Data Accuracy. Tested +/-0.31' horizontal accuracy at 95% confidence level (blind panel - aero triangulation). Tested +/- 0.48' vertical accuracy at 95% confidence level (random elevation checks).

"Certification" when used in the context of this document only constitutes an expression of professional opinion regarding those facts or findings which are the subject of the certification, and does not constitute a warranty or guarantee, either expressed or implied.

SCALE: 1"= 200 FEET
CONTOUR INTERVAL = 2 FEET

FLIGHT DATE: 6-12-07
PHOTO SCALE = 1:7200

REGISTERED LAND SURVEYOR CERTIFICATE NO. 44944 RYAN R. BRANFORT Date Signed 6-30-08 ARIZONA U.S.A.
EXPIRES 9/30/09

WILSON & COMPANY

	BY	DATE
DESIGN		
DESIGN CHK.		
PLANS	JWS/TJE	6-2-08
PLANS CHK.	RRB	6-2-08

SHEET 94 OF 172

THIS MAP WAS PREPARED BY PHOTOGRAMMETRIC METHODS TO NATIONAL MAP ACCURACY STANDARDS FOR 1"= 200' HORIZONTAL SCALE AND 2' CONTOUR INTERVALS.

WILSON & COMPANY, INC.
ENGINEERS & ARCHITECTS

GROUND CONTROL SURVEY DATA PROVIDED BY WILSON & COMPANY

MATCH SHEET 84

E 416,000 E 417,000 E 418,000 E 419,000 E 420,000 E 421,000

N 902,000 N 901,000 N 900,000 N 899,000 N 898,000 N 897,000

MATCH SHEET 94

MATCH SHEET 106

LUKE WASH & ARLINGTON AREA
DRAINAGE MASTER PLAN
F.C.D. CONTRACT NO. 04-48

LEGEND

- PAVED ROAD
- UNPAVED ROAD
- TRAIL
- TREELINE
- FENCE
- DIKE
- CROP
- GUARDRAIL
- WATER LINE
- RAILROAD
- BUILDING
- POLE
- TREE
- SIGN
- SIGN
- POST
- MAILBOX (MB)
- LIGHT POLE
- MANHOLE (MH)
- PICTURE CENTER
- LOCATED OBJECT
- LOCATED OBJECT
- LOCATED OBJECT
- PHOTO CONTROL POINT
- GDAC CONTROL POINT
- SPOT ELEVATION (X 621.6)
- INDEX CONTOUR
- INTERMEDIATE CONTOUR
- INDEFINITE CONTOUR
- DEPRESSION CONTOUR

NOTE: ELEVATIONS ARE BASED ON NORTH AMERICAN VERTICAL DATUM OF 1988.

HORIZONTAL COORDINATES BASED ON ARIZONA STATE PLANE CENTRAL ZONE NORTH AMERICAN DATUM 1983 ,INTERNATIONAL FEET.

SHEET INDEX MAP

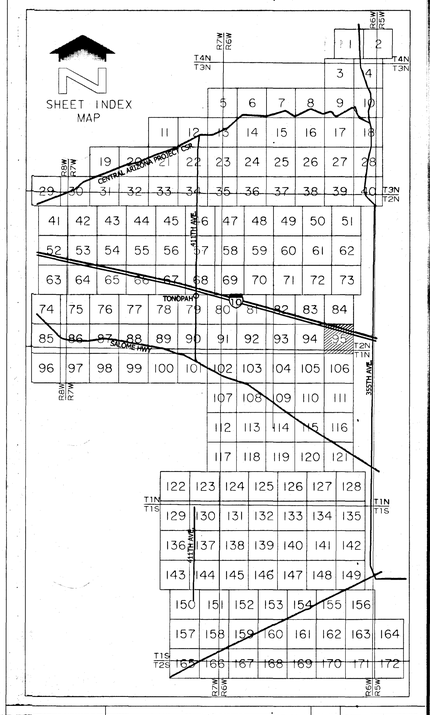

NO.	REVISION	BY	DATE

FLOOD CONTROL DISTRICT OF MARICOPA COUNTY

PALO VERDE ADMP

F.C.D. CONTRACT NO. 06-28

WILSON &COMPANY

	BY	DATE
DESIGN		
DESIGN CHK.		
PLANS	JWS/TJE	6-2-08
PLANS CHK.	RRB	6-2-08

SHEET 95 OF 172

REGISTERED LAND SURVEYOR CERTIFICATE NO. 44944 RYAN R. BRANFORT Expires 9/30/09 ARIZONA U.S.A.

EXP. 9/30/09

The following map represents a survey made by me or under my direction in the County of Maricopa, State of Arizona. I, Ryan R. Branfort, a State of Arizona Registered Land Surveyor (No. 44944, expires 9/30/2009), with my signature and seal affixed below, hereby certify to the Flood Control District of Maricopa County, Arizona that the information shown hereon complies with the National Standard for Spatial Data Accuracy. Tested +/-0.31' horizontal accuracy at 95% confidence level (blind panel - aero triangulation). Tested +/- 0.48' vertical accuracy at 95% confidence level (random elevation checks).

"Certification" when used in the context of this document only constitutes an expression of professional opinion regarding those facts or findings which are the subject of the certification, and does not constitute a warranty or guarantee, either expressed or implied.

SCALE: 1"= 200 FEET
CONTOUR INTERVAL = 2 FEET

FLIGHT DATE: 6-12-07
PHOTO SCALE = 1:7200

THIS MAP WAS PREPARED BY PHOTOGRAMMETRIC METHODS TO NATIONAL MAP ACCURACY STANDARDS FOR 1"= 200' HORIZONTAL SCALE AND 2'CONTOUR INTERVALS.

WILSON & COMPANY, INC.
ENGINEERS & ARCHITECTS

GROUND CONTROL SURVEY DATA PROVIDED BY WILSON & COMPANY

MATCH SHEET 85

LEGEND

PAVED ROAD	
UNPAVED ROAD	
TRAIL	
TREELINE	
FENCE	
DIKE	
CROP	
GUARDRAIL	
WATER LINE	
RAILROAD	
BUILDING	
POLE	
TREE	
SIGN	
SIGN	
POST	
MAILBOX	MB
LIGHT POLE	
MANHOLE	MH
PICTURE CENTER	2
LOCATED OBJECT	
LOCATED OBJECT	
LOCATED OBJECT	
PHOTO CONTROL POINT	
GDAC CONTROL POINT	
SPOT ELEVATION	X 621.6
INDEX CONTOUR	640
INTERMEDIATE CONTOUR	
INDEFINITE CONTOUR	
DEPRESSION CONTOUR	

NOTE: ELEVATIONS ARE BASED ON NORTH AMERICAN VERTICAL DATUM OF 1988.

HORIZONTAL COORDINATES BASED ON ARIZONA STATE PLANE CENTRAL ZONE NORTH AMERICAN DATUM 1983 INTERNATIONAL FEET.

PHOTO CONTROL POINT

I.D. NUMBER	ELEVATION (FT)	DESCRIPTION/LOCATION
109	1451.71	SET 5/8" REBAR WITH ALUMINUM CAP FLUSH WITH GROUND N: 893097.14 E: 358420.50

NO.	REVISION	BY	DATE

FLOOD CONTROL DISTRICT OF MARICOPA COUNTY

PALO VERDE ADMP

F.C.D. CONTRACT NO. 06-28

WILSON & COMPANY

REGISTERED LAND SURVEYOR CERTIFICATE NO. 44944 RYAN R. BRANFORT ARIZONA, U.S.A. Date Signed 6-6-08

EXPIRES 9/30/09

	BY	DATE
DESIGN		
DESIGN CHK.		
PLANS	JWS/TJE	6-2-08
PLANS CHK.	RRB	6-2-08

SHEET 96 OF 172

200' 0' 200' 400'

SCALE: 1" = 200 FEET
CONTOUR INTERVAL = 2 FEET

FLIGHT DATE: 6-12-07
PHOTO SCALE = 1:7200

The following map represents a survey made by me or under my direction in the County of Maricopa, State of Arizona. I, Ryan R. Branfort, a State of Arizona Registered Land Surveyor (No. 44944, expires 9/30/2009), with my signature and seal affixed below, hereby certify to the Flood Control District of Maricopa County, Arizona that the information shown hereon complies with the National Standard for Spatial Data Accuracy. Tested +/-0.31' horizontal accuracy at 95% confidence level (blind panel - aero triangulation). Tested +/- 0.48' vertical accuracy at 95% confidence level (random elevation checks).

"Certification" when used in the context of this document only constitutes an expression of professional opinion regarding those facts or findings which are the subject of the certification, and does not constitute a warranty or guarantee, either expressed or implied.

THIS MAP WAS PREPARED BY PHOTOGRAMMETRIC METHODS TO NATIONAL MAP ACCURACY STANDARDS FOR 1"= 200' HORIZONTAL SCALE AND 2' CONTOUR INTERVALS.

WILSON & COMPANY, INC.
ENGINEERS & ARCHITECTS

GROUND CONTROL SURVEY DATA
PROVIDED BY WILSON & COMPANY

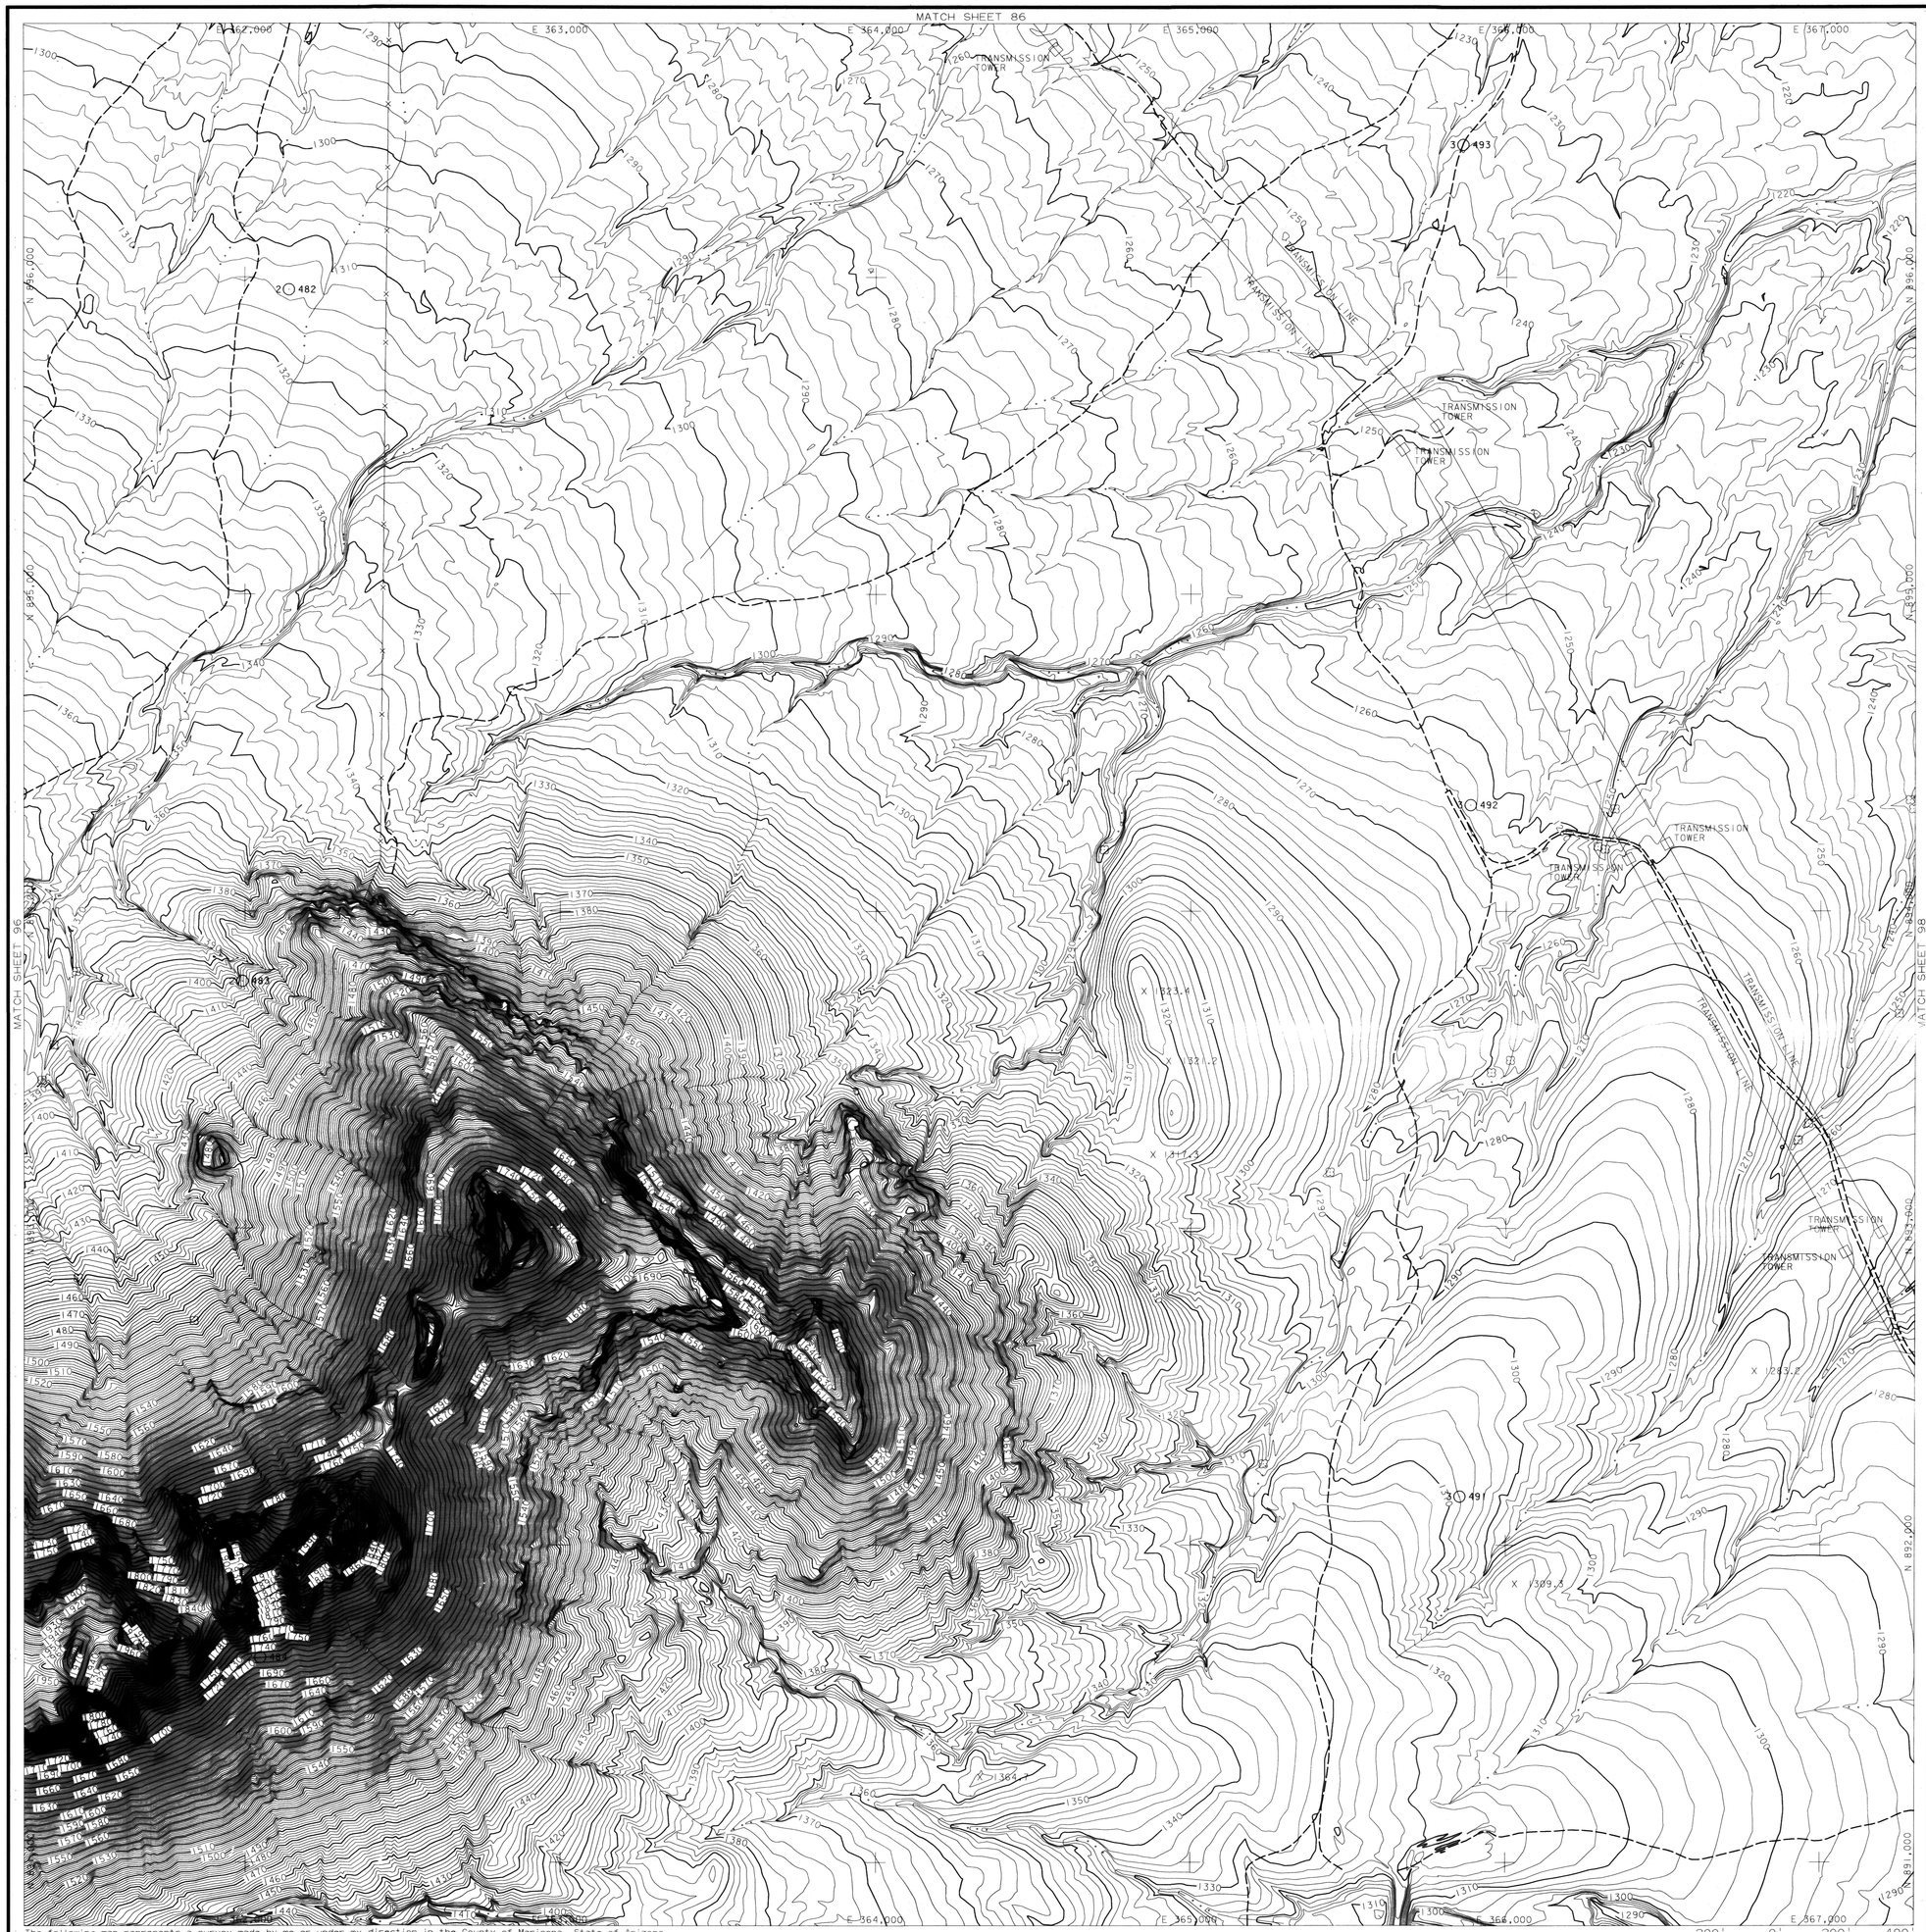

LEGEND

- PAVED ROAD
- UNPAVED ROAD
- TRAIL
- TREELINE
- FENCE
- DIKE
- CROP
- GUARDRAIL
- WATER LINE
- RAILROAD
- BUILDING
- POLE
- TREE
- SIGN
- SIGN
- POST
- MAILBOX — MB
- LIGHT POLE
- MANHOLE — MH
- PICTURE CENTER — 1 2
- LOCATED OBJECT
- LOCATED OBJECT
- LOCATED OBJECT
- PHOTO CONTROL POINT
- GDAC CONTROL POINT
- SPOT ELEVATION — X 621.6
- INDEX CONTOUR — 640
- INTERMEDIATE CONTOUR
- INDEFINITE CONTOUR
- DEPRESSION CONTOUR

NOTE: ELEVATIONS ARE BASED ON NORTH AMERICAN VERTICAL DATUM OF 1988.

HORIZONTAL COORDINATES BASED ON ARIZONA STATE PLANE CENTRAL ZONE NORTH AMERICAN DATUM 1983 INTERNATIONAL FEET.

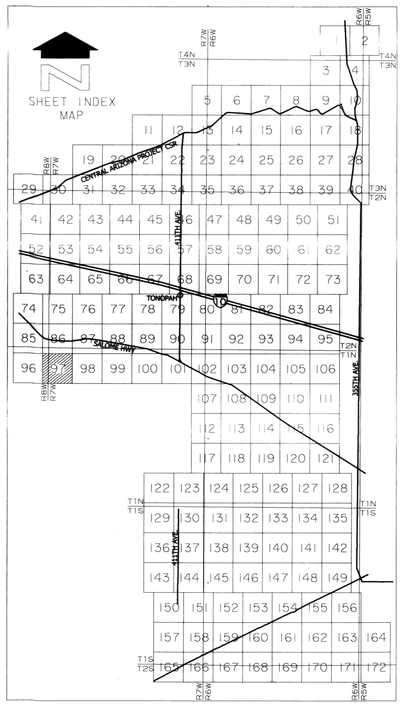

NO.	REVISION	BY	DATE

FLOOD CONTROL DISTRICT OF MARICOPA COUNTY

PALO VERDE ADMP

F.C.D. CONTRACT NO. 06-28

The following map represents a survey made by me or under my direction in the County of Maricopa, State of Arizona. I, Ryan R. Branfort, a State of Arizona Registered Land Surveyor (No. 44944, expires 9/30/2009), with my signature and seal affixed below, hereby certify to the Flood Control District of Maricopa County, Arizona that the information shown hereon complies with the National Standard for Spatial Data Accuracy. Tested +/-0.31' horizontal accuracy at 95% confidence level (blind panel - aero triangulation). Tested +/- 0.48' vertical accuracy at 95% confidence level (random elevation checks).

"Certification" when used in the context of this document only constitutes an expression of professional opinion regarding those facts or findings which are the subject of the certification, and does not constitute a warranty or guarantee, either expressed or implied.

200' 0' 200' 400'

SCALE: 1"= 200 FEET
CONTOUR INTERVAL = 2 FEET

FLIGHT DATE: 6-12-07
PHOTO SCALE = 1:7200

REGISTERED LAND SURVEYOR CERTIFICATE NO. 44944 RYAN R. BRANFORT ARIZONA, U.S.A.
EXPIRES 9/30/09

WILSON & COMPANY

	BY	DATE
DESIGN		
DESIGN CHK.		
PLANS	JWS/TJE	6-2-08
PLANS CHK.	RRB	6-2-08

SHEET 97 OF 172

THIS MAP WAS PREPARED BY PHOTOGRAMMETRIC METHODS TO NATIONAL MAP ACCURACY STANDARDS FOR 1"= 200' HORIZONTAL SCALE AND 2' CONTOUR INTERVALS.

WILSON & COMPANY, INC.
ENGINEERS & ARCHITECTS

GROUND CONTROL SURVEY DATA PROVIDED BY WILSON & COMPANY

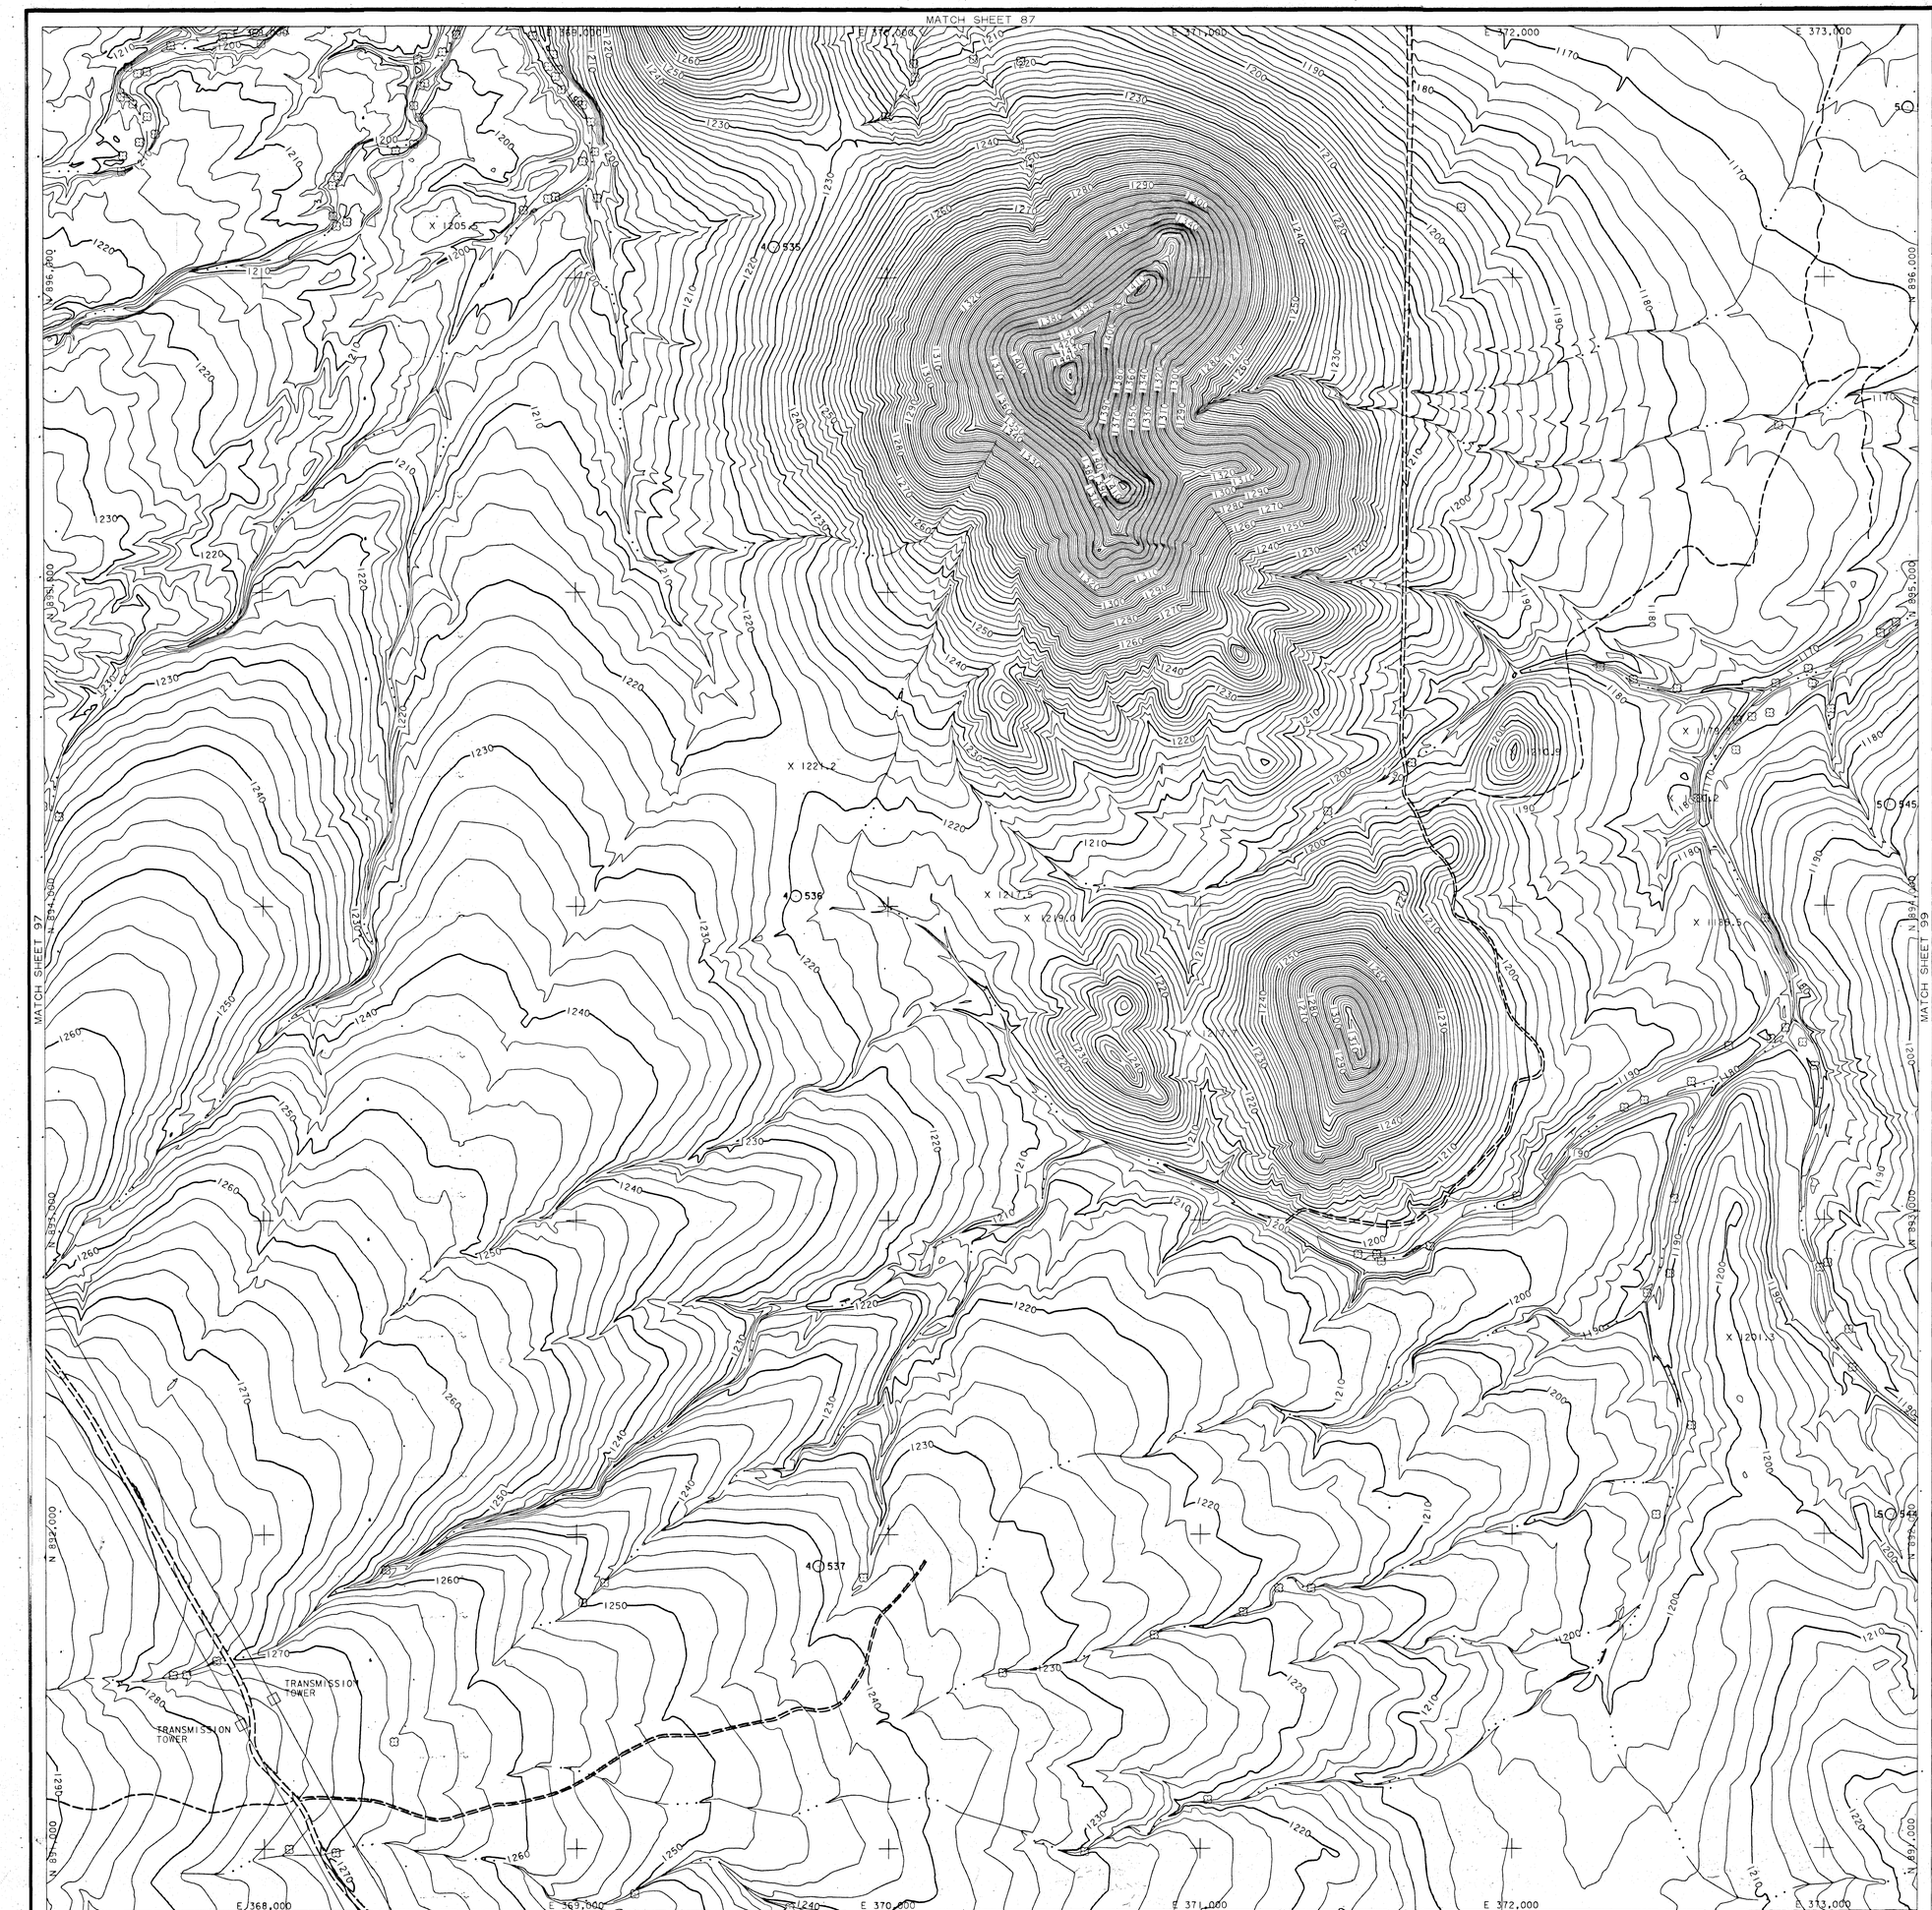

LEGEND

- PAVED ROAD
- UNPAVED ROAD
- TRAIL
- TREELINE
- FENCE
- DIKE
- CROP
- GUARDRAIL
- WATER LINE
- RAILROAD
- BUILDING
- POLE
- TREE
- SIGN
- SIGN
- POST
- MAILBOX
- LIGHT POLE
- MANHOLE
- PICTURE CENTER
- LOCATED OBJECT
- LOCATED OBJECT
- LOCATED OBJECT
- PHOTO CONTROL POINT
- GDAC CONTROL POINT
- SPOT ELEVATION X 621.6
- INDEX CONTOUR
- INTERMEDIATE CONTOUR
- INDEFINITE CONTOUR
- DEPRESSION CONTOUR

NOTE: ELEVATIONS ARE BASED ON NORTH AMERICAN VERTICAL DATUM OF 1988.

HORIZONTAL COORDINATES BASED ON ARIZONA STATE PLANE CENTRAL ZONE NORTH AMERICAN DATUM 1983 INTERNATIONAL FEET.

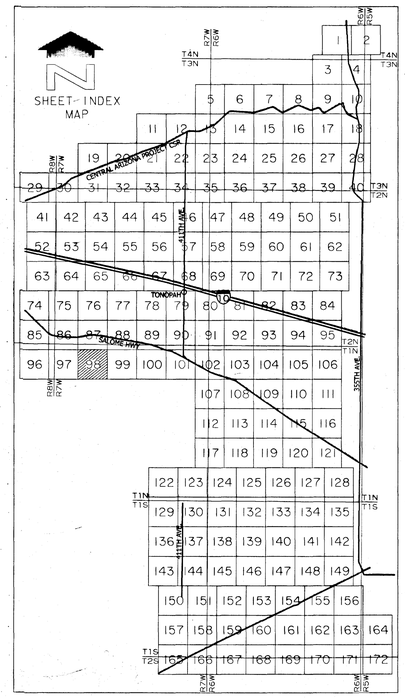

NO.	REVISION	BY	DATE

FLOOD CONTROL DISTRICT OF MARICOPA COUNTY

PALO VERDE ADMP

F.C.D. CONTRACT NO. 06-28

WILSON & COMPANY

	BY	DATE
DESIGN		
DESIGN CHK.		
PLANS	JWS/TJE	6-2-08
PLANS CHK.	RRB	6-2-08

SHEET 98 OF 172

REGISTERED LAND SURVEYOR CERTIFICATE NO. 44944 RYAN R. BRANFORT ARIZONA U.S.A.

EXPIRES 9/30/09

SCALE: 1"= 200 FEET
CONTOUR INTERVAL = 2 FEET

FLIGHT DATE: 6-12-07
PHOTO SCALE = 1:7200

The following map represents a survey made by me or under my direction in the County of Maricopa, State of Arizona. I, Ryan R. Branfort, a State of Arizona Registered Land Surveyor (No. 44944, expires 9/30/2009), with my signature and seal affixed below, hereby certify to the Flood Control District of Maricopa County, Arizona that the information shown hereon complies with the National Standard for Spatial Data Accuracy. Tested +/-0.31' horizontal accuracy at 95% confidence level (blind panel - aero triangulation). Tested +/- 0.48' vertical accuracy at 95% confidence level (random elevation checks).

"Certification" when used in the context of this document only constitutes an expression of professional opinion regarding those facts or findings which are the subject of the certification, and does not constitute a warranty or guarantee, either expressed or implied.

THIS MAP WAS PREPARED BY PHOTOGRAMMETRIC METHODS TO NATIONAL MAP ACCURACY STANDARDS FOR 1"= 200' HORIZONTAL SCALE AND 2' CONTOUR INTERVALS.

WILSON & COMPANY, INC.
ENGINEERS & ARCHITECTS

GROUND CONTROL SURVEY DATA PROVIDED BY WILSON & COMPANY

MATCH SHEET 88

MATCH SHEET 98

MATCH SHEET 100

MATCH SHEET 99

SCATTERED BRUSH

E 374,000 E 375,000 E 376,000 E 377,000 E 378,000 E 379,000

N 896,000 N 895,000 N 894,000 N 893,000 N 892,000 N 891,000

X 1153.2 X 1163.6 X 1186.8 X 1185.0 X 1195.3 X 1214.4 X 1234.6 X 1232.1 X 1231.1 X 1240.7 X 1204.2

LEGEND

PAVED ROAD	
UNPAVED ROAD	
TRAIL	
TREELINE	
FENCE	
DIKE	
CROP	
GUARDRAIL	
WATER LINE	
RAILROAD	
BUILDING	
POLE	
TREE	
SIGN	
SIGN	
POST	
MAILBOX	MB
LIGHT POLE	
MANHOLE	MH
PICTURE CENTER	2
LOCATED OBJECT	
LOCATED OBJECT	
LOCATED OBJECT	
PHOTO CONTROL POINT	
GDAC CONTROL POINT	
SPOT ELEVATION	X 621.6
INDEX CONTOUR	640
INTERMEDIATE CONTOUR	
INDEFINITE CONTOUR	
DEPRESSION CONTOUR	

NOTE: ELEVATIONS ARE BASED ON NORTH AMERICAN VERTICAL DATUM OF 1988.

HORIZONTAL COORDINATES BASED ON ARIZONA STATE PLANE CENTRAL ZONE NORTH AMERICAN DATUM 1983 INTERNATIONAL FEET.

ADDITIONAL PHOTO CONTROL POINT

I.D. NUMBER	ELEVATION (FT)	DESCRIPTION/LOCATION
110	1247.07	SET 5/8" REBAR WITH ALUMINUM CAP FLUSH WITH GROUND N: 890735.65 E: 374825.50

SHEET INDEX MAP

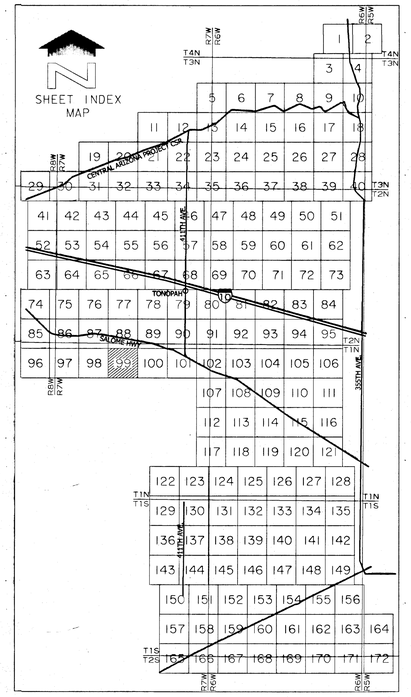

NO.	REVISION	BY	DATE

FLOOD CONTROL DISTRICT OF MARICOPA COUNTY

PALO VERDE ADMP

F.C.D. CONTRACT NO. 06-28

The following map represents a survey made by me or under my direction in the County of Maricopa, State of Arizona. I, Ryan R. Branfort, a State of Arizona Registered Land Surveyor (No. 44944, expires 9/30/2009), with my signature and seal affixed below, hereby certify to the Flood Control District of Maricopa County, Arizona that the information shown hereon complies with the National Standard for Spatial Data Accuracy. Tested +/-0.31' horizontal accuracy at 95% confidence level (blind panel - aero triangulation). Tested +/- 0.48' vertical accuracy at 95% confidence level (random elevation checks).

"Certification" when used in the context of this document only constitutes an expression of professional opinion regarding those facts or findings which are the subject of the certification, and does not constitute a warranty or guarantee, either expressed or implied.

REGISTERED LAND SURVEYOR CERTIFICATE NO. 44944 RYAN R. BRANFORT ARIZONA U.S.A.

Exp. 9/30/09

WILSON & COMPANY

	BY	DATE
DESIGN		
DESIGN CHK.		
PLANS	JWS/TJE	6-2-08
PLANS CHK.	RRB	6-2-08

SHEET 99 OF 172

200 0' 200' 400'

SCALE: 1"= 200 FEET
CONTOUR INTERVAL = 2 FEET

FLIGHT DATE: 6-12-07
PHOTO SCALE = 1:7200

THIS MAP WAS PREPARED BY PHOTOGRAMMETRIC METHODS TO NATIONAL MAP ACCURACY STANDARDS FOR 1"= 200' HORIZONTAL SCALE AND 2' CONTOUR INTERVALS.

WILSON & COMPANY, INC.
ENGINEERS & ARCHITECTS

GROUND CONTROL SURVEY DATA PROVIDED BY WILSON & COMPANY

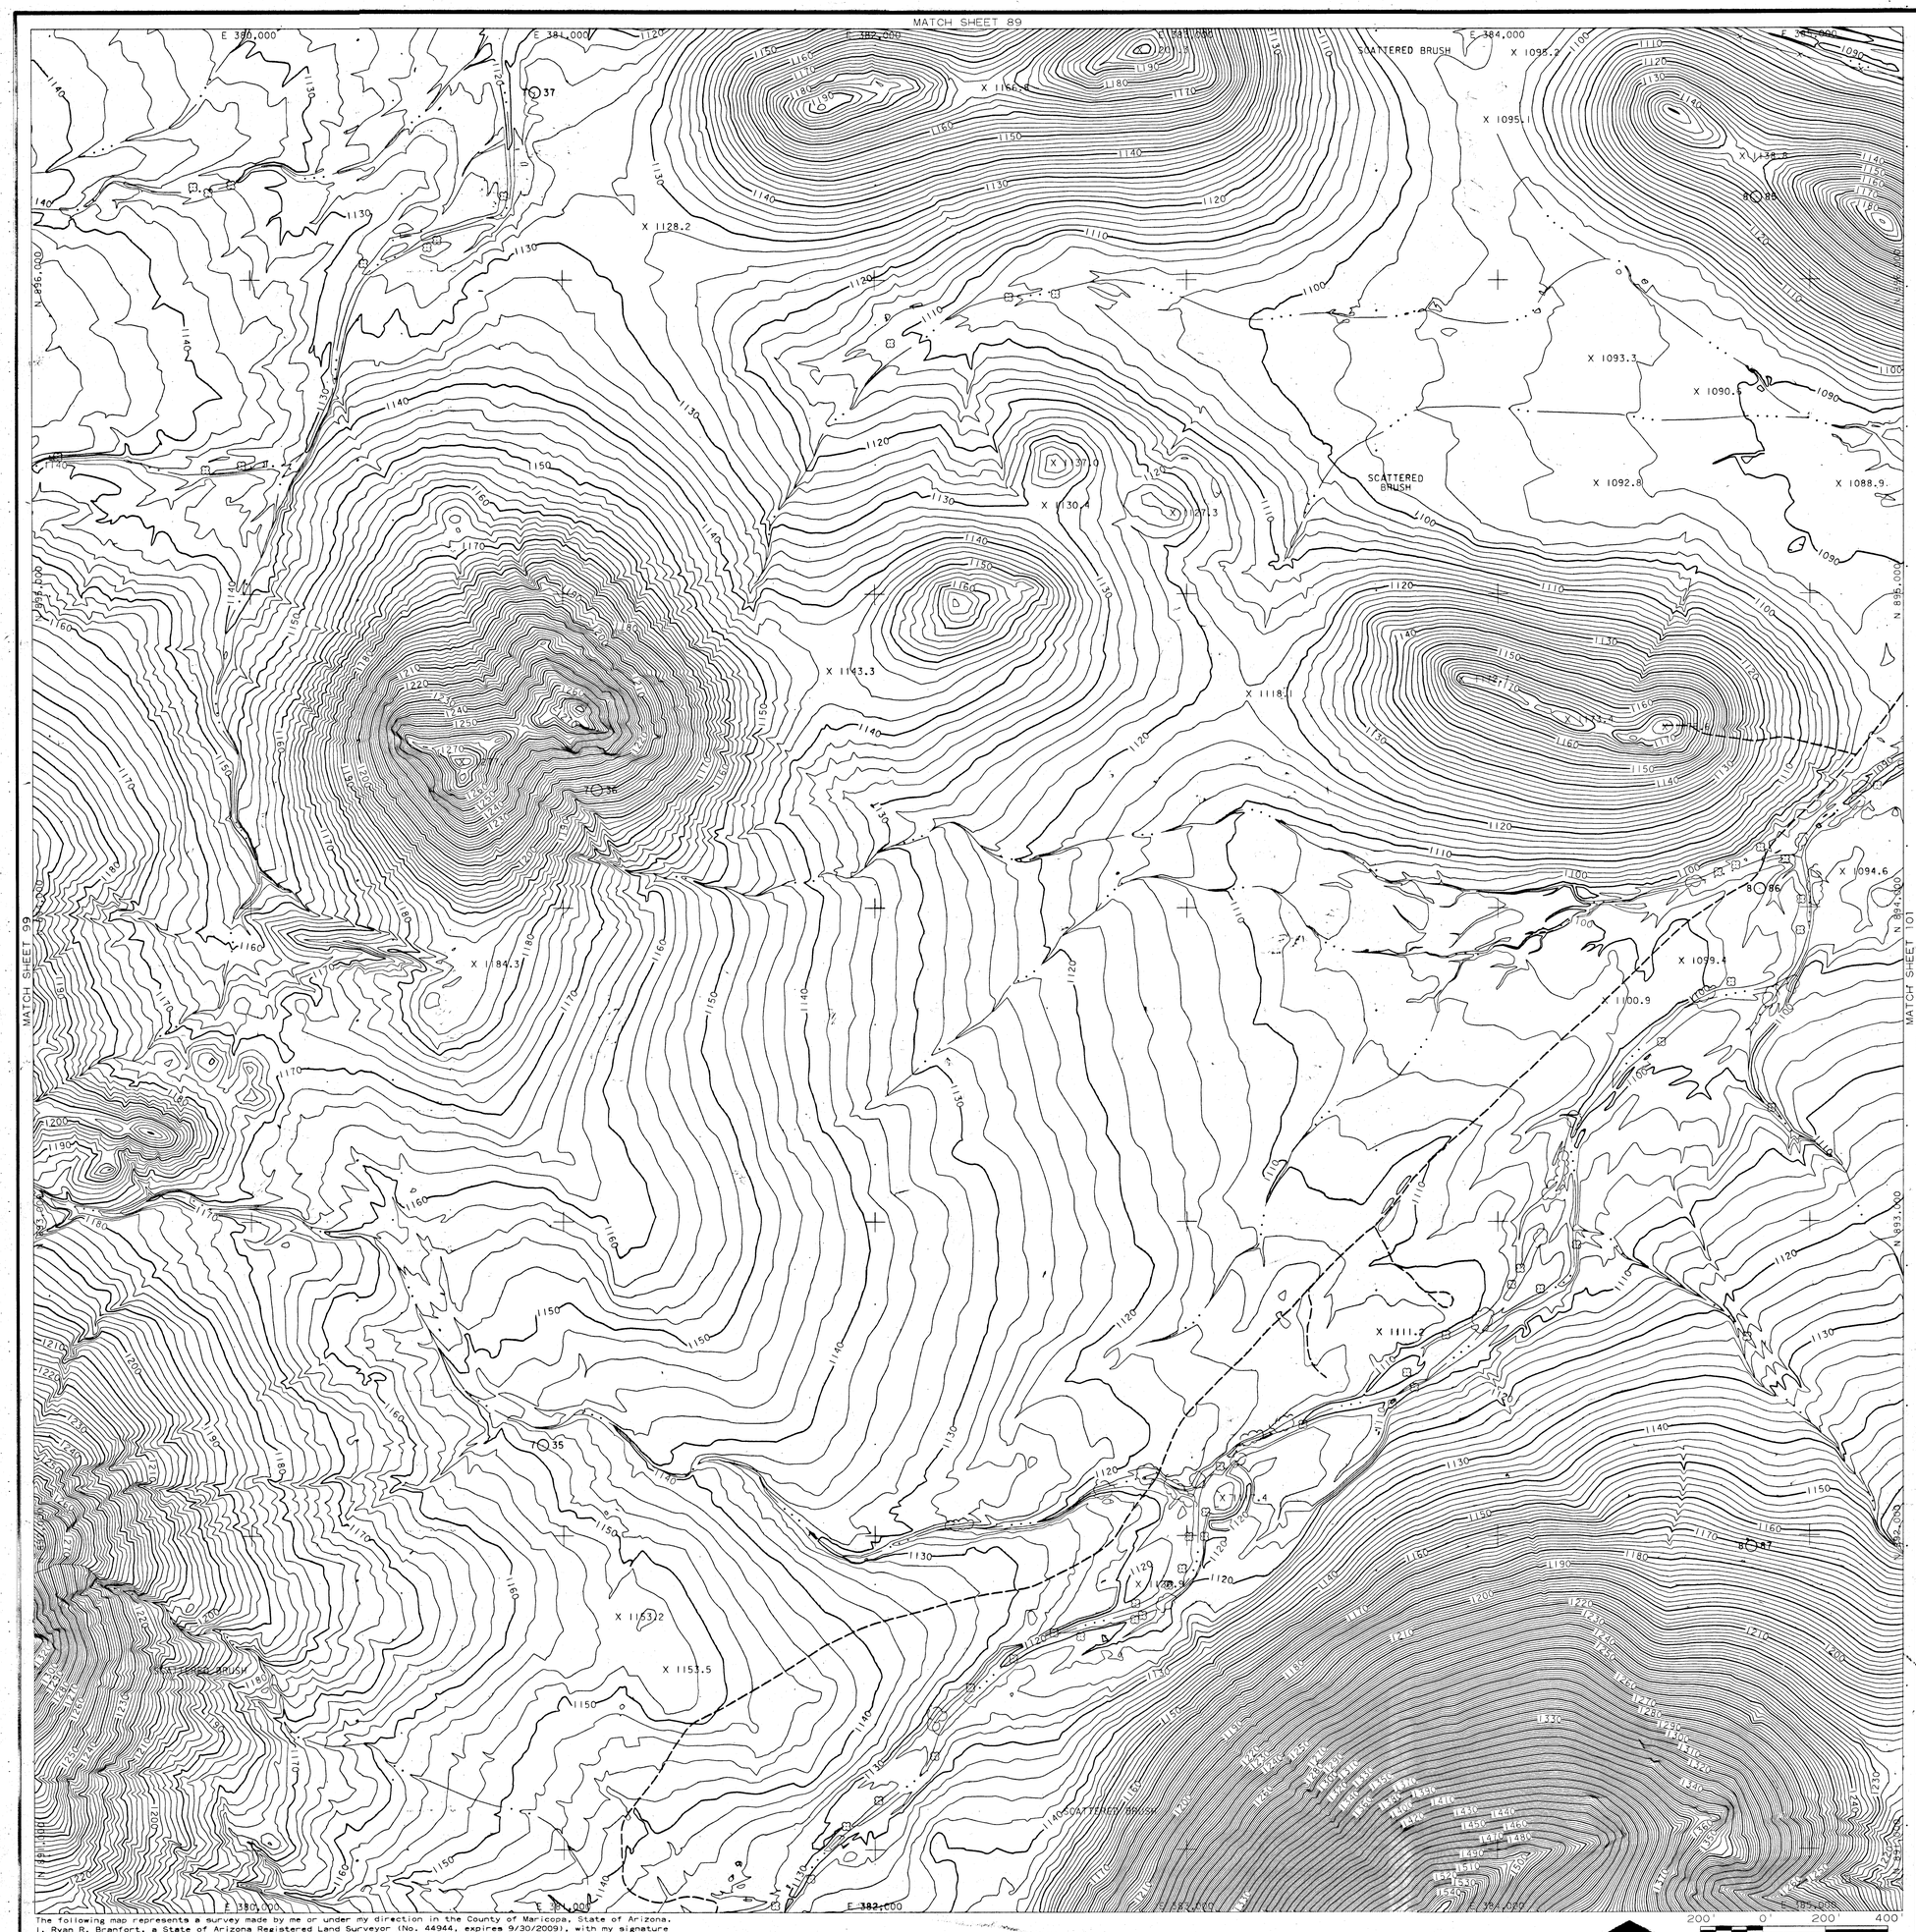

LEGEND

- PAVED ROAD
- UNPAVED ROAD
- TRAIL
- TREELINE
- FENCE
- DIKE
- CROP
- GUARDRAIL
- WATER LINE
- RAILROAD
- BUILDING
- POLE
- TREE
- SIGN
- SIGN
- POST
- MAILBOX
- LIGHT POLE
- MANHOLE
- PICTURE CENTER
- LOCATED OBJECT
- LOCATED OBJECT
- LOCATED OBJECT
- PHOTO CONTROL POINT
- GDAC CONTROL POINT
- SPOT ELEVATION X 621.6
- INDEX CONTOUR
- INTERMEDIATE CONTOUR
- INDEFINITE CONTOUR
- DEPRESSION CONTOUR

NOTE: ELEVATIONS ARE BASED ON NORTH AMERICAN VERTICAL DATUM OF 1988.

HORIZONTAL COORDINATES BASED ON ARIZONA STATE PLANE CENTRAL ZONE NORTH AMERICAN DATUM 1983 INTERNATIONAL FEET.

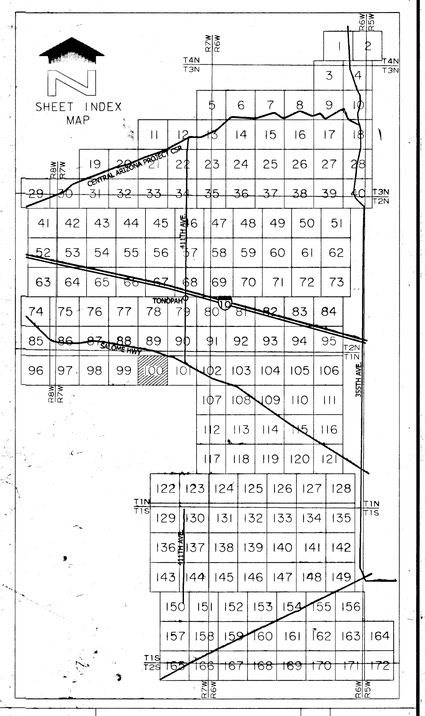

NO.	REVISION	BY	DATE

FLOOD CONTROL DISTRICT OF MARICOPA COUNTY

PALO VERDE ADMP

F.C.D. CONTRACT NO. 06-28

The following map represents a survey made by me or under my direction in the County of Maricopa, State of Arizona.
I, Ryan R. Branfort, a State of Arizona Registered Land Surveyor (No. 44944, expires 9/30/2009), with my signature and seal affixed below, hereby certify to the Flood Control District of Maricopa County, Arizona that the information shown hereon complies with the National Standard for Spatial Data Accuracy. Tested +/-0.31' horizontal accuracy at 95% confidence level (blind panel - aero triangulation). Tested +/- 0.48' vertical accuracy at 95% confidence level (random elevation checks).

"Certification" when used in the context of this document only constitutes an expression of professional opinion regarding those facts or findings which are the subject of the certification, and does not constitute a warranty or guarantee, either expressed or implied.

200' 0' 200' 400'

SCALE: 1" = 200 FEET
CONTOUR INTERVAL = 2 FEET

FLIGHT DATE: 6-12-07
PHOTO SCALE = 1:7200

REGISTERED LAND SURVEYOR
CERTIFICATE NO.
44944
RYAN R.
BRANFORT
Date Signed 9-30-08
ARIZONA U.S.A.
Expires 9/30/09

WILSON & COMPANY

	BY	DATE
DESIGN		
DESIGN CHK.		
PLANS	JWS/TJE	6-2-08
PLANS CHK.	RRB	6-2-08

SHEET 100 OF 172

THIS MAP WAS PREPARED BY PHOTOGRAMMETRIC METHODS TO NATIONAL MAP ACCURACY STANDARDS FOR 1"= 200' HORIZONTAL SCALE AND 2' CONTOUR INTERVALS.

WILSON & COMPANY, INC.
ENGINEERS & ARCHITECTS

GROUND CONTROL SURVEY DATA
PROVIDED BY WILSON & COMPANY