E 356,000

E 358,000

E 360,000

N 870,000

N 868,000

N 866,000

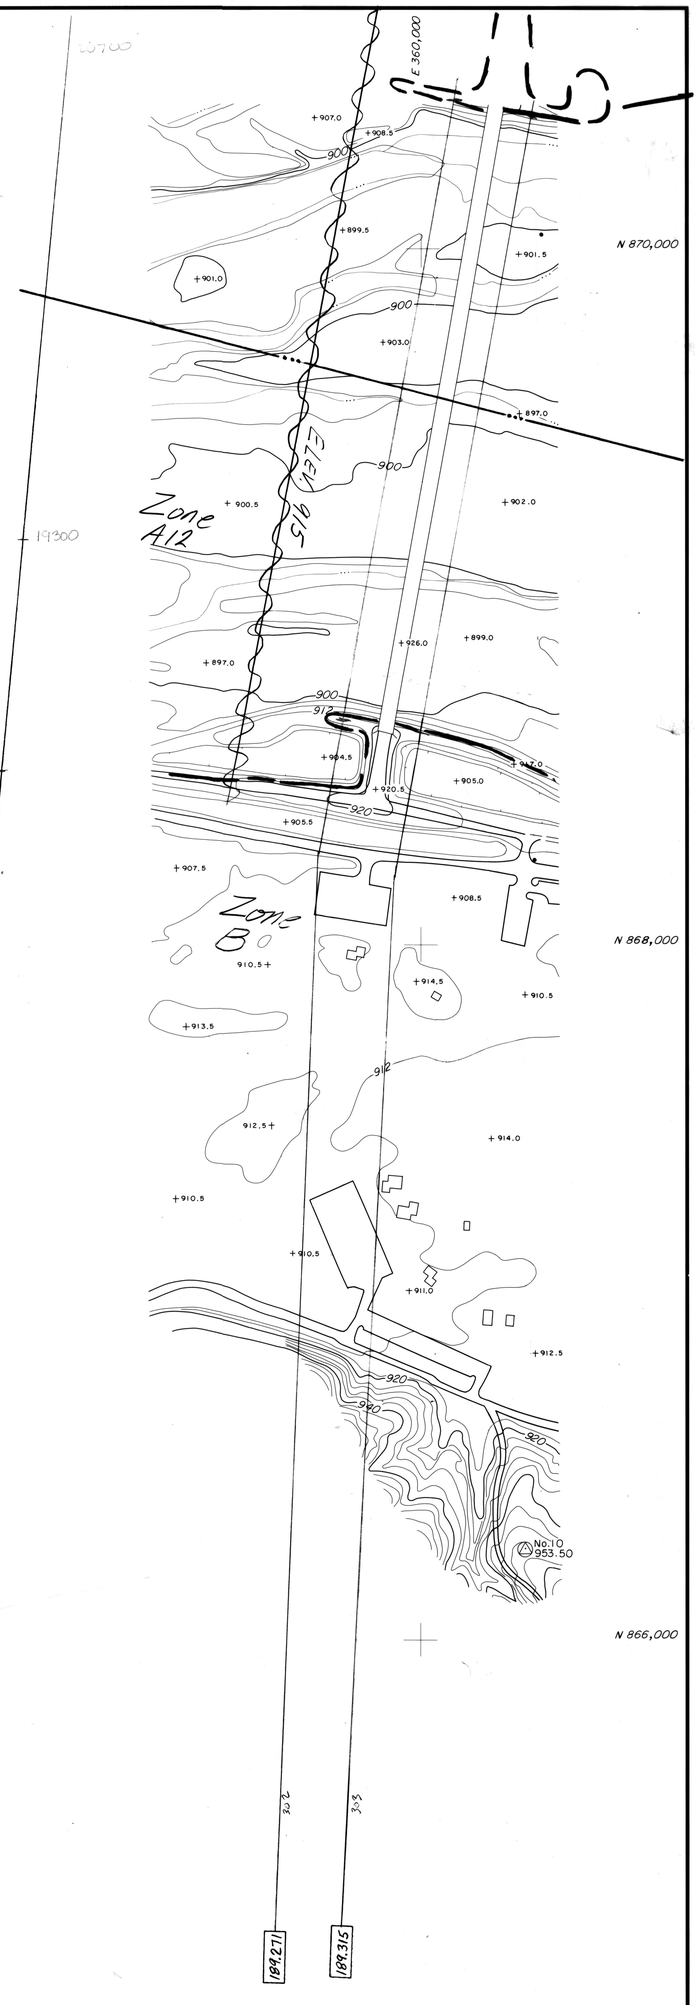

N

LEGEND

- 100-YEAR FLOODPLAIN
- FLOODWAY
- BASE FLOOD ELEVATION

NOTE

The 500-Year Floodplain cannot be determined.

CENTRAL FILES
DRAWER # 317

GILA RIVER/115TH AVE TO
BULLARD BRIDGE
C.O.E./COOPER AERIAL
STUDY 1984

GILA RIVER
MARICOPA COUNTY FLOOD CONTROL
SECTION 32 T1N R1W

1"=200' C.I. 4'

DATE FLOWN: 5-28-83

COOPER AERIAL SURVEY Co.

E 356,000

E 358,000

E 360,000

189.070

189.271

189.315

No. 7
922.60

BULLARD AVENUE

301

302

303

920

ZONE AH
ELEV 915

N 874,000

N 872,000

N 870,000

LEGEND

100-YEAR FLOODPLAIN

FLOODWAY

BASE FLOOD ELEVATION

NOTE

The 500-Year Floodplain cannot be determined.

N

GILA RIVER
MARICOPA COUNTY FLOOD CONTROL
SECTION 29 T1N R1W
1"=200' C.I. 4'
DATE FLOWN: 5-28-83
COOPER AERIAL SURVEY Co.

2

E 360,000

E 362,000

E 364,000

No. 7
922.60

BROADWAY ROAD

No. 9
930.60

AVENUE

BULLARD

N 874,000

N 872,000

N 870,000

ZONE
A12

ELEV. 920

No. 20
921.1

NOTE

The 500-Year Floodplain cannot be determined.

LEGEND

100-YEAR FLOODPLAIN

FLOODWAY

BASE FLOOD ELEVATION

GILA RIVER
MARICOPA COUNTY FLOOD CONTROL
SECTION 28 T1N R1W
1"=200' C.I. 4'
DATE FLOWN: 5-28-83
COOPER AERIAL SURVEY Co.

3

SHEET 3 OF 14 SHEETS

E 360,000

E 362,000

E 364,000

N 870,000

N 868,000

N 866,000

No. 20
921.10

No. 10
953.50

NOTE

The 500-Year Floodplain cannot be determined.

LEGEND

100-YEAR FLOODPLAIN

FLOODWAY

BASE FLOOD ELEVATION

N

GILA RIVER
MARICOPA COUNTY FLOOD CONTROL
SECTION 33 T1N R1W
1"=200' C.I. 4'
DATE FLOWN: 5-28-83
COOPER AERIAL SURVEY Co.

4

3-84

E 366,000

E 368,000

E 370,000

N 870,000

N 868,000

N 866,000

No. 21
921.90

ZONE A12

ZONE A8

ELEV. 925

190.538

190.746

190.948

191.146

191.351

NOTE

The 500-Year Floodplain cannot be determined.

LEGEND

100-YEAR FLOOD PLAIN

FLOODWAY

BASE FLOOD ELEVATION

N

GILA RIVER

MARICOPA COUNTY FLOOD CONTROL

SECTION 34 T1N R1W

1"=200' C.I. 4'

DATE FLOWN: 5-28-83

COOPER AERIAL SURVEY Co.

5

SHEET 5 OF 14 SHEETS

E 366,000

190.044

190.249

190.538

190.746

E 368,000

190.948

191.146

E 370,000

191.351

No. 9
930.60

No. 4
934.60

No. 21
921.90

N 874,000

N 872,000

N 870,000

LIMIT OF STUDY
FLOODWAY ON AGUA FRIA RIVER

ELEV. 925

ZONE A12

ZONE A8

DISHART

NOTE

The 500-Year Floodplain cannot be determined.

LEGEND

100-YEAR FLOODPLAIN

FLOODWAY

BASE FLOOD ELEVATION

N

GILA RIVER
MARICOPA COUNTY FLOOD CONTROL
SECTION 27 T1N R1W
1"=200' C.I. 4'
DATE FLOWN: 5-28-83
COOPER AERIAL SURVEY Co.

6

SHEET 6 OF 14 SHEETS

E 372,000

E 374,000

E 376,000

N 880,000

N 880,000

N

N 878,000

N 878,000

191.538

191.688

191.836

192.017

192.182

315

314

LEGEND

100-YEAR FLOODPLAIN

FLOODWAY

BASE FLOOD ELEVATION

NOTE
The 500-Year Floodplain cannot be determined.

+ 954.0 952 948 944 940 936 + 939.0 + 936.5 + 935.5 + 935.0 + 945.0 + 940.5 + 939.0 + 943.0 + 939.0 + 937.0 + 942.0 + 942.5 W.L. 937.0 No. 3 940.70 + 938.0 + 936.5 + 935.5 + 936.5 + 934.5 + 938.0 EL. MIRAGE ROAD

GILA RIVER
MARICOPA COUNTY FLOOD CONTROL
SECTION 23 T1N R1W
1" = 200' C.I. 4'
DATE FLOWN: 5-28-83
COOPER AERIAL SURVEY Co.

ZONE AB

7

SHEET 7 OF 14 SHEETS

E 372,000

E 374,000

E 376,000

N 874,000

N 872,000

N 870,000

No. 4
934.60

No. 22
932.20

DYSART ROAD

IMIRAGE ROAD

SOUTHERN AVENUE

ELEV. 930

ELEV. 935

ZONE A8

731.00

932.23

191,684

191,836

192,017

192,182

E 372,000

E 374,000

N

LEGEND

100-YEAR FLOODPLAIN

FLOODWAY

BASE FLOOD ELEVATION

NOTE

The 500-Year Floodplain cannot be determined.

GILA RIVER

MARICOPA COUNTY FLOOD CONTROL

SECTION 26 T1N R1W

1"=200' C.I. 4'

DATE FLOWN: 5-28-83 matched 3-7-84

COOPER AERIAL SURVEY Co.

8

191,538 | 191,684 | E 372,000 | 191,836 | 192,017 | E 374,000 | 192,184 | E 376,000

SOUTHERN AVENUE

No. 22
932.20

N 870,000

N 868,000

N 866,000

EL MIRAGE ROAD

ELEV. 935

ELEV. 930

ZONE
A8

LEGEND

100 YEAR FLOODPLAIN

FLOODWAY

BASE FLOOD ELEVATION

NOTE
The 500-Year Floodplain cannot be determined.

GILA RIVER
MARICOPA COUNTY FLOOD CONTROL
SECTION 35 TIN RIW
1"=200' C.I. 4'
DATE FLOWN: 5-28-83 MATCHED 3-7-84
COOPER AERIAL SURVEY Co.

9

SHEET 9 OF 14 SHEETS

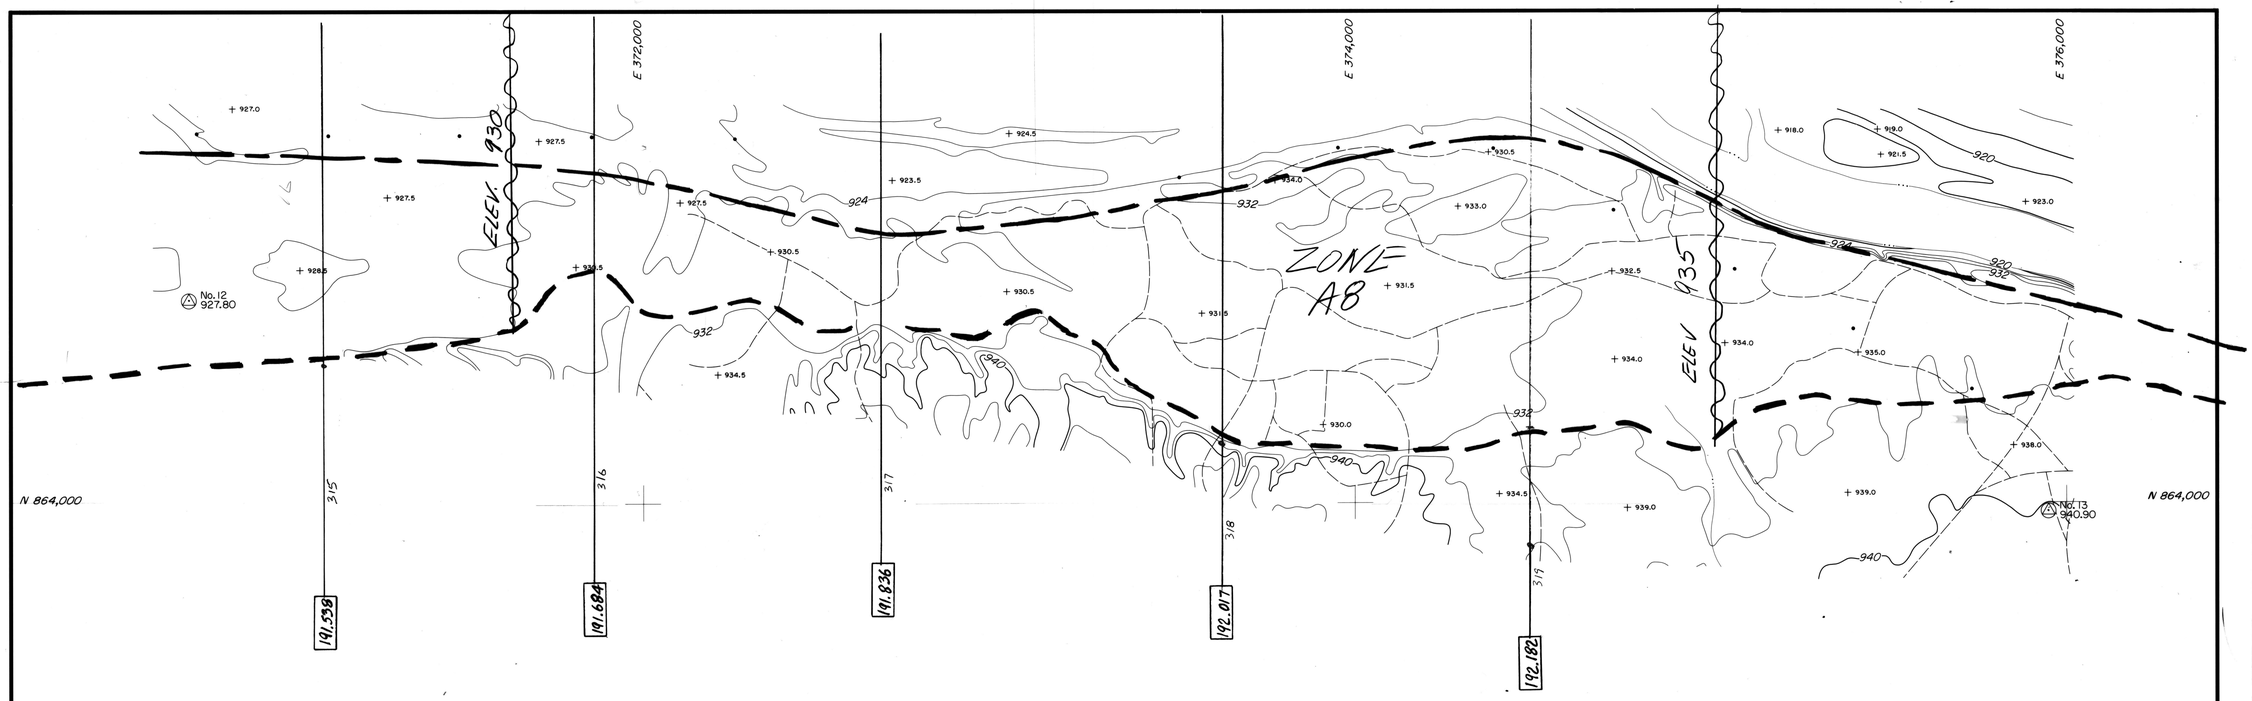

N

LEGEND

— — — 100-YEAR FLOODPLAIN

— - — FLOODWAY

~~~ BASE FLOOD ELEVATION

NOTE

The 500-Year Floodplain cannot be determined.

GILA RIVER

MARICOPA COUNTY FLOOD CONTROL

SECTION 2 T1S R1W

1"=200' C.I. 4'

DATE FLOWN: 5-28-83

COOPER AERIAL SURVEY Co.

10
~~~

E 376,000

E 378,000

E 380,000

N 864,000

N 862,000

N 860,000

ZONE AB

EL. 940

No. 13
940.90

No. 1
1159.40

+923.0 +921.5 +922.5 +921.8 +938.5 +931.5 +933.0 +926.5 +926.0 +939.5 +946.5 +938.0 +931.5 +932.5 +938.0 +942.0 +941.0

920 928 936 940 942

321 322 323 324 325 326

192.193 192.618 192.737 192.900 193.076 193.254

LEGEND

100-YEAR FLOODPLAIN

FLOODWAY

BASE FLOOD ELEVATION

NOTE

The 500-year Floodplain cannot be determined.

GILA RIVER

MARICOPA COUNTY FLOOD CONTROL

SECTION 1 T1S R1W

1"=200' C.I. 4'

DATE FLOWN: 5-28-83

COOPER AERIAL SURVEY Co.

11

E 376,000 | 192.493 | 192.618 | E 378,000 | 192.900 940.27 | 193.076 941.54 | E 380,000

SOUTHERN AVENUE

No. 23 940.40

No. 1 157.40

944.50

MIRAGE ROAD

115TH

ELEV. 940

ZONE A8

N 870,000

N 868,000

N 866,000

LEGEND

100-YEAR FLOODPLAIN

FLOODWAY

NOTE ~~BASE~~ FLOOD ELEVATION

The 500-Year Floodplain cannot be determined.

N

MARICOPA COUNTY FLOOD CONTROL

SECTION 36 T1N R1W

1"=200' C.I. 4' 3-7-84

DATE FLOWN: 5-28-83

COOPER AERIAL SURVEY Co.

12

SHEET 12 OF 14 SHEETS

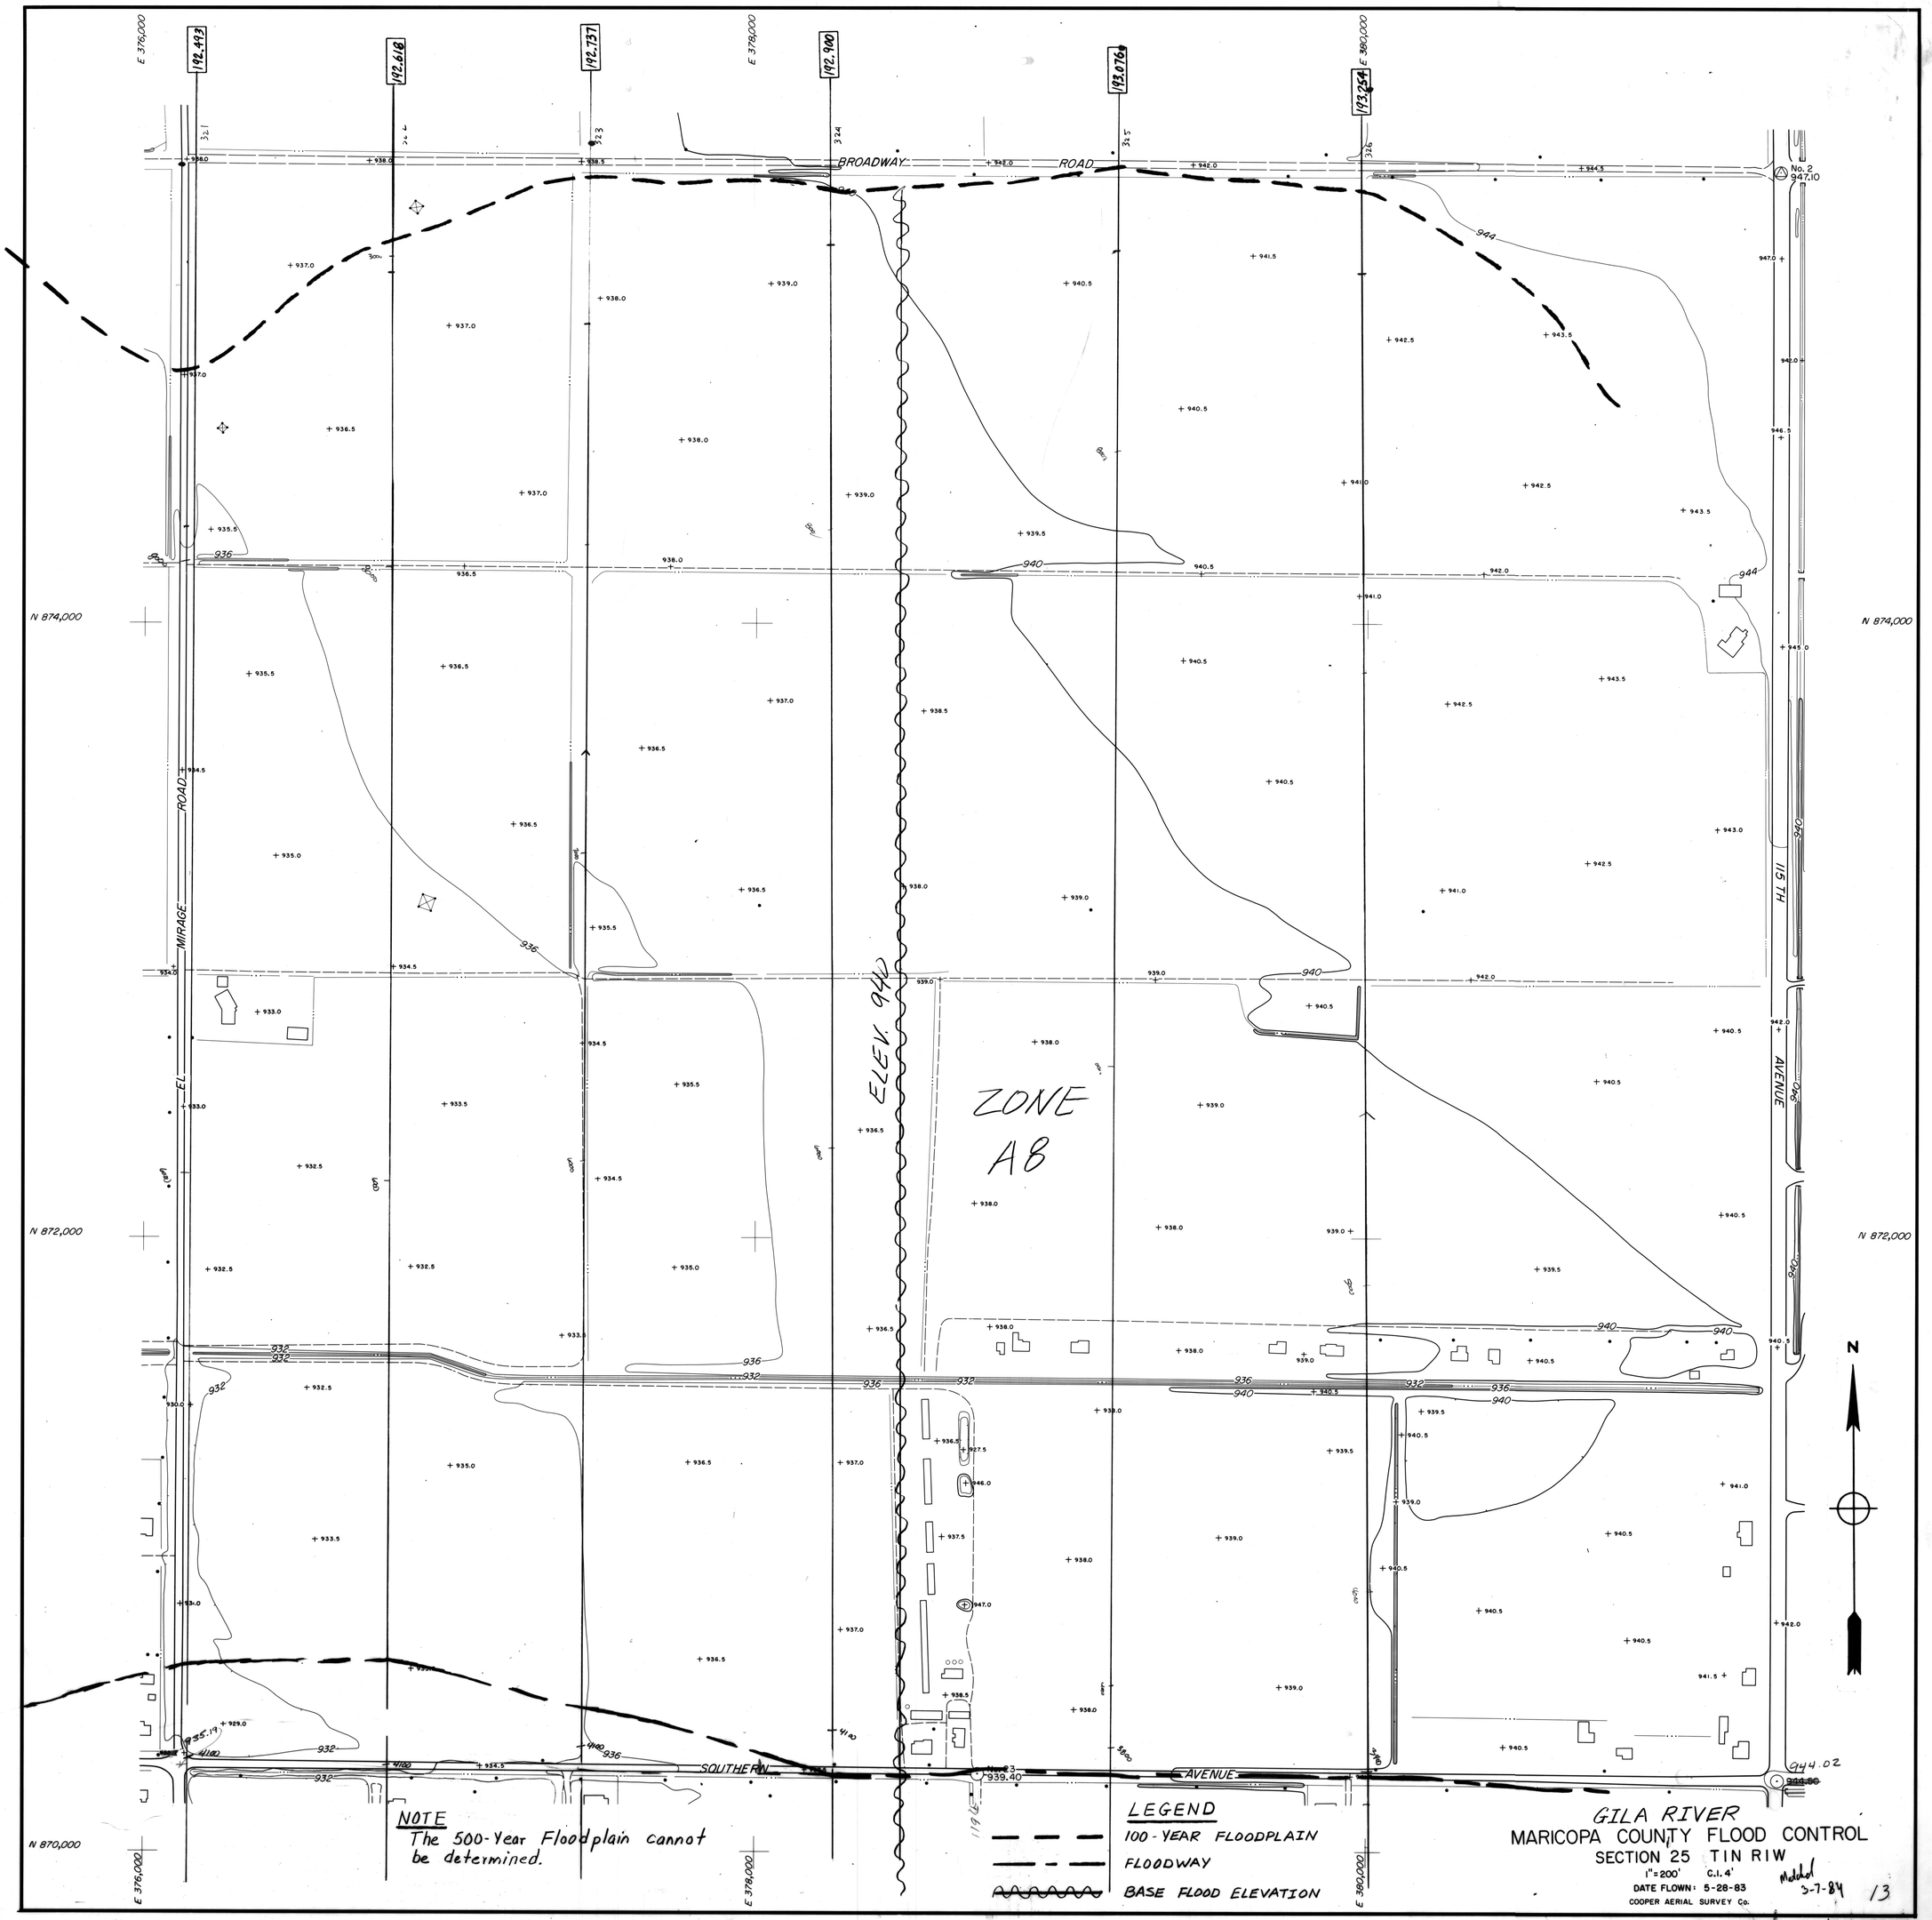

NOTE
The 500-Year Floodplain cannot be determined.

LEGEND
100-YEAR FLOODPLAIN
FLOODWAY
BASE FLOOD ELEVATION

GILA RIVER
MARICOPA COUNTY FLOOD CONTROL
SECTION 25 TIN RIW
1"=200' C.I. 4'
DATE FLOWN: 5-28-83
COOPER AERIAL SURVEY Co.
Mitchell 3-7-84 13

E 376,000

E 378,000

E 380,000

N 880,000

N 878,000

N 876,000

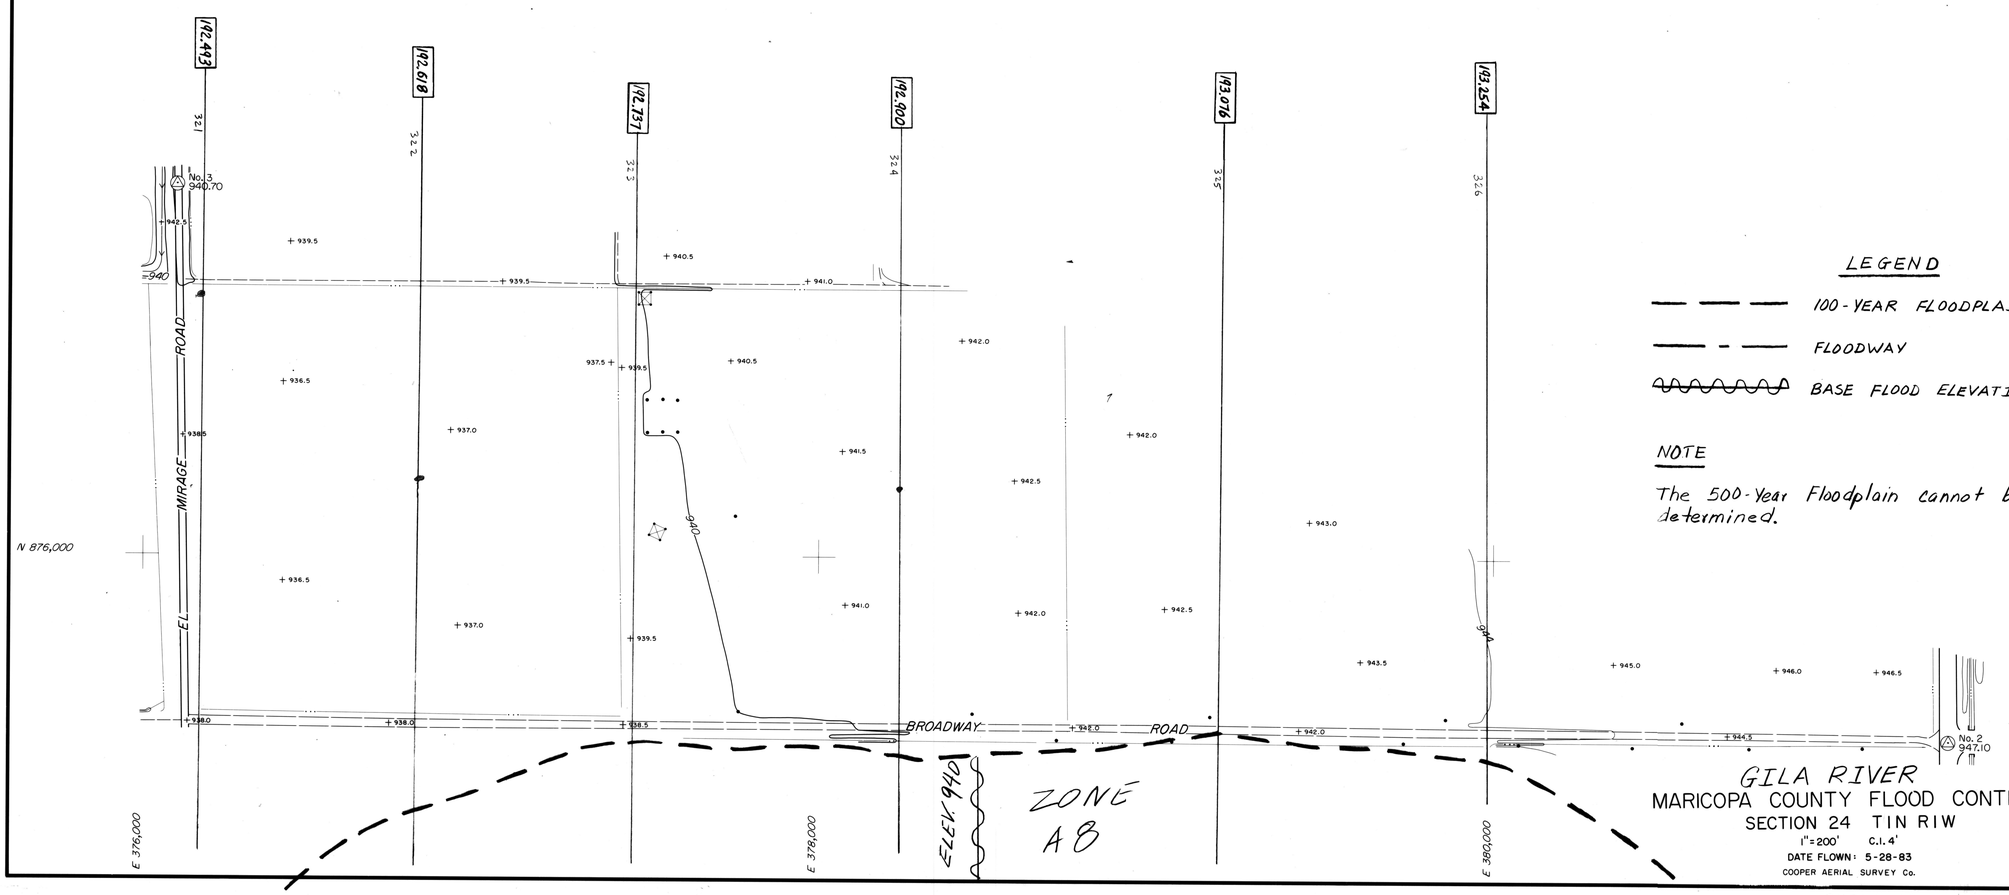

N

LEGEND

100-YEAR FLOODPLAIN

FLOODWAY

BASE FLOOD ELEVATION

NOTE

The 500-Year Floodplain cannot be determined.

GILA RIVER
MARICOPA COUNTY FLOOD CONTROL
SECTION 24 T1N R1W

1"=200' C.I. 4'

DATE FLOWN: 5-28-83

COOPER AERIAL SURVEY Co.

14

SHEET 14 OF 14 SHEETS

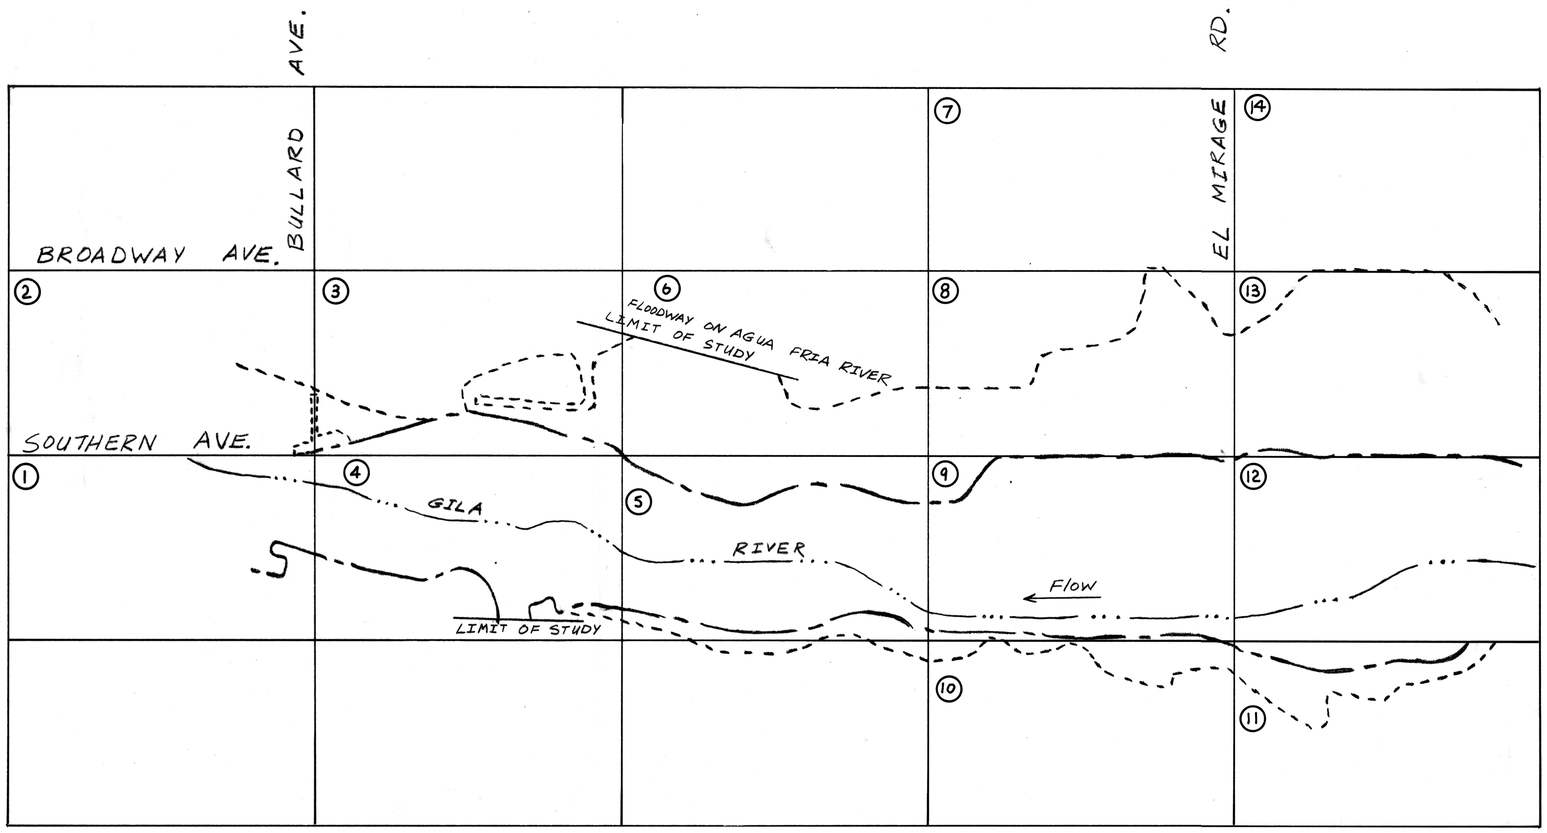

LEGEND

- - - - - 100-YEAR FLOODPLAIN

——— FLOODWAY

(1) SHEET NUMBER

SCALE

NOT TO SCALE

U. S. ARMY ENGINEER DISTRICT
LOS ANGELES
CORPS OF ENGINEERS

GILA RIVER
MARICOPA CO. FLOOD INSURANCE STUDY

INDEX TO CHRONOS
VICINITY OF BULLARD AVE.

FEBRUARY 1984

ENVIRONMENTAL
ENHANCEMENT
THRU ENGINEERING

U.S. GOVERNMENT PRINTING OFFICE: 1982—584—220