Flood Control District of Maricopa County, Arizona
APPROXIMATE ZONE A FLOODPLAIN DELINEATION STUDY OF WATERSHED "OO"
(FCD 2000C019)

Hassayampa River Tributaries & Lower Jackrabbit Wash Tributaries

TECHNICAL DATA NOTEBOOK
VOLUME 4 of 6 (Exhibits A & B)

Submitted by:

JE Fuller / Hydrology and Geomorphology, Inc.
6101 S. Rural Road, Suite 110
Tempe, Arizona 85283
(480) 752-2124

In Association With:

Wood, Patel & Associates, Inc. &
Argus Consulting

on behalf of:

Flood Control District of Maricopa County
2801 West Durango Street
Phoenix, AZ 85009
(602) 506-1501

April, 2003

Flood Control District of Maricopa County, Arizona
APPROXIMATE ZONE A FLOODPLAIN DELINEATION STUDY OF WATERSHED "OO"
(FCD 2000C019)

Hassayampa River Tributaries & Lower Jackrabbit Wash Tributaries

TECHNICAL DATA NOTEBOOK
VOLUME 4 of 6 (Exhibits A & B)

Submitted by:

JE Fuller / Hydrology and Geomorphology, Inc.
6101 S. Rural Road, Suite 110
Tempe, Arizona 85283
(480) 752-2124

In Association With:

Wood, Patel & Associates, Inc. &
Argus Consulting

on behalf of:

Flood Control District of Maricopa County
2801 West Durango Street
Phoenix, AZ 85009
(602) 506-1501

April, 2003

TABLE OF CONTENTS
VOLUME 4 OF 6 OF THE TDN

EXHIBITS

Exhibit A: Hydrology Study Work Map
Exhibit B: Zone A Work Study Map

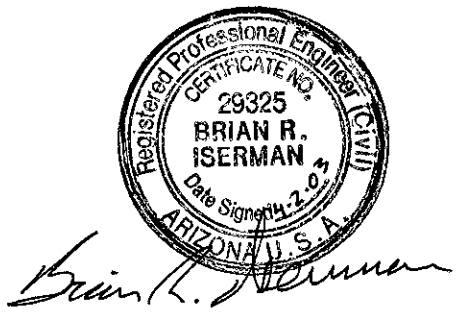

EXHIBIT A
HYDROLOGY STUDY WORK MAP

Approximate Zone A FDS of Watershed "OO", FCD 2000C019
Hassayampa River Tributaries & Lower Jackrabbit Wash Tributaries
JE Fuller/Hydrology & Geomorphology, Inc.

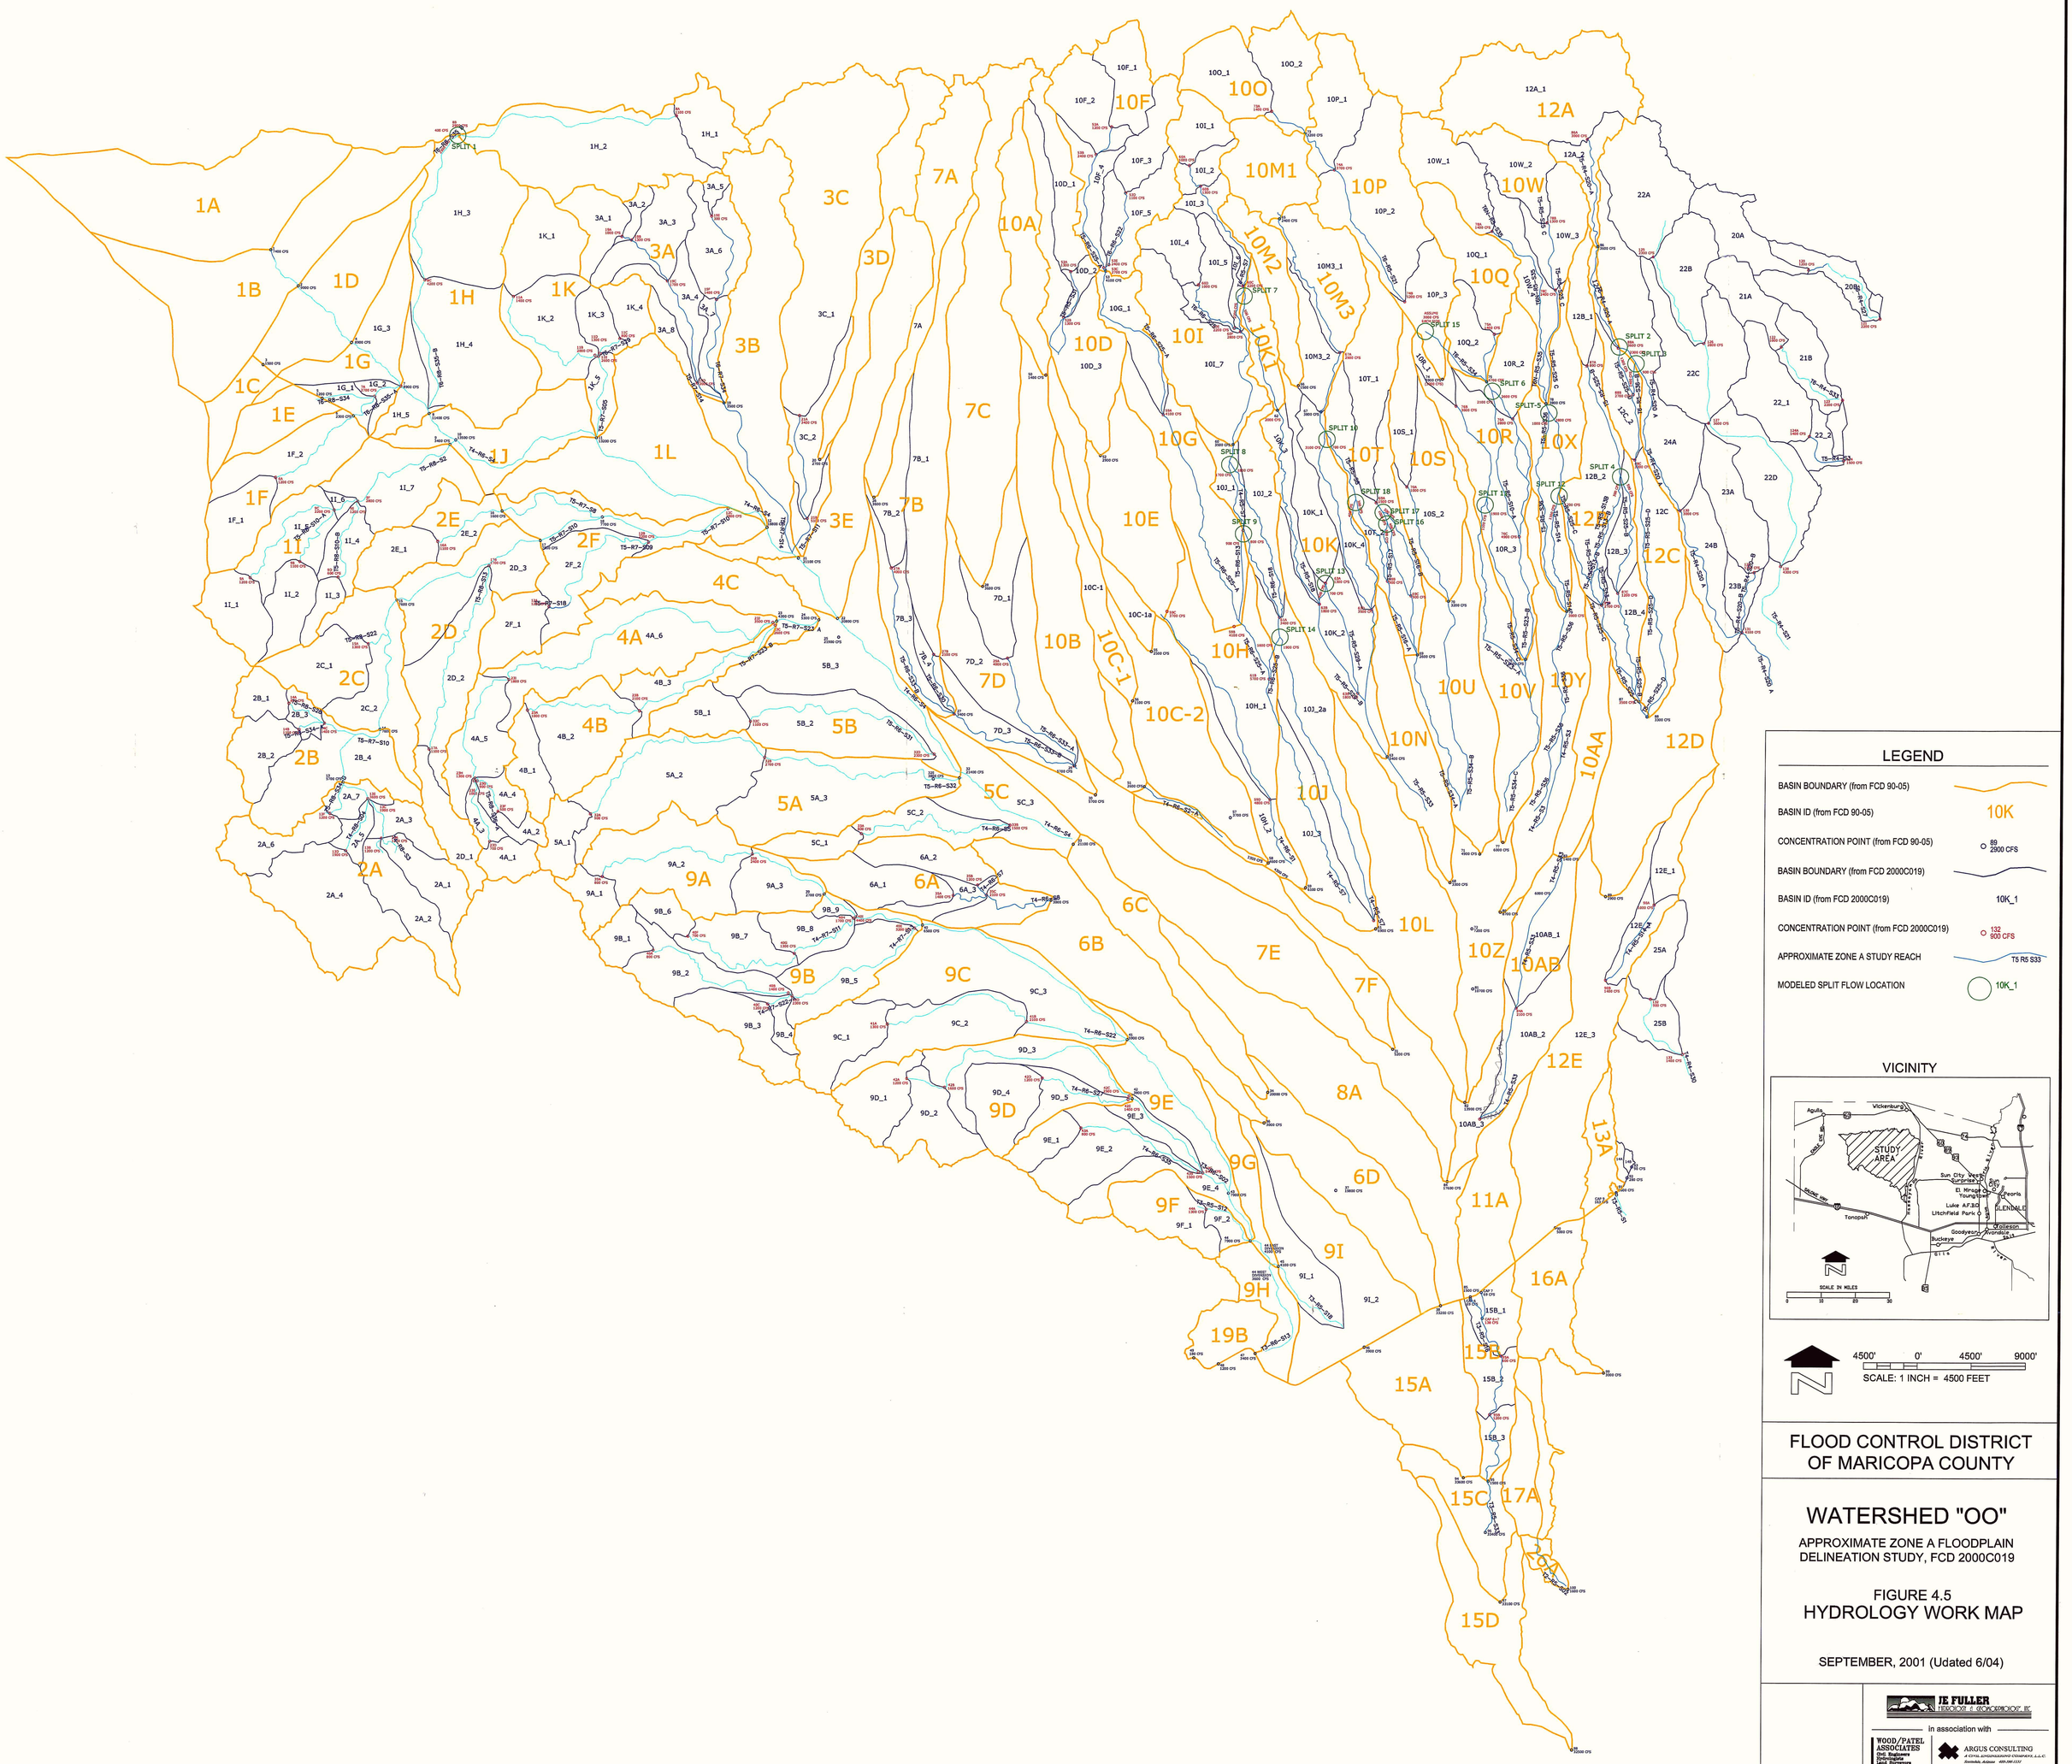

LEGEND

- BASIN BOUNDARY (from FCD 90-05)
- BASIN ID (from FCD 90-05) — 10K
- CONCENTRATION POINT (from FCD 90-05) — 89, 2900 CFS
- BASIN BOUNDARY (from FCD 2000C019)
- BASIN ID (from FCD 2000C019) — 10K_1
- CONCENTRATION POINT (from FCD 2000C019) — 132, 900 CFS
- APPROXIMATE ZONE A STUDY REACH — T5 RS S33
- MODELED SPLIT FLOW LOCATION — 10K_1

VICINITY

4500' 0' 4500' 9000'

SCALE: 1 INCH = 4500 FEET

FLOOD CONTROL DISTRICT OF MARICOPA COUNTY

WATERSHED "OO"

APPROXIMATE ZONE A FLOODPLAIN DELINEATION STUDY, FCD 2000C019

FIGURE 4.5
HYDROLOGY WORK MAP

SEPTEMBER, 2001 (Udated 6/04)

JE FULLER HYDROLOGY & GEOMORPHOLOGY, INC.
in association with
WOOD/PATEL ASSOCIATES
Civil Engineers
Hydrologists
Water Resources
(602) 335-8500
ARGUS CONSULTING
A CIVIL ENGINEERING COMPANY, L.L.C.
Scottsdale, Arizona 480.348.1111

EXHIBIT B
HYDRAULICS STUDY WORK MAPS

FLOOD CONTROL DISTRICT OF MARICOPA COUNTY

APPROXIMATE ZONE A FLOODPLAIN DELINEATION STUDY OF WATERSHED "00" (JACKRABBIT WASH), FCD 2000C019

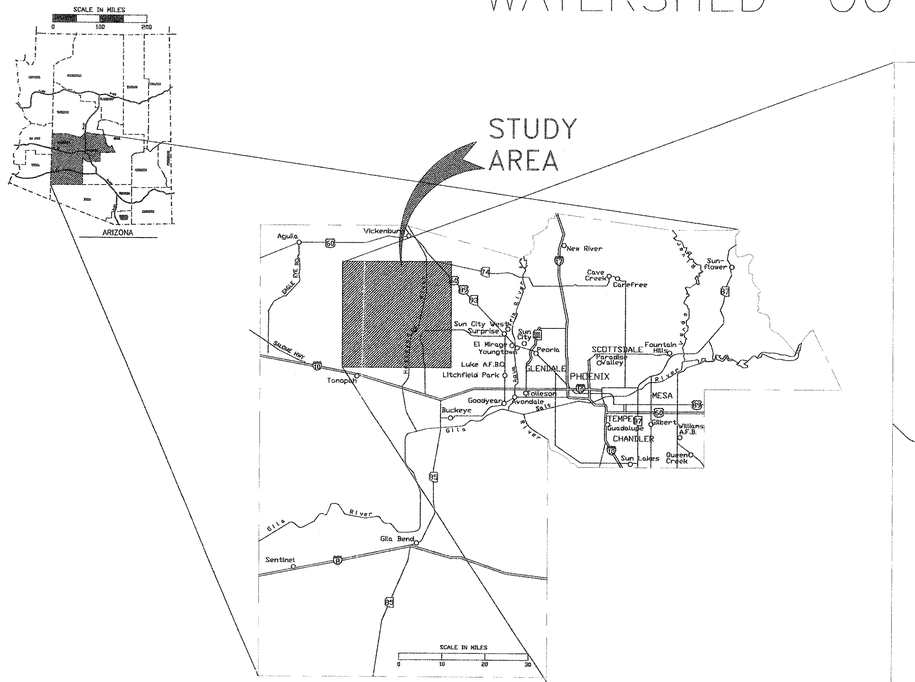

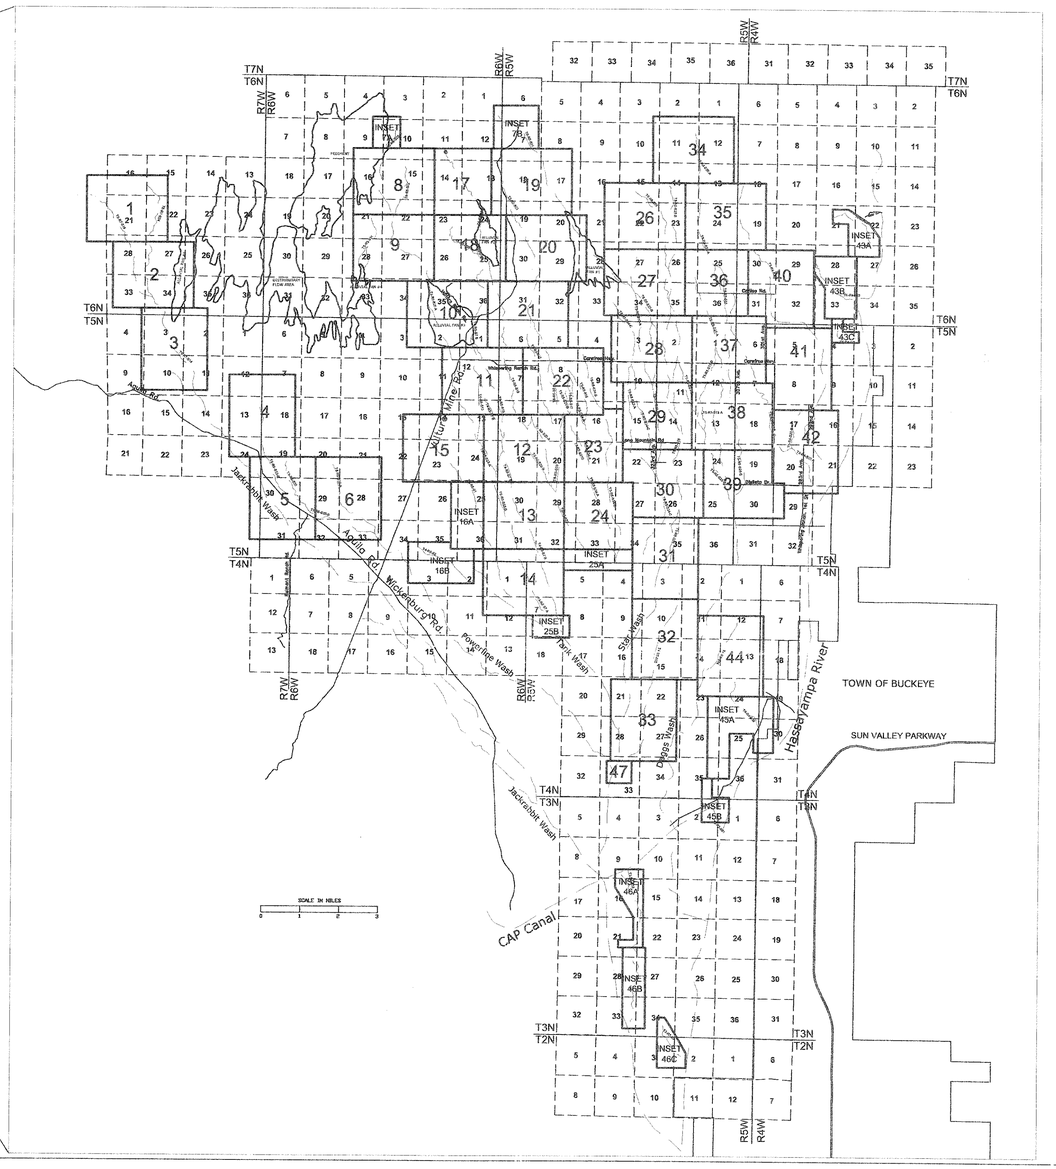

NOTES

1. HORIZONTAL PROJECTION IS ARIZONA STATE PLANE, CENTRAL ZONE, NORTH AMERICAN DATUM OF 1983.
2. ALL ELEVATIONS ARE BASED ON NORTH AMERICAN VERTICAL DATUM OF 1988.

STATEMENTS OF PROFESSIONAL REGISTRANT

THE APPROXIMATE ZONE A FLOODPLAIN AND FLOODWAY DELINEATIONS WERE PREPARED UNDER MY DIRECT SUPERVISION USING HYDROLOGY FROM FCD 90-05 AND NEW HYDROLOGY UNDER THIS CONTRACT.

JE FULLER
HYDROLOGY & GEOMORPHOLOGY, INC.
6101 S. Rural Road, Suite 110
Tempe, Arizona, 85281
480-752-2124

INDEX SHEET

APRIL, 2003

2100
Q= 1000 cfs

2000
Q= 1300 cfs

1900
Q= 1300 cfs

1800
Q= 1300 cfs

1700
Q= 1700 cfs

1600
Q= 1700 cfs

1500
Q= 1700 cfs

1500
Q= 1700 cfs

1200
Q= 300 cfs

1100
Q= 300 cfs

900
Q= 800 cfs

800
Q= 800 cfs

700
Q= 1000 cfs

600
Q= 1400 cfs

500
Q= 1400 cfs

800
Q= 4000 cfs

Limit of Study

ZONE A

match to sheet 2

1042,000 N

1040,000 N

1038,000 N

1036,000 N

1034,000 N

370,000 E

372,000 E

376,000 E

378,000 E

LEGEND

- 100-YR FLOODPLAIN BOUNDARY
- 100-YR ADMINISTRATIVE FLOODWAY
- 100-YR FLOODPLAIN BOUNDARY (EXISTING OR CONCURRENT STUDY)
- 100-YR FLOODWAY (EXISTING OR CONCURRENT STUDY)
- SPECIAL PIEDMONT AREA BOUNDARY (SEE SECTION 6 OF THE TDN)
- SECTION BOUNDARY
- CROSS SECTION
- ZONE DESIGNATION — ZONE A
- CORPORATE LIMITS — Corporate Limits
- COUNTY BOUNDARY — County Boundary
- ELEVATION REFERENCE MARK — AJ3618

NOTES

1. SECTION BOUNDARIES PROVIDED BY FCDMC
2. HORIZONTAL PROJECTION IS ARIZONA STATE PLANE, CENTRAL ZONE, NORTH AMERICAN DATUM OF 1983.
3. ALL ELEVATIONS ARE BASED ON NORTH AMERICAN VERTICAL DATUM OF 1988. CONVERSION FACTOR: NGVD 29 = NAVD 88 - 2.28

ELEVATION REFERENCE MARKS

NGS PID	Station Designation	NAD 83 Northing (feet)	NAD 83 Easting (feet)	NAVD 88 Elevation (feet)
AJ3618	4LN3 (GDACS)	1040082.78	371932.23	2409.60

SHEET INDEX MAP

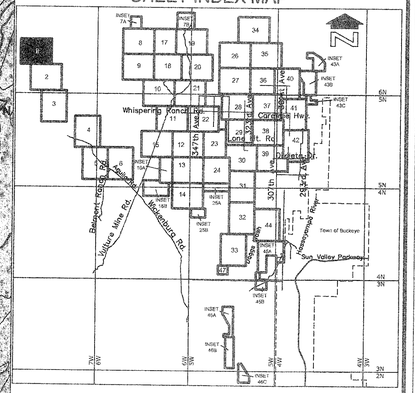

SCALE IN FEET
400' 0' 400' 800'

CONTOUR INTERVAL = 10 FEET

FLOOD CONTROL DISTRICT OF MARICOPA COUNTY

APPROXIMATE ZONE A FLOODPLAIN DELINEATION STUDY OF

WATERSHED "OO"
(JACKRABBIT WASH)
2000CO19

HASSAYAMPA RIVER TRIBUTARIES & LOWER JACKRABBIT WASH TRIBUTARIES

APRIL, 2003

Registered Professional Engineer — 29325 — BRIAN R. SHERMAN — Date Signed 4/28/03

JE FULLER HYDROLOGY & GEOMORPHOLOGY, INC.
TEMPE, ARIZONA - 480-782-2124

IN ASSOCIATION WITH

WOOD/PATEL ASSOCIATES
(Srd) Raghuram Kyrakoglana
Land Surveyors
(602) 335-8500

ARGUS CONSULTING
A CIVIL ENGINEERING COMPANY, L.L.C.
Scottsdale, Arizona 480.585.1220

THIS MAP WAS PREPARED BY PHOTOGRAMMETRIC METHODS TO NATIONAL MAP ACCURACY STANDARDS FOR 1"= 500' HORIZONTAL SCALE AND 10 'CONTOUR INTERVALS.

AERIAL PHOTOGRAPHY & TOPOGRAPHIC DATA PROVIDED TO THE FLOOD CONTROL DISTRICT OF MARICOPA COUNTY BY LANDATA AIBORNE SYSTEMS, IRVINE, CALIFORNIA, 2001. FLIGHT DATE: DECEMBER, 2000

GROUND CONTROL SURVEY DATA PROVIDED BY RBF CONSULTING, PHOENIX, ARIZONA

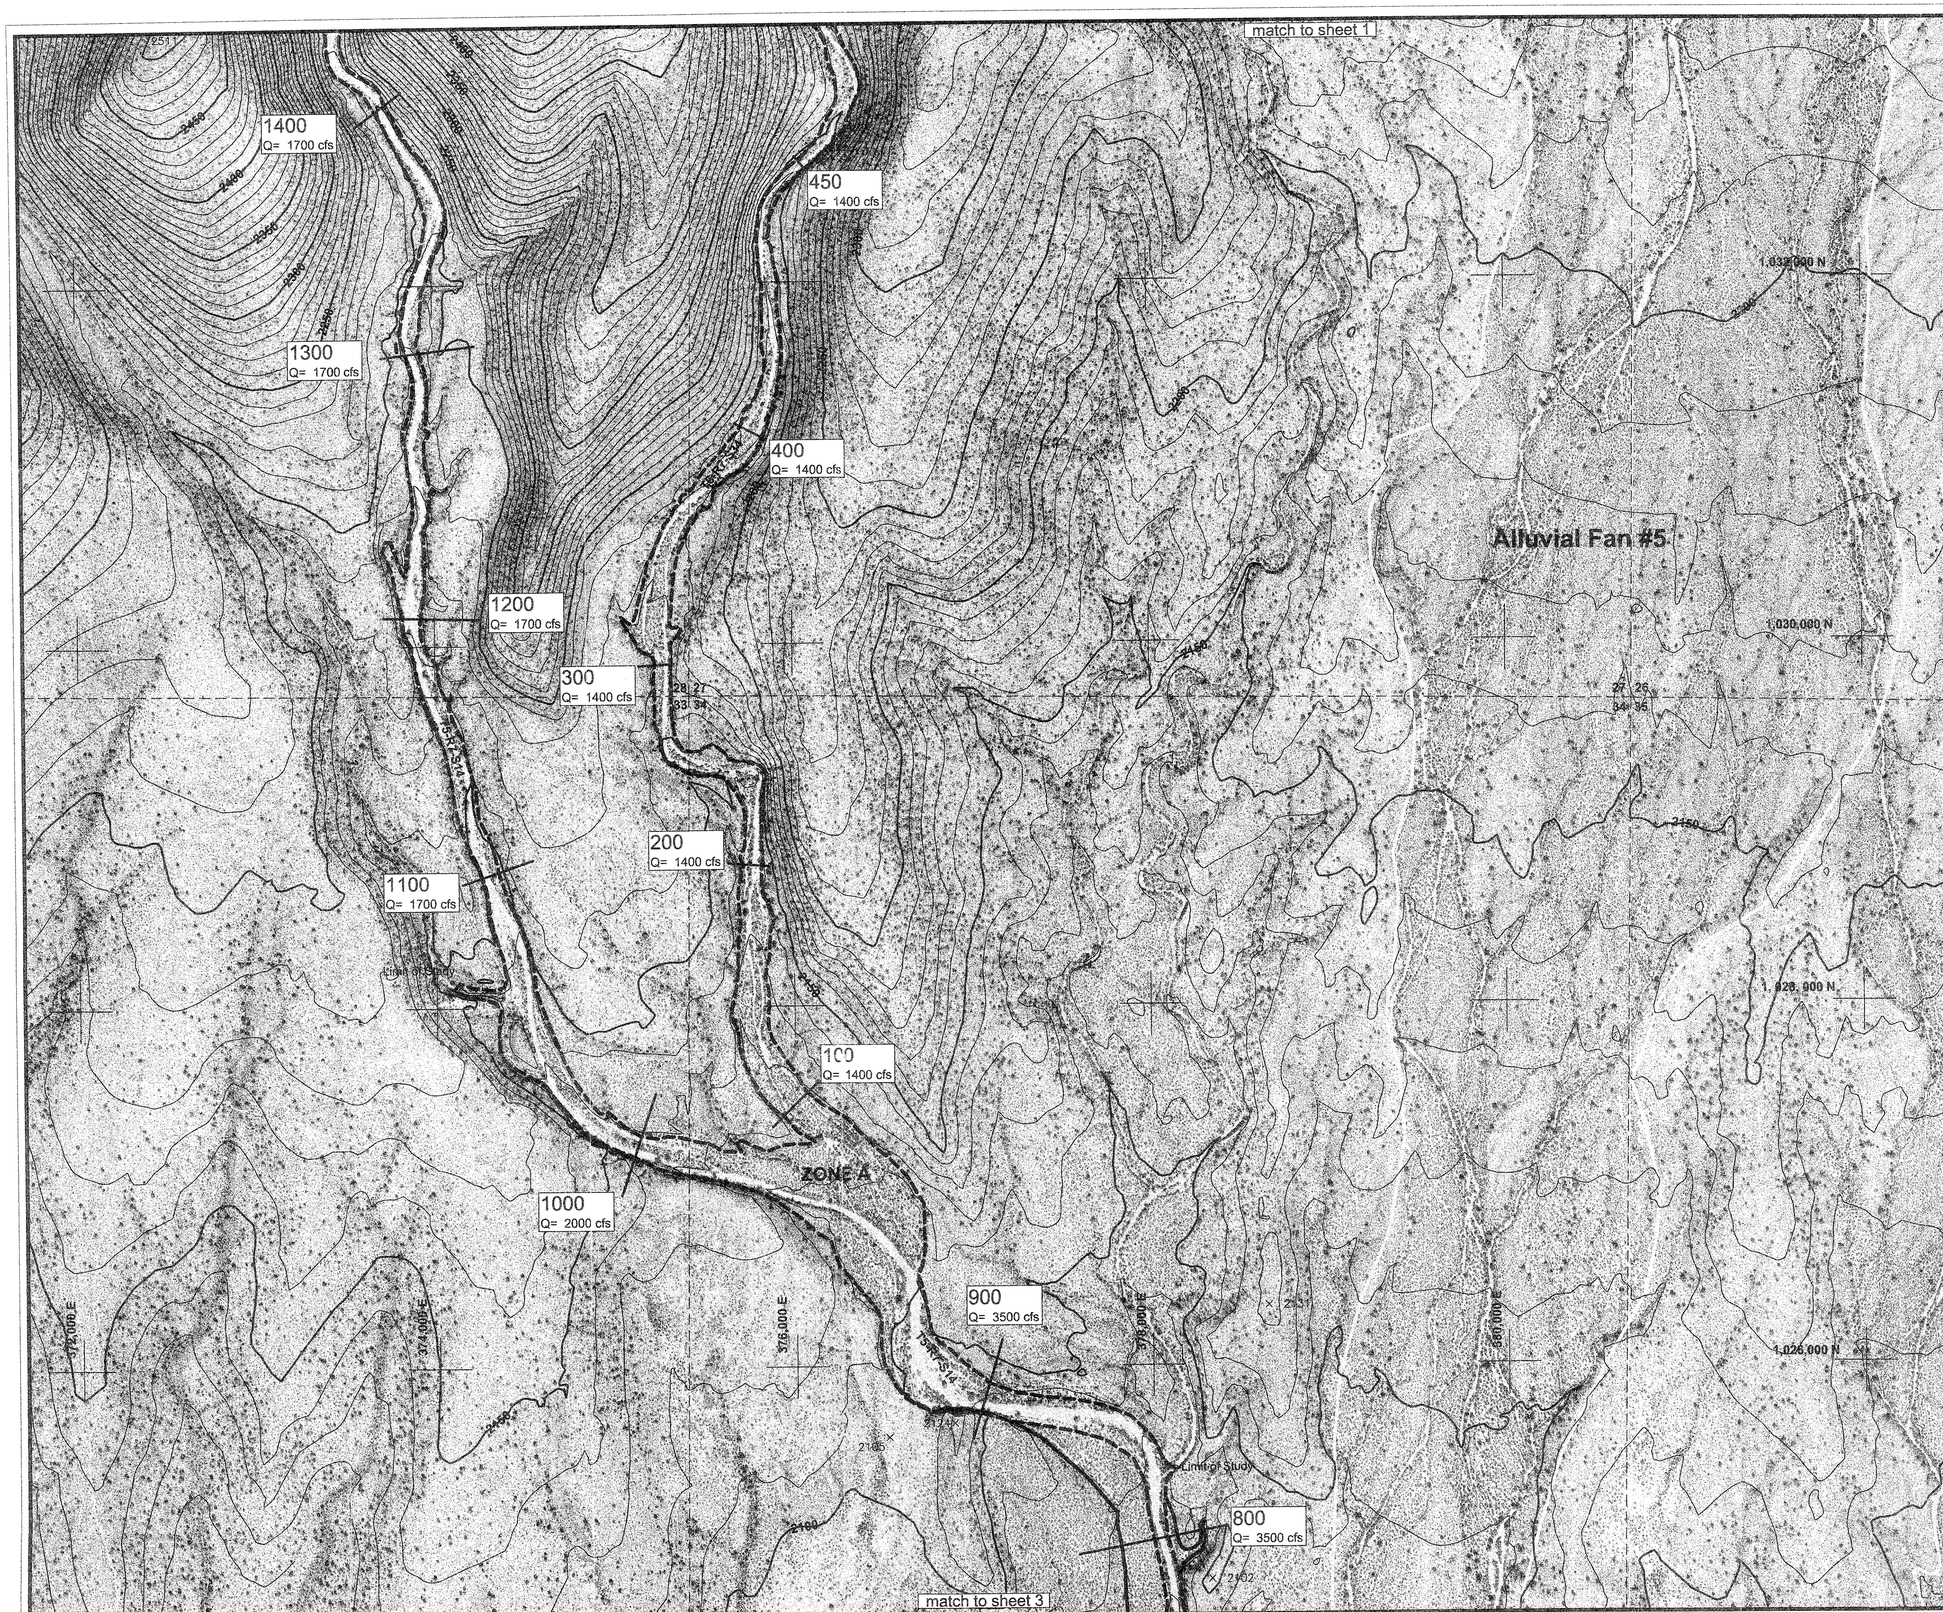

LEGEND

100-YR FLOODPLAIN BOUNDARY	
100-YR ADMINISTRATIVE FLOODWAY	
100-YR FLOODPLAIN BOUNDARY (EXISTING OR CONCURRENT STUDY)	
100-YR FLOODWAY (EXISTING OR CONCURRENT STUDY)	
SPECIAL PIEDMONT AREA BOUNDARY (SEE SECTION 6 OF THE TDN)	
SECTION BOUNDARY	
CROSS SECTION	800 Q= 4000 cfs
ZONE DESIGNATION	ZONE A
CORPORATE LIMITS	Corporate Limits
COUNTY BOUNDARY	County Boundary
ELEVATION REFERENCE MARK	AJ3618

NOTES

1. SECTION BOUNDARIES PROVIDED BY FCDMC
2. HORIZONTAL PROJECTION IS ARIZONA STATE PLANE, CENTRAL ZONE, NORTH AMERICAN DATUM OF 1983.
3. ALL ELEVATIONS ARE BASED ON NORTH AMERICAN VERTICAL DATUM OF 1988. CONVERSION FACTOR: NGVD 29 = NAVD 88 - 2.24

ELEVATION REFERENCE MARKS

SHEET INDEX MAP

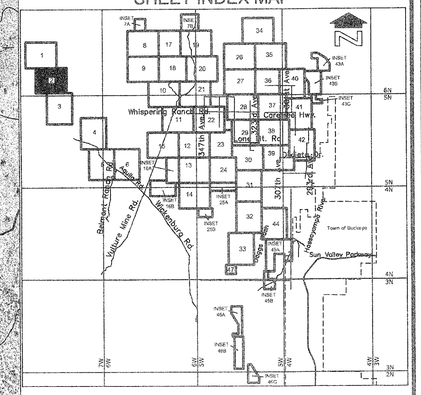

SCALE IN FEET

400' 0' 400' 800'

CONTOUR INTERVAL = 10 FEET

FLOOD CONTROL DISTRICT OF MARICOPA COUNTY

APPROXIMATE ZONE A FLOODPLAIN DELINEATION STUDY OF

WATERSHED "OO"

(JACKRABBIT WASH)
2000CO19

HASSAYAMPA RIVER TRIBUTARIES
& LOWER JACKRABBIT WASH TRIBUTARIES

APRIL, 2003

Registered Professional Engineer (Civil) CERTIFICATE NO. 29325 BRIAN R. ISERMAN Date Signed 4-2-03 ARIZONA, U.S.A.

JE FULLER ENGINEERING & GEOTECHNOLOGY, INC.
TEMPE, ARIZONA - 480-752-2124

IN ASSOCIATION WITH

WOOD/PATEL ASSOCIATES
Civil Engineers
Hydrologists
Land Surveyors
(602) 335-8500

ARGUS CONSULTING
A CIVIL ENGINEERING COMPANY, L.L.C.
Scottsdale, Arizona 480-596-1111

THIS MAP WAS PREPARED BY PHOTOGRAMMETRIC METHODS TO NATIONAL MAP ACCURACY STANDARDS FOR 1"= 500' HORIZONTAL SCALE AND 10 'CONTOUR INTERVALS.

AERIAL PHOTOGRAPHY & TOPOGRAPHIC DATA PROVIDED TO THE FLOOD CONTROL DISTRICT OF MARICOPA COUNTY BY LANDATA AIBORNE SYSTEMS, IRVINE, CALIFORNIA, 2001. FLIGHT DATE: DECEMBER, 2000

GROUND CONTROL SURVEY DATA PROVIDED BY RBF CONSULTING, PHOENIX, ARIZONA

LEGEND

- 100-YR FLOODPLAIN BOUNDARY
- 100-YR ADMINISTRATIVE FLOODWAY
- 100-YR FLOODPLAIN BOUNDARY (EXISTING OR CONCURRENT STUDY)
- 100-YR FLOODWAY (EXISTING OR CONCURRENT STUDY)
- SPECIAL PIEDMONT AREA BOUNDARY (SEE SECTION 6 OF THE TDN)
- SECTION BOUNDARY
- CROSS SECTION — 800, Q= 4000 cfs
- ZONE DESIGNATION — ZONE A
- CORPORATE LIMITS — Corporate Limits
- COUNTY BOUNDARY — County Boundary
- ELEVATION REFERENCE MARK — AJ3618

NOTES

1. SECTION BOUNDARIES PROVIDED BY FCDMC
2. HORIZONTAL PROJECTION IS ARIZONA STATE PLANE, CENTRAL ZONE, NORTH AMERICAN DATUM OF 1983.
3. ALL ELEVATIONS ARE BASED ON NORTH AMERICAN VERTICAL DATUM OF 1988. CONVERSION FACTOR: NGVD 29 = NAVD 88 - 2.19

ELEVATION REFERENCE MARKS

SHEET INDEX MAP

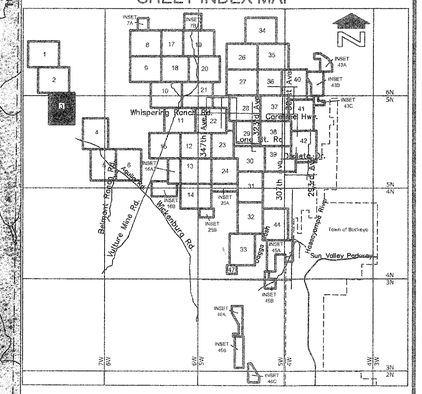

SCALE IN FEET
400' 0' 400' 800'

CONTOUR INTERVAL = 10 FEET

FLOOD CONTROL DISTRICT OF MARICOPA COUNTY

APPROXIMATE ZONE A FLOODPLAIN DELINEATION STUDY OF

WATERSHED "OO"
(JACKRABBIT WASH)
2000CO19

HASSAYAMPA RIVER TRIBUTARIES
& LOWER JACKRABBIT WASH TRIBUTARIES

APRIL, 2003

JE FULLER HYDROLOGY & GEOMORPHOLOGY, INC
TEMPE, ARIZONA - 480-752-2124
IN ASSOCIATION WITH
WOOD/PATEL ASSOCIATES
Civil Engineers
Hydrologists
Land Surveyors
(602) 335-8620
ARGUS CONSULTING
A CIVIL ENGINEERING COMPANY, L.L.C.
Scottsdale, Arizona 480-991-1177

THIS MAP WAS PREPARED BY PHOTOGRAMMETRIC METHODS TO NATIONAL MAP ACCURACY STANDARDS FOR 1"= 500' HORIZONTAL SCALE AND 10' CONTOUR INTERVALS.

AERIAL PHOTOGRAPHY & TOPOGRAPHIC DATA PROVIDED TO THE FLOOD CONTROL DISTRICT OF MARICOPA COUNTY BY LANDATA AIBORNE SYSTEMS, IRVINE, CALIFORNIA, 2001. FLIGHT DATE: DECEMBER, 2000

GROUND CONTROL SURVEY DATA PROVIDED BY RBF CONSULTING, PHOENIX, ARIZONA

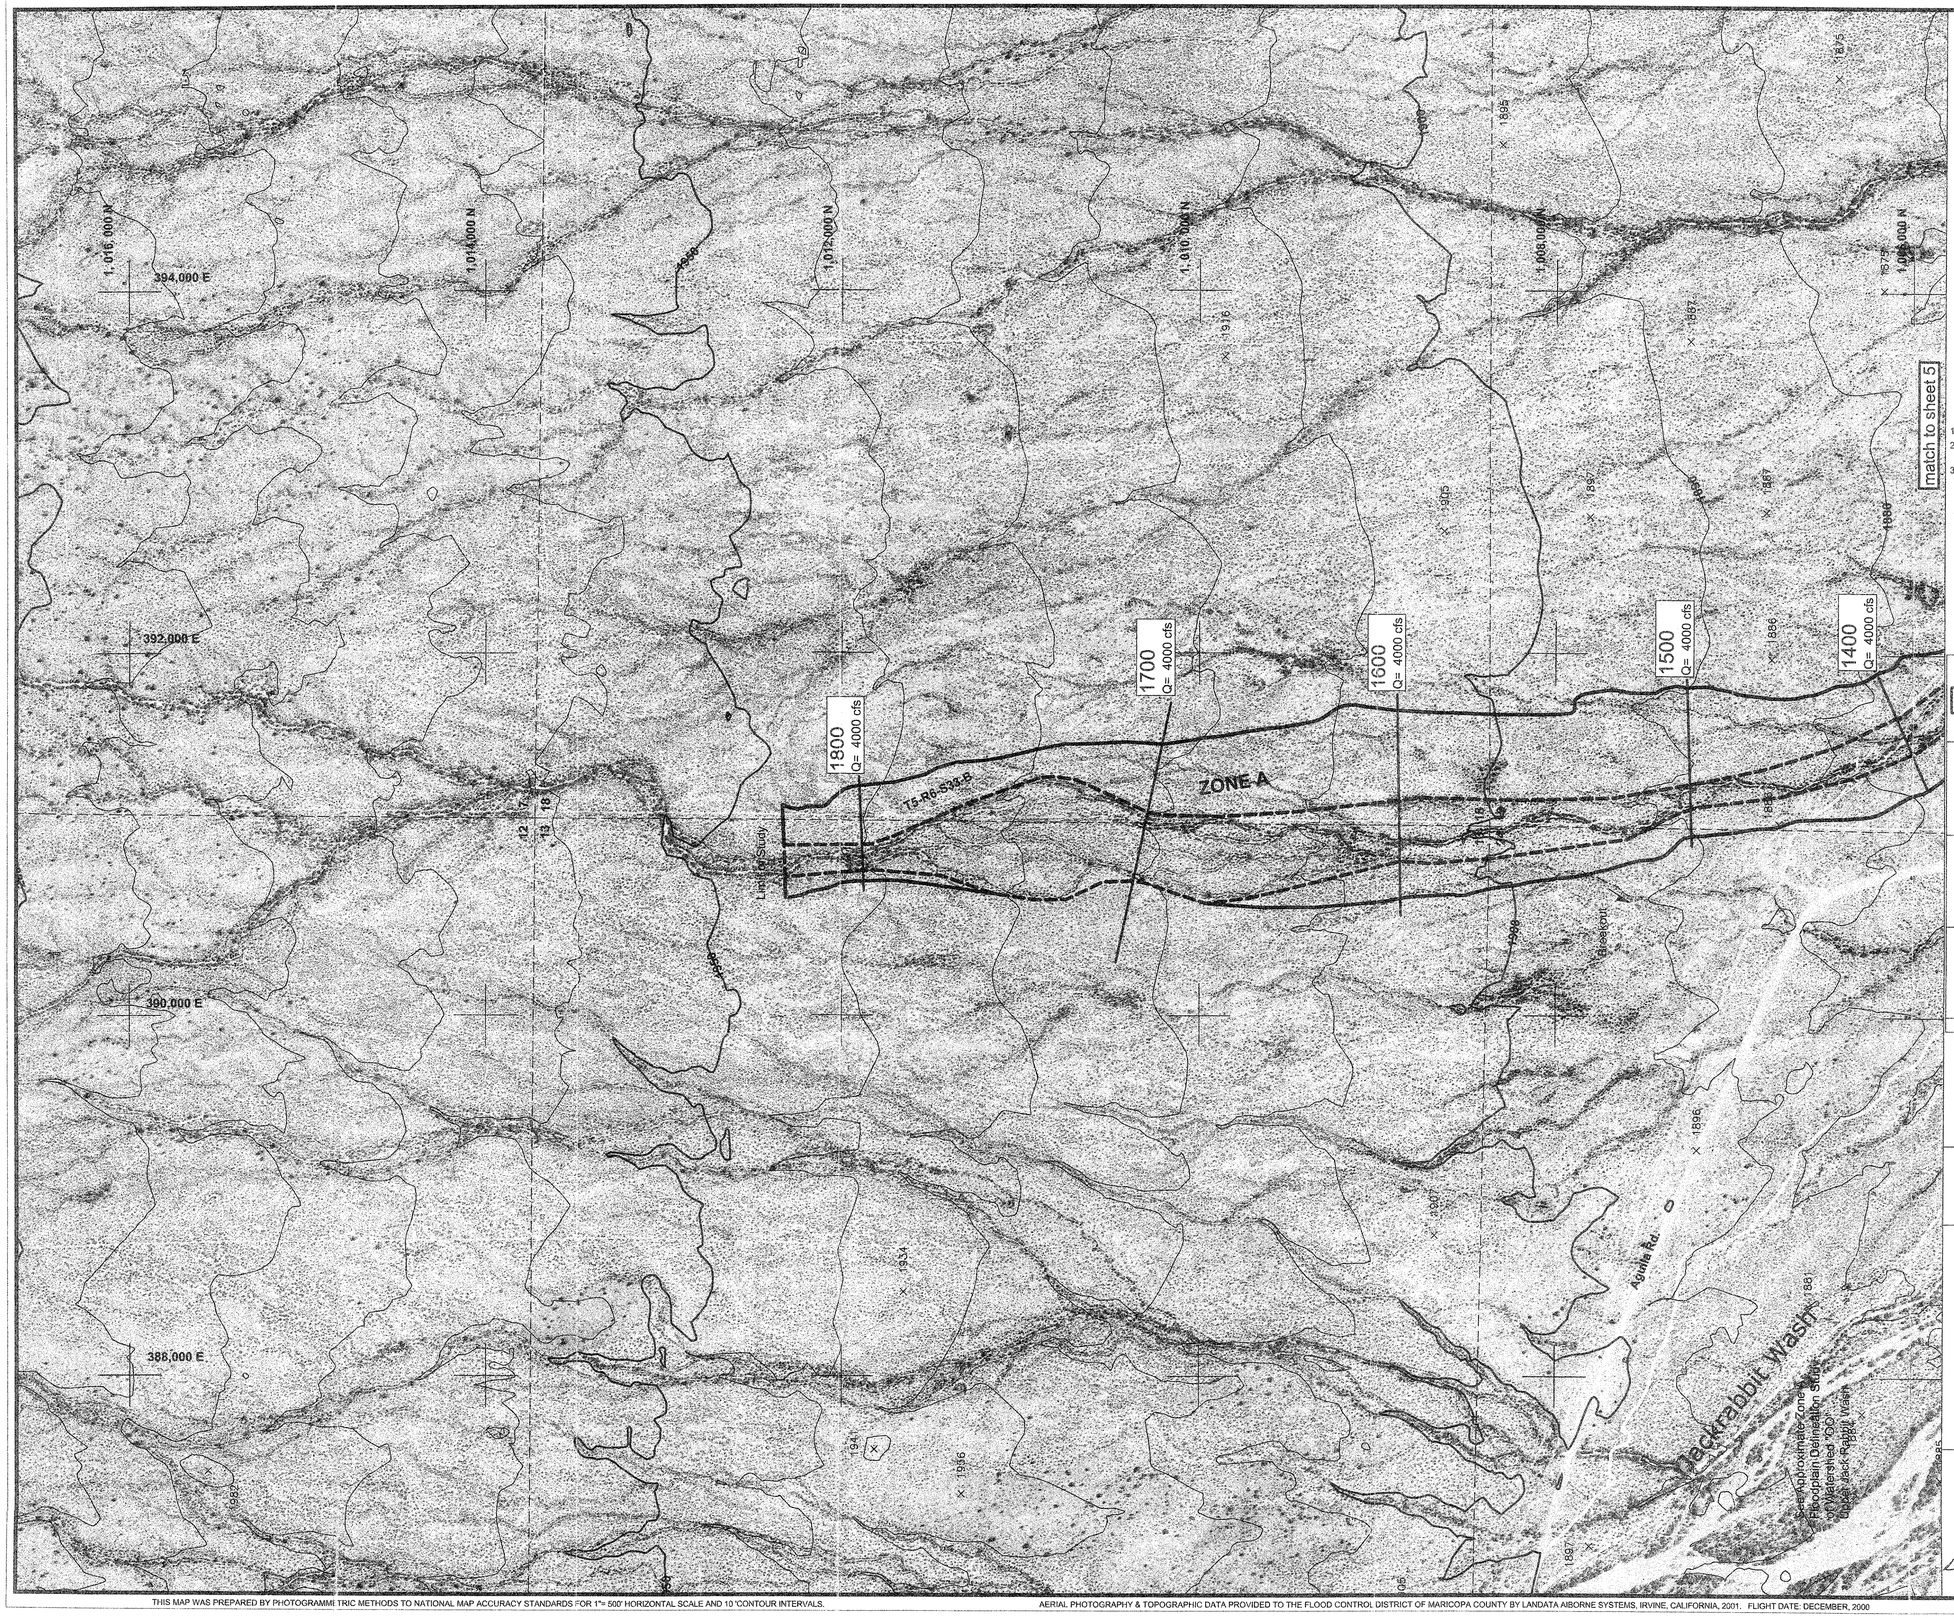

LEGEND

100-YR FLOODPLAIN BOUNDARY	
100-YR ADMINISTRATIVE FLOODWAY	
100-YR FLOODPLAIN BOUNDARY (EXISTING OR CONCURRENT STUDY)	
100-YR FLOODWAY (EXISTING OR CONCURRENT STUDY)	
SPECIAL PIEDMONT AREA BOUNDARY (SEE SECTION 6 OF THE TDN)	
SECTION BOUNDARY	
CROSS SECTION	800 Q= 4000 cfs
ZONE DESIGNATION	ZONE A
CORPORATE LIMITS	Corporate Limits
COUNTY BOUNDARY	County Boundary
ELEVATION REFERENCE MARK	AJ3618

NOTES

1. SECTION BOUNDARIES PROVIDED BY FCDMC
2. HORIZONTAL PROJECTION IS ARIZONA STATE PLANE, CENTRAL ZONE, NORTH AMERICAN DATUM OF 1983.
3. ALL ELEVATIONS ARE BASED ON NORTH AMERICAN VERTICAL DATUM OF 1988. CONVERSION FACTOR: NGVD 29 = NAVD 88 - 2.16

ELEVATION REFERENCE MARKS

SHEET INDEX MAP

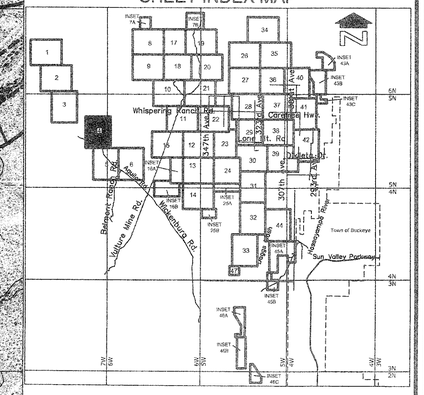

SCALE IN FEET
400' 0' 400' 800'

CONTOUR INTERVAL = 10 FEET

FLOOD CONTROL DISTRICT OF MARICOPA COUNTY

APPROXIMATE ZONE A FLOODPLAIN DELINEATION STUDY OF

WATERSHED "OO"
(JACKRABBIT WASH)
2000CO19

HASSAYAMPA RIVER TRIBUTARIES
& LOWER JACKRABBIT WASH TRIBUTARIES

APRIL, 2003

JE FULLER HYDROLOGY & GEOMORPHOLOGY, INC.
TEMPE, ARIZONA - 480-752-2124
IN ASSOCIATION WITH
WOOD/PATEL ASSOCIATES
Civil Engineers
Hydrologists
Land Surveyors
(602) 335-8500
ARGUS CONSULTING
A CIVIL ENGINEERING COMPANY, L.L.C.

THIS MAP WAS PREPARED BY PHOTOGRAMMI TRIC METHODS TO NATIONAL MAP ACCURACY STANDARDS FOR 1"= 500' HORIZONTAL SCALE AND 10 'CONTOUR INTERVALS.

AERIAL PHOTOGRAPHY & TOPOGRAPHIC DATA PROVIDED TO THE FLOOD CONTROL DISTRICT OF MARICOPA COUNTY BY LANDATA AIBORNE SYSTEMS, IRVINE, CALIFORNIA, 2001. FLIGHT DATE: DECEMBER, 2000

GROUND CONTROL SURVEY DATA PROVIDED BY RBF CONSULTING, PHOENIX, ARIZONA

THIS MAP WAS PREPARED BY PHOTOGRAMMETRIC METHODS TO NATIONAL MAP ACCURACY STANDARDS FOR 1"= 500' HORIZONTAL SCALE AND 10 'CONTOUR INTERVALS.

AERIAL PHOTOGRAPHY & TOPOGRAPHIC DATA PROVIDED TO THE FLOOD CONTROL DISTRICT OF MARICOPA COUNTY BY LANDATA AIBORNE SYSTEMS, IRVINE, CALIFORNIA, 2001. FLIGHT DATE: DECEMBER, 2000

GROUND CONTROL SURVEY DATA PROVIDED BY RBF CONSULTING, PHOENIX, ARIZONA

LEGEND

100-YR FLOODPLAIN BOUNDARY

100-YR ADMINISTRATIVE FLOODWAY

100-YR FLOODPLAIN BOUNDARY (EXISTING OR CONCURRENT STUDY)

100-YR FLOODWAY (EXISTING OR CONCURRENT STUDY)

SPECIAL PIEDMONT AREA BOUNDARY (SEE SECTION 6 OF THE TDN)

SECTION BOUNDARY

CROSS SECTION — 800 Q= 4000 cfs

ZONE DESIGNATION — ZONE A

CORPORATE LIMITS — Corporate Limits

COUNTY BOUNDARY — County Boundary

ELEVATION REFERENCE MARK — AJ3618

NOTES

1. SECTION BOUNDARIES PROVIDED BY FCDMC
2. HORIZONTAL PROJECTION IS ARIZONA STATE PLANE, CENTRAL ZONE, NORTH AMERICAN DATUM OF 1983.
3. ALL ELEVATIONS ARE BASED ON NORTH AMERICAN VERTICAL DATUM OF 1988. CONVERSION FACTOR: NGVD 29 = NAVD 88 - 2.12

ELEVATION REFERENCE MARKS

SHEET INDEX MAP

SCALE IN FEET

400' 0' 400' 800'

CONTOUR INTERVAL = 10 FEET

FLOOD CONTROL DISTRICT OF MARICOPA COUNTY

APPROXIMATE ZONE A FLOODPLAIN DELINEATION STUDY OF

WATERSHED "OO"

(JACKRABBIT WASH)
2000CO19

HASSAYAMPA RIVER TRIBUTARIES
& LOWER JACKRABBIT WASH TRIBUTARIES

APRIL, 2003

Registered Professional Engineer — Certificate No. 29325 — BRIAN R. ISERMAN — Date Signed 4-2-03 — ARIZONA, U.S.A.

JE FULLER HYDROLOGY & GEOMORPHOLOGY, INC.
TEMPE, ARIZONA - 480-752-2124

IN ASSOCIATION WITH

WOOD/PATEL ASSOCIATES
Civil Engineers
Hydrologists
Land Surveyors
(602) 335-8500

ARGUS CONSULTING
A CIVIL ENGINEERING COMPANY, L.L.C.
Scottsdale, Arizona 480-596-1151

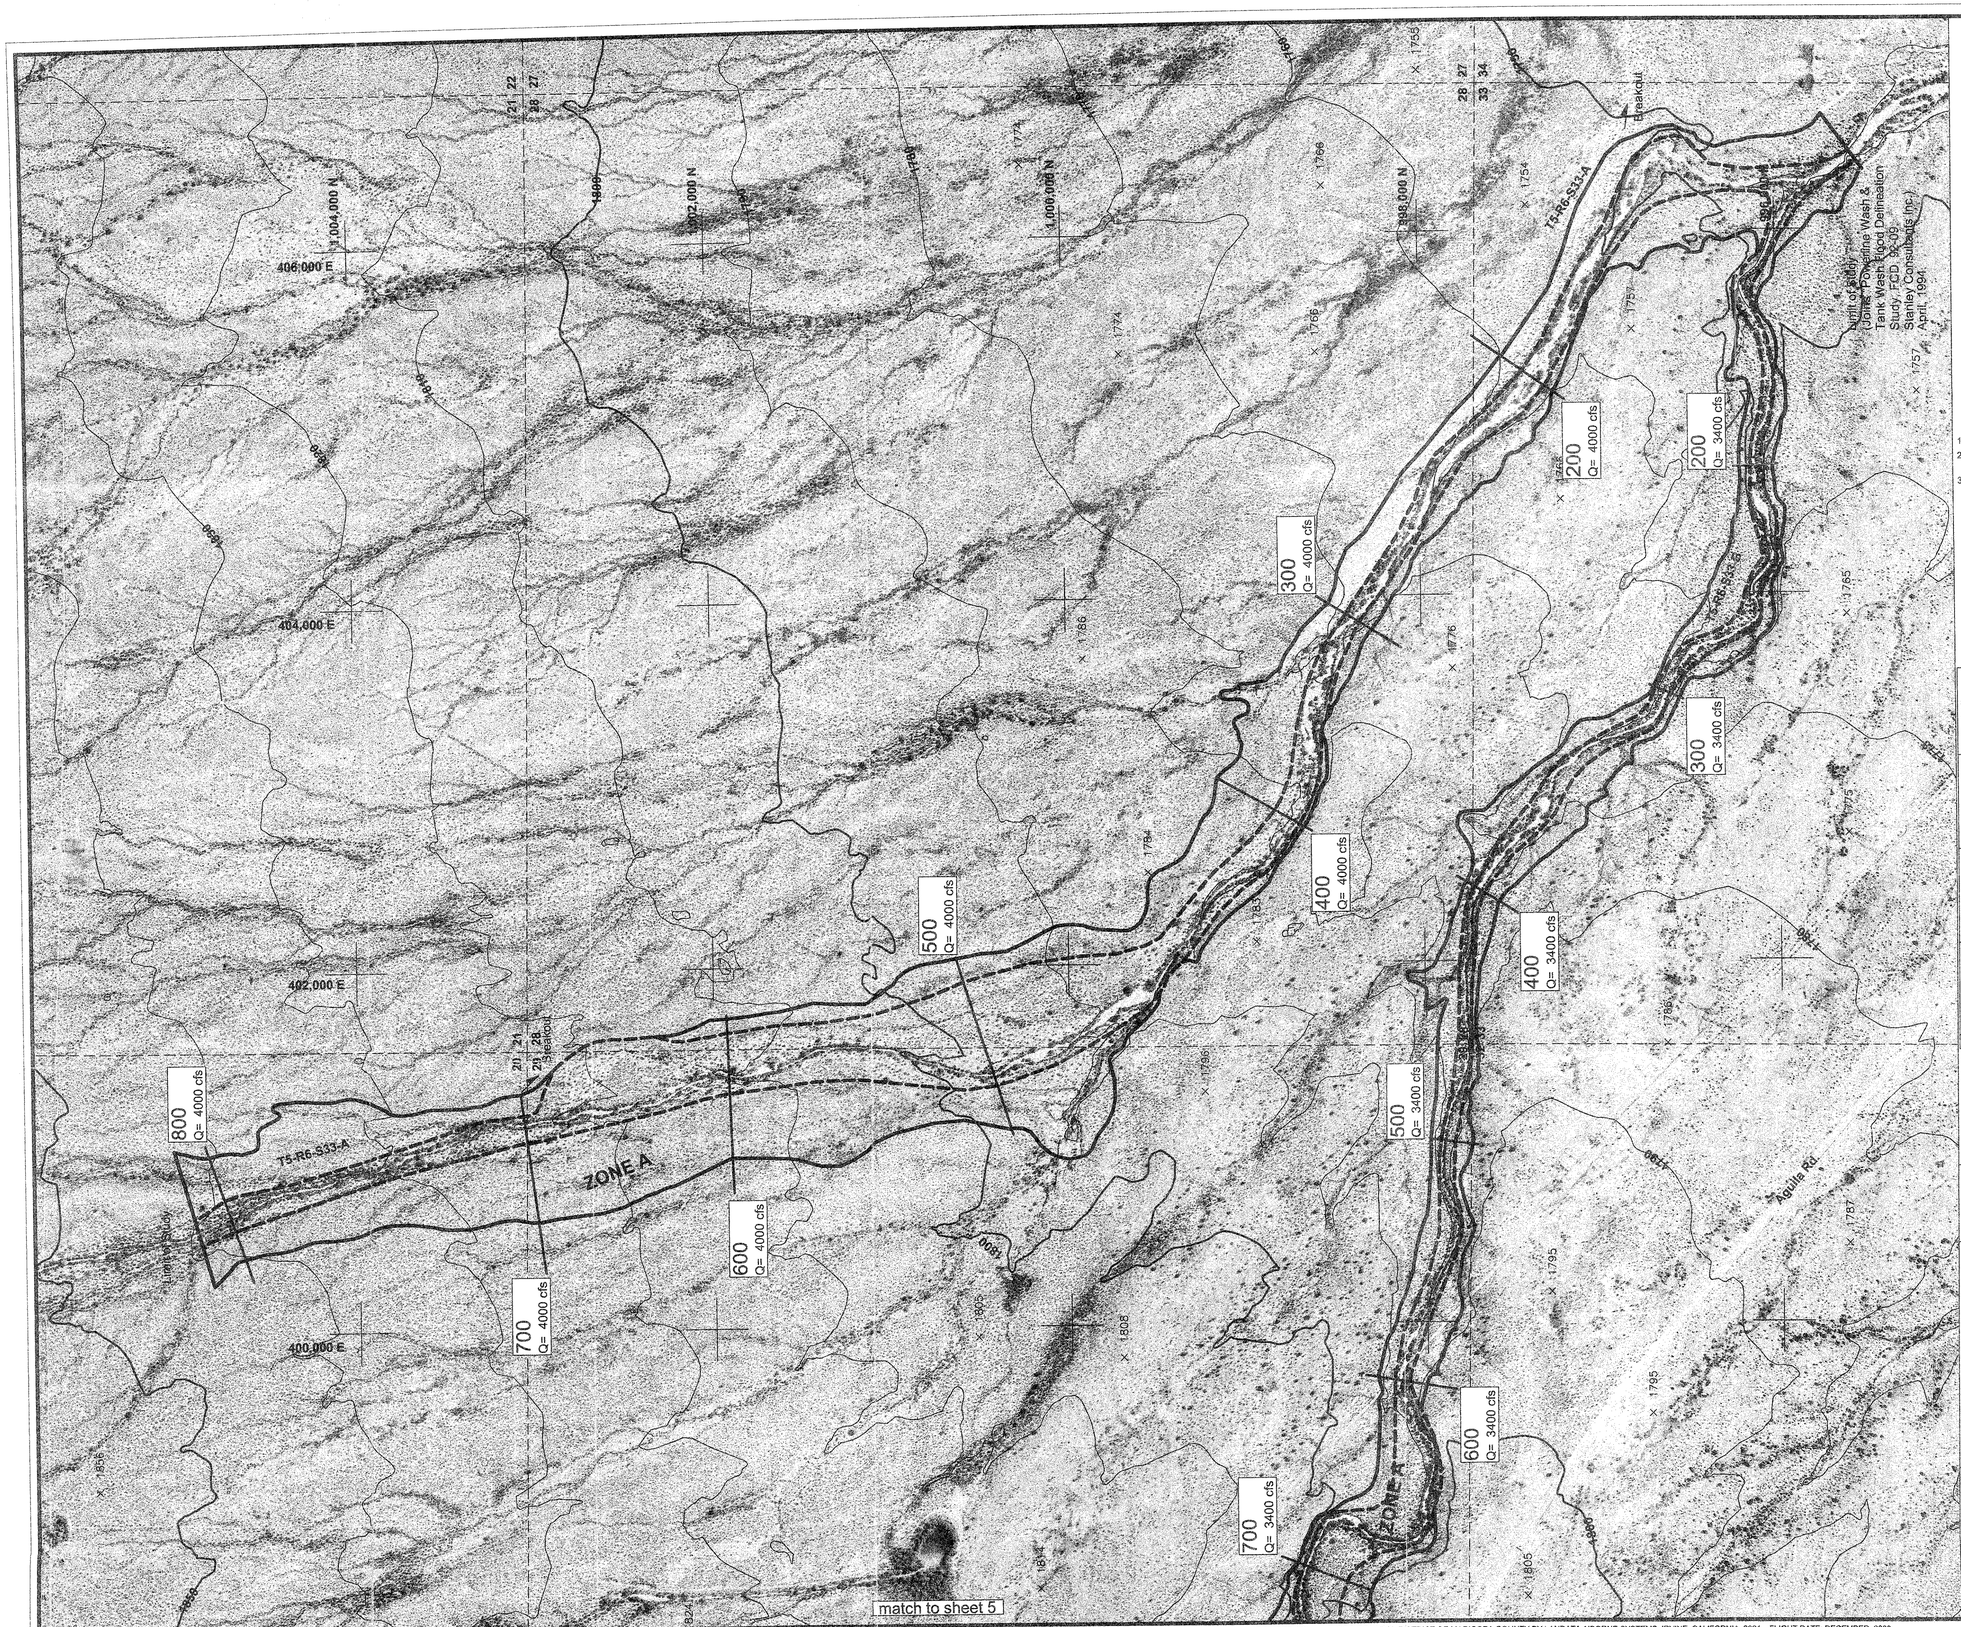

LEGEND

- 100-YR FLOODPLAIN BOUNDARY
- 100-YR ADMINISTRATIVE FLOODWAY
- 100-YR FLOODPLAIN BOUNDARY (EXISTING OR CONCURRENT STUDY)
- 100-YR FLOODWAY (EXISTING OR CONCURRENT STUDY)
- SPECIAL PIEDMONT AREA BOUNDARY (SEE SECTION 6 OF THE TDN)
- SECTION BOUNDARY
- CROSS SECTION — 800 Q= 4000 cfs
- ZONE DESIGNATION — ZONE A
- CORPORATE LIMITS — Corporate Limits
- COUNTY BOUNDARY — County Boundary
- ELEVATION REFERENCE MARK — AJ3618

NOTES

1. SECTION BOUNDARIES PROVIDED BY FCDMC
2. HORIZONTAL PROJECTION IS ARIZONA STATE PLANE, CENTRAL ZONE, NORTH AMERICAN DATUM OF 1983.
3. ALL ELEVATIONS ARE BASED ON NORTH AMERICAN VERTICAL DATUM OF 1988. CONVERSION FACTOR: NGVD 29 = NAVD 88 - 2.10

ELEVATION REFERENCE MARKS

SHEET INDEX MAP

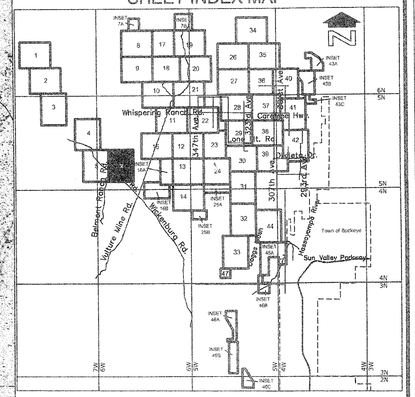

SCALE IN FEET
400' 0' 400' 800'

CONTOUR INTERVAL = 10 FEET

FLOOD CONTROL DISTRICT OF MARICOPA COUNTY

APPROXIMATE ZONE A FLOODPLAIN DELINEATION STUDY OF

WATERSHED "OO"
(JACKRABBIT WASH)
2000CO19

HASSAYAMPA RIVER TRIBUTARIES & LOWER JACKRABBIT WASH TRIBUTARIES

APRIL, 2003

JE FULLER HYDROLOGY & GEOMORPHOLOGY, INC
TEMPE, ARIZONA - 480-752-2134
IN ASSOCIATION WITH
WOOD/PATEL ASSOCIATES
Civil Engineers
Hydrologists
Land Surveyors
(602) 335-8500
ARGUS CONSULTING
A CIVIL ENGINEERING COMPANY, L.L.C.
Scottsdale, Arizona 480-951-1111

Professional Engineer — 29325 — BRIAN R. ISERMAN — Expires 6/30/04

THIS MAP WAS PREPARED BY PHOTOGRAMMETRIC METHODS TO NATIONAL MAP ACCURACY STANDARDS FOR 1"= 500' HORIZONTAL SCALE AND 10 'CONTOUR INTERVALS.

AERIAL PHOTOGRAPHY & TOPOGRAPHIC DATA PROVIDED TO THE FLOOD CONTROL DISTRICT OF MARICOPA COUNTY BY LANDATA AIBORNE SYSTEMS, IRVINE, CALIFORNIA, 2001. FLIGHT DATE: DECEMBER, 2000

GROUND CONTROL SURVEY DATA PROVIDED BY RBF CONSULTING, PHOENIX, ARIZONA

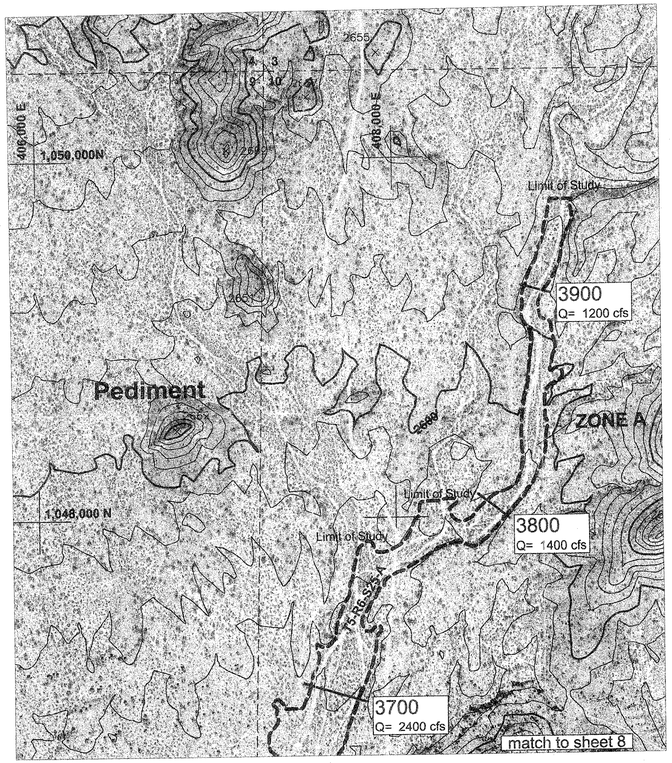

INSET 7A

INSET 7B

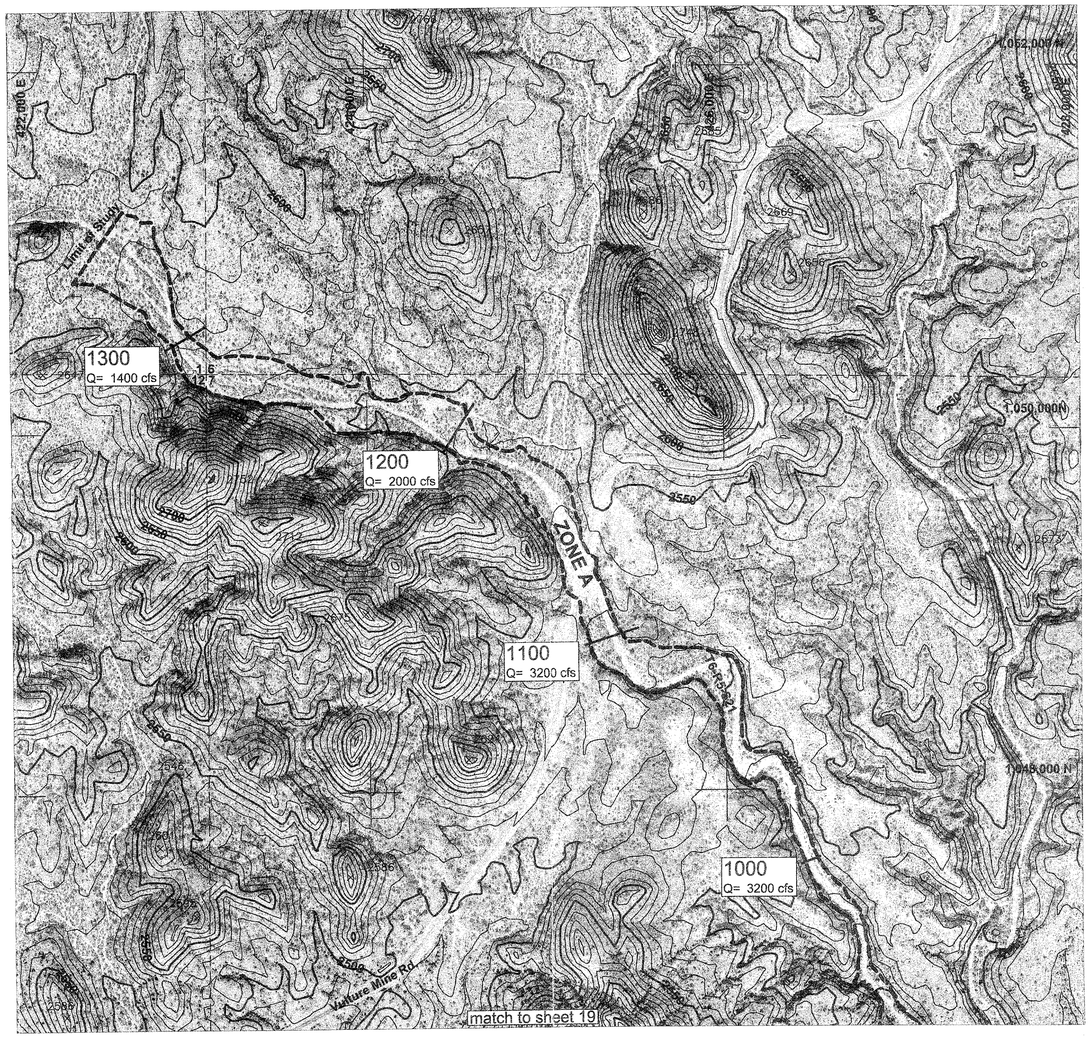

LEGEND

100-YR FLOODPLAIN BOUNDARY	
100-YR ADMINISTRATIVE FLOODWAY	
100-YR FLOODPLAIN BOUNDARY (EXISTING OR CONCURRENT STUDY)	
100-YR FLOODWAY (EXISTING OR CONCURRENT STUDY)	
SPECIAL PIEDMONT AREA BOUNDARY (SEE SECTION 6 OF THE TDN)	
SECTION BOUNDARY	
CROSS SECTION	800 Q= 4000 cfs
ZONE DESIGNATION	ZONE A
CORPORATE LIMITS	Corporate Limits
COUNTY BOUNDARY	County Boundary
ELEVATION REFERENCE MARK	AJ3618

NOTES

1. SECTION BOUNDARIES PROVIDED BY FCDMC
2. HORIZONTAL PROJECTION IS ARIZONA STATE PLANE, CENTRAL ZONE, NORTH AMERICAN DATUM OF 1983.
3. ALL ELEVATIONS ARE BASED ON NORTH AMERICAN VERTICAL DATUM OF 1988. CONVERSION FACTOR: 7A: NGVD 29 = NAVD 88 - 2.33
   7B: NGVD 29 = NAVD 88 - 2.32

ELEVATION REFERENCE MARKS

SHEET INDEX MAP

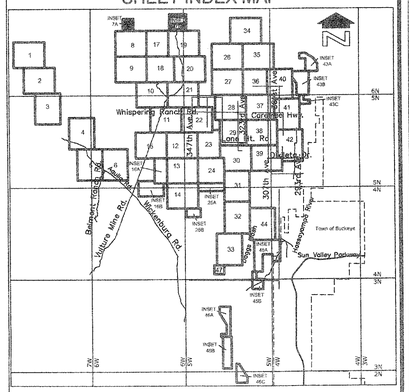

SCALE IN FEET

400' 0' 400' 800'

CONTOUR INTERVAL = 10 FEET

FLOOD CONTROL DISTRICT OF MARICOPA COUNTY

APPROXIMATE ZONE A FLOODPLAIN DELINEATION STUDY OF

WATERSHED "OO"

(JACKRABBIT WASH)
2000CO19

HASSAYAMPA RIVER TRIBUTARIES
& LOWER JACKRABBIT WASH TRIBUTARIES

APRIL, 2003

Registered Professional Engineer (Civil) CERTIFICATE NO. 29325 BRIAN R. ISERMAN Date Signed 4-2-03 ARIZONA U.S.A.

JE FULLER HYDROLOGY & GEOMORPHOLOGY, INC.
TEMPE, ARIZONA - 480-752-2124

IN ASSOCIATION WITH

WOOD/PATEL ASSOCIATES
Civil Engineers
Hydrologists
Land Surveyors
(602) 335-8500

ARGUS CONSULTING
A CIVIL ENGINEERING COMPANY, L.L.C.
Scottsdale, Arizona 480-390-1111

SHEET 7 OF 47

THIS MAP WAS PREPARED BY PHOTOGRAMMETRIC METHODS TO NATIONAL MAP ACCURACY STANDARDS FOR 1"= 500' HORIZONTAL SCALE AND 10 'CONTOUR INTERVALS.

AERIAL PHOTOGRAPHY & TOPOGRAPHIC DATA PROVIDED TO THE FLOOD CONTROL DISTRICT OF MARICOPA COUNTY BY LANDATA AIBORNE SYSTEMS, IRVINE, CALIFORNIA, 2001. FLIGHT DATE: DECEMBER, 2000

GROUND CONTROL SURVEY DATA PROVIDED BY RBF CONSULTING, PHOENIX, ARIZONA

THIS MAP WAS PREPARED BY PHOTOGRAMMETRIC METHODS TO NATIONAL MAP ACCURACY STANDARDS FOR 1"= 500' HORIZONTAL SCALE AND 10 'CONTOUR INTERVALS.

AERIAL PHOTOGRAPHY & TOPOGRAPHIC DATA PROVIDED TO THE FLOOD CONTROL DISTRICT OF MARICOPA COUNTY BY LANDATA AIBORNE SYSTEMS, IRVINE, CALIFORNIA, 2001. FLIGHT DATE: DECEMBER, 2000

LEGEND

100-YR FLOODPLAIN BOUNDARY

100-YR ADMINISTRATIVE FLOODWAY

100-YR FLOODPLAIN BOUNDARY (EXISTING OR CONCURRENT STUDY)

100-YR FLOODWAY (EXISTING OR CONCURRENT STUDY)

SPECIAL PIEDMONT AREA BOUNDARY (SEE SECTION 6 OF THE TDN)

SECTION BOUNDARY

CROSS SECTION — 800 Q= 4000 cfs

ZONE DESIGNATION — ZONE A

CORPORATE LIMITS — Corporate Limits

COUNTY BOUNDARY — County Boundary

ELEVATION REFERENCE MARK — AJ3618

NOTES

1. SECTION BOUNDARIES PROVIDED BY FCDMC
2. HORIZONTAL PROJECTION IS ARIZONA STATE PLANE, CENTRAL ZONE, NORTH AMERICAN DATUM OF 1983.
3. ALL ELEVATIONS ARE BASED ON NORTH AMERICAN VERTICAL DATUM OF 1988. CONVERSION FACTOR: NGVD 29 = NAVD 88 - 2.28

ELEVATION REFERENCE MARKS

NGS PID	Station Designation	NAD 83 Northing (feet)	NAD 83 Easting (feet)	NAVD 88 Elevation (feet)
AJ3617	4LL3 (GDACS)	1041393.65	405155.84	2449.68

SHEET INDEX MAP

SCALE IN FEET

400' 0' 400' 800'

CONTOUR INTERVAL = 10 FEET

FLOOD CONTROL DISTRICT OF MARICOPA COUNTY

APPROXIMATE ZONE A FLOODPLAIN DELINEATION STUDY OF

WATERSHED "OO"

(JACKRABBIT WASH)
2000CO19

HASSAYAMPA RIVER TRIBUTARIES & LOWER JACKRABBIT WASH TRIBUTARIES

APRIL, 2003

Registered Professional Engineer (Civil) Certificate No. 29325 BRIAN R. ISERMAN Date Signed 4-2-03 ARIZONA U.S.A.

JE FULLER HYDROLOGY & GEOMORPHOLOGY, INC.
TEMPE, ARIZONA - 480-752-2124

IN ASSOCIATION WITH

WOOD/PATEL ASSOCIATES
Civil Engineers
Hydrologists
Land Surveyors
(602) 335-8500

ARGUS CONSULTING
A CIVIL ENGINEERING COMPANY, L.L.C.
Scottsdale, Arizona 480-595-1131

GROUND CONTROL SURVEY DATA PROVIDED BY RBF CONSULTING, PHOENIX, ARIZONA

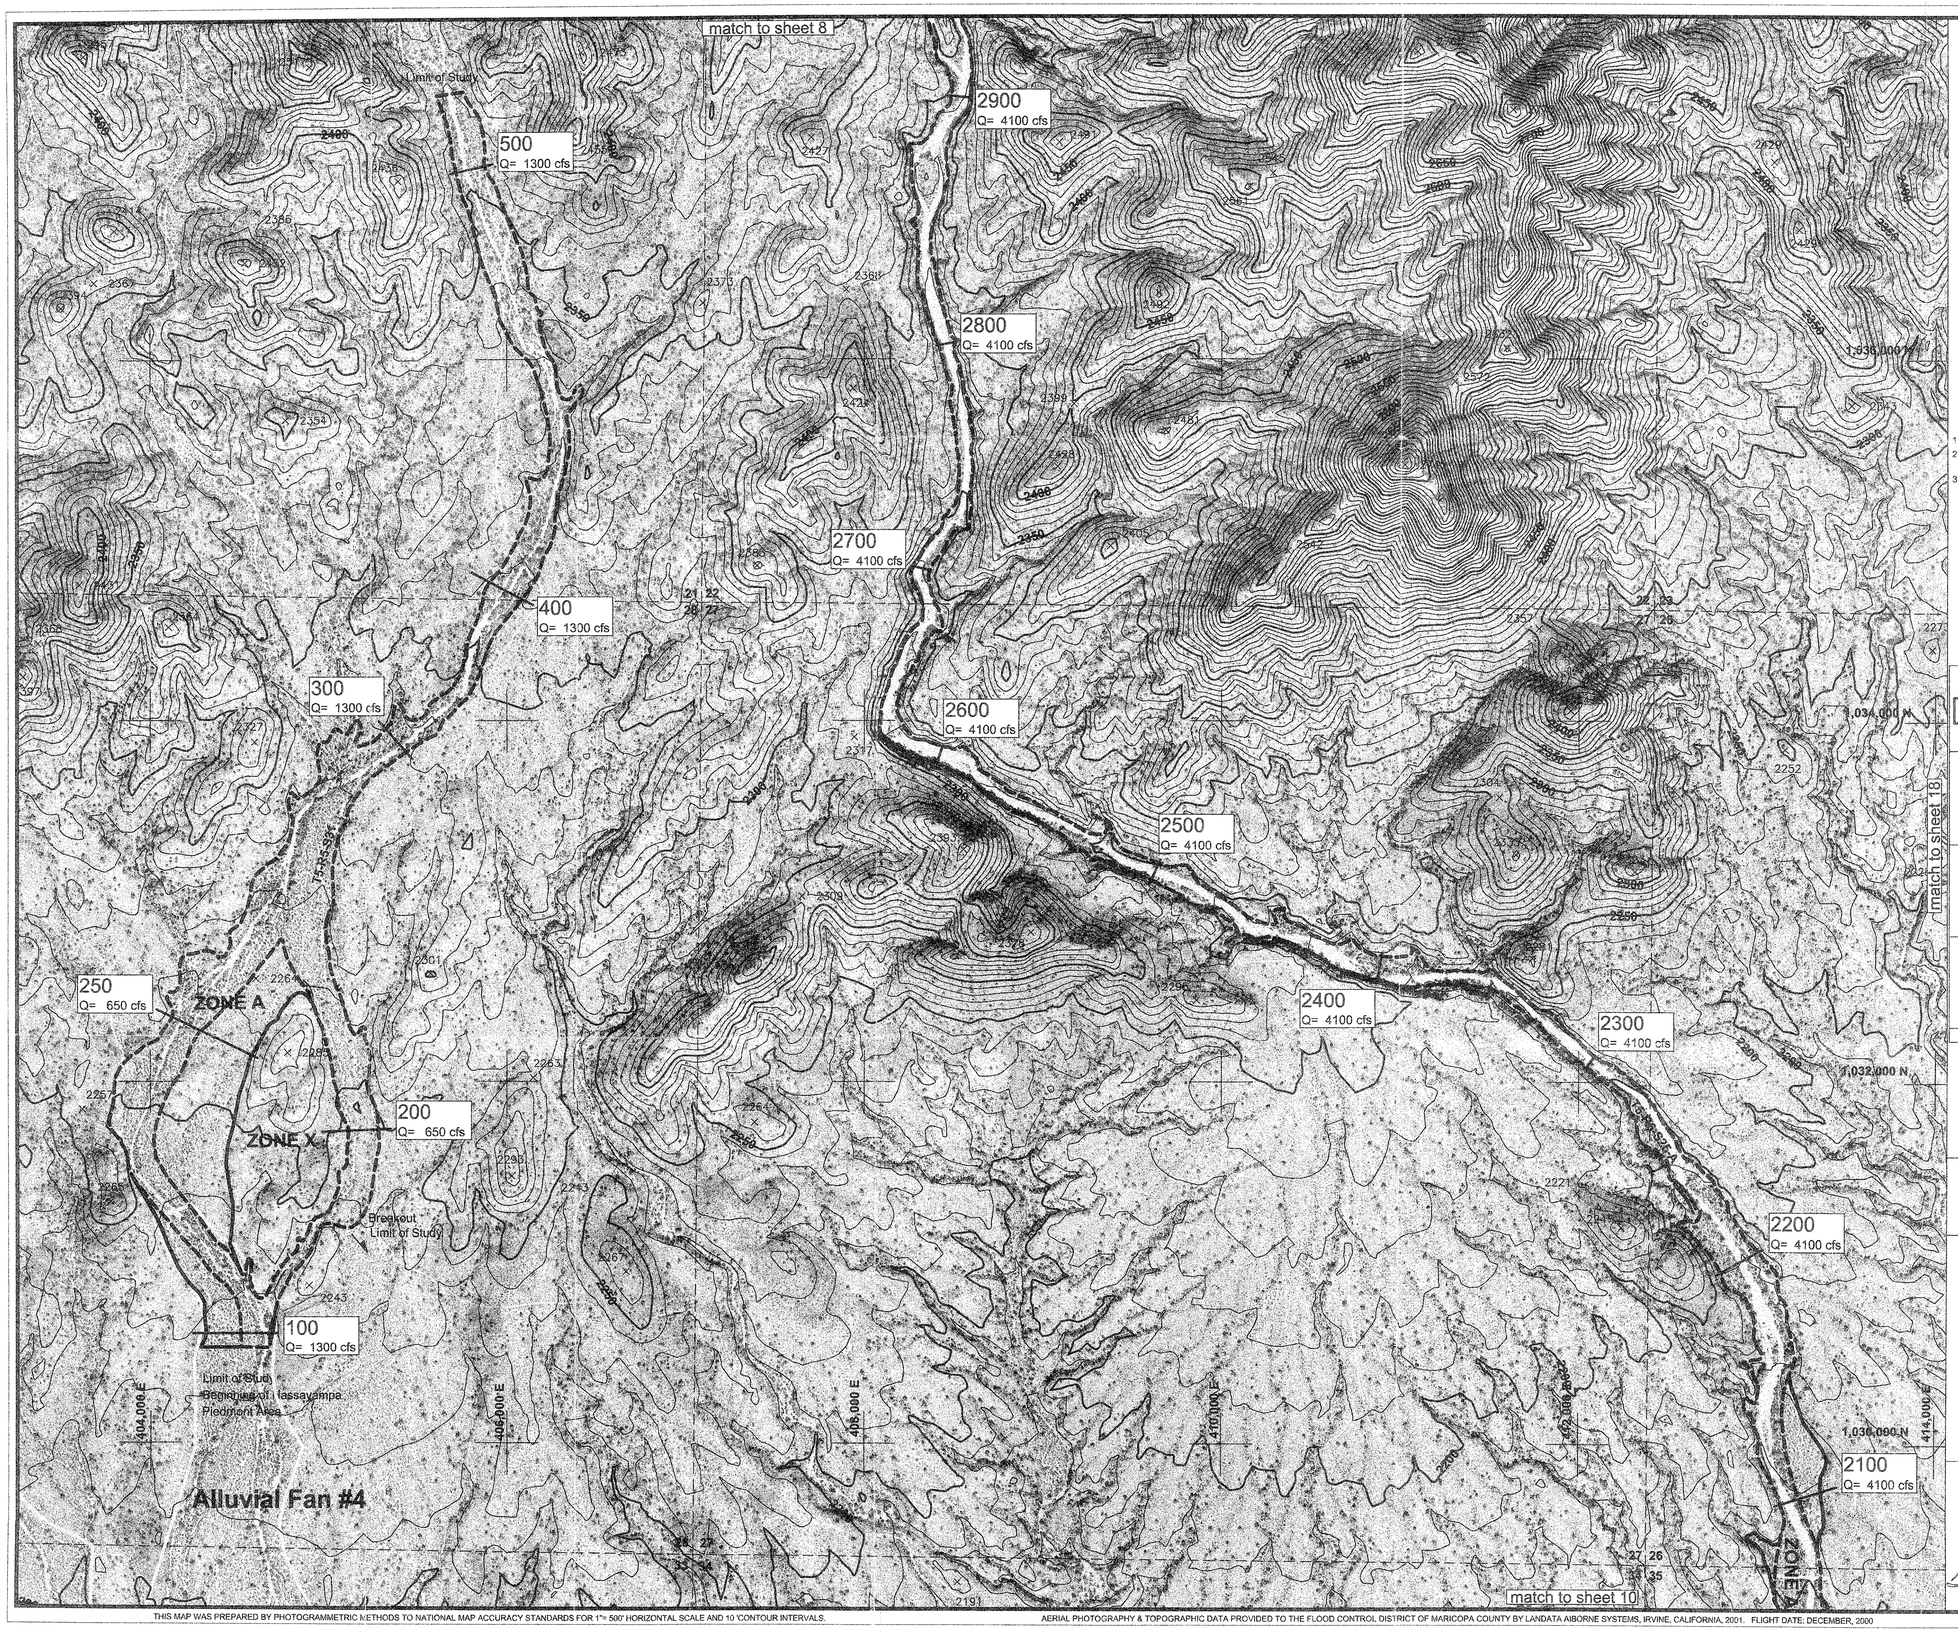

LEGEND

100-YR FLOODPLAIN BOUNDARY	
100-YR ADMINISTRATIVE FLOODWAY	
100-YR FLOODPLAIN BOUNDARY (EXISTING OR CONCURRENT STUDY)	
100-YR FLOODWAY (EXISTING OR CONCURRENT STUDY)	
SPECIAL PIEDMONT AREA BOUNDARY (SEE SECTION 6 OF THE TDN)	
SECTION BOUNDARY	
CROSS SECTION	800 Q= 4000 cfs
ZONE DESIGNATION	ZONE A
CORPORATE LIMITS	Corporate Limits
COUNTY BOUNDARY	County Boundary
ELEVATION REFERENCE MARK	AJ3618

NOTES

1. SECTION BOUNDARIES PROVIDED BY FCDMC
2. HORIZONTAL PROJECTION IS ARIZONA STATE PLANE, CENTRAL ZONE, NORTH AMERICAN DATUM OF 1983.
3. ALL ELEVATIONS ARE BASED ON NORTH AMERICAN VERTICAL DATUM OF 1988. CONVERSION FACTOR: NGVD 29 = NAVD 88 - 2.25

ELEVATION REFERENCE MARKS

SHEET INDEX MAP

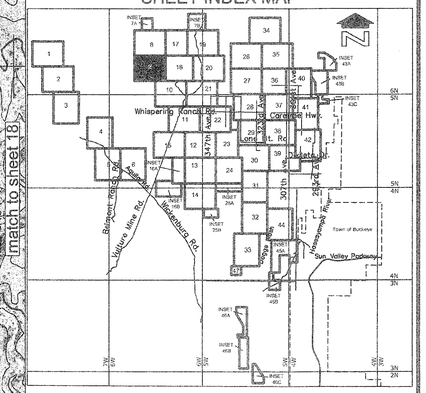

SCALE IN FEET

400' 0' 400' 800'

CONTOUR INTERVAL = 10 FEET

FLOOD CONTROL DISTRICT OF MARICOPA COUNTY

APPROXIMATE ZONE A FLOODPLAIN DELINEATION STUDY OF

WATERSHED "OO"

(JACKRABBIT WASH)
2000CO19

HASSAYAMPA RIVER TRIBUTARIES
& LOWER JACKRABBIT WASH TRIBUTARIES

APRIL, 2003

Registered Professional Engineer (Civil)
CERTIFICATE NO. 29325
BRIAN R. ISERMAN
Date Signed 9-24-03
ARIZONA, U.S.A.

Brian R. Iserman

JE FULLER
HYDROLOGY & GEOMORPHOLOGY, INC.
TEMPE, ARIZONA - 480-752-2124

IN ASSOCIATION WITH

WOOD/PATEL ASSOCIATES
Civil Engineers
Hydrologists
Land Surveyors
(602) 335-8500

ARGUS CONSULTING
A CIVIL ENGINEERING COMPANY, L.L.C.
Scottsdale, Arizona 480-905-1131

SHEET 9 OF 47

THIS MAP WAS PREPARED BY PHOTOGRAMMETRIC METHODS TO NATIONAL MAP ACCURACY STANDARDS FOR 1"= 500' HORIZONTAL SCALE AND 10' CONTOUR INTERVALS.

AERIAL PHOTOGRAPHY & TOPOGRAPHIC DATA PROVIDED TO THE FLOOD CONTROL DISTRICT OF MARICOPA COUNTY BY LANDATA AIBORNE SYSTEMS, IRVINE, CALIFORNIA, 2001. FLIGHT DATE: DECEMBER, 2000

GROUND CONTROL SURVEY DATA PROVIDED BY RBF CONSULTING, PHOENIX, ARIZONA

match to sheet 9

match to sheet 18

match to sheet 21

match to sheet 11

2050
Q= 4100 cfs

2025
Q= 4100 cfs

1900
Q= 4100 cfs

1800
Q= 4100 cfs

1700
Q= 4100 cfs

1600
Q= 4100 cfs

1500
Q= 4100 cfs

1450
Q= 4100 cfs

1400
Q= 4100 cfs

3700
Q= 3100 cfs

3600
Q= 3100 cfs

3500
Q= 3100 cfs

3400
Q= 3300 cfs

3300
Q= 3300 cfs

3200
Q= 3500 cfs

3100
Q= 3500 cfs

Breakout
Limit of Study

Alluvial Fan #3

ZONE A

ZONE X

Yuma Ranch Rd

Vulture Mine Rd

Whispering Ranch Rd

Lone Mtn Rd

Jackrabbit Trl

Cloudview Way

Sun Valley Parkway

Town of Buckeye

Beardsley Rd

Vulture Mine Rd

Wintersburg Rd

Tonopah Desert Way

547th Ave

507th Ave

491st Ave

483rd Ave

467th Ave

459th Ave

451st Ave

443rd Ave

435th Ave

427th Ave

419th Ave

411th Ave

403rd Ave

395th Ave

387th Ave

379th Ave

371st Ave

363rd Ave

355th Ave

347th Ave

339th Ave

331st Ave

323rd Ave

315th Ave

307th Ave

299th Ave

291st Ave

283rd Ave

275th Ave

267th Ave

259th Ave

251st Ave

243rd Ave

235th Ave

227th Ave

219th Ave

211th Ave

203rd Ave

195th Ave

187th Ave

179th Ave

171st Ave

163rd Ave

155th Ave

147th Ave

139th Ave

131st Ave

123rd Ave

115th Ave

107th Ave

99th Ave

91st Ave

83rd Ave

75th Ave

67th Ave

59th Ave

51st Ave

43rd Ave

35th Ave

27th Ave

19th Ave

11th Ave

3rd Ave

1st Ave

1st St

3rd St

7th St

15th St

19th St

23rd St

27th St

31st St

35th St

39th St

43rd St

47th St

51st St

55th St

59th St

63rd St

67th St

71st St

75th St

79th St

83rd St

87th St

91st St

95th St

99th St

103rd St

107th St

111th St

115th St

119th St

123rd St

127th St

131st St

135th St

139th St

143rd St

147th St

151st St

155th St

159th St

163rd St

167th St

171st St

175th St

179th St

183rd St

187th St

191st St

195th St

199th St

203rd St

207th St

211th St

215th St

219th St

223rd St

227th St

231st St

235th St

239th St

243rd St

247th St

251st St

255th St

259th St

263rd St

267th St

271st St

275th St

279th St

283rd St

287th St

291st St

295th St

299th St

303rd St

307th St

311th St

315th St

319th St

323rd St

327th St

331st St

335th St

339th St

343rd St

347th St

351st St

355th St

359th St

363rd St

367th St

371st St

375th St

379th St

383rd St

387th St

391st St

395th St

399th St

403rd St

407th St

411th St

415th St

419th St

423rd St

427th St

431st St

435th St

439th St

443rd St

447th St

451st St

455th St

459th St

463rd St

467th St

471st St

475th St

479th St

483rd St

487th St

491st St

495th St

499th St

503rd St

507th St

511th St

515th St

519th St

523rd St

527th St

531st St

535th St

539th St

543rd St

547th St

551st St

555th St

559th St

563rd St

567th St

571st St

575th St

579th St

583rd St

587th St

591st St

595th St

599th St

603rd St

607th St

611th St

615th St

619th St

623rd St

627th St

631st St

635th St

639th St

643rd St

647th St

651st St

655th St

659th St

663rd St

667th St

671st St

675th St

9763rd St

9767th St

9771st St

9775th St

9779th St

9783rd St

9787th St

9791st St

9795th St

9799th St

9803rd St

9807th St

9811th St

9815th St

9819th St

9823rd St

9827th St

9831st St

9835th St

9839th St

9843rd St

9847th St

9851st St

9855th St

9859th St

9863rd St

9867th St

9871st St

9875th St

9879th St

9883rd St

9887th St

9891st St

9895th St

9899th St

9903rd St

9907th St

9911th St

9915th St

9919th St

9923rd St

9927th St

9931st St

9935th St

9939th St

9943rd St

9947th St

9951st St

9955th St

9959th St

9963rd St

9967th St

9971st St

9975th St

9979th St

9983rd St

9987th St

9991st St

9995th St

9999th St

LEGEND

100-YR FLOODPLAIN BOUNDARY

100-YR ADMINISTRATIVE FLOODWAY

100-YR FLOODPLAIN BOUNDARY (EXISTING OR CONCURRENT STUDY)

100-YR FLOODWAY (EXISTING OR CONCURRENT STUDY)

SPECIAL PIEDMONT AREA BOUNDARY (SEE SECTION 6 OF THE TDN)

SECTION BOUNDARY

CROSS SECTION 800 Q= 4000 cfs

ZONE DESIGNATION ZONE A

CORPORATE LIMITS Corporate Limits

COUNTY BOUNDARY County Boundary

ELEVATION REFERENCE MARK AJ3618

NOTES

1. SECTION BOUNDARIES PROVIDED BY FCDMC
2. HORIZONTAL PROJECTION IS ARIZONA STATE PLANE, CENTRAL ZONE, NORTH AMERICAN DATUM OF 1983.
3. ALL ELEVATIONS ARE BASED ON NORTH AMERICAN VERTICAL DATUM OF 1988. CONVERSION FACTOR: NGVD 29 = NAVD 88 - 2.19

ELEVATION REFERENCE MARKS

SHEET INDEX MAP

SCALE IN FEET
400' 0' 400' 800'

CONTOUR INTERVAL = 10 FEET

FLOOD CONTROL DISTRICT OF MARICOPA COUNTY

APPROXIMATE ZONE A FLOODPLAIN DELINEATION STUDY OF

WATERSHED "OO"
(JACKRABBIT WASH)
2000CO19

HASSAYAMPA RIVER TRIBUTARIES & LOWER JACKRABBIT WASH TRIBUTARIES

APRIL, 2003

Professional Engineer 23325 BRIAN R. TIERMAN 12-31-04 ARIZONA U.S.A.

JE FULLER HYDROLOGY & GEOMORPHOLOGY, INC.
TEMPE, ARIZONA - 480-752-2124

IN ASSOCIATION WITH

WOOD/PATEL ASSOCIATES
Civil Engineers Hydrologists Land Surveyors
(602) 335-8500

ARGUS CONSULTING
A CIVIL ENGINEERING COMPANY, L.L.C.
Scottsdale, Arizona 480-998-7171

SHEET 10 OF 47

THIS MAP WAS PREPARED BY PHOTOGRAMMETRIC METHODS TO NATIONAL MAP ACCURACY STANDARDS FOR 1"= 500' HORIZONTAL SCALE AND 10' CONTOUR INTERVALS.

AERIAL PHOTOGRAPHY & TOPOGRAPHIC DATA PROVIDED TO THE FLOOD CONTROL DISTRICT OF MARICOPA COUNTY BY LANDATA AIRBORNE SYSTEMS, IRVINE, CALIFORNIA, 2001. FLIGHT DATE: DECEMBER, 2000

GROUND CONTROL SURVEY DATA PROVIDED BY RBF CONSULTING, PHOENIX, ARIZONA

match to sheet 10

match to sheet 21

match to sheet 22

match to sheet 15

match to sheet 12

400 Q= 700 cfs

1400 Q= 4100 cfs

3000 Q= 3500 cfs

300 Q= 700 cfs

1300 Q= 3400 cfs

1275 Q= 3400 cfs

400 Q= 1400 cfs

2900 Q= 3500 cfs

800 Q= 2000 cfs

800 Q= 1800 cfs

700 Q= 2000 cfs

2800 Q= 1700 cfs

1200 Q= 200 cfs0

300 Q= 1400 cfs

200 Q= 700 cfs

600 Q= 2000 cfs

1100 Q= 200 cfs0

2700 Q= 1700 cfs

700 Q= 1800 cfs

200 Q= 1400 cfs

100 Q= 700 cfs

2600 Q= 1700 cfs

500 Q= 2000 cfs

1000 Q= 200 cfs0

600 Q= 1800 cfs

900 Q= 200 cfs0

2500 Q= 2400 cfs

400 Q= 2000 cfs

100 Q= 1400 cfs

500 Q= 1800 cfs

2400 Q= 800 cfs

300 Q= 3000 cfs

300 Q= 2000 cfs

800 Q= 200 cfs0

2300 Q= 800 cfs

400 Q= 1800 cfs

700 Q= 200 cfs0

200 Q= 3000 cfs

200 Q= 2000 cfs

ZONE A

ZONE X

Breakout

Breakout Limit for Study

T5-R6-S12-B

T5-R6-S12-A

T4-R6-S7-B

T5-R6-S18

T4-R6-S7-A

T5-R6-S13

T4-R6-S18

T5-R6-S24

Valley Vista Dr.

Valley Mine Rd.

Whispering Ranch Rd.

Olsen Rd.

Paint Wagon Tr.

Smokehouse Tr.

Dove Valley Rd.

1,020,000 N

1,018,000 N

1,016,000 N

1,014,000 N

1,012,000 N

416,000 E

418,000 E

420,000 E

422,000 E

424,000 E

426,000 E

1950

1960

1970

1980

1990

1994

1973

1932

LEGEND

100-YR FLOODPLAIN BOUNDARY	
100-YR ADMINISTRATIVE FLOODWAY	
100-YR FLOODPLAIN BOUNDARY (EXISTING OR CONCURRENT STUDY)	
100-YR FLOODWAY (EXISTING OR CONCURRENT STUDY)	
SPECIAL PIEDMONT AREA BOUNDARY (SEE SECTION 6 OF THE TDN)	
SECTION BOUNDARY	
CROSS SECTION	800 Q= 4000 cfs
ZONE DESIGNATION	ZONE A
CORPORATE LIMITS	Corporate Limits
COUNTY BOUNDARY	County Boundary
ELEVATION REFERENCE MARK	AJ3618

NOTES

1. SECTION BOUNDARIES PROVIDED BY FCDMC
2. HORIZONTAL PROJECTION IS ARIZONA STATE PLANE, CENTRAL ZONE, NORTH AMERICAN DATUM OF 1983.
3. ALL ELEVATIONS ARE BASED ON NORTH AMERICAN VERTICAL DATUM OF 1988. CONVERSION FACTOR: NGVD 29 = NAVD 88 - 2.14

ELEVATION REFERENCE MARKS

SHEET INDEX MAP

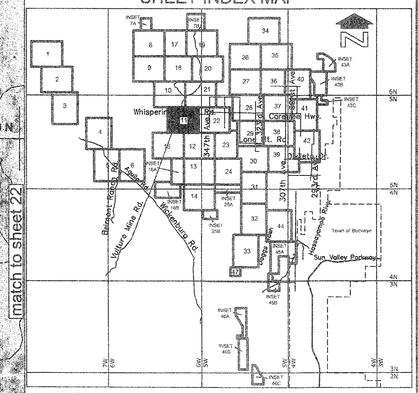

SCALE IN FEET

400' 0' 400' 800'

CONTOUR INTERVAL = 10 FEET

FLOOD CONTROL DISTRICT OF MARICOPA COUNTY

APPROXIMATE ZONE A FLOODPLAIN DELINEATION STUDY OF

WATERSHED "OO"

(JACKRABBIT WASH)
2000CO19

HASSAYAMPA RIVER TRIBUTARIES & LOWER JACKRABBIT WASH TRIBUTARIES

APRIL, 2003

JE FULLER HYDROLOGY & GEOMORPHOLOGY, INC.
TEMPE, ARIZONA 480-752-2124

IN ASSOCIATION WITH

WOOD/PATEL ASSOCIATES
Civil Engineers
Hydrologists
Land Surveyors
(602) 335-8500

ARGUS CONSULTING
A CIVIL ENGINEERING COMPANY, L.L.C.
Scottsdale, Arizona 480-788-2221

Registered Professional Engineer
29325
BRIAN R. ISERMAN
Date Signed 4-30-03

THIS MAP WAS PREPARED BY PHOTOGRAMMETRIC METHODS TO NATIONAL MAP ACCURACY STANDARDS FOR 1"= 500' HORIZONTAL SCALE AND 10 'CONTOUR INTERVALS.

AERIAL PHOTOGRAPHY & TOPOGRAPHIC DATA PROVIDED TO THE FLOOD CONTROL DISTRICT OF MARICOPA COUNTY BY LANDATA AIBORNE SYSTEMS, IRVINE, CALIFORNIA, 2001. FLIGHT DATE: DECEMBER, 2000

GROUND CONTROL SURVEY DATA PROVIDED BY RBF CONSULTING, PHOENIX, ARIZONA

THIS MAP WAS PREPARED BY PHOTOGRAMMETRIC METHODS TO NATIONAL MAP ACCURACY STANDARDS FOR 1"= 500' HORIZONTAL SCALE AND 10 'CONTOUR INTERVALS.

AERIAL PHOTOGRAPHY & TOPOGRAPHIC DATA PROVIDED TO THE FLOOD CONTROL DISTRICT OF MARICOPA COUNTY BY LANDATA AIBORNE SYSTEMS, IRVINE, CALIFORNIA, 2001. FLIGHT DATE: DECEMBER, 2000

GROUND CONTROL SURVEY DATA PROVIDED BY RBF CONSULTING, PHOENIX, ARIZONA

LEGEND

100-YR FLOODPLAIN BOUNDARY

100-YR ADMINISTRATIVE FLOODWAY

100-YR FLOODPLAIN BOUNDARY (EXISTING OR CONCURRENT STUDY)

100-YR FLOODWAY (EXISTING OR CONCURRENT STUDY)

SPECIAL PIEDMONT AREA BOUNDARY (SEE SECTION 6 OF THE TDN)

SECTION BOUNDARY

CROSS SECTION 800 Q= 4000 cfs

ZONE DESIGNATION ZONE A

CORPORATE LIMITS Corporate Limits

COUNTY BOUNDARY County Boundary

ELEVATION REFERENCE MARK AJ3618

NOTES

1. SECTION BOUNDARIES PROVIDED BY FCDMC
2. HORIZONTAL PROJECTION IS ARIZONA STATE PLANE, CENTRAL ZONE, NORTH AMERICAN DATUM OF 1983.
3. ALL ELEVATIONS ARE BASED ON NORTH AMERICAN VERTICAL DATUM OF 1988. CONVERSION FACTOR: NGVD 29 = NAVD 88 - 2.09

ELEVATION REFERENCE MARKS

SHEET INDEX MAP

SCALE IN FEET

400' 0' 400' 800'

CONTOUR INTERVAL = 10 FEET

FLOOD CONTROL DISTRICT OF MARICOPA COUNTY

APPROXIMATE ZONE A FLOODPLAIN DELINEATION STUDY OF

WATERSHED "OO"

(JACKRABBIT WASH)
2000CO19

HASSAYAMPA RIVER TRIBUTARIES & LOWER JACKRABBIT WASH TRIBUTARIES

APRIL, 2003

Registered Professional Engineer (Civil) CERTIFICATE NO. 29325 BRIAN R. ISERMAN Date Signed 4-2-03 ARIZONA, U.S.A.

JE FULLER HYDROLOGY & GEOMORPHOLOGY, INC
TEMPE, ARIZONA - 480-752-2124

IN ASSOCIATION WITH

WOOD/PATEL ASSOCIATES Civil Engineers Hydrologists Land Surveyors (602) 335-8500

ARGUS CONSULTING A CIVIL ENGINEERING COMPANY, L.L.C. Scottsdale, Arizona 480-596-1131

LEGEND

100-YR FLOODPLAIN BOUNDARY	
100-YR ADMINISTRATIVE FLOODWAY	
100-YR FLOODPLAIN BOUNDARY (EXISTING OR CONCURRENT STUDY)	
100-YR FLOODWAY (EXISTING OR CONCURRENT STUDY)	
SPECIAL PIEDMONT AREA BOUNDARY (SEE SECTION 6 OF THE TDN)	
SECTION BOUNDARY	
CROSS SECTION	800 Q= 4000 cfs
ZONE DESIGNATION	ZONE A
CORPORATE LIMITS	Corporate Limits
COUNTY BOUNDARY	County Boundary
ELEVATION REFERENCE MARK	AJ3618

NOTES

1. SECTION BOUNDARIES PROVIDED BY FCDMC
2. HORIZONTAL PROJECTION IS ARIZONA STATE PLANE, CENTRAL ZONE, NORTH AMERICAN DATUM OF 1983.
3. ALL ELEVATIONS ARE BASED ON NORTH AMERICAN VERTICAL DATUM OF 1988. CONVERSION FACTOR: NGVD 29 = NAVD 88 - 2.02

ELEVATION REFERENCE MARKS

SHEET INDEX MAP

SCALE IN FEET

400' 0' 400' 800'

CONTOUR INTERVAL = 10 FEET

FLOOD CONTROL DISTRICT OF MARICOPA COUNTY

APPROXIMATE ZONE A FLOODPLAIN DELINEATION STUDY OF

WATERSHED "OO"

(JACKRABBIT WASH)
2000CO19

HASSAYAMPA RIVER TRIBUTARIES
& LOWER JACKRABBIT WASH TRIBUTARIES

APRIL, 2003

Registered Professional Engineer (Civil) CERTIFICATE NO. 29325 BRIAN R. ISERMAN Date Signed 4-2-03 ARIZONA U.S.A.

JE FULLER HYDROLOGY & GEOMORPHOLOGY, INC.
TEMPE, ARIZONA · 480-752-2124

IN ASSOCIATION WITH

WOOD/PATEL ASSOCIATES Civil Engineers Hydrologists Land Surveyors (602) 335-8500

ARGUS CONSULTING A CIVIL ENGINEERING COMPANY, L.L.C. Scottsdale, Arizona 480-596-1131

SHEET 13 OF 47

THIS MAP WAS PREPARED BY PHOTOGRAMMETRIC METHODS TO NATIONAL MAP ACCURACY STANDARDS FOR 1"= 500' HORIZONTAL SCALE AND 10 'CONTOUR INTERVALS.

AERIAL PHOTOGRAPHY & TOPOGRAPHIC DATA PROVIDED TO THE FLOOD CONTROL DISTRICT OF MARICOPA COUNTY BY LANDATA AIBORNE SYSTEMS, IRVINE, CALIFORNIA, 2001. FLIGHT DATE: DECEMBER, 2000

GROUND CONTROL SURVEY DATA PROVIDED BY RBF CONSULTING, PHOENIX, ARIZONA

THIS MAP WAS PREPARED BY PHOTOGRAMMETRIC METHODS TO NATIONAL MAP ACCURACY STANDARDS FOR 1"= 500' HORIZONTAL SCALE AND 10 'CONTOUR INTERVALS.

AERIAL PHOTOGRAPHY & TOPOGRAPHIC DATA PROVIDED TO THE FLOOD CONTROL DISTRICT OF MARICOPA COUNTY BY LANDATA AIBORNE SYSTEMS, IRVINE, CALIFORNIA, 2001. FLIGHT DATE: DECEMBER, 2000

LEGEND

- 100-YR FLOODPLAIN BOUNDARY
- 100-YR ADMINISTRATIVE FLOODWAY
- 100-YR FLOODPLAIN BOUNDARY (EXISTING OR CONCURRENT STUDY)
- 100-YR FLOODWAY (EXISTING OR CONCURRENT STUDY)
- SPECIAL PIEDMONT AREA BOUNDARY (SEE SECTION 6 OF THE TDN)
- SECTION BOUNDARY
- CROSS SECTION — 800 Q= 4000 cfs
- ZONE DESIGNATION — ZONE A
- CORPORATE LIMITS — Corporate Limits
- COUNTY BOUNDARY — County Boundary
- ELEVATION REFERENCE MARK — AJ3618

NOTES

1. SECTION BOUNDARIES PROVIDED BY FCDMC
2. HORIZONTAL PROJECTION IS ARIZONA STATE PLANE, CENTRAL ZONE, NORTH AMERICAN DATUM OF 1983.
3. ALL ELEVATIONS ARE BASED ON NORTH AMERICAN VERTICAL DATUM OF 1988. CONVERSION FACTOR: NGVD 29 = NAVD 88 - 2.05

ELEVATION REFERENCE MARKS

NGS PID	Station Designation	NAD 83 Northing (feet)	NAD 83 Easting (feet)	NAVD 88 Elevation (feet)
AJ3598	4IK2 (GDACS)	991563.33	422036.01	1644.29

SHEET INDEX MAP

SCALE IN FEET

400' 0' 400' 800'

CONTOUR INTERVAL = 10 FEET

FLOOD CONTROL DISTRICT OF MARICOPA COUNTY

APPROXIMATE ZONE A FLOODPLAIN DELINEATION STUDY OF

WATERSHED "OO"

(JACKRABBIT WASH)
2000CO19

HASSAYAMPA RIVER TRIBUTARIES
& LOWER JACKRABBIT WASH TRIBUTARIES

APRIL, 2003

Registered Professional Engineer (Civil) Certificate No. 29325 BRIAN R. ISERMAN Date Signed 4-2-03 ARIZONA U.S.A.

JE FULLER HYDROLOGY & GEOMORPHOLOGY, INC.
TEMPE, ARIZONA - 480-752-2124

IN ASSOCIATION WITH

WOOD/PATEL ASSOCIATES
Civil Engineers
Hydrologists
Land Surveyors
(602) 335-8500

ARGUS CONSULTING
A CIVIL ENGINEERING COMPANY, L.L.C.
Scottsdale, Arizona 480-596-1131

GROUND CONTROL SURVEY DATA PROVIDED BY RBF CONSULTING, PHOENIX, ARIZONA

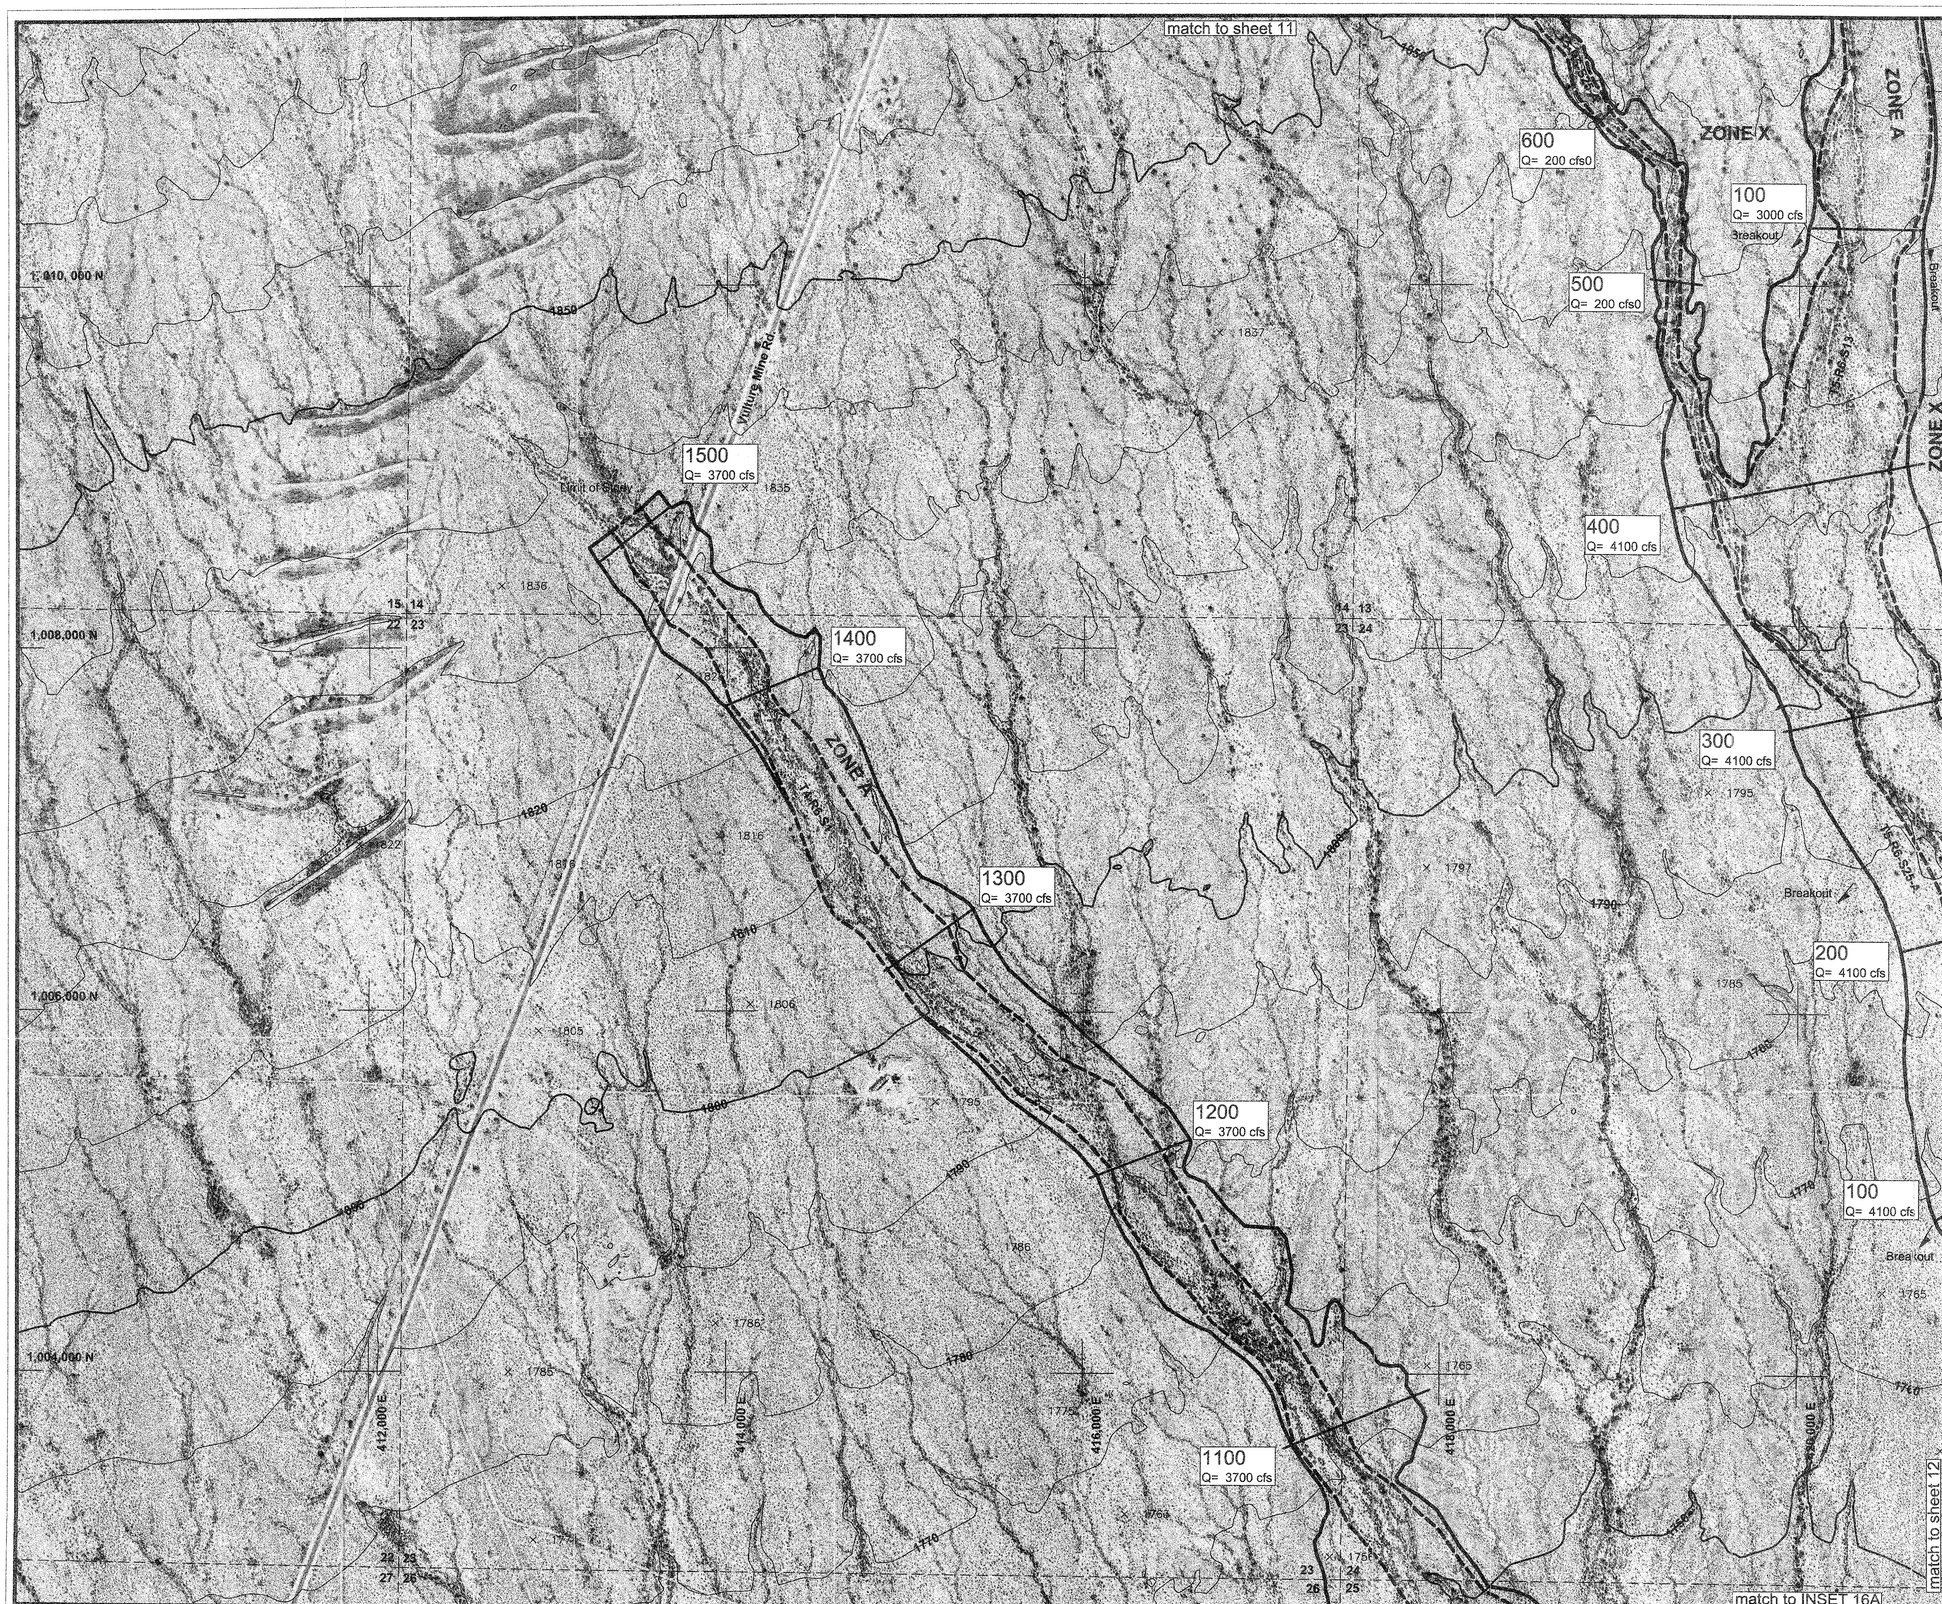

LEGEND

100-YR FLOODPLAIN BOUNDARY	
100-YR ADMINISTRATIVE FLOODWAY	
100-YR FLOODPLAIN BOUNDARY (EXISTING OR CONCURRENT STUDY)	
100-YR FLOODWAY (EXISTING OR CONCURRENT STUDY)	
SPECIAL PIEDMONT AREA BOUNDARY (SEE SECTION 6 OF THE TDN)	
SECTION BOUNDARY	
CROSS SECTION	800 Q= 4000 cfs
ZONE DESIGNATION	ZONE A
CORPORATE LIMITS	Corporate Limits
COUNTY BOUNDARY	County Boundary
ELEVATION REFERENCE MARK	AJ3618

NOTES

1. SECTION BOUNDARIES PROVIDED BY FCDMC
2. HORIZONTAL PROJECTION IS ARIZONA STATE PLANE, CENTRAL ZONE, NORTH AMERICAN DATUM OF 1983.
3. ALL ELEVATIONS ARE BASED ON NORTH AMERICAN VERTICAL DATUM OF 1988. CONVERSION FACTOR: NGVD 29 = NAVD 88 - 2.11

ELEVATION REFERENCE MARKS

SHEET INDEX MAP

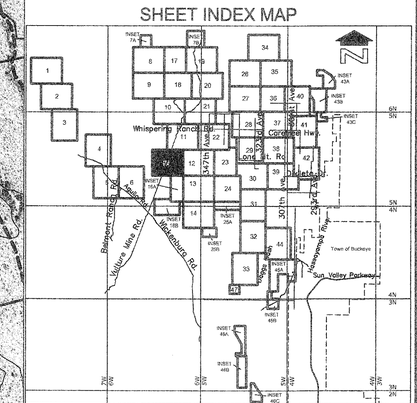

SCALE IN FEET

400' 0' 400' 800'

CONTOUR INTERVAL = 10 FEET

FLOOD CONTROL DISTRICT OF MARICOPA COUNTY

APPROXIMATE ZONE A FLOODPLAIN DELINEATION STUDY OF

WATERSHED "OO"

(JACKRABBIT WASH)
2000CO19

HASSAYAMPA RIVER TRIBUTARIES
& LOWER JACKRABBIT WASH TRIBUTARIES

APRIL, 2003

Registered Professional Engineer (Civil) CERTIFICATE NO. 29325 BRIAN R. ISERMAN Date Signed 4-3-03 ARIZONA, U.S.A.

JE FULLER HYDROLOGY & GEOMORPHOLOGY, INC.
TEMPE, ARIZONA - 480-732-2124

IN ASSOCIATION WITH

WOOD/PATEL ASSOCIATES
Civil Engineers
Hydrologists
Land Surveyors
(602) 335-8500

ARGUS CONSULTING
A CIVIL ENGINEERING COMPANY, L.L.C.
Scottsdale, Arizona 480-390-1131

SHEET 15 OF 47

THIS MAP WAS PREPARED BY PHOTOGRAMMETRIC METHODS TO NATIONAL MAP ACCURACY STANDARDS FOR 1"= 500' HORIZONTAL SCALE AND 10' CONTOUR INTERVALS.

AERIAL PHOTOGRAPHY & TOPOGRAPHIC DATA PROVIDED TO THE FLOOD CONTROL DISTRICT OF MARICOPA COUNTY BY LANDATA AIBORNE SYSTEMS, IRVINE, CALIFORNIA, 2001. FLIGHT DATE: DECEMBER, 2000

GROUND CONTROL SURVEY DATA PROVIDED BY RBF CONSULTING, PHOENIX, ARIZONA

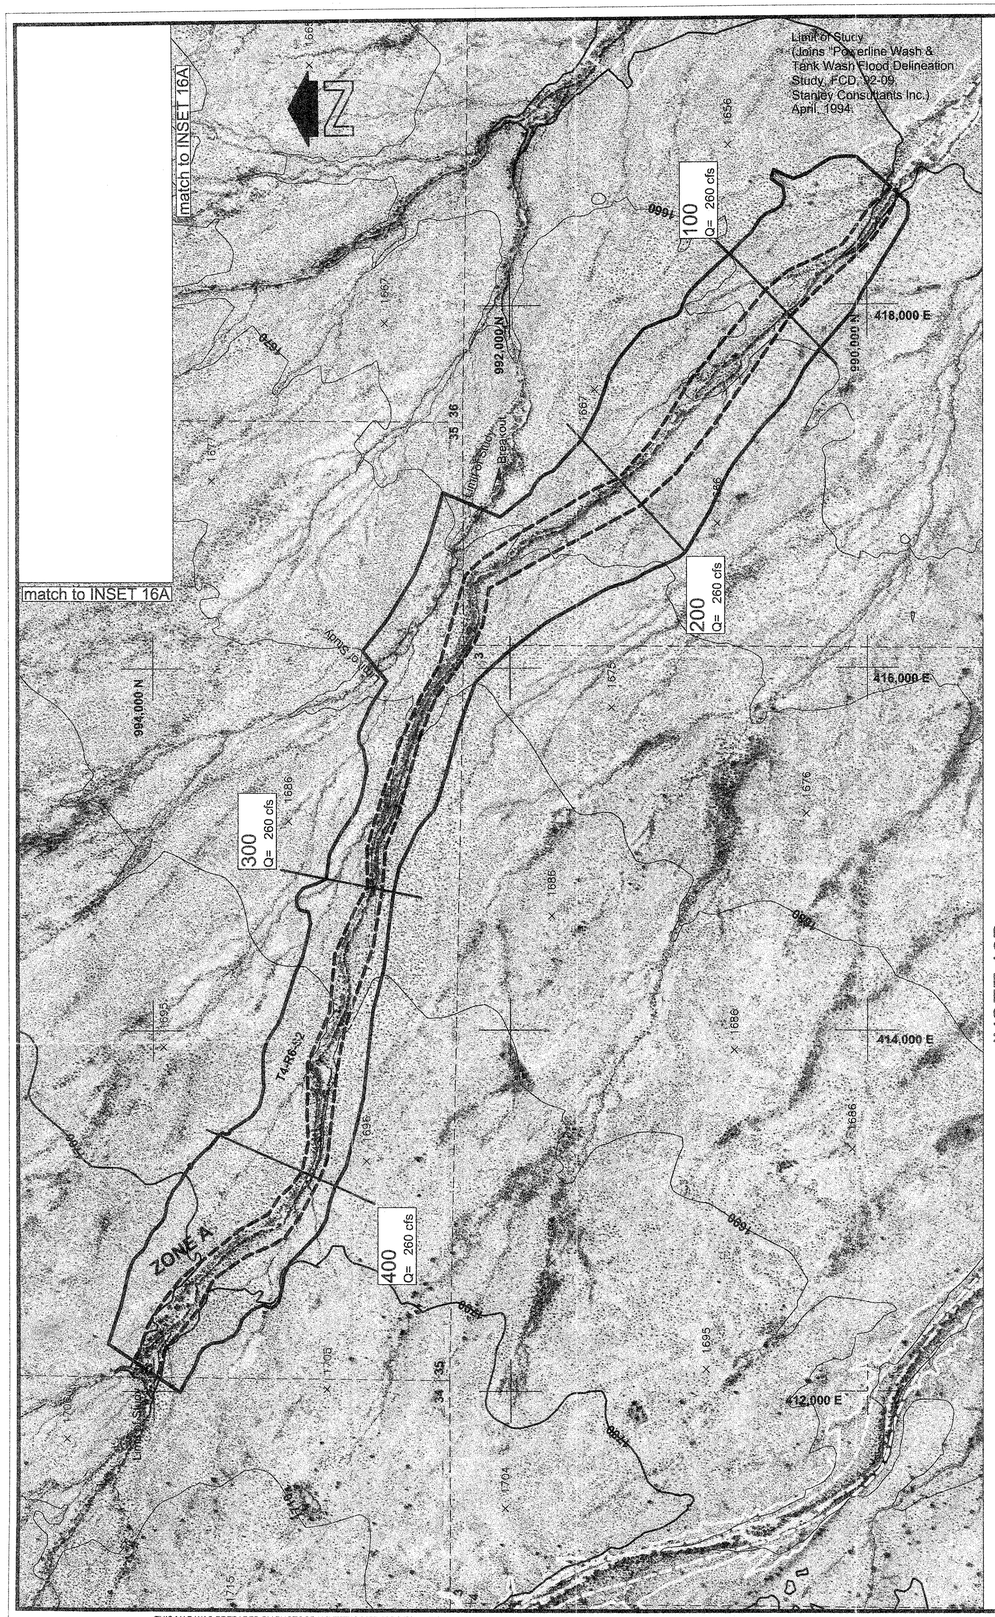

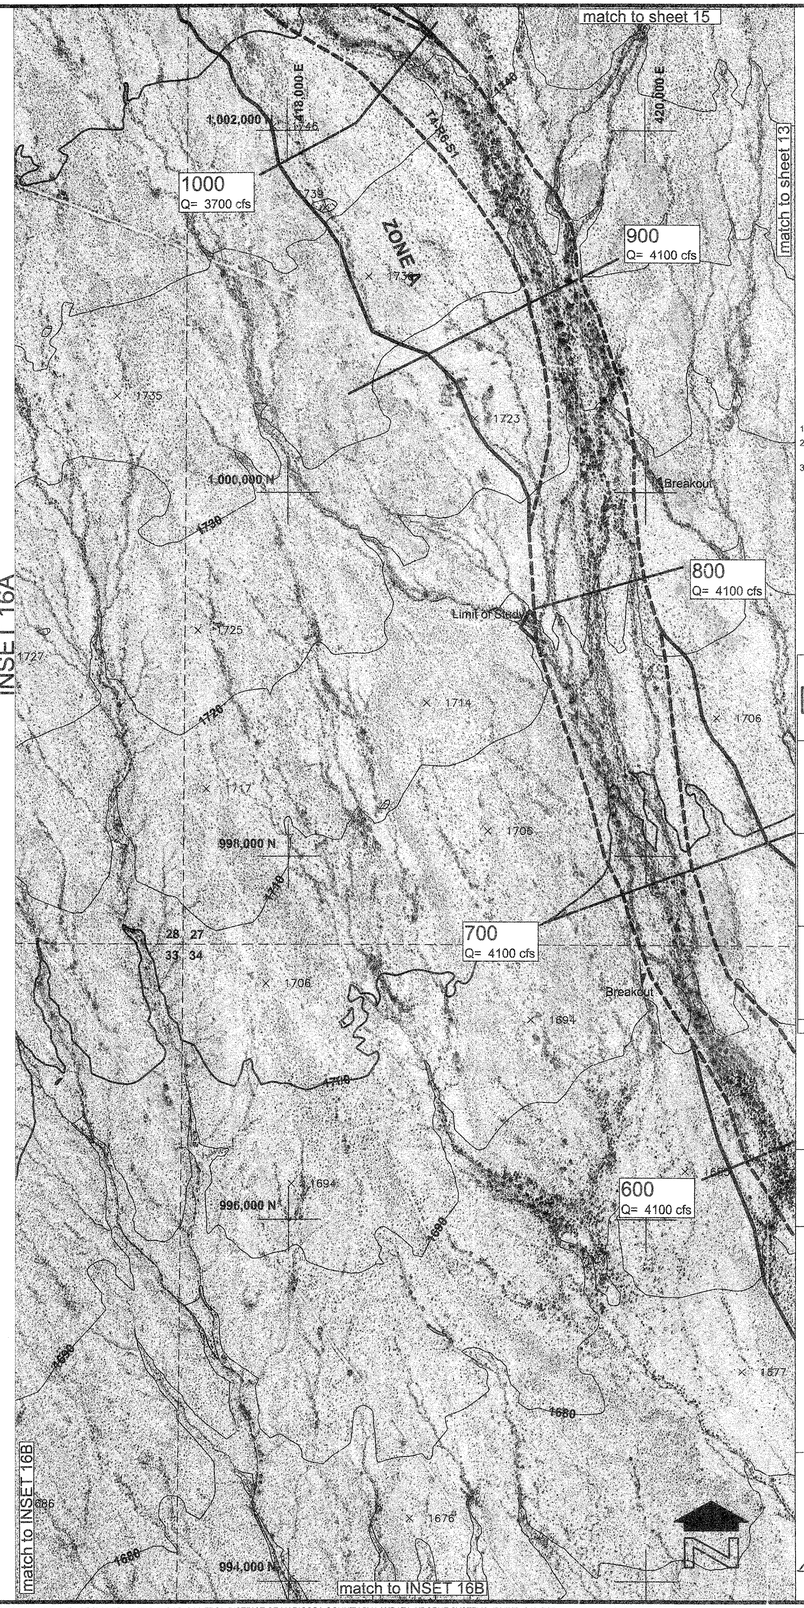

LEGEND

100-YR FLOODPLAIN BOUNDARY	
100-YR ADMINISTRATIVE FLOODWAY	
100-YR FLOODPLAIN BOUNDARY (EXISTING OR CONCURRENT STUDY)	
100-YR FLOODWAY (EXISTING OR CONCURRENT STUDY)	
SPECIAL PIEDMONT AREA BOUNDARY (SEE SECTION 6 OF THE TDN)	
SECTION BOUNDARY	
CROSS SECTION	800 Q= 4000 cfs
ZONE DESIGNATION	ZONE A
CORPORATE LIMITS	Corporate Limits
COUNTY BOUNDARY	County Boundary
ELEVATION REFERENCE MARK	AJ3618

NOTES

1. SECTION BOUNDARIES PROVIDED BY FCDMC
2. HORIZONTAL PROJECTION IS ARIZONA STATE PLANE, CENTRAL ZONE, NORTH AMERICAN DATUM OF 1983.
3. ALL ELEVATIONS ARE BASED ON NORTH AMERICAN VERTICAL DATUM OF 1988. CONVERSION FACTOR: 16A: NGVD 29 = NAVD 88 - 2.08
   16B: NGVD 29 = NAVD 88 - 2.08

ELEVATION REFERENCE MARKS

SHEET INDEX MAP

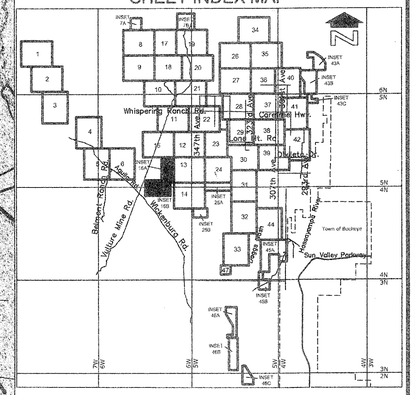

SCALE IN FEET

400' 0' 400' 800'

CONTOUR INTERVAL = 10 FEET

FLOOD CONTROL DISTRICT OF MARICOPA COUNTY

APPROXIMATE ZONE A FLOODPLAIN DELINEATION STUDY OF

WATERSHED "OO"

(JACKRABBIT WASH)
2000CO19

HASSAYAMPA RIVER TRIBUTARIES
& LOWER JACKRABBIT WASH TRIBUTARIES

APRIL, 2003

Registered Professional Engineer (Civil)
CERTIFICATE NO. 29325
BRIAN R. ISERMAN
Date Signed 4-8-03
ARIZONA U.S.A.

JE FULLER
HYDROLOGY & GEOMORPHOLOGY, INC.
TEMPE, ARIZONA - 480-752-2124

IN ASSOCIATION WITH

WOOD/PATEL ASSOCIATES
Civil Engineers
Hydrologists
Land Surveyors
(602) 336-8500

ARGUS CONSULTING
A CIVIL ENGINEERING COMPANY, L.L.C.
Scottsdale, Arizona 480-359-1111

SHEET 16 OF 47

THIS MAP WAS PREPARED BY PHOTOGRAMMETRIC METHODS TO NATIONAL MAP ACCURACY STANDARDS FOR 1"= 500' HORIZONTAL SCALE AND 10 'CONTOUR INTERVALS.

AERIAL PHOTOGRAPHY & TOPOGRAPHIC DATA PROVIDED TO THE FLOOD CONTROL DISTRICT OF MARICOPA COUNTY BY LANDATA AIBORNE SYSTEMS, IRVINE, CALIFORNIA, 2001. FLIGHT DATE: DECEMBER, 2000

GROUND CONTROL SURVEY DATA PROVIDED BY RBF CONSULTING, PHOENIX, ARIZONA

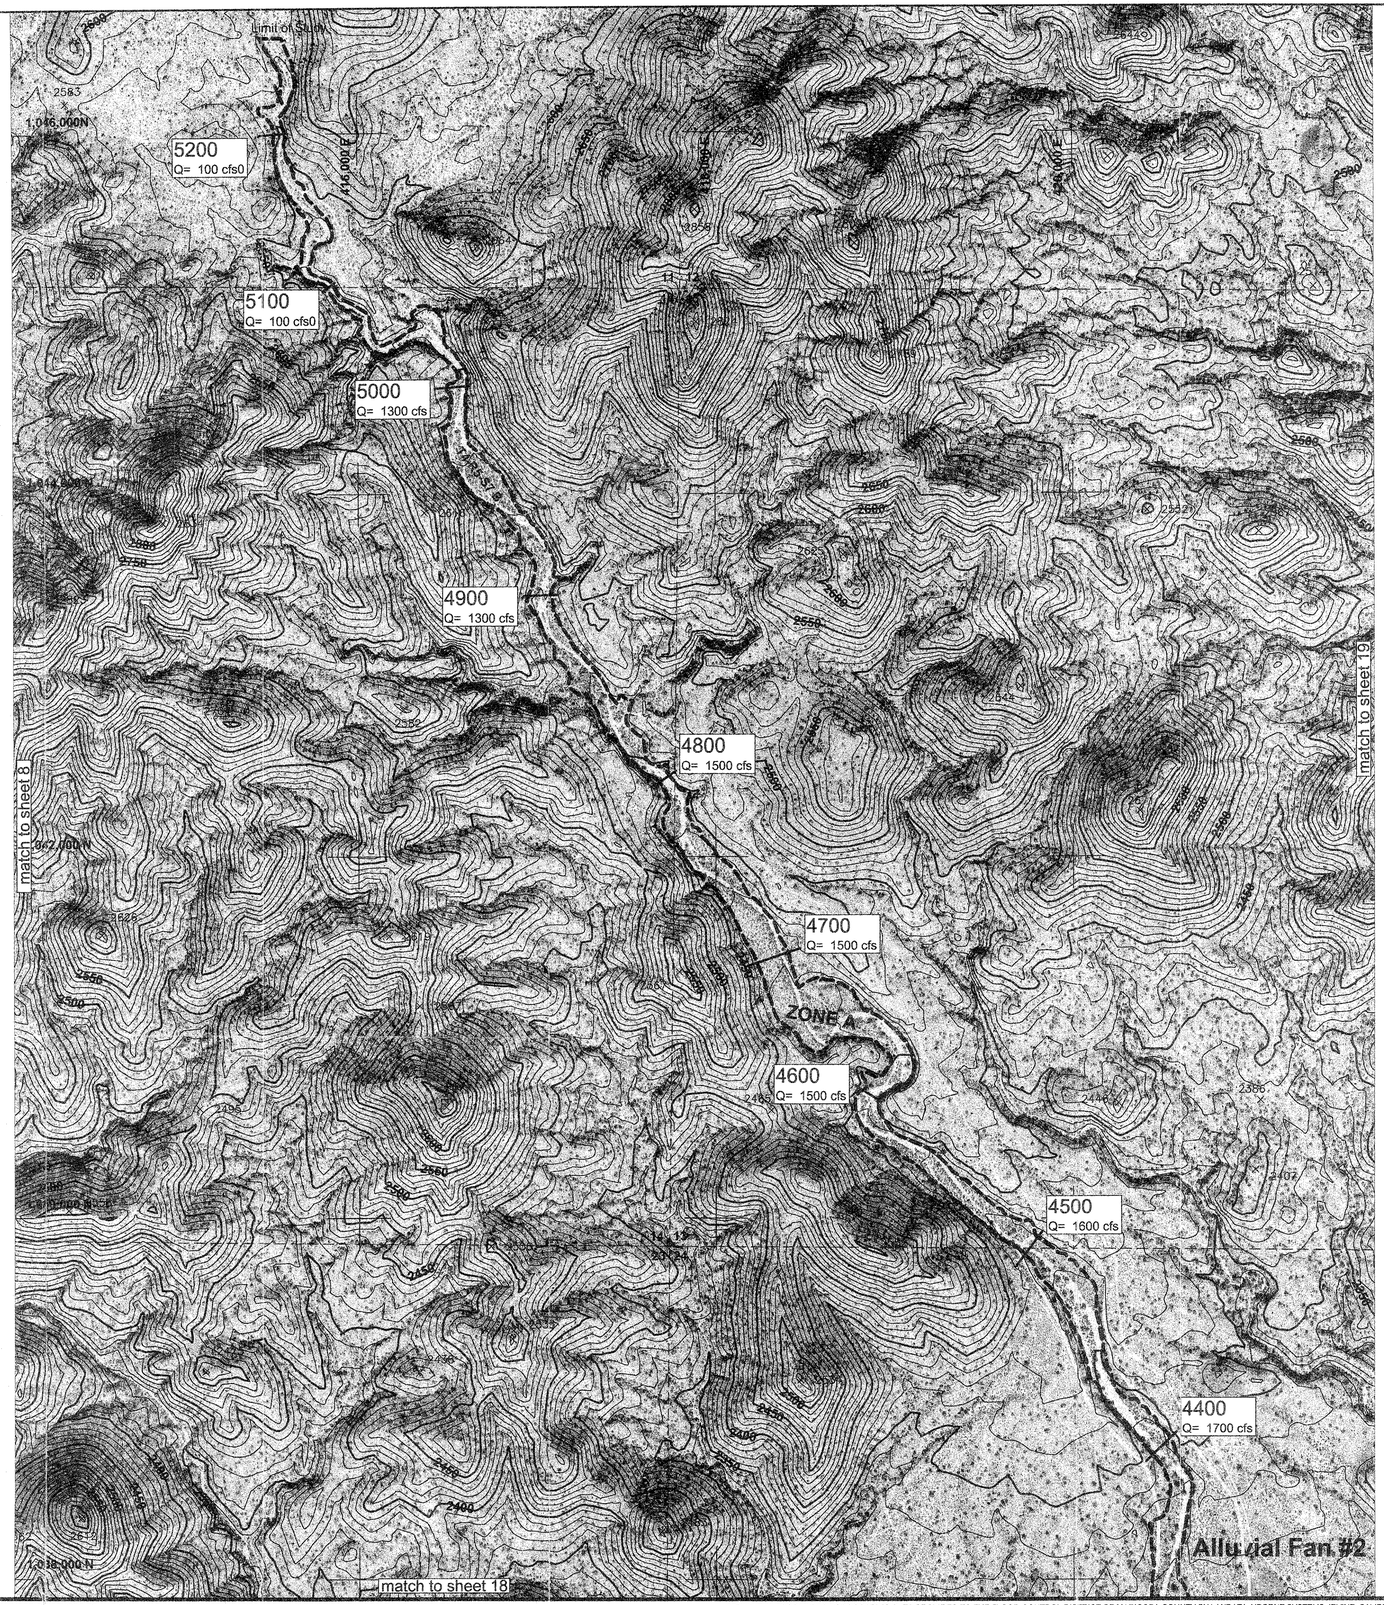

LEGEND

100-YR FLOODPLAIN BOUNDARY	
100-YR ADMINISTRATIVE FLOODWAY	
100-YR FLOODPLAIN BOUNDARY (EXISTING OR CONCURRENT STUDY)	
100-YR FLOODWAY (EXISTING OR CONCURRENT STUDY)	
SPECIAL PIEDMONT AREA BOUNDARY (SEE SECTION 6 OF THE TDN)	
SECTION BOUNDARY	
CROSS SECTION	800 Q= 4000 cfs
ZONE DESIGNATION	ZONE A
CORPORATE LIMITS	Corporate Limits
COUNTY BOUNDARY	County Boundary
ELEVATION REFERENCE MARK	AJ3618

NOTES

1. SECTION BOUNDARIES PROVIDED BY FCDMC
2. HORIZONTAL PROJECTION IS ARIZONA STATE PLANE, CENTRAL ZONE, NORTH AMERICAN DATUM OF 1983.
3. ALL ELEVATIONS ARE BASED ON NORTH AMERICAN VERTICAL DATUM OF 1988. CONVERSION FACTOR: NGVD 29 = NAVD 88 - 2.28

ELEVATION REFERENCE MARKS

SHEET INDEX MAP

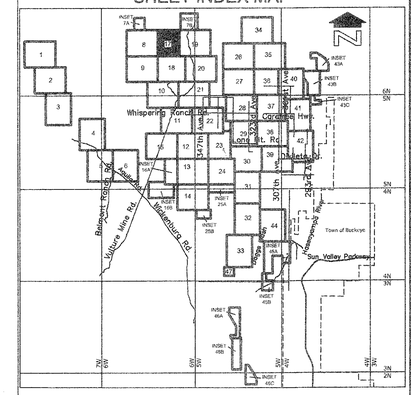

SCALE IN FEET

400' 0' 400' 800'

CONTOUR INTERVAL = 10 FEET

FLOOD CONTROL DISTRICT OF MARICOPA COUNTY

APPROXIMATE ZONE A FLOODPLAIN DELINEATION STUDY OF

WATERSHED "OO"

(JACKRABBIT WASH)
2000CO19

HASSAYAMPA RIVER TRIBUTARIES
& LOWER JACKRABBIT WASH TRIBUTARIES

APRIL, 2003

Registered Professional Engineer (Civil) CERTIFICATE NO. 29325 BRIAN R. ISERMAN Date Signed 1-6-03 ARIZONA, U.S.A.

JE FULLER HYDROLOGY & GEOMORPHOLOGY, INC.
TEMPE, ARIZONA - 480-753-2124

IN ASSOCIATION WITH

WOOD/PATEL ASSOCIATES
Civil Engineers
Hydrologists
Land Surveyors
(602) 335-8500

ARGUS CONSULTING
A CIVIL ENGINEERING COMPANY, L.L.C.
Scottsdale, Arizona 480-359-1111

SHEET 17 OF 47

THIS MAP WAS PREPARED BY PHOTOGRAMMETRIC METHODS TO NATIONAL MAP ACCURACY STANDARDS FOR 1"= 500' HORIZONTAL SCALE AND 10' CONTOUR INTERVALS.

AERIAL PHOTOGRAPHY & TOPOGRAPHIC DATA PROVIDED TO THE FLOOD CONTROL DISTRICT OF MARICOPA COUNTY BY LANDATA AIBORNE SYSTEMS, IRVINE, CALIFORNIA, 2001. FLIGHT DATE: DECEMBER, 2000

GROUND CONTROL SURVEY DATA PROVIDED BY RBF CONSULTING, PHOENIX, ARIZONA

match to sheet 17

match to sheet 19

match to sheet 20

match to sheet 9

match to sheet 10

match to sheet 21

500
Q= 100 cfs0

400
Q= 100 cfs0

300
Q= 1200 cfs

200
Q= 1400 cfs

100
Q= 2200 cfs

4300
Q= 1700 cfs

2100
Q= 2200 cfs

4200
Q= 2200 cfs

2000
Q= 500 cfs

4100
Q= 2200 cfs

1900
Q= 500 cfs

4000
Q= 2800 cfs

1800
Q= 500 cfs

3900
Q= 2800 cfs

1700
Q= 500 cfs

3800
Q= 2800 cfs

1600
Q= 500 cfs

Limit of Study

ZONE A

ZONE X

Alluvial Fan #2

Breakout

T14RS-16E

T15RS-16E

16-R6-S25

1,036,000 N

1,032,000 N

1,028,000 N

1,024,000 N

416,000 E

418,000 E

420,000 E

422,000 E

LEGEND

100-YR FLOODPLAIN BOUNDARY	
100-YR ADMINISTRATIVE FLOODWAY	
100-YR FLOODPLAIN BOUNDARY (EXISTING OR CONCURRENT STUDY)	
100-YR FLOODWAY (EXISTING OR CONCURRENT STUDY)	
SPECIAL PIEDMONT AREA BOUNDARY (SEE SECTION 6 OF THE TDN)	
SECTION BOUNDARY	
CROSS SECTION	800 Q= 4000 cfs
ZONE DESIGNATION	ZONE A
CORPORATE LIMITS	Corporate Limits
COUNTY BOUNDARY	County Boundary
ELEVATION REFERENCE MARK	AJ3618

NOTES

1. SECTION BOUNDARIES PROVIDED BY FCDMC
2. HORIZONTAL PROJECTION IS ARIZONA STATE PLANE, CENTRAL ZONE, NORTH AMERICAN DATUM OF 1983.
3. ALL ELEVATIONS ARE BASED ON NORTH AMERICAN VERTICAL DATUM OF 1988. CONVERSION FACTOR: NGVD 29 = NAVD 88 - 2.23

ELEVATION REFERENCE MARKS

SHEET INDEX MAP

SCALE IN FEET
400' 0' 400' 800'

CONTOUR INTERVAL = 10 FEET

FLOOD CONTROL DISTRICT OF MARICOPA COUNTY

APPROXIMATE ZONE A FLOODPLAIN DELINEATION STUDY OF

WATERSHED "OO"
(JACKRABBIT WASH)
2000CO19

HASSAYAMPA RIVER TRIBUTARIES
& LOWER JACKRABBIT WASH TRIBUTARIES

APRIL, 2003

Registered Professional Engineer
29325
BRIAN R. ISERMAN
Date 4-23-03
ARIZONA U.S.A.

JE FULLER HYDROLOGY & GEOMORPHOLOGY, INC
TEMPE, ARIZONA - 480-752-2124

IN ASSOCIATION WITH

WOOD/PATEL ASSOCIATES
Civil Engineers
Hydrologists
Land Surveyors
(602) 332-8200

ARGUS CONSULTING
A CIVIL ENGINEERING COMPANY, L.L.C.
Scottsdale, Arizona 480.596.1777

THIS MAP WAS PREPARED BY PHOTOGRAMMETRIC METHODS TO NATIONAL MAP ACCURACY STANDARDS FOR 1"= 500' HORIZONTAL SCALE AND 10 'CONTOUR INTERVALS.

AERIAL PHOTOGRAPHY & TOPOGRAPHIC DATA PROVIDED TO THE FLOOD CONTROL DISTRICT OF MARICOPA COUNTY BY LANDATA AIBORNE SYSTEMS, IRVINE, CALIFORNIA, 2001. FLIGHT DATE: DECEMBER, 2000

GROUND CONTROL SURVEY DATA PROVIDED BY RBF CONSULTING, PHOENIX, ARIZONA

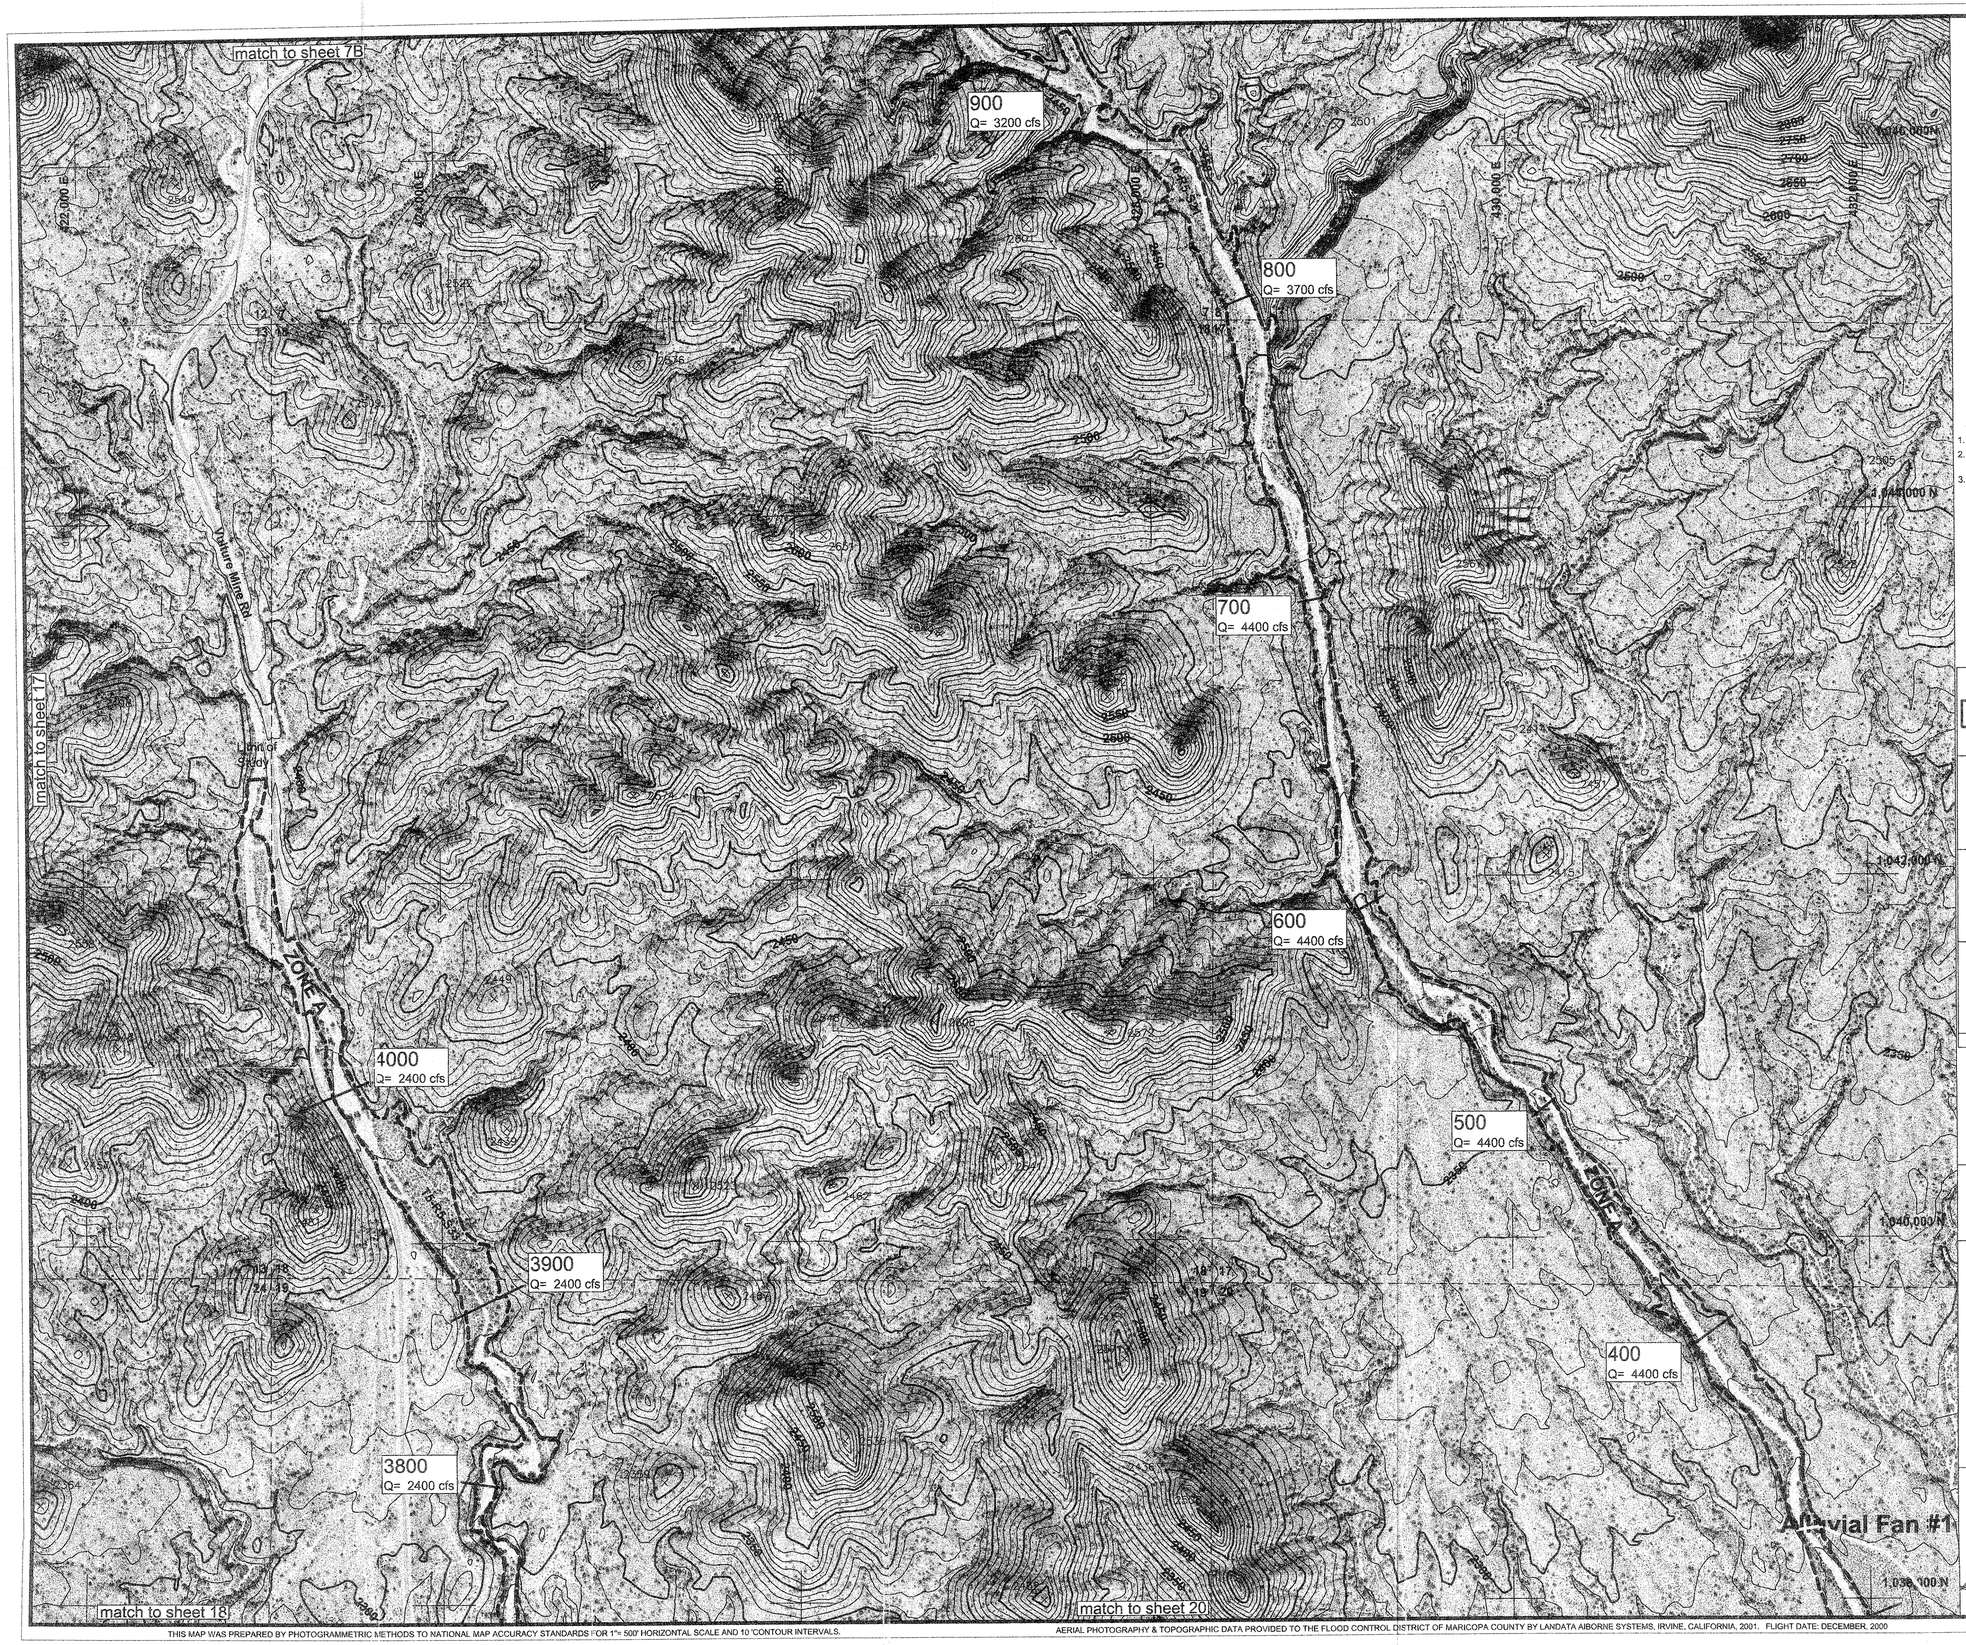

LEGEND

100-YR FLOODPLAIN BOUNDARY	
100-YR ADMINISTRATIVE FLOODWAY	
100-YR FLOODPLAIN BOUNDARY (EXISTING OR CONCURRENT STUDY)	
100-YR FLOODWAY (EXISTING OR CONCURRENT STUDY)	
SPECIAL PIEDMONT AREA BOUNDARY (SEE SECTION 6 OF THE TDN)	
SECTION BOUNDARY	
CROSS SECTION	800 Q= 4000 cfs
ZONE DESIGNATION	ZONE A
CORPORATE LIMITS	Corporate Limits
COUNTY BOUNDARY	County Boundary
ELEVATION REFERENCE MARK	AJ3618

NOTES

1. SECTION BOUNDARIES PROVIDED BY FCDMC
2. HORIZONTAL PROJECTION IS ARIZONA STATE PLANE, CENTRAL ZONE, NORTH AMERICAN DATUM OF 1983.
3. ALL ELEVATIONS ARE BASED ON NORTH AMERICAN VERTICAL DATUM OF 1988. CONVERSION FACTOR: NGVD 29 = NAVD 88 - 2.26

ELEVATION REFERENCE MARKS

SHEET INDEX MAP

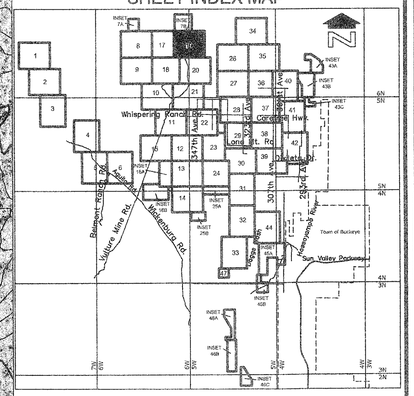

SCALE IN FEET

400' 0' 400' 800'

CONTOUR INTERVAL = 10 FEET

FLOOD CONTROL DISTRICT OF MARICOPA COUNTY

APPROXIMATE ZONE A FLOODPLAIN DELINEATION STUDY OF

WATERSHED "OO"

(JACKRABBIT WASH)
2000CO19

HASSAYAMPA RIVER TRIBUTARIES
& LOWER JACKRABBIT WASH TRIBUTARIES

APRIL, 2003

Registered Professional Engineer (Civil) 29325 BRIAN R. ISERMAN Date Signed 4-2-03 ARIZONA

JE FULLER HYDROLOGY & GEOMORPHOLOGY, INC.
TEMPE, ARIZONA - 480-752-2124

IN ASSOCIATION WITH

WOOD/PATEL ASSOCIATES
Civil Engineers
Hydrologists
Land Surveyors
(602) 335-8500

ARGUS CONSULTING
A CIVIL ENGINEERING COMPANY, L.L.C.
Scottsdale, Arizona 480-994-1111

SHEET 19 OF 47

THIS MAP WAS PREPARED BY PHOTOGRAMMETRIC METHODS TO NATIONAL MAP ACCURACY STANDARDS FOR 1"= 500' HORIZONTAL SCALE AND 10 'CONTOUR INTERVALS.

AERIAL PHOTOGRAPHY & TOPOGRAPHIC DATA PROVIDED TO THE FLOOD CONTROL DISTRICT OF MARICOPA COUNTY BY LANDATA AIBORNE SYSTEMS, IRVINE, CALIFORNIA, 2001. FLIGHT DATE: DECEMBER, 2000

GROUND CONTROL SURVEY DATA PROVIDED BY RBF CONSULTING, PHOENIX, ARIZONA

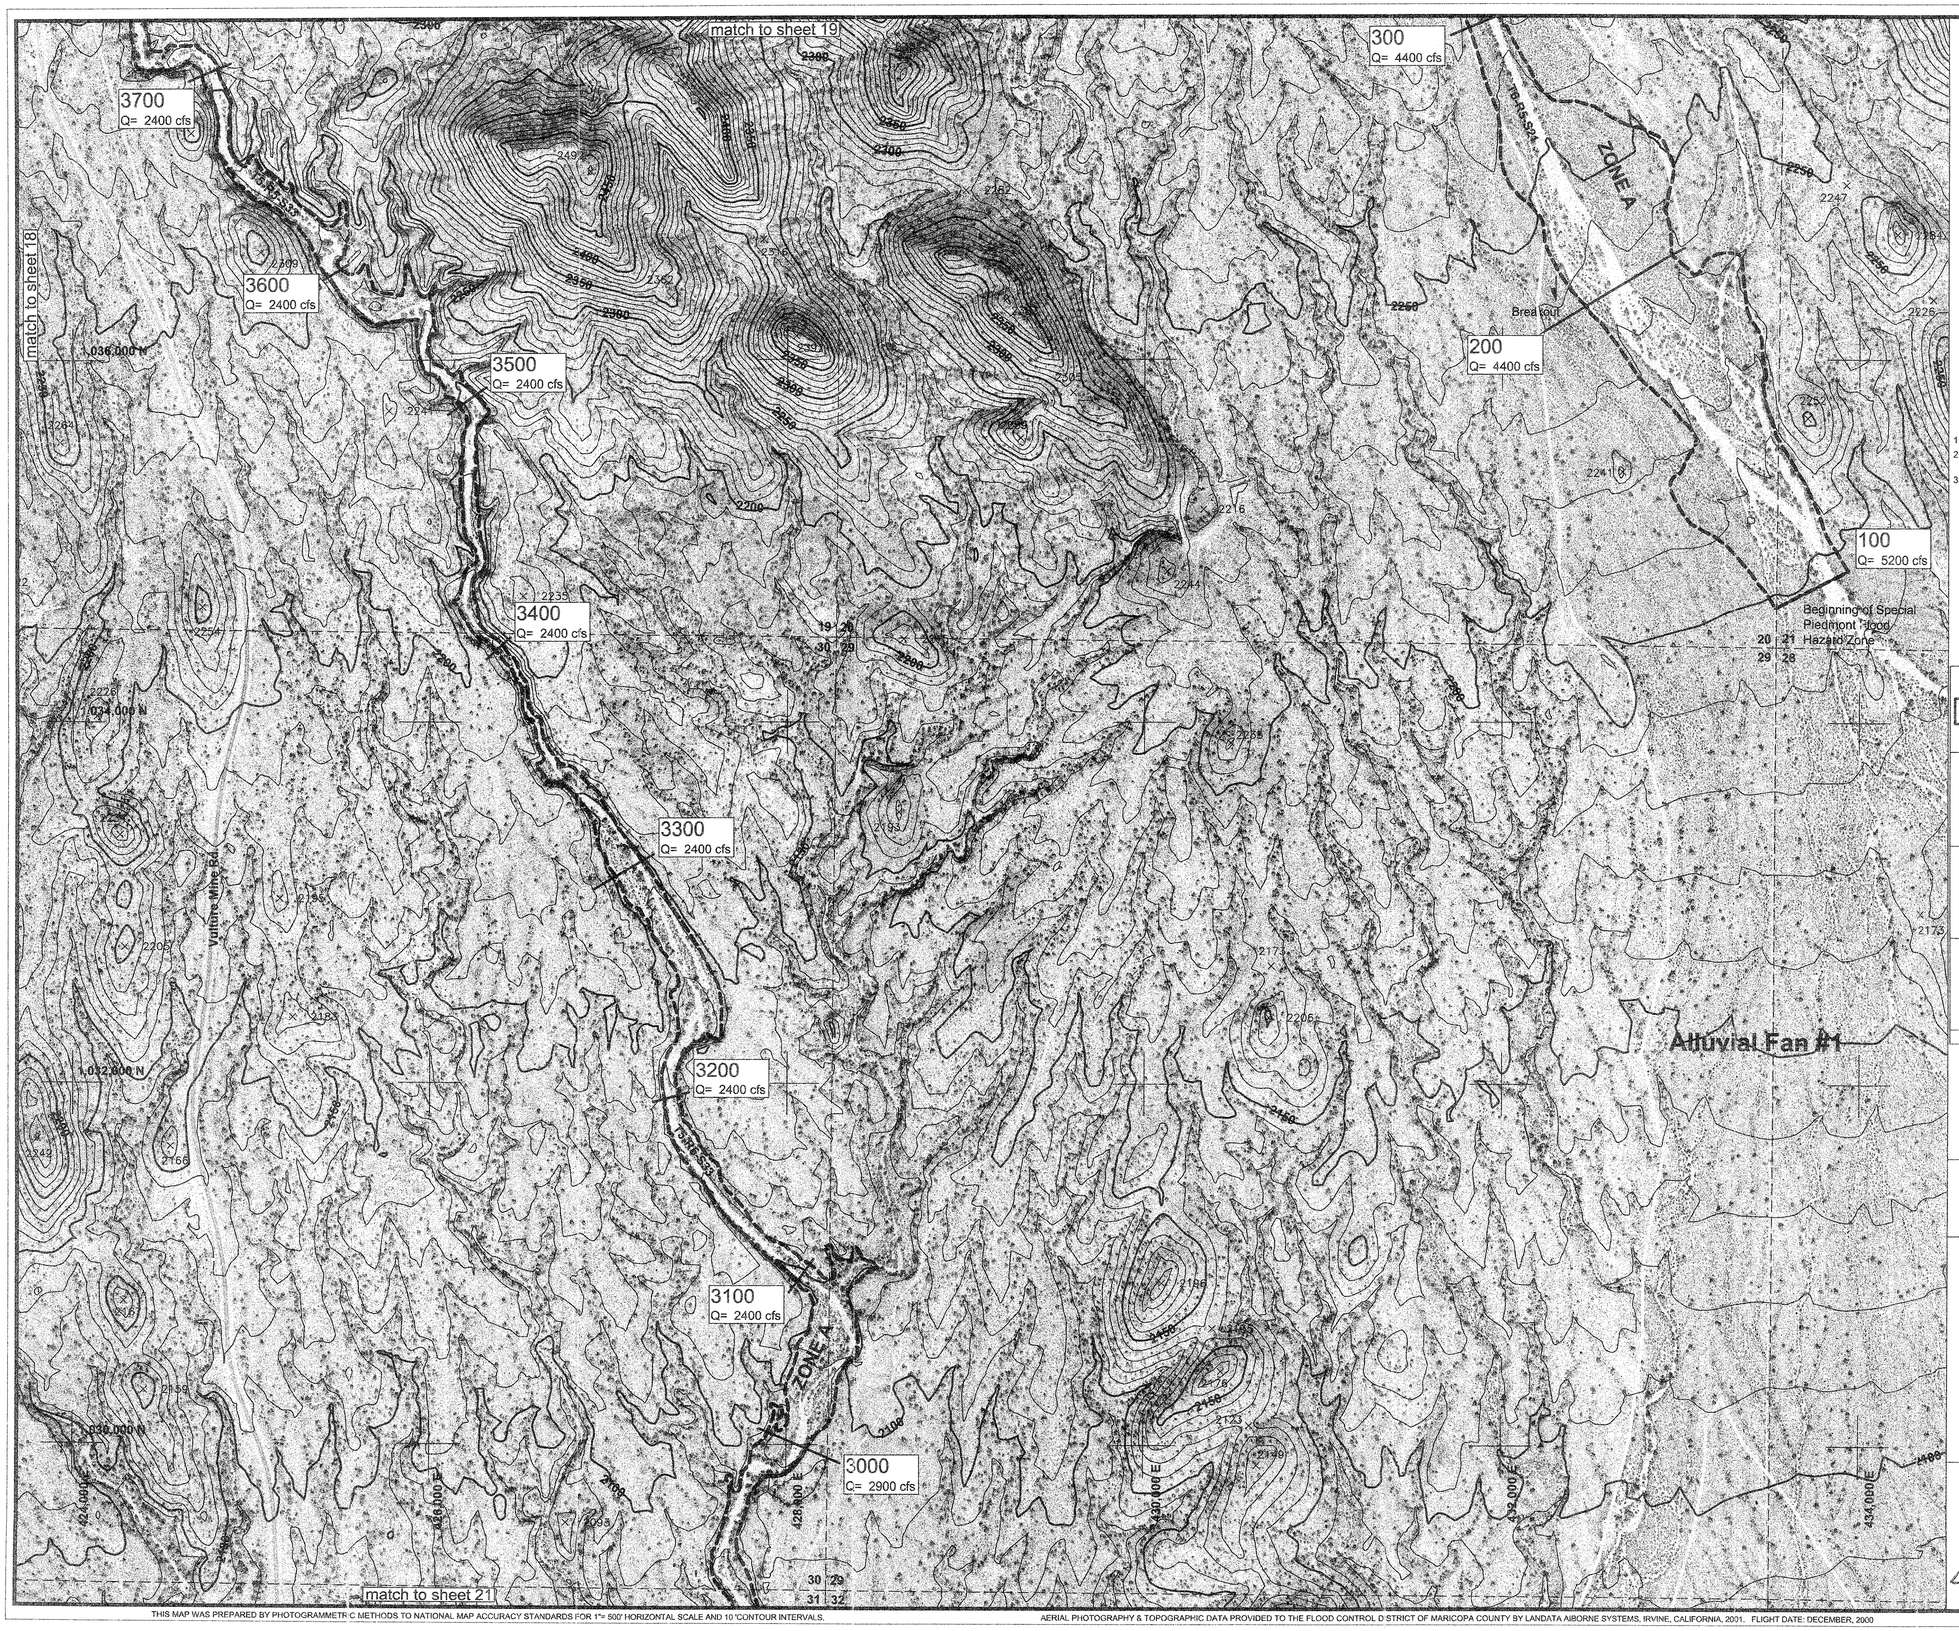

LEGEND

100-YR FLOODPLAIN BOUNDARY	
100-YR ADMINISTRATIVE FLOODWAY	
100-YR FLOODPLAIN BOUNDARY (EXISTING OR CONCURRENT STUDY)	
100-YR FLOODWAY (EXISTING OR CONCURRENT STUDY)	
SPECIAL PIEDMONT AREA BOUNDARY (SEE SECTION 6 OF THE TDN)	
SECTION BOUNDARY	
CROSS SECTION	800 Q= 4000 cfs
ZONE DESIGNATION	ZONE A
CORPORATE LIMITS	Corporate Limits
COUNTY BOUNDARY	County Boundary
ELEVATION REFERENCE MARK	AJ3618

NOTES

1. SECTION BOUNDARIES PROVIDED BY FCDMC
2. HORIZONTAL PROJECTION IS ARIZONA STATE PLANE, CENTRAL ZONE, NORTH AMERICAN DATUM OF 1983.
3. ALL ELEVATIONS ARE BASED ON NORTH AMERICAN VERTICAL DATUM OF 1988. CONVERSION FACTOR: NGVD 29 = NAVD 88 - 2.21

ELEVATION REFERENCE MARKS

SHEET INDEX MAP

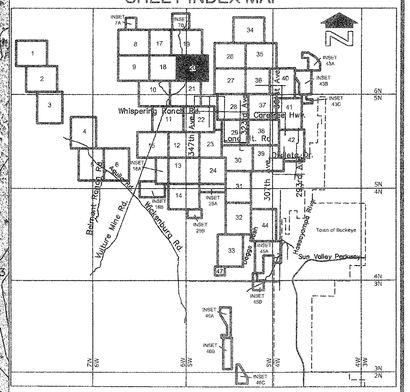

SCALE IN FEET

400' 0' 400' 800'

CONTOUR INTERVAL = 10 FEET

FLOOD CONTROL DISTRICT OF MARICOPA COUNTY

APPROXIMATE ZONE A FLOODPLAIN DELINEATION STUDY OF

WATERSHED "OO"

(JACKRABBIT WASH)
2000CO19

HASSAYAMPA RIVER TRIBUTARIES
& LOWER JACKRABBIT WASH TRIBUTARIES

APRIL, 2003

Registered Professional Engineer (Civil) CERTIFICATE NO. 29325 BRIAN R. ISERMAN Date Signed 4-4-03 ARIZONA U.S.A.

JE FULLER HYDROLOGY & GEOMORPHOLOGY, INC.
TEMPE, ARIZONA - 480-710-2124

IN ASSOCIATION WITH

WOOD/PATEL ASSOCIATES
Civil Engineers
Hydrologists
Land Surveyors
(602) 335-8500

ARGUS CONSULTING
A CIVIL ENGINEERING COMPANY, L.L.C.
Scottsdale, Arizona 480-596-1131

SHEET 20 OF 47

THIS MAP WAS PREPARED BY PHOTOGRAMMETRIC METHODS TO NATIONAL MAP ACCURACY STANDARDS FOR 1"= 500' HORIZONTAL SCALE AND 10' CONTOUR INTERVALS.

AERIAL PHOTOGRAPHY & TOPOGRAPHIC DATA PROVIDED TO THE FLOOD CONTROL DISTRICT OF MARICOPA COUNTY BY LANDATA AIBORNE SYSTEMS, IRVINE, CALIFORNIA, 2001. FLIGHT DATE: DECEMBER, 2000

GROUND CONTROL SURVEY DATA PROVIDED BY RBF CONSULTING, PHOENIX, ARIZONA

LEGEND

100-YR FLOODPLAIN BOUNDARY	
100-YR ADMINISTRATIVE FLOODWAY	
100-YR FLOODPLAIN BOUNDARY (EXISTING OR CONCURRENT STUDY)	
100-YR FLOODWAY (EXISTING OR CONCURRENT STUDY)	
SPECIAL PIEDMONT AREA BOUNDARY (SEE SECTION 6 OF THE TDN)	
SECTION BOUNDARY	
CROSS SECTION	800 Q= 4000 cfs
ZONE DESIGNATION	ZONE A
CORPORATE LIMITS	Corporate Limits
COUNTY BOUNDARY	County Boundary
ELEVATION REFERENCE MARK	AJ3618

NOTES

1. SECTION BOUNDARIES PROVIDED BY FCDMC
2. HORIZONTAL PROJECTION IS ARIZONA STATE PLANE, CENTRAL ZONE, NORTH AMERICAN DATUM OF 1983.
3. ALL ELEVATIONS ARE BASED ON NORTH AMERICAN VERTICAL DATUM OF 1988. CONVERSION FACTOR: NGVD 29 = NAVD 88 - 2.16

ELEVATION REFERENCE MARKS

NGS PID	Station Designation	NAD 83 Northing (feet)	NAD 83 Easting (feet)	NAVD 88 Elevation (feet)
AJ3611	4KK2 (GDACS)	1023891.29	424409.49	2009.25

SHEET INDEX MAP

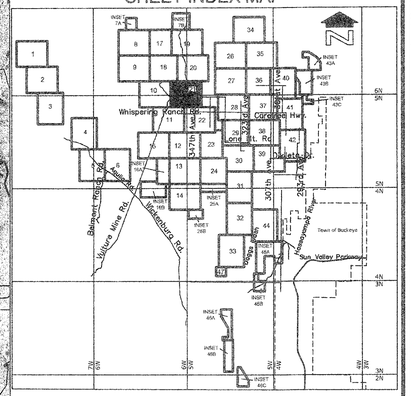

SCALE IN FEET

400' 0' 400' 800'

CONTOUR INTERVAL = 10 FEET

FLOOD CONTROL DISTRICT OF MARICOPA COUNTY

APPROXIMATE ZONE A FLOODPLAIN DELINEATION STUDY OF

WATERSHED "OO"

(JACKRABBIT WASH)
2000CO19

HASSAYAMPA RIVER TRIBUTARIES
& LOWER JACKRABBIT WASH TRIBUTARIES

APRIL, 2003

Registered Professional Engineer (Civil) CERTIFICATE NO. 29325 BRIAN R. ISERMAN Date Signed 2-3-03 ARIZONA U.S.A.

JE FULLER HYDROLOGY & GEOMORPHOLOGY, INC.
TEMPE, ARIZONA - 480-753-2124

IN ASSOCIATION WITH

WOOD/PATEL ASSOCIATES
Civil Engineers
Hydrologists
Land Surveyors
(602) 335-6500

ARGUS CONSULTING
A CIVIL ENGINEERING COMPANY, L.L.C.
Scottsdale, Arizona 480-596-1111

SHEET 21 OF 47

THIS MAP WAS PREPARED BY PHOTOGRAMMETRIC METHODS TO NATIONAL MAP ACCURACY STANDARDS FOR 1"= 500' HORIZONTAL SCALE AND 10' CONTOUR INTERVALS.

AERIAL PHOTOGRAPHY & TOPOGRAPHIC DATA PROVIDED TO THE FLOOD CONTROL DISTRICT OF MARICOPA COUNTY BY LANDATA AIBORNE SYSTEMS, IRVINE, CALIFORNIA, 2001. FLIGHT DATE: DECEMBER, 2000

GROUND CONTROL SURVEY DATA PROVIDED BY RBF CONSULTING, PHOENIX, ARIZONA

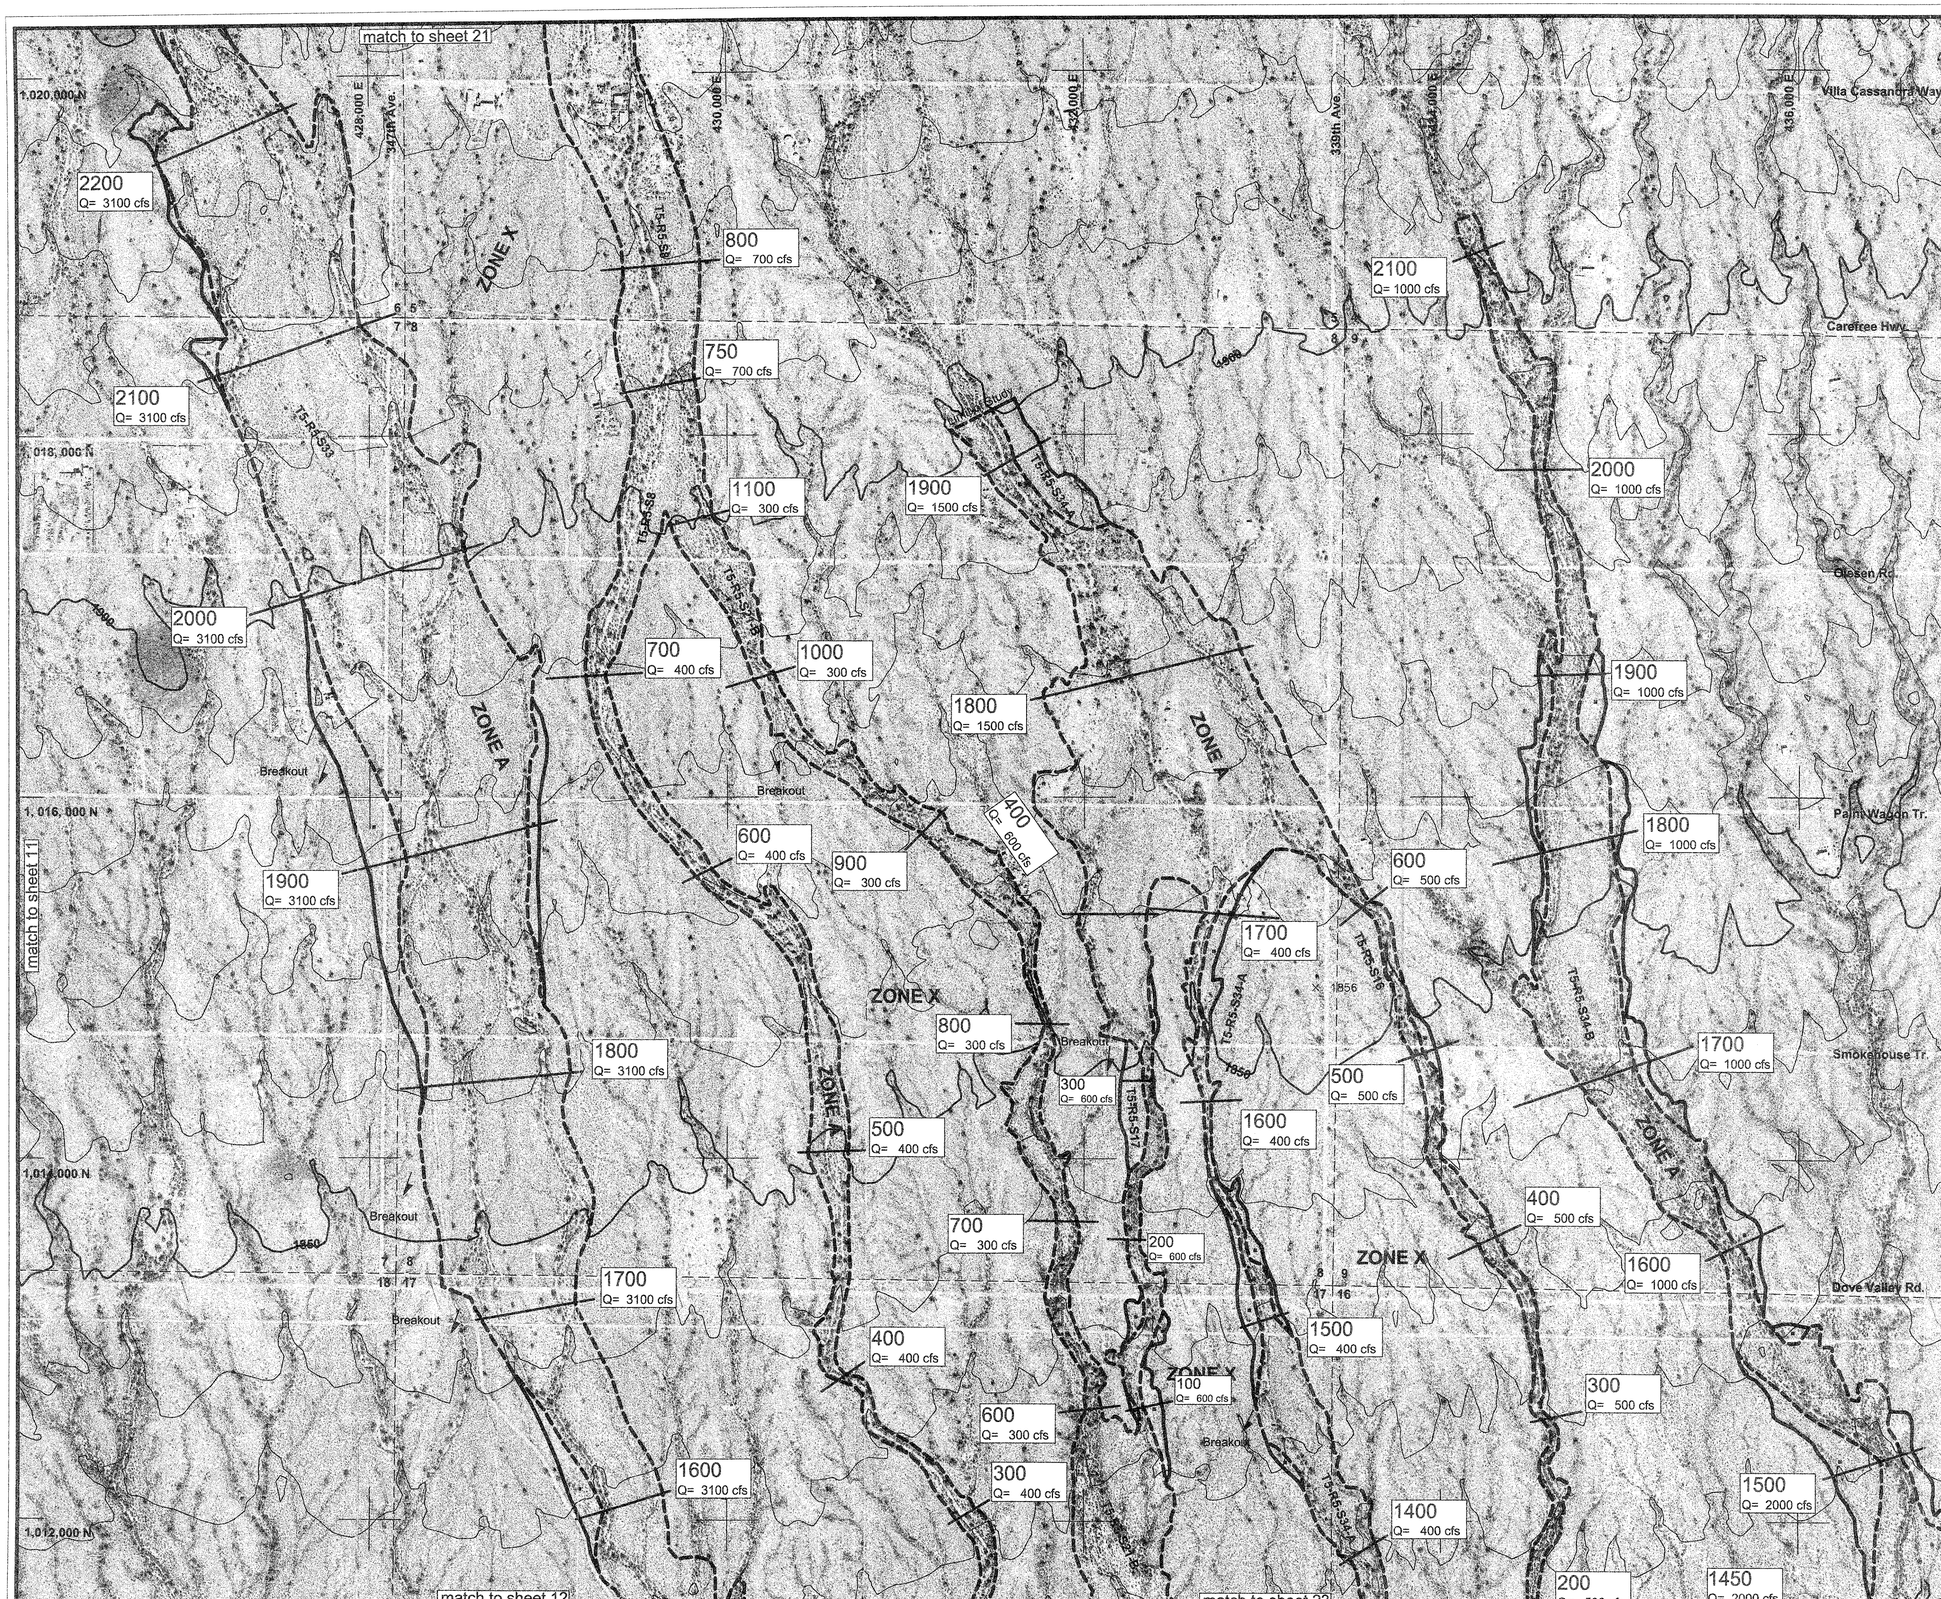

LEGEND

100-YR FLOODPLAIN BOUNDARY	
100-YR ADMINISTRATIVE FLOODWAY	
100-YR FLOODPLAIN BOUNDARY (EXISTING OR CONCURRENT STUDY)	
100-YR FLOODWAY (EXISTING OR CONCURRENT STUDY)	
SPECIAL PIEDMONT AREA BOUNDARY (SEE SECTION 6 OF THE TDN)	
SECTION BOUNDARY	
CROSS SECTION	800 Q= 4000 cfs
ZONE DESIGNATION	ZONE A
CORPORATE LIMITS	Corporate Limits
COUNTY BOUNDARY	County Boundary
ELEVATION REFERENCE MARK	AJ3618

NOTES

1. SECTION BOUNDARIES PROVIDED BY FCDMC
2. HORIZONTAL PROJECTION IS ARIZONA STATE PLANE, CENTRAL ZONE, NORTH AMERICAN DATUM OF 1983.
3. ALL ELEVATIONS ARE BASED ON NORTH AMERICAN VERTICAL DATUM OF 1988. CONVERSION FACTOR: NGVD 29 = NAVD 88 - 2.11

ELEVATION REFERENCE MARKS

SHEET INDEX MAP

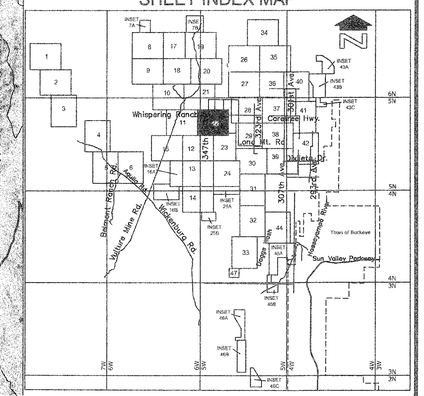

SCALE IN FEET

400' 0' 400' 800'

CONTOUR INTERVAL = 10 FEET

FLOOD CONTROL DISTRICT OF MARICOPA COUNTY

APPROXIMATE ZONE A FLOODPLAIN DELINEATION STUDY OF

WATERSHED "OO"

(JACKRABBIT WASH)
2000CO19

HASSAYAMPA RIVER TRIBUTARIES
& LOWER JACKRABBIT WASH TRIBUTARIES

APRIL, 2003

JE FULLER
HYDROLOGY & GEOMORPHOLOGY, INC.
TEMPE, ARIZONA - 480-753-2124

IN ASSOCIATION WITH

WOOD/PATEL ASSOCIATES
Civil Engineers
Hydrologists
Land Surveyors
(602) 336-5500

ARGUS CONSULTING
A CIVIL ENGINEERING COMPANY, L.L.C.
Scottsdale, Arizona 480-596-1131

Registered Professional Engineer (Civil)
Certificate No. 29325
BRIAN R. ISERMAN
Date Signed 8-1-03
Arizona U.S.A.

Brian R. Iserman

SHEET 22 OF 47

THIS MAP WAS PREPARED BY PHOTOGRAMMETRIC METHODS TO NATIONAL MAP ACCURACY STANDARDS FOR 1"= 500' HORIZONTAL SCALE AND 10 'CONTOUR INTERVALS.

AERIAL PHOTOGRAPHY & TOPOGRAPHIC DATA PROVIDED TO THE FLOOD CONTROL DISTRICT OF MARICOPA COUNTY BY LANDATA AIBORNE SYSTEMS, IRVINE, CALIFORNIA, 2001. FLIGHT DATE: DECEMBER, 2000

GROUND CONTROL SURVEY DATA PROVIDED BY RBF CONSULTING, PHOENIX, ARIZONA

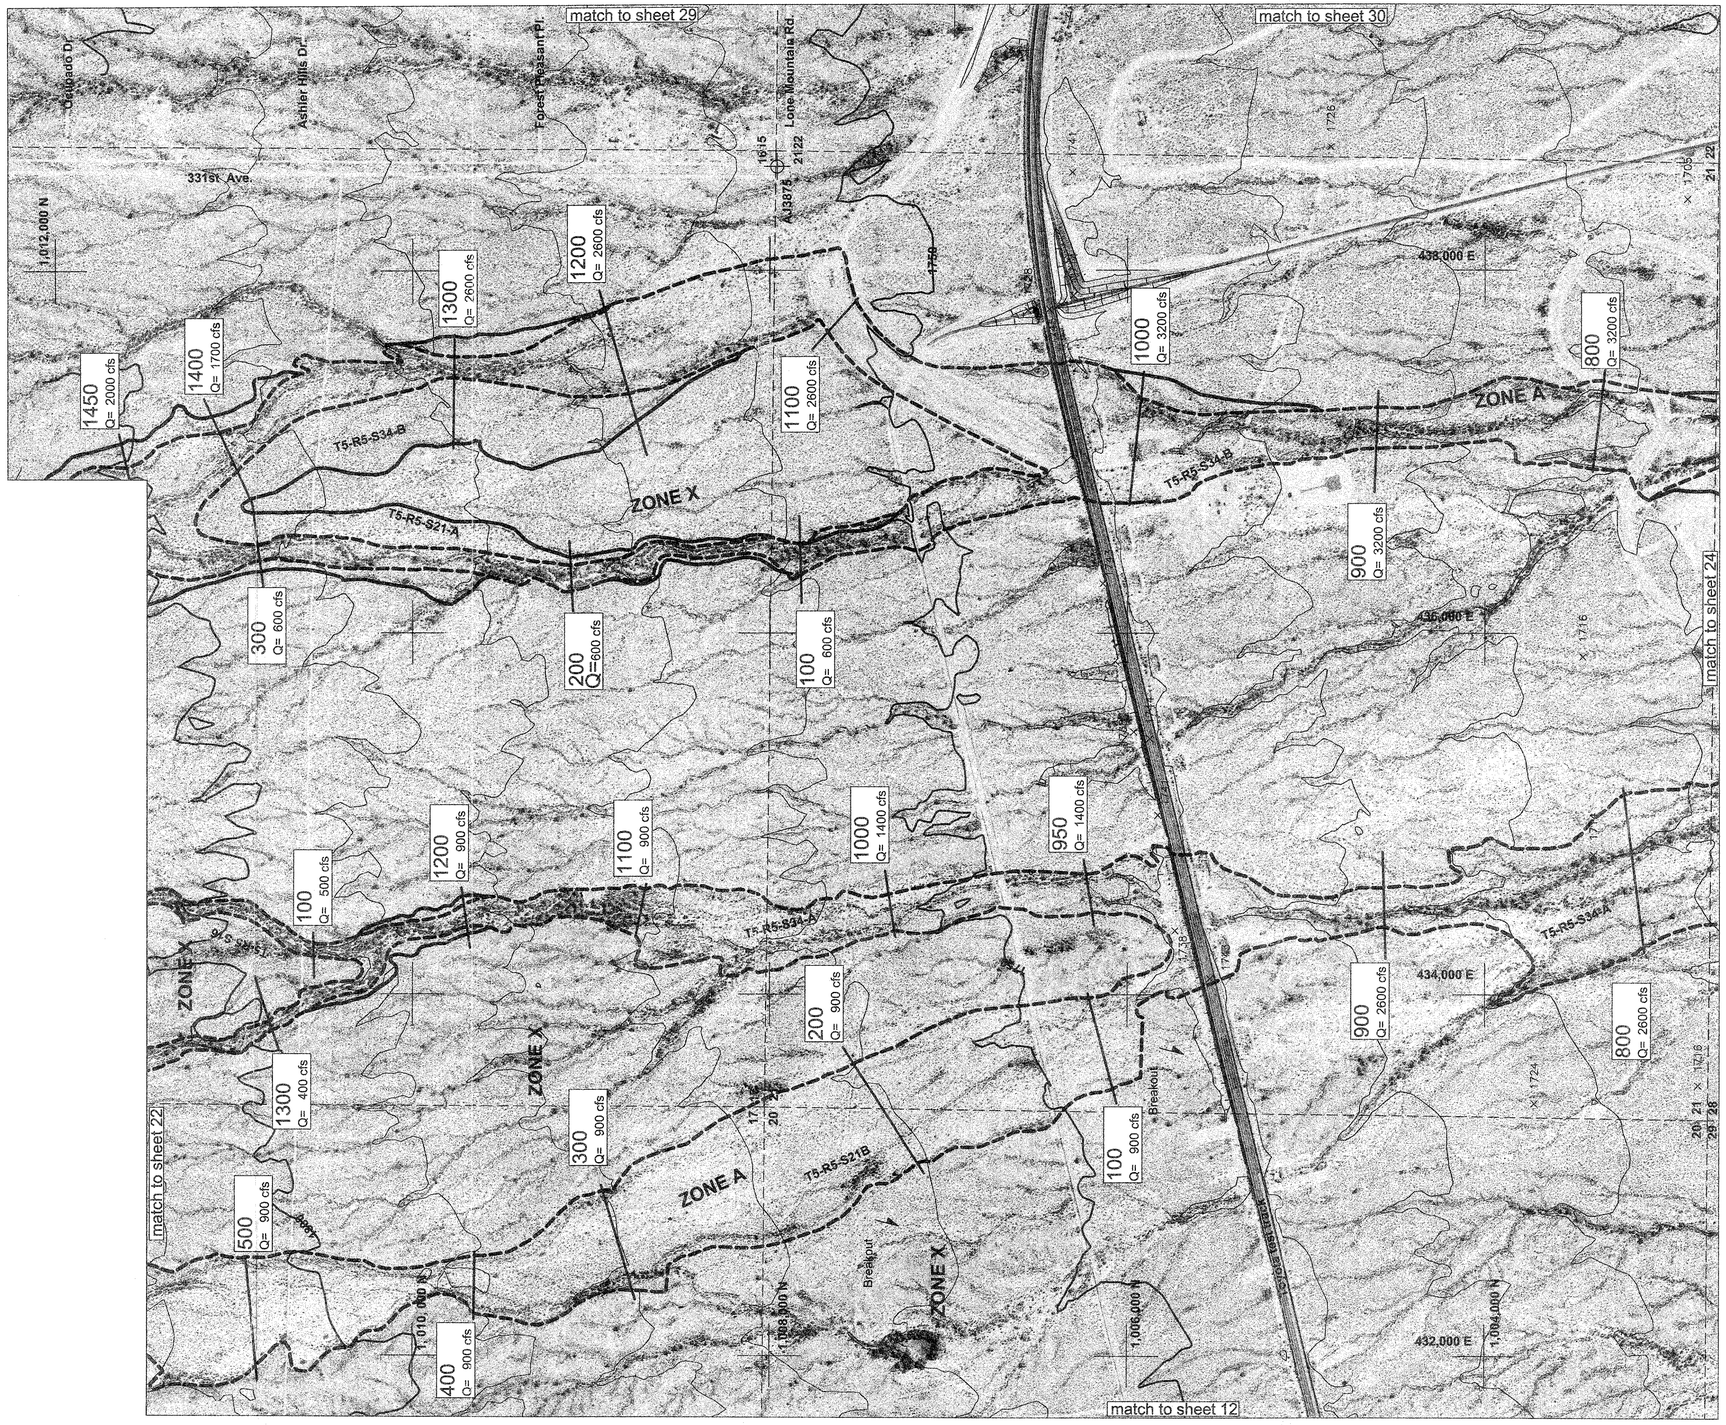

LEGEND

100-YR FLOODPLAIN BOUNDARY	
100-YR ADMINISTRATIVE FLOODWAY	
100-YR FLOODPLAIN BOUNDARY (EXISTING OR CONCURRENT STUDY)	
100-YR FLOODWAY (EXISTING OR CONCURRENT STUDY)	
SPECIAL PIEDMONT AREA BOUNDARY (SEE SECTION 6 OF THE TDN)	
SECTION BOUNDARY	
CROSS SECTION	800 Q= 4000 cfs
ZONE DESIGNATION	ZONE A
CORPORATE LIMITS	Corporate Limits
COUNTY BOUNDARY	County Boundary
ELEVATION REFERENCE MARK	AJ3618

NOTES

1. SECTION BOUNDARIES PROVIDED BY FCDMC
2. HORIZONTAL PROJECTION IS ARIZONA STATE PLANE, CENTRAL ZONE, NORTH AMERICAN DATUM OF 1983.
3. ALL ELEVATIONS ARE BASED ON NORTH AMERICAN VERTICAL DATUM OF 1988. CONVERSION FACTOR: NGVD 29 = NAVD 88 - 2.07

ELEVATION REFERENCE MARKS

NGS PID	Station Designation	NAD 83 Northing (feet)	NAD 83 Easting (feet)	NAVD 88 Elevation (feet)
AJ3875	4JJ2 (GDACS)	1007963.60	438567.35	1756.35

SHEET INDEX MAP

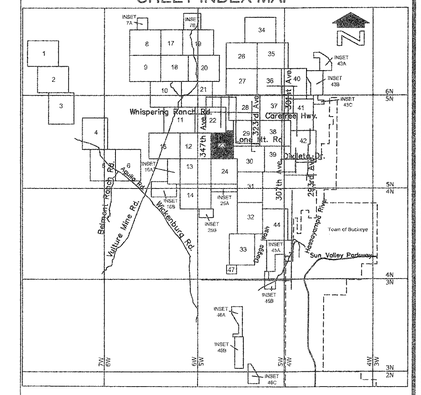

SCALE IN FEET

400' 0' 400' 800'

CONTOUR INTERVAL = 10 FEET

FLOOD CONTROL DISTRICT OF MARICOPA COUNTY

APPROXIMATE ZONE A FLOODPLAIN DELINEATION STUDY OF

WATERSHED "OO"

(JACKRABBIT WASH)
2000CO19

HASSAYAMPA RIVER TRIBUTARIES
& LOWER JACKRABBIT WASH TRIBUTARIES

APRIL, 2003

Registered Professional Engineer (Civil) CERTIFICATE NO. 29325 BRIAN R. ISERMAN Date Signed 4-4-03 ARIZONA U.S.A.

JE FULLER HYDROLOGY & GEOMORPHOLOGY, INC.
TEMPE, ARIZONA - 480-752-2124

IN ASSOCIATION WITH

WOOD/PATEL ASSOCIATES
Civil Engineers
Hydrologists
Land Surveyors
(602) 335-8500

ARGUS CONSULTING
A CIVIL ENGINEERING COMPANY, L.L.C.
Scottsdale, Arizona - 480-998-1111

SHEET 23 OF 47

THIS MAP WAS PREPARED BY PHOTOGRAMMETRIC METHODS TO NATIONAL MAP ACCURACY STANDARDS FOR 1"= 500' HORIZONTAL SCALE AND 10 'CONTOUR INTERVALS.

AERIAL PHOTOGRAPHY & TOPOGRAPHIC DATA PROVIDED TO THE FLOOD CONTROL DISTRICT OF MARICOPA COUNTY BY LANDATA AIBORNE SYSTEMS, IRVINE, CALIFORNIA, 2001. FLIGHT DATE: DECEMBER, 2000

GROUND CONTROL SURVEY DATA PROVIDED BY RBF CONSULTING, PHOENIX, ARIZONA

match to sheet 23

match to sheet 13

match to sheet 30

match to sheet 31

match to INSET 25A

700
Q= 3200 cfs

700
Q= 2600 cfs

Breakout

600
Q= 3200 cfs

600
Q= 2600 cfs

500
Q= 2600 cfs

500
Q= 3200 cfs

Breakout

Breakout

400
Q= 3200 cfs

500
Q= 5400 cfs

400
Q= 2600 cfs

400
Q= 5400 cfs

300
Q= 3200 cfs

200
Q= 3200 cfs

300
Q= 5400 cfs

200
Q= 2600 cfs

100
Q= 3200 cfs

100
Q= 5400 cfs

100
Q= 2600 cfs

Breakout

ZONE X

ZONE X

ZONE X

ZONE A

ZONE A

ZONE A

ZONE A

T4-R5S34A

T4-R5S34B

T4-R5S33

Toyota test track

1,002,000 N

1,000,000 N

998,000 N

996,000 N

994,000 N

432,000 E

434,000 E

436,000 E

438,000 E

440,000 E

LEGEND

100-YR FLOODPLAIN BOUNDARY	
100-YR ADMINISTRATIVE FLOODWAY	
100-YR FLOODPLAIN BOUNDARY (EXISTING OR CONCURRENT STUDY)	
100-YR FLOODWAY (EXISTING OR CONCURRENT STUDY)	
SPECIAL PIEDMONT AREA BOUNDARY (SEE SECTION 6 OF THE TDN)	
SECTION BOUNDARY	
CROSS SECTION	800 Q= 4000 cfs
ZONE DESIGNATION	ZONE A
CORPORATE LIMITS	Corporate Limits
COUNTY BOUNDARY	County Boundary
ELEVATION REFERENCE MARK	AJ3618

NOTES

1. SECTION BOUNDARIES PROVIDED BY FCDMC
2. HORIZONTAL PROJECTION IS ARIZONA STATE PLANE, CENTRAL ZONE, NORTH AMERICAN DATUM OF 1983.
3. ALL ELEVATIONS ARE BASED ON NORTH AMERICAN VERTICAL DATUM OF 1988. CONVERSION FACTOR: NGVD 29 = NAVD 88 - 2.04

ELEVATION REFERENCE MARKS

SHEET INDEX MAP

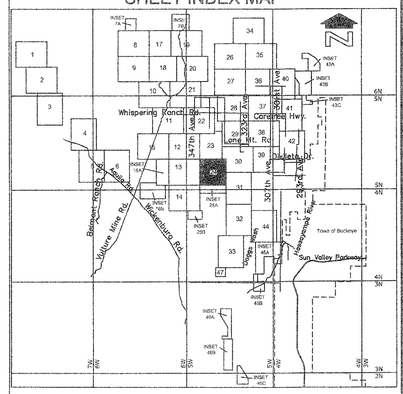
Whispering Ranch Rd.
Cotton Ln.
Cotton Rd.
Cotton Ln.
Jackrabbit Rd.
Broadway Rd.
Watkins Rd.
Miller Rd.
Sun Valley Parkway
Town of Buckeye
Yuma Rd.
Van Buren St.
Roosevelt St.
347th Ave
339th Ave
331st Ave
323rd Ave
315th Ave
307th Ave
299th Ave
291st Ave
283rd Ave
275th Ave
267th Ave
259th Ave
251st Ave
243rd Ave
235th Ave
227th Ave
219th Ave
211th Ave
203rd Ave
195th Ave
187th Ave
179th Ave
171st Ave
163rd Ave
155th Ave
147th Ave
139th Ave
131st Ave
123rd Ave
115th Ave
107th Ave
99th Ave
91st Ave
83rd Ave
75th Ave
67th Ave
59th Ave
51st Ave
43rd Ave
35th Ave
27th Ave
19th Ave
11th Ave
3rd Ave
1st Ave
1st St
3rd St
11th St
19th St
27th St
35th St
43rd St
51st St
59th St
67th St
75th St
83rd St
91st St
99th St
107th St
115th St
123rd St
131st St
139th St
147th St
155th St
163rd St
171st St
179th St
187th St
195th St
203rd St
211th St
219th St
227th St
235th St
243rd St
251st St
259th St
267th St
275th St
283rd St
291st St
299th St
307th St
315th St
323rd St
331st St
339th St
347th St
355th St
363rd St
371st St
379th St
387th St
395th St
403rd St
411th St
419th St
427th St
435th St
443rd St
451st St
459th St
467th St
475th St
483rd St
491st St
499th St
507th St
515th St
523rd St
531st St
539th St
547th St
555th St
563rd St
571st St
579th St
587th St
595th St
603rd St
611th St
619th St
627th St
635th St
643rd St
651st St
659th St
667th St
675th St
683rd St
691st St
699th St
707th St
715th St
723rd St
731st St
739th St
747th St
755th St
763rd St
771st St
779th St
787th St
795th St
803rd St
811th St
819th St
827th St
835th St
843rd St
851st St
859th St
867th St
875th St
883rd St
891st St
899th St
907th St
915th St
923rd St
931st St
939th St
947th St
955th St
963rd St
971st St
979th St
987th St
995th St
1003rd St
1011th St
1019th St
1027th St
1035th St
1043rd St
1051st St
1059th St
1067th St
1075th St
1083rd St
1091st St
1099th St
1107th St
1115th St
1123rd St
1131st St
1139th St
1147th St
1155th St
1163rd St
1171st St
1179th St
1187th St
1195th St
1203rd St
1211th St
1219th St
1227th St
1235th St
1243rd St
1251st St
1259th St
1267th St
1275th St
1283rd St
1291st St
1299th St
1307th St
1315th St
1323rd St
1331st St
1339th St
1347th St
1355th St
1363rd St
1371st St
1379th St
1387th St
1395th St
1403rd St
1411th St
1419th St
1427th St
1435th St
1443rd St
1451st St
1459th St
1467th St
1475th St
1483rd St
1491st St
1499th St
1507th St
1515th St
1523rd St
1531st St
1539th St
1547th St
1555th St
1563rd St
1571st St
1579th St
1587th St
1595th St
1603rd St
1611th St
1619th St
1627th St
1635th St
1643rd St
1651st St
1659th St
1667th St
1675th St
1683rd St
1691st St
1699th St
1707th St
1715th St
1723rd St
1731st St
1739th St
1747th St
1755th St
1763rd St
1771st St
1779th St
1787th St
1795th St
1803rd St
1811th St
1819th St
1827th St
1835th St
1843rd St
1851st St
1859th St
1867th St
1875th St
1883rd St
1891st St
1899th St
1907th St
1915th St
1923rd St
1931st St
1939th St
1947th St
1955th St
1963rd St
1971st St
1979th St
1987th St
1995th St
2003rd St
2011th St
2019th St
2027th St
2035th St
2043rd St
2051st St
2059th St
2067th St
2075th St
2083rd St
2091st St
2099th St
2107th St
2115th St
2123rd St
2131st St
2139th St
2147th St
2155th St
2163rd St
2171st St
2179th St
2187th St
2195th St
2203rd St
2211th St
2219th St
2227th St
2235th St
2243rd St
2251st St
2259th St
2267th St
2275th St
2283rd St
2291st St
2299th St
2307th St
2315th St
2323rd St
2331st St
2339th St
2347th St
2355th St
2363rd St
2371st St
2379th St
2387th St
2395th St
2403rd St
2411th St
2419th St
2427th St
2435th St
2443rd St
2451st St
2459th St
2467th St
2475th St
2483rd St
2491st St
2499th St
2507th St
2515th St
2523rd St
2531st St
2539th St
2547th St
2555th St
2563rd St
2571st St
2579th St
2587th St
2595th St
2603rd St
2611th St
2619th St
2627th St
2635th St
2643rd St
2651st St
2659th St
2667th St
2675th St
2683rd St
2691st St
2699th St
2707th St
2715th St
2723rd St
2731st St
2739th St
2747th St
2755th St
2763rd St
2771st St
2779th St
2787th St
2795th St
2803rd St
2811th St
2819th St
2827th St
2835th St
2843rd St
2851st St
2859th St
2867th St
2875th St
2883rd St
2891st St
2899th St
2907th St
2915th St
2923rd St
2931st St
2939th St
2947th St
2955th St
2963rd St
2971st St
2979th St
2987th St
2995th St
3003rd St
3011th St
3019th St
3027th St
3035th St
3043rd St
3051st St
3059th St
3067th St
3075th St
3083rd St
3091st St
3099th St
3107th St
3115th St
3123rd St
3131st St
3139th St
3147th St
3155th St
3163rd St
3171st St
3179th St
3187th St
3195th St
3203rd St
3211th St
3219th St
3227th St
3235th St
3243rd St
3251st St
3259th St
3267th St
3275th St
3283rd St
3291st St
3299th St
3307th St
3315th St
3323rd St
3331st St
3339th St
3347th St
3355th St
3363rd St
3371st St
3379th St
3387th St
3395th St
3403rd St
3411th St
3419th St
3427th St
3435th St
3443rd St
3451st St
3459th St
3467th St
3475th St
3483rd St
3491st St
3499th St
3507th St
3515th St
3523rd St
3531st St
3539th St
3547th St
3555th St
3563rd St
3571st St
3579th St
3587th St
3595th St
3603rd St
3611th St
3619th St
3627th St
3635th St
3643rd St
3651st St
3659th St
3667th St
3675th St
3683rd St
3691st St
3699th St
3707th St
3715th St
3723rd St
3731st St
3739th St
3747th St
3755th St
3763rd St
3771st St
3779th St
3787th St
3795th St
3803rd St
3811th St
3819th St
3827th St
3835th St
3843rd St
3851st St
3859th St
3867th St
3875th St
3883rd St
3891st St
3899th St
3907th St
3915th St
3923rd St
3931st St
3939th St
3947th St
3955th St
3963rd St
3971st St
3979th St
3987th St
3995th St
4003rd St
4011th St
4019th St
4027th St
4035th St
4043rd St
4051st St
4059th St
4067th St
4075th St
4083rd St
4091st St
4099th St
4107th St
4115th St
4123rd St
4131st St
4139th St
4147th St
4155th St
4163rd St
4171st St
4179th St
4187th St
4195th St
4203rd St
4211th St
4219th St
4227th St
4235th St
4243rd St
4251st St
4259th St
4267th St
4275th St
4283rd St
4291st St
4299th St
4307th St
4315th St
4323rd St
4331st St
4339th St
4347th St
4355th St
4363rd St
4371st St
4379th St
4387th St
4395th St
4403rd St
4411th St
4419th St
4427th St
4435th St
4443rd St
4451st St
4459th St
4467th St
4475th St
4483rd St
4491st St
4499th St
4507th St
4515th St
4523rd St
4531st St
4539th St
4547th St
4555th St
4563rd St
4571st St
4579th St
4587th St
4595th St
4603rd St
4611th St
4619th St
4627th St
4635th St
4643rd St
4651st St
4659th St
4667th St
4675th St
4683rd St
4691st St
4699th St
4707th St
4715th St
4723rd St
4731st St
4739th St
4747th St
4755th St
4763rd St
4771st St
4779th St
4787th St
4795th St
4803rd St
4811th St
4819th St
4827th St
4835th St
4843rd St
4851st St
4859th St
4867th St
4875th St
4883rd St
4891st St
4899th St
4907th St
4915th St
4923rd St
4931st St
4939th St
4947th St
4955th St
4963rd St
4971st St
4979th St
4987th St
4995th St
5003rd St
5011th St
5019th St
5027th St
5035th St
5043rd St
5051st St
5059th St
5067th St
5075th St
5083rd St
5091st St
5099th St
5107th St
5115th St
5123rd St
5131st St
5139th St
5147th St
5155th St
5163rd St
5171st St
5179th St
5187th St
5195th St
5203rd St
5211th St
5219th St
5227th St
5235th St
5243rd St
5251st St
5259th St
5267th St
5275th St
5283rd St
5291st St
5299th St
5307th St
5315th St
5323rd St
5331st St
5339th St
5347th St
5355th St
5363rd St
5371st St
5379th St
5387th St
5395th St
5403rd St
5411th St
5419th St
5427th St
5435th St
5443rd St
5451st St
5459th St
5467th St
5475th St
5483rd St
5491st St
5499th St
5507th St
5515th St
5523rd St
5531st St
5539th St
5547th St
5555th St
5563rd St
5571st St
5579th St
5587th St
5595th St
5603rd St
5611th St
5619th St
5627th St
5635th St
5643rd St
5651st St
5659th St
5667th St
5675th St
5683rd St
5691st St
5699th St
5707th St
5715th St
5723rd St
5731st St
5739th St
5747th St
5755th St
5763rd St
5771st St
5779th St
5787th St
5795th St
5803rd St
5811th St
5819th St
5827th St
5835th St
5843rd St
5851st St
5859th St
5867th St
5875th St
5883rd St
5891st St
5899th St
5907th St
5915th St
5923rd St
5931st St
5939th St
5947th St
5955th St
5963rd St
5971st St
5979th St
5987th St
5995th St
6003rd St
6011th St
6019th St
6027th St
6035th St
6043rd St
6051st St
6059th St
6067th St
6075th St
6083rd St
6091st St
6099th St
6107th St
6115th St
6123rd St
6131st St
6139th St
6147th St
6155th St
6163rd St
6171st St
6179th St
6187th St
6195th St
6203rd St
6211th St
6219th St
6227th St
6235th St
6243rd St
6251st St
6259th St
6267th St
6275th St
6283rd St
6291st St
6299th St
6307th St
6315th St
6323rd St
6331st St
6339th St
6347th St
6355th St
6363rd St
6371st St
6379th St
6387th St
6395th St
6403rd St
6411th St
6419th St
6427th St
6435th St
6443rd St
6451st St
6459th St
6467th St
6475th St
6483rd St
6491st St
6499th St
6507th St
6515th St
6523rd St
6531st St
6539th St
6547th St
6555th St
6563rd St
6571st St
6579th St
6587th St
6595th St
6603rd St
6611th St
6619th St
6627th St
6635th St
6643rd St
6651st St
6659th St
6667th St
6675th St
6683rd St
6691st St
6699th St
6707th St
6715th St
6723rd St
6731st St
6739th St
6747th St
6755th St
6763rd St
6771st St
6779th St
6787th St
6795th St
6803rd St
6811th St
6819th St
6827th St
6835th St
6843rd St
6851st St
6859th St
6867th St
6875th St
6883rd St
6891st St
6899th St
6907th St
6915th St
6923rd St
6931st St
6939th St
6947th St
6955th St
6963rd St
6971st St
6979th St
6987th St
6995th St
7003rd St
7011th St
7019th St
7027th St
7035th St
7043rd St
7051st St
7059th St
7067th St
7075th St
7083rd St
7091st St
7099th St
7107th St
7115th St
7123rd St
7131st St
7139th St
7147th St
7155th St
7163rd St
7171st St
7179th St
7187th St
7195th St
7203rd St
7211th St
7219th St
7227th St
7235th St
7243rd St
7251st St
7259th St
7267th St
7275th St
7283rd St
7291st St
7299th St
7307th St
7315th St
7323rd St
7331st St
7339th St
7347th St
7355th St
7363rd St
7371st St
7379th St
7387th St
7395th St
7403rd St
7411th St
7419th St
7427th St
7435th St
7443rd St
7451st St
7459th St
7467th St
7475th St
7483rd St
7491st St
7499th St
7507th St
7515th St
7523rd St
7531st St
7539th St
7547th St
7555th St
7563rd St
7571st St
7579th St
7587th St
7595th St
7603rd St
7611th St
7619th St
7627th St
7635th St
7643rd St
7651st St
7659th St
7667th St
7675th St
7683rd St
7691st St
7699th St
7707th St
7715th St
7723rd St
7731st St
7739th St
7747th St
7755th St
7763rd St
7771st St
7779th St
7787th St
7795th St
7803rd St
7811th St
7819th St
7827th St
7835th St
7843rd St
7851st St
7859th St
7867th St
7875th St
7883rd St
7891st St
7899th St
7907th St
7915th St
7923rd St
7931st St
7939th St
7947th St
7955th St
7963rd St
7971st St
7979th St
7987th St
7995th St
8003rd St
8011th St
8019th St
8027th St
8035th St
8043rd St
8051st St
8059th St
8067th St
8075th St
8083rd St
8091st St
8099th St
8107th St
8115th St
8123rd St
8131st St
8139th St
8147th St
8155th St
8163rd St
8171st St
8179th St
8187th St
8195th St
8203rd St
8211th St
8219th St
8227th St
8235th St
8243rd St
8251st St
8259th St
8267th St
8275th St
8283rd St
8291st St
8299th St
8307th St
8315th St
8323rd St
8331st St
8339th St
8347th St
8355th St
8363rd St
8371st St
8379th St
8387th St
8395th St
8403rd St
8411th St
8419th St
8427th St
8435th St
8443rd St
8451st St
8459th St
8467th St
8475th St
8483rd St
8491st St
8499th St
8507th St
8515th St
8523rd St
8531st St
8539th St
8547th St
8555th St
8563rd St
8571st St
8579th St
8587th St
8595th St
8603rd St
8611th St
8619th St
8627th St
8635th St
8643rd St
8651st St
8659th St
8667th St
8675th St
8683rd St
8691st St
8699th St
8707th St
8715th St
8723rd St
8731st St
8739th St
8747th St
8755th St
8763rd St
8771st St
8779th St
8787th St
8795th St
8803rd St
8811th St
8819th St
8827th St
8835th St
8843rd St
8851st St
8859th St
8867th St
8875th St
8883rd St
8891st St
8899th St
8907th St
8915th St
8923rd St
8931st St
8939th St
8947th St
8955th St
8963rd St
8971st St
8979th St
8987th St
8995th St
9003rd St
9011th St
9019th St
9027th St
9035th St
9043rd St
9051st St
9059th St
9067th St
9075th St
9083rd St
9091st St
9099th St
9107th St
9115th St
9123rd St
9131st St
9139th St
9147th St
9155th St
9163rd St
9171st St
9179th St
9187th St
9195th St
9203rd St
9211th St
9219th St
9227th St
9235th St
9243rd St
9251st St
9259th St
9267th St
9275th St
9283rd St
9291st St
9299th St
9307th St
9315th St
9323rd St
9331st St
9339th St
9347th St
9355th St
9363rd St
9371st St
9379th St
9387th St
9395th St
9403rd St
9411th St
9419th St
9427th St
9435th St
9443rd St
9451st St
9459th St
9467th St
9475th St
9483rd St
9491st St
9499th St
9507th St
9515th St
9523rd St
9531st St
9539th St
9547th St
9555th St
9563rd St
9571st St
9579th St
9587th St
9595th St
9603rd St
9611th St
9619th St
9627th St
9635th St
9643rd St
9651st St
9659th St
9667th St
9675th St
9683rd St
9691st St
9699th St
9707th St
9715th St
9723rd St
9731st St
9739th St
9747th St
9755th St
9763rd St
9771st St
9779th St
9787th St
9795th St
9803rd St
9811th St
9819th St
9827th St
9835th St
9843rd St
9851st St
9859th St
9867th St
9875th St
9883rd St
9891st St
9899th St
9907th St
9915th St
9923rd St
9931st St
9939th St
9947th St
9955th St
9963rd St
9971st St
9979th St
9987th St
9995th St
10003rd St
10011th St
10019th St
10027th St
10035th St
10043rd St
10051st St
10059th St
10067th St
10075th St
10083rd St
10091st St
10099th St
10107th St
10115th St
10123rd St
10131st St
10139th St
10147th St
10155th St
10163rd St
10171st St
10179th St
10187th St
10195th St
10203rd St
10211th St
10219th St
10227th St
10235th St
10243rd St
10251st St
10259th St
10267th St
10275th St
10283rd St
10291st St
10299th St
10307th St
10315th St
10323rd St
10331st St
10339th St
10347th St
10355th St
10363rd St
10371st St
10379th St
10387th St
10395th St
10403rd St
10411th St
10419th St
10427th St
10435th St
10443rd St
10451st St
10459th St
10467th St
10475th St
10483rd St
10491st St
10499th St
10507th St
10515th St
10523rd St
10531st St
10539th St
10547th St
10555th St
10563rd St
10571st St
10579th St
10587th St
10595th St
10603rd St
10611th St
10619th St
10627th St
10635th St
10643rd St
10651st St
10659th St
10667th St
10675th St
10683rd St
10691st St
10699th St
10707th St
10715th St
10723rd St
10731st St
10739th St
10747th St
10755th St
10763rd St
10771st St
10779th St
10787th St
10795th St
10803rd St
10811th St
10819th St
10827th St
10835th St
10843rd St
10851st St
10859th St
10867th St
10875th St
10883rd St
10891st St
10899th St
10907th St
10915th St
10923rd St
10931st St
10939th St
10947th St
10955th St
10963rd St
10971st St
10979th St
10987th St
10995th St
11003rd St
11011th St
11019th St
11027th St
11035th St
11043rd St
11051st St
11059th St
11067th St
11075th St
11083rd St
11091st St
11099th St
11107th St
11115th St
11123rd St
11131st St
11139th St
11147th St
11155th St
11163rd St
11171st St
11179th St
11187th St
11195th St
11203rd St
11211th St
11219th St
11227th St
11235th St
11243rd St
11251st St
11259th St
11267th St
11275th St
11283rd St
11291st St
11299th St
11307th St
11315th St
11323rd St
11331st St
11339th St
11347th St
11355th St
11363rd St
11371st St
11379th St
11387th St
11395th St
11403rd St
11411th St
11419th St
11427th St
11435th St
11443rd St
11451st St
11459th St
11467th St
11475th St
11483rd St
11491st St
11499th St
11507th St
11515th St
11523rd St
11531st St
11539th St
11547th St
11555th St
11563rd St
11571st St
11579th St
11587th St
11595th St
11603rd St
11611th St
11619th St
11627th St
11635th St
11643rd St
11651st St
11659th St
11667th St
11675th St
11683rd St
11691st St
11699th St
11707th St
11715th St
11723rd St
11731st St
11739th St
11747th St
11755th St
11763rd St
11771st St
11779th St
11787th St
11795th St
11803rd St
11811th St
11819th St
11827th St
11835th St
11843rd St
11851st St
11859th St
11867th St
11875th St
11883rd St
11891st St
11899th St
11907th St
11915th St
11923rd St
11931st St
11939th St
11947th St
11955th St
11963rd St
11971st St
11979th St
11987th St
11995th St
12003rd St
12011th St
12019th St
12027th St
12035th St
12043rd St
12051st St
12059th St
12067th St
12075th St
12083rd St
12091st St
12099th St
12107th St
12115th St
12123rd St
12131st St
12139th St
12147th St
12155th St
12163rd St
12171st St
12179th St
12187th St
12195th St
12203rd St
12211th St
12219th St
12227th St
12235th St
12243rd St
12251st St
12259th St
12267th St
12275th St
12283rd St
12291st St
12299th St
12307th St
12315th St
12323rd St
12331st St
12339th St
12347th St
12355th St
12363rd St
12371st St
12379th St
12387th St
12395th St
12403rd St
12411th St
12419th St
12427th St
12435th St
12443rd St
12451st St
12459th St
12467th St
12475th St
12483rd St
12491st St
12499th St
12507th St
12515th St
12523rd St
12531st St
12539th St
12547th St
12555th St
12563rd St
12571st St
12579th St
12587th St
12595th St
12603rd St
12611th St
12619th St
12627th St
12635th St
12643rd St
12651st St
12659th St
12667th St
12675th St
12683rd St
12691st St
12699th St
12707th St
12715th St
12723rd St
12731st St
12739th St
12747th St
12755th St
12763rd St
12771st St
12779th St
12787th St
12795th St
12803rd St
12811th St
12819th St
12827th St
12835th St
12843rd St
12851st St
12859th St
12867th St
12875th St
12883rd St
12891st St
12899th St
12907th St
12915th St
12923rd St
12931st St
12939th St
12947th St
12955th St
12963rd St
12971st St
12979th St
12987th St
12995th St
13003rd St
13011th St
13019th St
13027th St
13035th St
13043rd St
13051st St
13059th St
13067th St
13075th St
13083rd St
13091st St
13099th St
13107th St
13115th St
13123rd St
13131st St
13139th St
13147th St
13155th St
13163rd St
13171st St
13179th St
13187th St
13195th St
13203rd St
13211th St
13219th St
13227th St
13235th St
13243rd St
13251st St
13259th St
13267th St
13275th St
13283rd St
13291st St
13299th St
13307th St
13315th St
13323rd St
13331st St
13339th St
13347th St
13355th St
13363rd St
13371st St
13379th St
13387th St
13395th St
13403rd St
13411th St
13419th St
13427th St
13435th St
13443rd St
13451st St
13459th St
13467th St
13475th St
13483rd St
13491st St
13499th St
13507th St
13515th St
13523rd St
13531st St
13539th St
13547th St
13555th St
13563rd St
13571st St
13579th St
13587th St
13595th St
13603rd St
13611th St
13619th St
13627th St
13635th St
13643rd St
13651st St
13659th St
13667th St
13675th St
13683rd St
13691st St
13699th St
13707th St
13715th St
13723rd St
13731st St
13739th St
13747th St
13755th St
13763rd St
13771st St
13779th St
13787th St
13795th St
13803rd St
13811th St
13819th St
13827th St
13835th St
13843rd St
13851st St
13859th St
13867th St
13875th St
13883rd St
13891st St
13899th St
13907th St
13915th St
13923rd St
13931st St
13939th St
13947th St
13955th St
13963rd St
13971st St
13979th St
13987th St
13995th St
14003rd St
14011th St
14019th St
14027th St
14035th St
14043rd St
14051st St
14059th St
14067th St
14075th St
14083rd St
14091st St
14099th St
14107th St
14115th St
14123rd St
14131st St
14139th St
14147th St
14155th St
14163rd St
14171st St
14179th St
14187th St
14195th St
14203rd St
14211th St
14219th St
14227th St
14235th St
14243rd St
14251st St
14259th St
14267th St
14275th St
14283rd St
14291st St
14299th St
14307th St
14315th St
14323rd St
14331st St
14339th St
14347th St
14355th St
14363rd St
14371st St
14379th St
14387th St
14395th St
14403rd St
14411th St
14419th St
14427th St
14435th St
14443rd St
14451st St
14459th St
14467th St
14475th St
14483rd St
14491st St
14499th St
14507th St
14515th St
14523rd St
14531st St
14539th St
14547th St
14555th St
14563rd St
14571st St
14579th St
14587th St
14595th St
14603rd St
14611th St
14619th St
14627th St
14635th St
14643rd St
14651st St
14659th St
14667th St
14675th St
14683rd St
14691st St
14699th St
14707th St
14715th St
14723rd St
14731st St
14739th St
14747th St
14755th St
14763rd St
14771st St
14779th St
14787th St
14795th St
14803rd St
14811th St
14819th St
14827th St
14835th St
14843rd St
14851st St
14859th St
14867th St
14875th St
14883rd St
14891st St
14899th St
14907th St
14915th St
14923rd St
14931st St
14939th St
14947th St
14955th St
14963rd St
14971st St
14979th St
14987th St
14995th St
15003rd St
15011th St
15019th St
15027th St
15035th St
15043rd St
15051st St
15059th St
15067th St
15075th St
15083rd St
15091st St
15099th St
15107th St
15115th St
15123rd St
15131st St
15139th St
15147th St
15155th St
15163rd St
15171st St
15179th St
15187th St
15195th St
15203rd St
15211th St
15219th St
15227th St
15235th St
15243rd St
15251st St
15259th St
15267th St
15275th St
15283rd St
15291st St
15299th St
15307th St
15315th St
15323rd St
15331st St
15339th St
15347th St
15355th St
15363rd St
15371st St
15379th St
15387th St
15395th St
15403rd St
15411th St
15419th St
15427th St
15435th St
15443rd St
15451st St
15459th St
15467th St
15475th St
15483rd St
15491st St
15499th St
15507th St
15515th St
15523rd St
15531st St
15539th St
15547th St
15555th St
15563rd St
15571st St
15579th St
15587th St
15595th St
15603rd St
15611th St
15619th St
15627th St
15635th St
15643rd St
15651st St
15659th St
15667th St
15675th St
15683rd St
15691st St
15699th St
15707th St
15715th St
15723rd St
15731st St
15739th St
15747th St
15755th St
15763rd St
15771st St
15779th St
15787th St
15795th St
15803rd St
15811th St
15819th St
15827th St
15835th St
15843rd St
15851st St
15859th St
15867th St
15875th St
15883rd St
15891st St
15899th St
15907th St
15915th St
15923rd St
15931st St
15939th St
15947th St
15955th St
15963rd St
15971st St
15979th St
15987th St
15995th St
16003rd St
16011th St
16019th St
16027th St
16035th St
16043rd St
16051st St
16059th St
16067th St
16075th St
16083rd St
16091st St
16099th St
16107th St
16115th St
16123rd St
16131st St
16139th St
16147th St
16155th St
16163rd St
16171st St
16179th St
16187th St
16195th St
16203rd St
16211th St
16219th St
16227th St
16235th St
16243rd St
16251st St
16259th St
16267th St
16275th St
16283rd St
16291st St
16299th St
16307th St
16315th St
16323rd St
16331st St
16339th St
16347th St
16355th St
16363rd St
16371st St
16379th St
16387th St
16395th St
16403rd St
16411th St
16419th St
16427th St
16435th St
16443rd St
16451st St
16459th St
16467th St
16475th St
16483rd St
16491st St
16499th St
16507th St
16515th St
16523rd St
16531st St
16539th St
16547th St
16555th St
16563rd St
16571st St
16579th St
16587th St
16595th St
16603rd St
16611th St
16619th St
16627th St
16635th St
16643rd St
16651st St
16659th St
16667th St
16675th St
16683rd St
16691st St
16699th St
16707th St
16715th St
16723rd St
16731st St
16739th St
16747th St
16755th St
16763rd St
16771st St
16779th St
16787th St
16795th St
16803rd St
16811th St
16819th St
16827th St
16835th St
16843rd St
16851st St
16859th St
16867th St
16875th St
16883rd St
16891st St
16899th St
16907th St
16915th St
16923rd St
16931st St
16939th St
16947th St
16955th St
16963rd St
16971st St
16979th St
16987th St
16995th St
17003rd St
17011th St
17019th St
17027th St
17035th St
17043rd St
17051st St
17059th St
17067th St
17075th St
17083rd St
17091st St
17099th St
17107th St
17115th St
17123rd St
17131st St
17139th St
17147th St
17155th St
17163rd St
17171st St
17179th St
17187th St
17195th St
17203rd St
17211th St
17219th St
17227th St
17235th St
17243rd St
17251st St
17259th St
17267th St
17275th St
17283rd St
17291st St
17299th St
17307th St
17315th St
17323rd St
17331st St
17339th St
17347th St
17355th St
17363rd St
17371st St
17379th St
17387th St
17395th St
17403rd St
17411th St
17419th St
17427th St
17435th St
17443rd St
17451st St
17459th St
17467th St
17475th St
17483rd St
17491st St
17499th St
17507th St
17515th St
17523rd St
17531st St
17539th St
17547th St
17555th St
17563rd St
17571st St
17579th St
17587th St
17595th St
17603rd St
17611th St
17619th St
17627th St
17635th St
17643rd St
17651st St
17659th St
17667th St
17675th St
17683rd St
17691st St
17699th St
17707th St
17715th St
17723rd St
17731st St
17739th St
17747th St
17755th St
17763rd St
17771st St
17779th St
17787th St
17795th St
17803rd St
17811th St
17819th St
17827th St
17835th St
17843rd St
17851st St
17859th St
17867th St
17875th St
17883rd St
17891st St
17899th St
17907th St
17915th St
17923rd St
17931st St
17939th St
17947th St
17955th St
17963rd St
17971st St
17979th St
17987th St
17995th St
18003rd St
18011th St
18019th St
18027th St
18035th St
18043rd St
18051st St
18059th St
18067th St
18075th St
18083rd St
18091st St
18099th St
18107th St
18115th St
18123rd St
18131st St
18139th St
18147th St
18155th St
18163rd St
18171st St
18179th St
18187th St
18195th St
18203rd St
18211th St
18219th St
18227th St
18235th St
18243rd St
18251st St
18259th St
18267th St
18275th St
18283rd St
18291st St
18299th St
18307th St
18315th St
18323rd St
18331st St
18339th St
18347th St
18355th St
18363rd St
18371st St
18379th St
18387th St
18395th St
18403rd St
18411th St
18419th St
18427th St
18435th St
18443rd St
18451st St
18459th St
18467th St
18475th St
18483rd St
18491st St
18499th St
18507th St
18515th St
18523rd St
18531st St
18539th St
18547th St
18555th St
18563rd St
18571st St
18579th St
18587th St
18595th St
18603rd St
18611th St
18619th St
18627th St
18635th St
18643rd St
18651st St
18659th St
18667th St
18675th St
18683rd St
18691st St
18699th St
18707th St
18715th St
18723rd St
18731st St
18739th St
18747th St
18755th St
18763rd St
18771st St
18779th St
18787th St
18795th St
18803rd St
18811th St
18819th St
18827th St
18835th St
18843rd St
18851st St
18859th St
18867th St
18875th St
18883rd St
18891st St
18899th St
18907th St
18915th St
18923rd St
18931st St
18939th St
18947th St
18955th St
18963rd St
18971st St
18979th St
18987th St
18995th St
19003rd St
19011th St
19019th St
19027th St
19035th St
19043rd St
19051st St
19059th St
19067th St
19075th St
19083rd St
19091st St
19099th St
19107th St
19115th St
19123rd St
19131st St
19139th St
19147th St
19155th St
19163rd St
19171st St
19179th St
19187th St
19195th St
19203rd St
19211th St
19219th St
19227th St
19235th St
19243rd St
19251st St
19259th St
19267th St
19275th St
19283rd St
19291st St
19299th St
19307th St
19315th St
19323rd St
19331st St
19339th St
19347th St
19355th St
19363rd St
19371st St
19379th St
19387th St
19395th St
19403rd St
19411th St
19419th St
19427th St
19435th St
19443rd St
19451st St
19459th St
19467th St
19475th St
19483rd St
19491st St
19499th St
19507th St
19515th St
19523rd St
19531st St
19539th St
19547th St
19555th St
19563rd St
19571st St
19579th St
19587th St
19595th St
19603rd St
19611th St
19619th St
19627th St
19635th St
19643rd St
19651st St
19659th St
19667th St
19675th St
19683rd St
19691st St
19699th St
19707th St
19715th St
19723rd St
19731st St
19739th St
19747th St
19755th St
19763rd St
19771st St
19779th St
19787th St
19795th St
19803rd St
19811th St
19819th St
19827th St
19835th St
19843rd St
19851st St
19859th St
19867th St
19875th St
19883rd St
19891st St
19899th St
19907th St
19915th St
19923rd St
19931st St
19939th St
19947th St
19955th St
19963rd St
19971st St
19979th St
19987th St
19995th St
20003rd St
20011th St
20019th St
20027th St
20035th St
20043rd St
20051st St
20059th St
20067th St
20075th St
20083rd St
20091st St
20099th St
20107th St
20115th St
20123rd St
20131st St
20139th St
20147th St
20155th St
20163rd St
20171st St
20179th St
20187th St
20195th St
20203rd St
20211th St
20219th St
20227th St
20235th St
20243rd St
20251st St
20259th St
20267th St
20275th St
20283rd St
20291st St
20299th St
20307th St
20315th St
20323rd St
20331st St
20339th St
20347th St
20355th St
20363rd St
20371st St
20379th St
20387th St
20395th St
20403rd St
20411th St
20419th St
20427th St
20435th St
20443rd St
20451st St
20459th St
20467th St
20475th St
20483rd St
20491st St
20499th St
20507th St
20515th St
20523rd St
20531st St
20539th St
20547th St
20555th St
20563rd St
20571st St
20579th St
20587th St
20595th St
20603rd St
20611th St
20619th St
20627th St
20635th St
20643rd St
20651st St
20659th St
20667th St
20675th St
20683rd St
20691st St
20699th St
20707th St
20715th St
20723rd St
20731st St
20739th St
20747th St
20755th St
20763rd St
20771st St
20779th St
20787th St
20795th St
20803rd St
20811th St
20819th St
20827th St
20835th St
20843rd St
20851st St
20859th St
20867th St
20875th St
20883rd St
20891st St
20899th St
20907th St
20915th St
20923rd St
20931st St
20939th St
20947th St
20955th St
20963rd St
20971st St
20979th St
20987th St
20995th St
21003rd St
21011th St
21019th St
21027th St
21035th St
21043rd St
21051st St
21059th St
21067th St
21075th St
21083rd St
21091st St
21099th St
21107th St
21115th St
21123rd St
21131st St
21139th St
21147th St
21155th St
21163rd St
21171st St
21179th St
21187th St
21195th St
21203rd St
21211th St
21219th St
21227th St
21235th St
21243rd St
21251st St
21259th St
21267th St
21275th St
21283rd St
21291st St
21299th St
21307th St
21315th St
21323rd St
21331st St
21339th St
21347th St
21355th St
21363rd St
21371st St
21379th St
21387th St
21395th St
21403rd St
21411th St
21419th St
21427th St
21435th St
21443rd St
21451st St
21459th St
21467th St
21475th St
21483rd St
21491st St
21499th St
21507th St
21515th St
21523rd St
21531st St
21539th St
21547th St
21555th St
21563rd St
21571st St
21579th St
21587th St
21595th St
21603rd St
21611th St
21619th St
21627th St
21635th St
21643rd St
21651st St
21659th St
21667th St
21675th St
21683rd St
21691st St
21699th St
21707th St
21715th St
21723rd St
21731st St
21739th St
21747th St
21755th St
21763rd St
21771st St
21779th St
21787th St
21795th St
21803rd St
21811th St
21819th St
21827th St
21835th St
21843rd St
21851st St
21859th St
21867th St
21875th St
21883rd St
21891st St
21899th St
21907th St
21915th St
21923rd St
21931st St
21939th St
21947th St
21955th St
21963rd St
21971st St
21979th St
21987th St
21995th St
22003rd St
22011th St
22019th St
22027th St
22035th St
22043rd St
22051st St
22059th St
22067th St
22075th St
22083rd St
22091st St
22099th St
22107th St
22115th St
22123rd St
22131st St
22139th St
22147th St
22155th St
22163rd St
22171st St
22179th St
22187th St
22195th St
22203rd St
22211th St
22219th St
22227th St
22235th St
22243rd St
22251st St
22259th St
22267th St
22275th St
22283rd St
22291st St
22299th St
22307th St
22315th St
22323rd St
22331st St
22339th St
22347th St
22355th St
22363rd St
22371st St
22379th St
22387th St
22395th St
22403rd St
22411th St
22419th St
22427th St
22435th St
22443rd St
22451st St
22459th St
22467th St
22475th St
22483rd St
22491st St
22499th St
22507th St
22515th St
22523rd St
22531st St
22539th St
22547th St
22555th St
22563rd St
22571st St
22579th St
22587th St
22595th St
22603rd St
22611th St