107TH AVE. AND UNION HILLS DRIVE DRAINAGE ALTERNATIVE ANALYSIS

Recommended Alternative Improvements

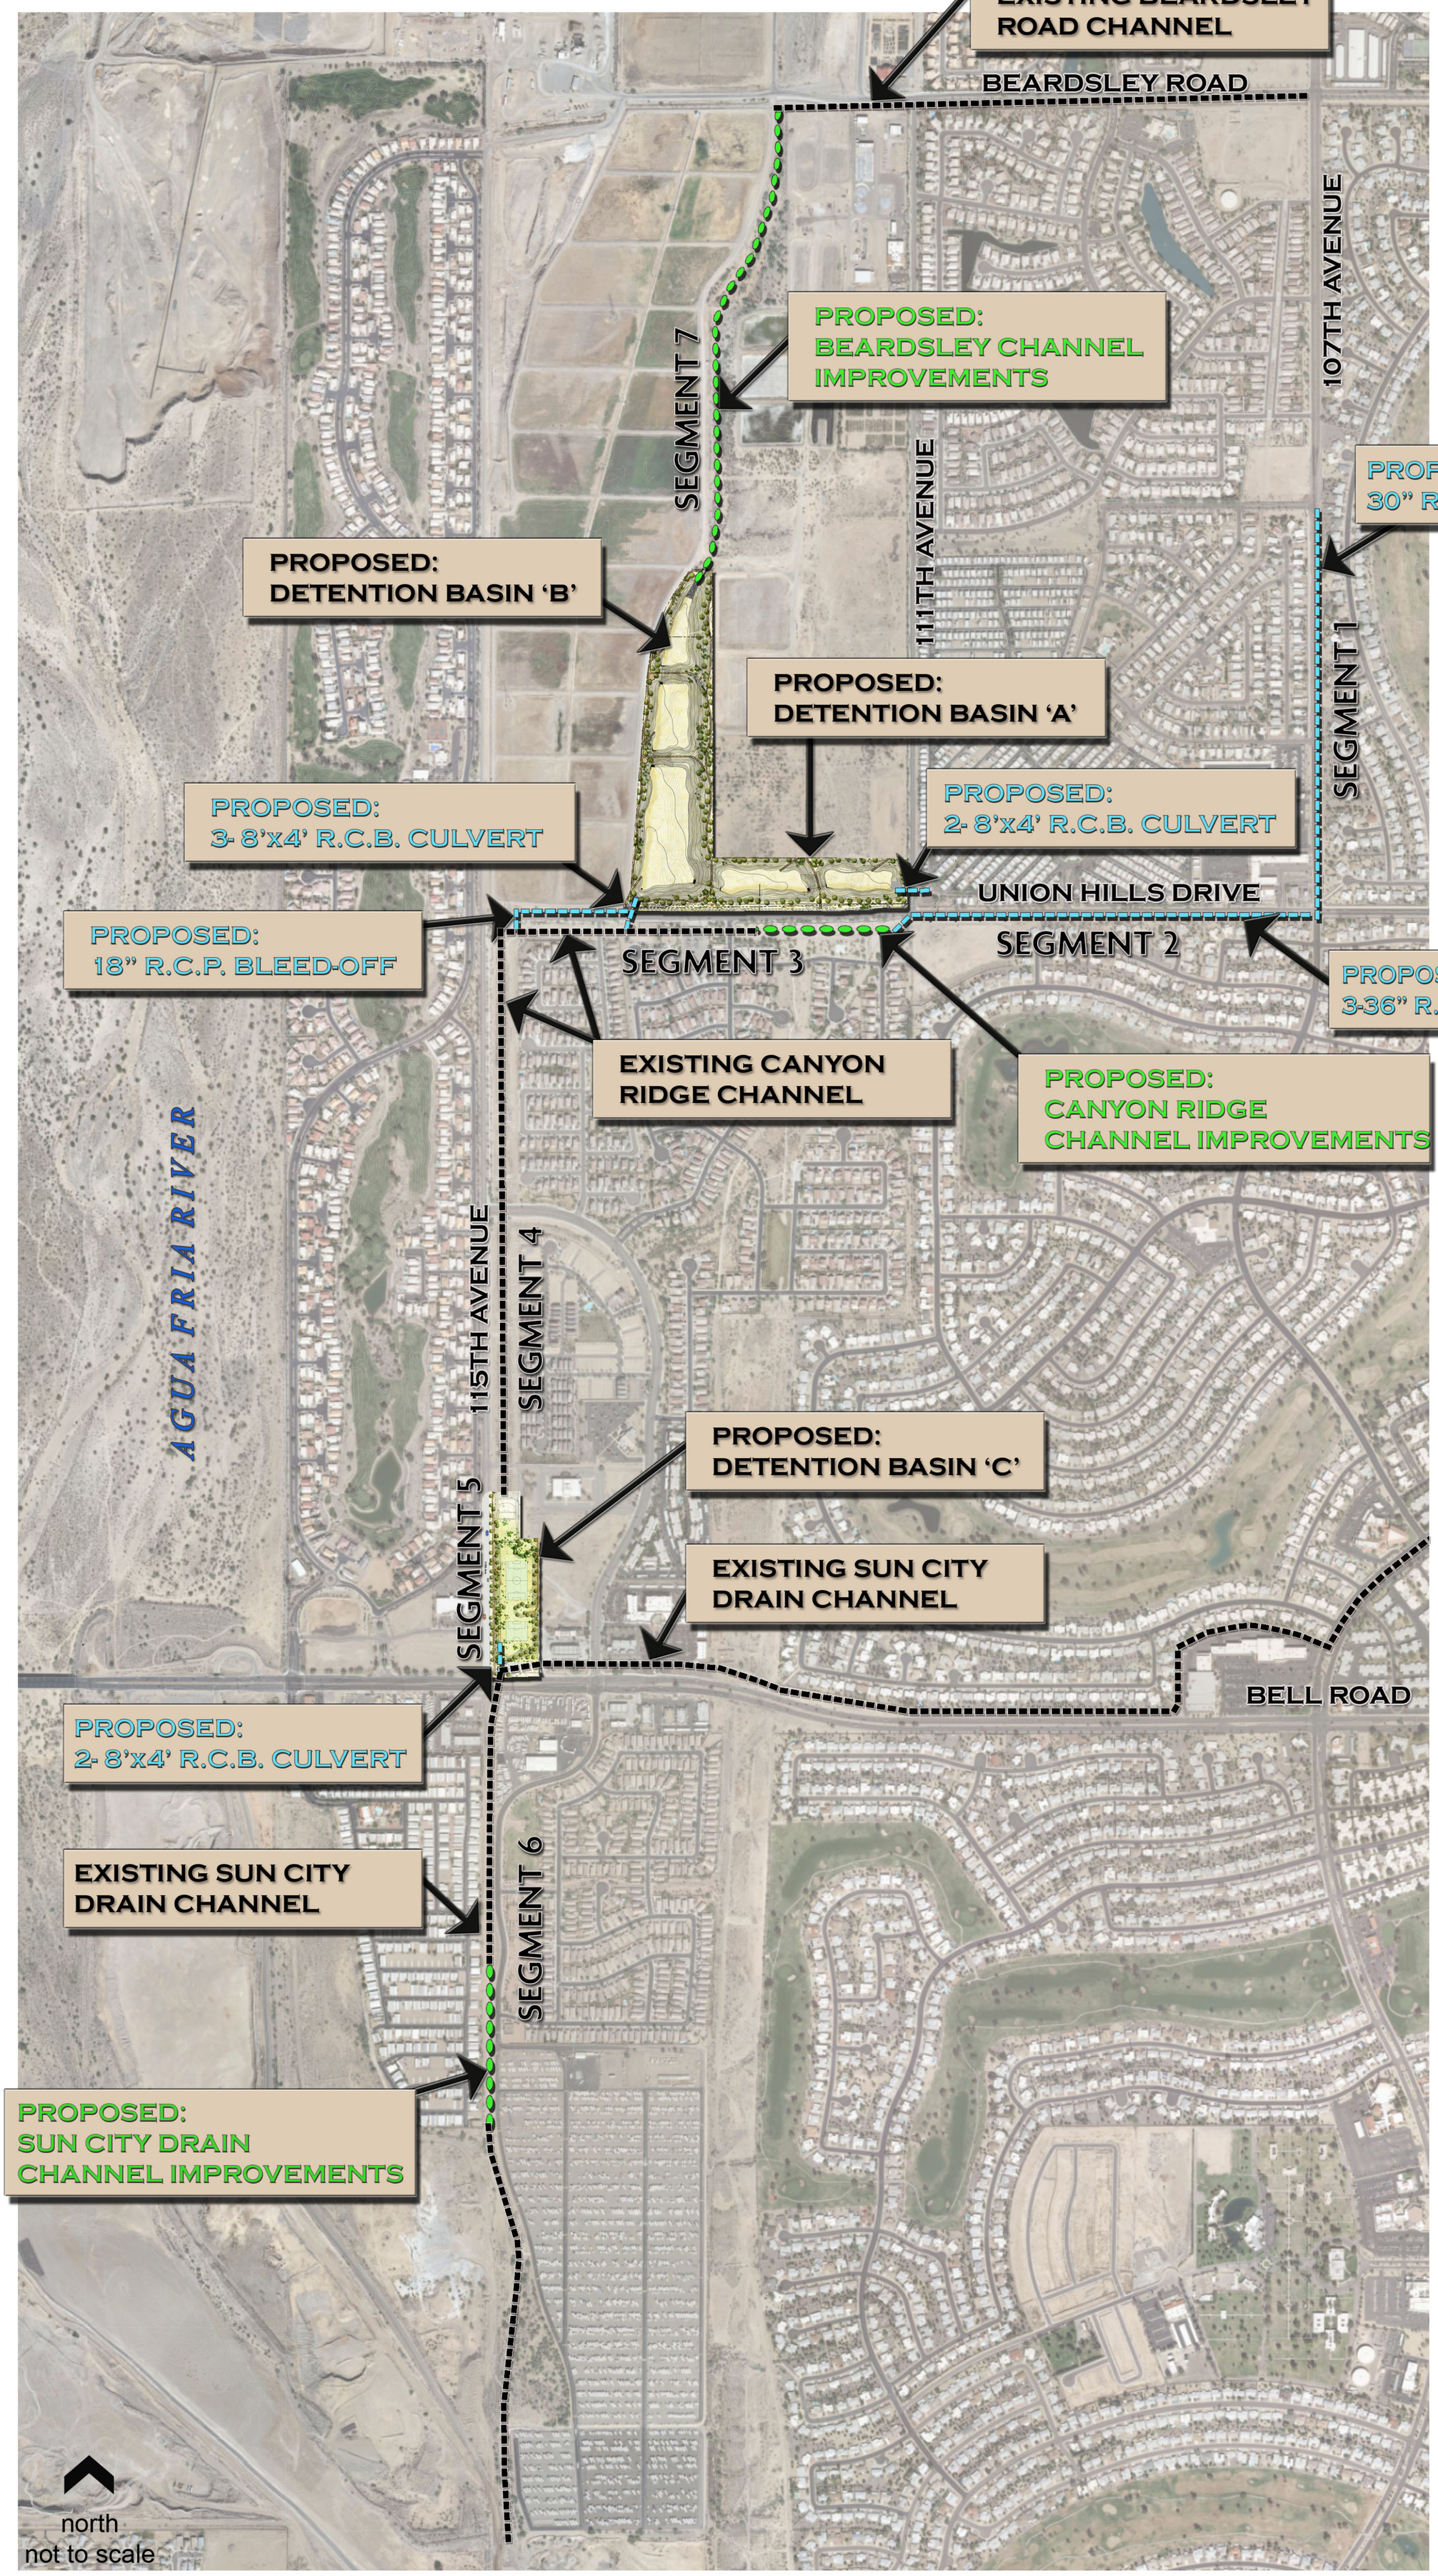

LEGEND

- PROPOSED CULVERTS/ STORM DRAIN
- PROPOSED CHANNEL IMPROVEMENTS
- EXISTING CHANNEL/ CULVERT SYSTEM
- PROPOSED DETENTION BASINS

Flood Control District of Maricopa County

CITY OF PEORIA

MARICOPA COUNTY

SURPRISE ARIZONA

LANDSCAPE ARCHITECTS

andersonbaron
plan · design · achieve
88 s. san marcos pl, ste 101
chandler, arizona 85225

ENGINEER/PLANNERS

GOODWIN AND MARSHALL INC.
CIVIL ENGINEERS ~ PLANNERS ~ SURVEYORS
6909 W. Ray Road #15
Chandler, Arizona 85226
(602) 218 - 7285

July 2011