BUCKEYE AREA DRAINAGE MASTER PLAN

JOHNSON & PALO VERDE BASINS

MAY 2009

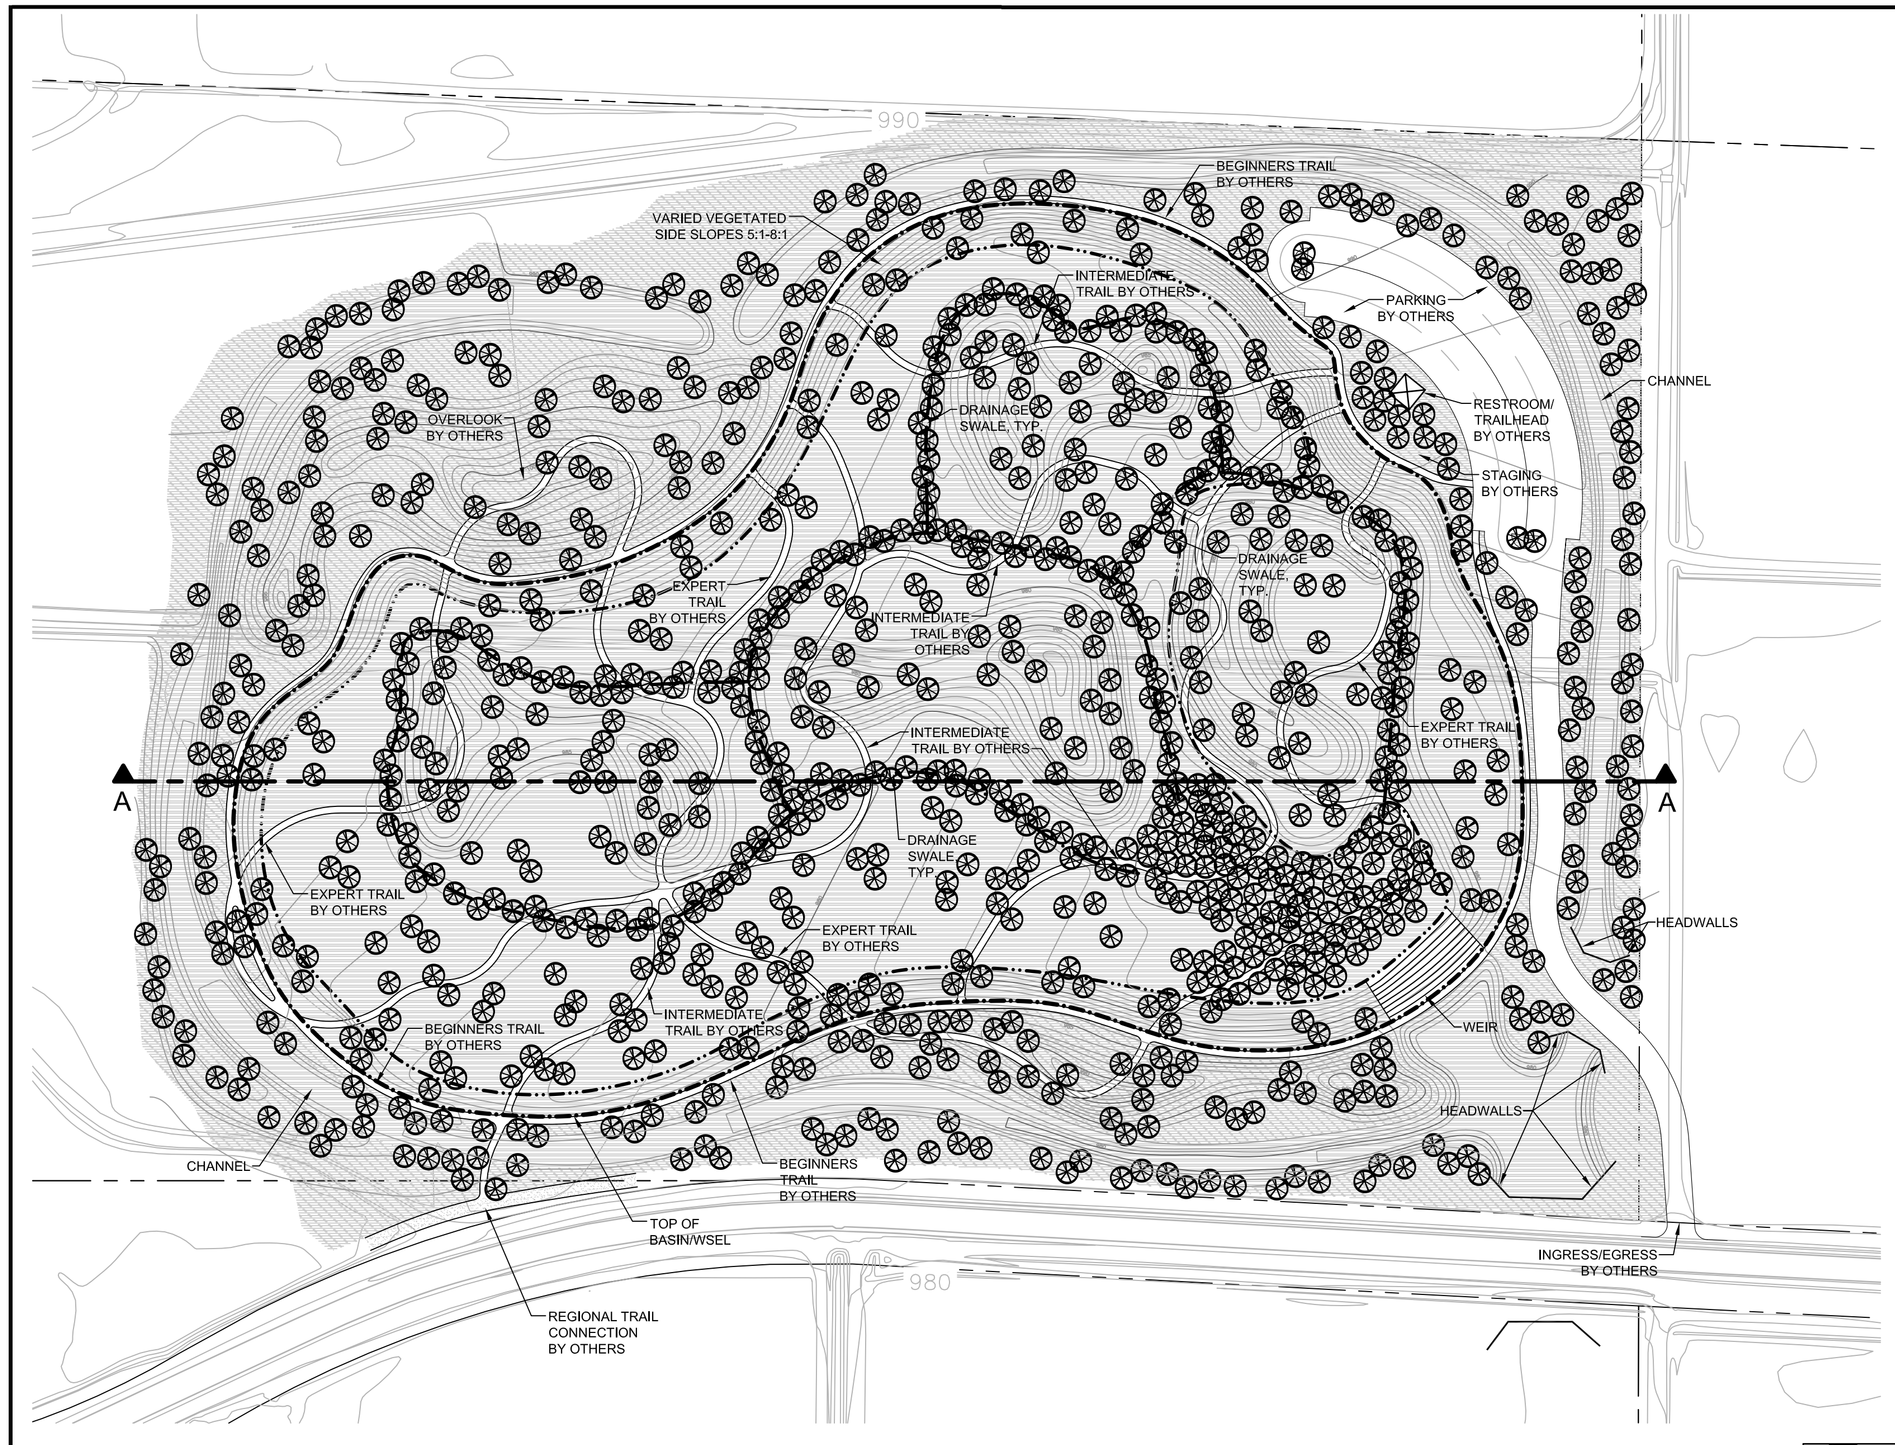

JOHNSON BASIN

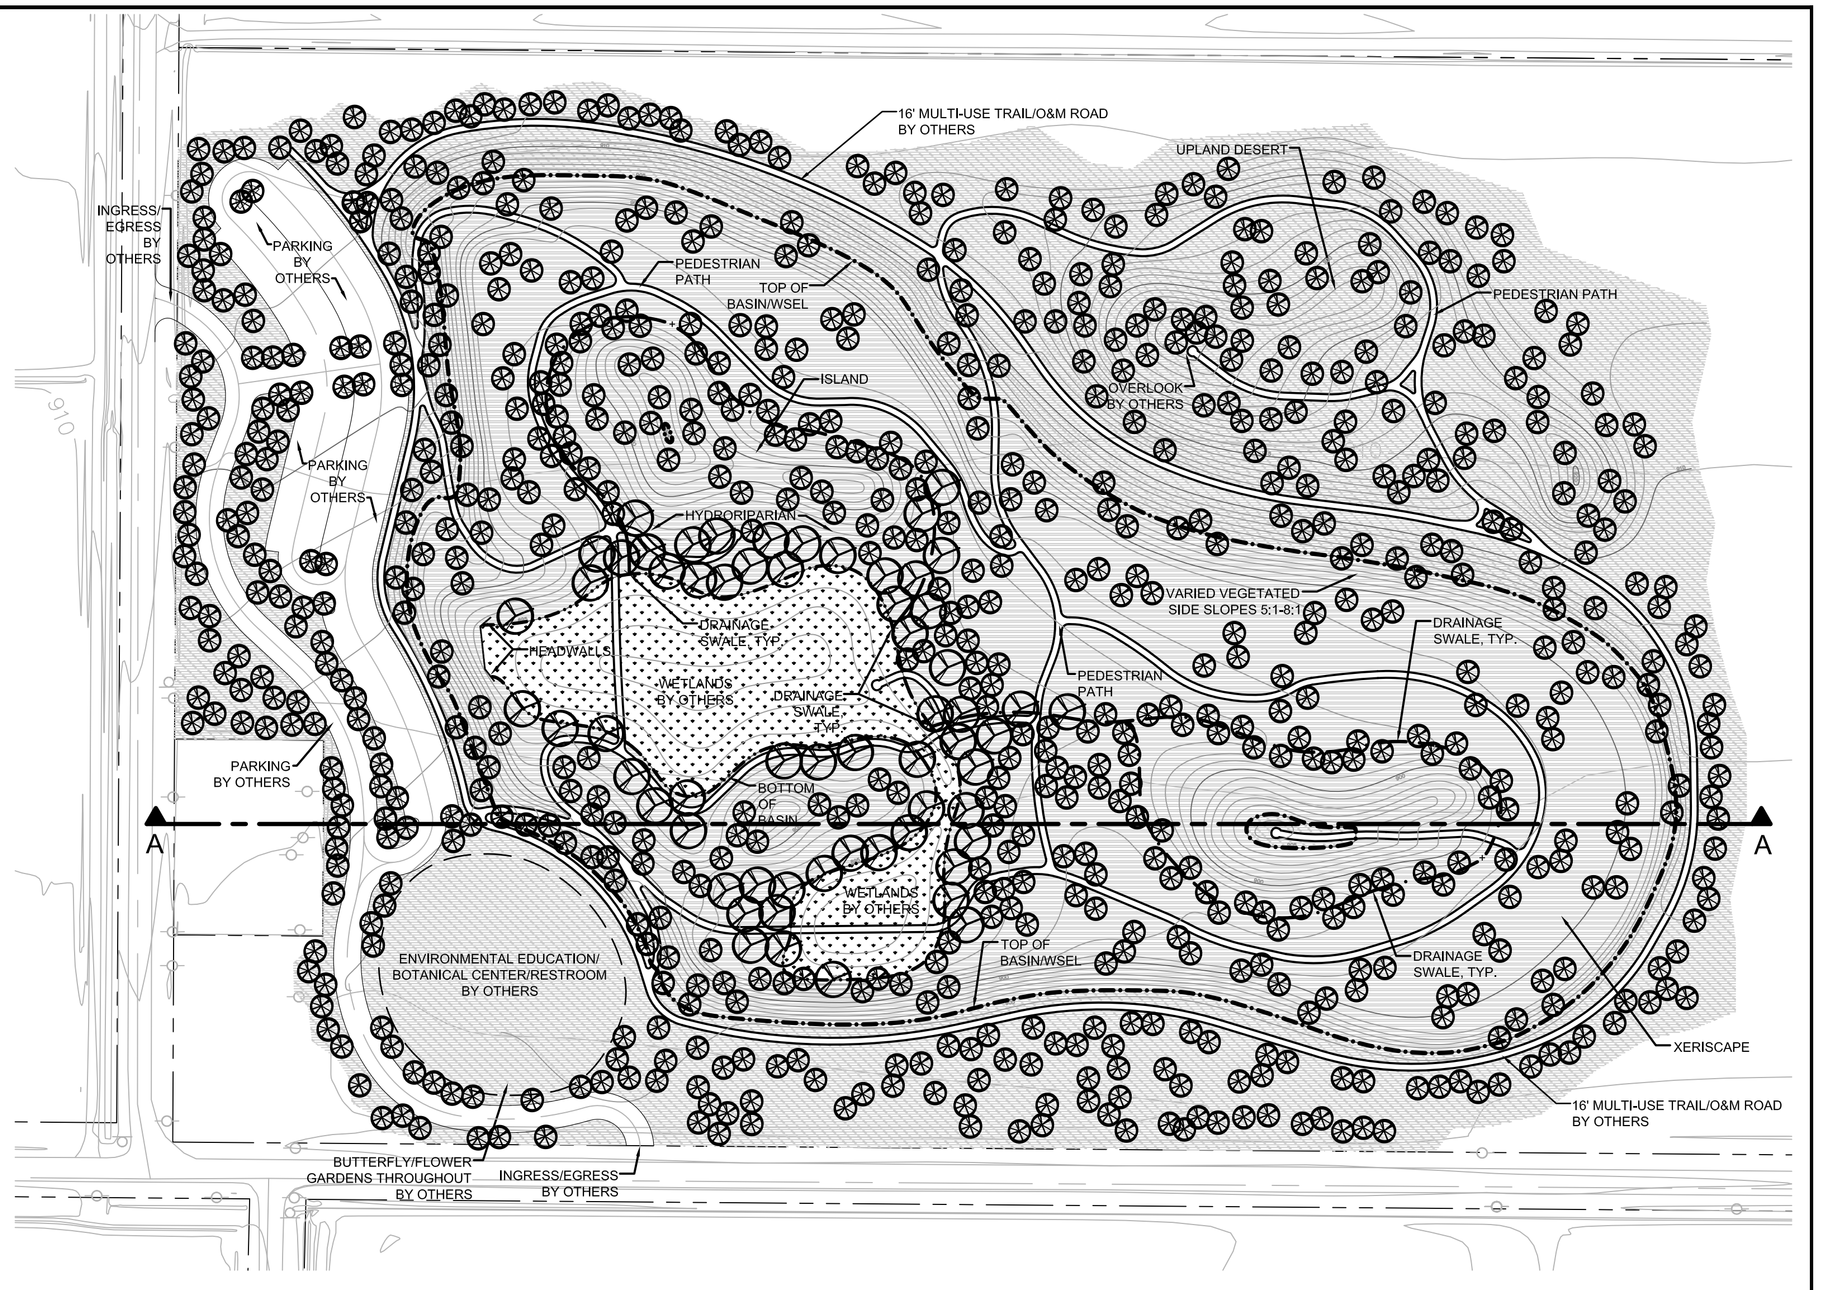

PALO VERDE BASIN

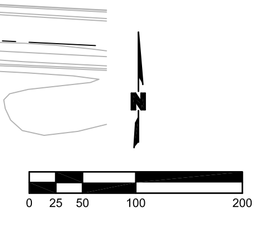

LEGEND

- WETLANDS
- UPLAND SEED MIX
- BASIN AND CHANNEL SLOPE SEED MIX

2801 W. Durango Street, Phoenix, AZ 85009, 602-506-2929

www.fcd.maricopa.gov

Dibble Engineering · Olsson Associates · CCS · HDR · David Evans and Associates Inc.