Durango Regional Conveyance Channel

Plan View - 107th Ave - 99th Ave

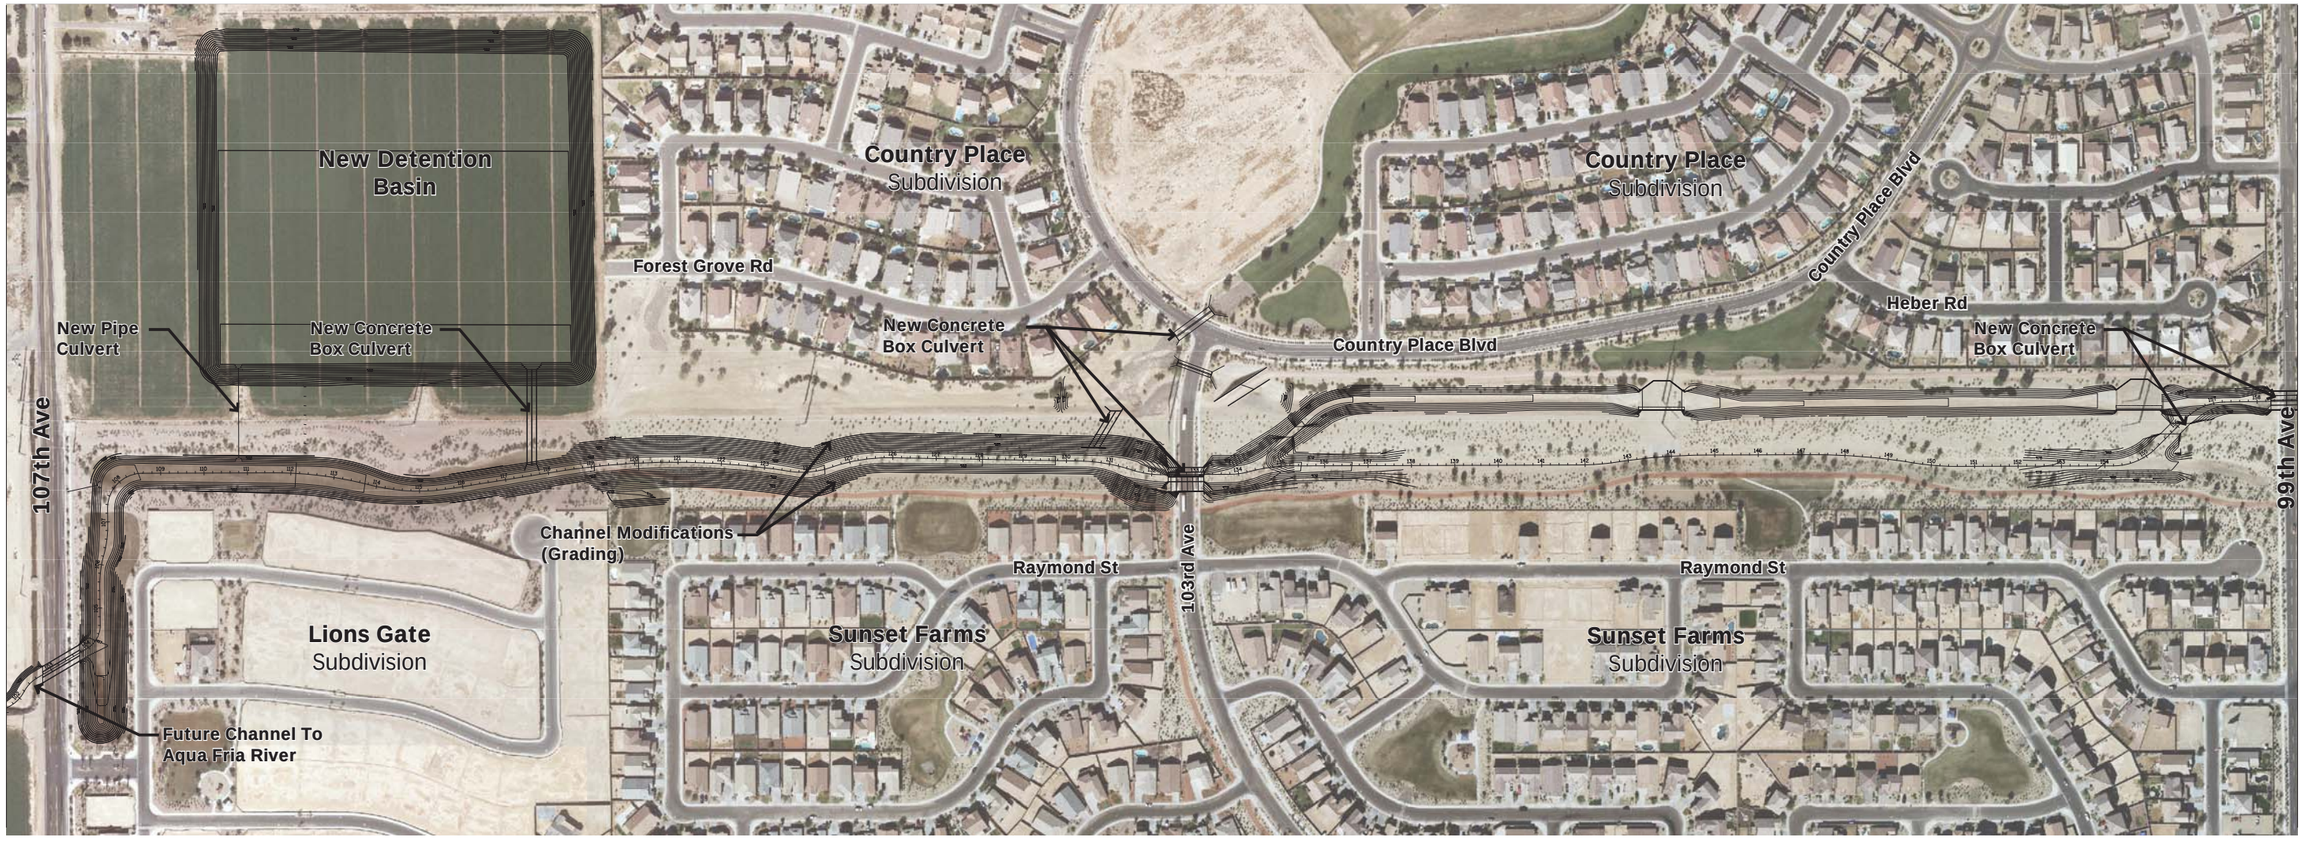

0' 80' 160' 320'

Approximate Scale Bar

North

engineering and environmental design

2801 West Durango Street, Phoenix, Arizona 85009, (602) 506-1501

www.fcd.maricopa.gov

Durango Regional Conveyance Channel

Plan View - 99th Ave - 91st Ave

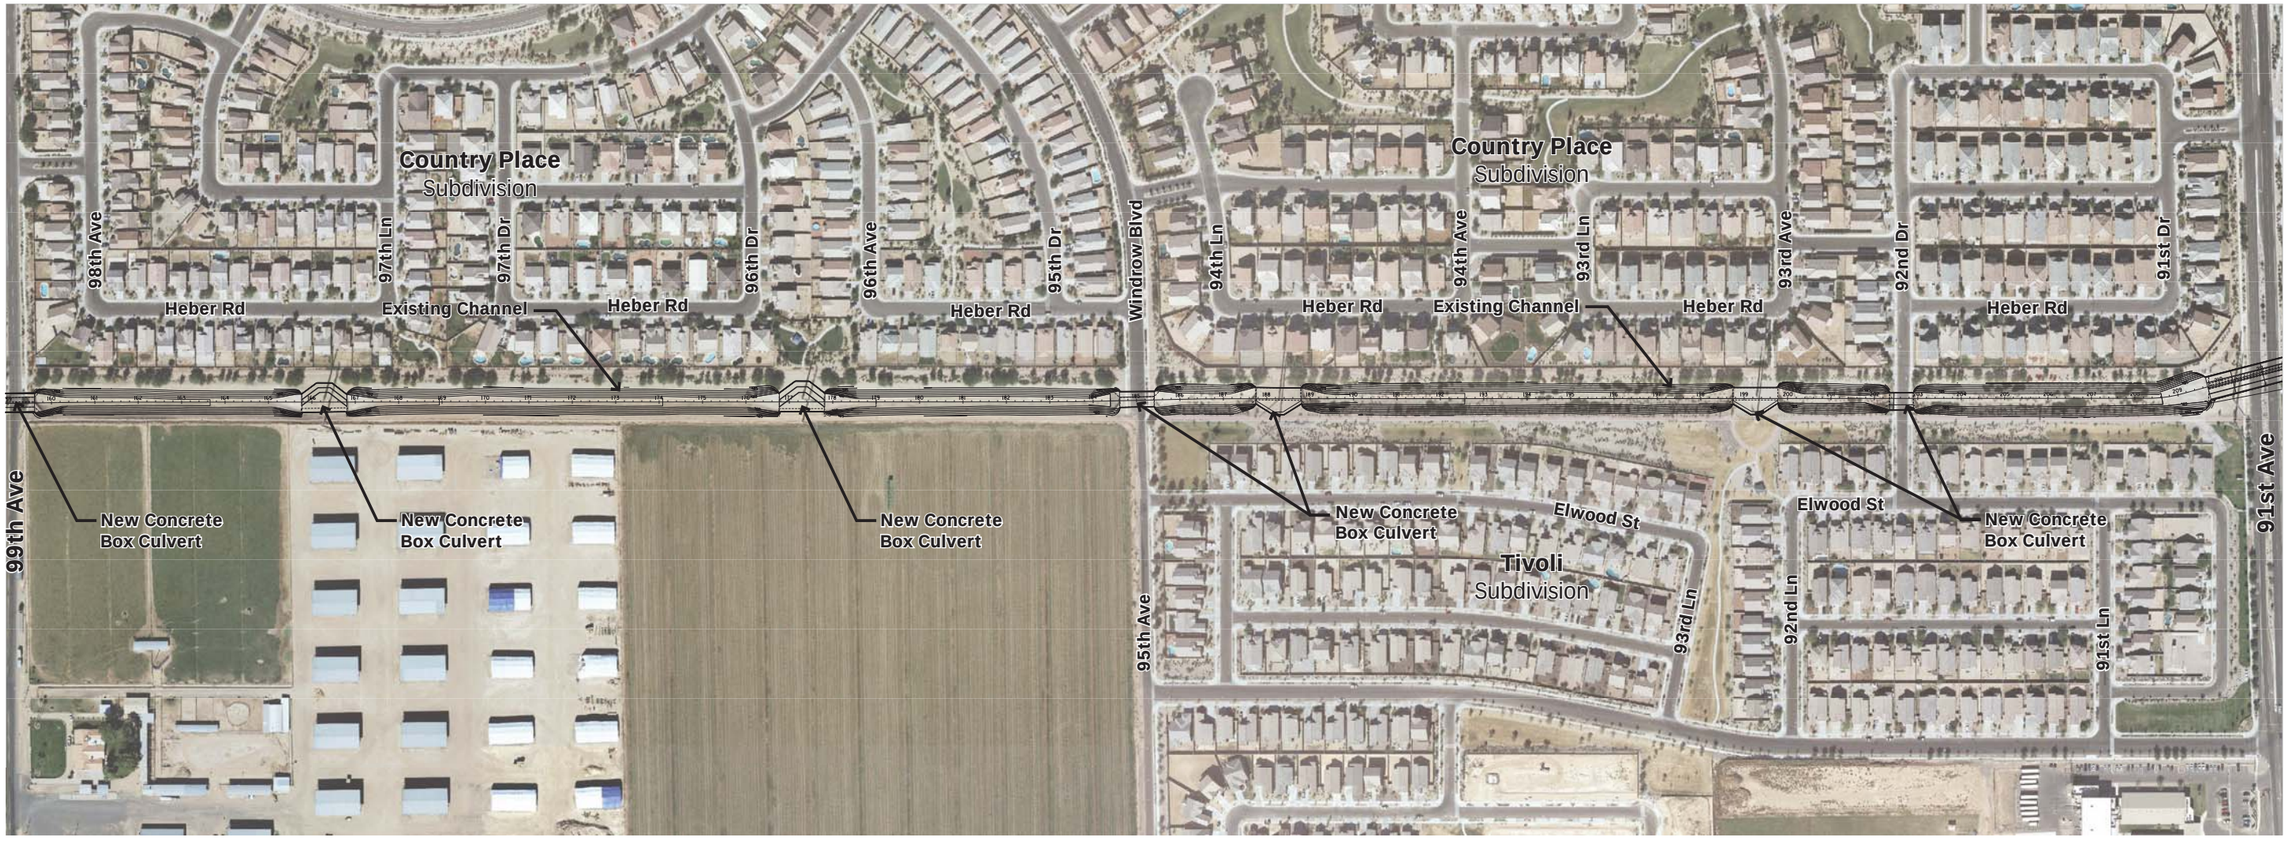

0' 80' 160' 320'

Approximate
Scale Bar

North

2801 West Durango Street, Phoenix, Arizona 85009, (602) 506-1501

www.fcd.maricopa.gov

Durango Regional Conveyance Channel

Plan View - 91st Ave - 83rd Ave

0' 80' 160' 320'

Approximate
Scale Bar

North

2801 West Durango Street, Phoenix, Arizona 85009, (602) 506-1501

www.fcd.maricopa.gov

Durango Regional Conveyance Channel

Plan View - 83rd Ave - 75th Ave

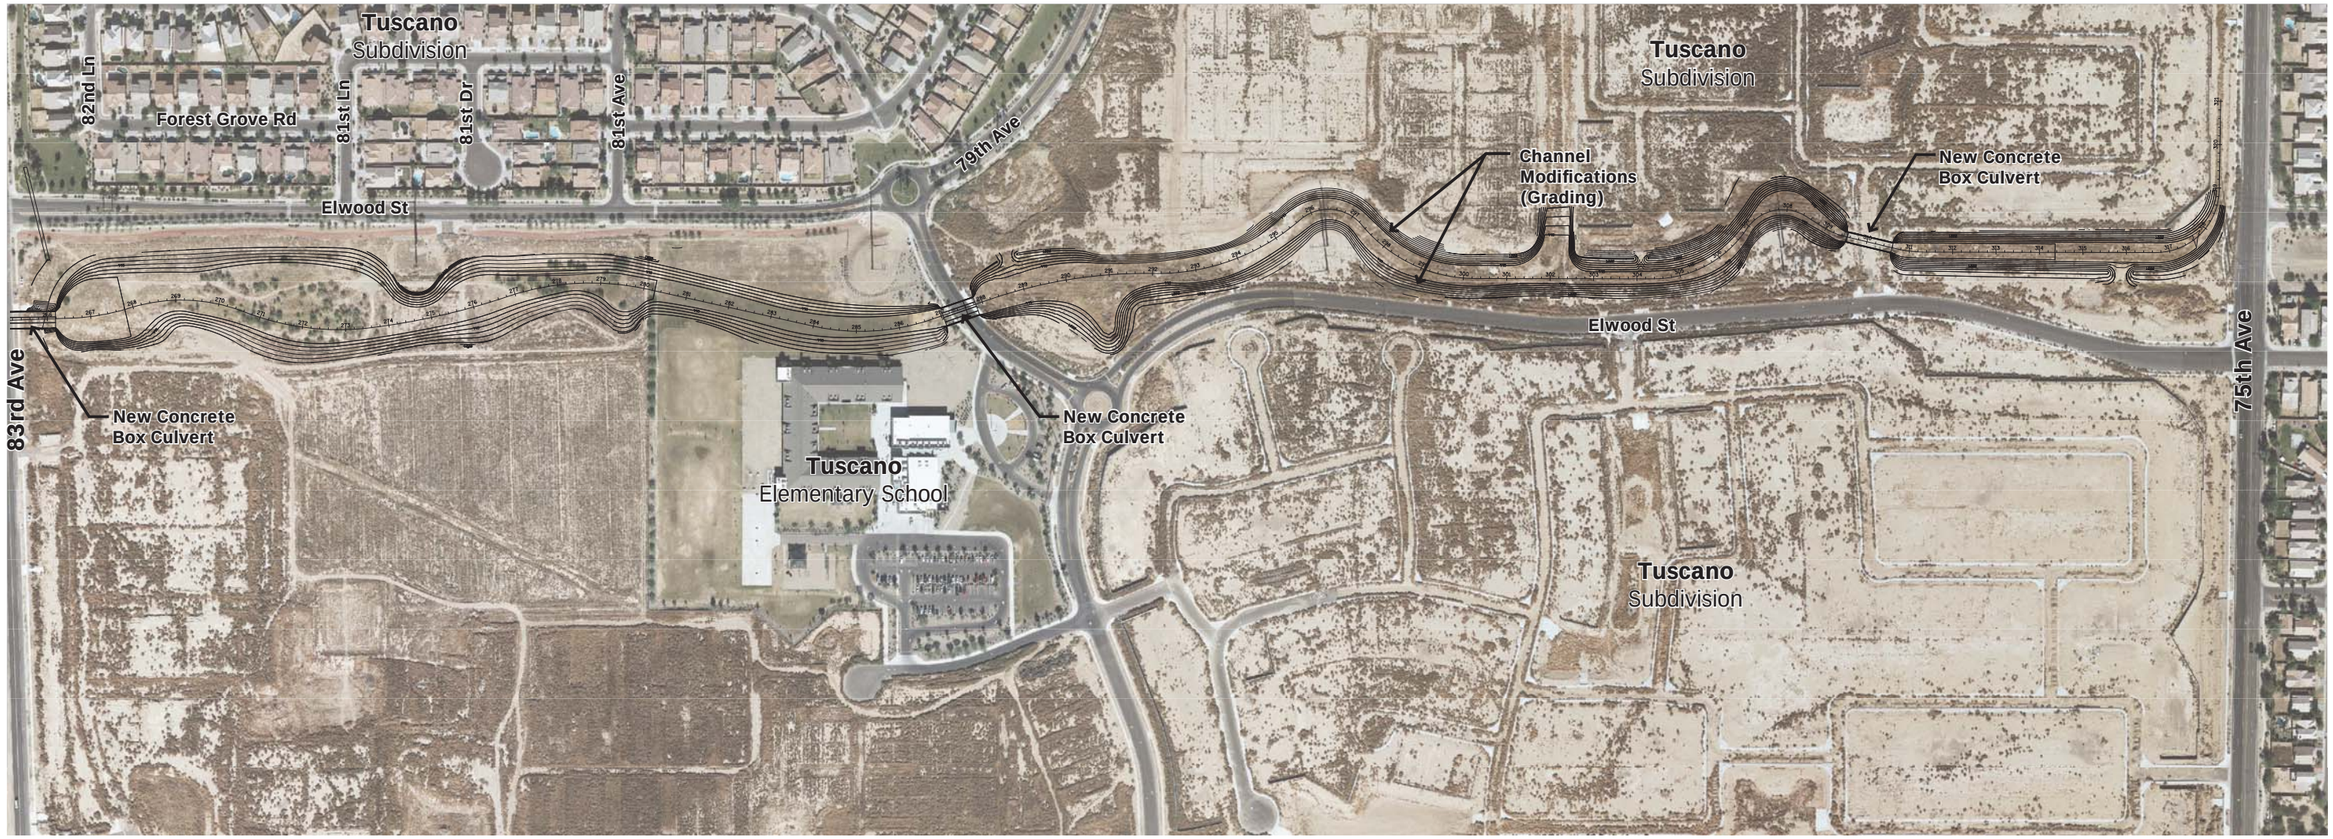

0' 80' 160' 320'

Approximate Scale Bar

North

2801 West Durango Street, Phoenix, Arizona 85009, (602) 506-1501

www.fcd.maricopa.gov

Durango Regional Conveyance Channel

Headwall Color & Texture Options

Color Option 1 With Fractured Granite Texture

Color Option 2 With Fractured Granite Texture

Color Option 3 With Fractured Granite Texture

Color Option 1 With Basalt Texture

Color Option 2 With Basalt Texture

Color Option 3 With Basalt Texture

Color Option 1 With Flagstone Texture

Color Option 2 With Flagstone Texture

Color Option 3 With Flagstone Texture

Color Options:

Option 1 - Desert Tones

Wall Color

Railing Color

Option 2 - Earth Tones

Wall Color

Railing Color

Option 3 - Natural Stain

Wall Color

Railing Color

Texture Options:

Fractured Granite

Basalt

Rugged Flagstone

2801 West Durango Street, Phoenix, Arizona 85009, (602) 506-1501

www.fcd.maricopa.gov

Durango Regional Conveyance Channel

Basin Sites - 89th Dr - 83rd Ave

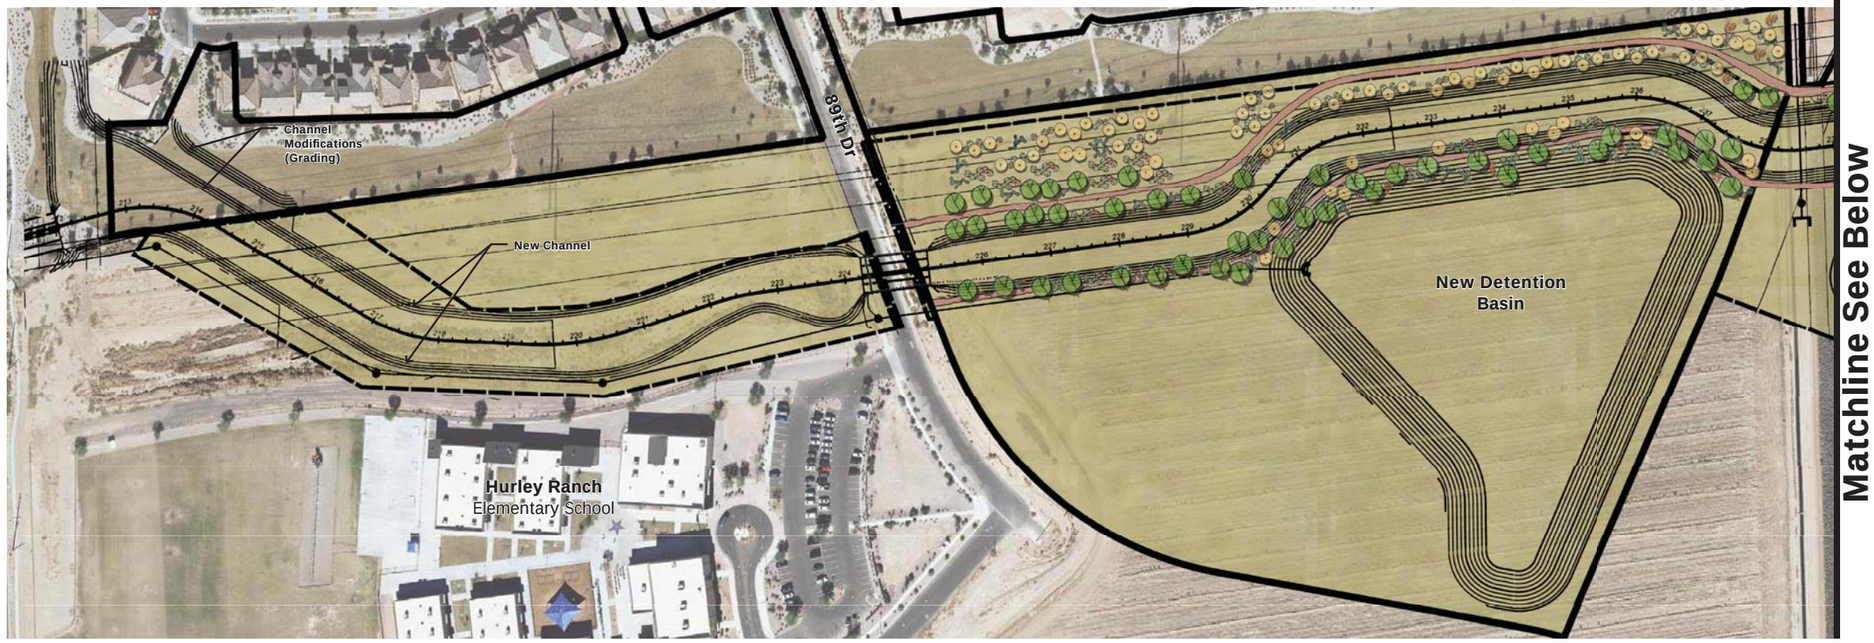

0' 50' 100' 200'

Scale 1"= 100'-0"

North

2801 West Durango Street, Phoenix, Arizona 85009, (602) 506-1501

www.fcd.maricopa.gov