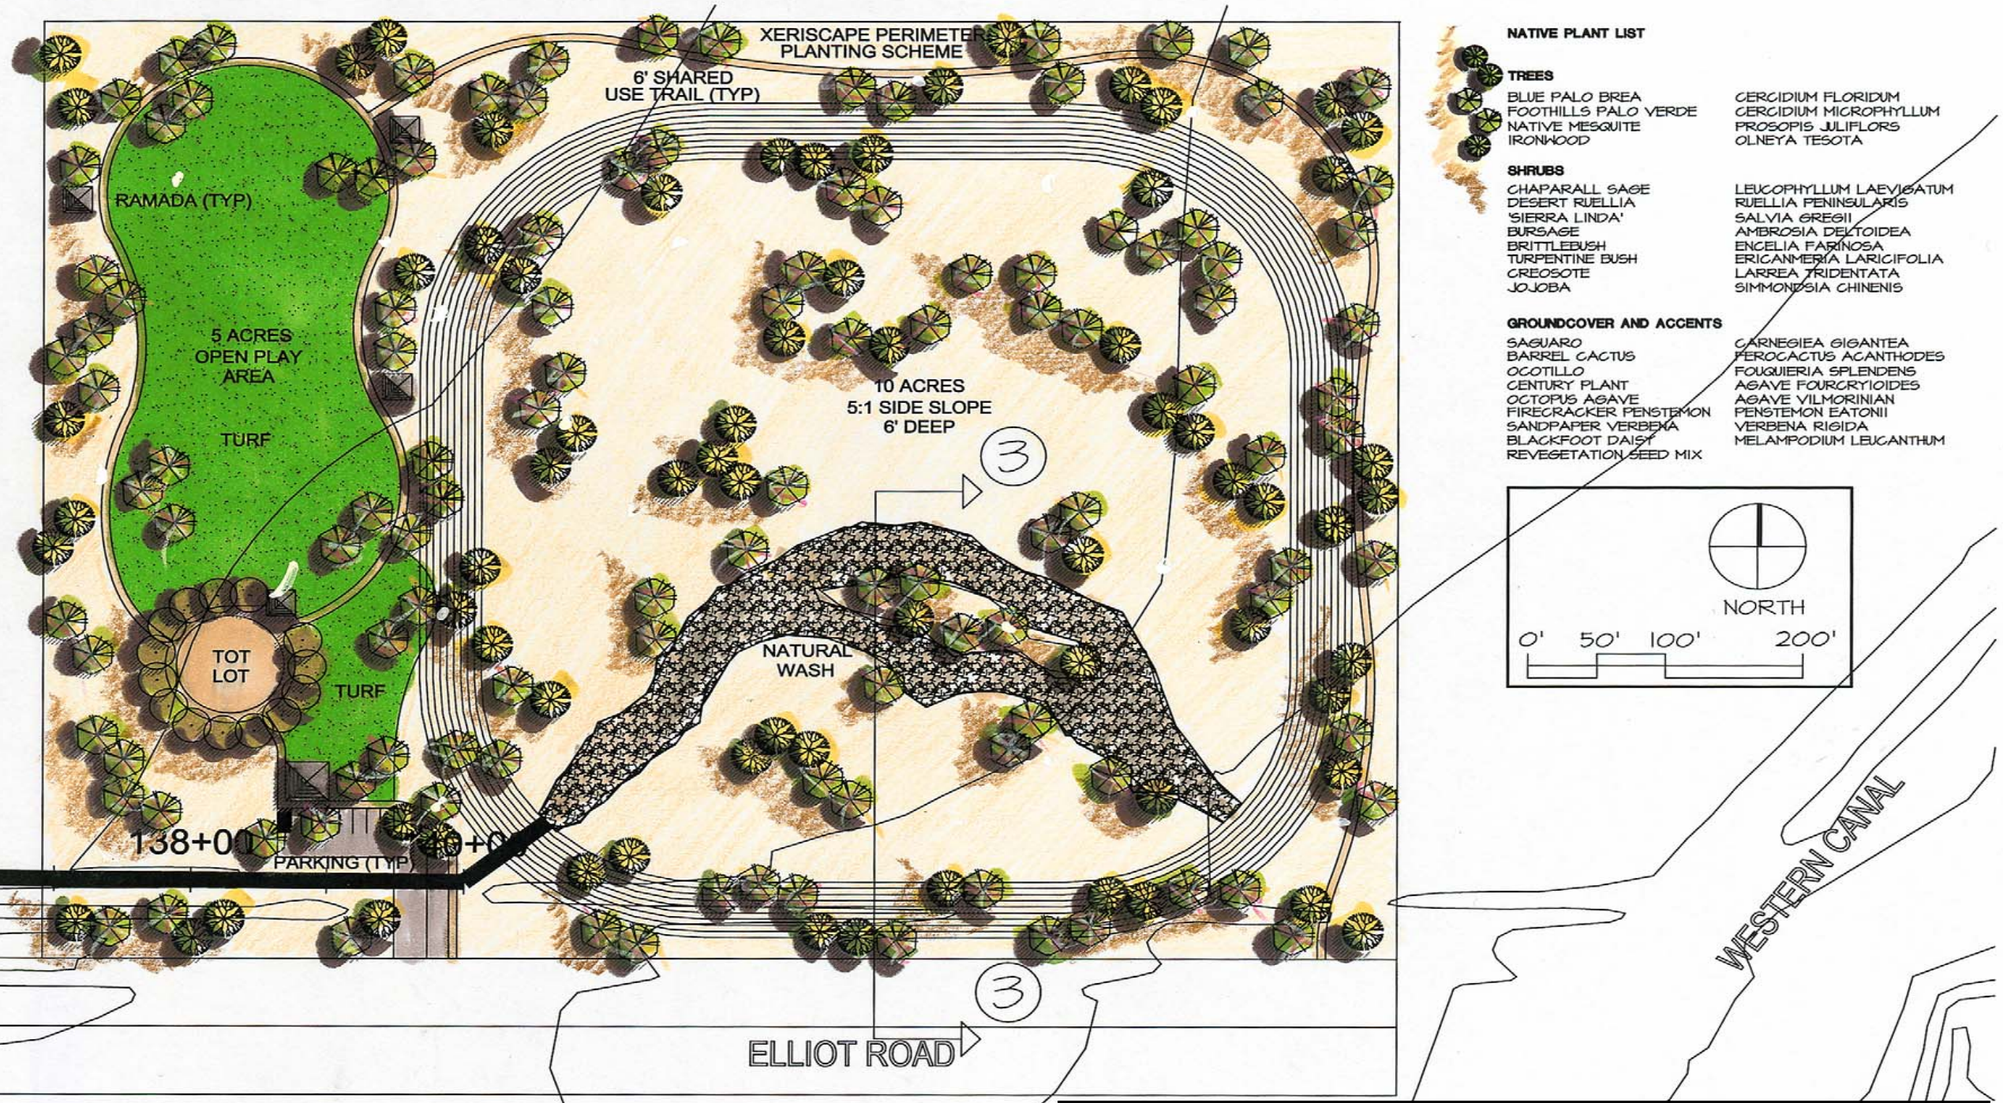

NATIVE PLANT LIST

TREES

BLUE PALO BREA	CERCIDIUM FLORIDUM
FOOTHILLS PALO VERDE	CERCIDIUM MICROPHYLLUM
NATIVE MESQUITE	PROSOPIS JULIFLORS
IRONWOOD	OLNEYA TESOTA

SHRUBS

CHAPARALL SAGE	LEUCOPHYLLUM LAEVIGATUM
DESERT RUELLIA	RUELLIA PENINSULARIS
'SIERRA LINDA'	SALVIA GREGII
BURSAGE	AMBROSIA DELTOIDEA
BRITTLEBUSH	ENCELIA FARINOSA
TURPENTINE BUSH	ERICANMERIA LARICIFOLIA
CREOSOTE	LARREA TRIDENTATA
JOJOBA	SIMMONDSIA CHINENIS

GROUNDCOVER AND ACCENTS

SAGUARO	CARNEGIEA GIGANTEA
BARREL CACTUS	FEROCACTUS ACANTHODES
OCOTILLO	FOUQUIERIA SPLENDENS
CENTURY PLANT	AGAVE FOURCRYIOIDES
OCTOPUS AGAVE	AGAVE VILMORINIAN
FIRECRACKER PENSTEMON	PENSTEMON EATONII
SANDPAPER VERBENA	VERBENA RIGIDA
BLACKFOOT DAISY	MELAMPODIUM LEUCANTHUM
REVEGETATION SEED MIX	

Typical of basins located at SRP Lateral (Western Canal) and 47th Avenue and Elliot Road

Rev	Date	Description	By

Job No.
Designed
Drawn DGB
Checked
Reviewed
Approved
Reg. No.
Plot Date

Issue Certification

PREPARED BY: HDR Engineering, Inc.

LAVEEN AREA DRAINAGE MASTER PLAN

ELLIOT ROAD BASIN SITE PLAN
ELLIOT ROAD AND 47TH AVE

NATURAL DESERT THEME LANDSCAPE PLAN

SP 3