Rainbow Valley Area Drainage Master Plan

Estrella Planning Unit

Alternative 2: New Regulations

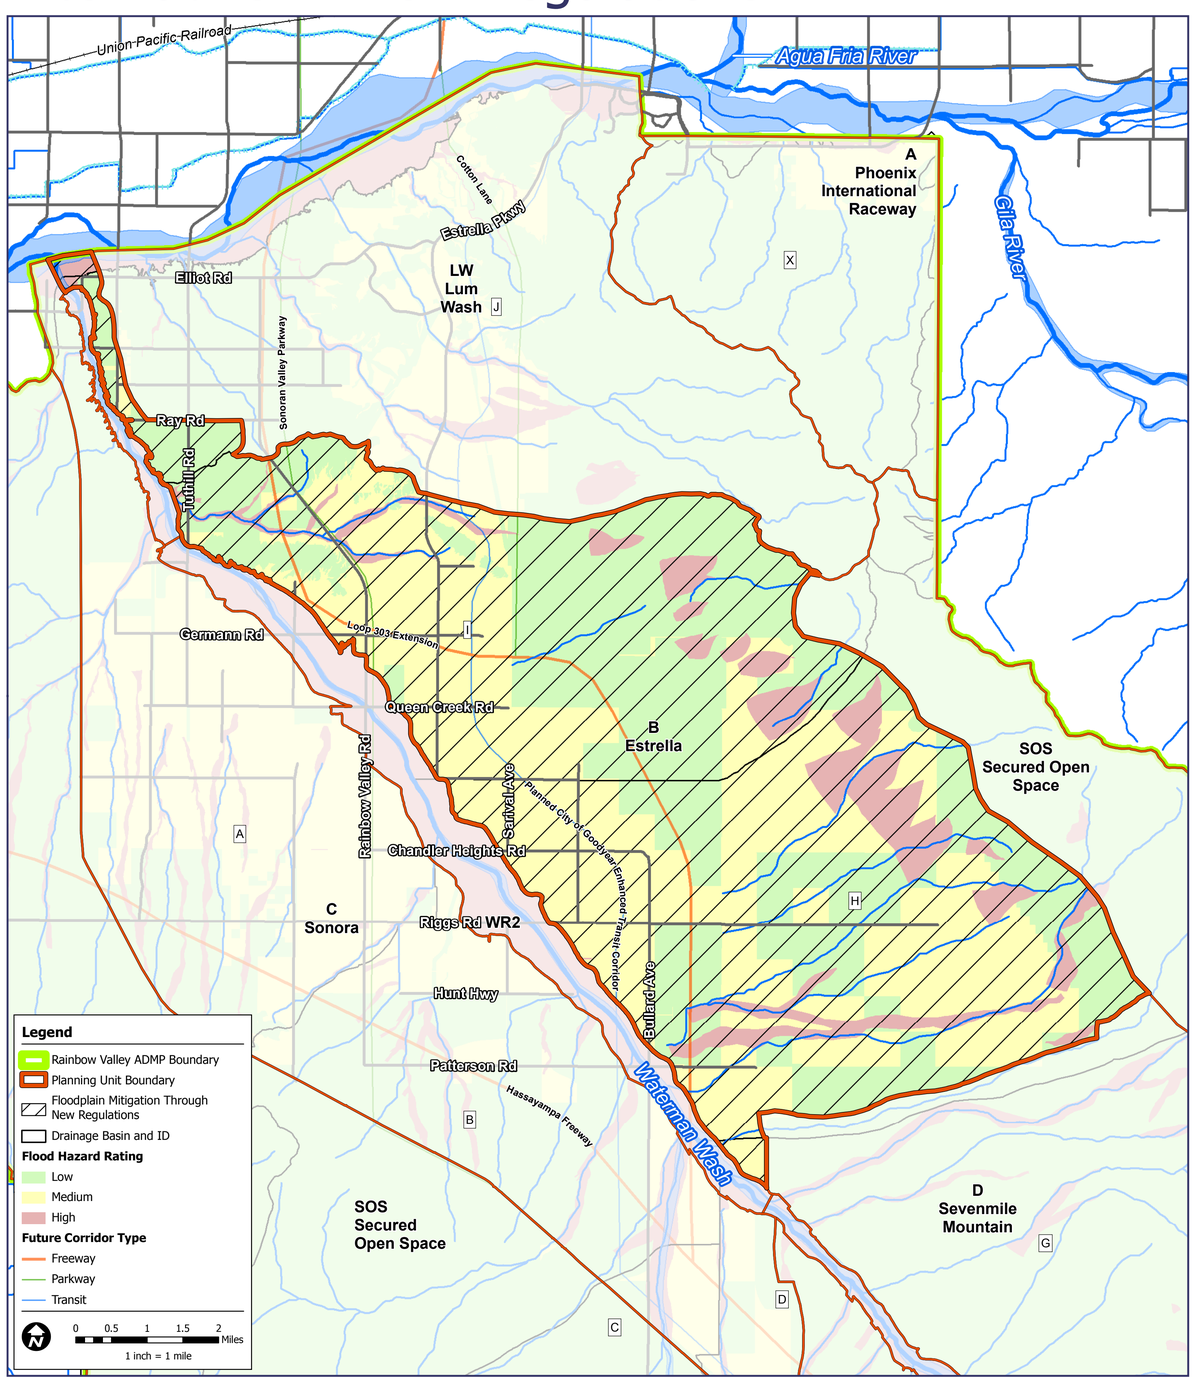

Alternative 3: Structural Conveyance

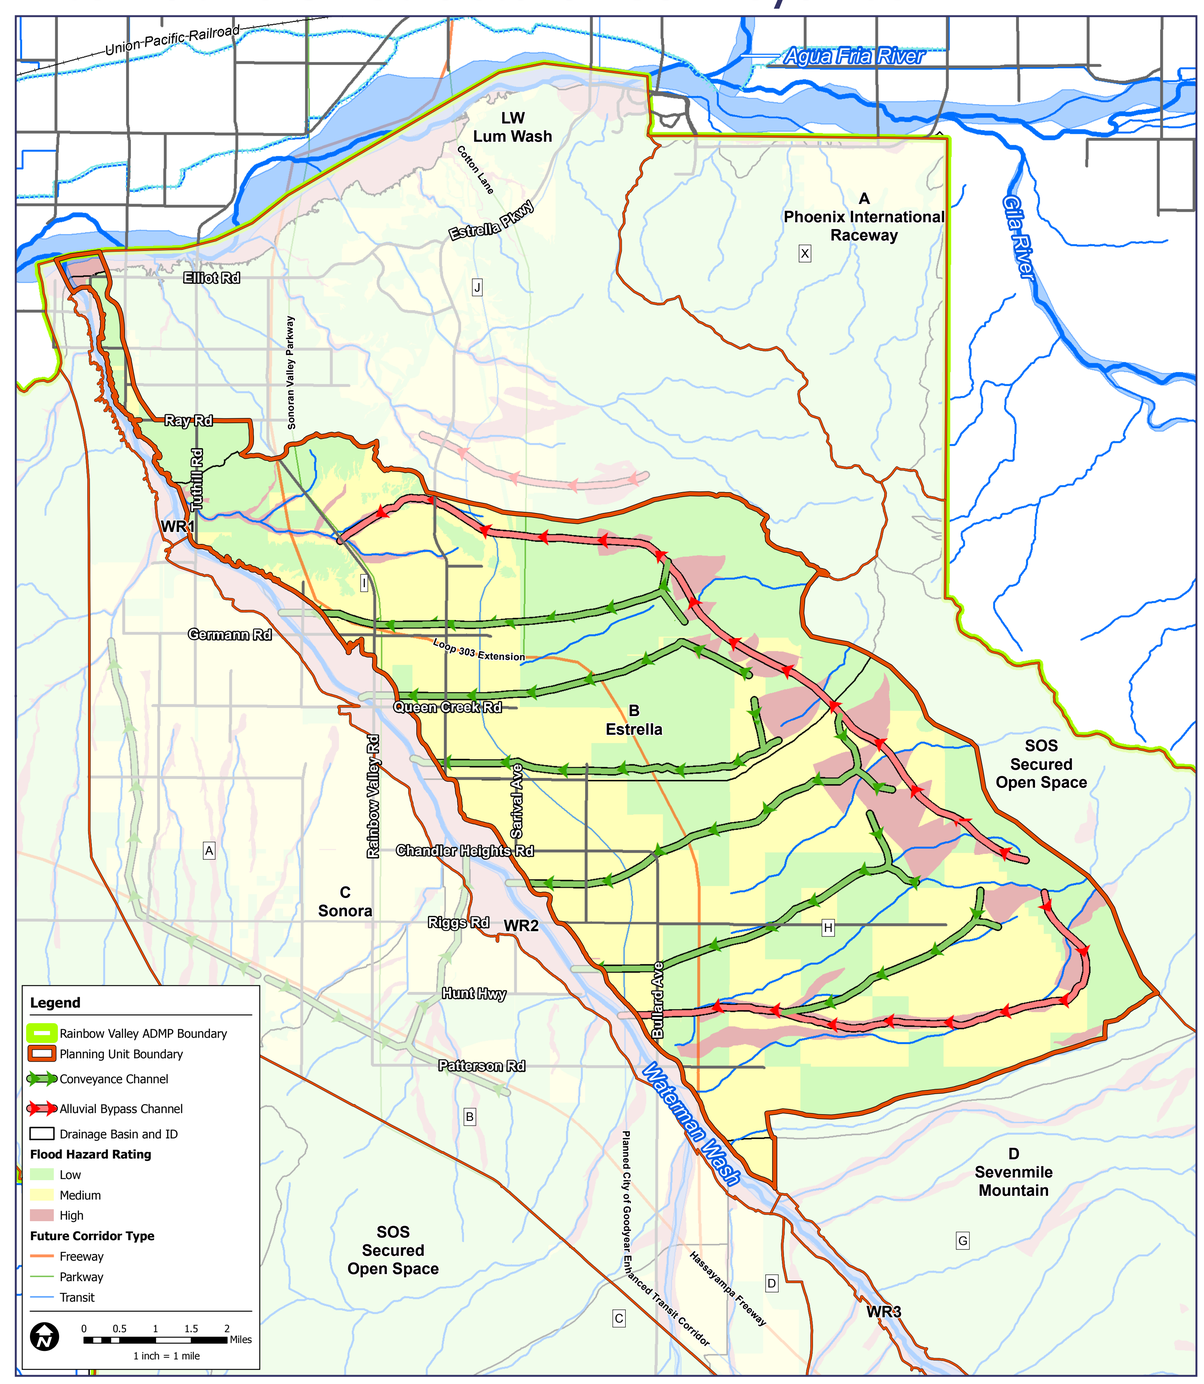

Alternative 4: Structural Storage, Transportation

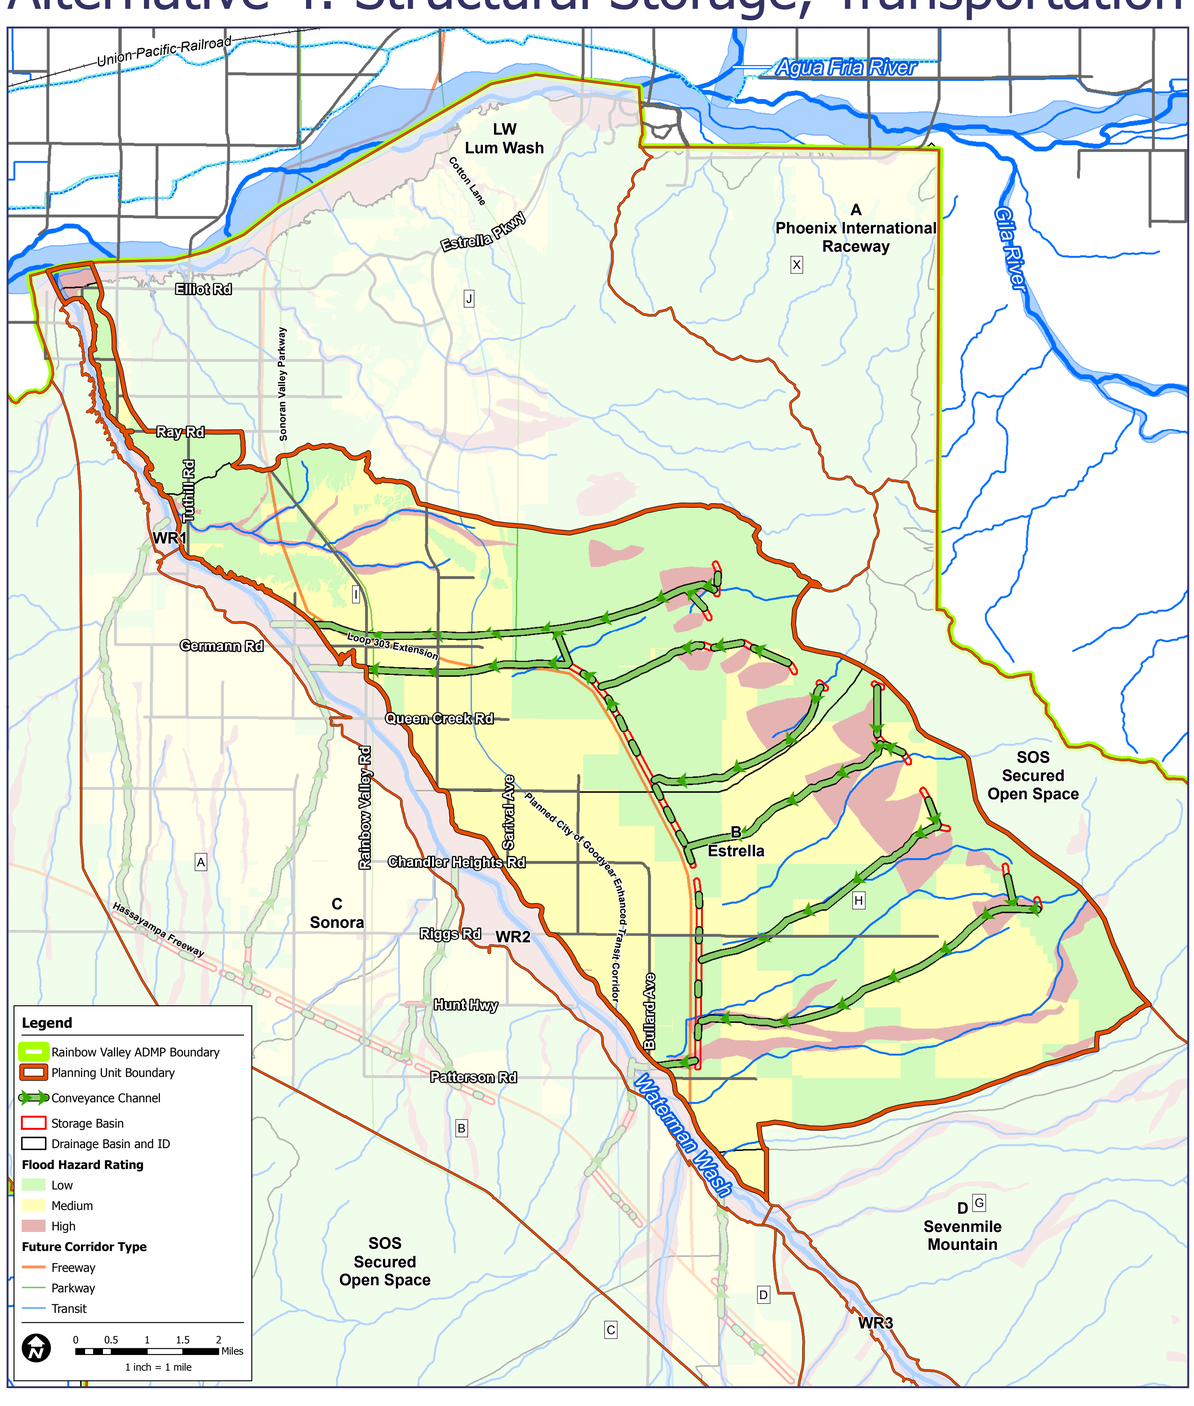
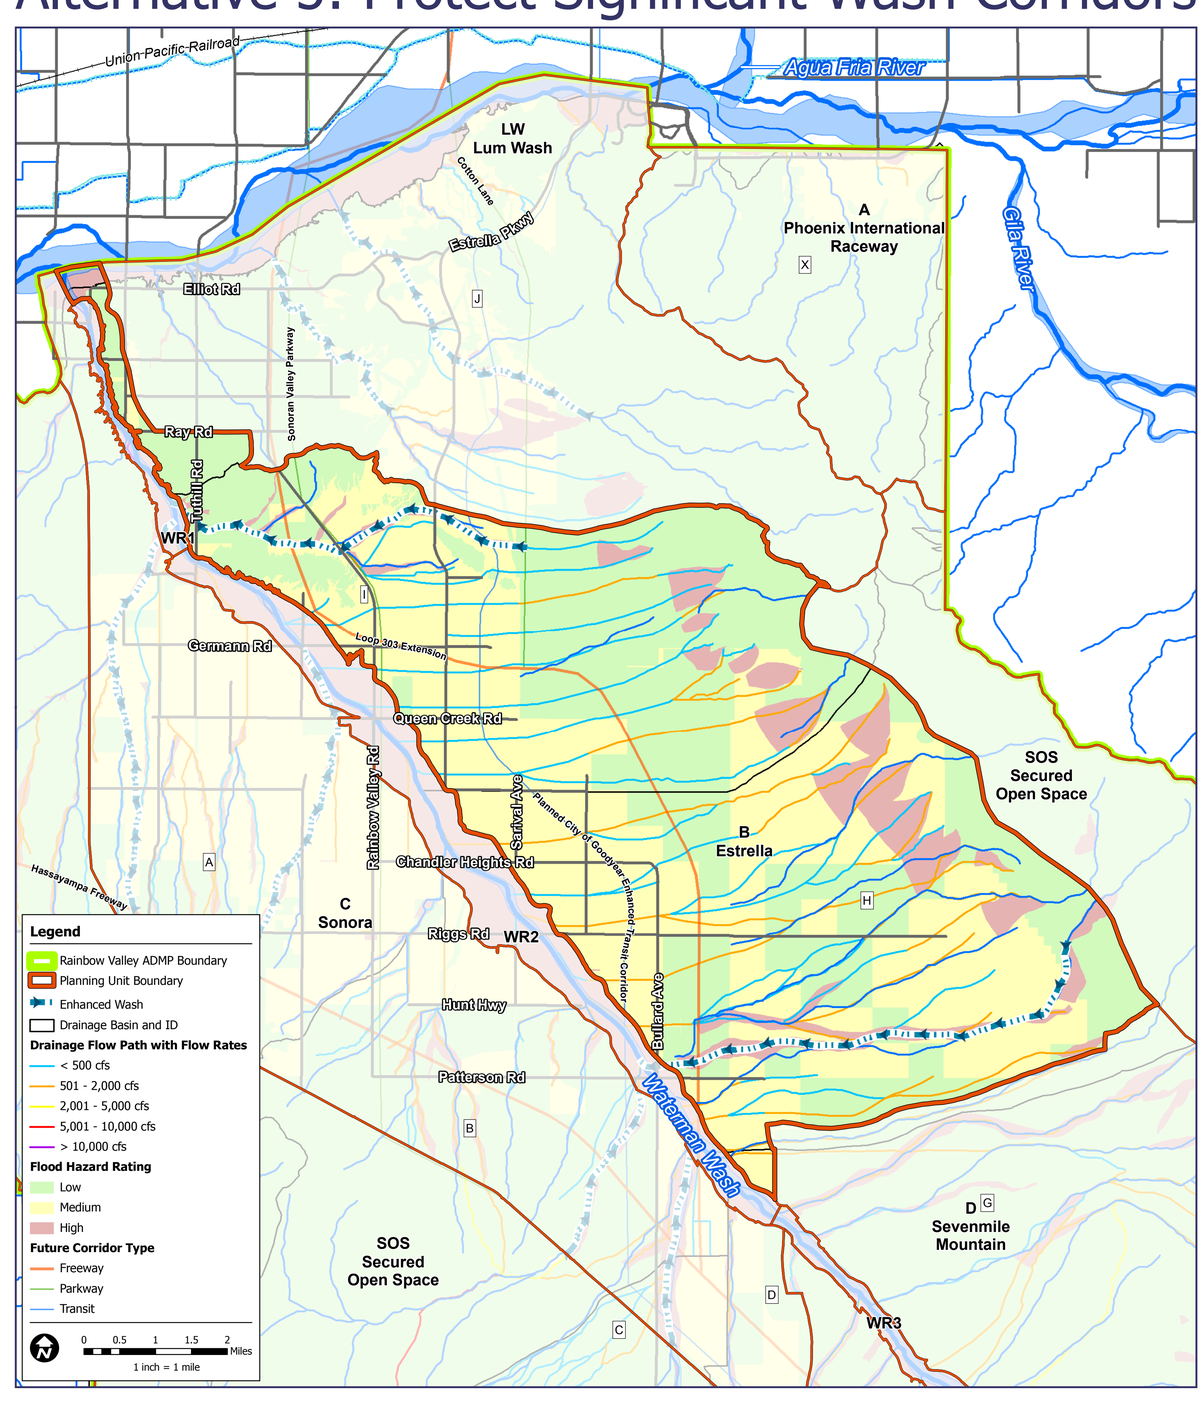
Alternative 5: Protect Significant Wash Corridors