SONOQUI WASH CHANNELIZATION PHASE II

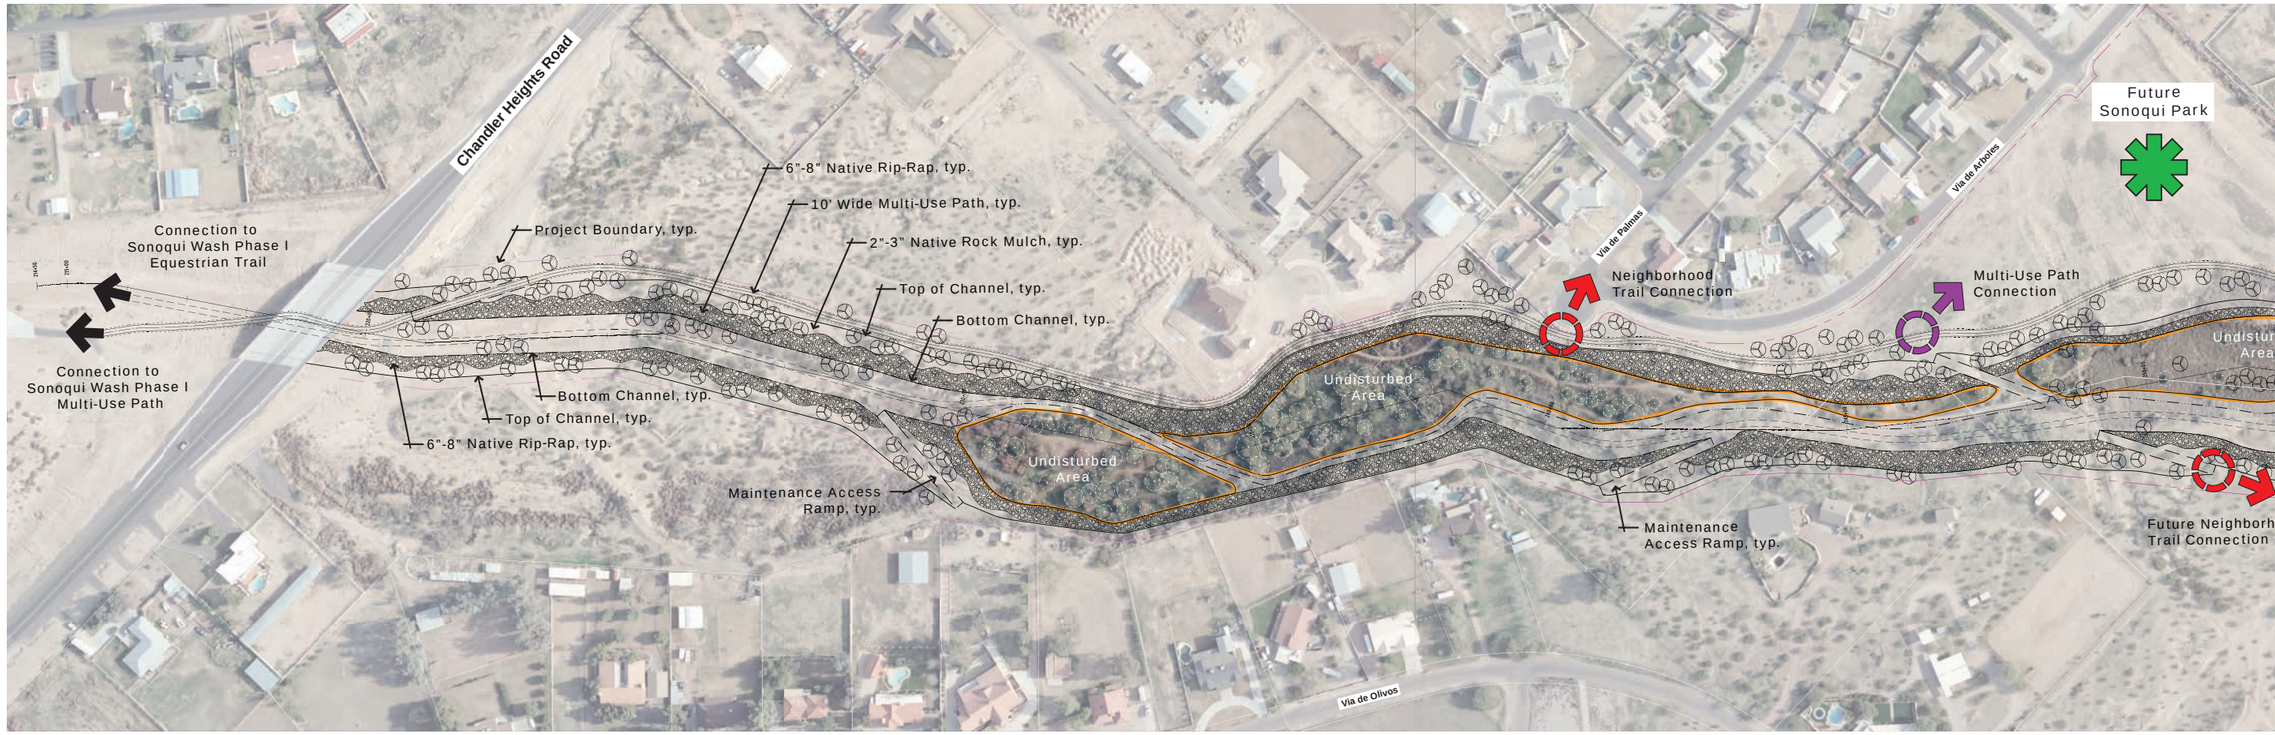

Chandler Heights Road to Riggs Road

Multi-Use/Aesthetic/Landscape Concept

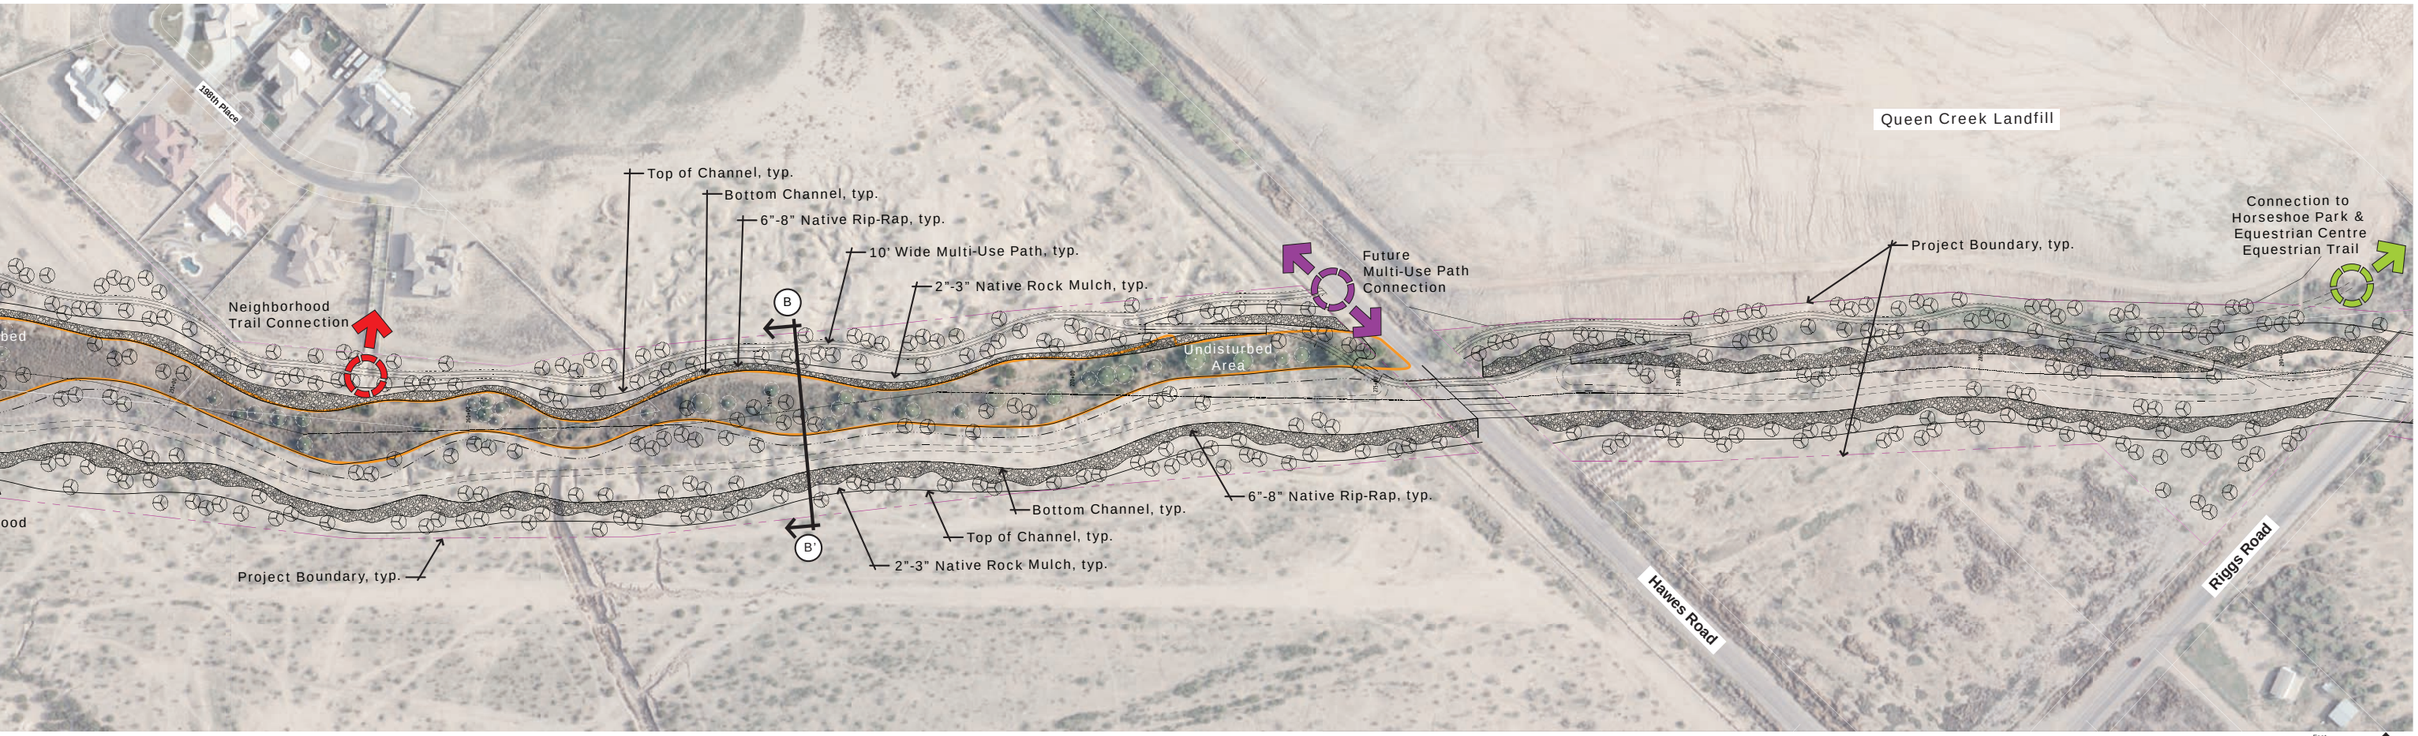
198th Place
Neighborhood
Trail Connection
Top of Channel, typ.
Bottom Channel, typ.
6"-8" Native Rip-Rap, typ.
10' Wide Multi-Use Path, typ.
2"-3" Native Rock Mulch, typ.
B
B'
Future
Multi-Use Path
Connection
Undisturbed
Area
Project Boundary, typ.
Queen Creek Landfill
Connection to
Horseshoe Park &
Equestrian Centre
Equestrian Trail
Hawes Road
Riggs Road
Feet
0
50
100