SOUTH PHOENIX TWO BASINS PROJECT
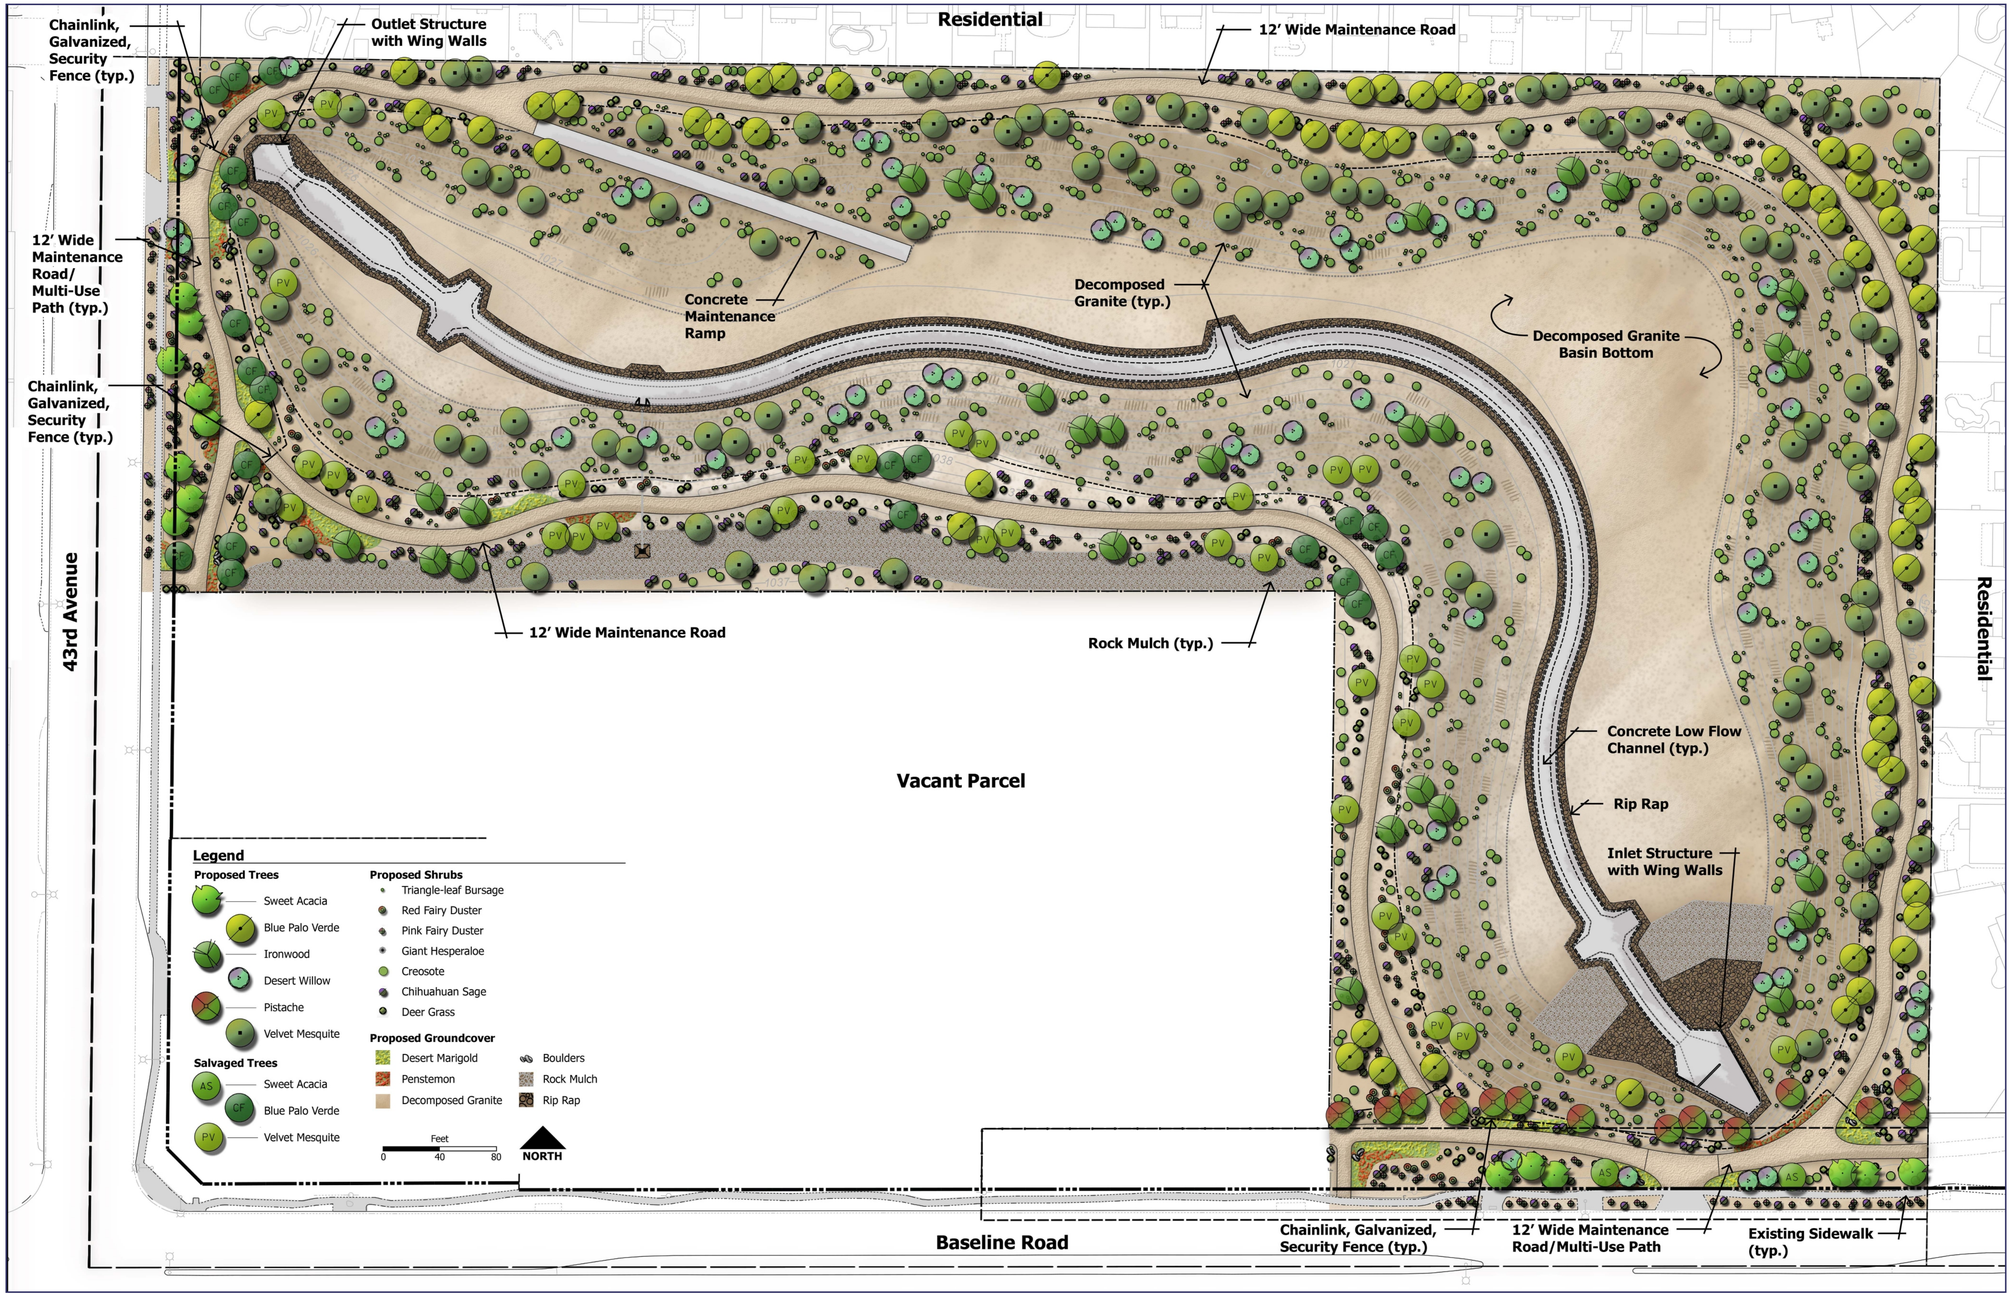
43rd Avenue Basin