Sun Valley Area Drainage Master Plan

Alternative A

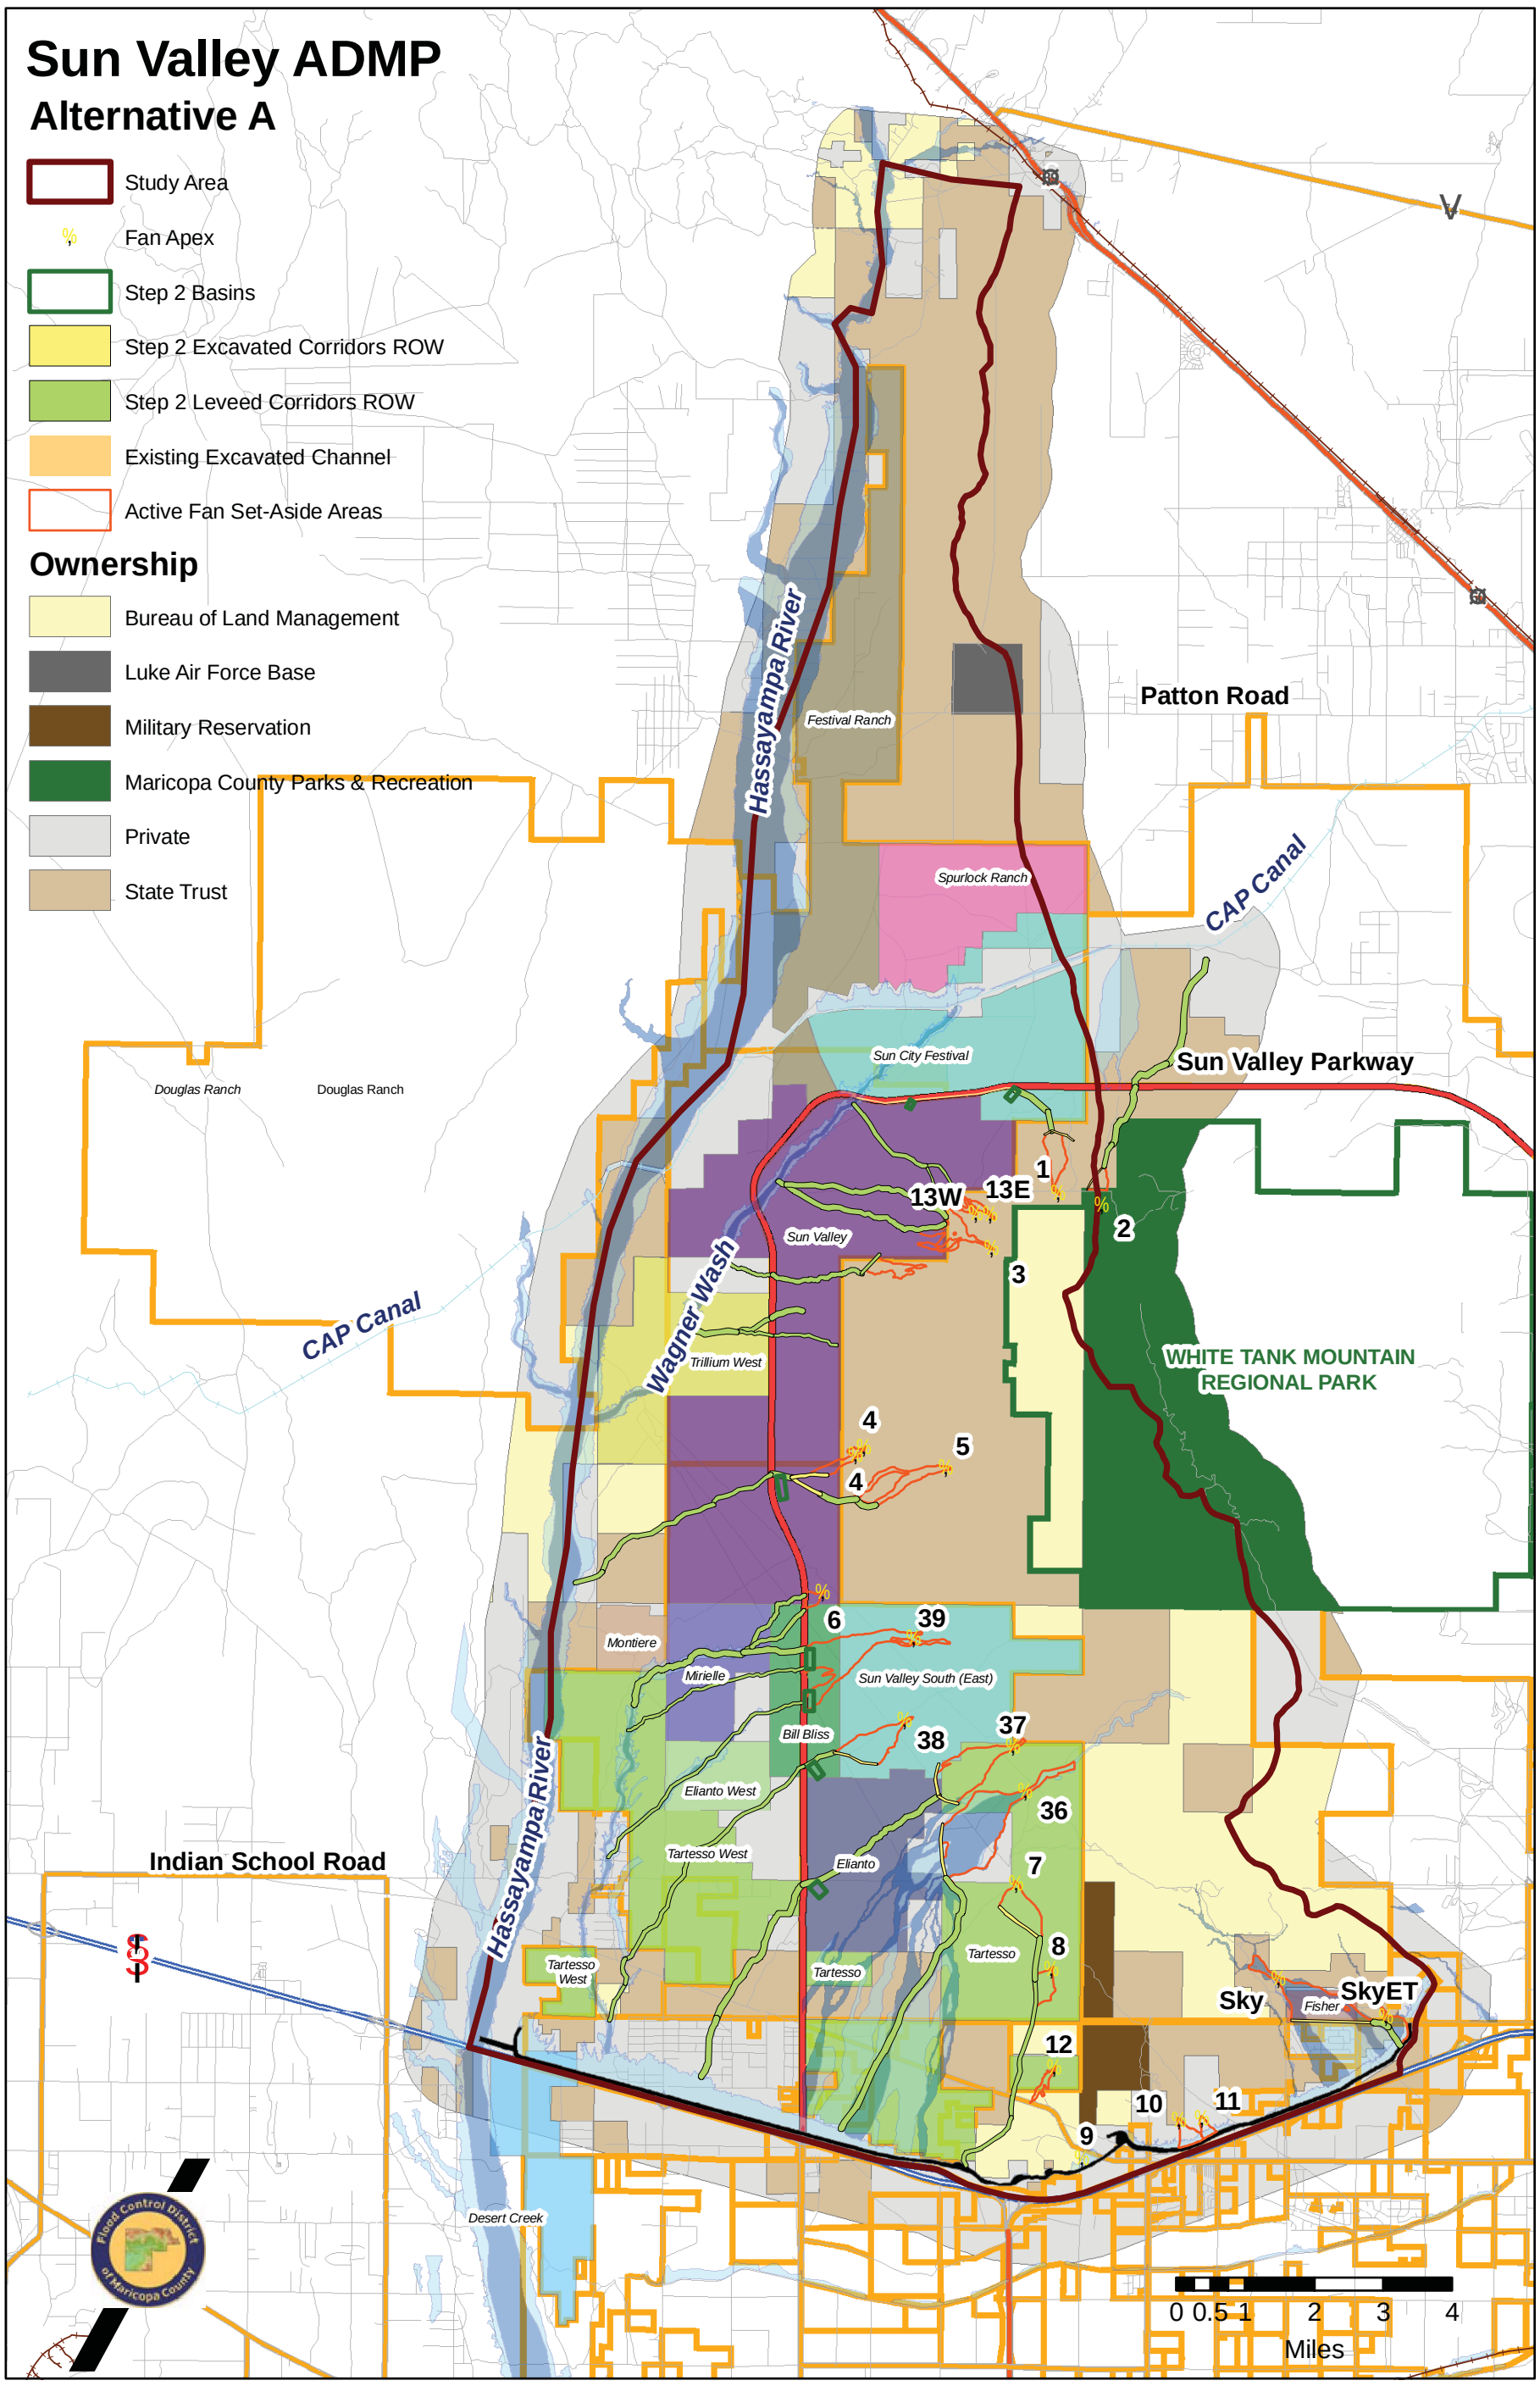

2801 West Durango Street, Phoenix, Arizona 85009, (602) 506-1501