WITTMANN AREA DRAINAGE MASTER PLAN

RECOMMENDED IMPROVEMENTS

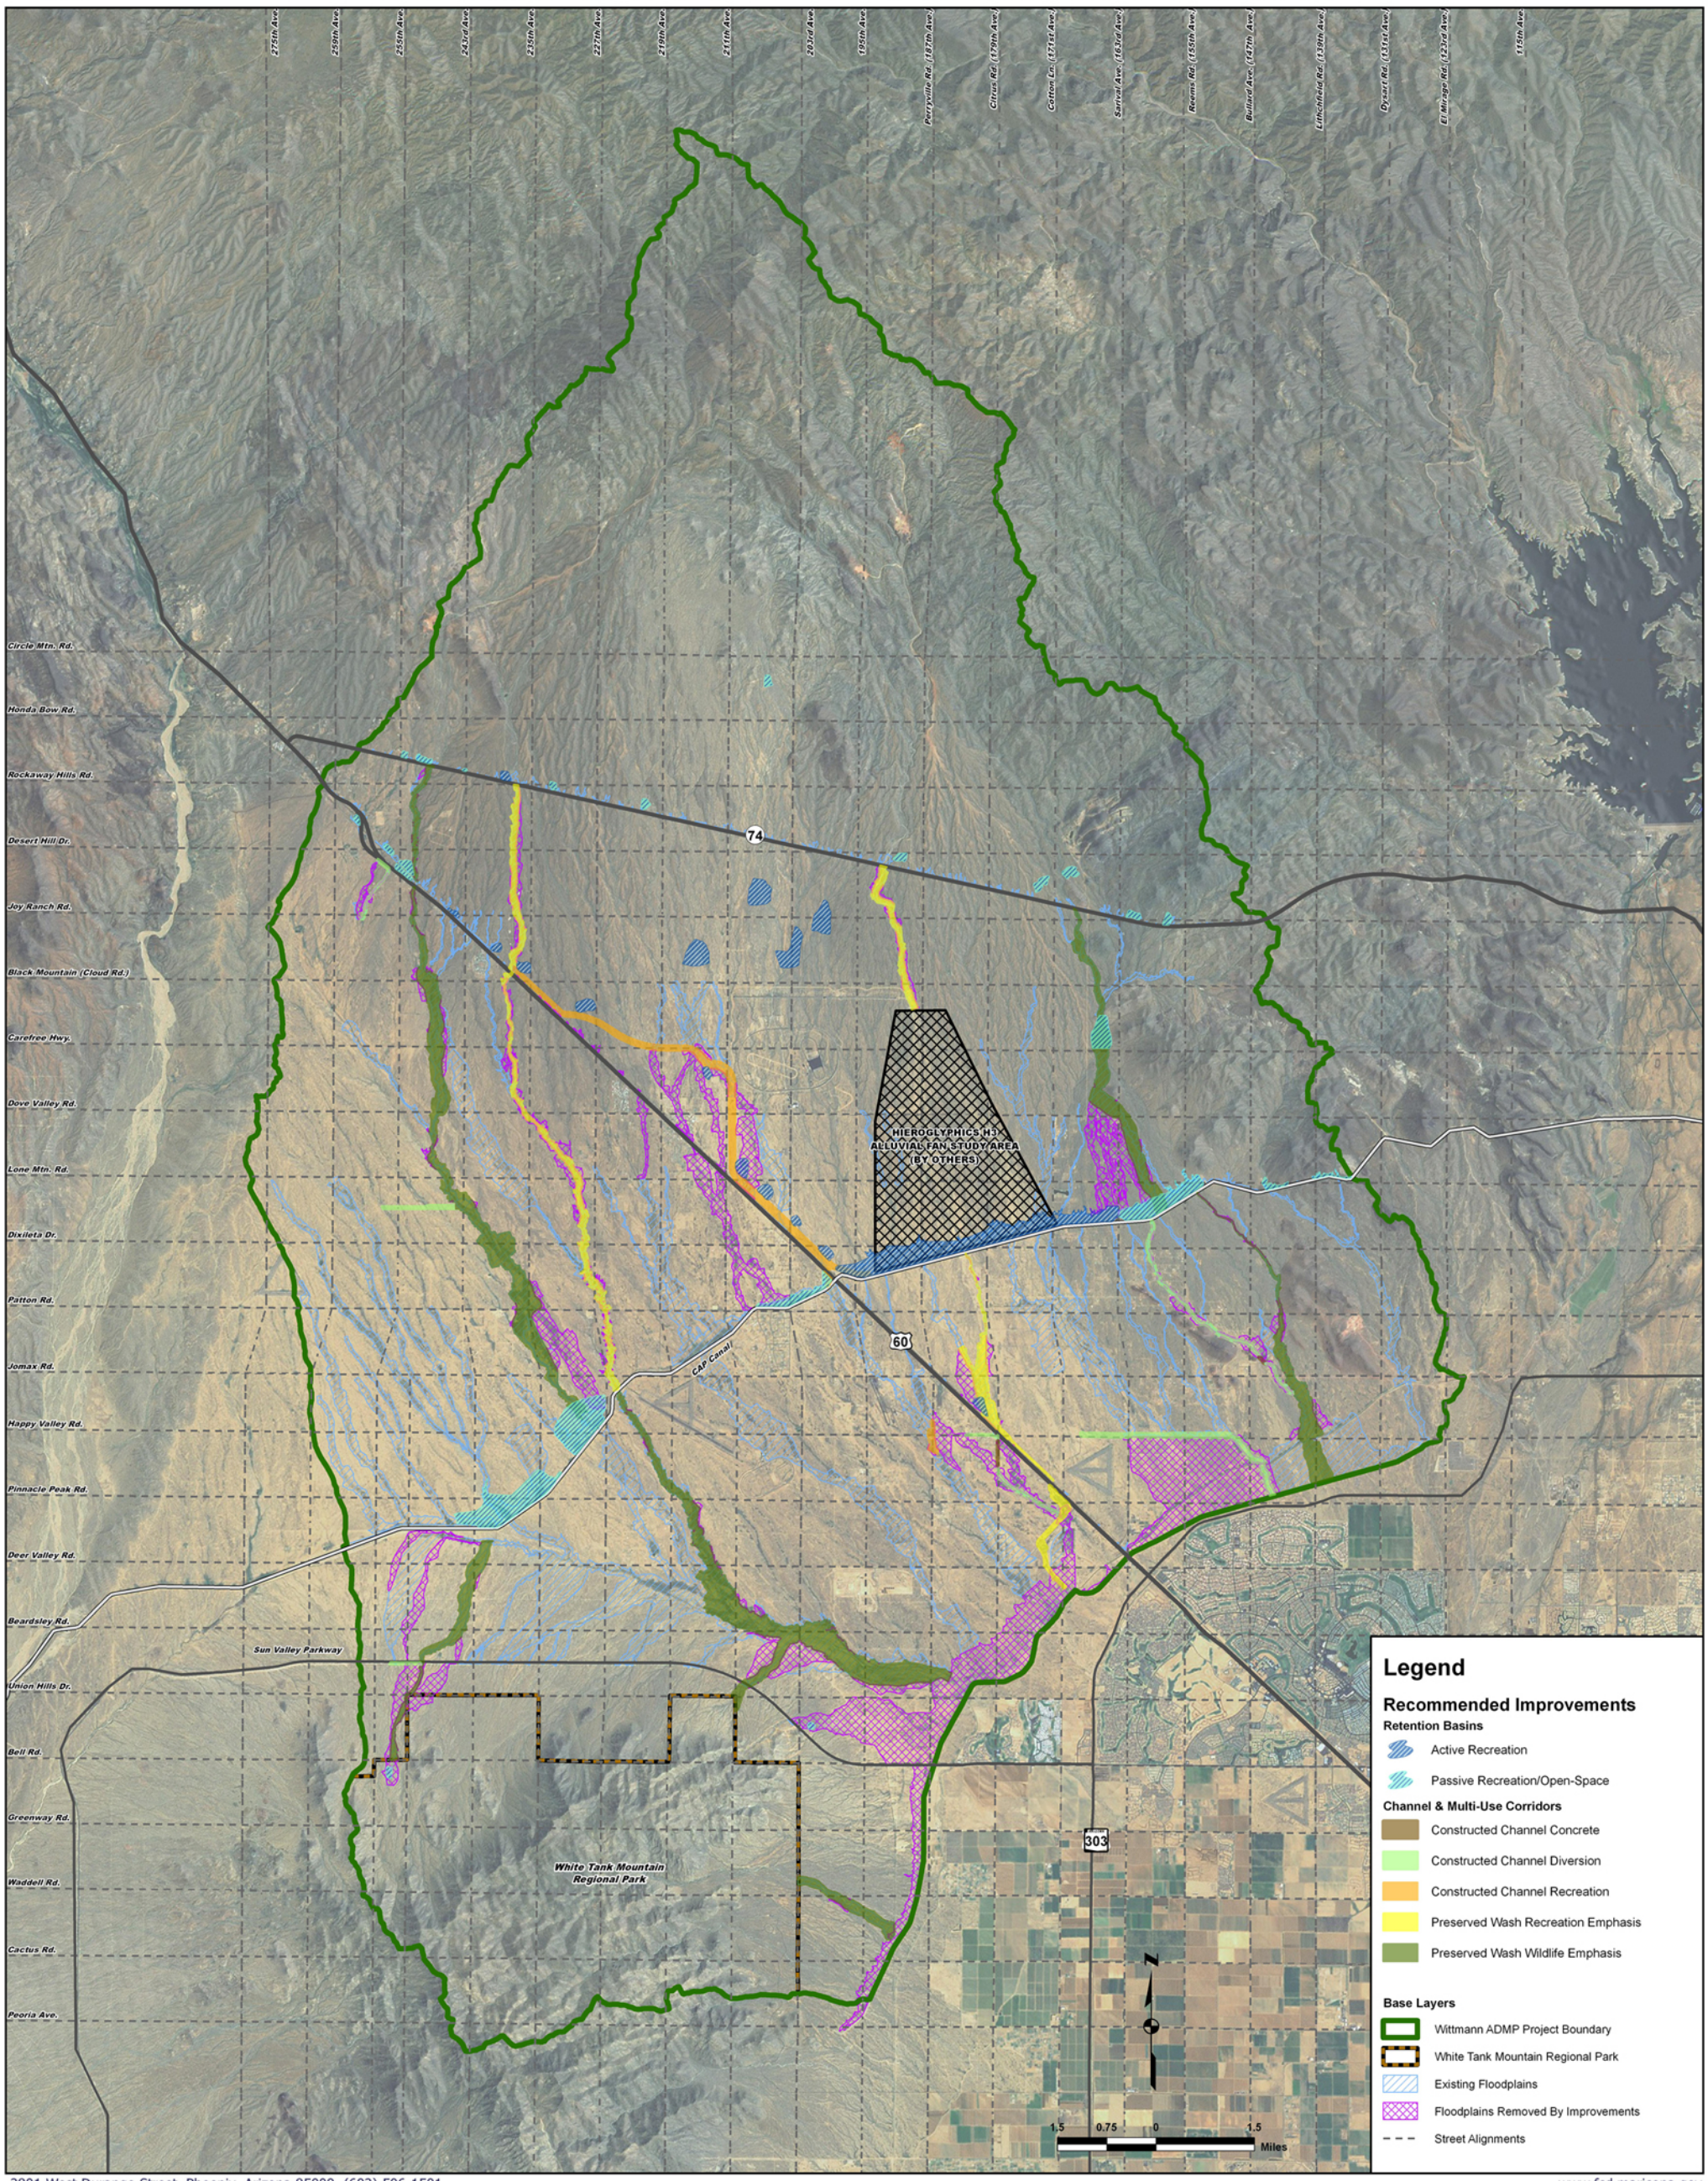

2801 West Durango Street, Phoenix, Arizona 85009, (602) 506-1501