E 540,000 | E 541,000 | E 542,000 | E 543,000 | E 544,000 | E 545,000 | E 546,000 | E 547,000

N 907,000 | N 906,000 | N 905,000 | N 904,000 | N 903,000

△ No. 20
1249.74

△ No. 17
1262.69

Stereo Position
1264.7

No. 6
1254.11

No. 7
1257.69

No. 25
1267.79

△ No. 21
1254.37

△ No. 24
1265.98

GILBERT ROAD

W.L. 1211.5

W.L. 1207.5

WATER LEVEL 1222.5

WATER LEVEL 1243.0

C.B.

ORCHARD

ORCHARD

MATCH TO SHEET 2 OF 5

CENTRAL FILES
PHOENIX 301

SALT RIVER PROJECT/GILBERT RD
TO GRANITE REEF DAM
S.R.P.
FLOWN 1988

SALT RIVER PROJECT, "Gilbert Road to Granite Reef Dam", Scale 1"=200', 2' Contour Interval, Date of Photography 5-20-88, Sheet 1 of 5, (C.A.S. No. 880516)

E 547,000 E 548,000 E 549,000 E 550,000 E 551,000 E 552,000 E 553,000 E 554,000

N 907,000 N 906,000 N 905,000 N 904,000 N 903,000

No. 15
1275.73

No. 4
1270.68

No. 5
1267.30

No. 27
1289.90

ORCHARD

C.B.

VALLVISTA DRIVE

MATCH TO SHEET 3 OF 5

MATCH TO SHEET 1 OF 5

SALT RIVER PROJECT "Gilbert Road to Granite Reef Dam" Scale 1"=200' 2' Contour Interval Date of Photography 5-20-88 Sheet 2 of 5 (C.A.S. No. 880516)

MATCH TO SHEET 2 OF 5

MATCH TO SHEET 4 OF 5

No. 13
1286.68

No. 4
1270.68

W.L. 1253.0

WATER LEVEL 1254.5

W.L. 1253.5

WATER LEVEL 1254.5

W.L. 1250.5

W.L. 1255.0

C.B.

C.B.

C.B.

N 905,000

N 904,000

N 903,000

N 902,000

N 906,000

N 907,000

N 908,000

N 909,000

E 550,000

E 551,000

E 552,000

E 553,000

E 554,000

E 555,000

E 556,000

E 557,000

E 558,000

SALT RIVER PROJECT, "Gilbert Road to Granite Reef Dam", Scale 1"=200', 2' Contour Interval, Date of Photography 5-20-88, Sheet 3 of 5, (C.A.S. No. 880516)

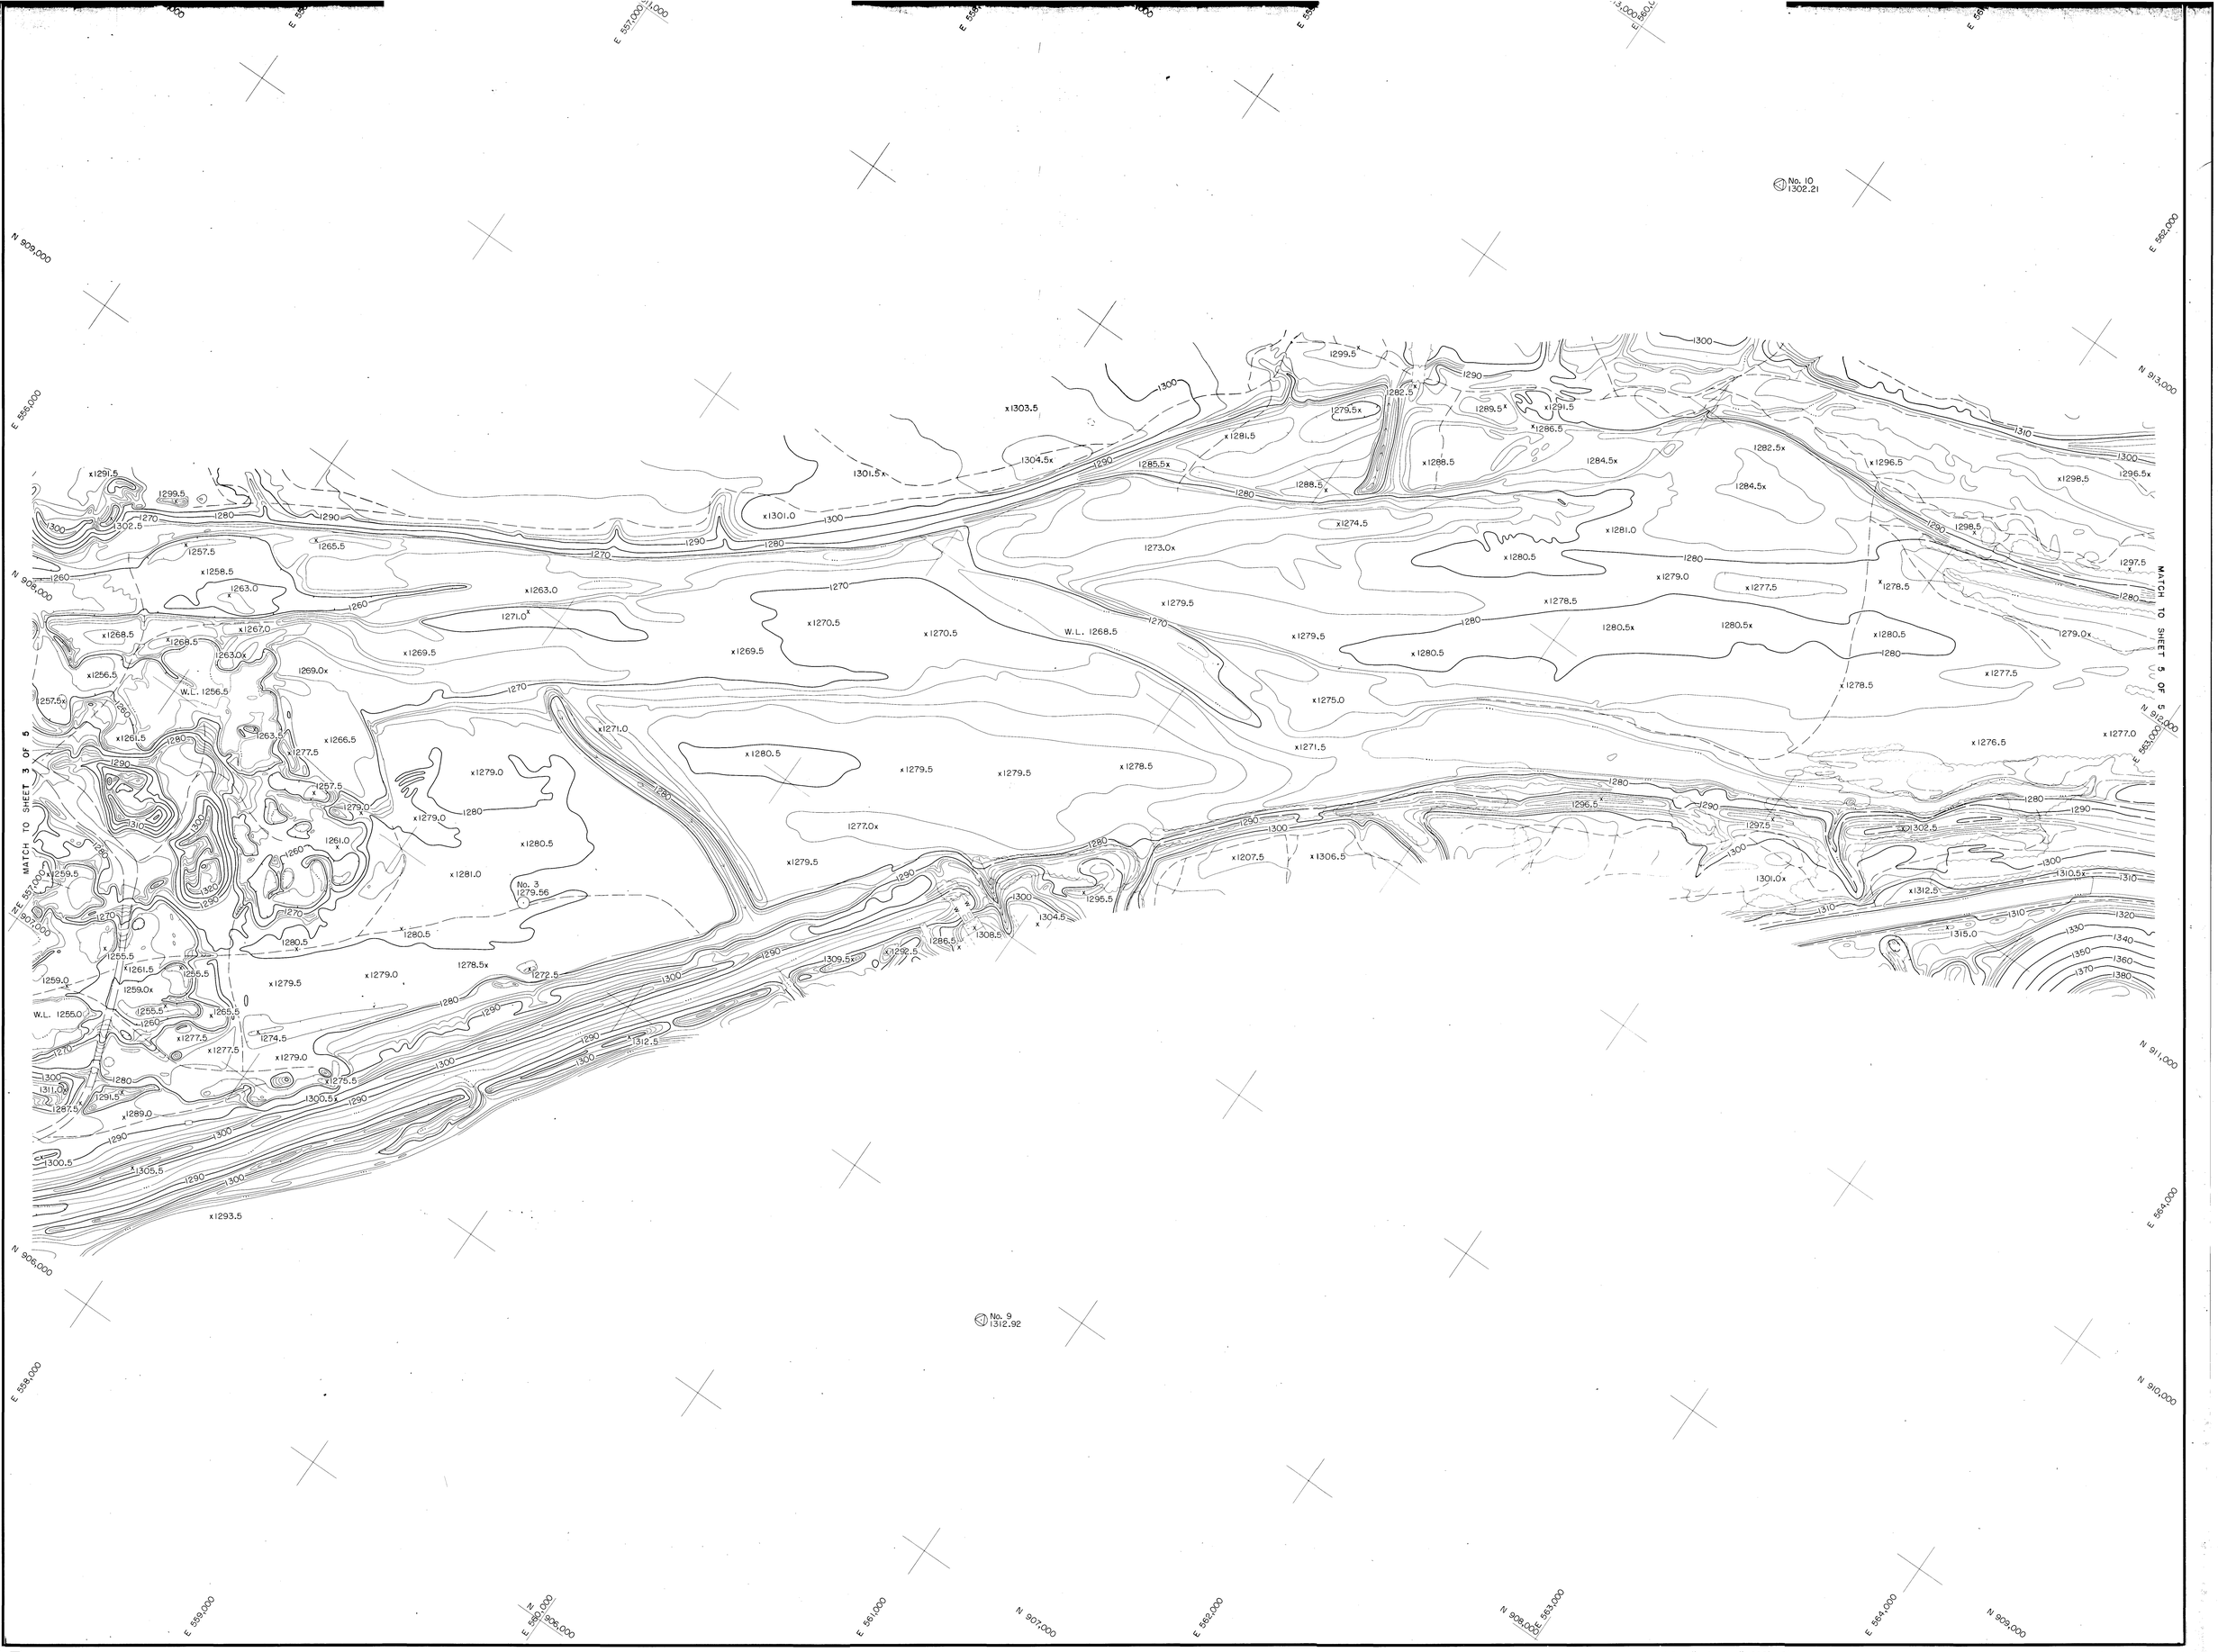

SALT RIVER PROJECT, "Gilbert Road to Granite Reef Dam", Scale 1"=200', 2' Contour Interval, Date of Photography 5-20-88, Sheet 4 of 5. (C.A.S. No. 880516)

SALT RIVER PROJECT, "Gilbert Road to Granite Reef Dam", Scale 1"=200', 2' Contour Interval, Date of Photography 5-20-98, Sheet 5 of 5, (C.A.S. No. RP0516)