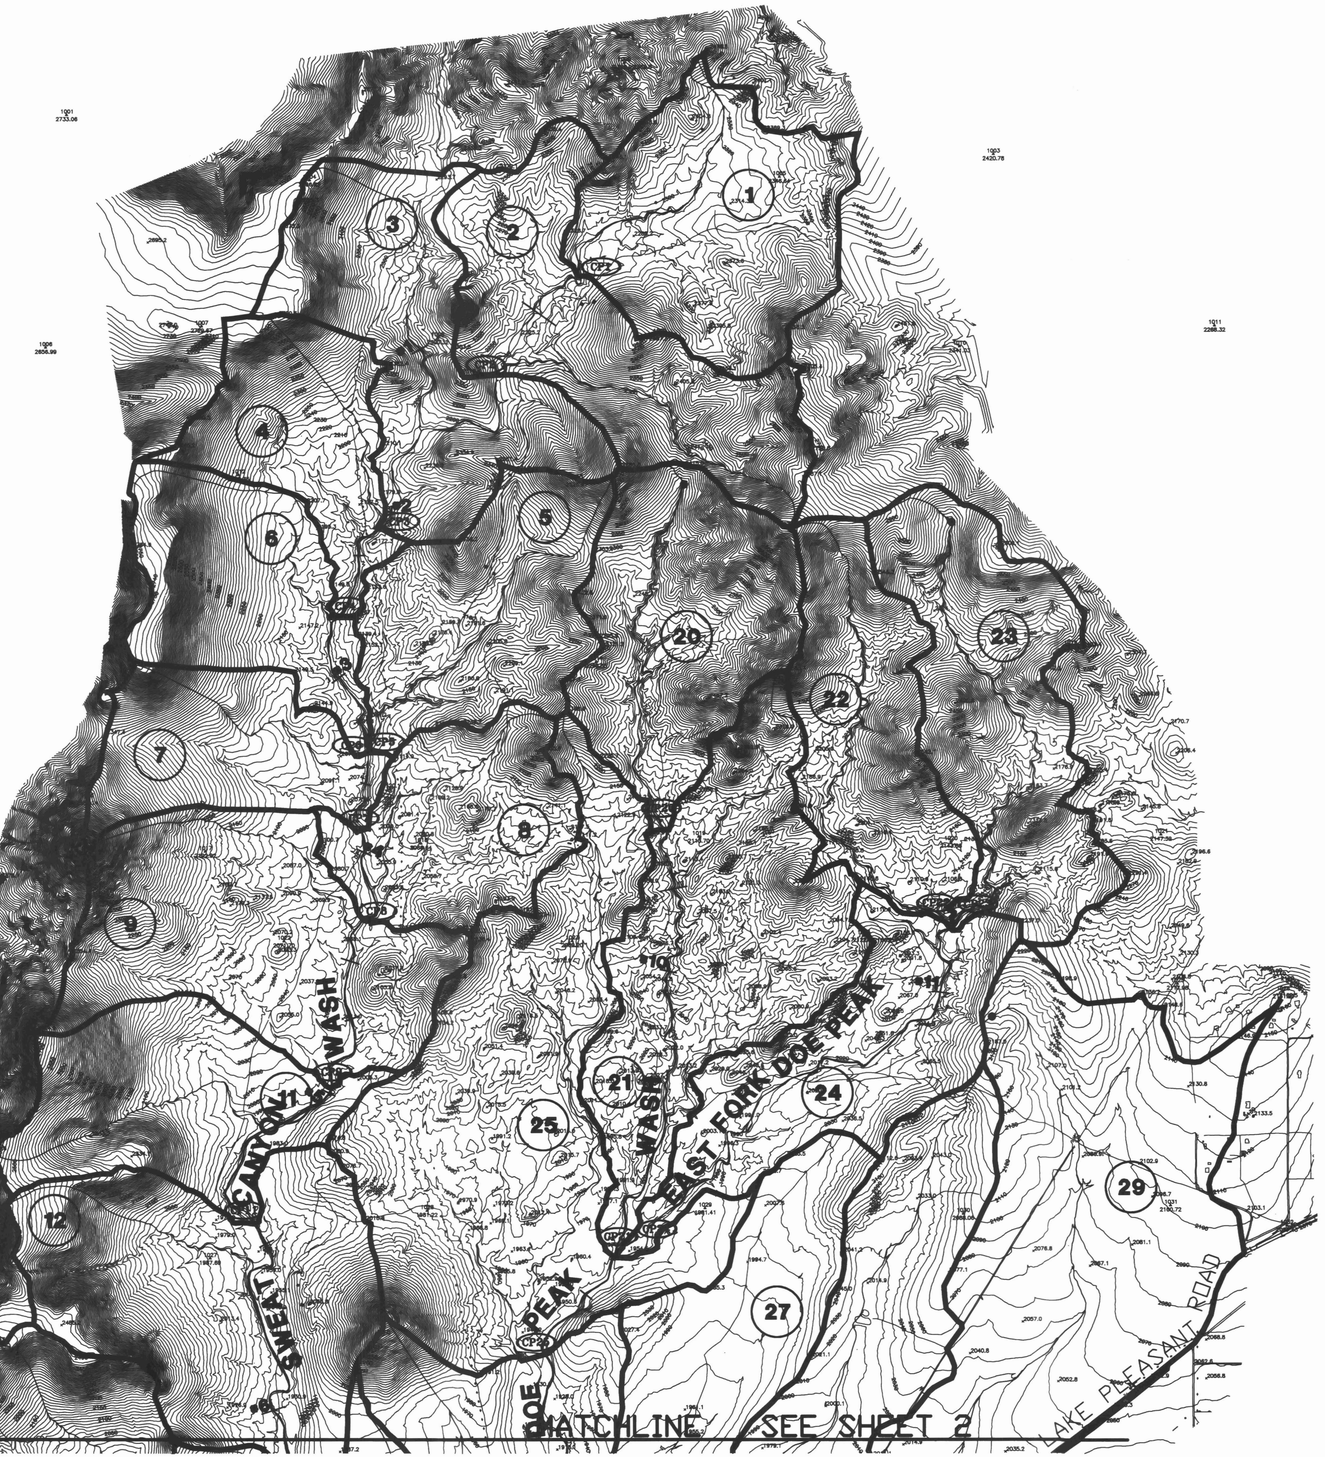

0 500 1000 2000

SCALE: 1"=1000'

LEGEND

- (3) DRAINAGE AREA DESIGNATION
- DRAINAGE AREA BOUNDARY LINE
- (CP3) CONCENTRATION POINT
- ● SUB-BASIN CENTROID
- DRAINAGE PATH
- TIME OF CONCENTRATION PATH
- ●6 HEC-1 ROUTING XSEC

WATERSHED MAP
SWEAT CANYON WASH
FLOOD INSURANCE STUDY

EXHIBIT A

CENTRAL FILES
FCD # 302

AERIAL MAPPING COMPANY, INC.
DAVID EVANS AND ASSOCIATES
FLOWN 9/23/97 AND 11/7/97

THIS MAP WAS PREPARED BY PHOTOGRAMMETRIC METHODS TO NATIONAL MAP ACCURACY STANDARDS
1"= 600' AND 1"= 1583' HORIZONTAL SCALE AND 2' AND 10' CONTOUR INTERVALS AND BASED ON GROUND
CONTROL SURVEY DATA PROVIDED BY DAVID EVANS AND ASSOCIATES

Sweat Canyon F.I.S.
Hydrology Exibits 4-0
FCD 97-12 271
302 MWD

JOB NO. MARI0029	DAVID EVANS AND ASSOCIATES, INC
DWG # M29EXHA1	2929 E. CAMELBACK ROAD
DATE 5/98	PHOENIX, AZ. 85016-3446 (602) 956-9850
SHEET 1 OF 2	

XXXX-0000 tjcl 06/25/98 10:23:11 tjcl M29exha1.dwg

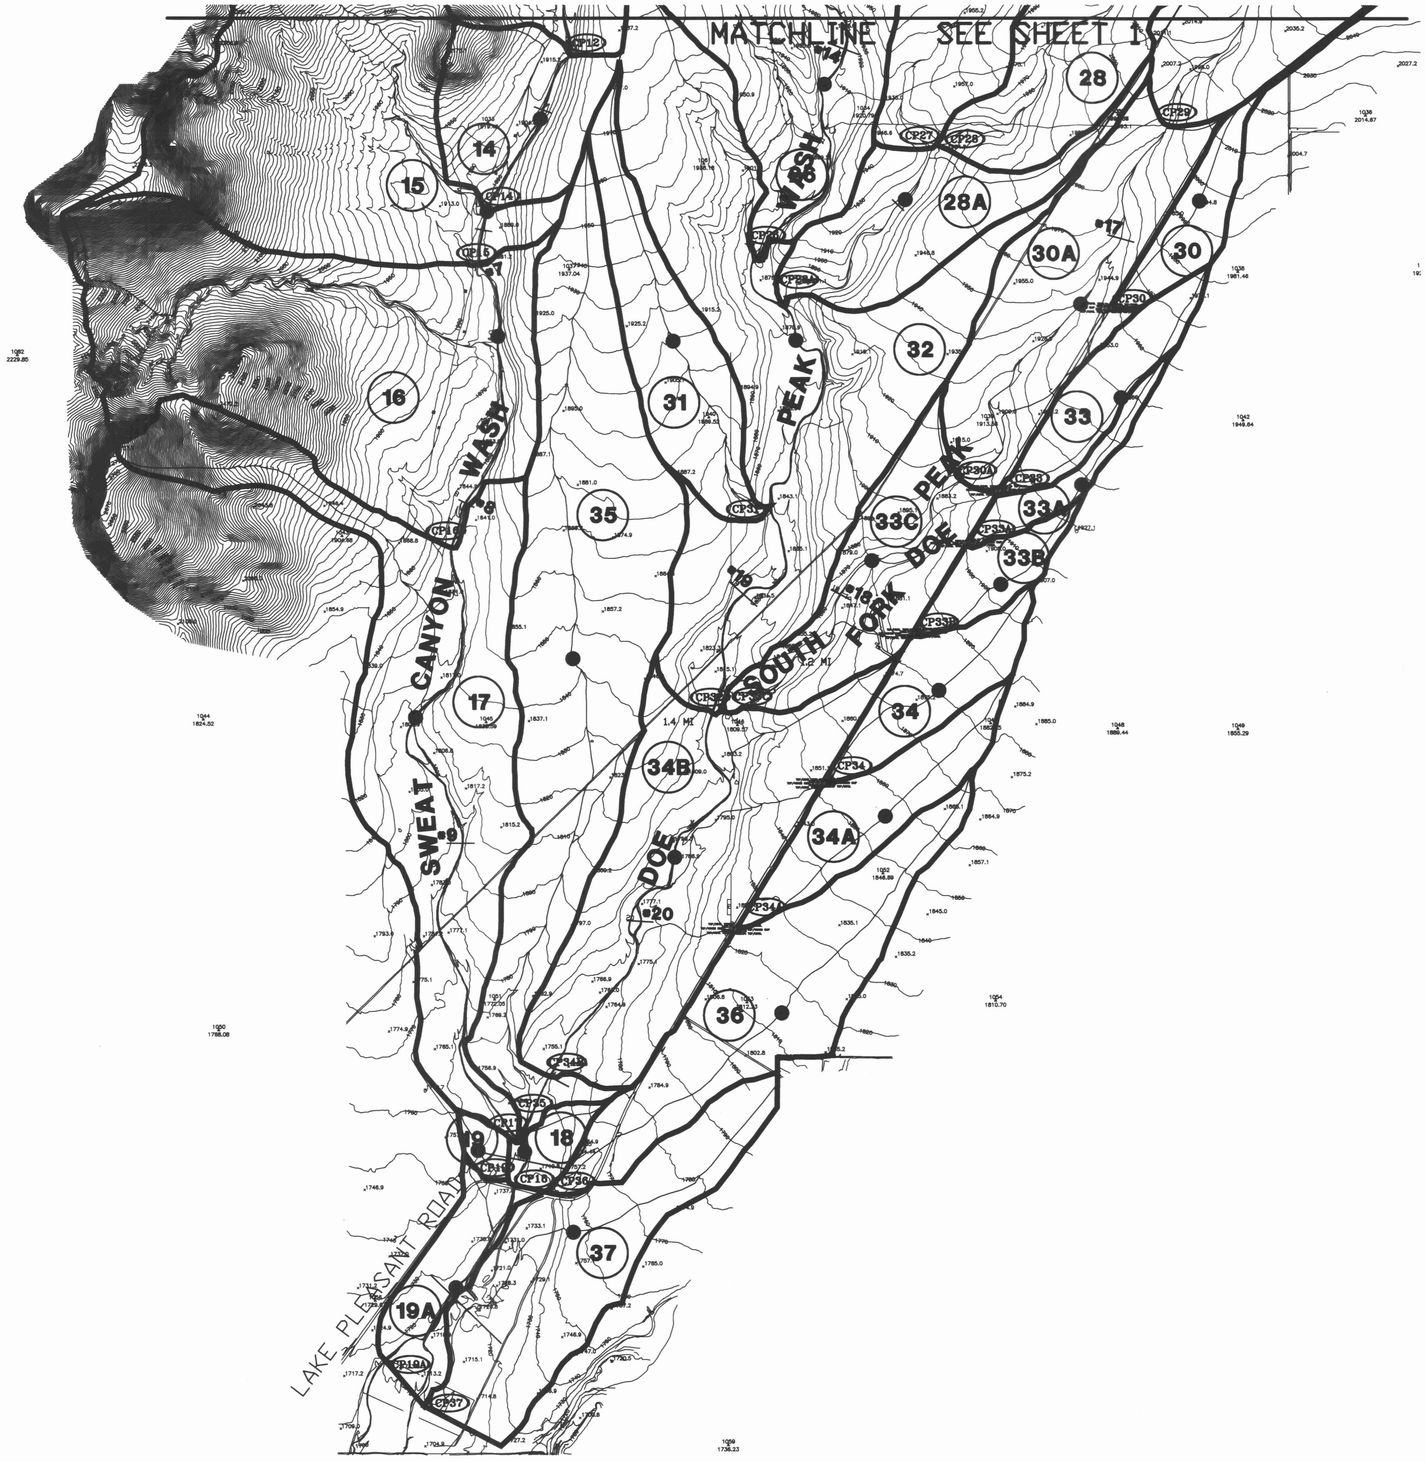

0 500 1000 2000

SCALE: 1"=1000'

LEGEND

- (3) DRAINAGE AREA DESIGNATION
- DRAINAGE AREA BOUNDARY LINE
- (CP3) CONCENTRATION POINT
- ● SUB-BASIN CENTROID
- DRAINAGE PATH
- TIME OF CONCENTRATION PATH
- ●6 HEC-1 ROUTING XSEC LOCATION

WATERSHED MAP
SWEAT CANYON WASH
FLOOD INSURANCE STUDY

EXHIBIT A

AERIAL MAPPING COMPANY, INC.
DAVID EVANS AND ASSOCIATES
FLOWN 9/23/97 AND 11/7/97

THIS MAP WAS PREPARED BY PHOTOGRAMMETRIC METHODS TO NATIONAL MAP ACCURACY STANDARDS
1"= 600' AND 1"= 1583' HORIZONTAL SCALE AND 2' AND 10' CONTOUR INTERVALS AND BASED ON GROUND
CONTROL SURVEY DATA PROVIDED BY DAVID EVANS AND ASSOCIATES

JOB NO.MAR10029	DAVID EVANS AND ASSOCIATES, INC.
DWG # M29EXHA2	2929 E. CAMELBACK ROAD
DATE 5/98	PHOENIX, AZ. 85016-3446 (602) 956-9850
SHEET 2 OF 2	

MAR10029 tjcl 06/25/98 10:30:20 tjcl M29exha2.dwg

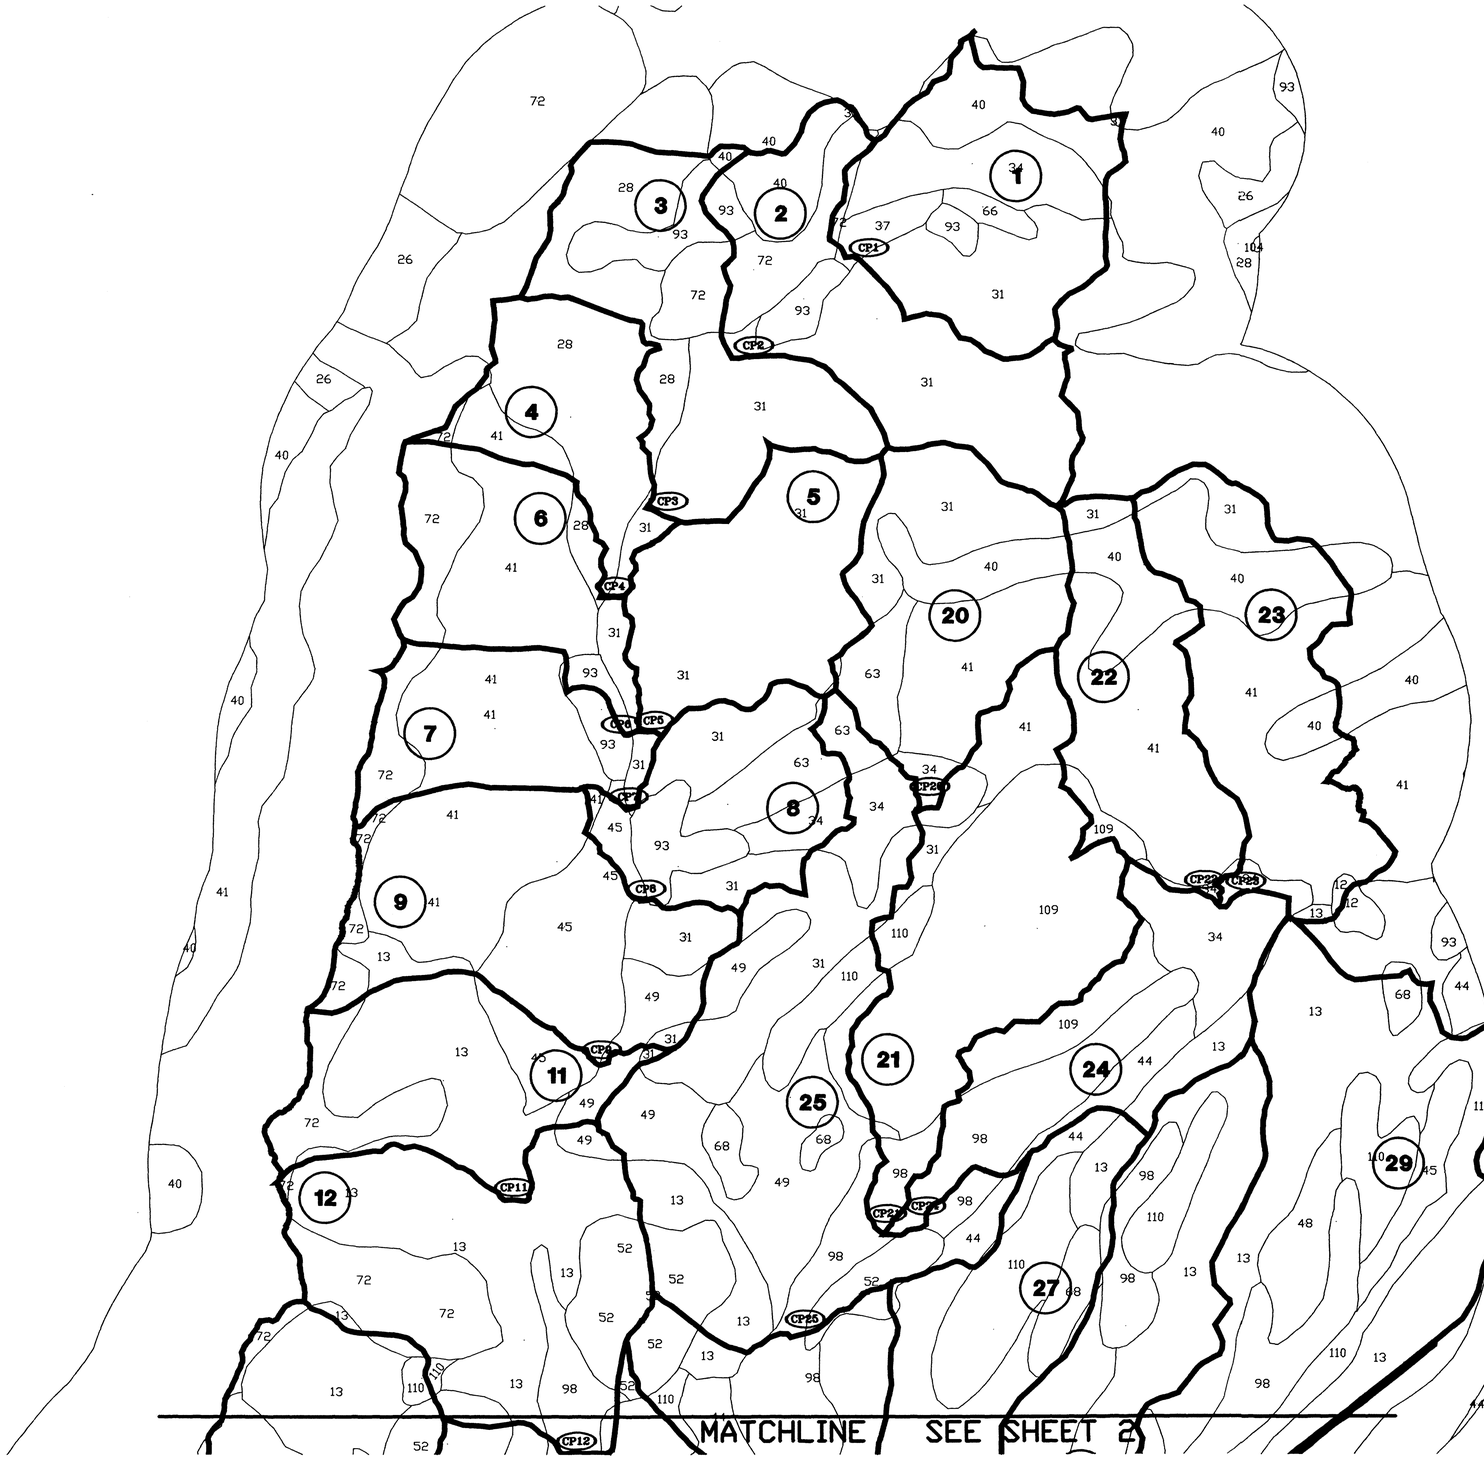

0 500 1000 2000

SCALE: 1"=1000'

LEGEND

- 3 — DRAINAGE AREA DESIGNATION
- DRAINAGE AREA BOUNDARY LINE
- CP3 — CONCENTRATION POINT
- 13 — SCS SOIL DESIGNATION
- SOIL BOUNDARY

SOILS MAP
SWEAT CANYON WASH
FLOOD INSURANCE STUDY

SOURCE: MARICOPA COUNTY FLOOD CONTROL DISTRICT HYDROLOGIC INFORMATION SYSTEM

EXHIBIT B

JOB NO.MARI0029	DAVID EVANS AND ASSOCIATES, INC
DWG # M29EXHB1	2929 E. CAMELBACK ROAD
DATE 3/98	PHOENIX, AZ. 85016-3446 (602) 956-9850
SHEET 1 OF 2	

MARI0029 tjcl 05/06/98 12:36:13 tjcl M29exhb1.dwg

0 500 1000 2000

SCALE: 1"=1000'

LEGEND

- 3 — DRAINAGE AREA DESIGNATION
- DRAINAGE AREA BOUNDARY LINE
- CP3 — CONCENTRATION POINT
- 13 — SCS SOIL DESIGNATION
- SOIL BOUNDARY

SOURCE: MARICOPA COUNTY FLOOD CONTROL DISTRICT HYDROLOGIC INFORMATION SYSTEM

WATERSHED MAP
SWEAT CANYON WASH
FLOOD INSURANCE STUDY

EXHIBIT B

JOB NO.MARI0029	DAVID EVANS AND ASSOCIATES, INC.
DWG # M29EXHB2	2929 E. CAMELBACK ROAD
DATE 3/98	PHOENIX, AZ. 85016-3446 (602) 956-9850
SHEET 2 OF 2	

MARI0029 tjcl 05/08/98 07:55:12 tjcl M29exhb2.dwg

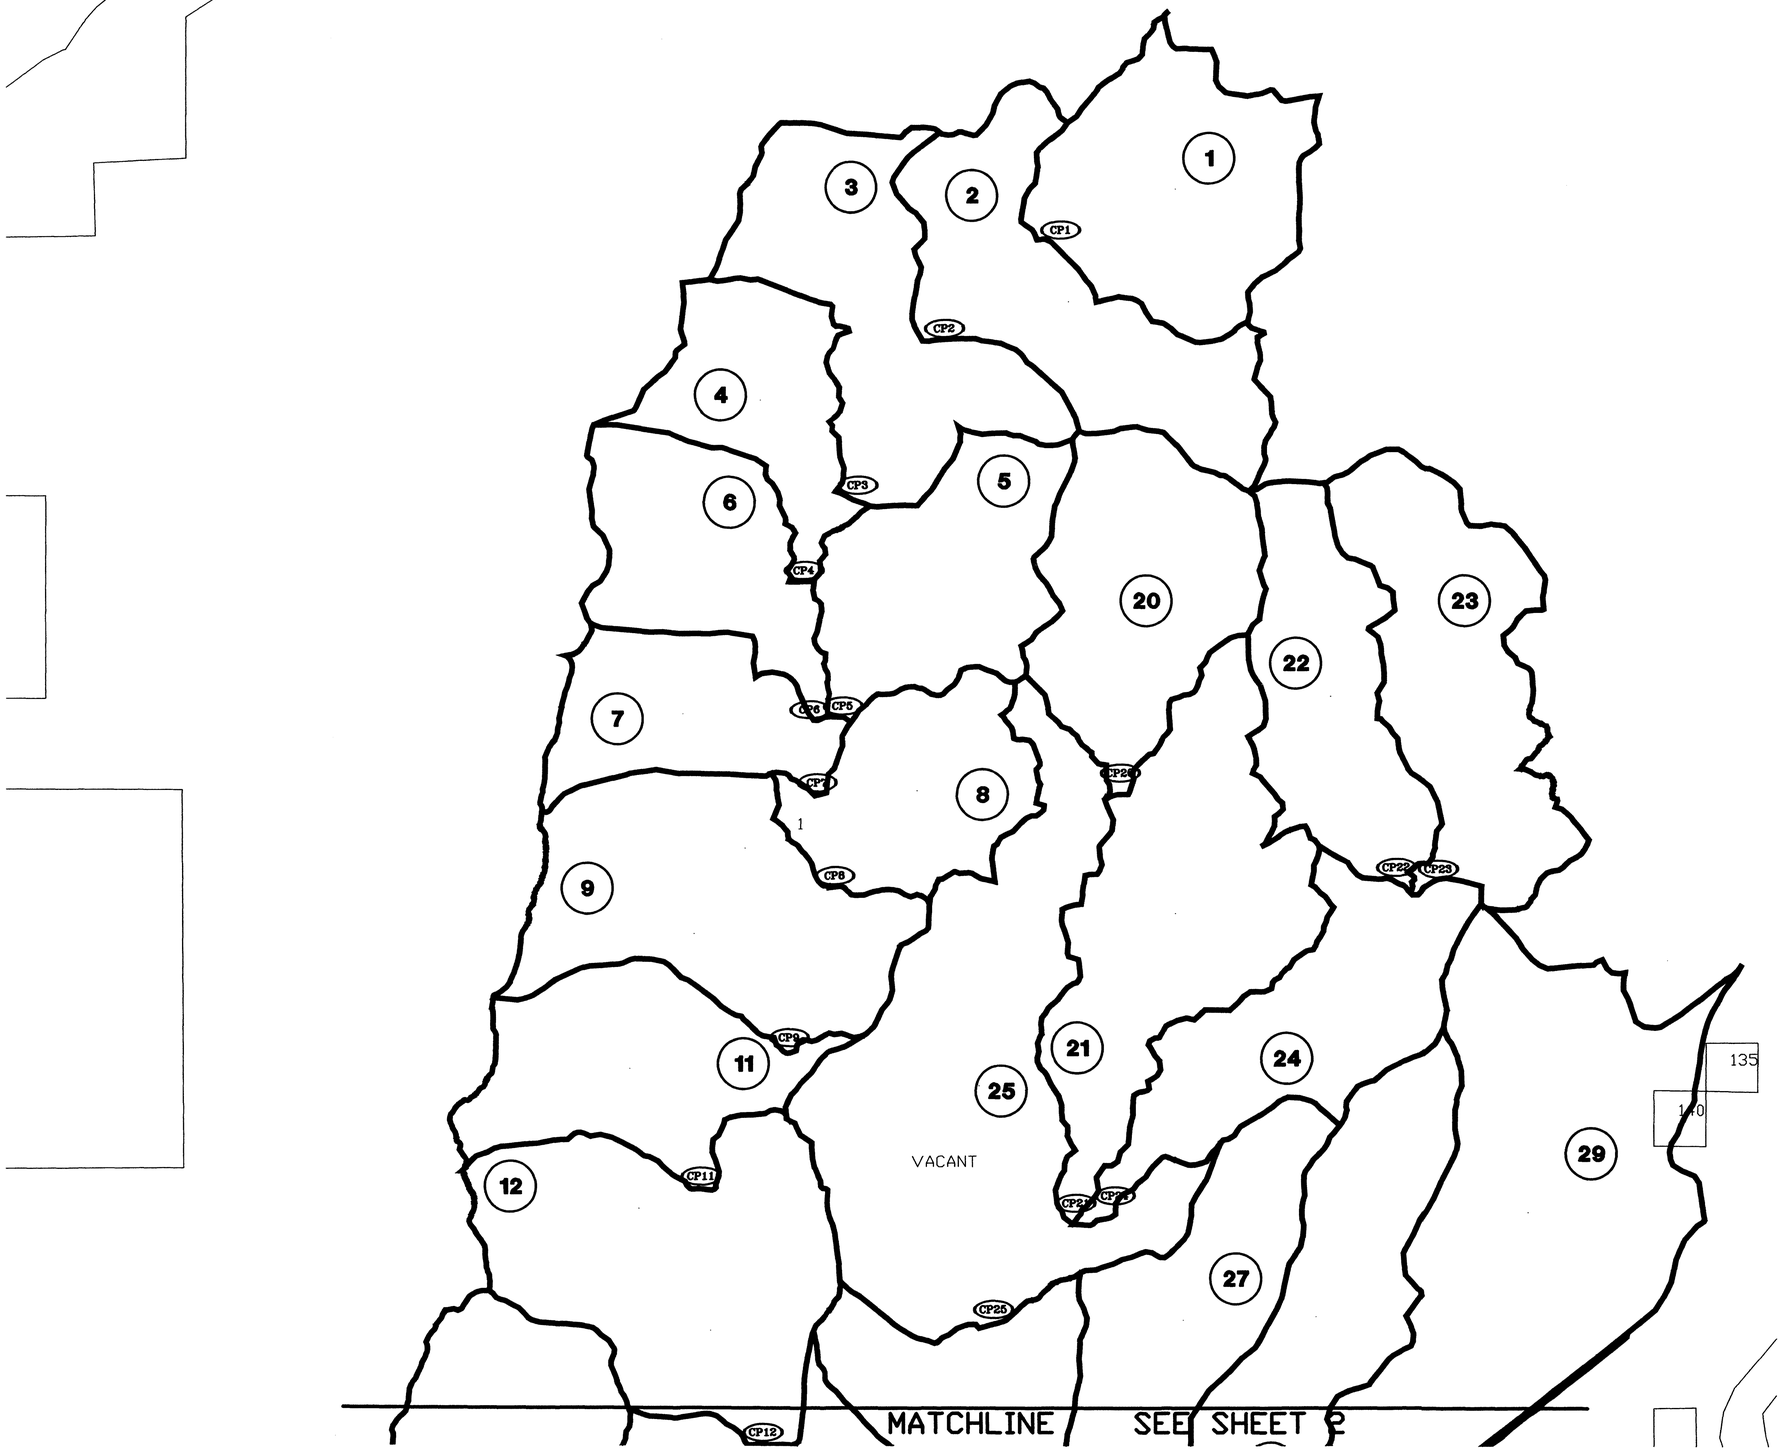

0 500 1000 2000

SCALE: 1"=1000'

LEGEND

3 — DRAINAGE AREA DESIGNATION

DRAINAGE AREA BOUNDARY LINE

SOURCE: MARICOPA COUNTY FLOOD CONTROL DISTRICT HYDROLOGIC INFORMATION SYSTEM

LAND USE MAP
SWEAT CANYON WASH
FLOOD INSURANCE STUDY

EXHIBIT C

JOB NO.MARI0029	DAVID EVANS AND ASSOCIATES, INC
DWG # M29EXHC1	2929 E. CAMELBACK ROAD
DATE 3/98	PHOENIX, AZ. 85016-3446 (602) 956-9850
SHEET 1 OF 2	

MARI0029 tjcl 05/06/98 12:26:32 tjcl M29EXHC1.DWG

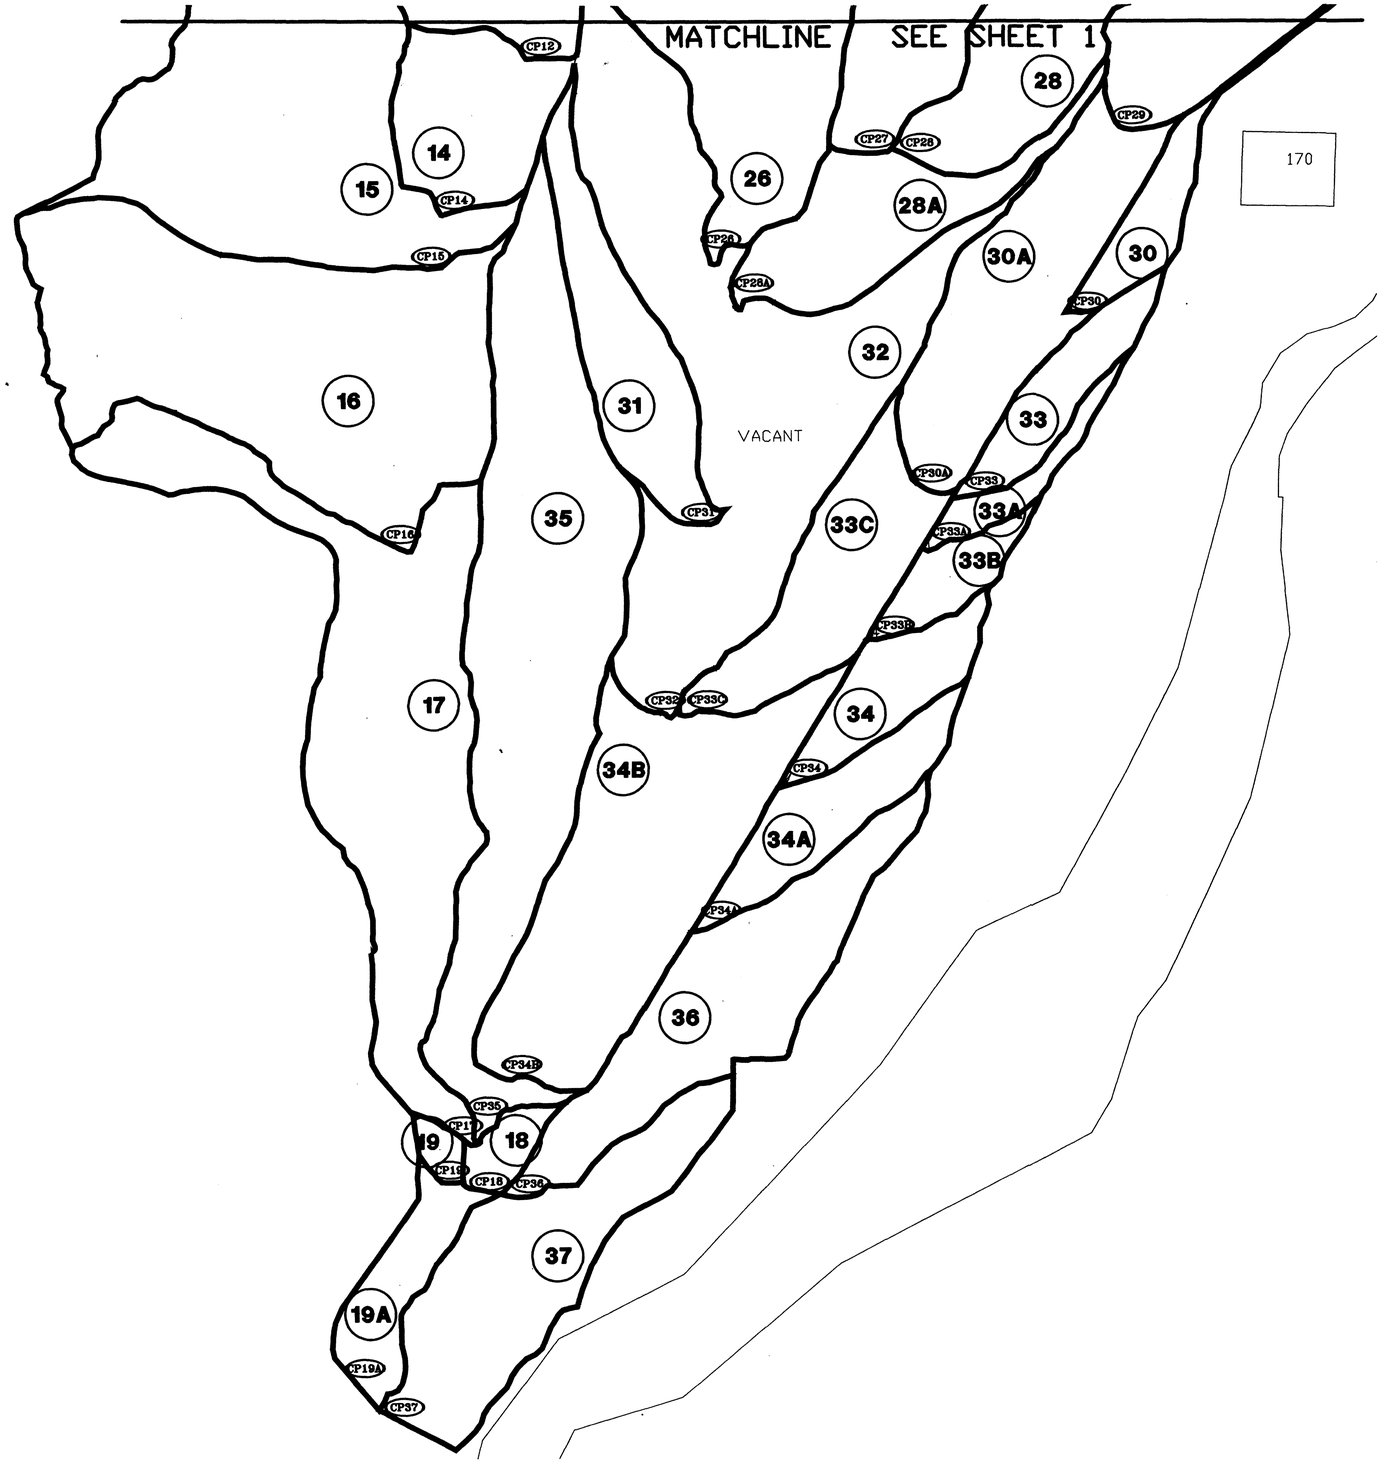

0 500 1000 2000
SCALE: 1"=1000'

LEGEND

3 — DRAINAGE AREA DESIGNATION

DRAINAGE AREA BOUNDARY LINE

SOURCE: MARICOPA COUNTY FLOOD CONTROL DISTRICT HYDROLOGIC INFORMATION SYSTEM

LAND USE MAP
SWEAT CANYON WASH
FLOOD INSURANCE STUDY

EXHIBIT C

JOB NO.MARI0029	DAVID EVANS AND ASSOCIATES, INC
DWG # M29EXHC2	2929 E. CAMELBACK ROAD
DATE 3/98	PHOENIX, AZ. 85016-3446 (602) 956-9850
SHEET 2 OF 2	

MARI0029 tjcl 05/08/98 07:58:31 tjcl M29exhc2.dwg

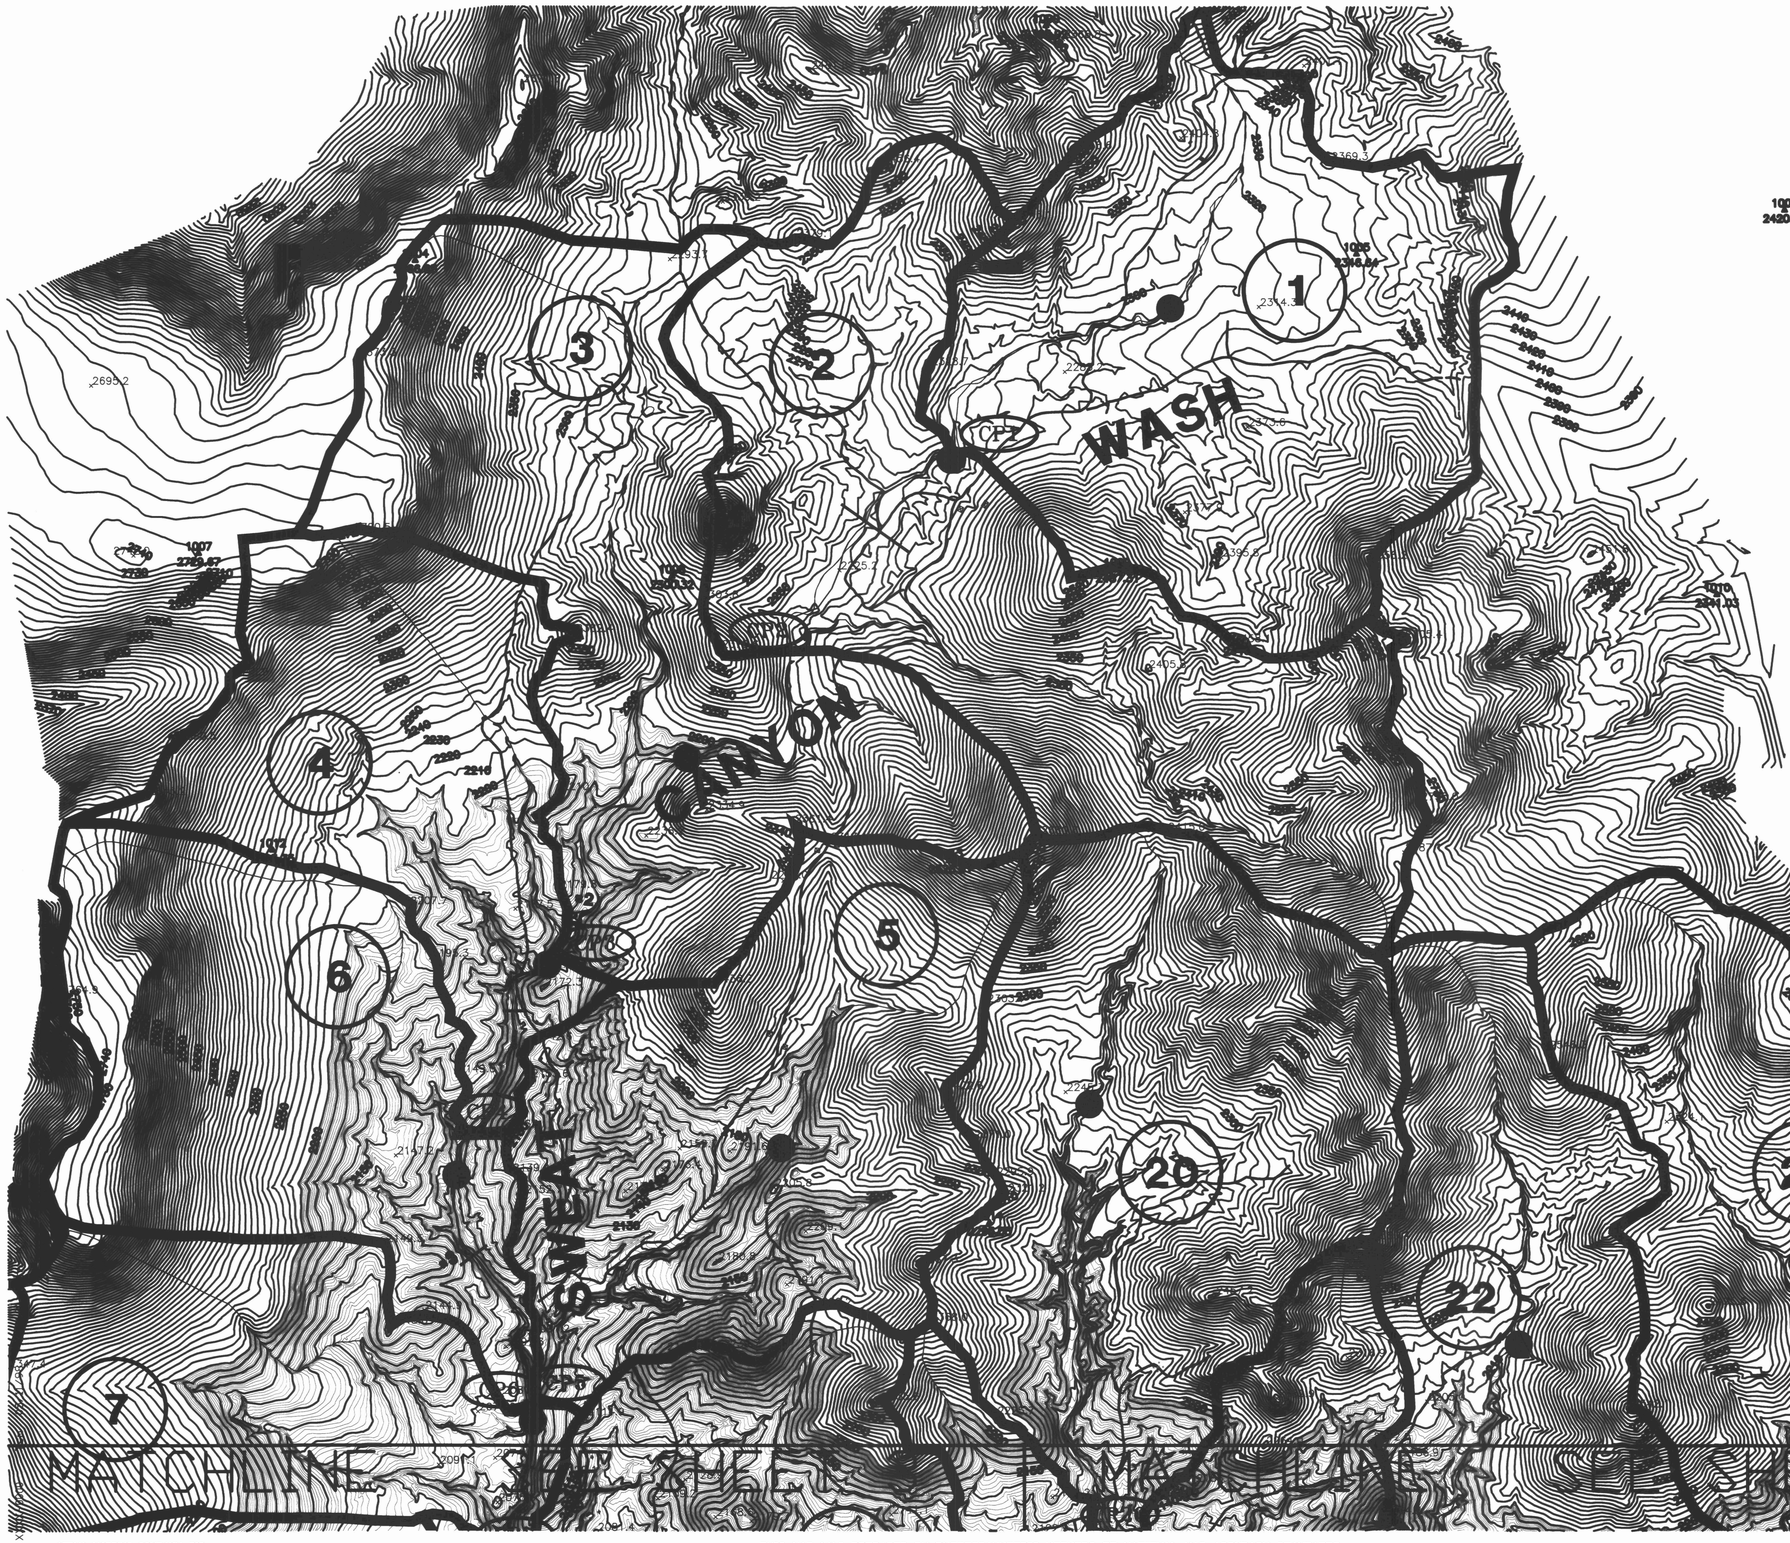

0 250 500 1000

SCALE: 1"=500'

LEGEND

- (3) DRAINAGE AREA DESIGNATION
- DRAINAGE AREA BOUNDARY LINE
- (CP3) CONCENTRATION POINT
- SUB-BASIN CENTROID
- DRAINAGE PATH
- TIME OF CONCENTRATION PATH
- #6 FIELD VISIT CROSS SECTION

	SHEET 1
SHEET 3	SHEET 2
SHEET 4	SHEET 5
	SHEET 6

WORKING WATERSHED MAP
SWEAT CANYON WASH
FLOOD INSURANCE STUDY

EXHIBIT D

AERIAL MAPPING COMPANY, INC.
DAVID EVANS AND ASSOCIATES
FLOWN 9/23/97 AND 11/7/97

THIS MAP WAS PREPARED BY PHOTOGRAMMETRIC METHODS TO NATIONAL MAP ACCURACY STANDARDS
1"= 600' AND 1"= 1583' HORIZONTAL SCALE AND 2' AND 10' CONTOUR INTERVALS AND BASED ON GROUND
CONTROL SURVEY DATA PROVIDED BY DAVID EVANS AND ASSOCIATES

JOB NO.MAR10029	
DWG # M29EXHD1	
DATE 5/98	DAVID EVANS AND ASSOCIATES, INC.
SHEET 1 OF 6	2929 E. CAMELBACK ROAD PHOENIX, AZ. 85016-3446 (602) 956-9850

MAR10029 TSM 3/27/98 M29EXHD1.DWG

MATCHLINE SEE SHEET 1

MATCHLINE SEE SHEET 5

DOE PEAK WASH

EAST FORK DOE PEAK

CP2

CP2.1

CP2.2

CP3

CP4

21

24

27

28

29

LEGEND

- 3 — DRAINAGE AREA DESIGNATION
- DRAINAGE AREA BOUNDARY LINE
- CP3 — CONCENTRATION POINT
- SUB-BASIN CENTROID
- DRAINAGE PATH
- TIME OF CONCENTRATION PATH
- •6 — FIELD VISIT CROSS SECTION

0 250 500 1000

SCALE: 1"=500'

SHEET 1

SHEET 3 | SHEET 2

SHEET 4 | SHEET 5

SHEET 6

WORKING WATERSHED MAP
SWEAT CANYON WASH
FLOOD INSURANCE STUDY

EXHIBIT D

AERIAL MAPPING COMPANY, INC.
DAVID EVANS AND ASSOCIATES
FLOWN 9/23/97 AND 11/7/97

THIS MAP WAS PREPARED BY PHOTOGRAMMETRIC METHODS TO NATIONAL MAP ACCURACY STANDARDS 1"= 600' AND 1"= 1583' HORIZONTAL SCALE AND 2' AND 10' CONTOUR INTERVALS AND BASED ON GROUND CONTROL SURVEY DATA PROVIDED BY DAVID EVANS AND ASSOCIATES

JOB NO.MAR10029	
DWG # M29EXHD2	DAVID EVANS AND ASSOCIATES, INC.
DATE 5/98	2929 E. CAMELBACK ROAD
SHEET 2 OF 6	PHOENIX, AZ. 85016-3446 (602) 956-9850

XXXX-0000 tjcl 06/25/98 10:37:29 tjcl M29exhd2.dwg

LEGEND

- (3) DRAINAGE AREA DESIGNATION
- DRAINAGE AREA BOUNDARY LINE
- (CP3) CONCENTRATION POINT
- SUB-BASIN CENTROID
- DRAINAGE PATH
- TIME OF CONCENTRATION PATH
- •6 FIELD VISIT CROSS SECTION

0 250 500 1000

SCALE: 1"=500'

SHEET 1
SHEET 3 | SHEET 2
SHEET 4 | SHEET 5
SHEET 6

WORKING WATERSHED MAP
SWEAT CANYON WASH
FLOOD INSURANCE STUDY

EXHIBIT D

AERIAL MAPPING COMPANY, INC.
DAVID EVANS AND ASSOCIATES
FLOWN 9/23/97 AND 11/7/97

THIS MAP WAS PREPARED BY PHOTOGRAMMETRIC METHODS TO NATIONAL MAP ACCURACY STANDARDS
1"= 600' AND 1"= 1583' HORIZONTAL SCALE AND 2' AND 10' CONTOUR INTERVALS AND BASED ON GROUND
CONTROL SURVEY DATA PROVIDED BY DAVID EVANS AND ASSOCIATES

JOB NO.MARI0029	DAVID EVANS AND ASSOCIATES, INC
DWG # M29EXHD3	2929 E. CAMELBACK ROAD
DATE 5/98	PHOENIX, AZ. 85016-3446 (602) 956-9850
SHEET 3 OF 6	

XXXX-0000 Tsn 05/15/98 13:29:43 Tsn M29exhd3.dwg

MATCHLINE SEE SHEET 3

MATCHLINE SEE SHEET 5

MATCHLINE SEE SHEET 6

LEGEND

- (3) DRAINAGE AREA DESIGNATION
- DRAINAGE AREA BOUNDARY LINE
- (CP3) CONCENTRATION POINT
- SUB-BASIN CENTROID
- DRAINAGE PATH
- TIME OF CONCENTRATION PATH
- •6 FIELD VISIT CROSS SECTION

0 250 500 1000

SCALE: 1"=500'

	SHEET 1
SHEET 3	SHEET 2
SHEET 4	SHEET 5
	SHEET 6

WORKING WATERSHED MAP
SWEAT CANYON WASH
FLOOD INSURANCE STUDY

EXHIBIT D

JOB NO.	MAR10029
DWG #	M29EXHD4
DATE	5/98
SHEET	4 OF 6

DAVID EVANS AND ASSOCIATES, INC.
2929 E. CAMELBACK ROAD
PHOENIX, AZ. 85016-3446 (602) 956-9850

AERIAL MAPPING COMPANY, INC.
DAVID EVANS AND ASSOCIATES
FLOWN 9/23/97 AND 11/7/97

THIS MAP WAS PREPARED BY PHOTOGRAMMETRIC METHODS TO NATIONAL MAP ACCURACY STANDARDS
1"= 600' AND 1"= 1583' HORIZONTAL SCALE AND 2' AND 10' CONTOUR INTERVALS AND BASED ON GROUND
CONTROL SURVEY DATA PROVIDED BY DAVID EVANS AND ASSOCIATES

MAR10029 tjcl 06/25/98 10:45:52 tjcl M29exhd4.dwg

MATCHLINE SEE SHEET 2

MATCHLINE SEE SHEET 6

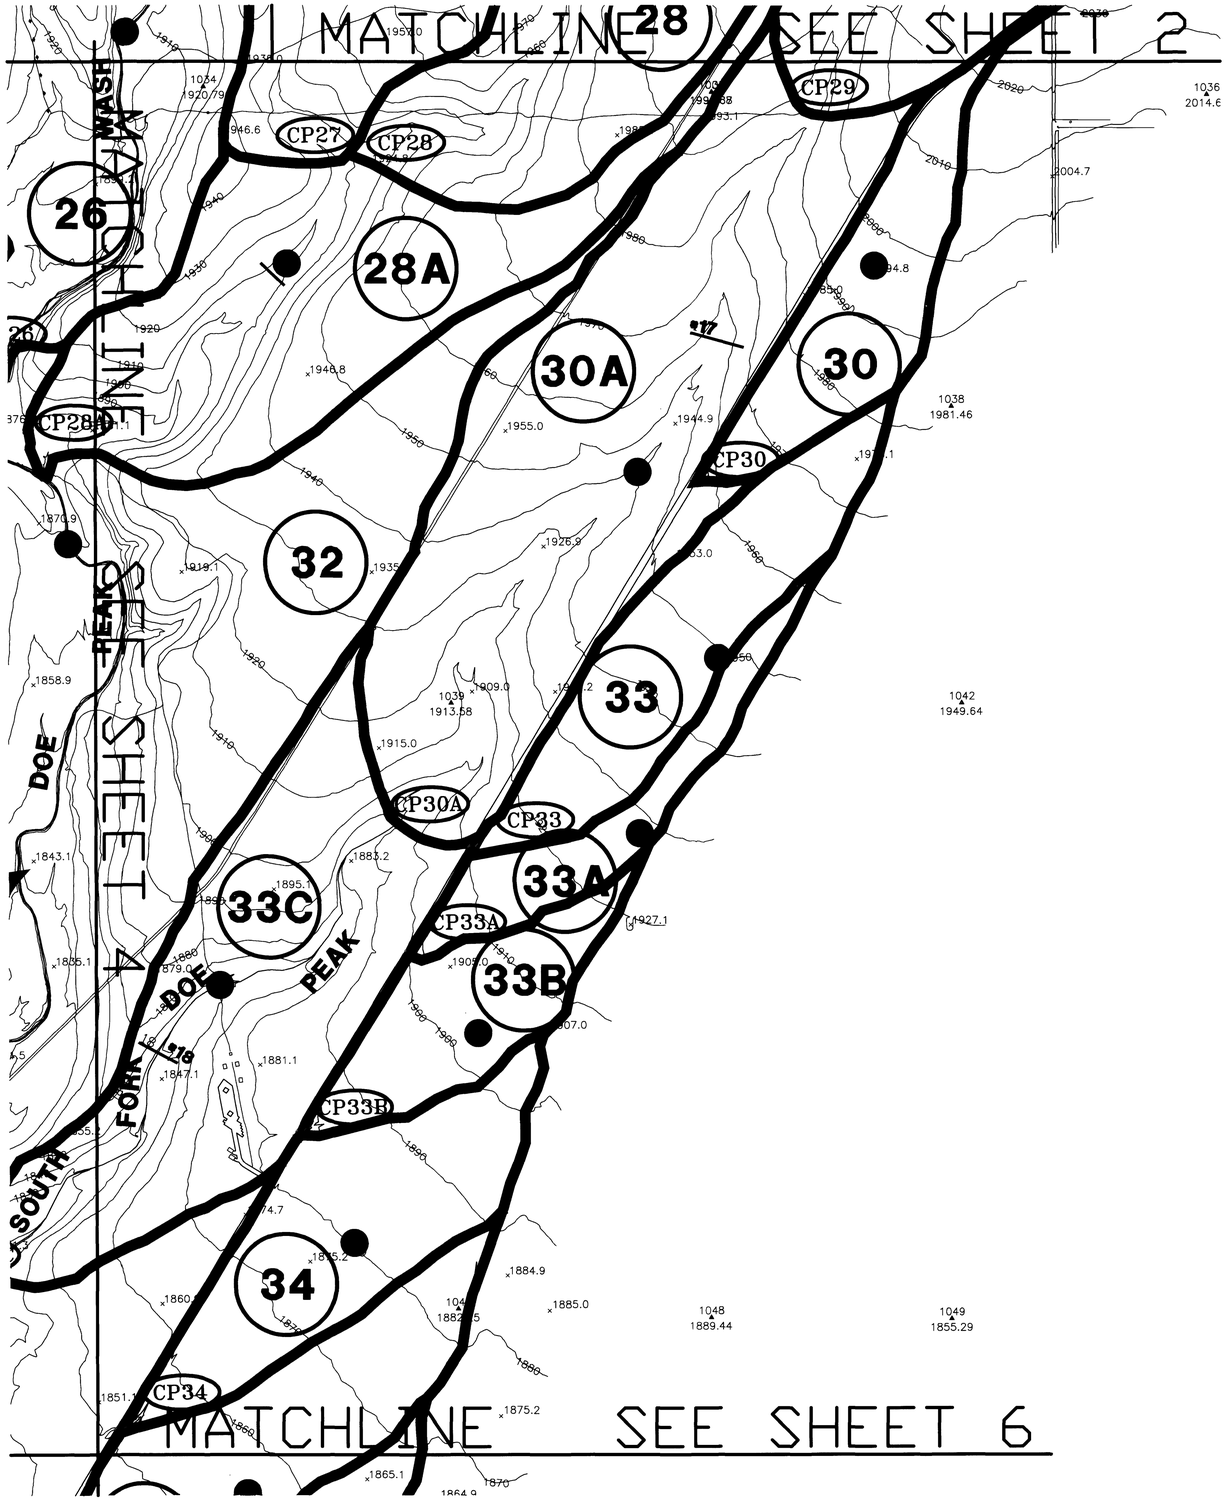

LEGEND

- (3) DRAINAGE AREA DESIGNATION
- DRAINAGE AREA BOUNDARY LINE
- (CP3) CONCENTRATION POINT
- SUB-BASIN CENTROID
- DRAINAGE PATH
- TIME OF CONCENTRATION PATH
- #6 FIELD VISIT CROSS SECTION

0 250 500 1000

SCALE: 1"=500'

	SHEET 1	
SHEET 3	SHEET 2	
SHEET 4	SHEET 5	
	SHEET 6	

WORKING WATERSHED MAP
SWEAT CANYON WASH
FLOOD INSURANCE STUDY

EXHIBIT D

AERIAL MAPPING COMPANY, INC.
DAVID EVANS AND ASSOCIATES
FLOWN 9/23/97 AND 11/7/97

THIS MAP WAS PREPARED BY PHOTOGRAMMETRIC METHODS TO NATIONAL MAP ACCURACY STANDARDS 1"= 600' AND 1"= 1583' HORIZONTAL SCALE AND 2' AND 10' CONTOUR INTERVALS AND BASED ON GROUND CONTROL SURVEY DATA PROVIDED BY DAVID EVANS AND ASSOCIATES

JOB NO.	MAR10029
DWG #	M29EXHD5
DATE	5/98
SHEET	5 OF 6

DAVID EVANS AND ASSOCIATES, INC
2929 E. CAMELBACK ROAD
PHOENIX, AZ. 85016-3446 (602) 956-9850

MAR10029 tjcl 06/25/98 10:53:08 tjcl M29exhd5.dwg

MATCHLINE SEE SHEET 4

MATCHLINE SEE SHEET 5

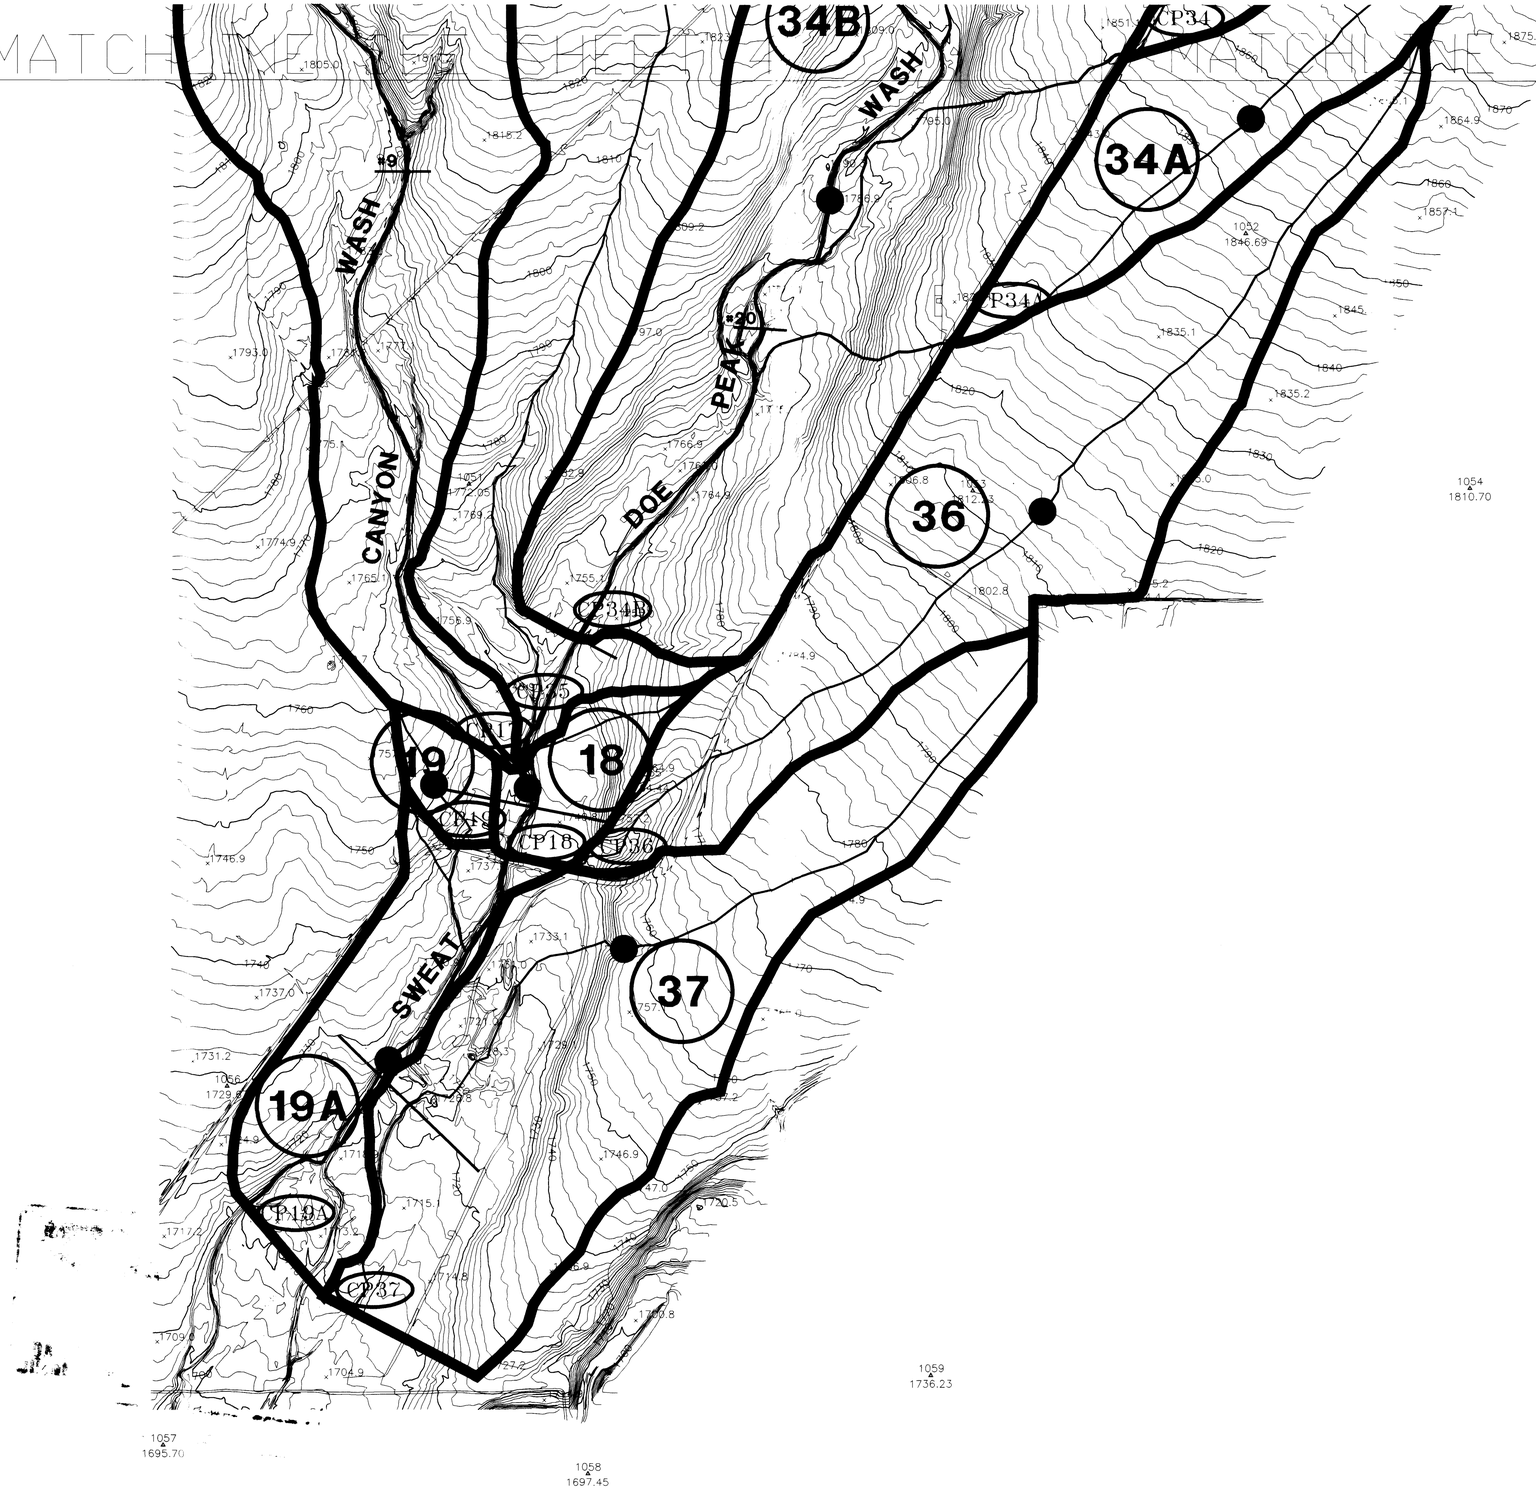

LEGEND

- (3) DRAINAGE AREA DESIGNATION
- DRAINAGE AREA BOUNDARY LINE
- (CP3) CONCENTRATION POINT
- SUB-BASIN CENTROID
- DRAINAGE PATH
- TIME OF CONCENTRATION PATH
- #6 FIELD VISIT CROSS SECTION

0 250 500 1000

SCALE: 1"=500'

SHEET 1

SHEET 3 | SHEET 2

SHEET 4 | SHEET 5

SHEET 6

WORKING WATERSHED MAP
SWEAT CANYON WASH
FLOOD INSURANCE STUDY

EXHIBIT D

AERIAL MAPPING COMPANY, INC.
DAVID EVANS AND ASSOCIATES
FLOWN 9/23/97 AND 11/7/97

THIS MAP WA - -EPARED BY PHOTOGRAMMETRIC METHODS TO NATIONAL MAP ACCURACY STANDARDS
1"= 600' AND :583' HORIZONTAL SCALE AND 2' AND 10' CONTOUR INTERVALS AND BASED ON GROUND
CONTROL SUR - - DATA PROVIDED BY DAVID EVANS AND ASSOCIATES

JOB NO.	MAR10029
DWG #	M29EXHD6
DATE	5/98
SHEET	6 OF 6

DAVID EVANS AND ASSOCIATES, INC.
2929 E. CAMELBACK ROAD
PHOENIX, AZ. 85016-3446 (602) 956-9850

MAR10029 TSM 3/27/98 M29EXHD6.DWG