CENTRAL FILES
DRAWER # 313

QUEEN CREEK AREA DRAINAGE MASTER STUDY

FLOOD CONTROL DISTRICT OF MARICOPA COUNTY

200' 0 200' 400'

NOVEMBER 22, 1986

FCD CONTRACT 86-23
WA JOB NO. 86328

INDEX

VAL VISTA RD.
GREENFIELD RD.
HIGLEY RD.
RECKER RD.
POWER RD.
SOSSAMAN RD.
HAWES RD.
ELLSWORTH RD.
CRISMON RD.
SIGNAL BUTTE RD.
MERIDIAN RD.

ELLIOT RD.
WARNER RD.
RAY RD.
WILLIAMS FIELD RD.
PECOS RD.
GERMANN RD.
QUEEN CREEK RD.
OCOTILLO RD.
CHANDLER HEIGHTS RD.
RIGGS RD.
HUNT HIGHWAY

MARICOPA CO.
PINAL CO.

SECTION 14
T. 1 S., R. 7 E.

WOOD & ASSOCIATES, INC.
CONSULTING CIVIL ENGINEERS
4105 N. 20th Street • Suite 130 • Phoenix, Arizona • (602) 957-3149

QUEEN CREEK ADMS
WOOD & ASSOC.
STUDY 1986 FCD 86-23

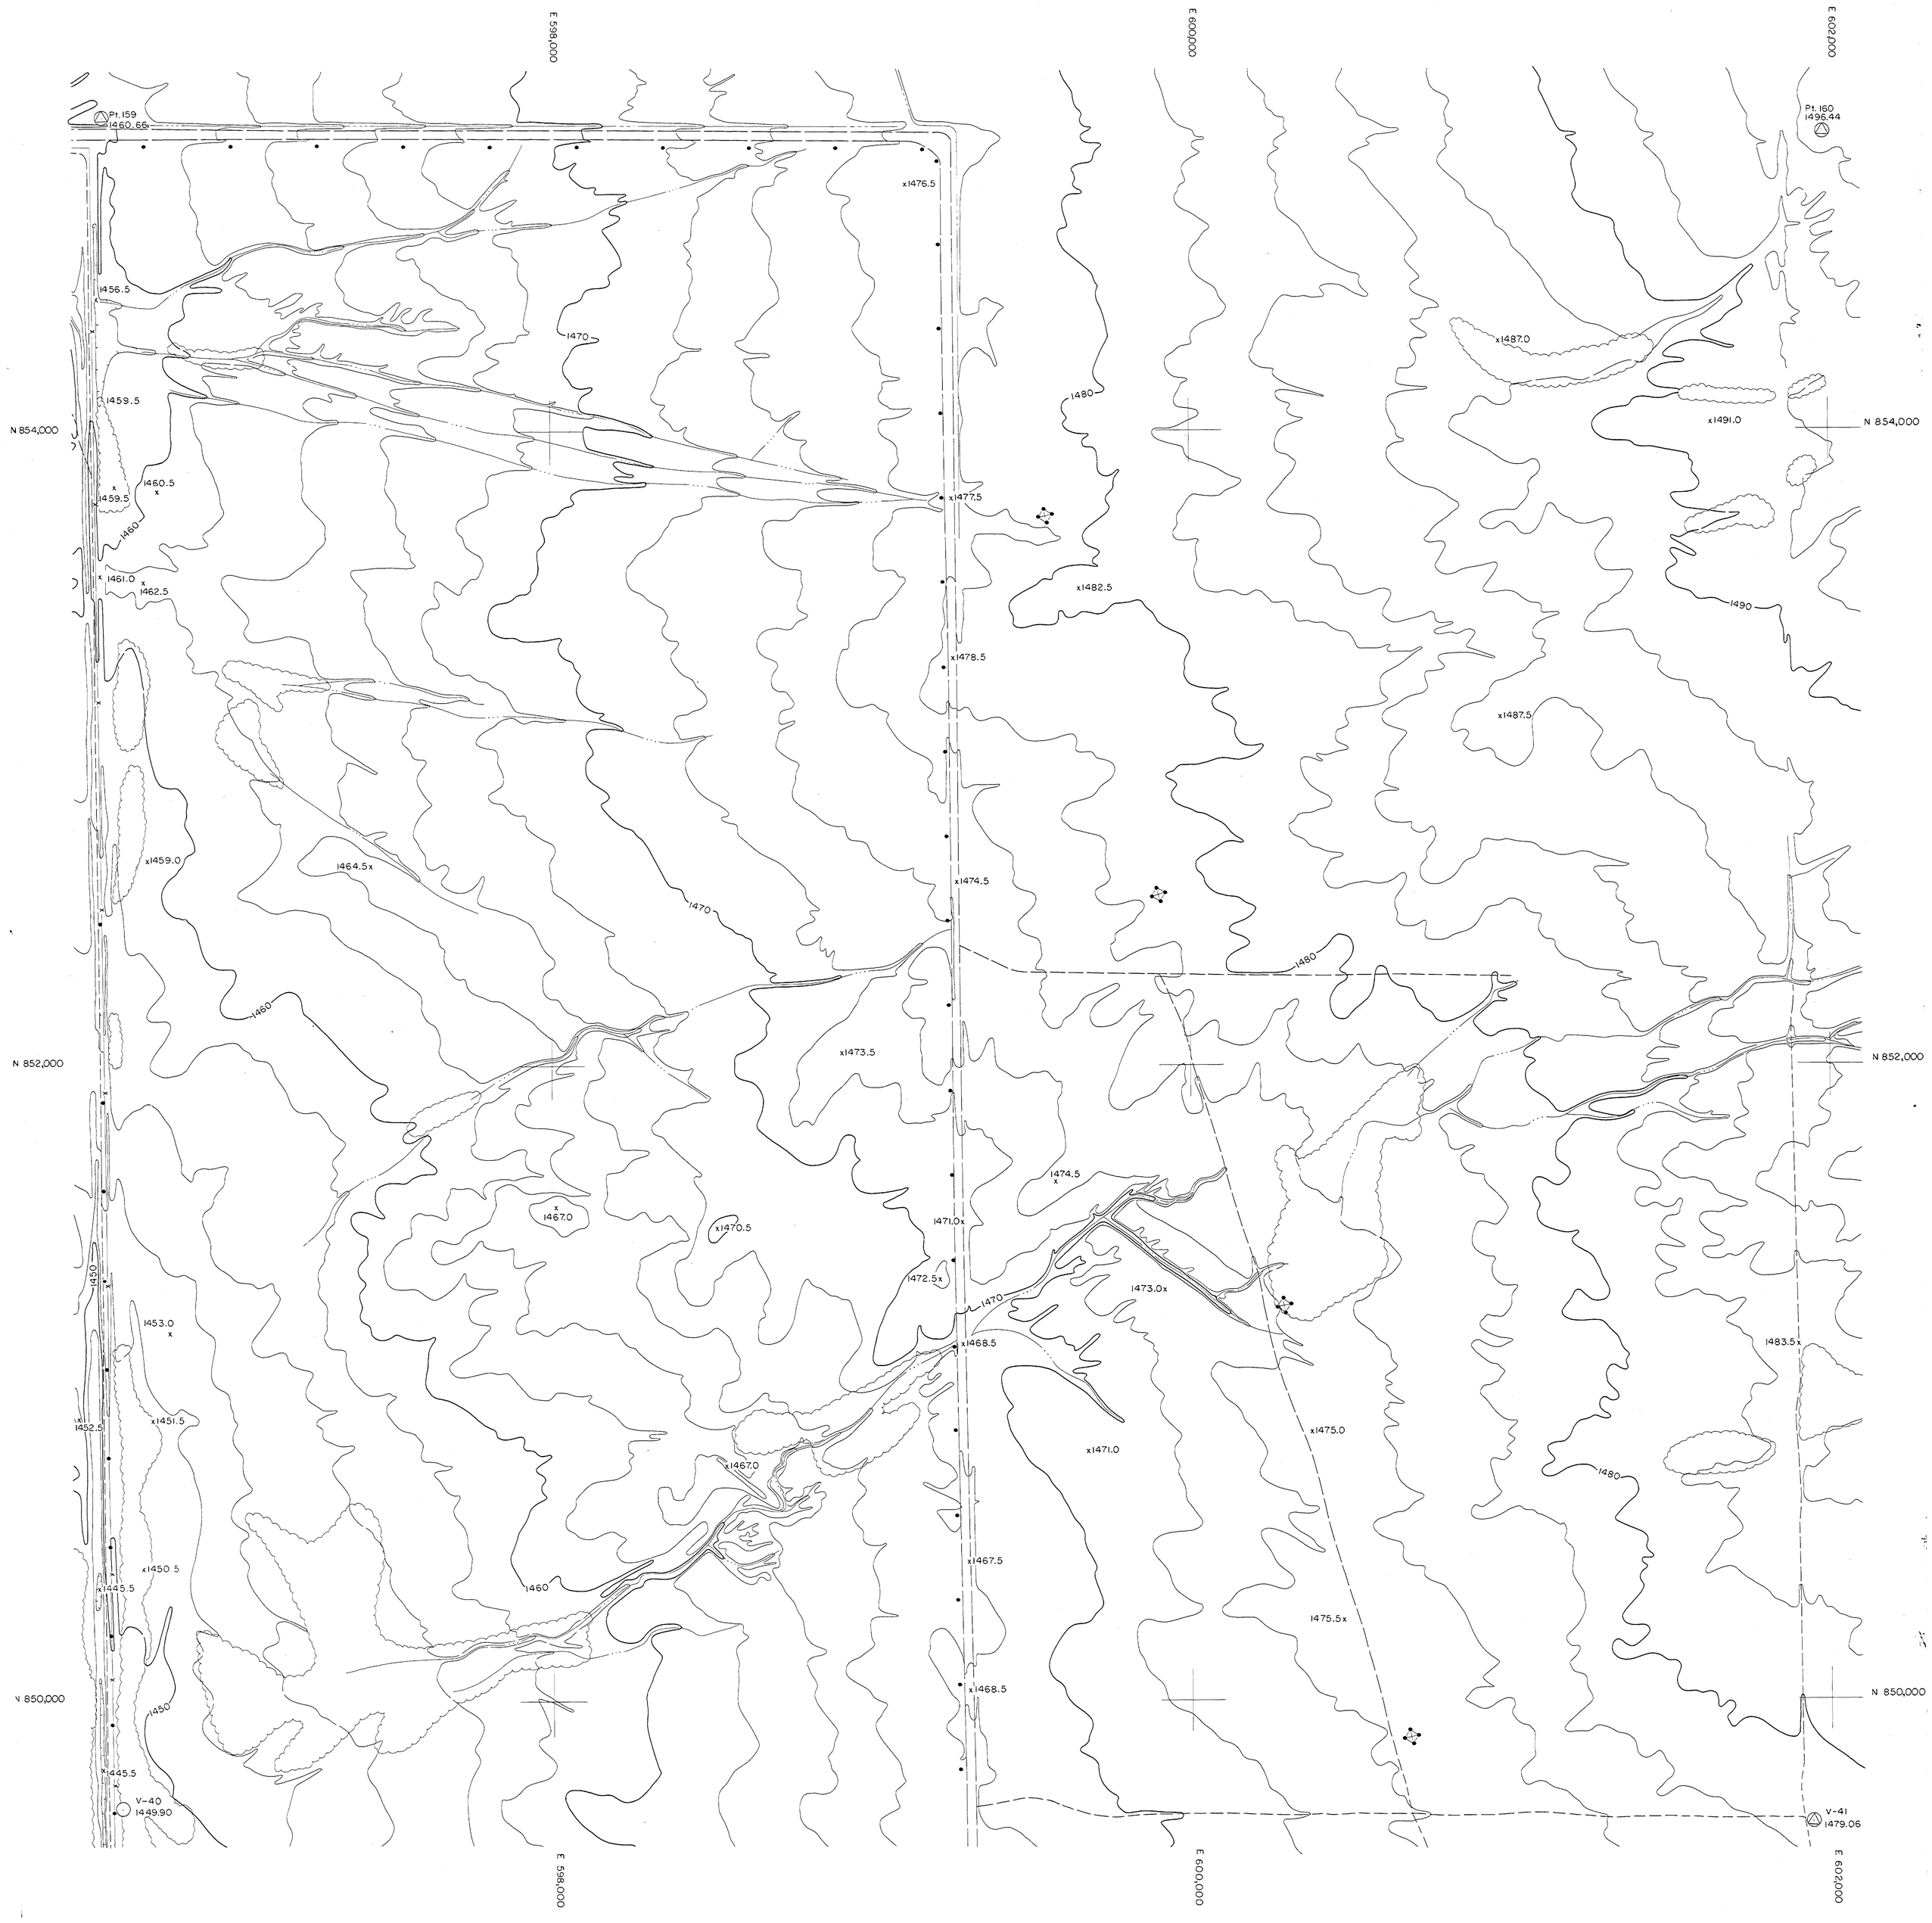

QUEEN CREEK AREA DRAINAGE MASTER STUDY

FLOOD CONTROL DISTRICT OF MARICOPA COUNTY

200' 0 200' 400'

NOVEMBER 22, 1986

FCD CONTRACT 86-23
WA JOB NO. 86328

INDEX

VAL VISTA RD.
GREENFIELD RD.
HIGLEY RD.
RECKER RD.
POWER RD.
SOSSAMAN RD.
HAWES RD.
ELLSWORTH RD.
CRISMON RD.
SIGNAL BUTTE RD.
MERIDIAN RD.

ELLIOT RD.
WARNER RD.
RAY RD.
WILLIAMS FIELD RD.
PECOS RD.
GERMANN RD.
QUEEN CREEK RD.
OCOTILLO RD.
CHANDLER HEIGHTS RD.
RIGGS RD.
HUNT HIGHWAY

MARICOPA CO.
PINAL CO.

SECTION 13
T. 1 S., R. 7 E.

WOOD & ASSOCIATES, INC.
CONSULTING CIVIL ENGINEERS

4105 N. 20th Street • Suite 130 • Phoenix, Arizona • (602) 957-3149

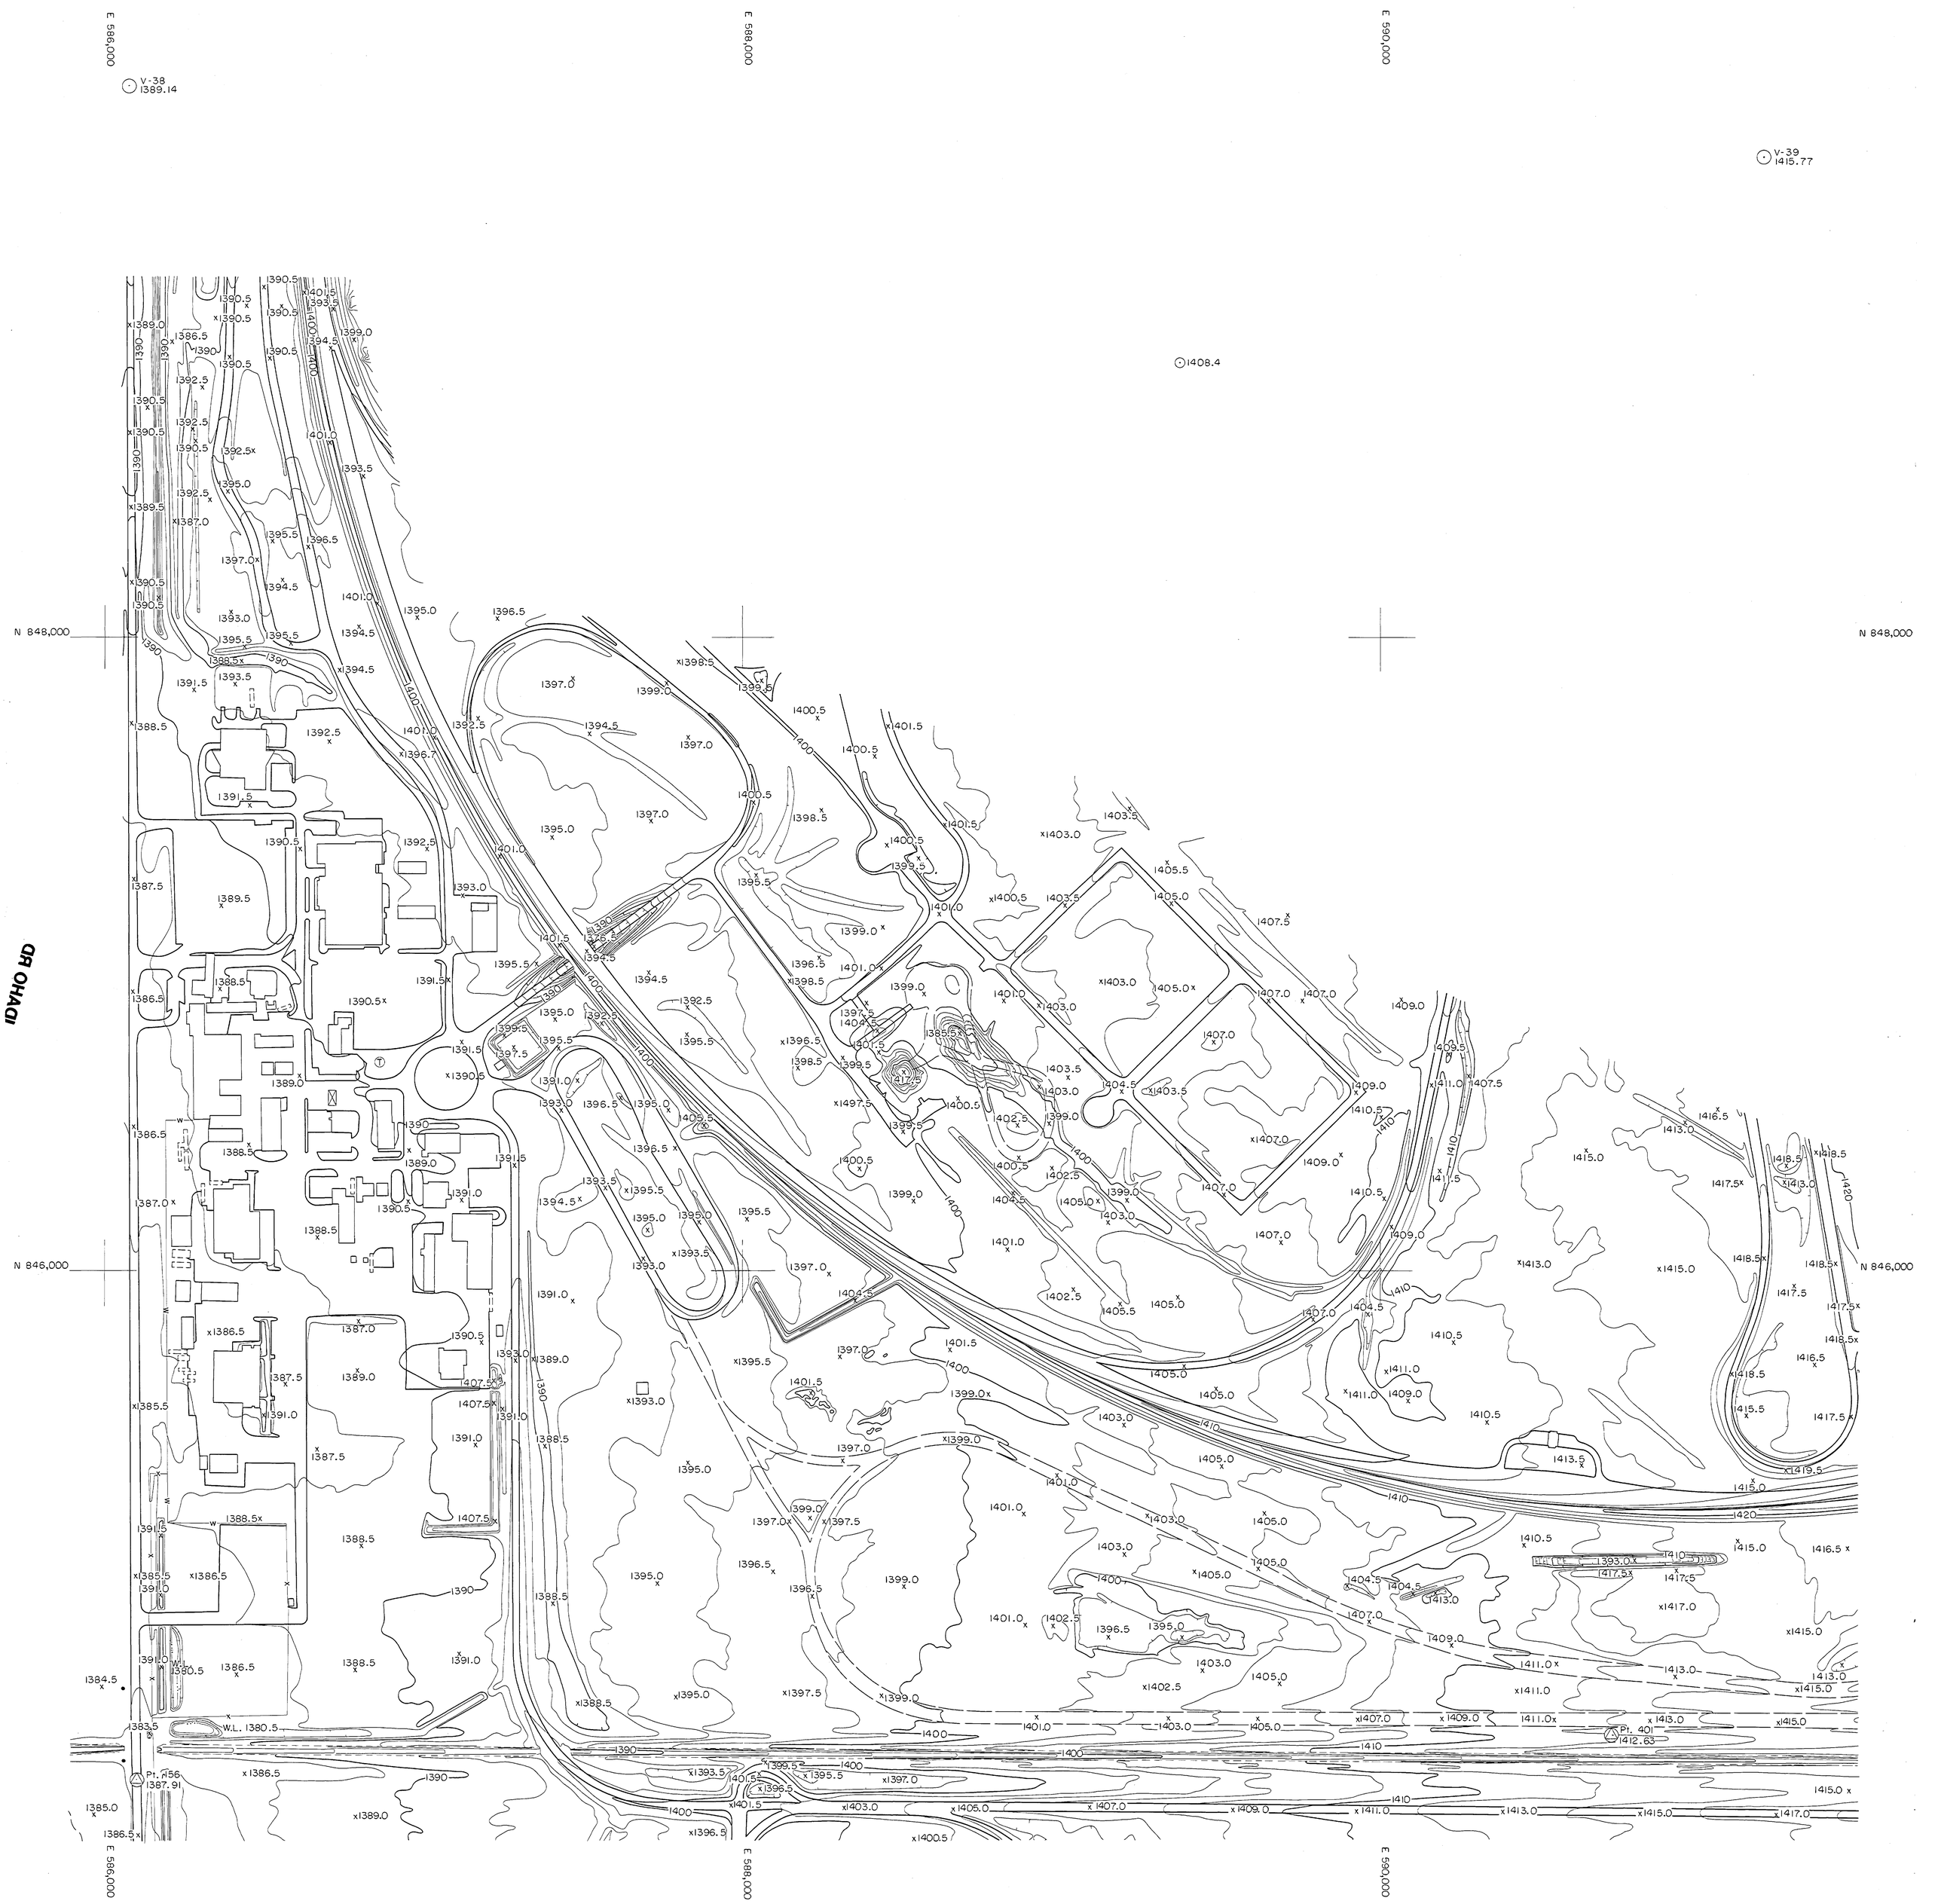

QUEEN CREEK AREA DRAINAGE MASTER STUDY

FLOOD CONTROL DISTRICT OF MARICOPA COUNTY

200' 0 200' 400'

NOVEMBER 22, 1986

FCD CONTRACT 86-23
WA JOB NO. 86328

INDEX

VAL VISTA RD.
GREENFIELD RD.
HIGLEY RD.
RECKER RD.
POWER RD.
SOSSAMAN RD.
HAWES RD.
ELLSWORTH RD.
CRISMON RD.
SIGNAL BUTTE RD.
MERIDIAN RD.

ELLIOT RD.
WARNER RD.
RAY RD.
WILLIAMS FIELD RD.
PECOS RD.
GERMANN RD.
QUEEN CREEK RD.
OCOTILLO RD.
CHANDLER HEIGHTS RD.
RIGGS RD.
HUNT HIGHWAY

MARICOPA CO.
PINAL CO.

SECTION 22
T. 1 S., R. 7 E.

WOOD & ASSOCIATES, INC.
CONSULTING CIVIL ENGINEERS

4105 N. 20th Street • Suite 130 • Phoenix, Arizona • (602) 957-3149

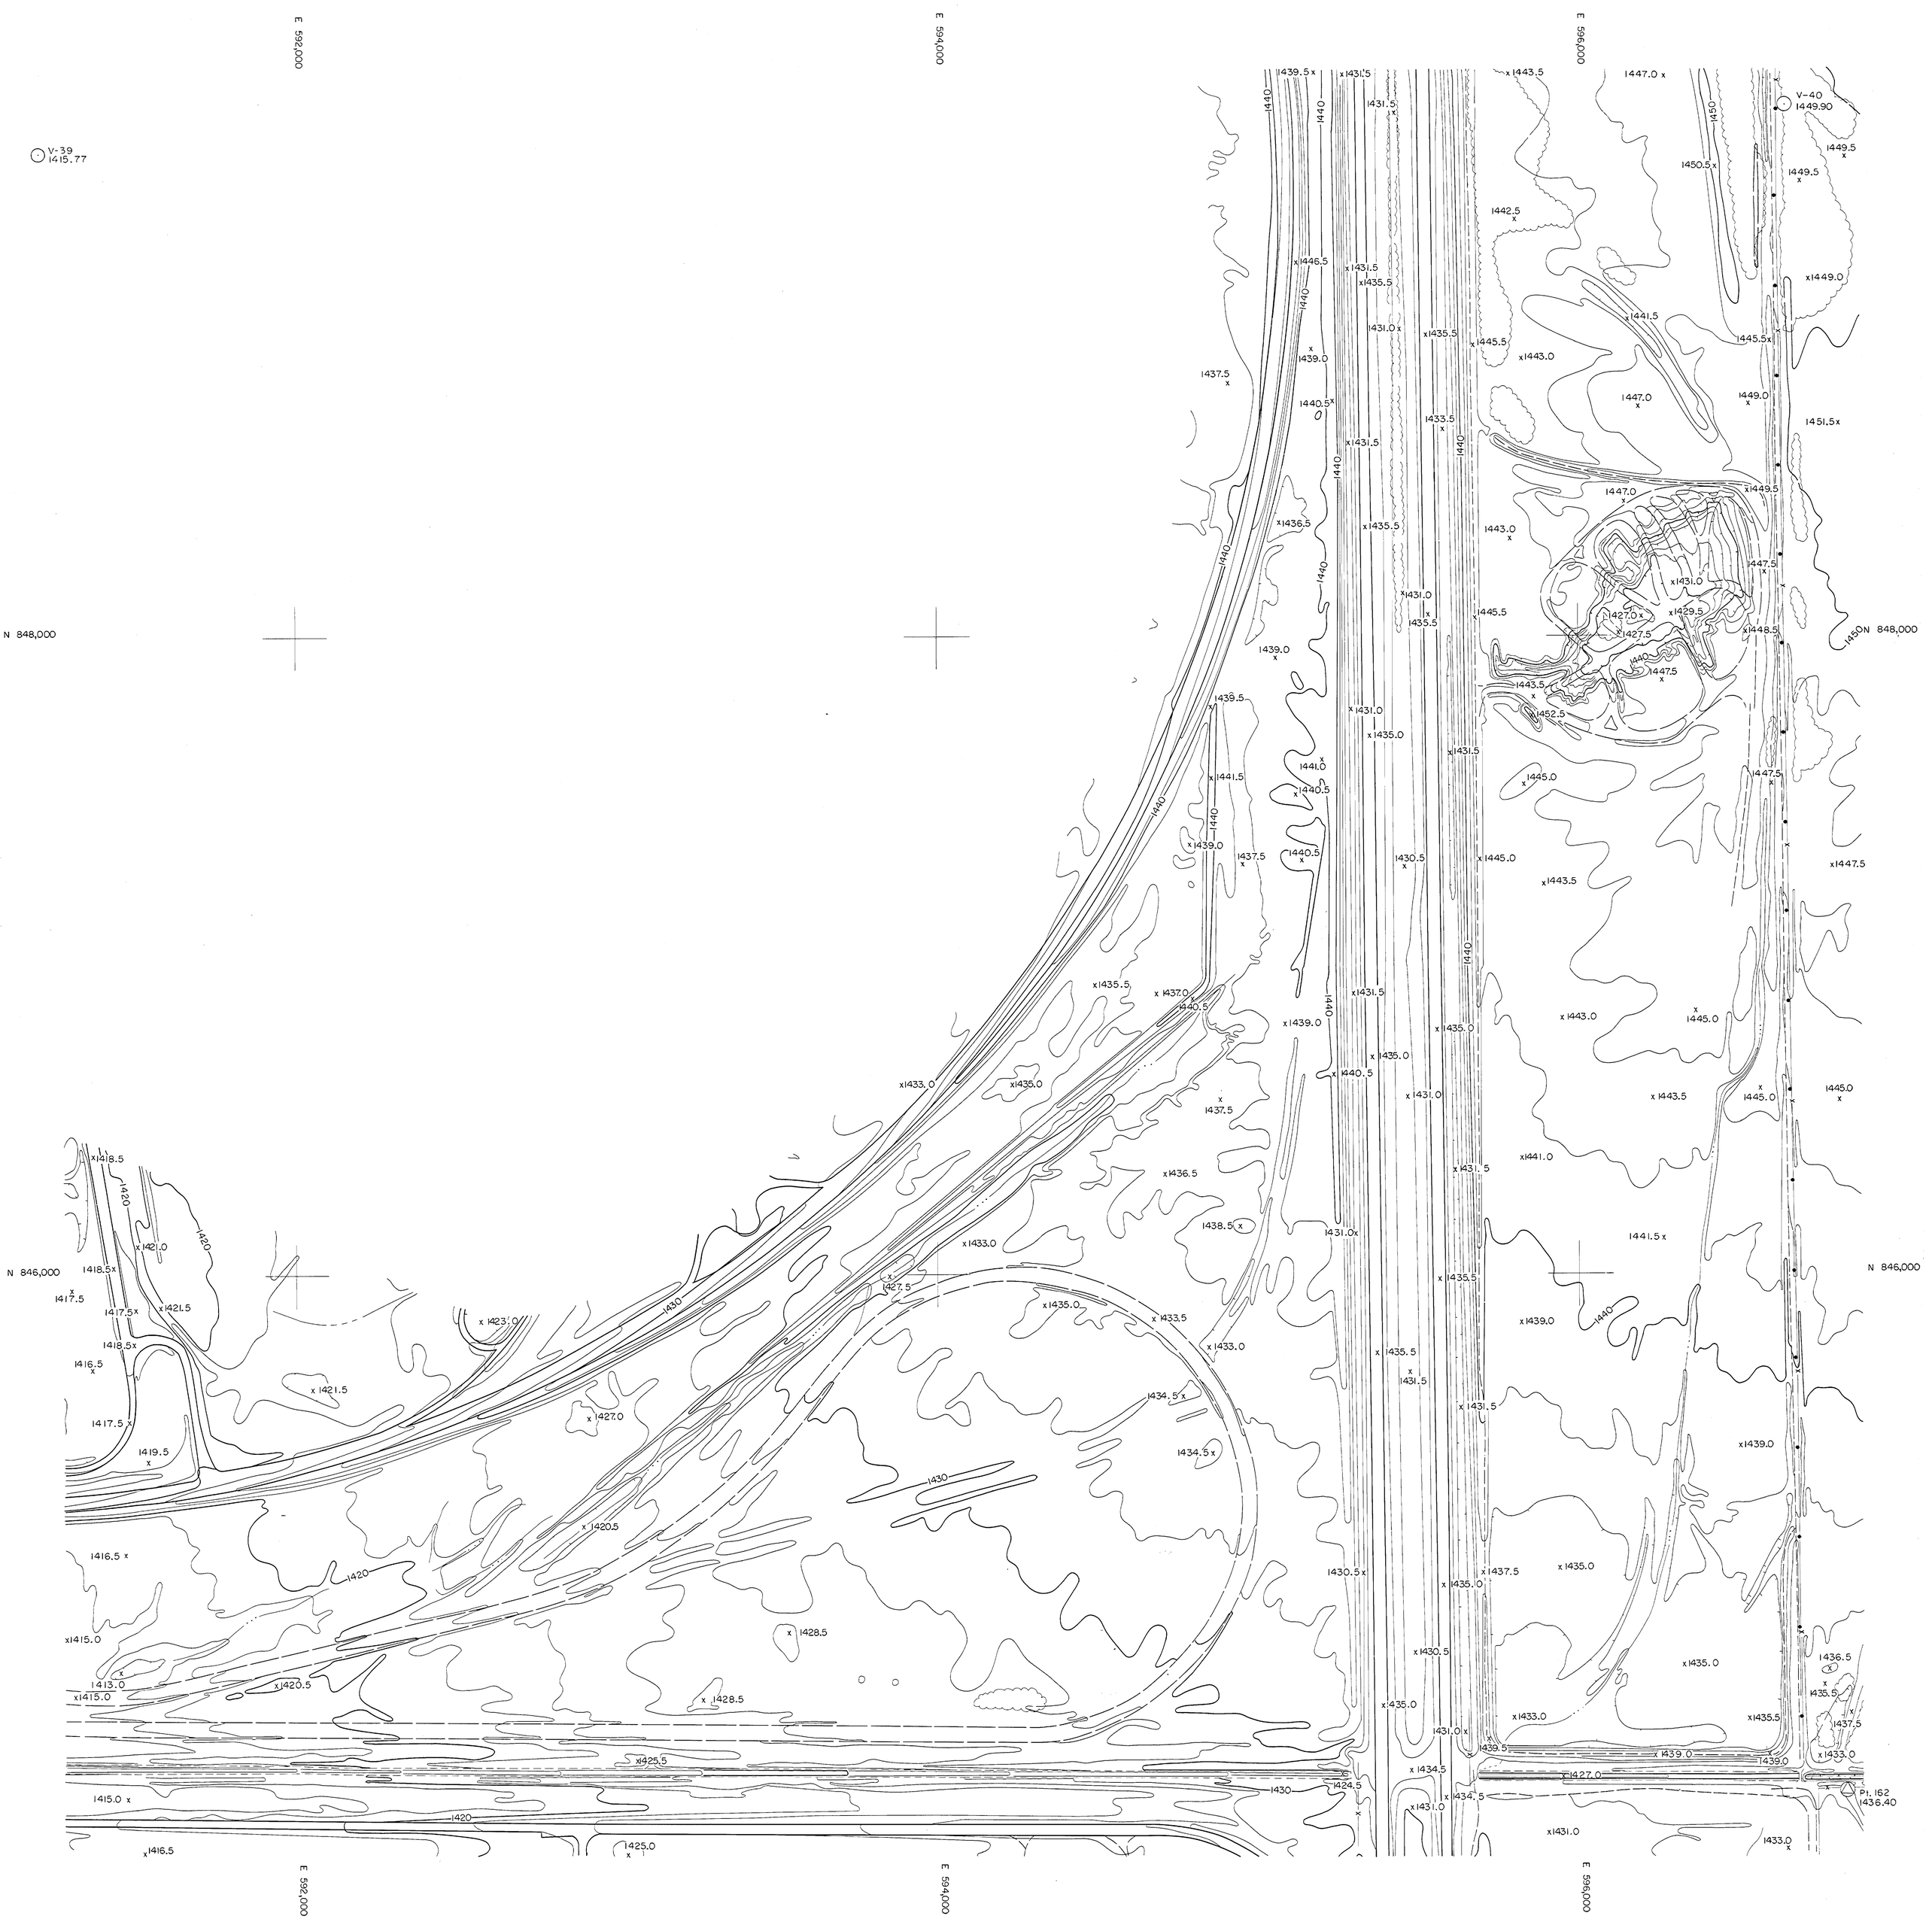

QUEEN CREEK AREA DRAINAGE MASTER STUDY

FLOOD CONTROL DISTRICT OF MARICOPA COUNTY

200' 0 200' 400'

NOVEMBER 22, 1986

FCD CONTRACT 86-23
WA JOB NO. 86328

INDEX

VAL VISTA RD.
GREENFIELD RD.
HIGLEY RD.
RECKER RD.
POWER RD.
SOSSAMAN RD.
HAWES RD.
ELLSWORTH RD.
CRISMON RD.
SIGNAL BUTTE RD.
MERIDIAN RD.

ELLIOT RD.
WARNER RD.
RAY RD.
WILLIAMS FIELD RD.
PECOS RD.
GERMANN RD.
QUEEN CREEK RD.
OCOTILLO RD.
CHANDLER HEIGHTS RD.
RIGGS RD.
HUNT HIGHWAY

MARICOPA CO.
PINAL CO.

SECTION 23
T. 1 S., R. 7 E.

WOOD & ASSOCIATES, INC.
CONSULTING CIVIL ENGINEERS
4105 N. 20th Street • Suite 130 • Phoenix, Arizona • (602) 957-3149

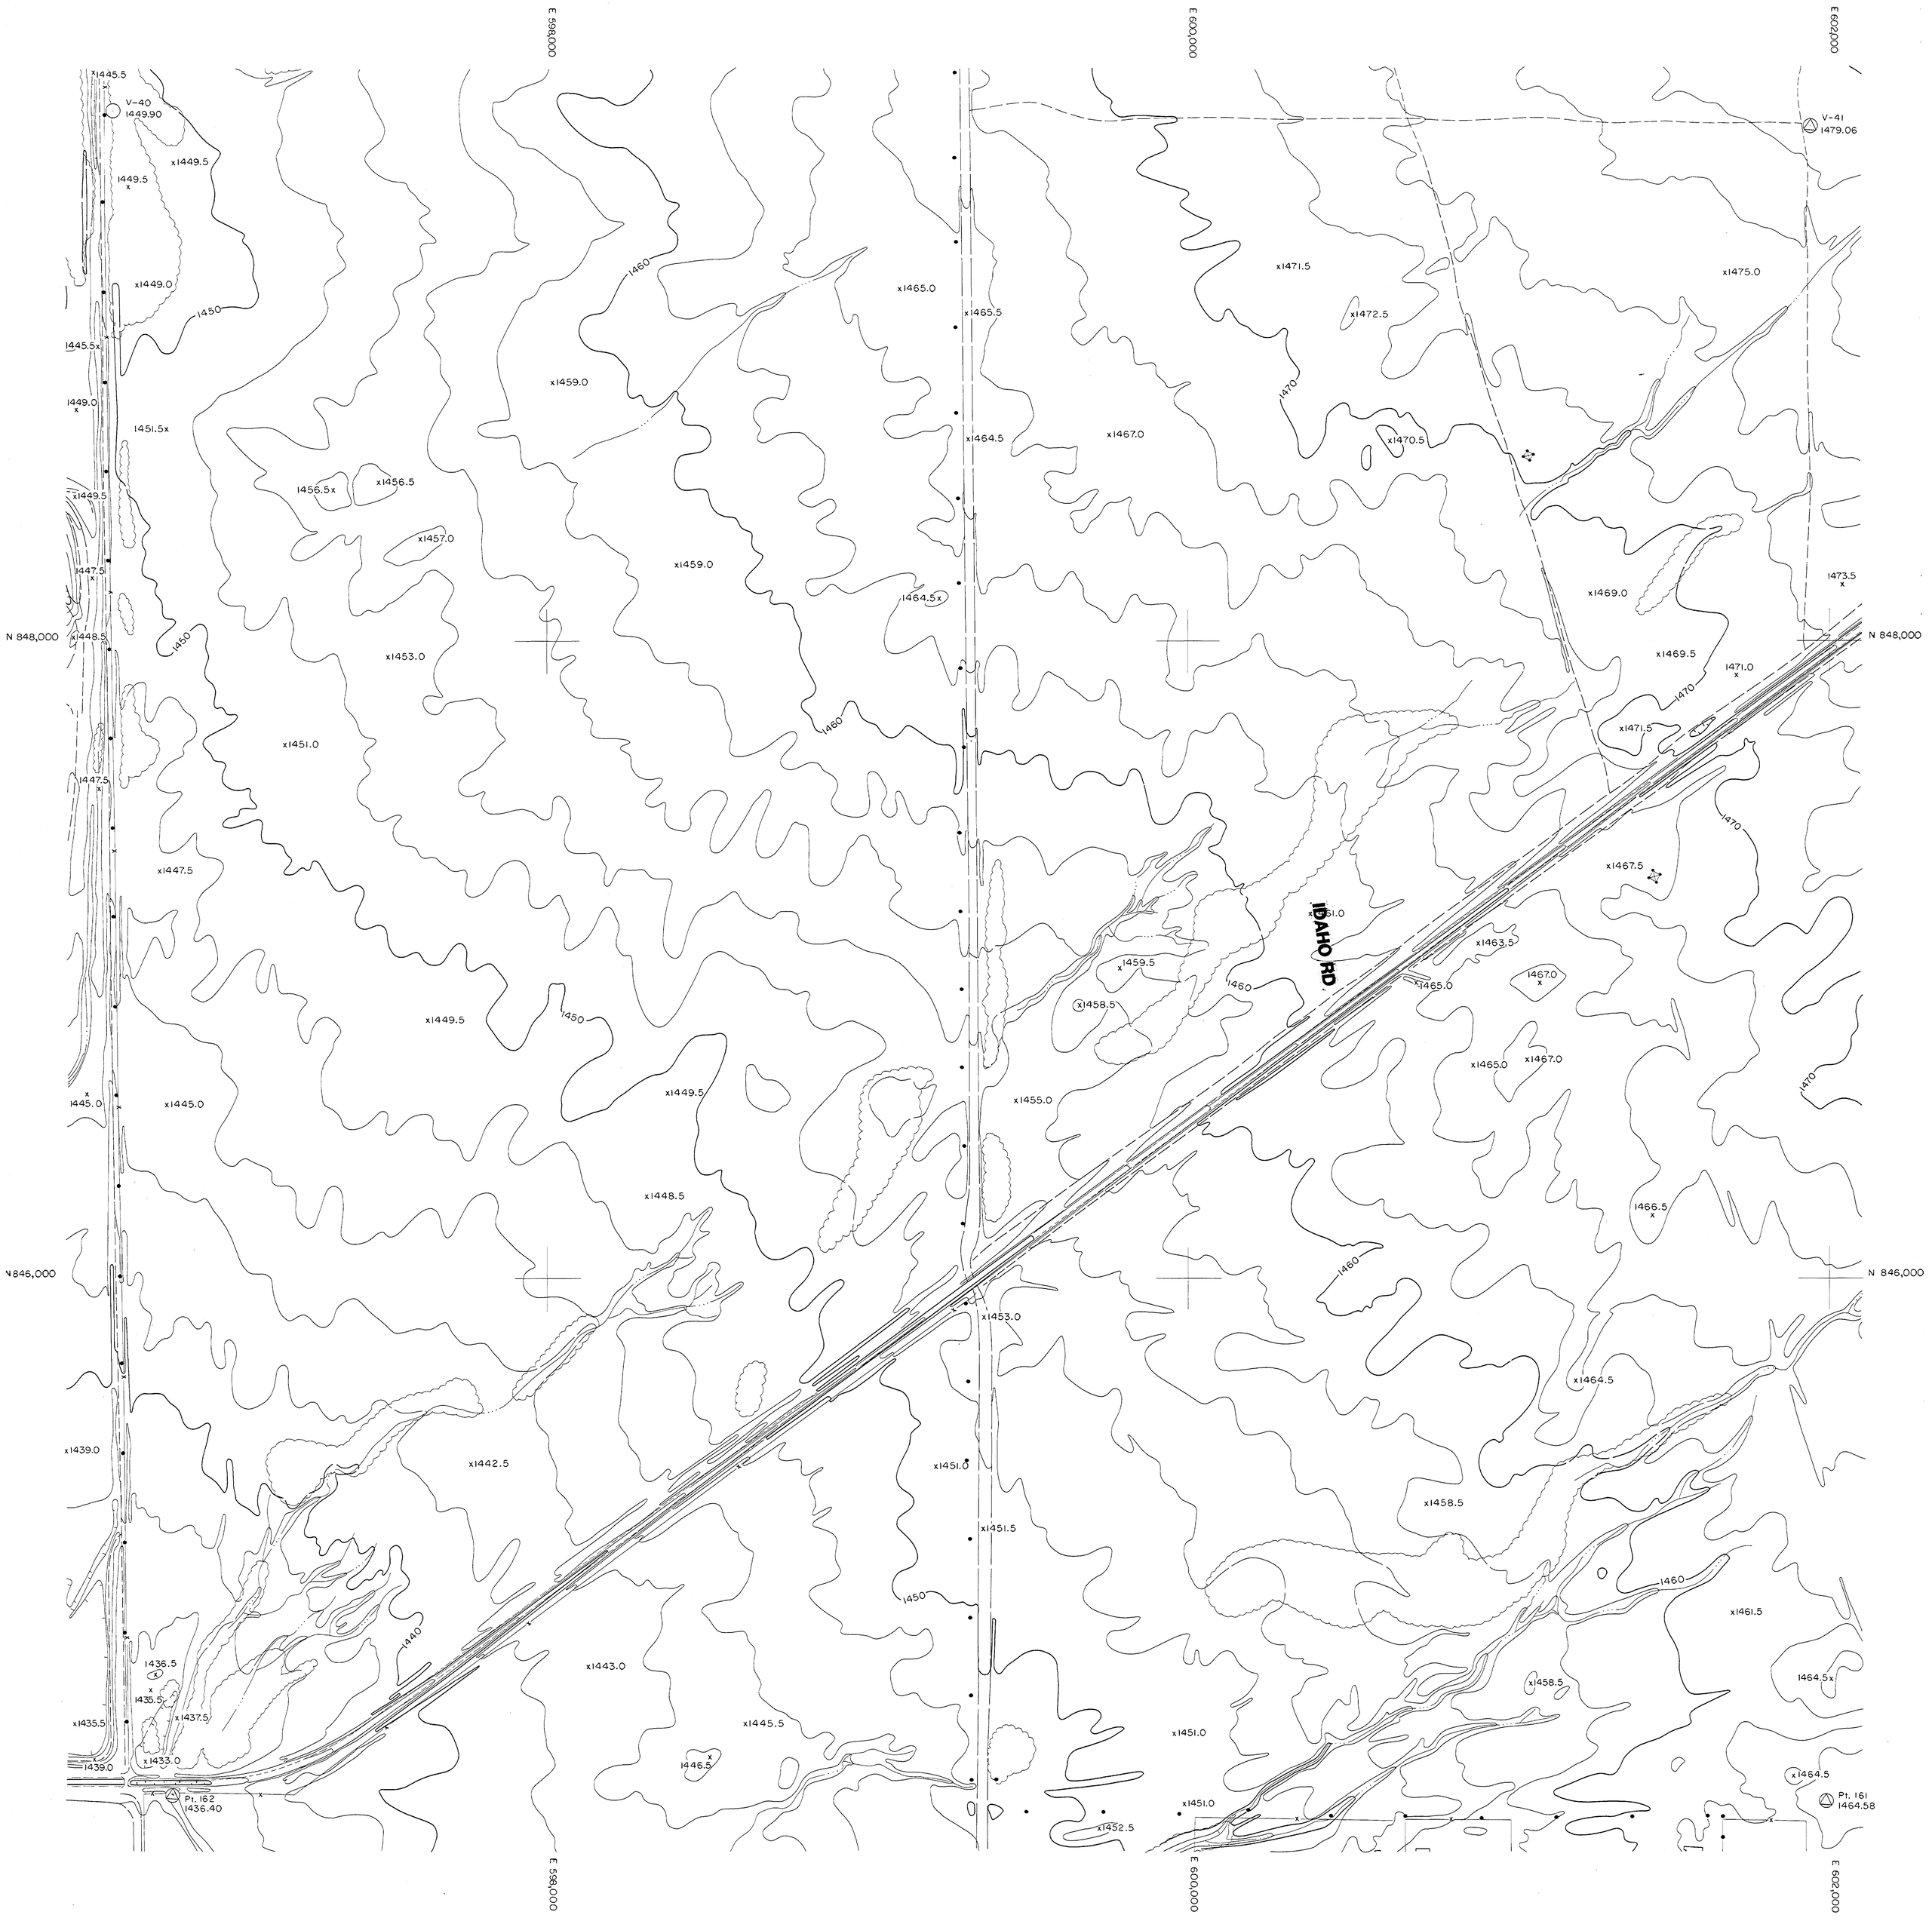

QUEEN CREEK AREA DRAINAGE MASTER STUDY

FLOOD CONTROL DISTRICT OF MARICOPA COUNTY

200' 0 200' 400'

NOVEMBER 22, 1986

FCD CONTRACT 86-23
WA JOB NO. 86328

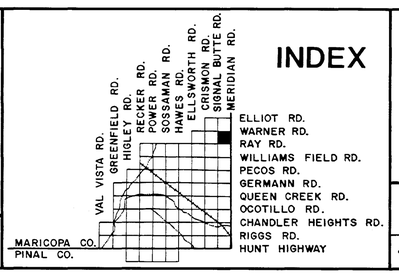

SECTION 24
T. 1 S., R. 7 E.

WOOD & ASSOCIATES, INC.
CONSULTING CIVIL ENGINEERS

4105 N. 20th Street • Suite 130 • Phoenix, Arizona • (602) 957-3149

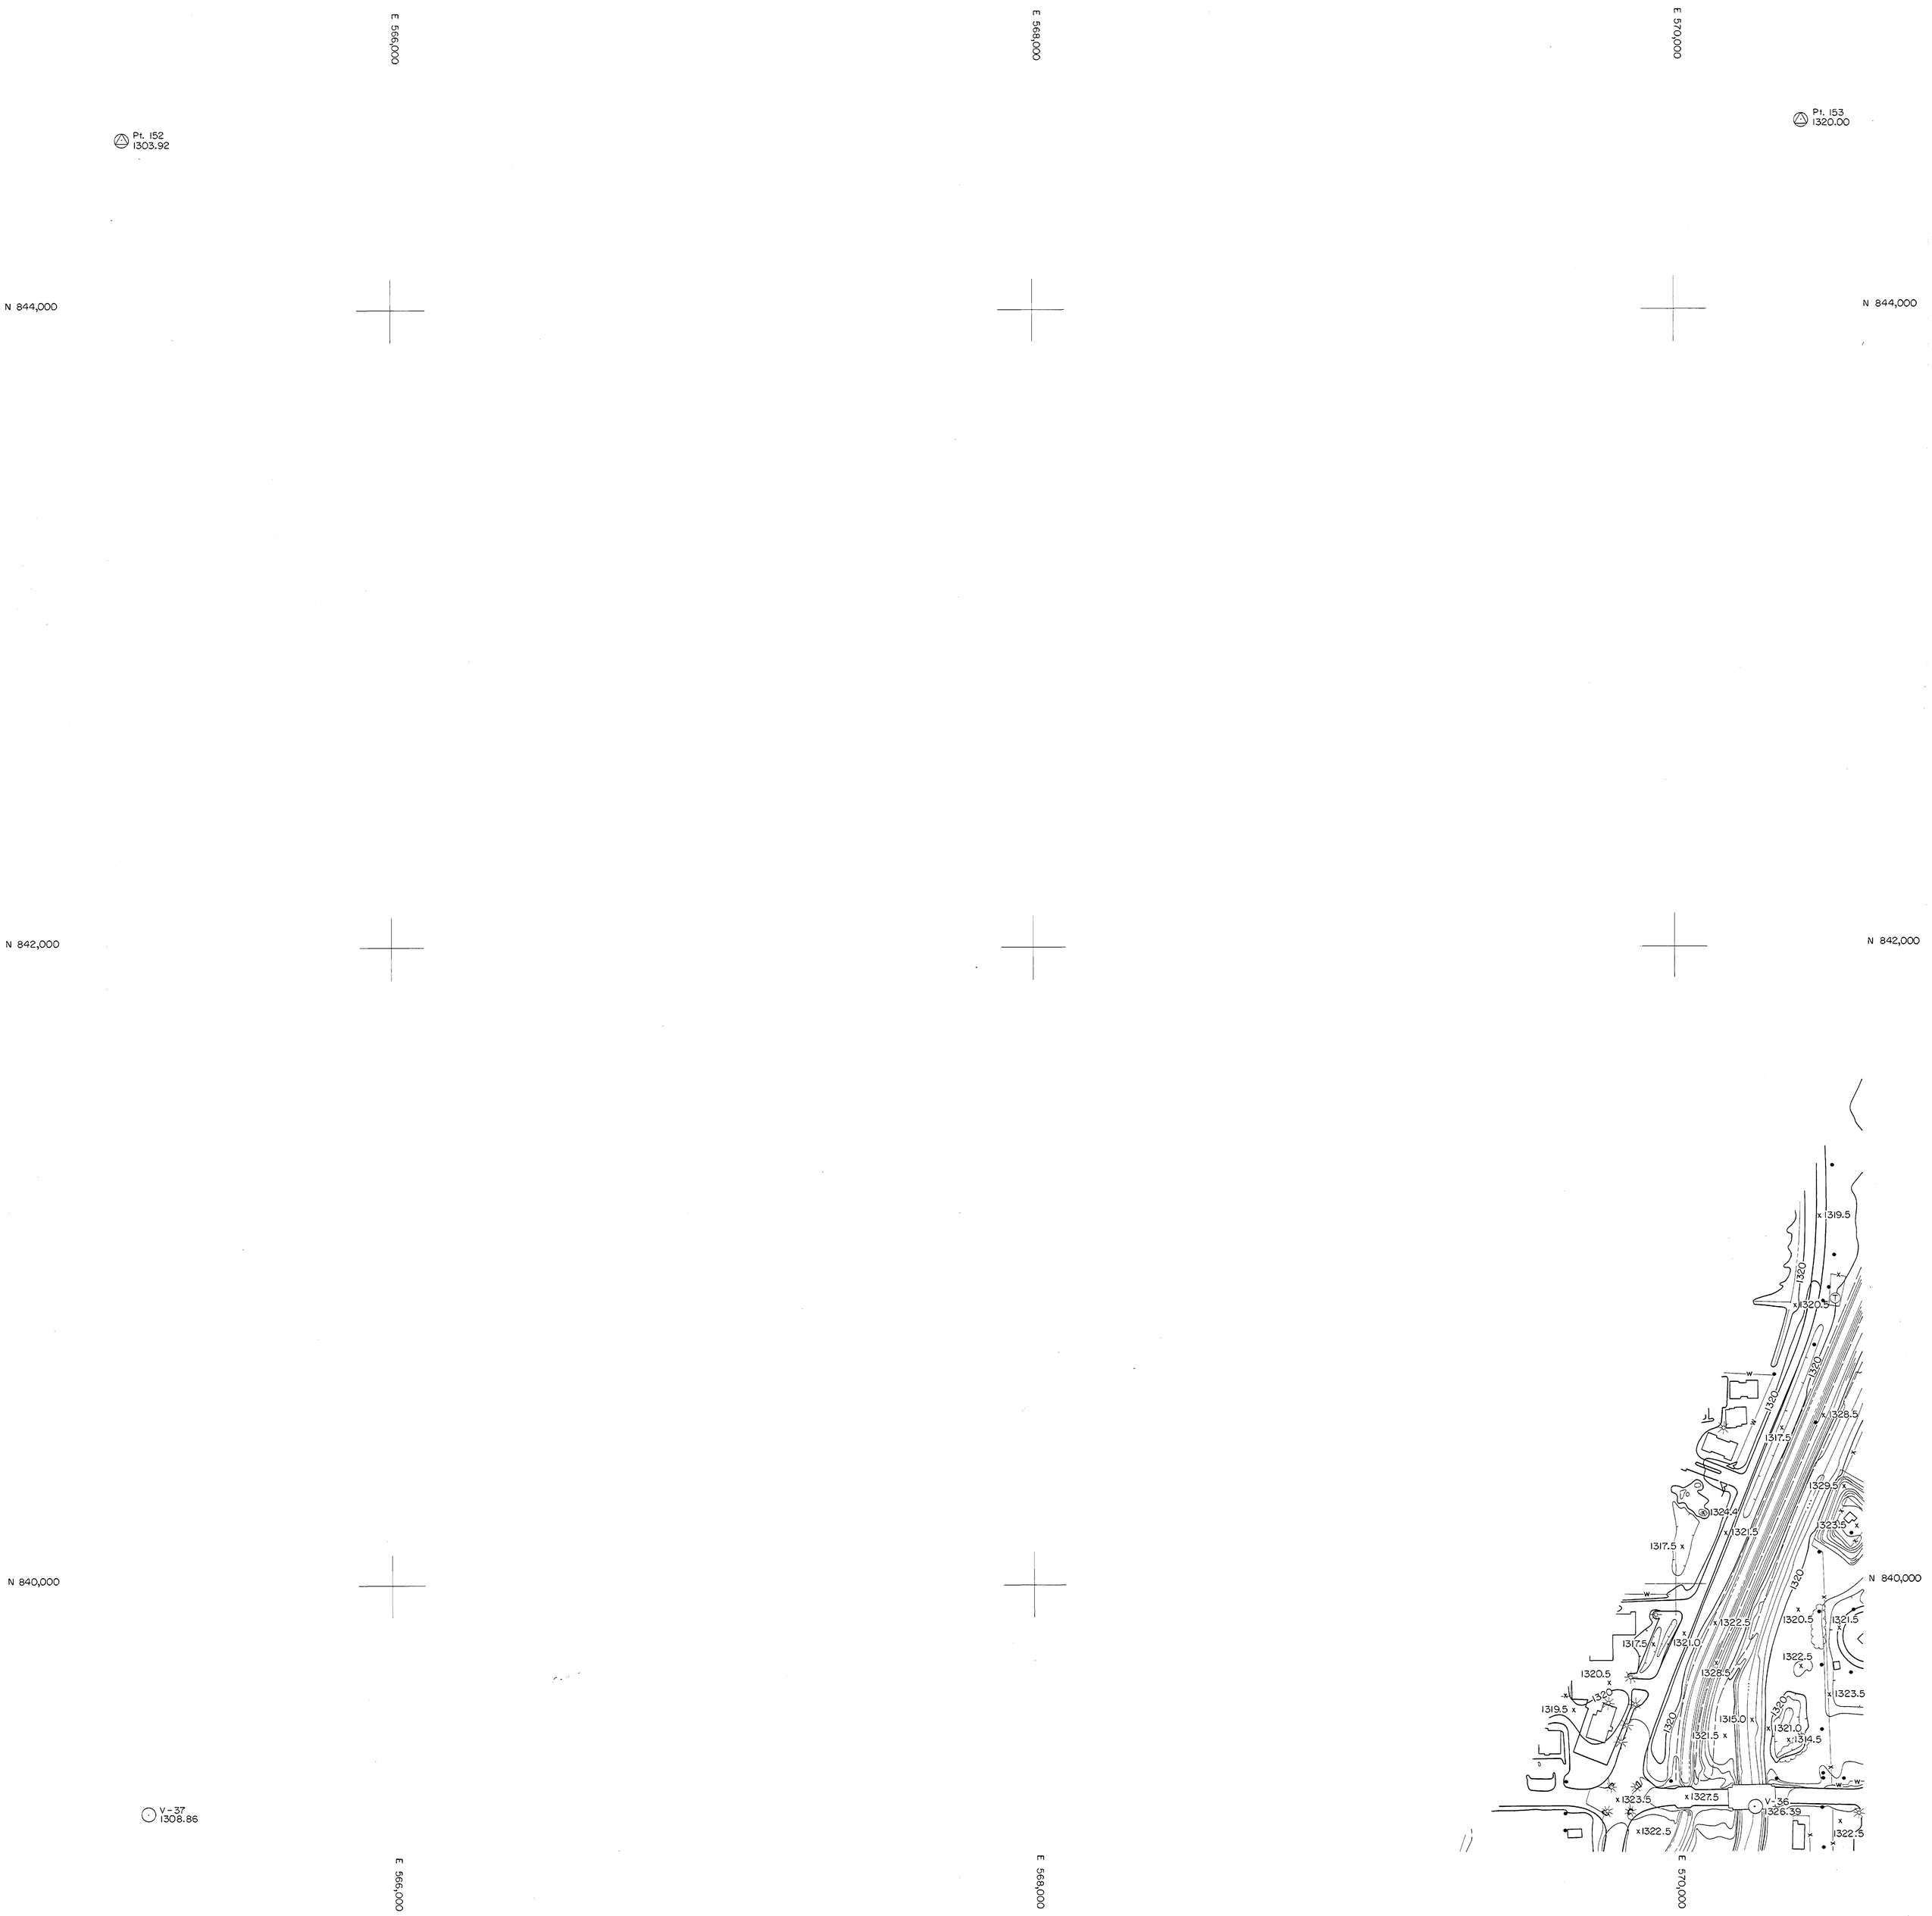

QUEEN CREEK AREA DRAINAGE MASTER STUDY

FLOOD CONTROL DISTRICT OF MARICOPA COUNTY

200' 0 200' 400'

NOVEMBER 22, 1986

FCD CONTRACT 86-23
WA JOB NO. 86328

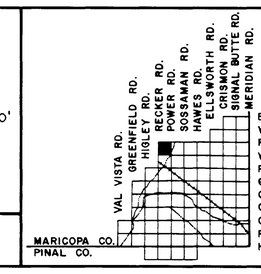

INDEX

ELLIOT RD.
WARNER RD.
RAY RD.
WILLIAMS FIELD RD.
PECOS RD.
GERMANN RD.
QUEEN CREEK RD.
OCOTILLO RD.
CHANDLER HEIGHTS RD.
RIGGS RD.
HUNT HIGHWAY

SECTION 25
T. 1 S., R. 6 E.

WOOD & ASSOCIATES, INC.
CONSULTING CIVIL ENGINEERS
4105 N. 20th Street • Suite 130 • Phoenix, Arizona • (602) 957-3149

QUEEN CREEK AREA DRAINAGE MASTER STUDY

FLOOD CONTROL DISTRICT OF MARICOPA COUNTY

200' 0 200' 400'

NOVEMBER 22, 1986

FCD CONTRACT 86-23
WA JOB NO. 86328

INDEX

VAL VISTA RD.
GREENFIELD RD.
HIGLEY RD.
RECKER RD.
POWER RD.
SOSSAMAN RD.
HAWES RD.
ELLSWORTH RD.
CRISMON RD.
SIGNAL BUTTE RD.
MERIDIAN RD.

ELLIOT RD.
WARNER RD.
RAY RD.
WILLIAMS FIELD RD.
PECOS RD.
GERMANN RD.
QUEEN CREEK RD.
OCOTILLO RD.
CHANDLER HEIGHTS RD.
RIGGS RD.
HUNT HIGHWAY

MARICOPA CO.
PINAL CO.

SECTION 30
T. 1 S., R. 7 E.

WOOD & ASSOCIATES, INC.
CONSULTING CIVIL ENGINEERS

4105 N. 20th Street • Suite 130 • Phoenix, Arizona • (602) 957-3149

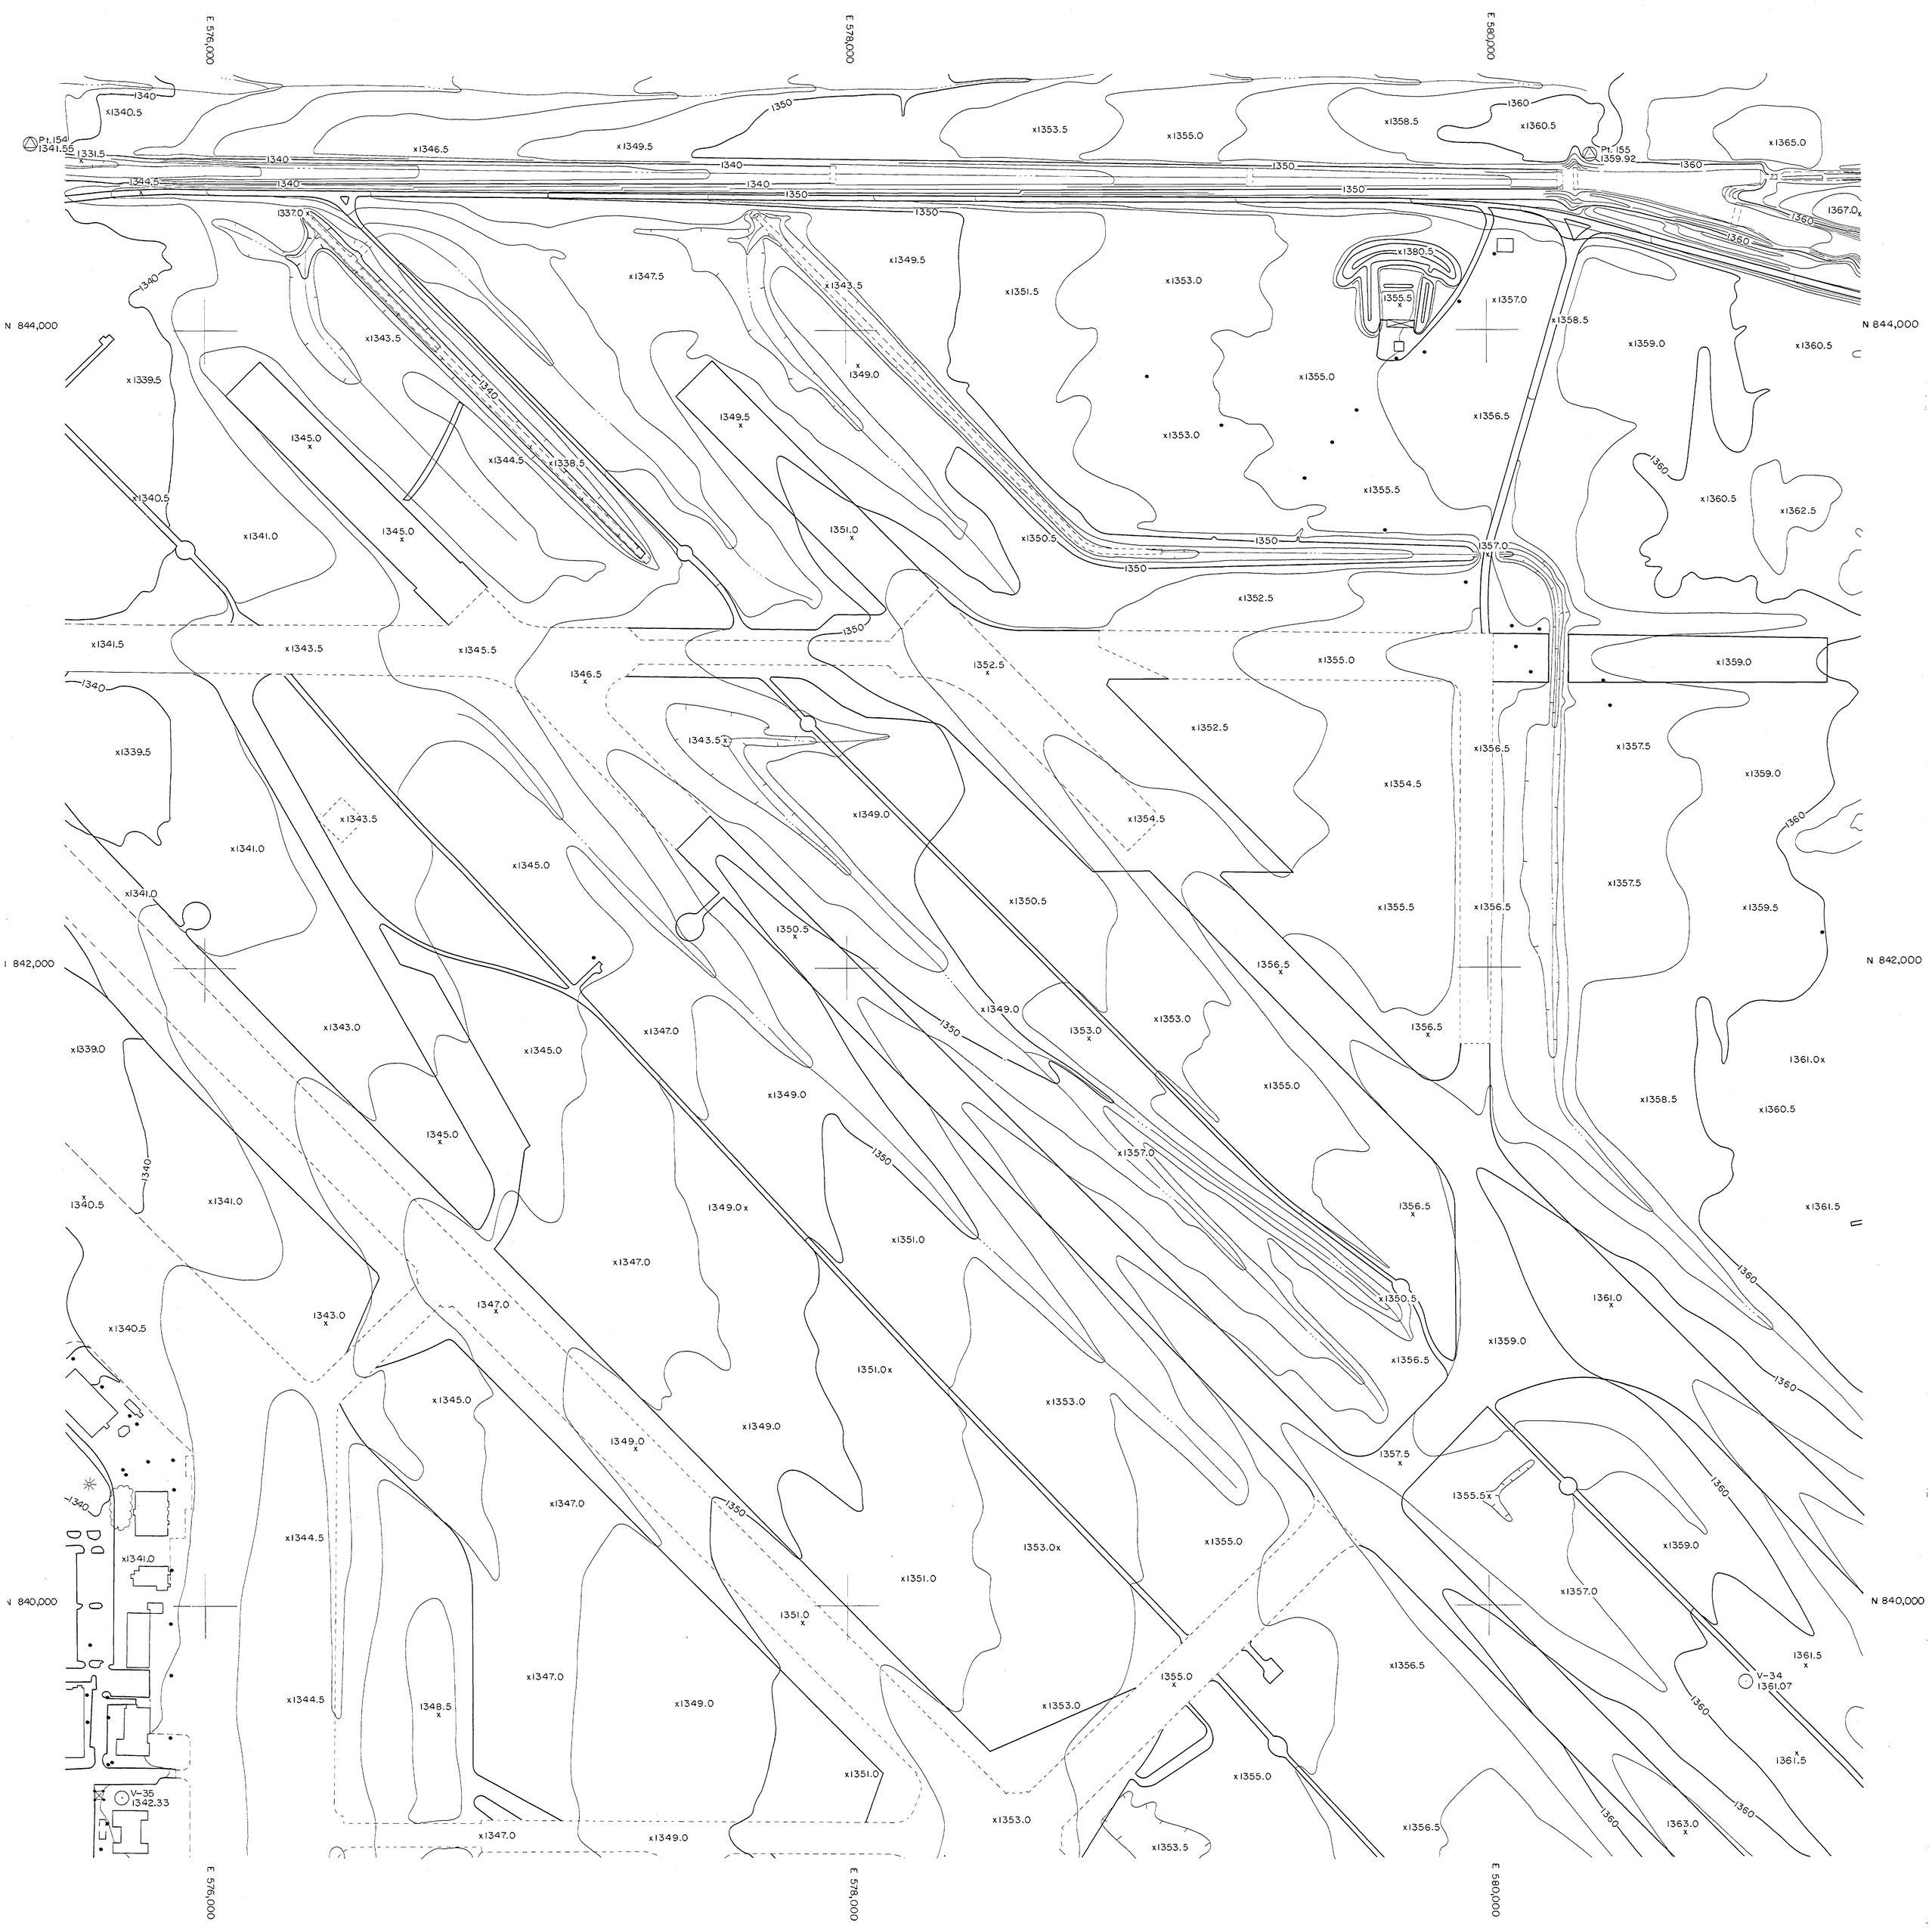

QUEEN CREEK AREA DRAINAGE MASTER STUDY

FLOOD CONTROL DISTRICT OF MARICOPA COUNTY

200' 0 200' 400'

NOVEMBER 22, 1986

FCD CONTRACT 86-23
WA JOB NO. 86328

INDEX

VAL VISTA RD.
GREENFIELD RD.
HIGLEY RD.
RECKER RD.
POWER RD.
SOSSAMAN RD.
HAWES RD.
ELLSWORTH RD.
CRISMON RD.
SIGNAL BUTTE RD.
MERIDIAN RD.

ELLIOT RD.
WARNER RD.
RAY RD.
WILLIAMS FIELD RD.
PECOS RD.
GERMANN RD.
QUEEN CREEK RD.
OCOTILLO RD.
CHANDLER HEIGHTS RD.
RIGGS RD.
HUNT HIGHWAY

MARICOPA CO.
PINAL CO.

SECTION 29
T. 1 S., R. 7 E.

WOOD & ASSOCIATES, INC.
CONSULTING CIVIL ENGINEERS

4105 N. 20th Street • Suite 130 • Phoenix, Arizona • (602) 957-3149

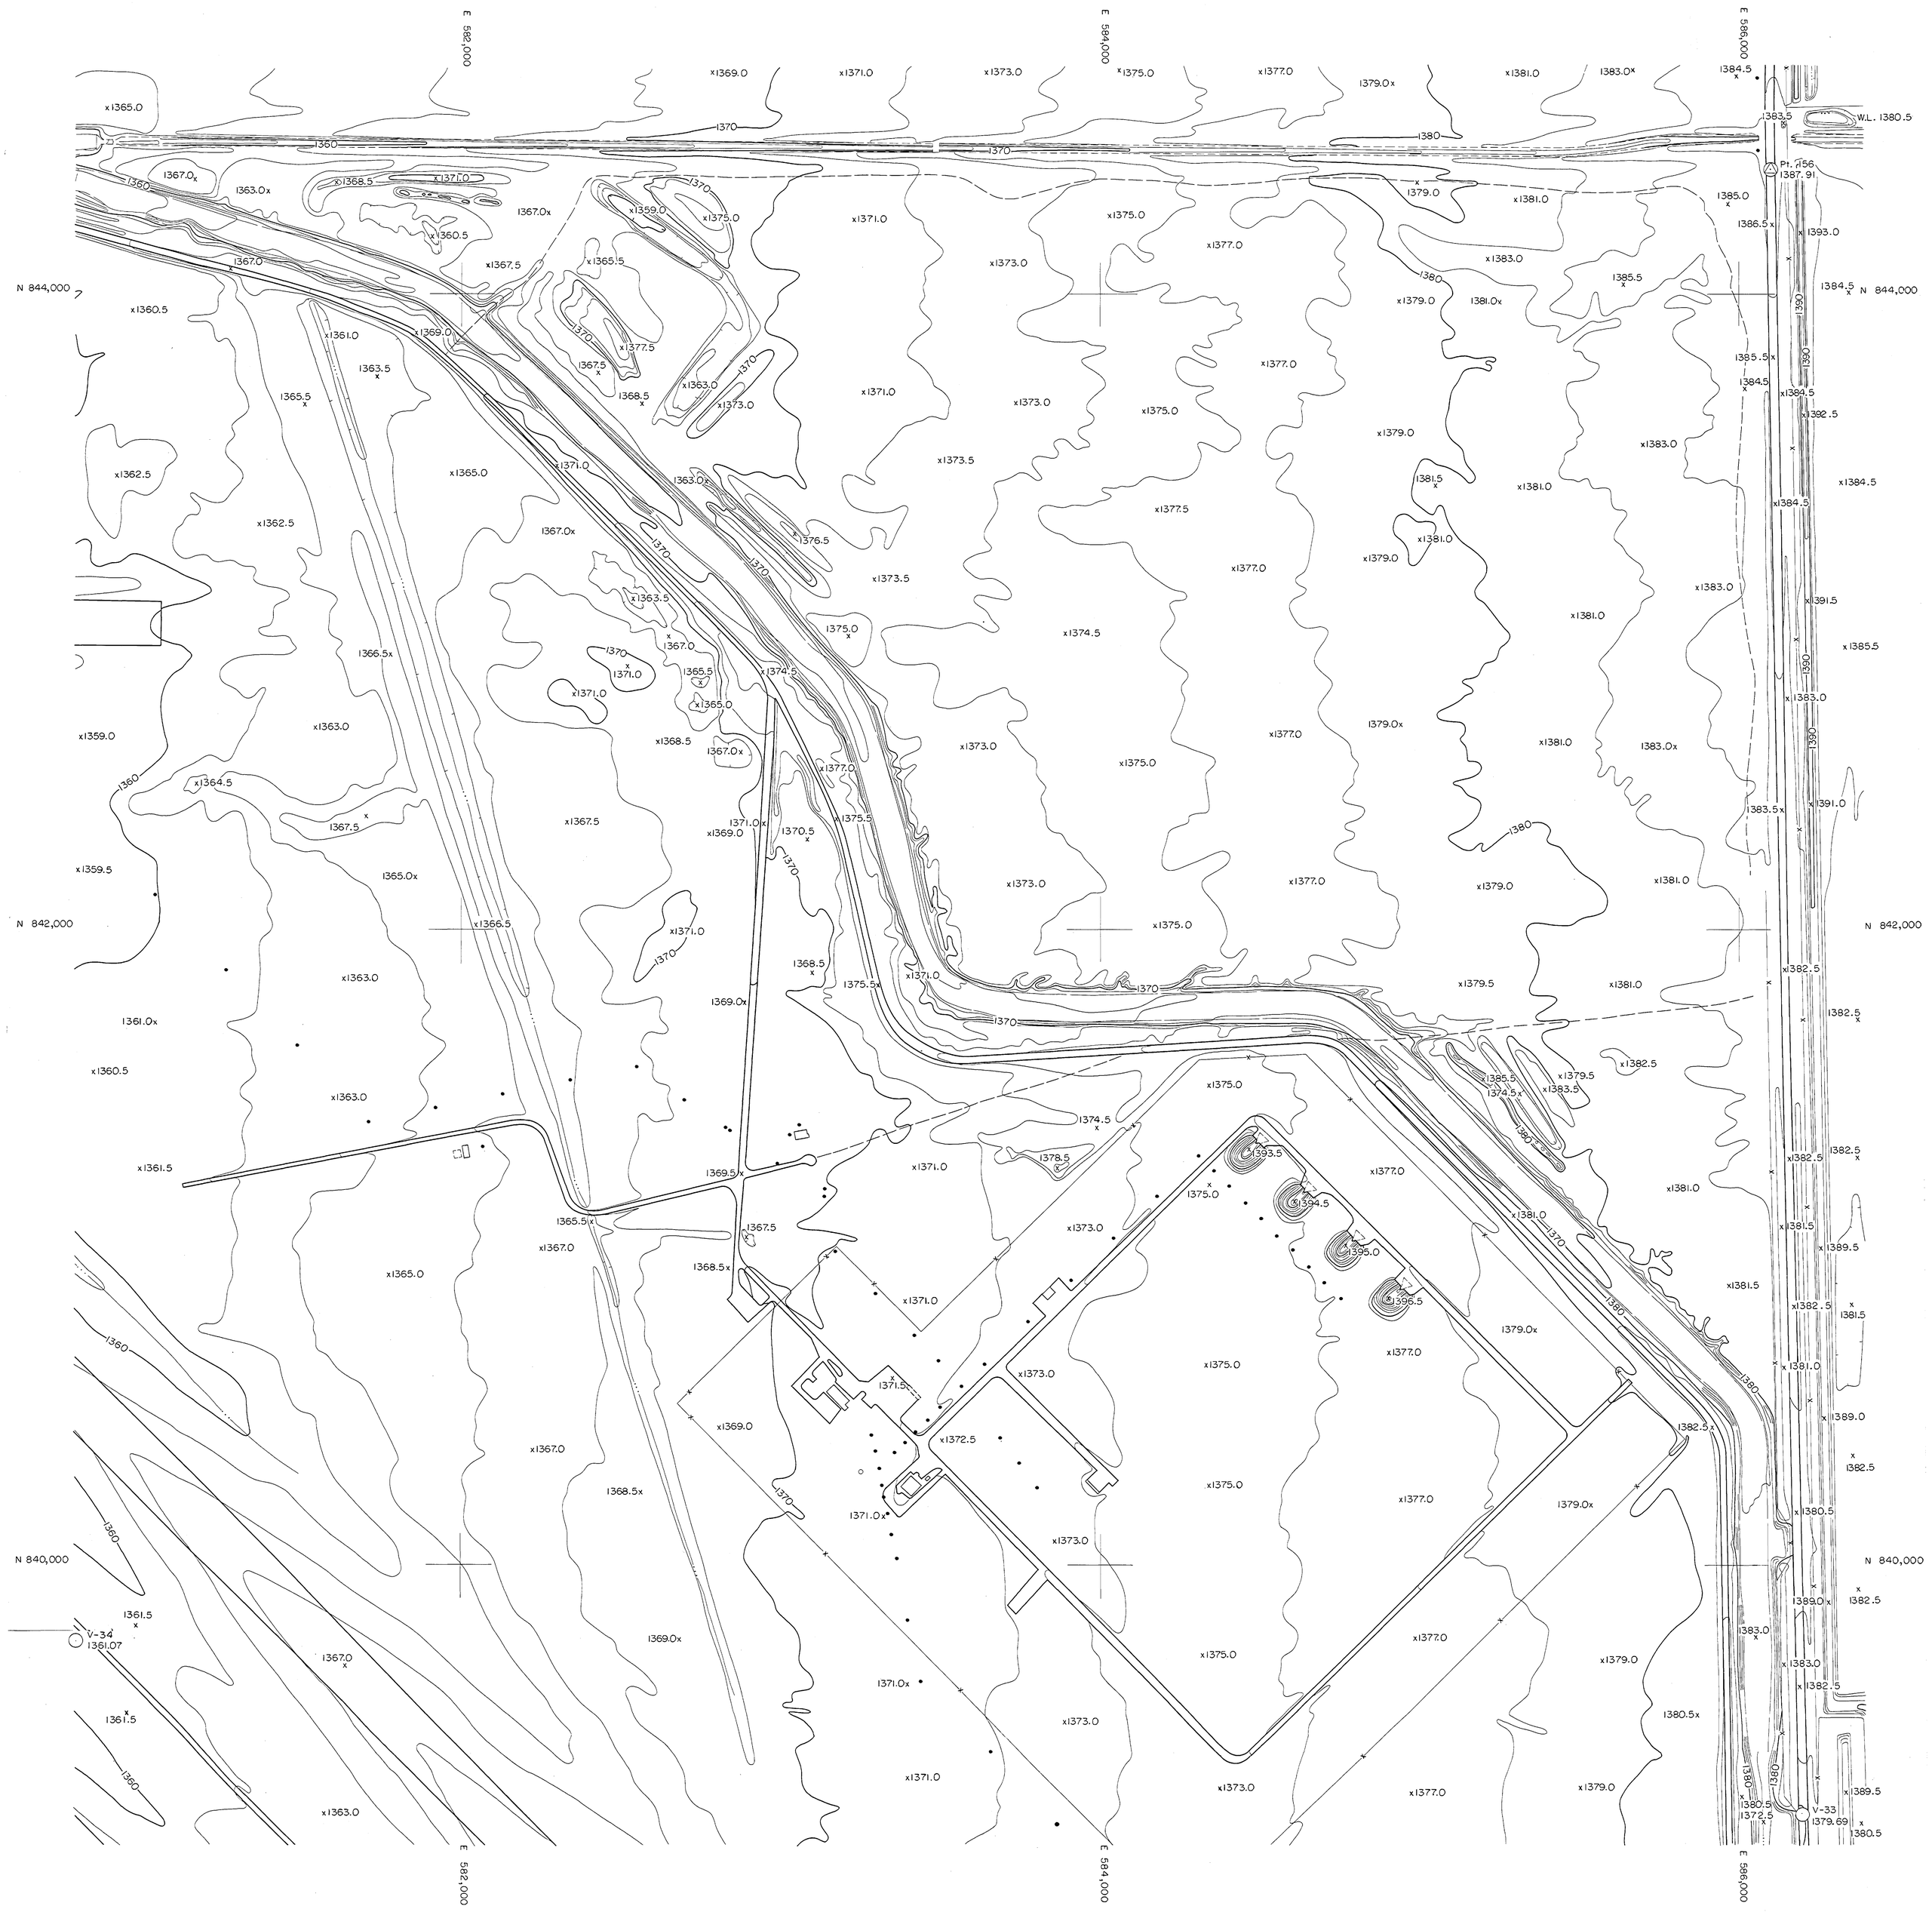

QUEEN CREEK AREA DRAINAGE MASTER STUDY

FLOOD CONTROL DISTRICT OF MARICOPA COUNTY

200' 0 200' 400'

NOVEMBER 22, 1986

FCD CONTRACT 86-23
WA JOB NO. 86328

INDEX

VAL VISTA RD.
GREENFIELD RD.
HIGLEY RD.
RECKER RD.
POWER RD.
SOSSAMAN RD.
HAWES RD.
ELLSWORTH RD.
CRISMON RD.
SIGNAL BUTTE RD.
MERIDIAN RD.

ELLIOT RD.
WARNER RD.
RAY RD.
WILLIAMS FIELD RD.
PECOS RD.
GERMANN RD.
QUEEN CREEK RD.
OCOTILLO RD.
CHANDLER HEIGHTS RD.
RIGGS RD.
HUNT HIGHWAY

MARICOPA CO.
PINAL CO.

SECTION 28
T. 1 S., R. 7 E.

WOOD & ASSOCIATES, INC.
CONSULTING CIVIL ENGINEERS

4105 N. 20th Street • Suite 130 • Phoenix, Arizona • (602) 957-3149

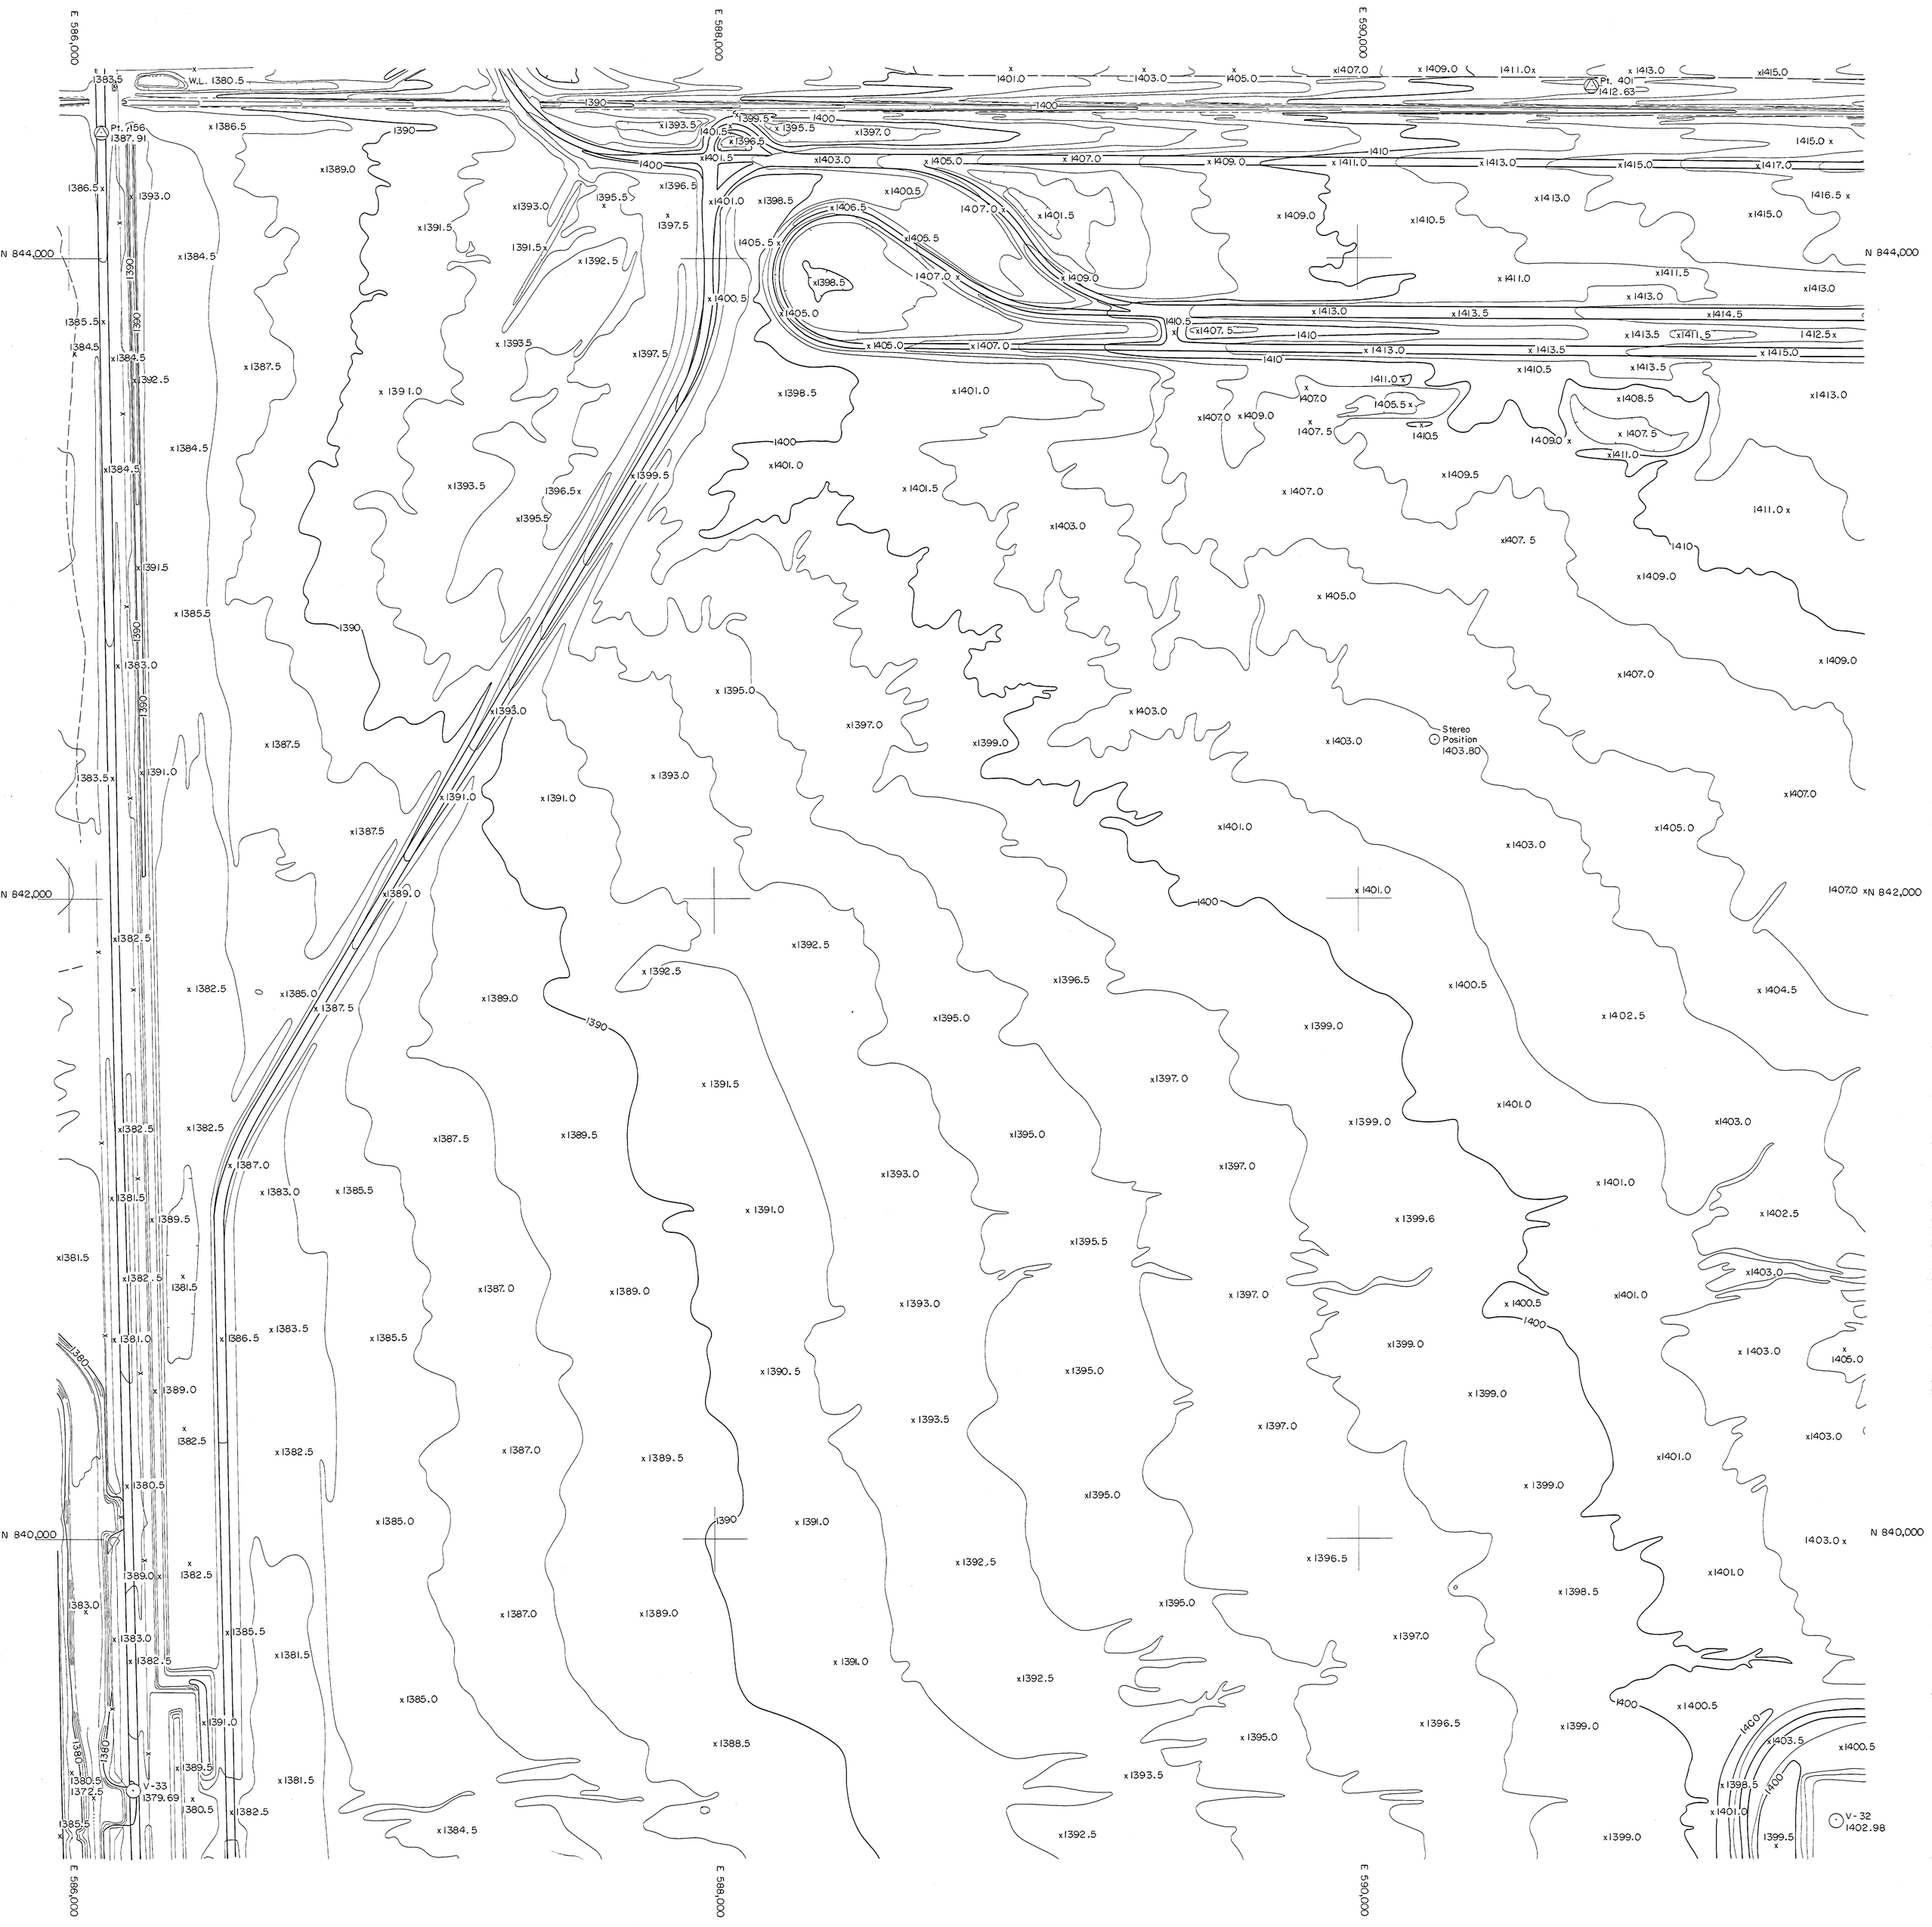

QUEEN CREEK AREA DRAINAGE MASTER STUDY

FLOOD CONTROL DISTRICT OF MARICOPA COUNTY

200' 0 200' 400'

NOVEMBER 22, 1986

FCD CONTRACT 86-23
WA JOB NO. 86328

INDEX

VAL VISTA RD.
GREENFIELD RD.
HIGLEY RD.
POWER RD.
SOSSAMAN RD.
HAWES RD.
ELLSWORTH RD.
CRISMON RD.
SIGNAL BUTTE RD.
MERIDIAN RD.

ELLIOT RD.
WARNER RD.
RAY RD.
WILLIAMS FIELD RD.
PECOS RD.
GERMANN RD.
QUEEN CREEK RD.
OCOTILLO RD.
CHANDLER HEIGHTS RD.
RIGGS RD.
HUNT HIGHWAY

MARICOPA CO.
PINAL CO.

SECTION 27
T. 1 S., R. 7 E.

WOOD & ASSOCIATES, INC.
CONSULTING CIVIL ENGINEERS

4105 N. 20th Street • Suite 130 • Phoenix, Arizona • (602) 957-3149

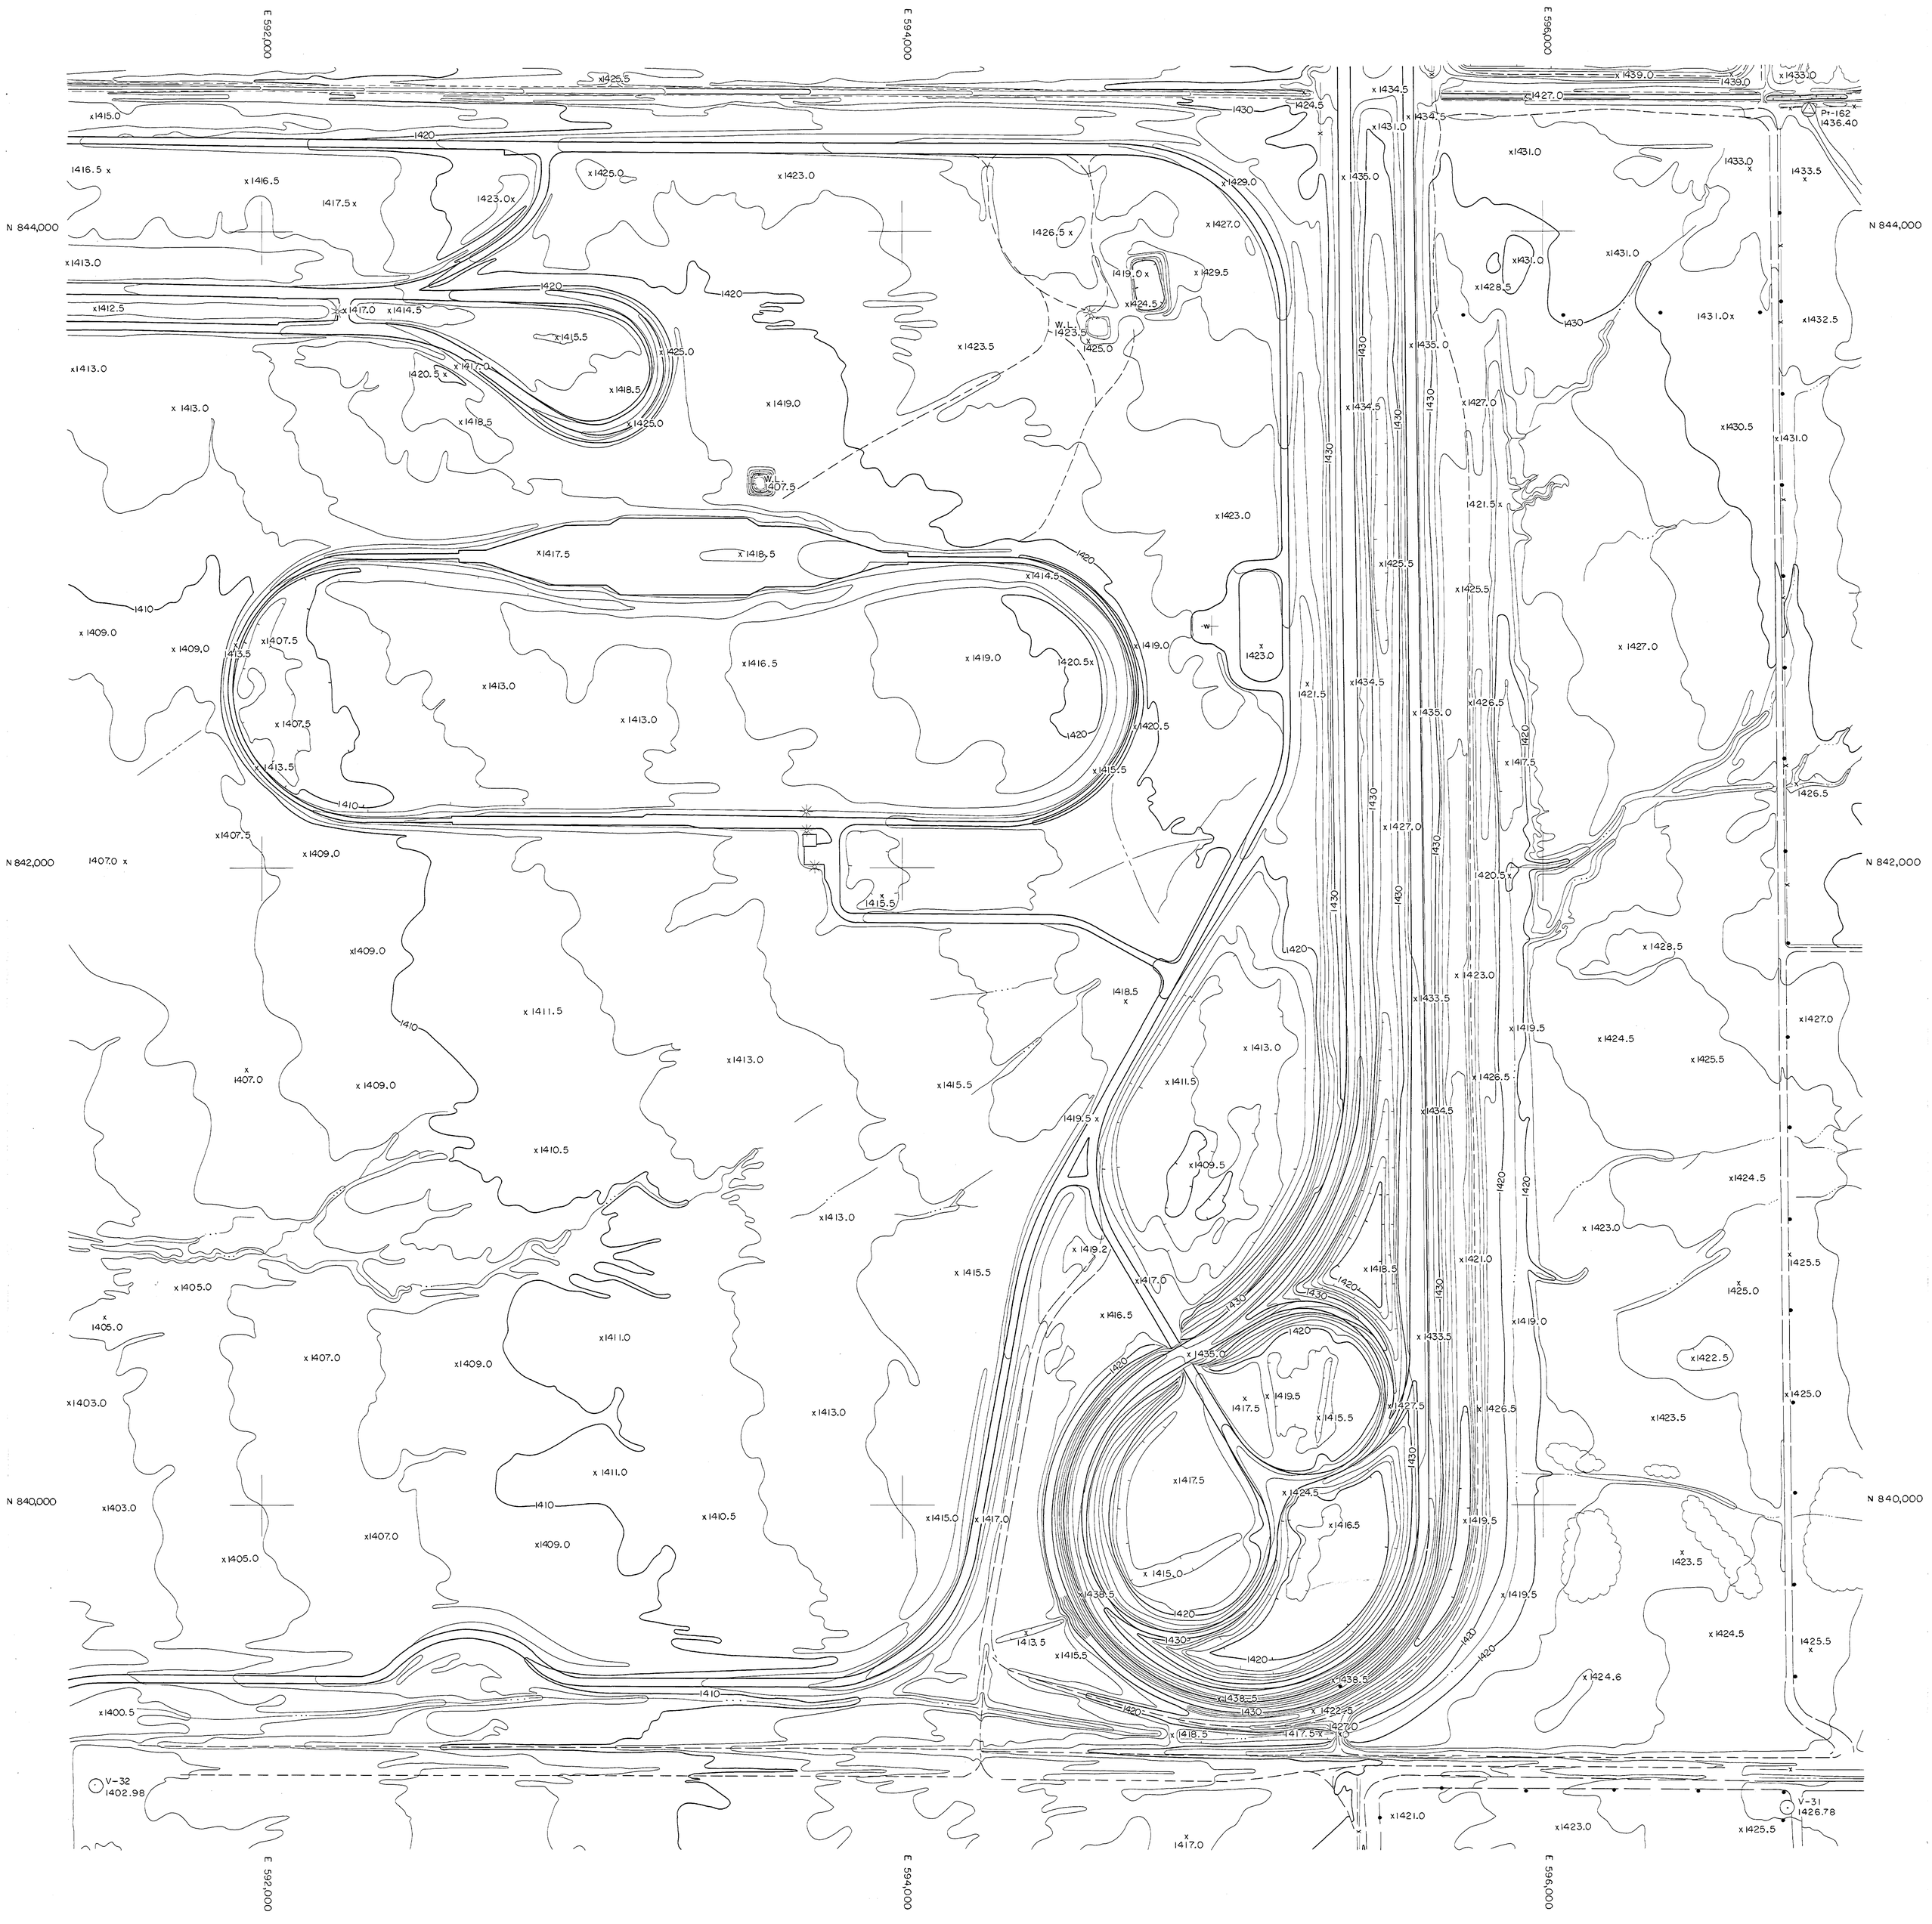

QUEEN CREEK AREA DRAINAGE MASTER STUDY

FLOOD CONTROL DISTRICT OF MARICOPA COUNTY

200' 0 200' 400'

NOVEMBER 22, 1986

FCD CONTRACT 86-23
WA JOB NO. 86328

INDEX

VAL VISTA RD.
GREENFIELD RD.
HIGLEY RD.
RECKER RD.
POWER RD.
SOSSAMAN RD.
HAWES RD.
ELLSWORTH RD.
CRISMON RD.
SIGNAL BUTTE RD.
MERIDIAN RD.

ELLIOT RD.
WARNER RD.
RAY RD.
WILLIAMS FIELD RD.
PECOS RD.
GERMANN RD.
QUEEN CREEK RD.
OCOTILLO RD.
CHANDLER HEIGHTS RD.
RIGGS RD.
HUNT HIGHWAY

MARICOPA CO.
PINAL CO.

SECTION 26
T. 1 S., R. 7 E.

WOOD & ASSOCIATES, INC.
CONSULTING CIVIL ENGINEERS

4105 N. 20th Street • Suite 130 • Phoenix, Arizona • (602) 957-3149

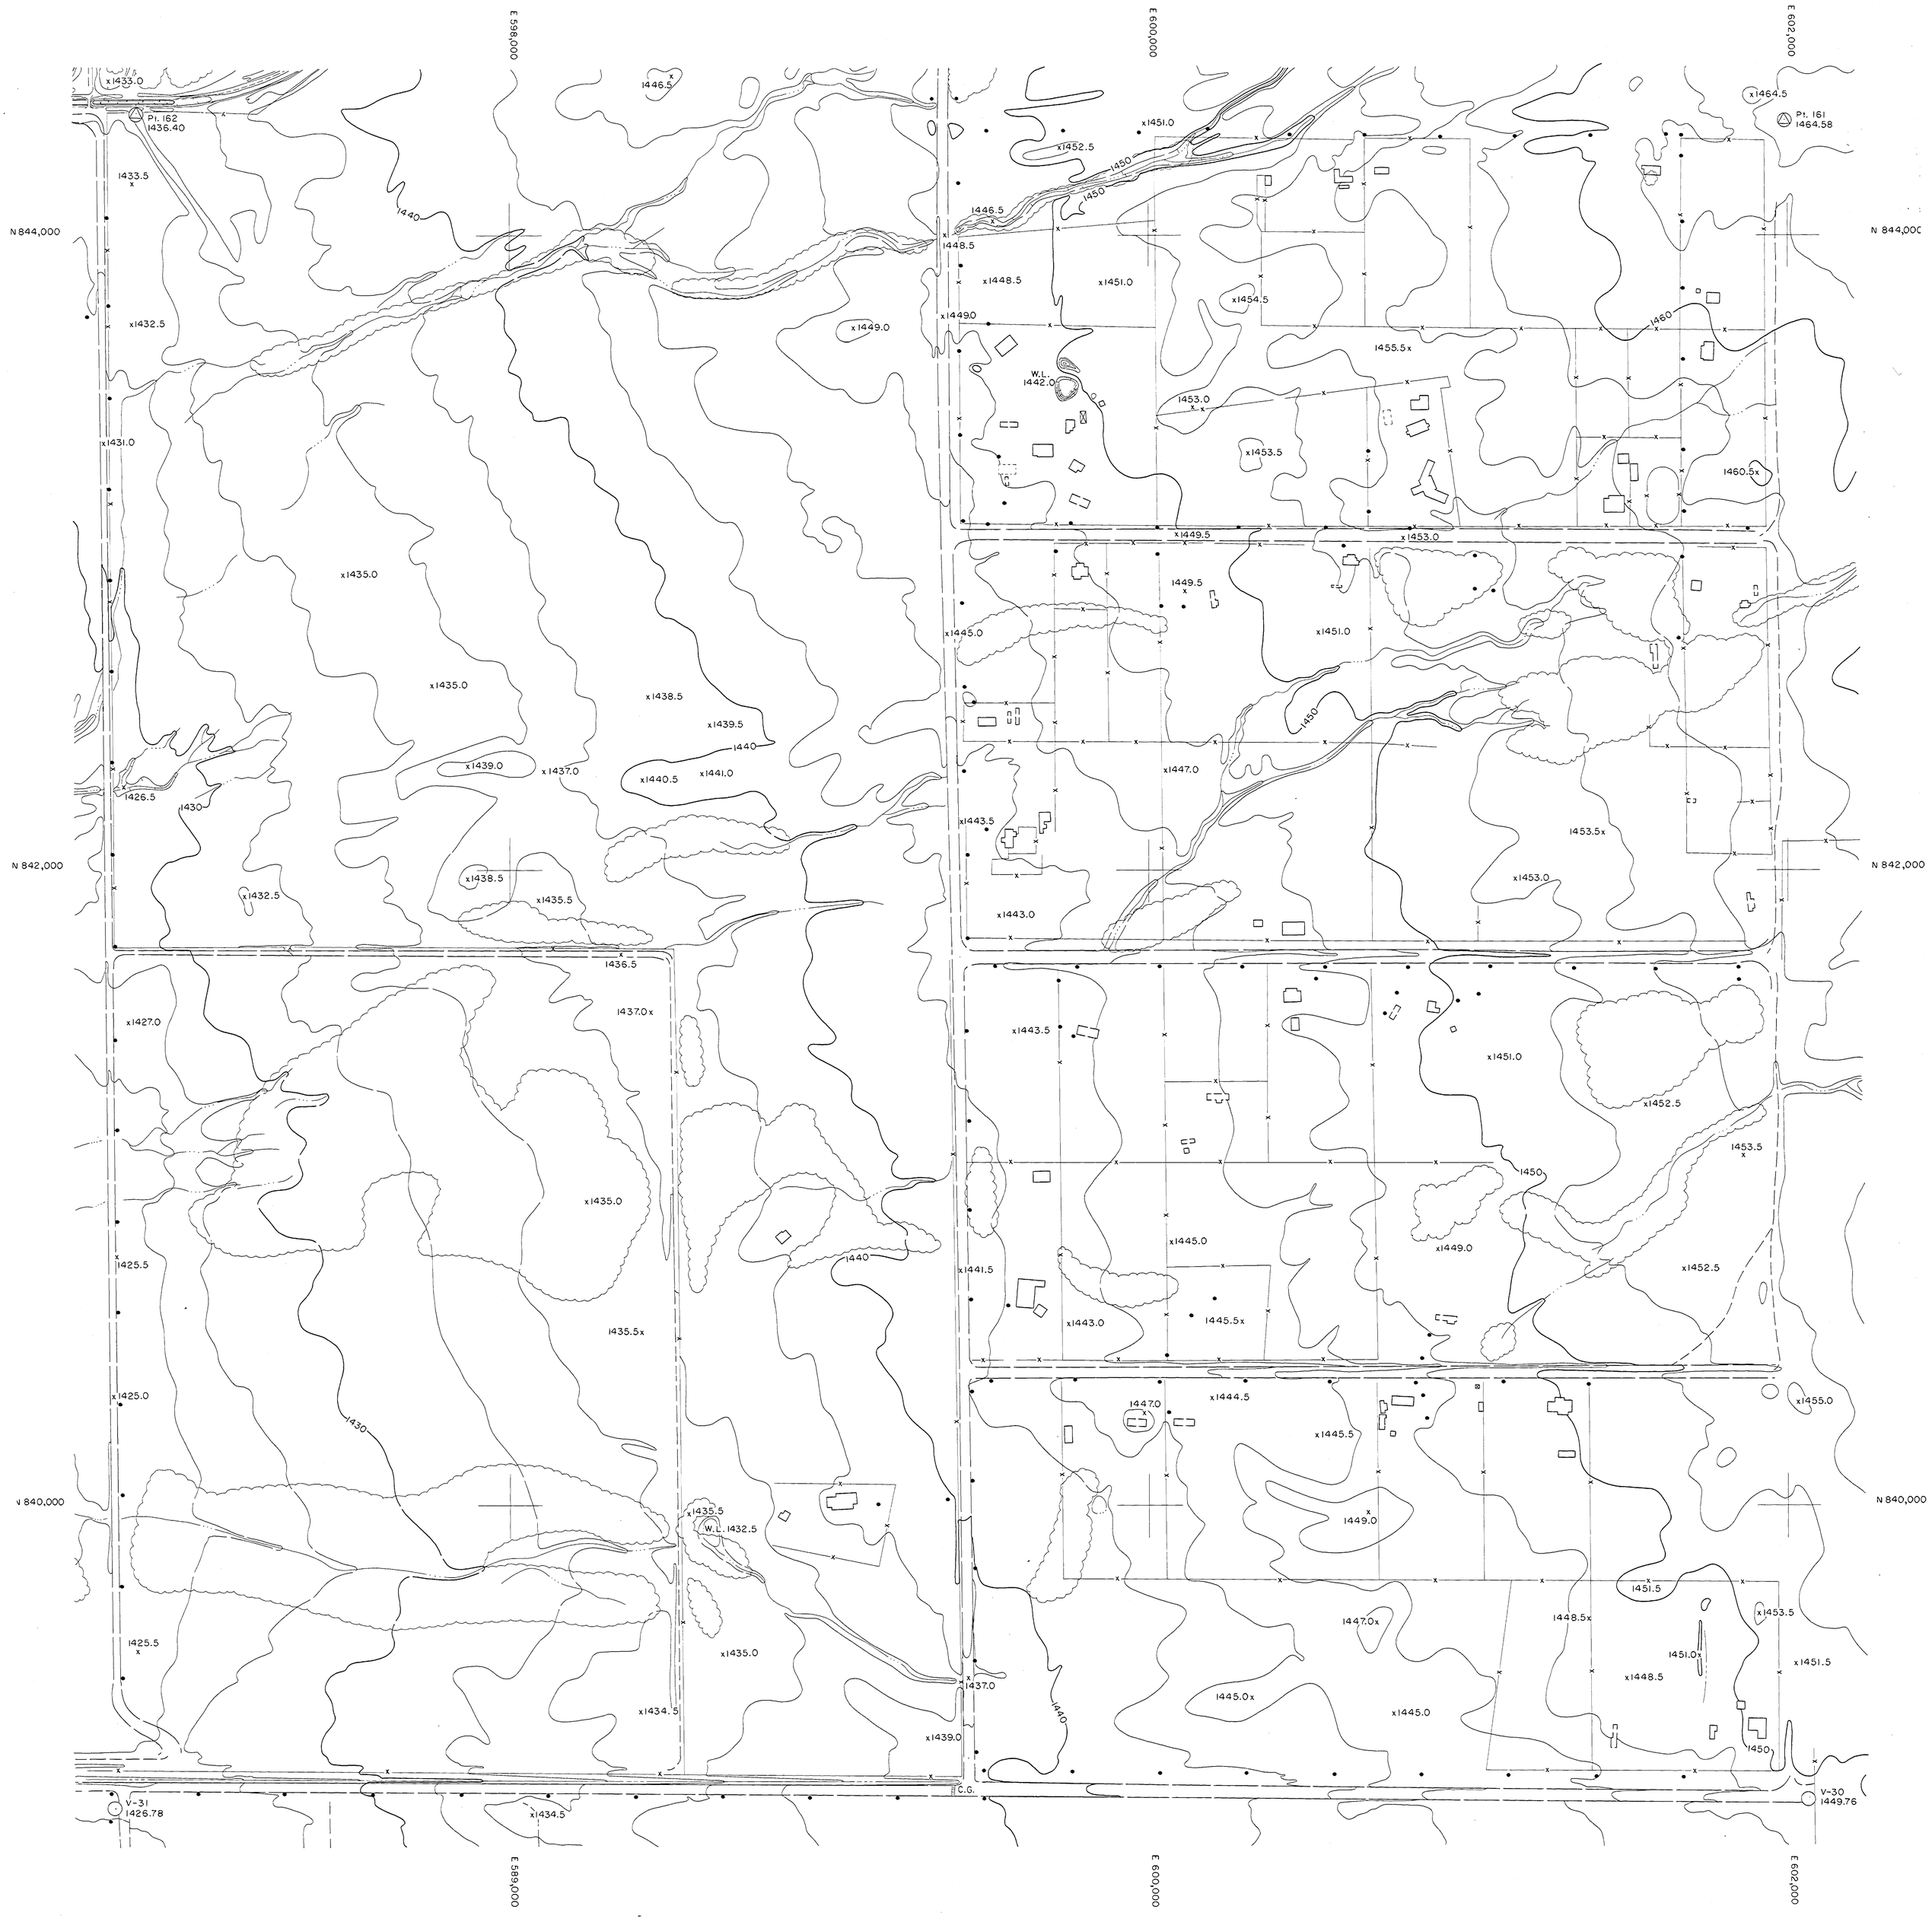

QUEEN CREEK AREA DRAINAGE MASTER STUDY

FLOOD CONTROL DISTRICT OF MARICOPA COUNTY

200' 0 200' 400'

NOVEMBER 22, 1986

FCD CONTRACT 86-23
WA JOB NO. 86328

INDEX

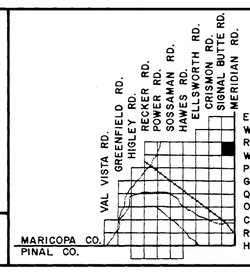

ELLIOT RD.
WARNER RD.
RAY RD.
WILLIAMS FIELD RD.
PECOS RD.
GERMANN RD.
QUEEN CREEK RD.
OCOTILLO RD.
CHANDLER HEIGHTS RD.
RIGGS RD.
HUNT HIGHWAY

SECTION 25
T. 1 S., R. 7 E.

WOOD & ASSOCIATES, INC.
CONSULTING CIVIL ENGINEERS

4105 N. 20th Street • Suite 130 • Phoenix, Arizona • (602) 957-3149

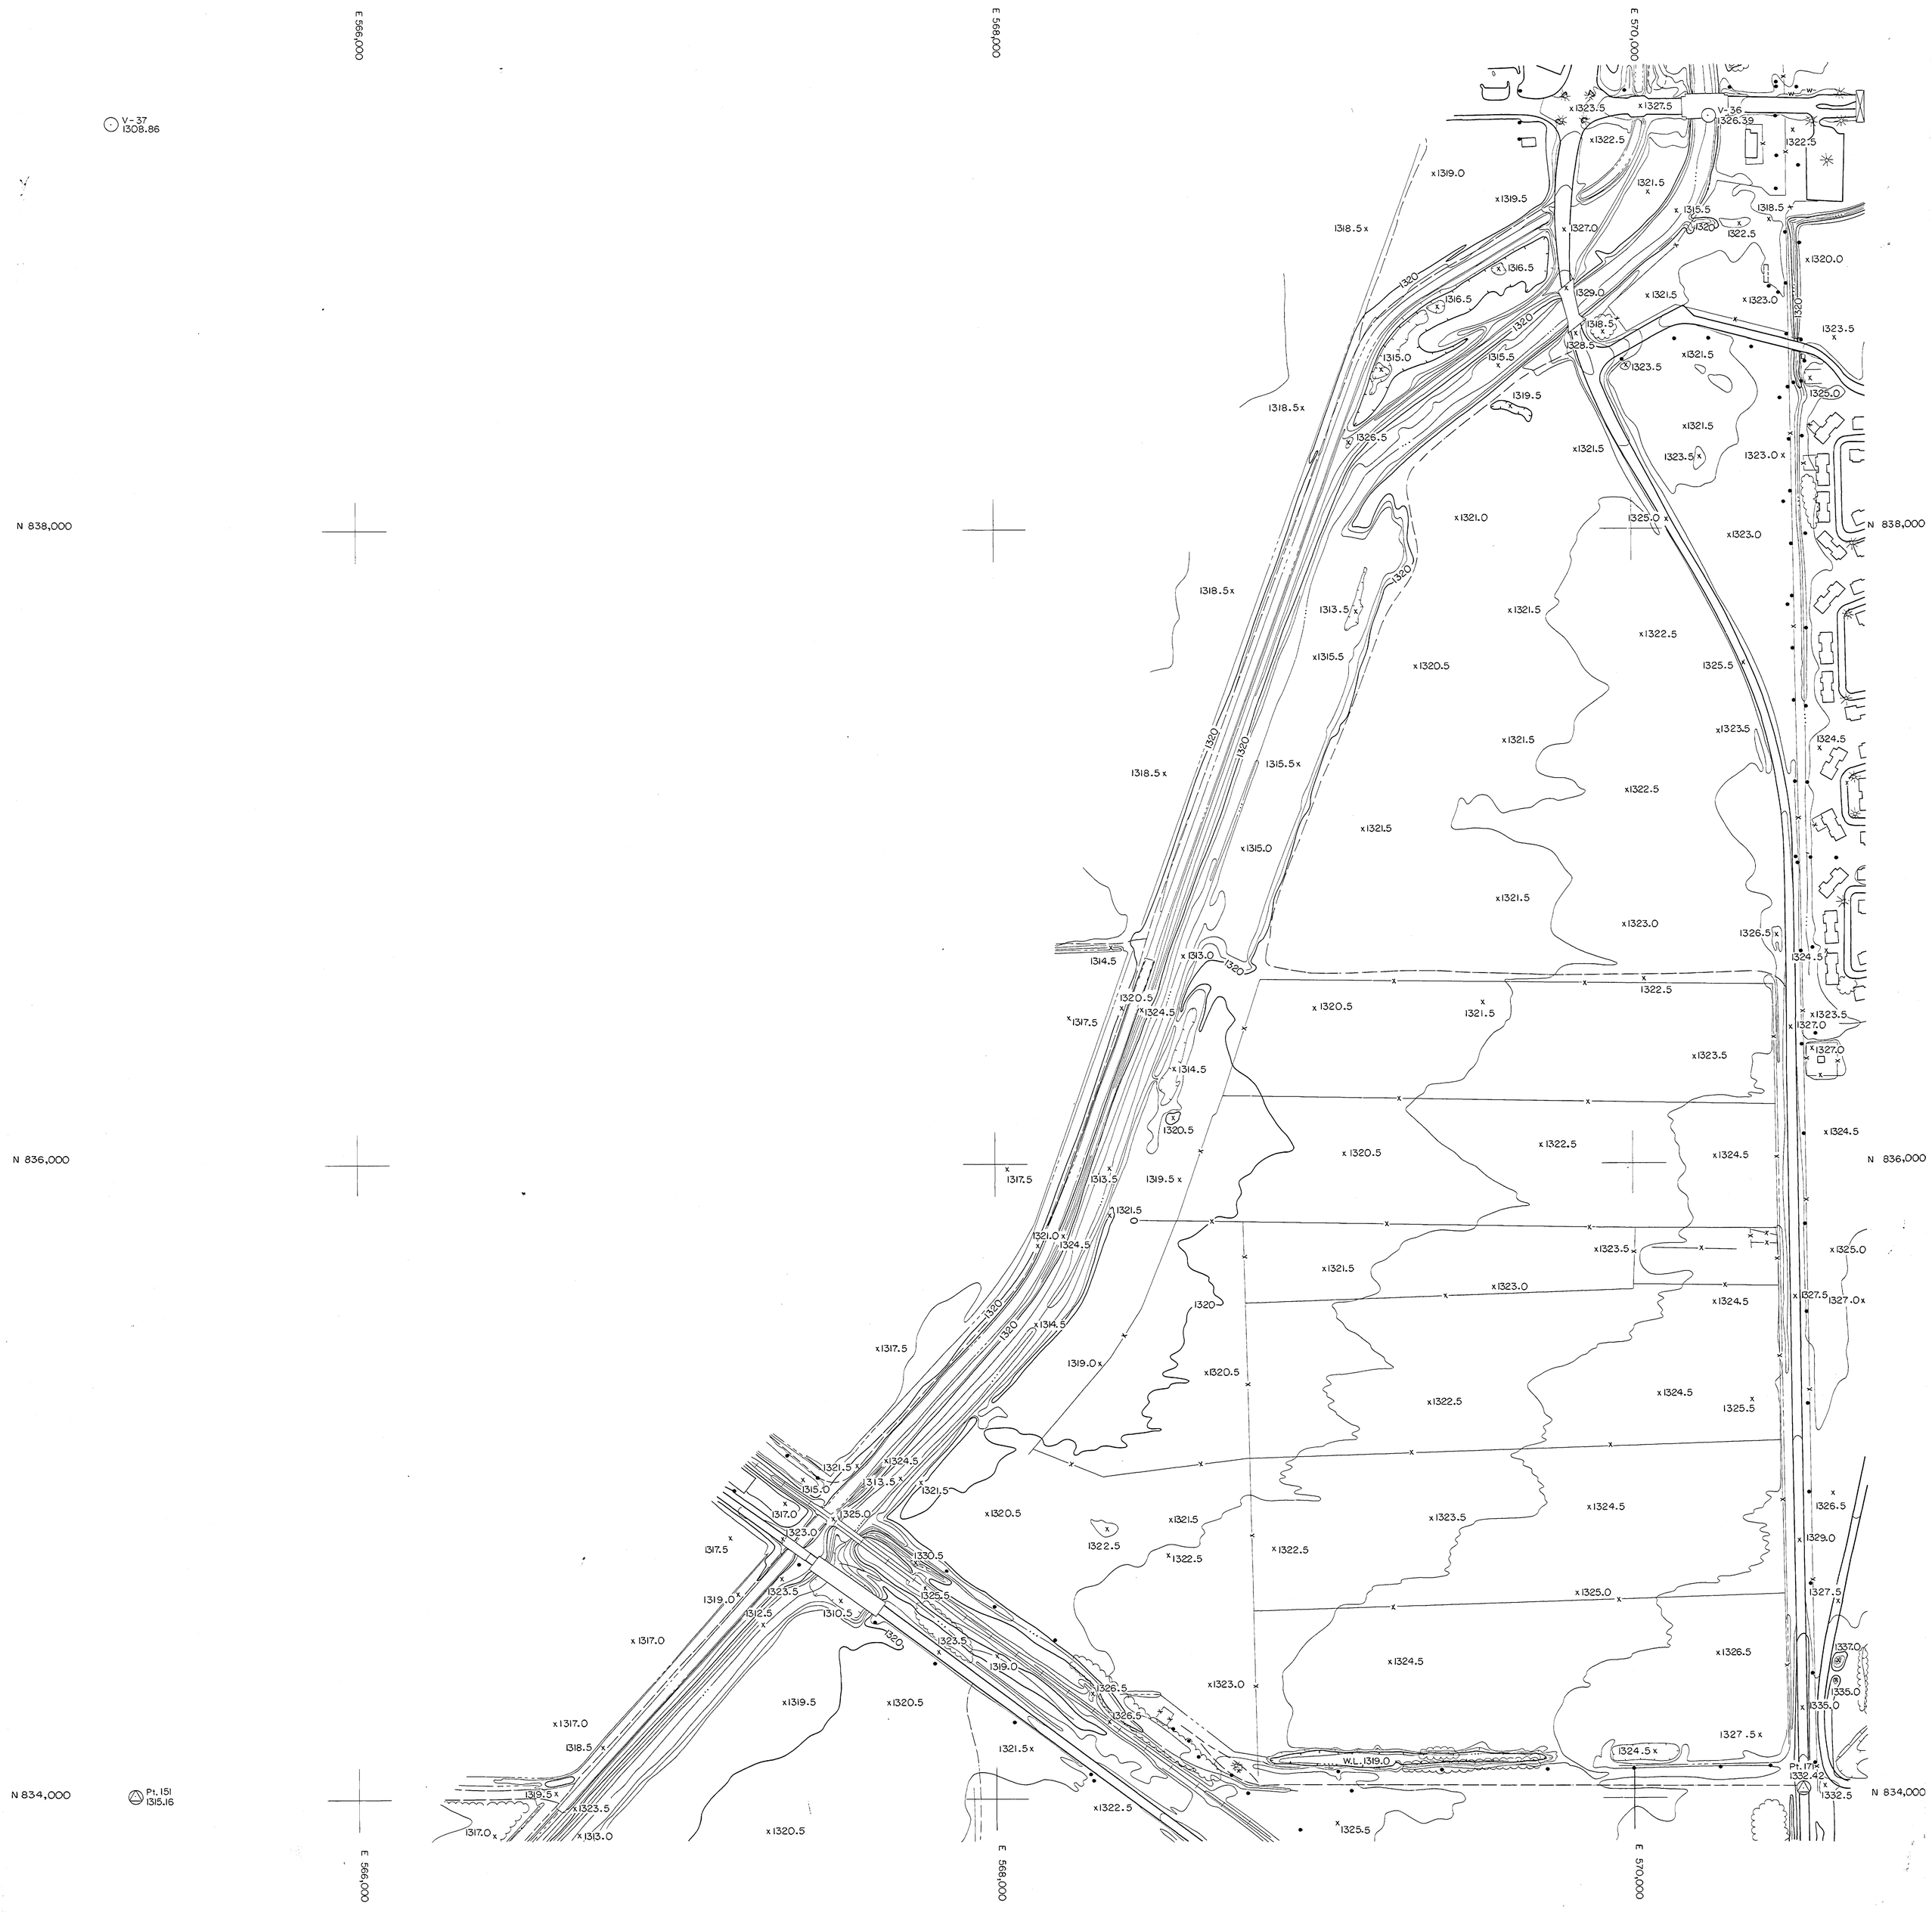

QUEEN CREEK AREA DRAINAGE MASTER STUDY

FLOOD CONTROL DISTRICT OF MARICOPA COUNTY

200' 0 200' 400'

NOVEMBER 22, 1986

FCD CONTRACT 86-23
WA JOB NO. 86328

INDEX

VAL VISTA RD.
GREENFIELD RD.
HIGLEY RD.
RECKER RD.
POWER RD.
SOSSAMAN RD.
HAWES RD.
ELLSWORTH RD.
CRISMON RD.
SIGNAL BUTTE RD.
MERIDIAN RD.

ELLIOT RD.
WARNER RD.
RAY RD.
WILLIAMS FIELD RD.
PECOS RD.
GERMANN RD.
QUEEN CREEK RD.
OCOTILLO RD.
CHANDLER HEIGHTS RD.
RIGGS RD.
HUNT HIGHWAY

MARICOPA CO.
PINAL CO.

SECTION 36
T. 1 S., R. 6 E.

WOOD & ASSOCIATES, INC.
CONSULTING CIVIL ENGINEERS
4105 N. 20th Street • Suite 130 • Phoenix, Arizona • (602) 957-3149

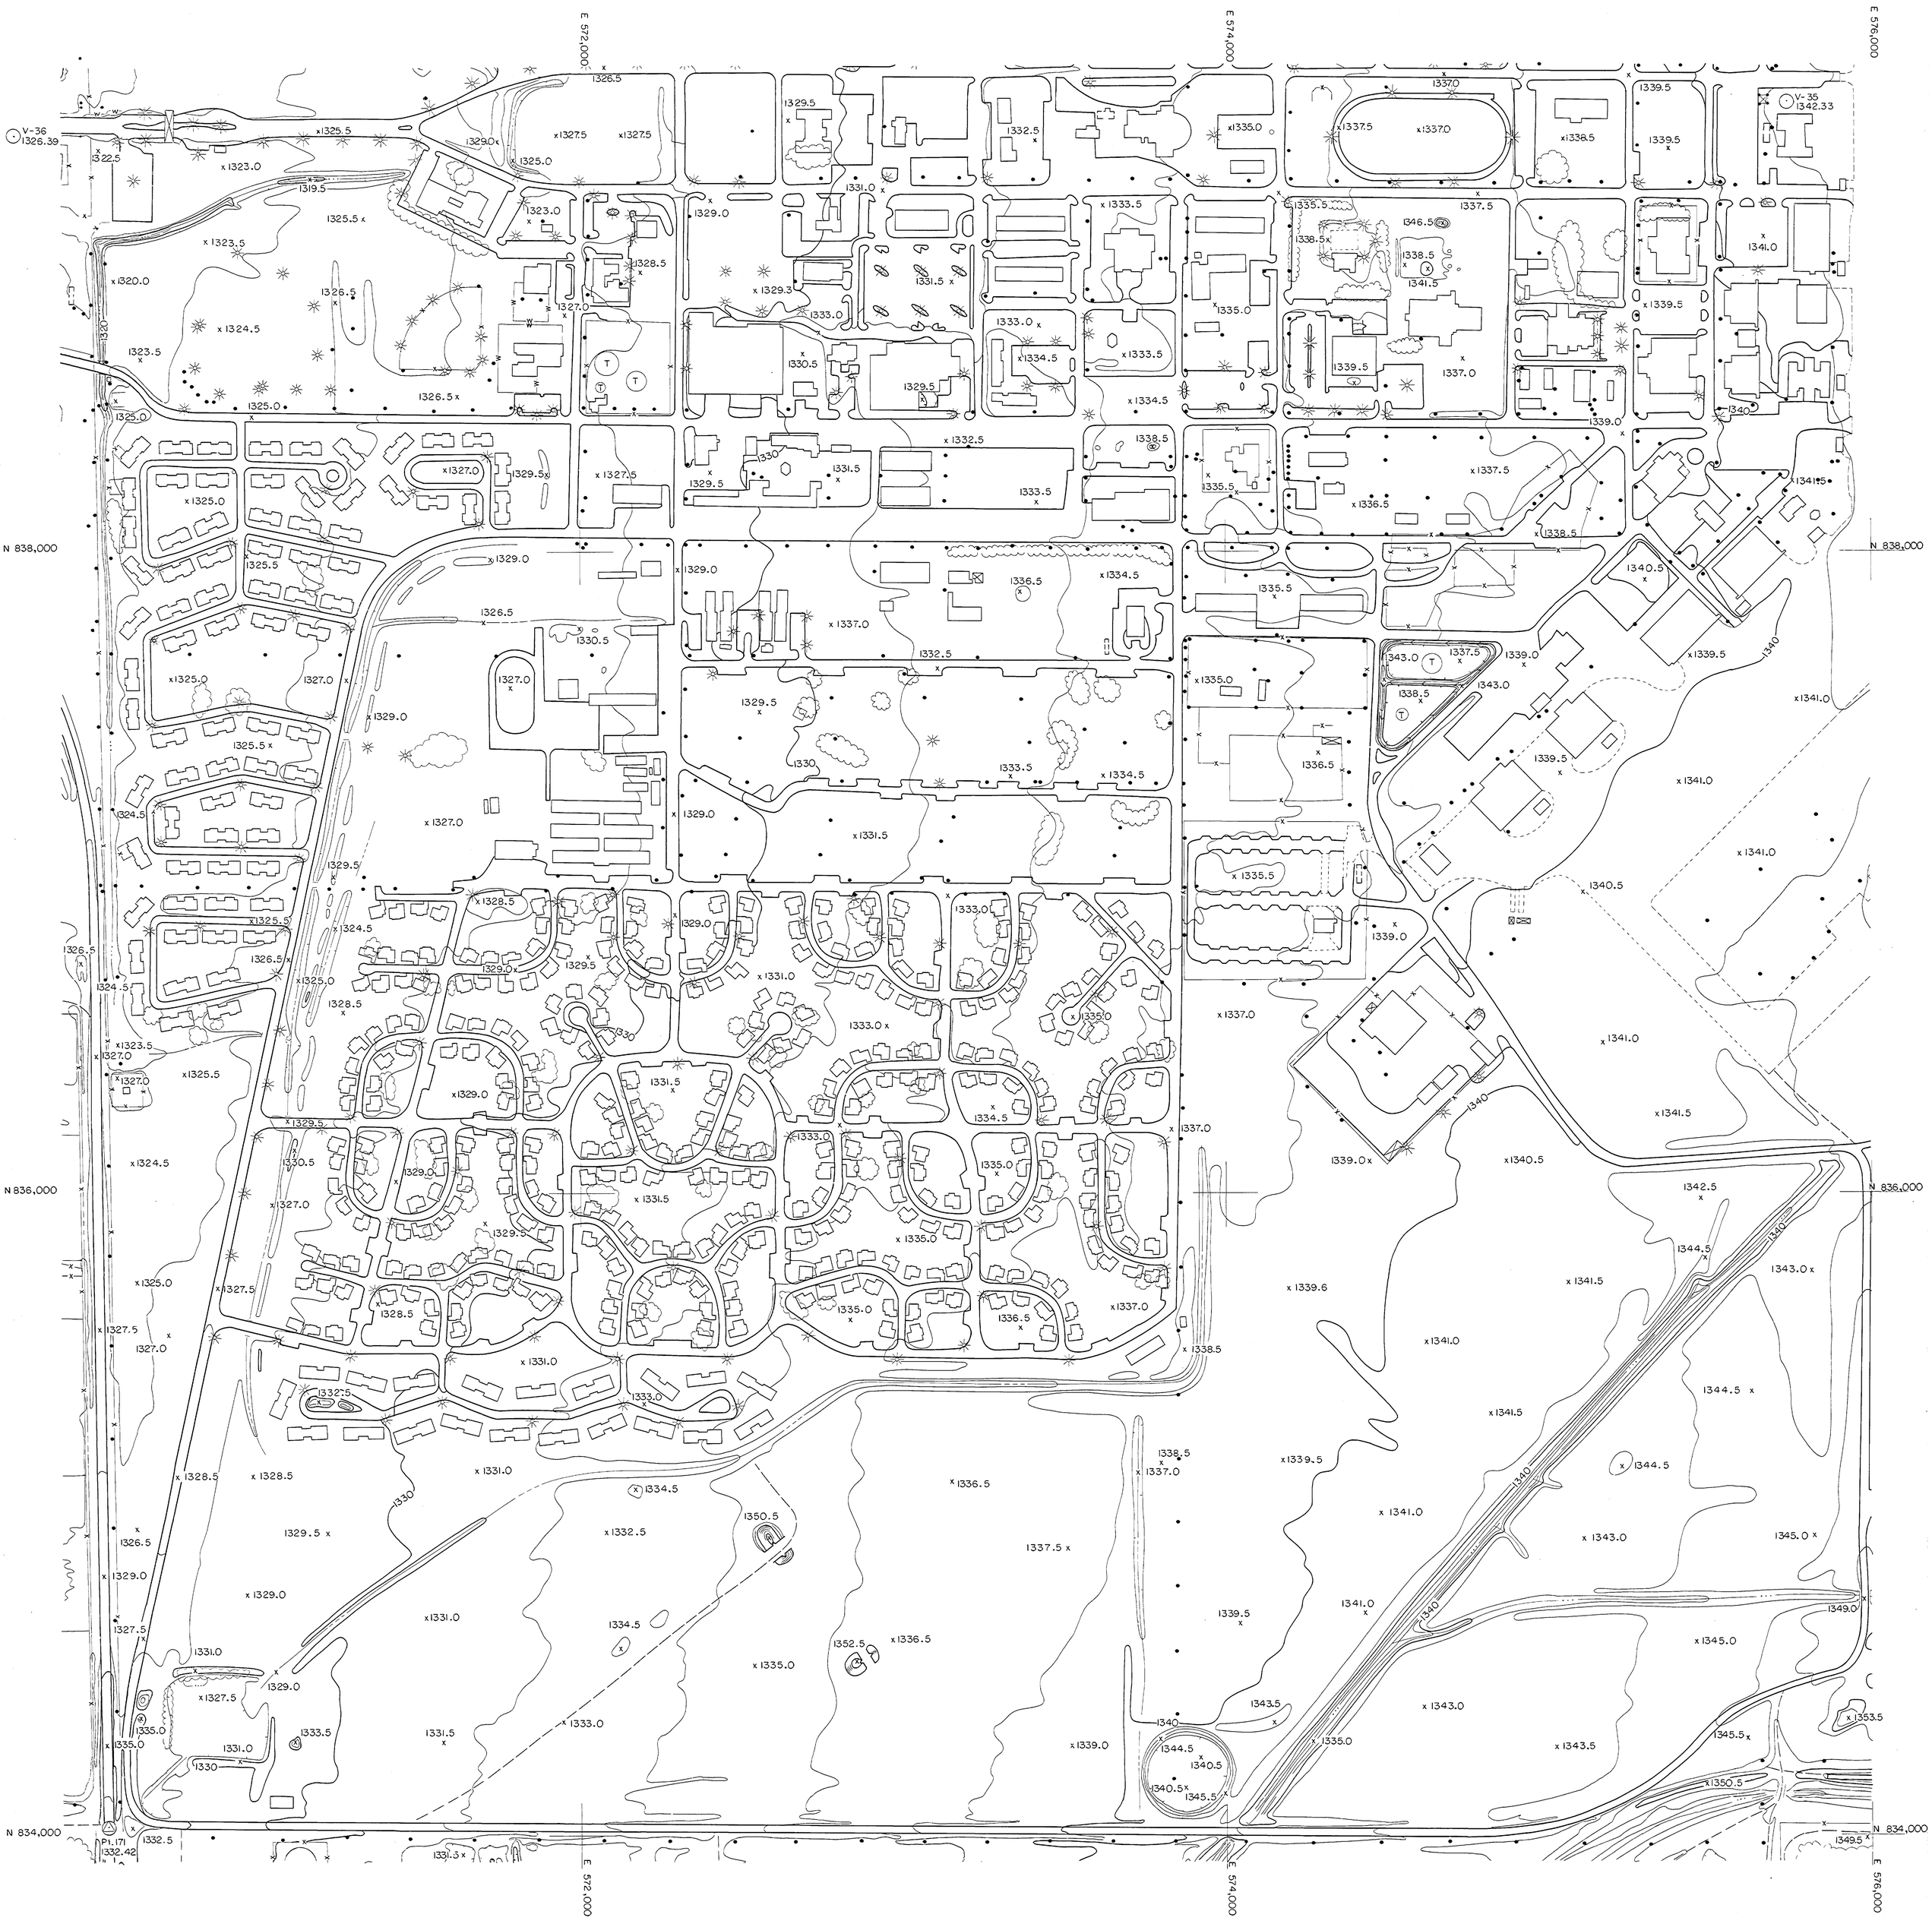

QUEEN CREEK AREA DRAINAGE MASTER STUDY

FLOOD CONTROL DISTRICT OF MARICOPA COUNTY

200' 0 200' 400'

NOVEMBER 22, 1986

FCD CONTRACT 86-23
WA JOB NO. 86328

INDEX

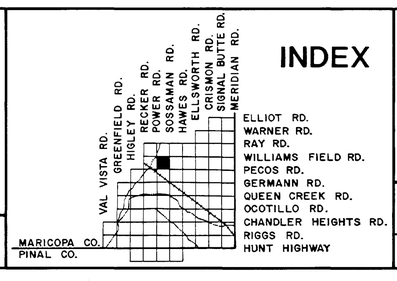

SECTION 31
T.1 S., R.7 E.

WOOD & ASSOCIATES, INC.
CONSULTING CIVIL ENGINEERS

4105 N. 20th Street • Suite 130 • Phoenix, Arizona • (602) 957-3149

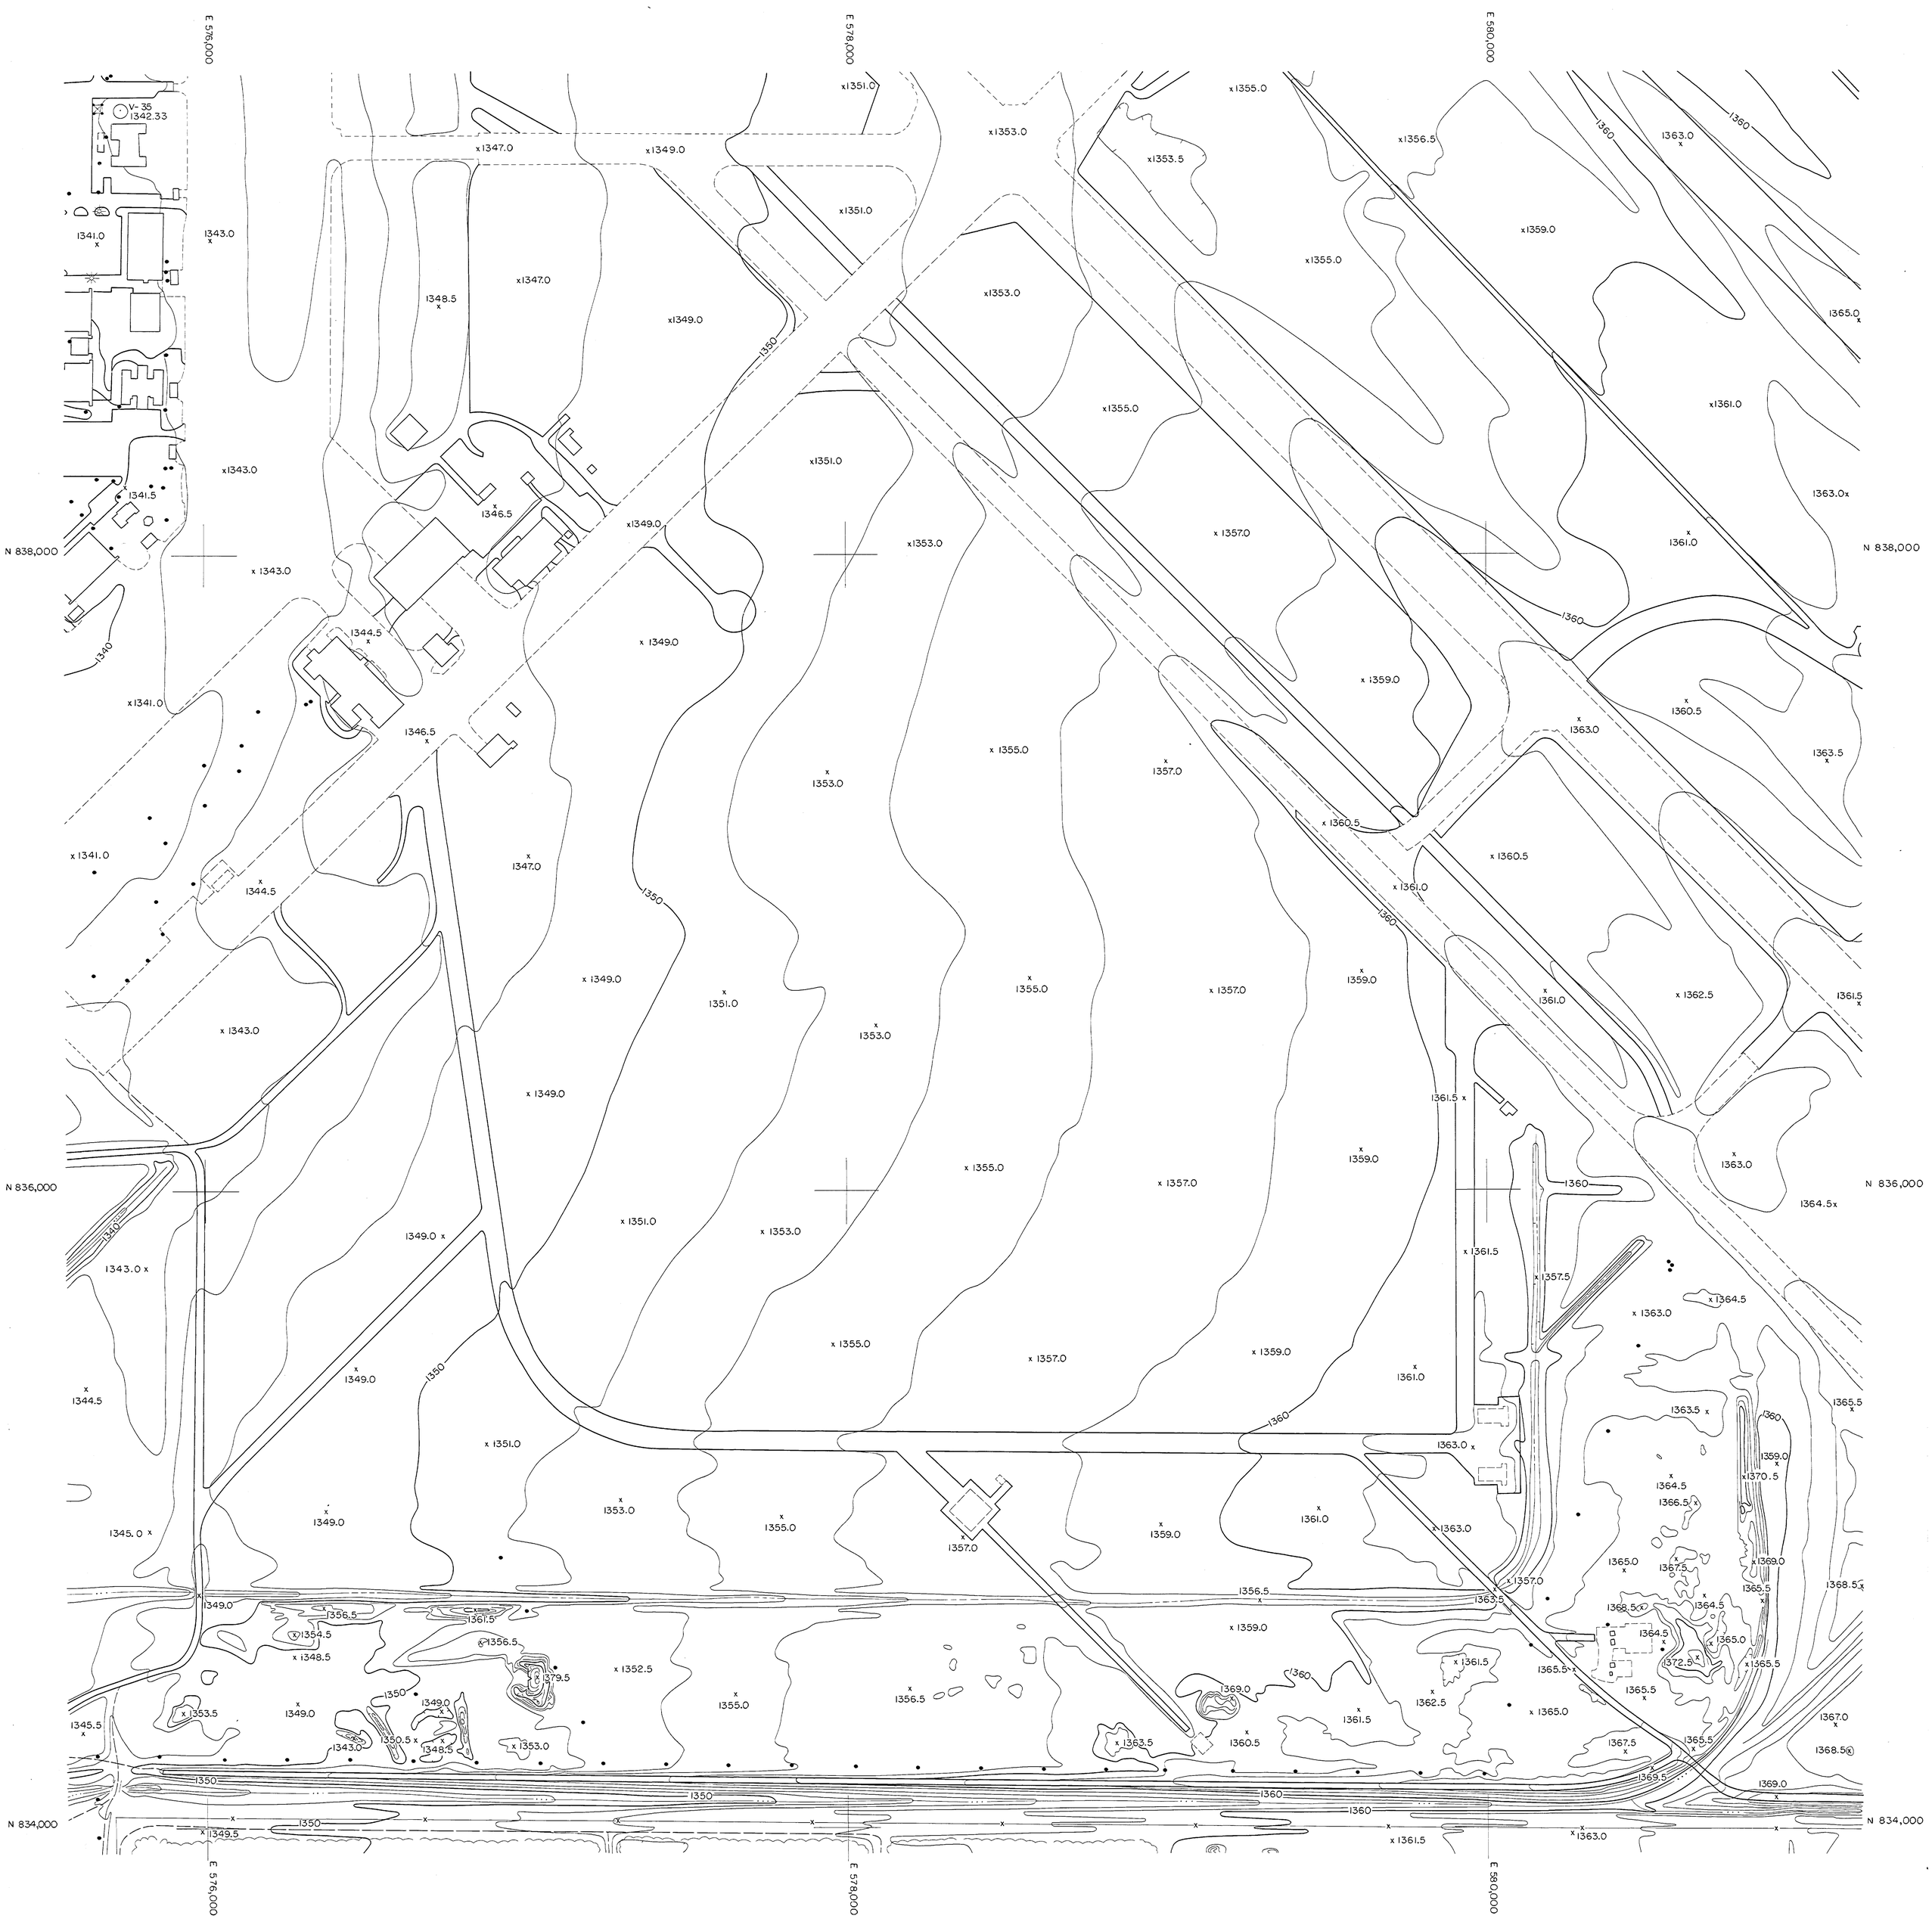

QUEEN CREEK AREA DRAINAGE MASTER STUDY

FLOOD CONTROL DISTRICT OF MARICOPA COUNTY

200' 0 200' 400'

NOVEMBER 22, 1986

FCD CONTRACT 86-23
WA JOB NO. 86328

INDEX

VAL VISTA RD.
GREENFIELD RD.
HIGLEY RD.
RECKER RD.
POWER RD.
SOSSAMAN RD.
HAWES RD.
ELLSWORTH RD.
CRISMON RD.
SIGNAL BUTTE RD.
MERIDIAN RD.

ELLIOT RD.
WARNER RD.
RAY RD.
WILLIAMS FIELD RD.
PECOS RD.
GERMANN RD.
QUEEN CREEK RD.
OCOTILLO RD.
CHANDLER HEIGHTS RD.
RIGGS RD.
HUNT HIGHWAY

MARICOPA CO.
PINAL CO.

SECTION 32
T. 1 S., R. 7 E.

WOOD & ASSOCIATES, INC.
CONSULTING CIVIL ENGINEERS

4105 N. 20th Street • Suite 130 • Phoenix, Arizona • (602) 957-3149

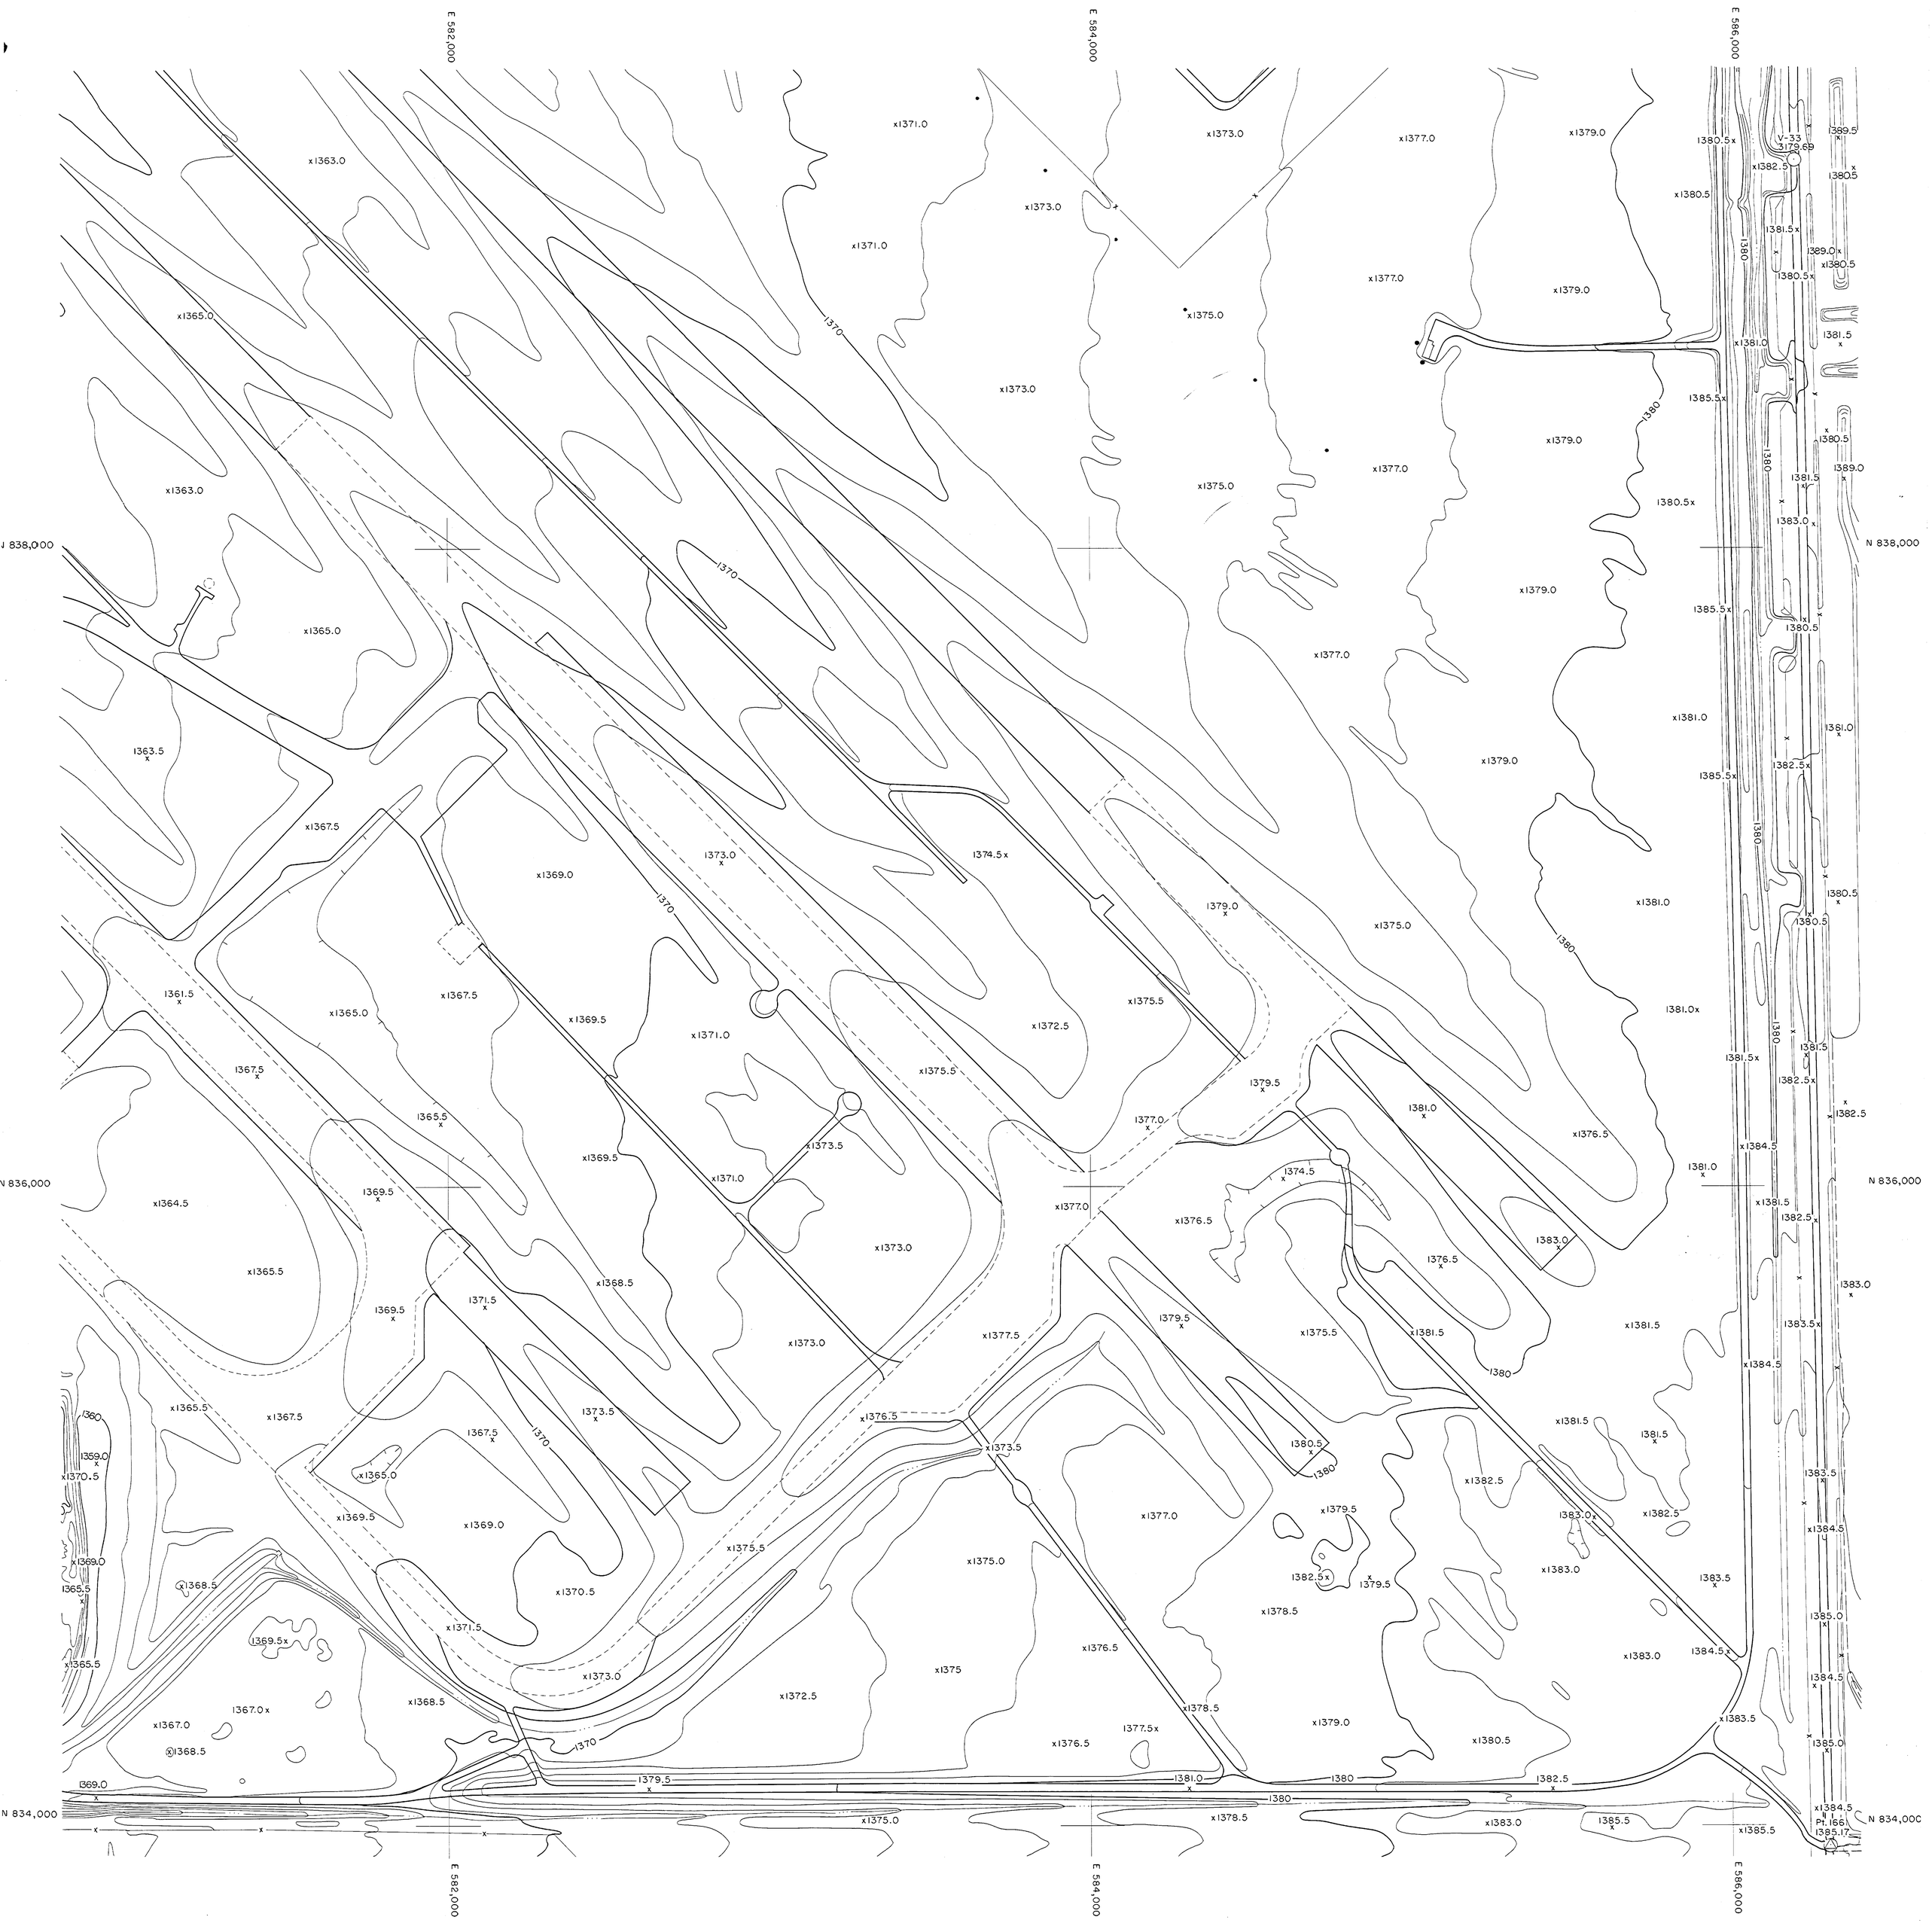

QUEEN CREEK AREA DRAINAGE MASTER STUDY

FLOOD CONTROL DISTRICT OF MARICOPA COUNTY

200' 0 200' 400'

NOVEMBER 22, 1986

FCD CONTRACT 86-23
WA JOB NO. 86328

INDEX

VAL VISTA RD.
GREENFIELD RD.
HIGLEY RD.
RECKER RD.
POWER RD.
SOSSAMAN RD.
HAWES RD.
ELLSWORTH RD.
CRISMON RD.
SIGNAL BUTTE RD.
MERIDIAN RD.

MARICOPA CO.
PINAL CO.

ELLIOT RD.
WARNER RD.
RAY RD.
WILLIAMS FIELD RD.
PECOS RD.
GERMANN RD.
QUEEN CREEK RD.
OCOTILLO RD.
CHANDLER HEIGHTS RD.
RIGGS RD.
HUNT HIGHWAY

SECTION 33
T. 1 S., R. 7 E.

WOOD & ASSOCIATES, INC.
CONSULTING CIVIL ENGINEERS
4105 N. 20th Street • Suite 130 • Phoenix, Arizona • (602) 957-3149

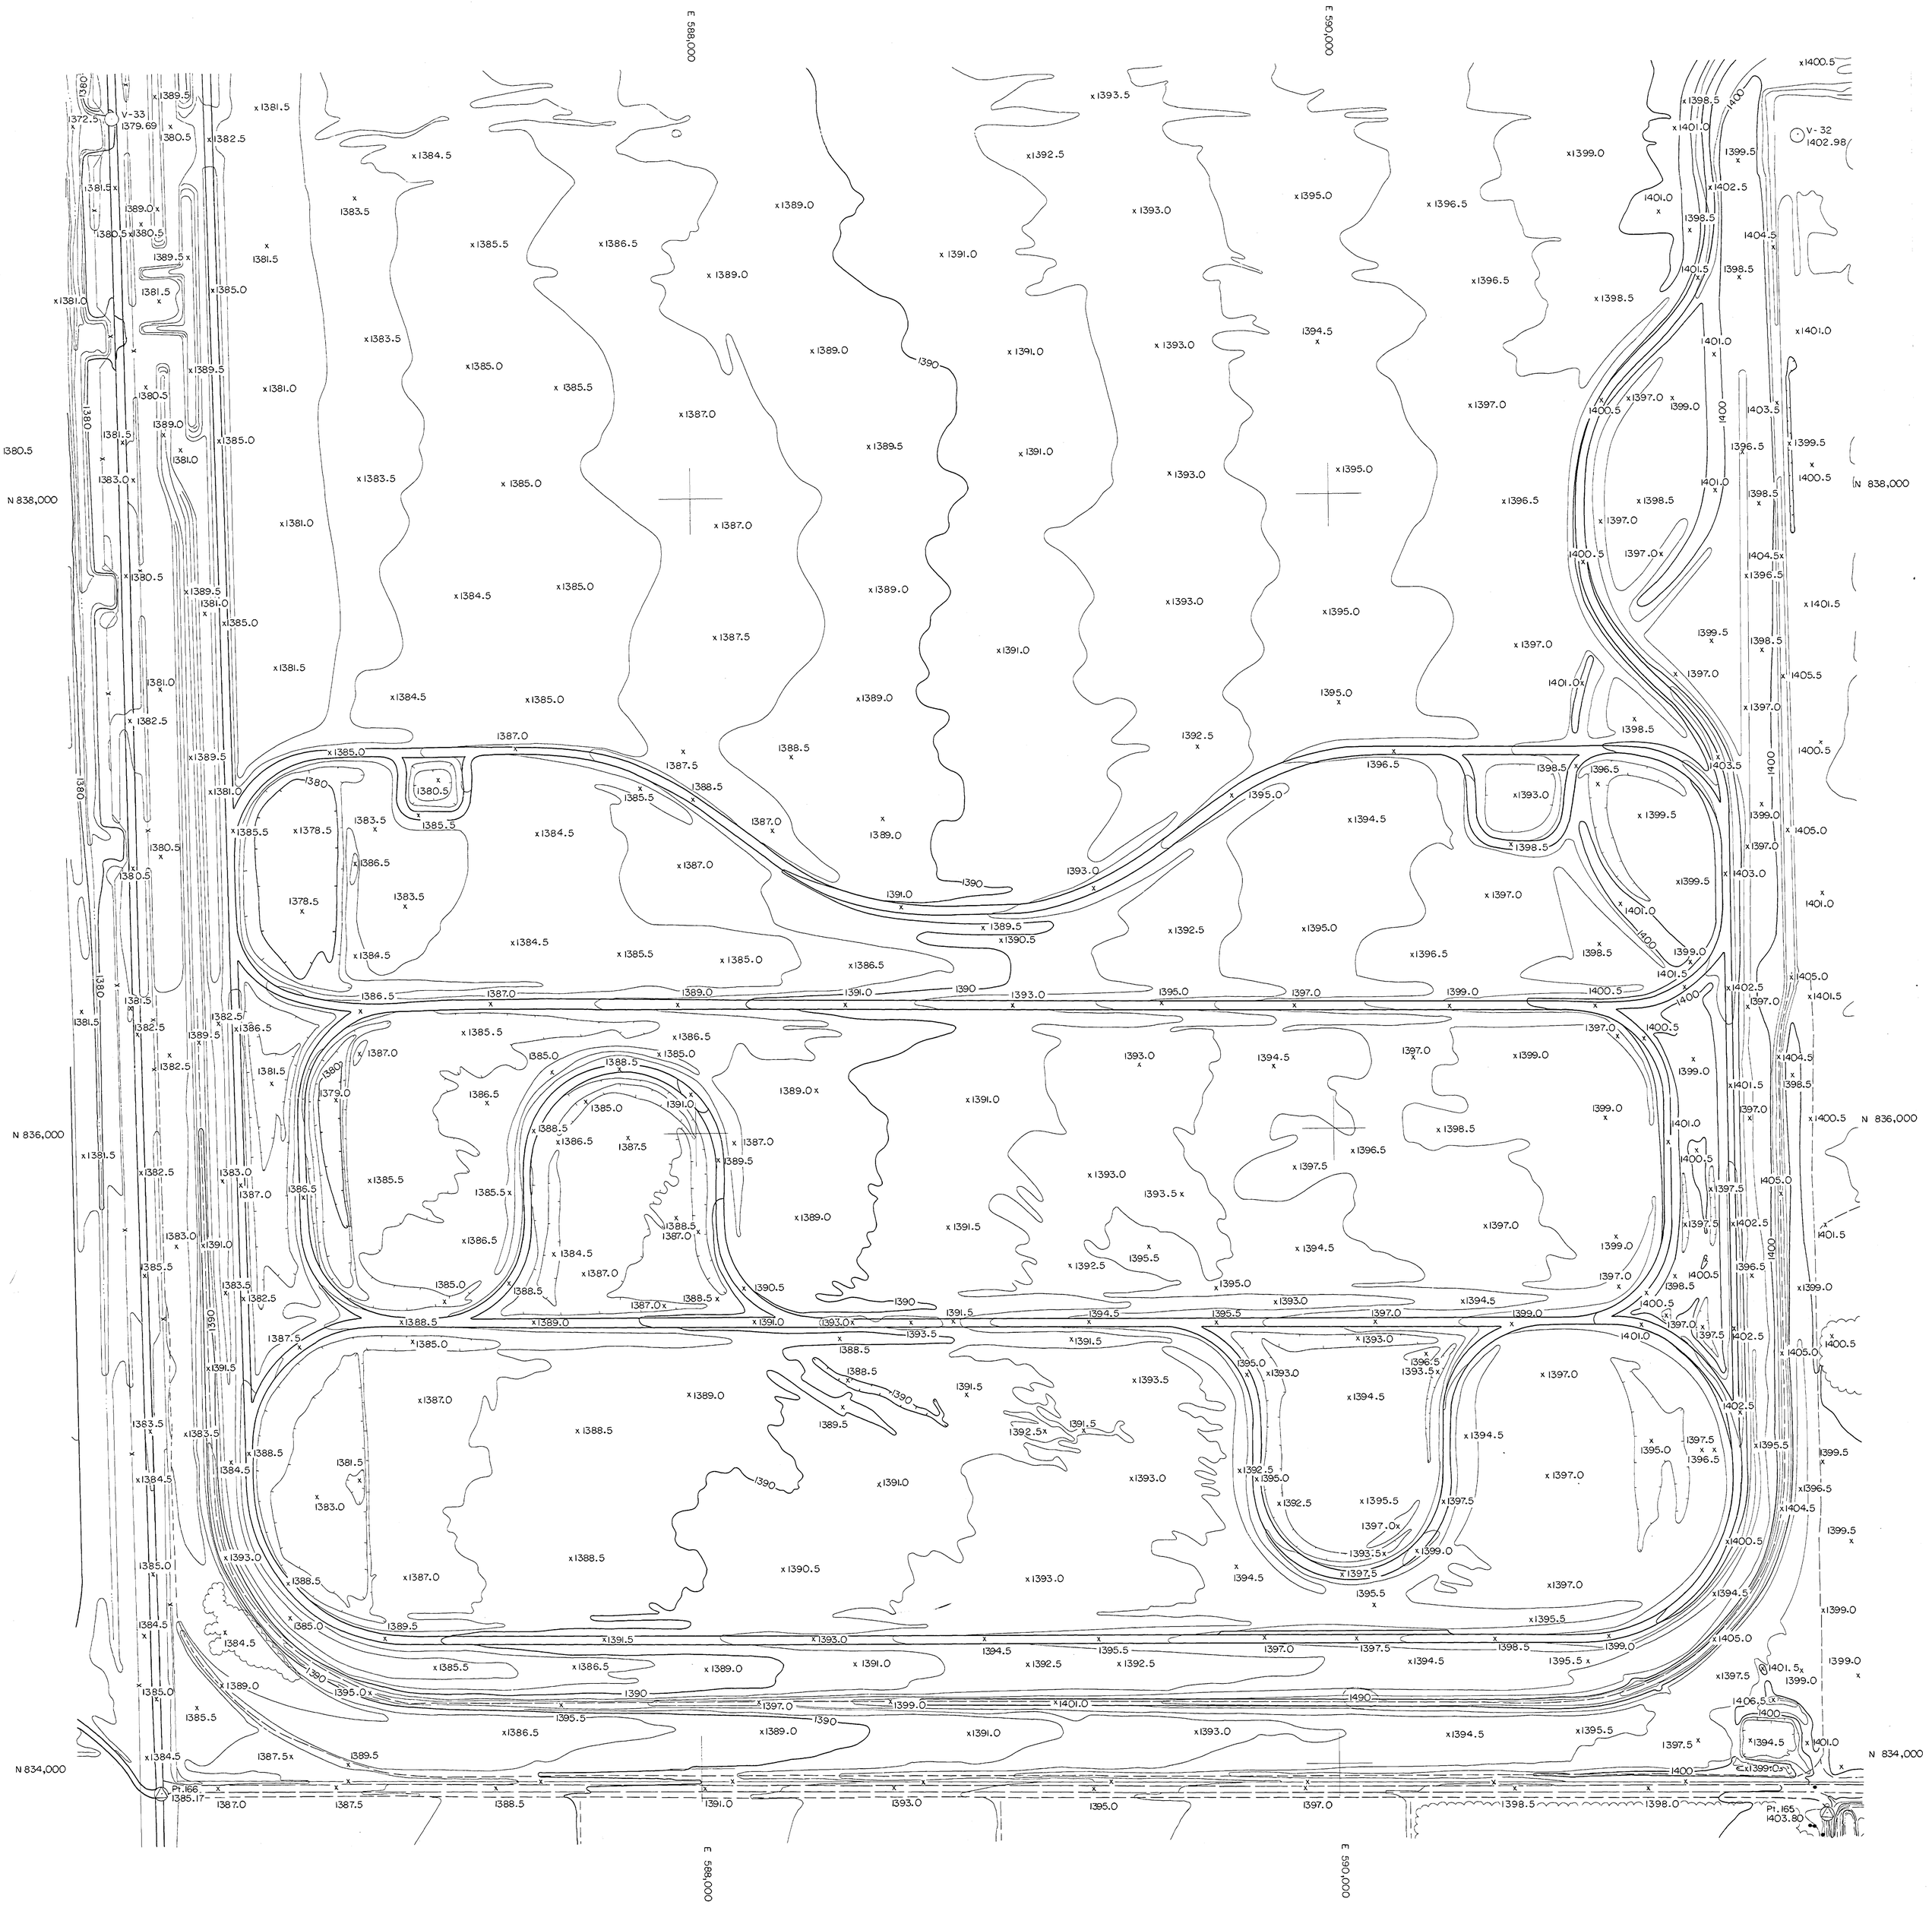

QUEEN CREEK AREA DRAINAGE MASTER STUDY

FLOOD CONTROL DISTRICT OF MARICOPA COUNTY

200' 0 200' 400'

NOVEMBER 22, 1986

FCD CONTRACT 86-23
WA JOB NO. 86328

INDEX

VAL VISTA RD.
GREENFIELD RD.
HIGLEY RD.
RECKER RD.
POWER RD.
SOSSAMAN RD.
HAWES RD.
ELLSWORTH RD.
CRISMON RD.
SIGNAL BUTE RD.
MERIDIAN RD.

ELLIOT RD.
WARNER RD.
RAY RD.
WILLIAMS FIELD RD.
PECOS RD.
GERMANN RD.
QUEEN CREEK RD.
OCOTILLO RD.
CHANDLER HEIGHTS RD.
RIGGS RD.
HUNT HIGHWAY

MARICOPA CO.
PINAL CO.

SECTION 34
T. 1 S., R. 7 E.

WOOD & ASSOCIATES, INC.
CONSULTING CIVIL ENGINEERS

4105 N. 20th Street • Suite 130 • Phoenix, Arizona • (602) 957-3149

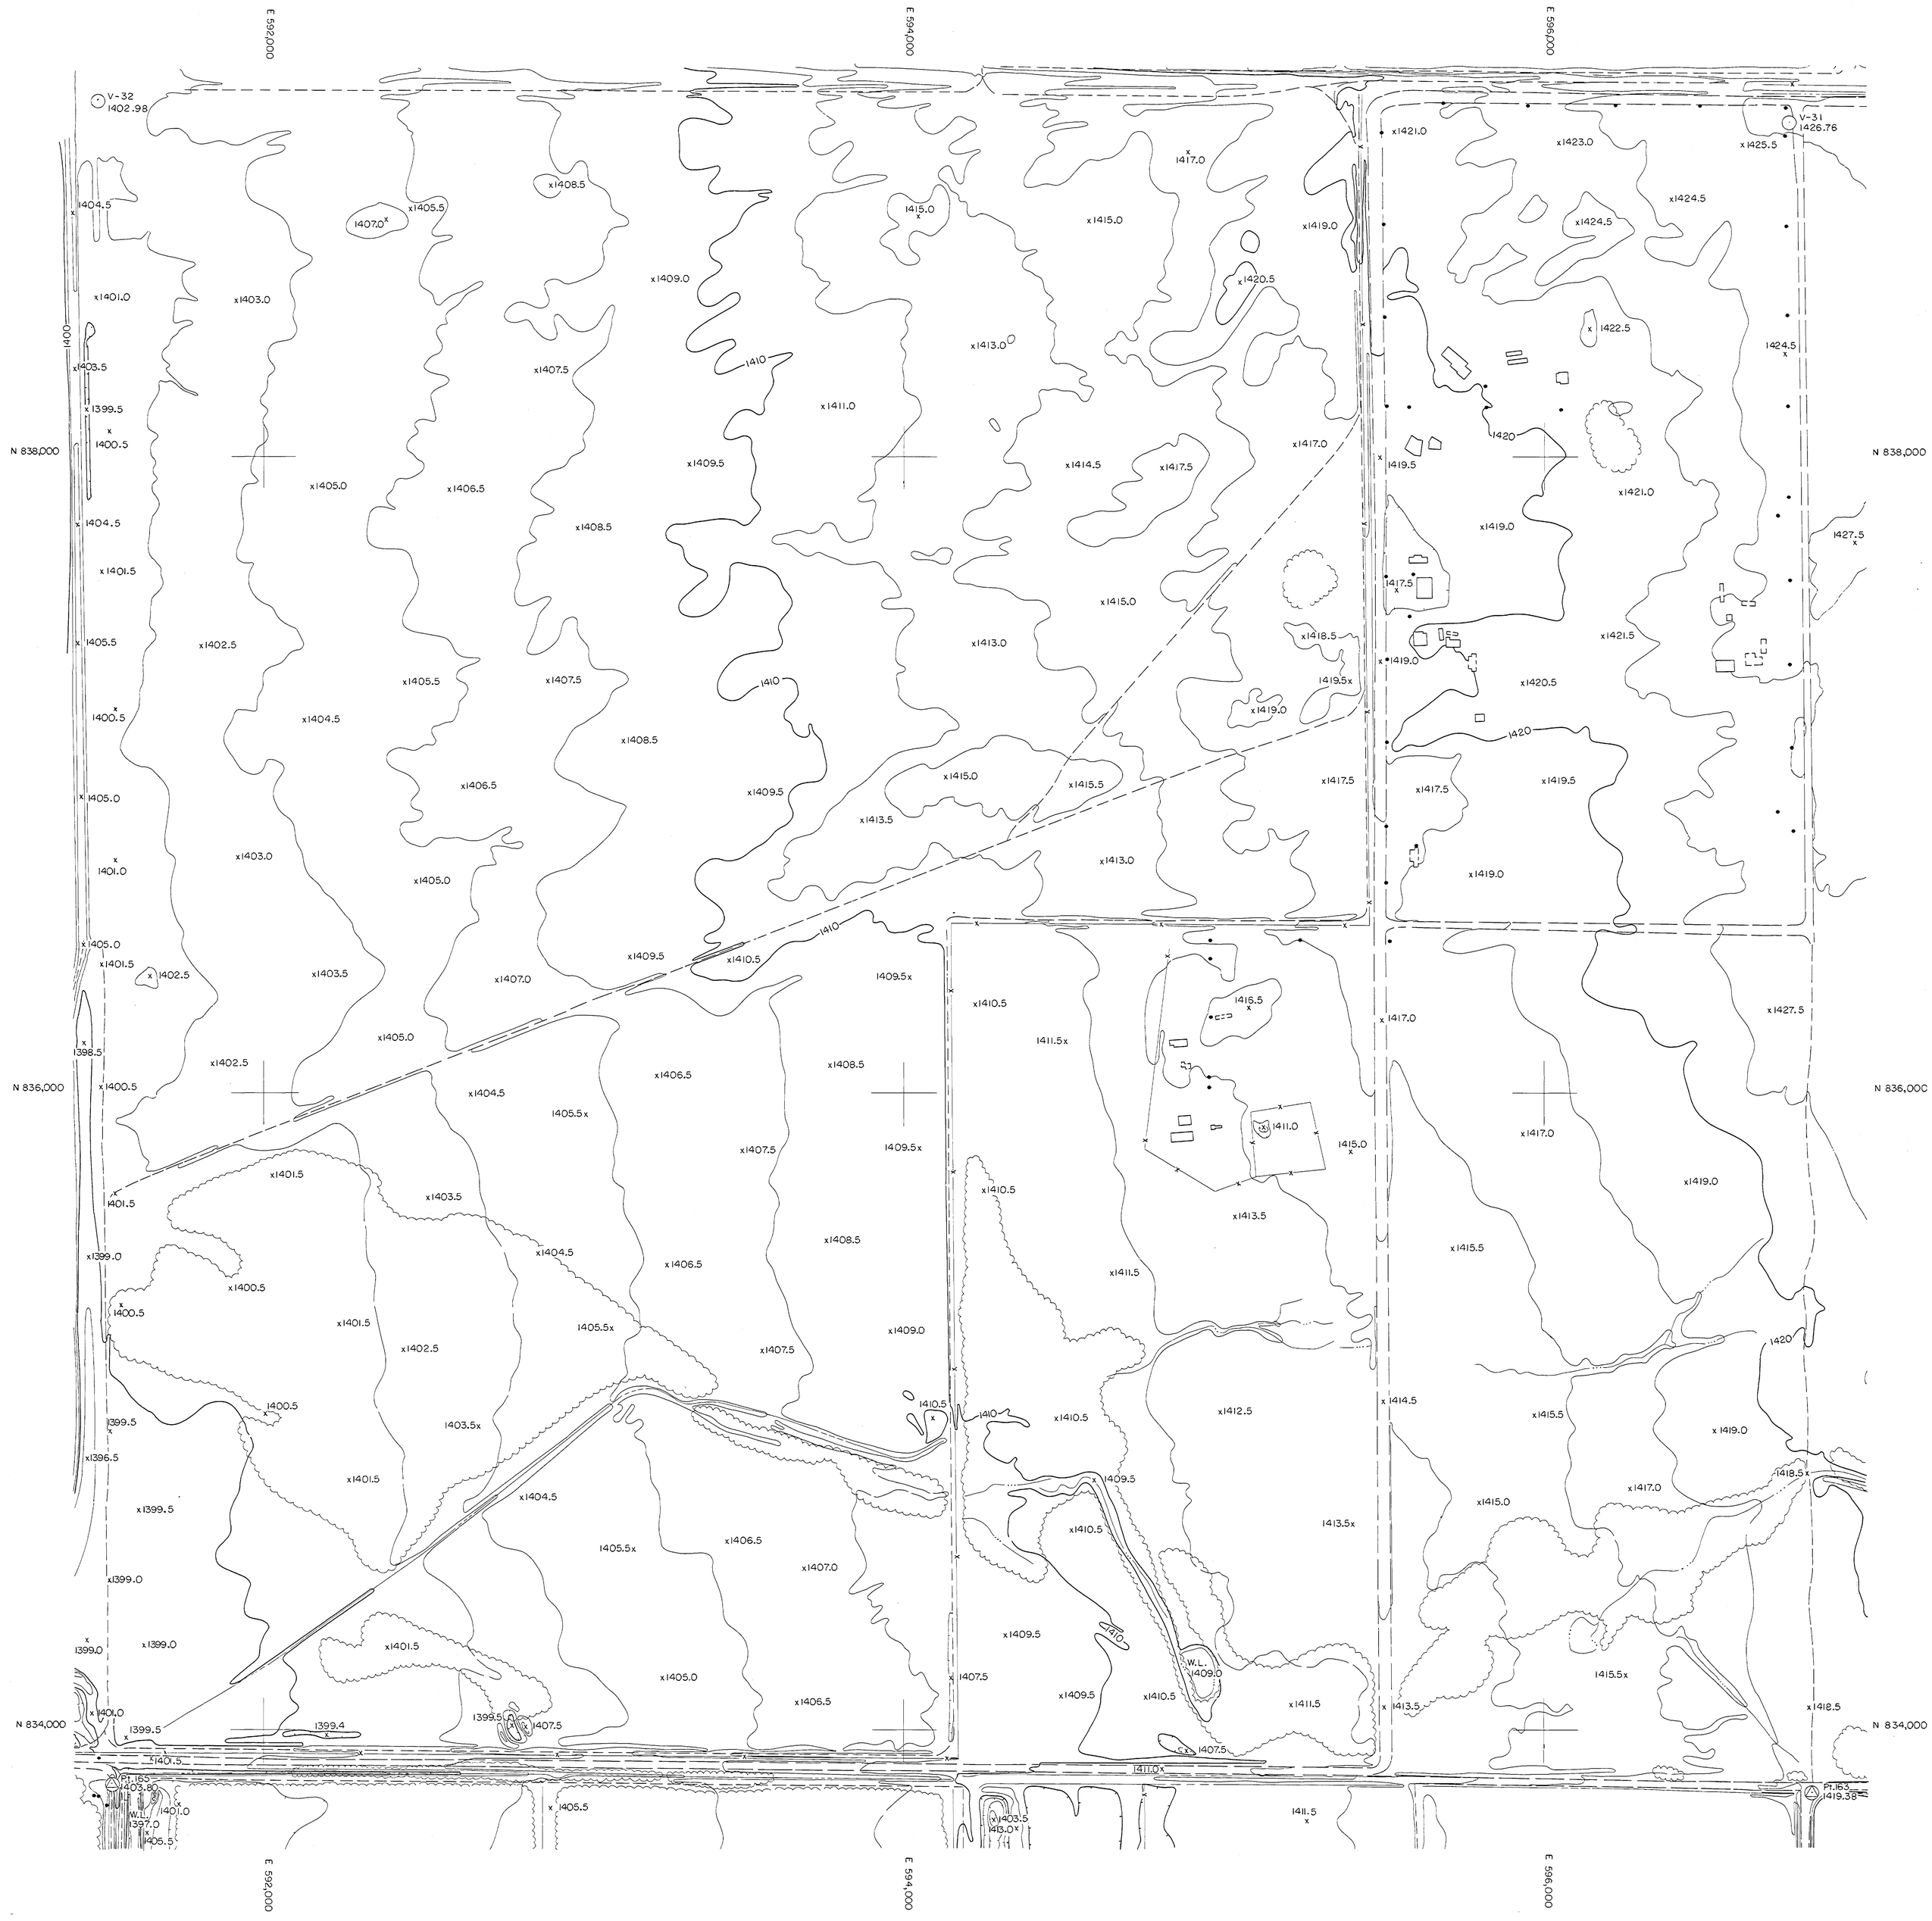

QUEEN CREEK AREA DRAINAGE MASTER STUDY

FLOOD CONTROL DISTRICT OF MARICOPA COUNTY

200' 0 200' 400'

NOVEMBER 22, 1986

FCD CONTRACT 86-23
WA JOB NO. 86328

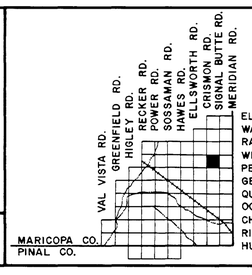

INDEX

ELLIOT RD.
WARNER RD.
RAY RD.
WILLIAMS FIELD RD.
PECOS RD.
GERMANN RD.
QUEEN CREEK RD.
OCOTILLO RD.
CHANDLER HEIGHTS RD.
RIGGS RD.
HUNT HIGHWAY

SECTION 35
T. 1 S., R. 7 E.

WOOD & ASSOCIATES, INC.
CONSULTING CIVIL ENGINEERS

4105 N. 20th Street • Suite 130 • Phoenix, Arizona • (602) 957-3149

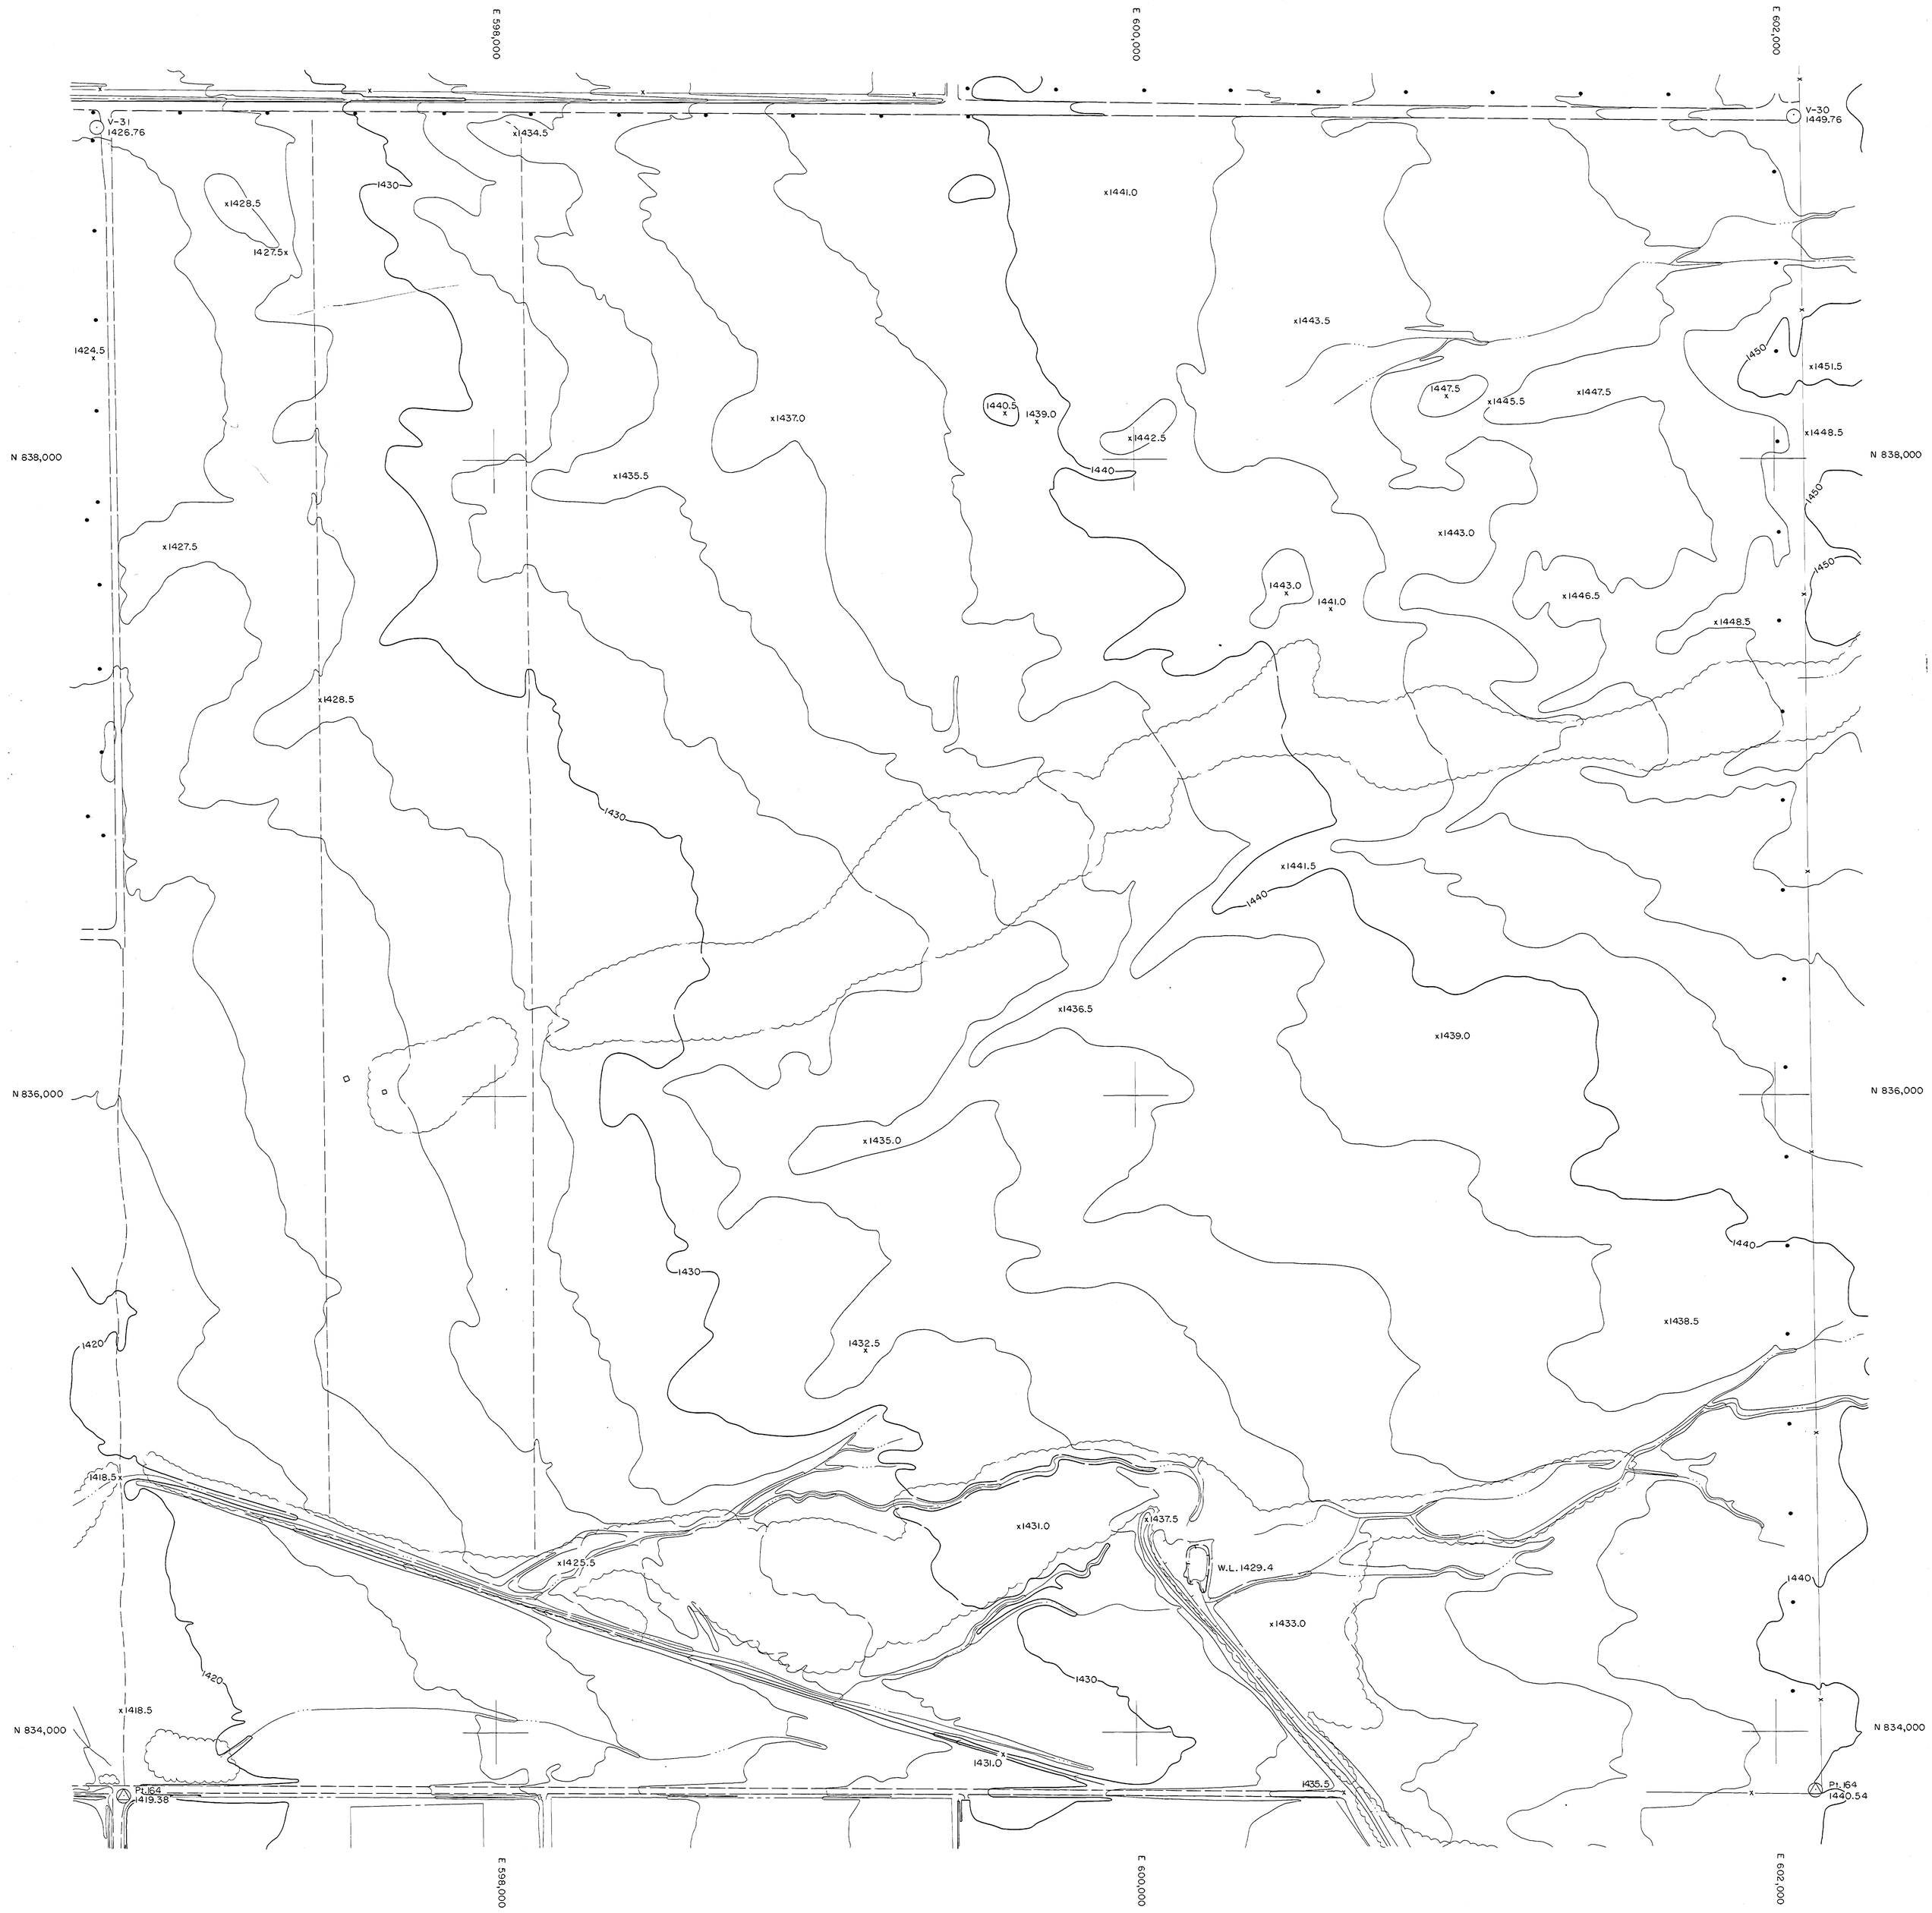

QUEEN CREEK AREA DRAINAGE MASTER STUDY

FLOOD CONTROL DISTRICT OF MARICOPA COUNTY

200' 0 200' 400'

NOVEMBER 22, 1986

FCD CONTRACT 86-23
WA JOB NO. 86328

INDEX

VAL VISTA RD.
GREENFIELD RD.
HIGLEY RD.
RECKER RD.
POWER RD.
SOSSAMAN RD.
HAWES RD.
ELLSWORTH RD.
CRISMON RD.
SIGNAL BUTTE RD.
MERIDIAN RD.

ELLIOT RD.
WARNER RD.
RAY RD.
WILLIAMS FIELD RD.
PECOS RD.
GERMANN RD.
QUEEN CREEK RD.
OCOTILLO RD.
CHANDLER HEIGHTS RD.
RIGGS RD.
HUNT HIGHWAY

MARICOPA CO.
PINAL CO.

SECTION 36
T. 1 S., R. 7 E.

WOOD & ASSOCIATES, INC.
CONSULTING CIVIL ENGINEERS

4105 N. 20th Street • Suite 130 • Phoenix, Arizona • (602) 957-3149

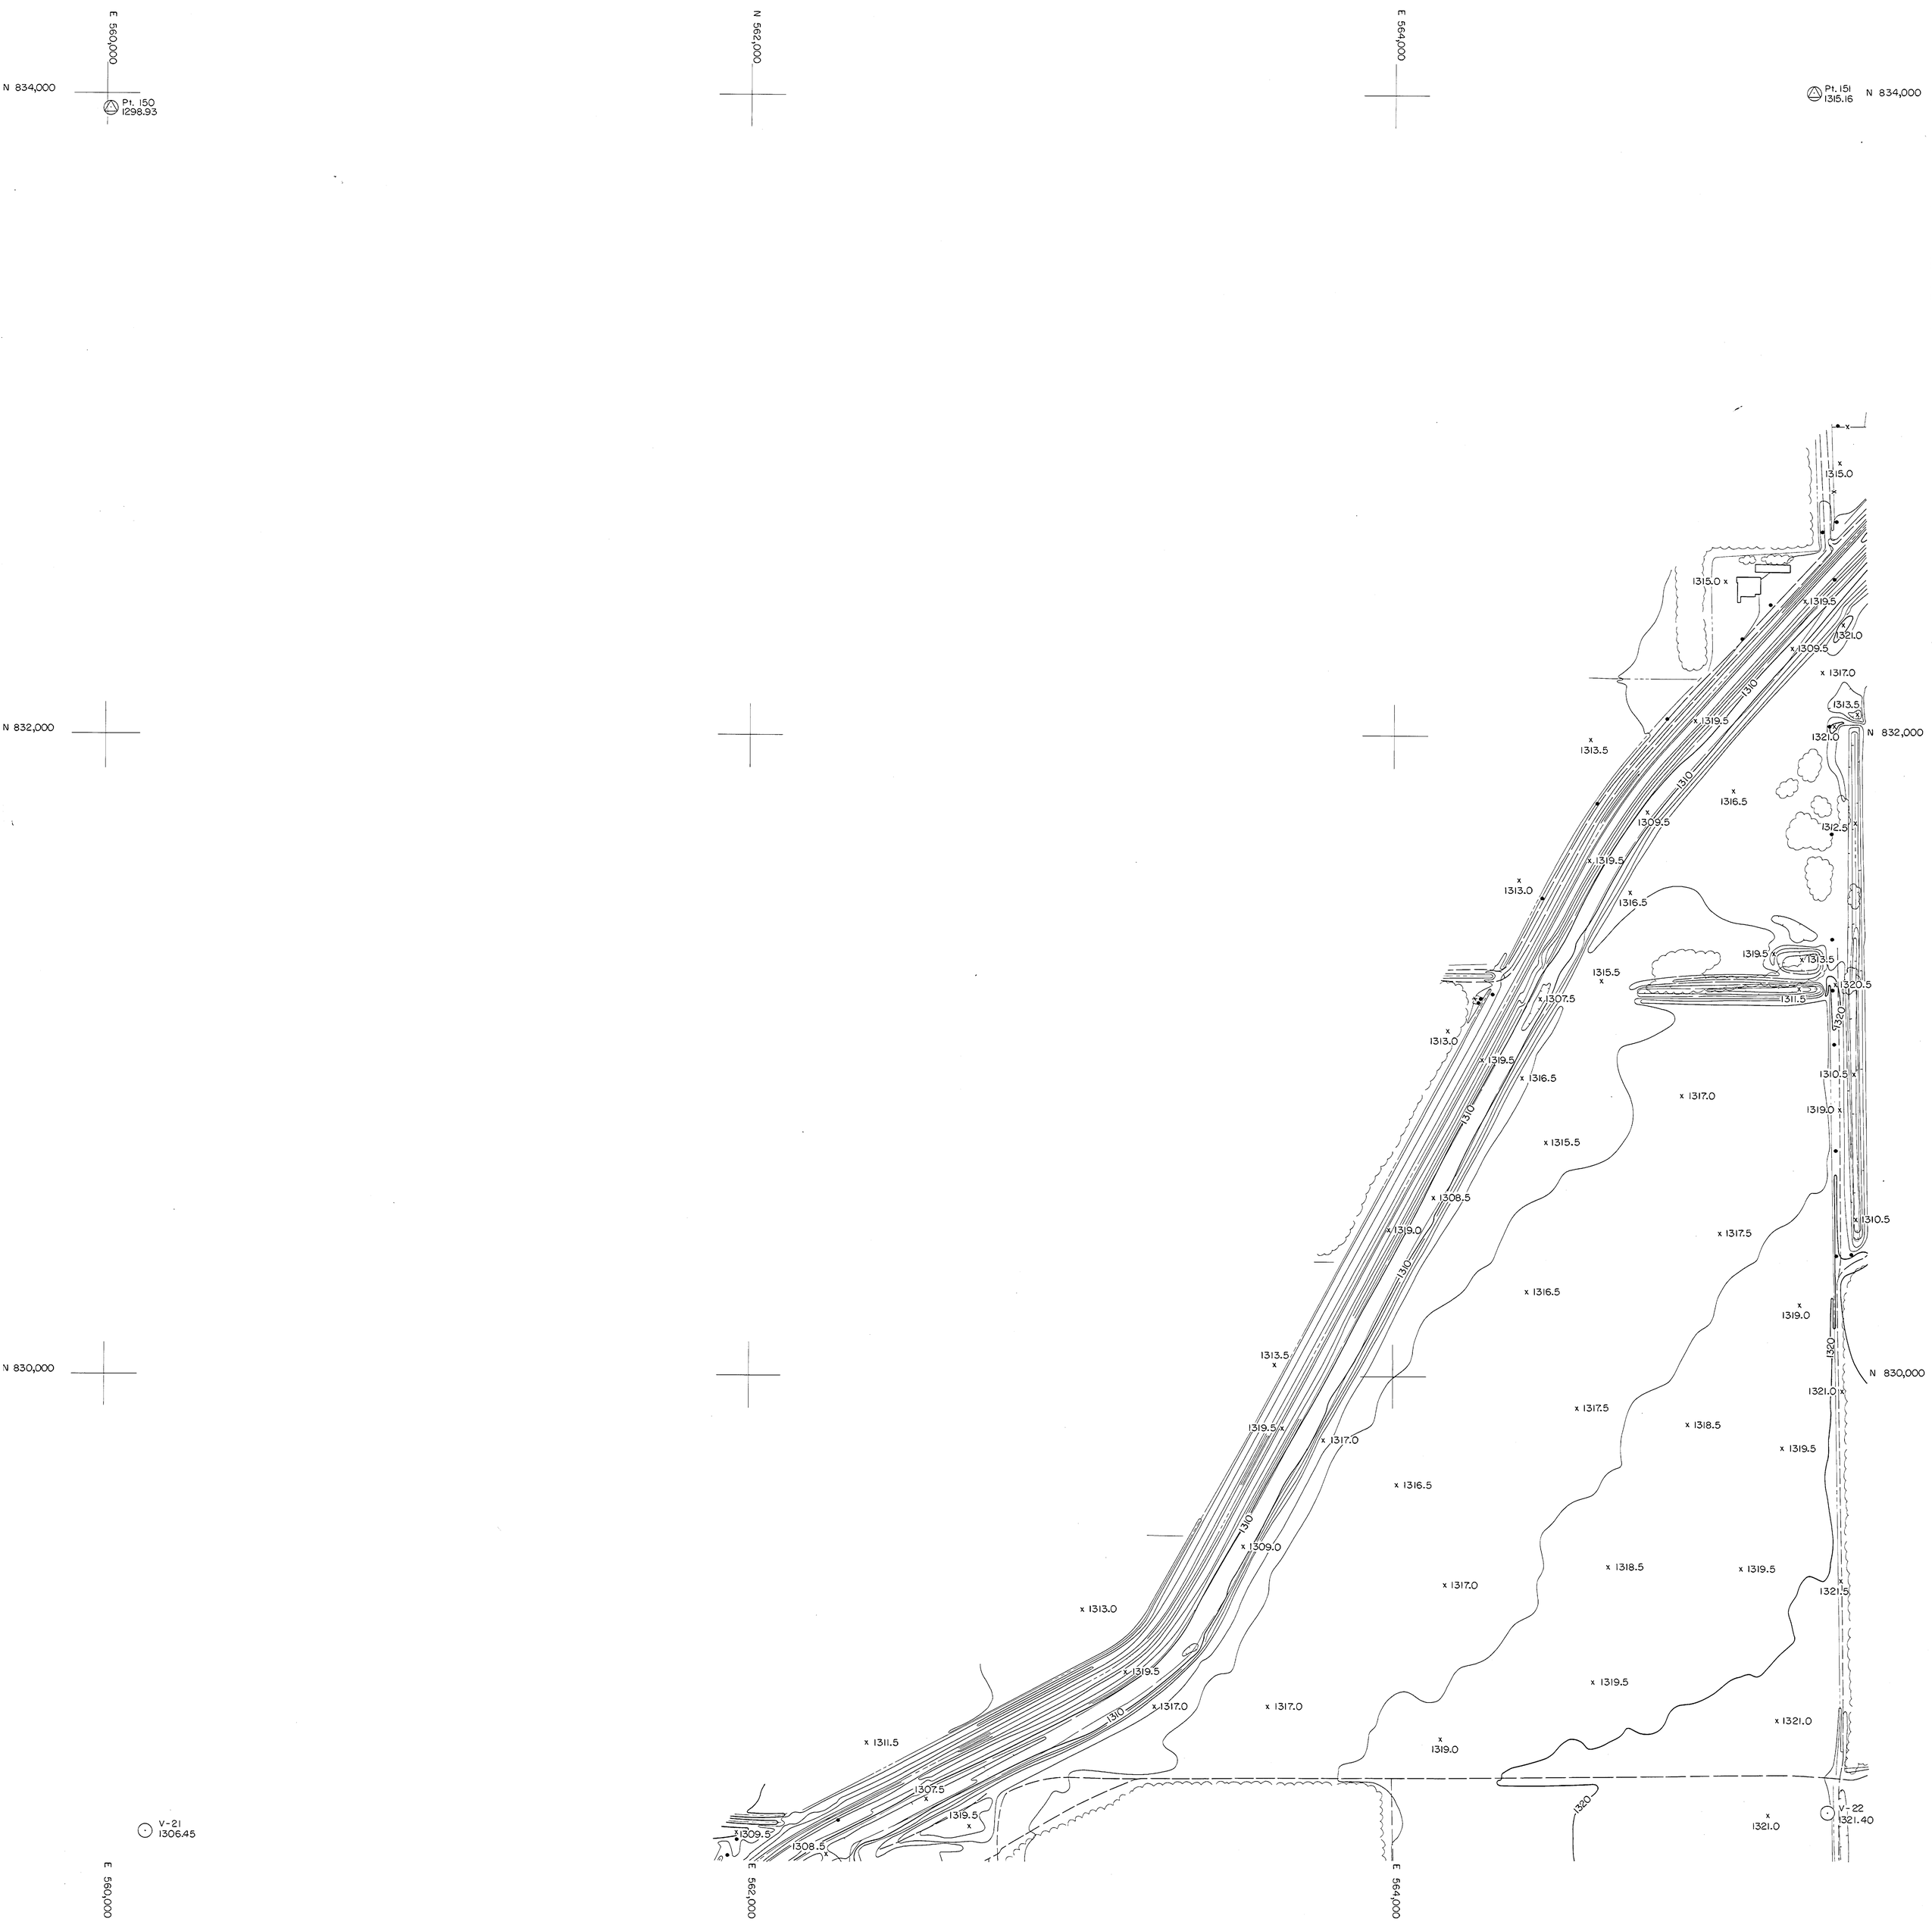

QUEEN CREEK AREA DRAINAGE MASTER STUDY

FLOOD CONTROL DISTRICT OF MARICOPA COUNTY

200' 0 200' 400'

NOVEMBER 22, 1986

FCD CONTRACT 86-23
WA JOB NO. 86328

INDEX

VAL VISTA RD.
GREENFIELD RD.
HIGLEY RD.
RECKER RD.
POWER RD.
SOSSAMAN RD.
HAWES RD.
ELLSWORTH RD.
CRISMON RD.
SIGNAL BUTTE RD.
MERIDIAN RD.

ELLIOT RD.
WARNER RD.
RAY RD.
WILLIAMS FIELD RD.
PECOS RD.
GERMANN RD.
QUEEN CREEK RD.
OCOTILLO RD.
CHANDLER HEIGHTS RD.
RIGGS RD.
HUNT HIGHWAY

MARICOPA CO.
PINAL CO.

SECTION 2
T. 2 S., R. 6 E.

WOOD & ASSOCIATES, INC.
CONSULTING CIVIL ENGINEERS

4105 N. 20th Street • Suite 130 • Phoenix, Arizona • (602) 957-3149

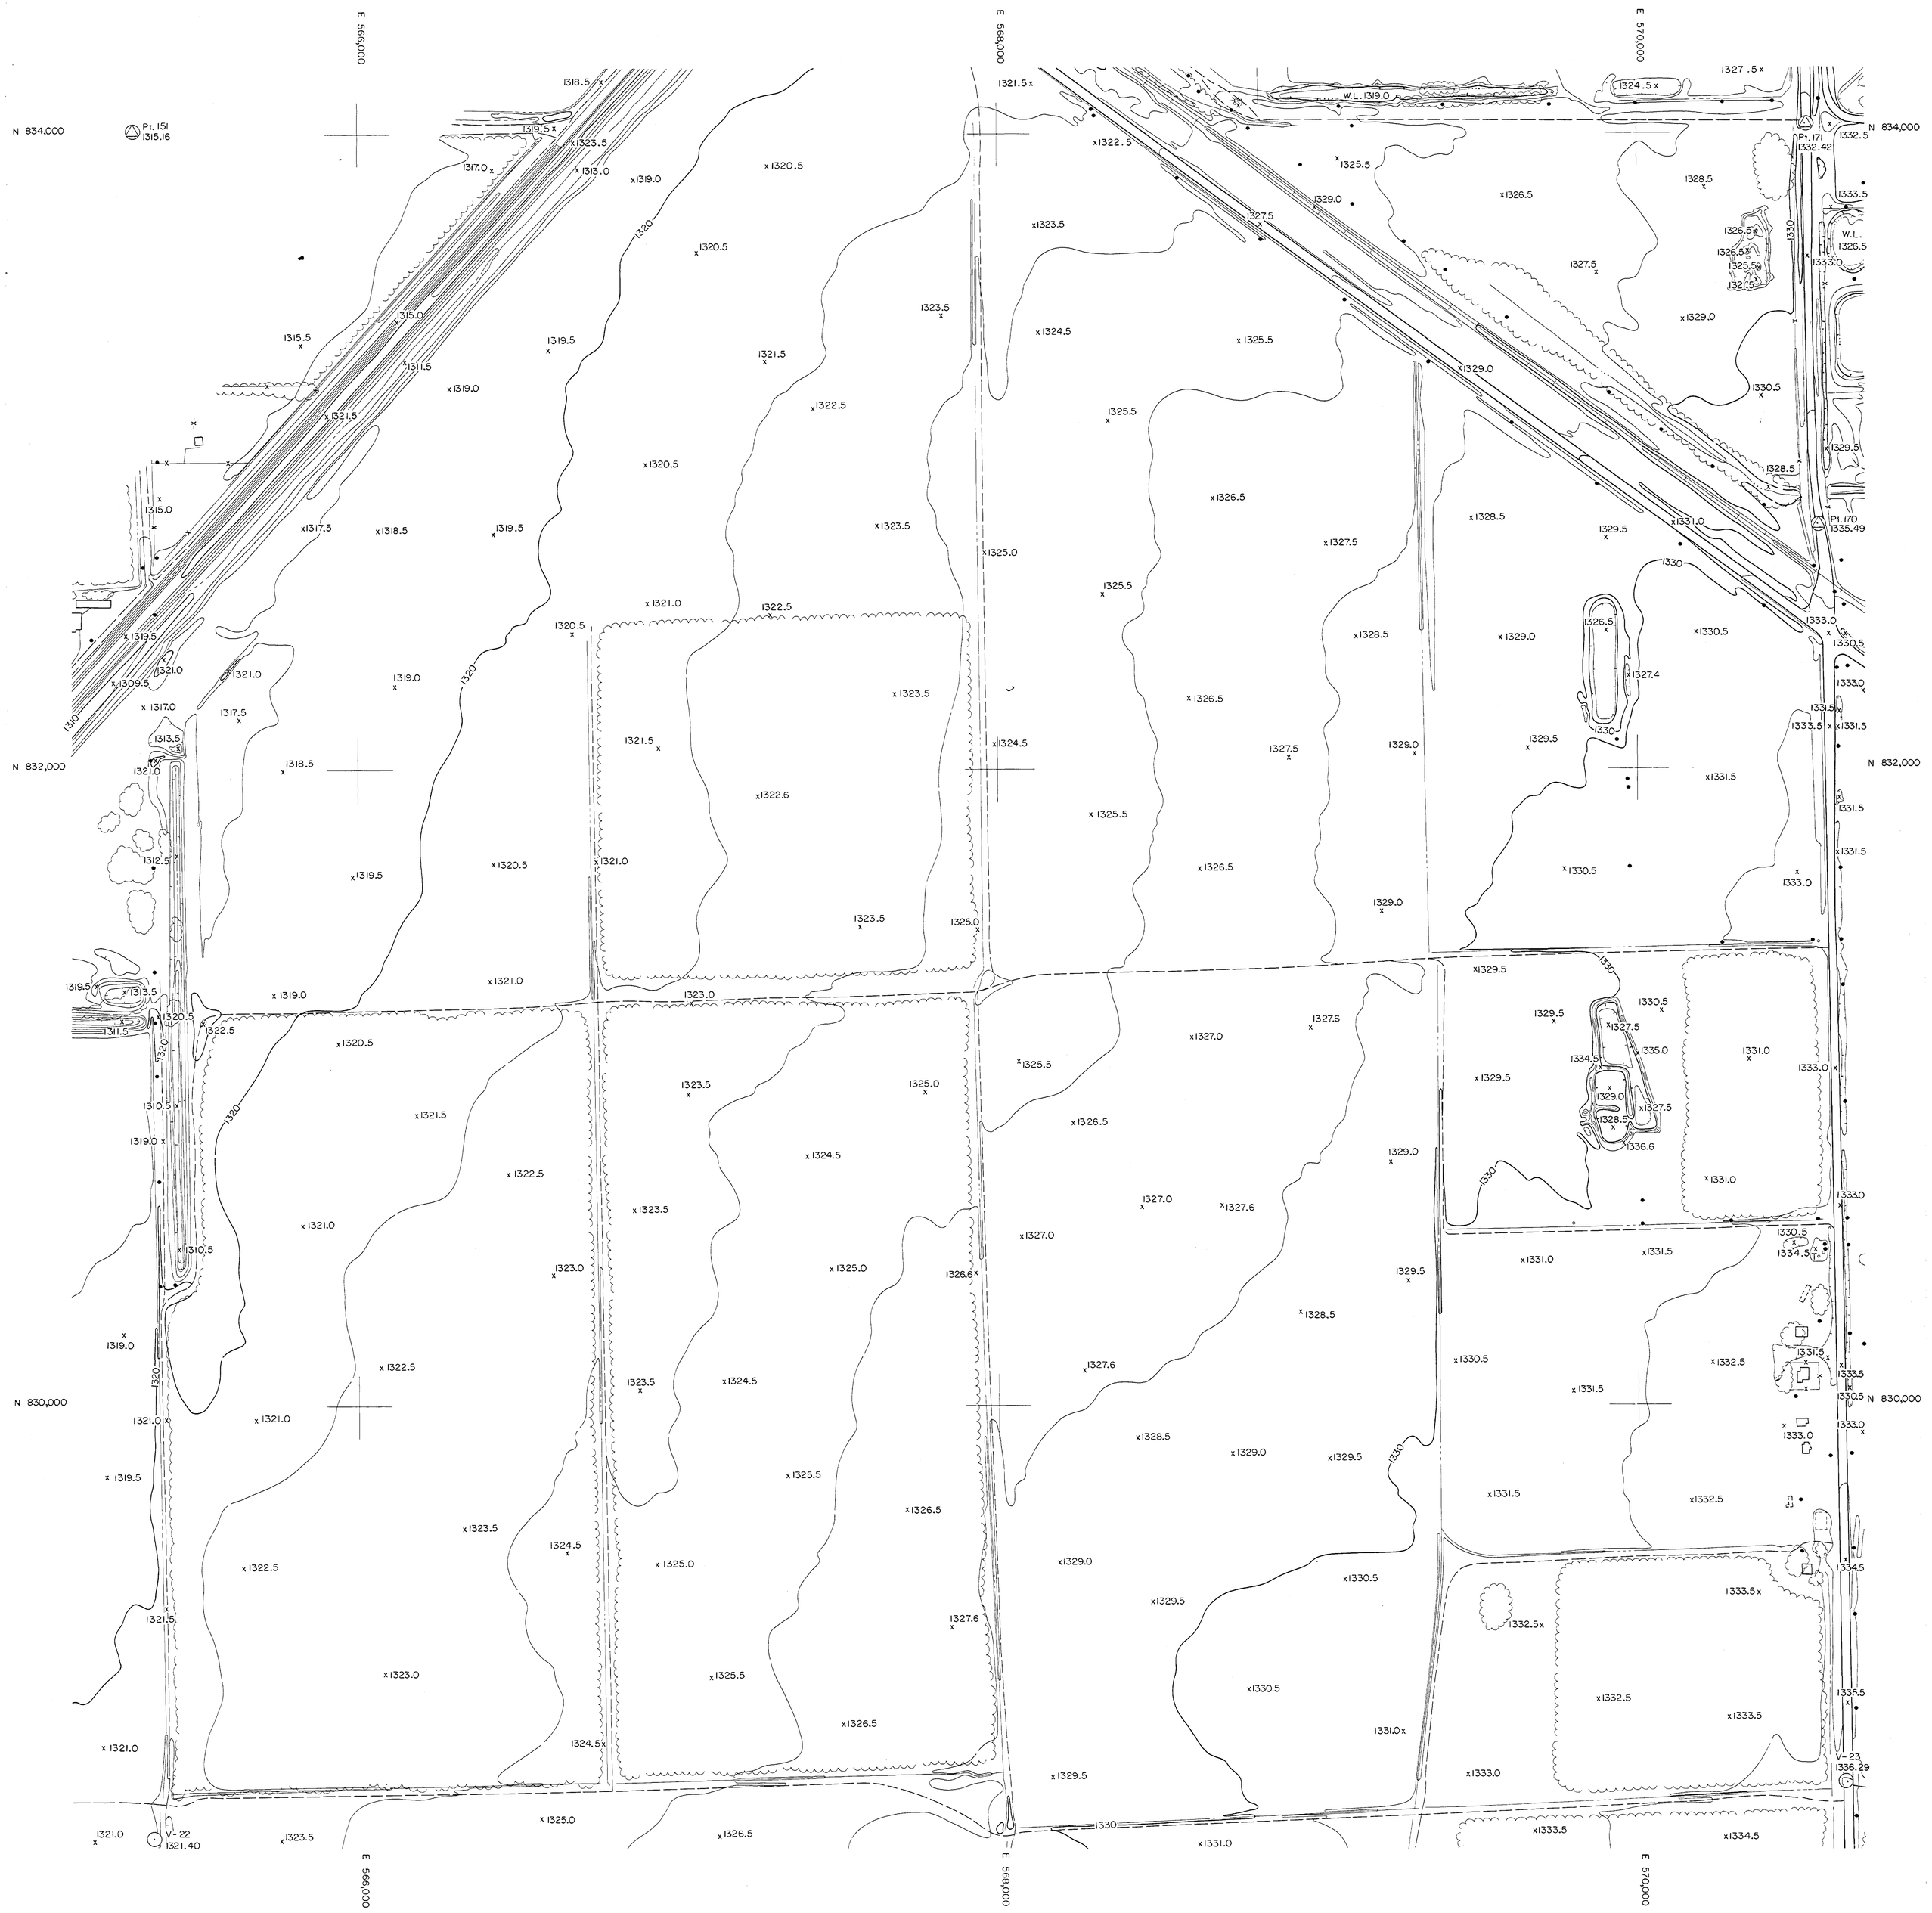

QUEEN CREEK AREA DRAINAGE MASTER STUDY

FLOOD CONTROL DISTRICT OF MARICOPA COUNTY

200' 0 200' 400'

NOVEMBER 22, 1986

FCD CONTRACT 86-23
WA JOB NO. 86328

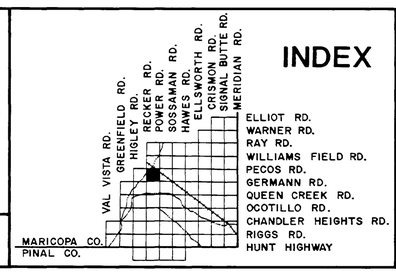

SECTION 1
T.2 S., R.6 E.

WOOD & ASSOCIATES, INC.
CONSULTING CIVIL ENGINEERS
4105 N. 20th Street • Suite 130 • Phoenix, Arizona • (602) 957-3149

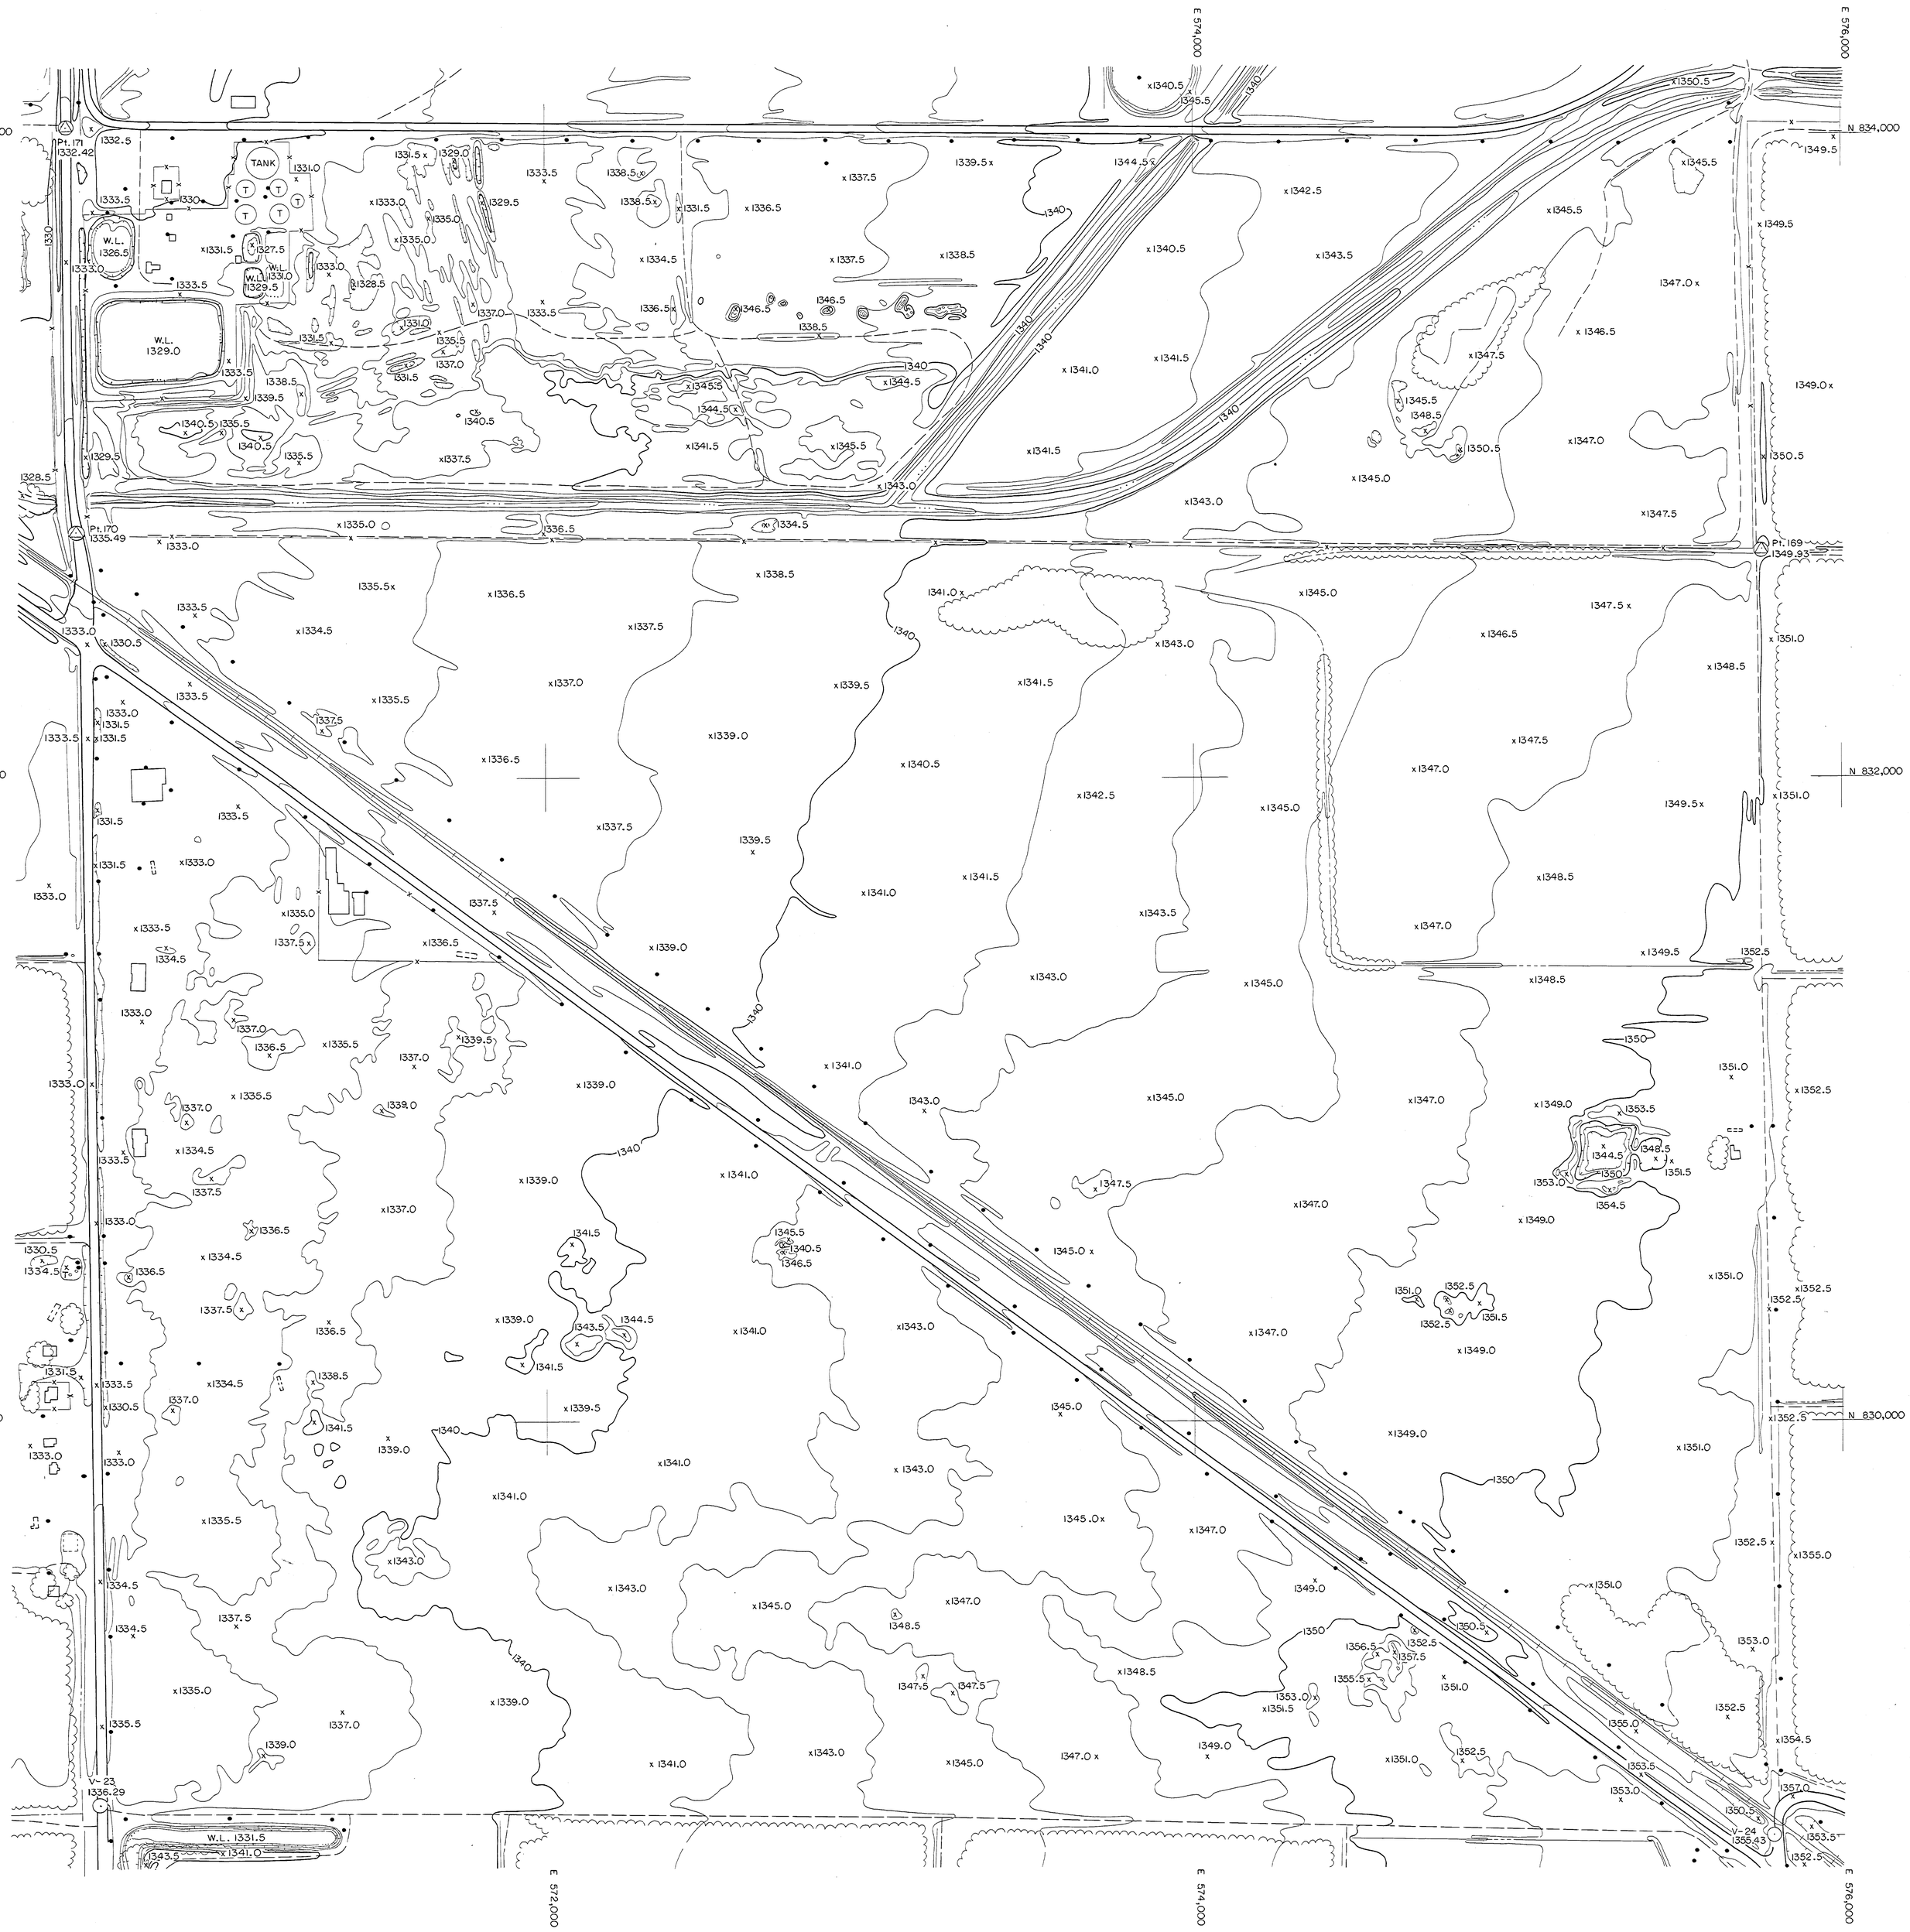

QUEEN CREEK AREA DRAINAGE MASTER STUDY

FLOOD CONTROL DISTRICT OF MARICOPA COUNTY

200' 0 200' 400'

NOVEMBER 22, 1986

FCD CONTRACT 86-23
WA JOB NO. 86328

INDEX

VAL VISTA RD.
GREENFIELD RD.
HIGLEY RD.
RECKER RD.
POWER RD.
SOSSAMAN RD.
HAWES RD.
ELLSWORTH RD.
CRISMON RD.
SIGNAL BUTTE RD.
MERIDIAN RD.

ELLIOT RD.
WARNER RD.
RAY RD.
WILLIAMS FIELD RD.
PECOS RD.
GERMANN RD.
QUEEN CREEK RD.
OCOTILLO RD.
CHANDLER HEIGHTS RD.
RIGGS RD.
HUNT HIGHWAY

MARICOPA CO.
PINAL CO.

SECTION 6
T. 2S., R. 7 E.

WOOD & ASSOCIATES, INC.
CONSULTING CIVIL ENGINEERS
4105 N. 20th Street • Suite 130 • Phoenix, Arizona • (602) 957-3149

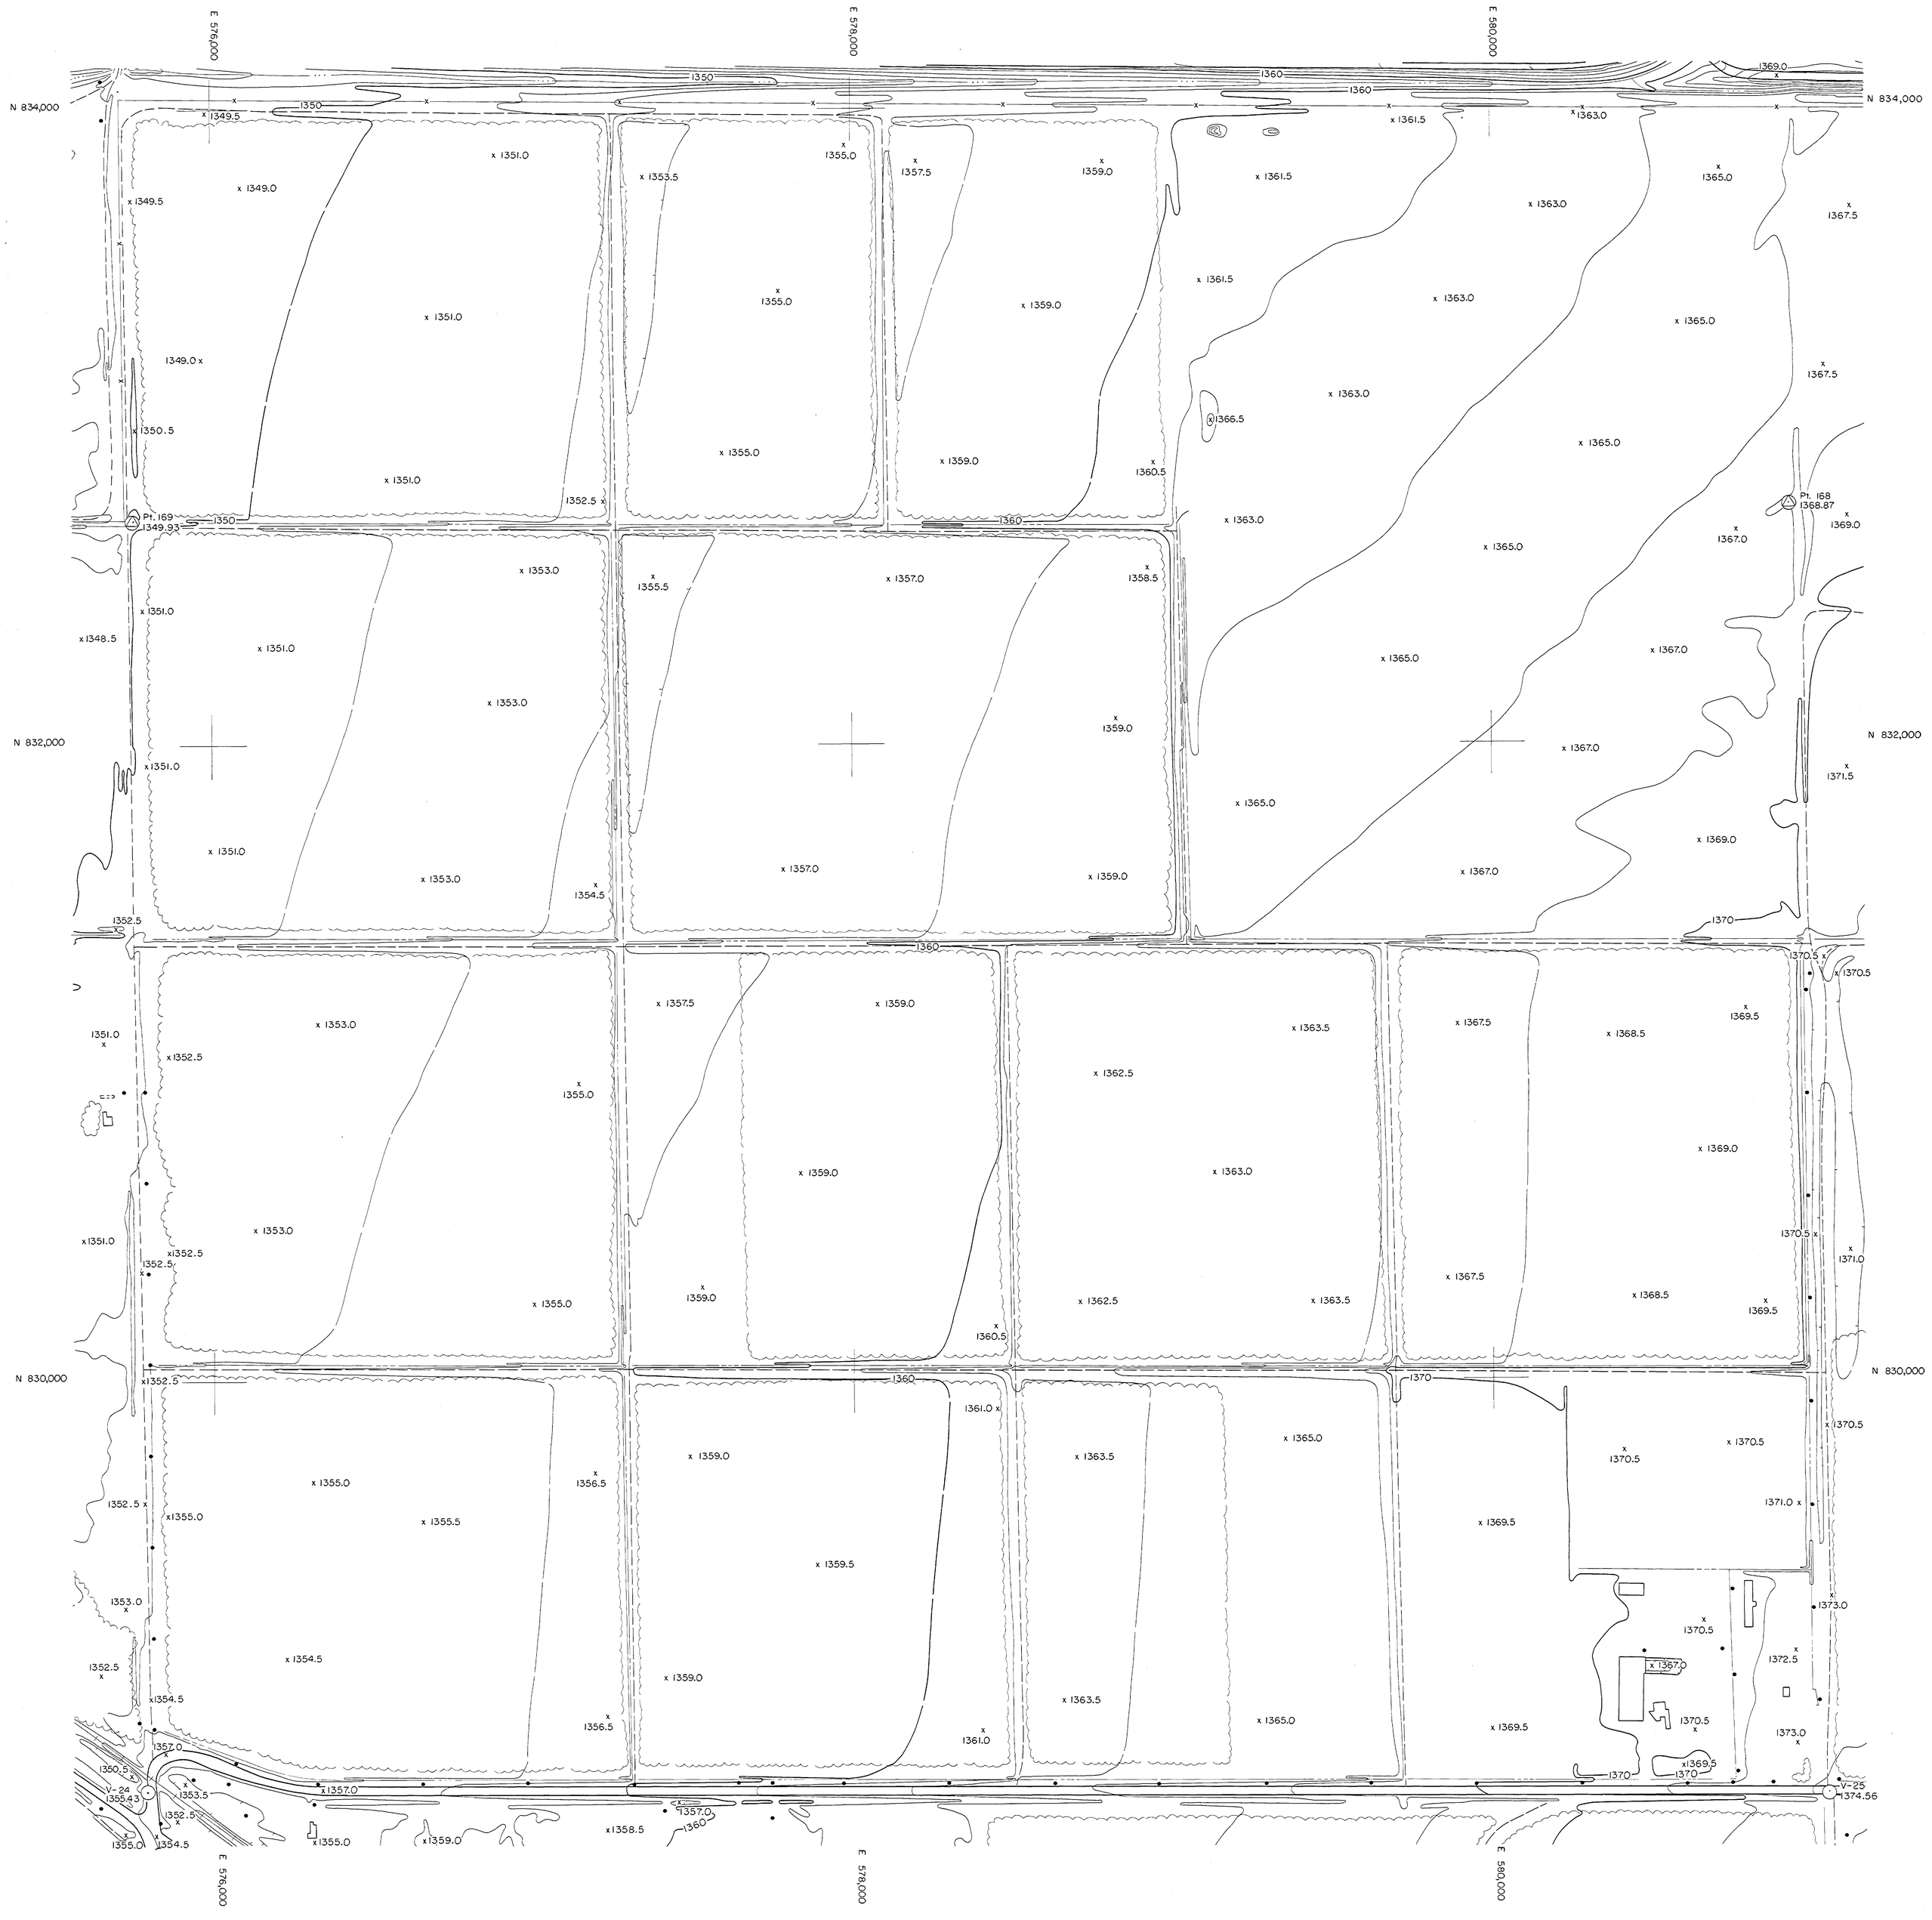

QUEEN CREEK AREA DRAINAGE MASTER STUDY

FLOOD CONTROL DISTRICT OF MARICOPA COUNTY

200' 0 200' 400'

NOVEMBER 22, 1986

FCD CONTRACT 86-23
WA JOB NO. 86328

INDEX

VAL VISTA RD.
GREENFIELD RD.
HIGLEY RD.
RECKER RD.
POWER RD.
SOSSAMAN RD.
HAWES RD.
ELLSWORTH RD.
CRISMON RD.
SIGNAL BUTTE RD.
MERIDIAN RD.

ELLIOT RD.
WARNER RD.
RAY RD.
WILLIAMS FIELD RD.
PECOS RD.
GERMANN RD.
QUEEN CREEK RD.
OCOTILLO RD.
CHANDLER HEIGHTS RD.
RIGGS RD.
HUNT HIGHWAY

MARICOPA CO.
PINAL CO.

SECTION 5
T. 2 S., R. 7 E.

WOOD & ASSOCIATES, INC.
CONSULTING CIVIL ENGINEERS
4105 N. 20th Street • Suite 130 • Phoenix, Arizona • (602) 957-3149

QUEEN CREEK AREA DRAINAGE MASTER STUDY

FLOOD CONTROL DISTRICT OF MARICOPA COUNTY

200' 0 200' 400'

NOVEMBER 22, 1986

FCD CONTRACT 86-23
WA JOB NO. 86328

INDEX

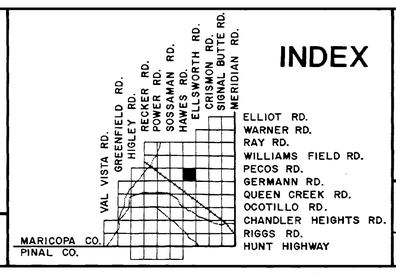

ELLIOT RD.
WARNER RD.
RAY RD.
WILLIAMS FIELD RD.
PECOS RD.
GERMANN RD.
QUEEN CREEK RD.
OCOTILLO RD.
CHANDLER HEIGHTS RD.
RIGGS RD.
HUNT HIGHWAY

SECTION 4
T.2S., R.7E.

WOOD & ASSOCIATES, INC.
CONSULTING CIVIL ENGINEERS

4105 N. 20th Street • Suite 130 • Phoenix, Arizona • (602) 957-3149

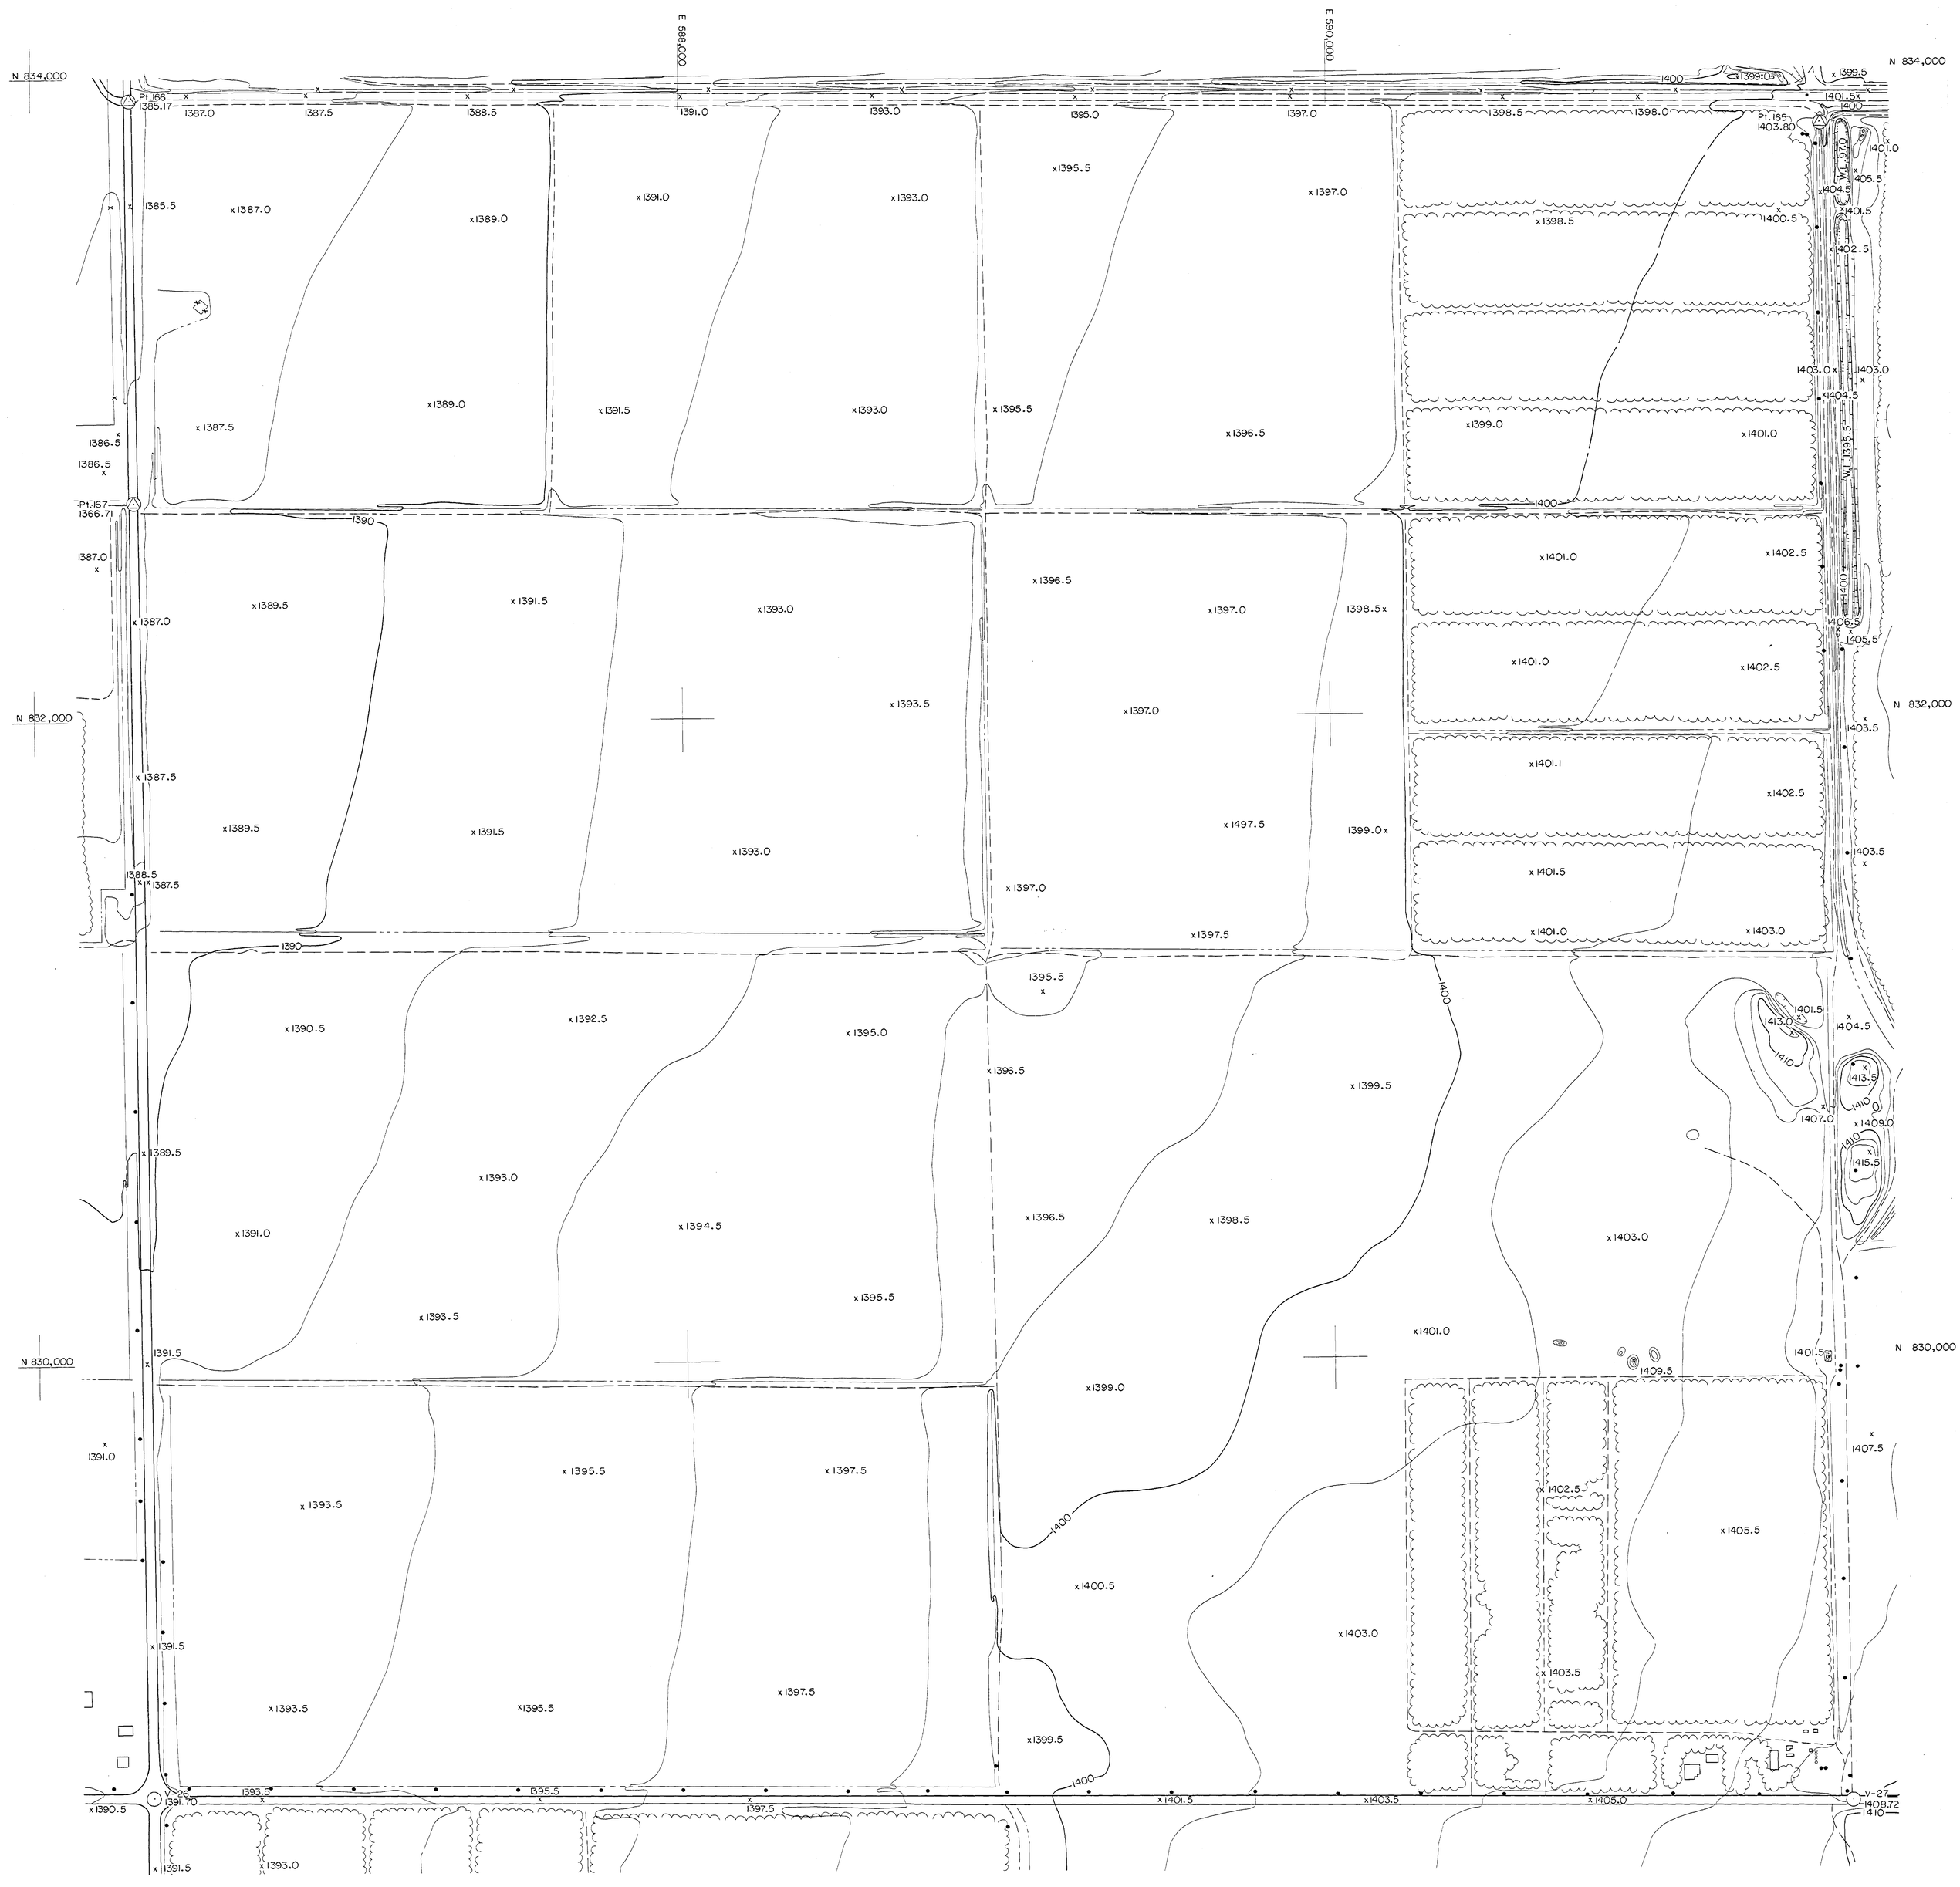

QUEEN CREEK AREA DRAINAGE MASTER STUDY

FLOOD CONTROL DISTRICT OF MARICOPA COUNTY

200' 0 200' 400'

NOVEMBER 22, 1986

FCD CONTRACT 86-23
WA JOB NO. 86328

INDEX

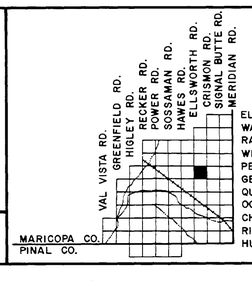

ELLIOT RD.
WARNER RD.
RAY RD.
WILLIAMS FIELD RD.
PECOS RD.
GERMANN RD.
QUEEN CREEK RD.
OCOTILLO RD.
CHANDLER HEIGHTS RD.
RIGGS RD.
HUNT HIGHWAY

SECTION 3
T.2S., R.7E.

WOOD & ASSOCIATES, INC.
CONSULTING CIVIL ENGINEERS
4105 N. 20th Street • Suite 130 • Phoenix, Arizona • (602)957-3149

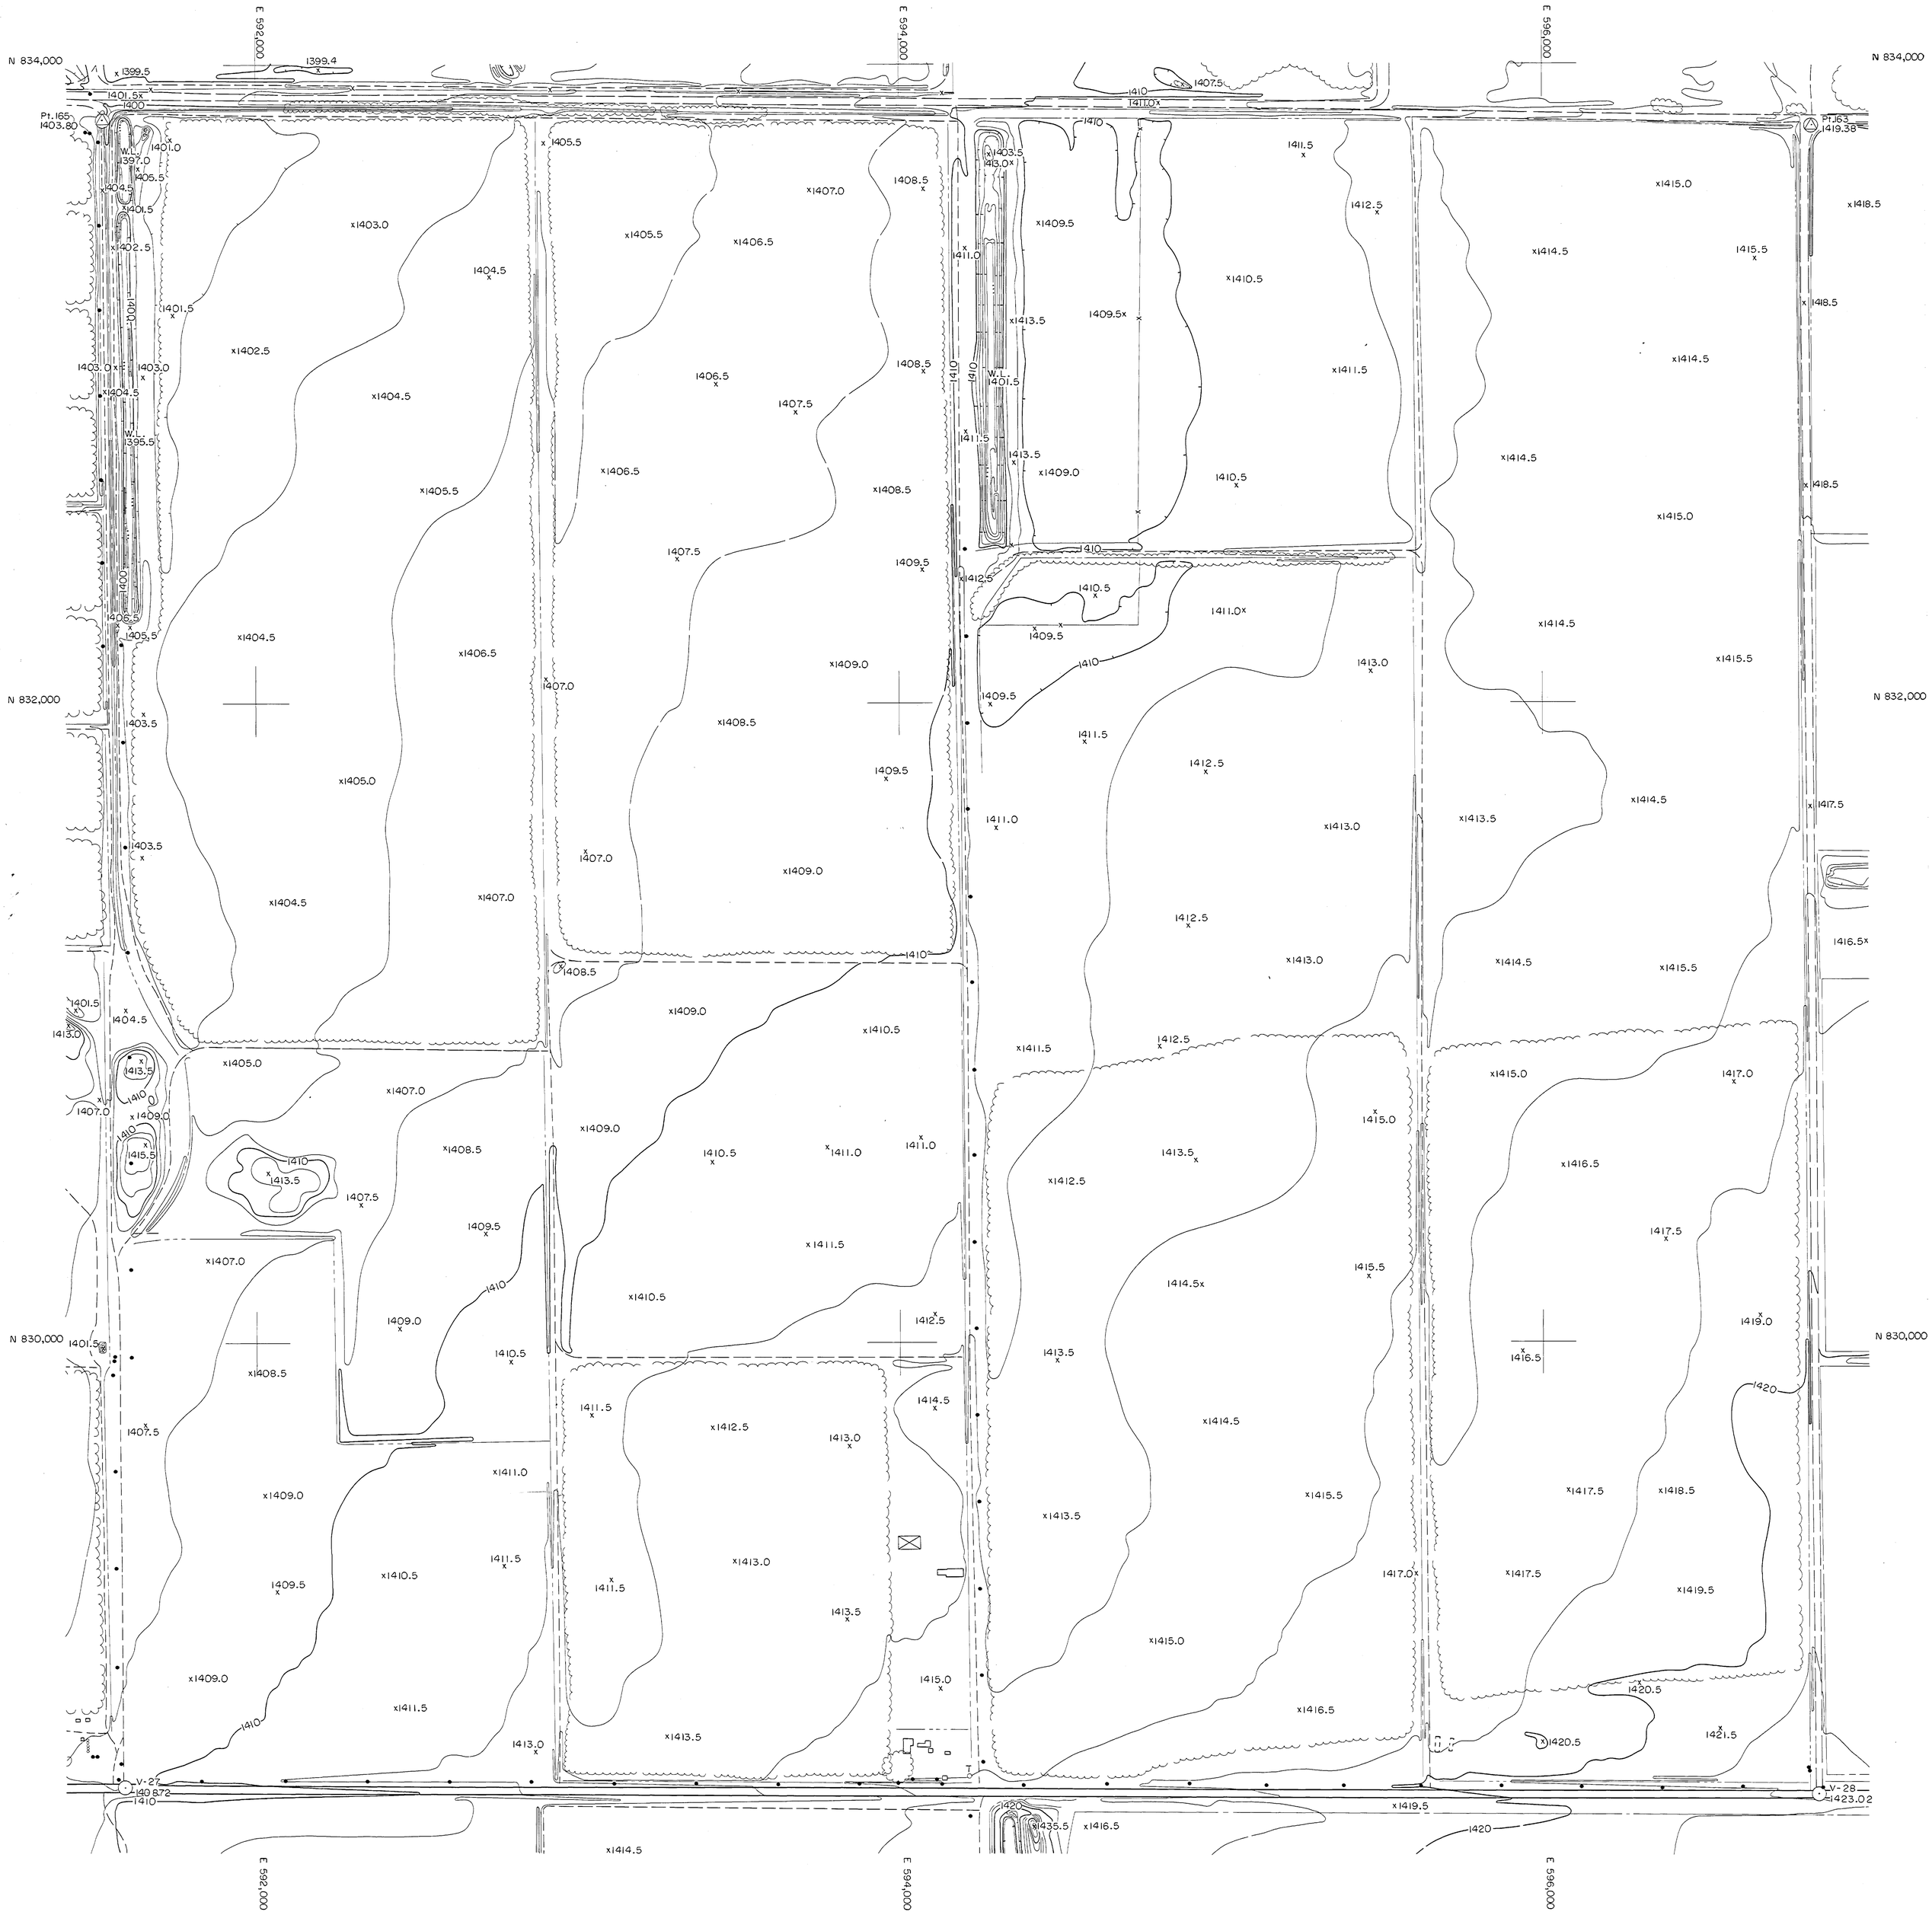

QUEEN CREEK AREA DRAINAGE MASTER STUDY

FLOOD CONTROL DISTRICT OF MARICOPA COUNTY

200' 0 200' 400'

NOVEMBER 22, 1986

FCD CONTRACT 86-23
WA JOB NO. 86328

INDEX

VAL VISTA RD.
GREENFIELD RD.
HIGLEY RD.
RECKER RD.
POWER RD.
SOSSAMAN RD.
HAWES RD.
ELLSWORTH RD.
CRISMON RD.
SIGNAL BUTTE RD.
MERIDIAN RD.
ELLIOT RD.
WARNER RD.
RAY RD.
WILLIAMS FIELD RD.
PECOS RD.
GERMANN RD.
QUEEN CREEK RD.
OCOTILLO RD.
CHANDLER HEIGHTS RD.
RIGGS RD.
HUNT HIGHWAY
MARICOPA CO.
PINAL CO.

SECTION 2
T.2S., R.7E.

WOOD & ASSOCIATES, INC.
CONSULTING CIVIL ENGINEERS
4105 N. 20th Street • Suite 130 • Phoenix, Arizona • (602)957-3149

QUEEN CREEK AREA DRAINAGE MASTER STUDY

FLOOD CONTROL DISTRICT OF MARICOPA COUNTY

200' 0 200' 400'

NOVEMBER 22, 1986

FCD CONTRACT 86-23
WA JOB NO. 86328

INDEX

VAL VISTA RD.
GREENFIELD RD.
HIGLEY RD.
RECKER RD.
POWER RD.
SOSSAMAN RD.
HAWES RD.
ELLSWORTH RD.
CRISMON RD.
SIGNAL BUTTE RD.
MERIDIAN RD.

ELLIOT RD.
WARNER RD.
RAY RD.
WILLIAMS FIELD RD.
PECOS RD.
GERMANN RD.
QUEEN CREEK RD.
OCOTILLO RD.
CHANDLER HEIGHTS RD.
RIGGS RD.
HUNT HIGHWAY

MARICOPA CO.
PINAL CO.

SECTION 1
T. 2S., R. 7E.

WOOD & ASSOCIATES, INC.
CONSULTING CIVIL ENGINEERS

4105 N. 20th Street • Suite 130 • Phoenix, Arizona • (602) 957-3149

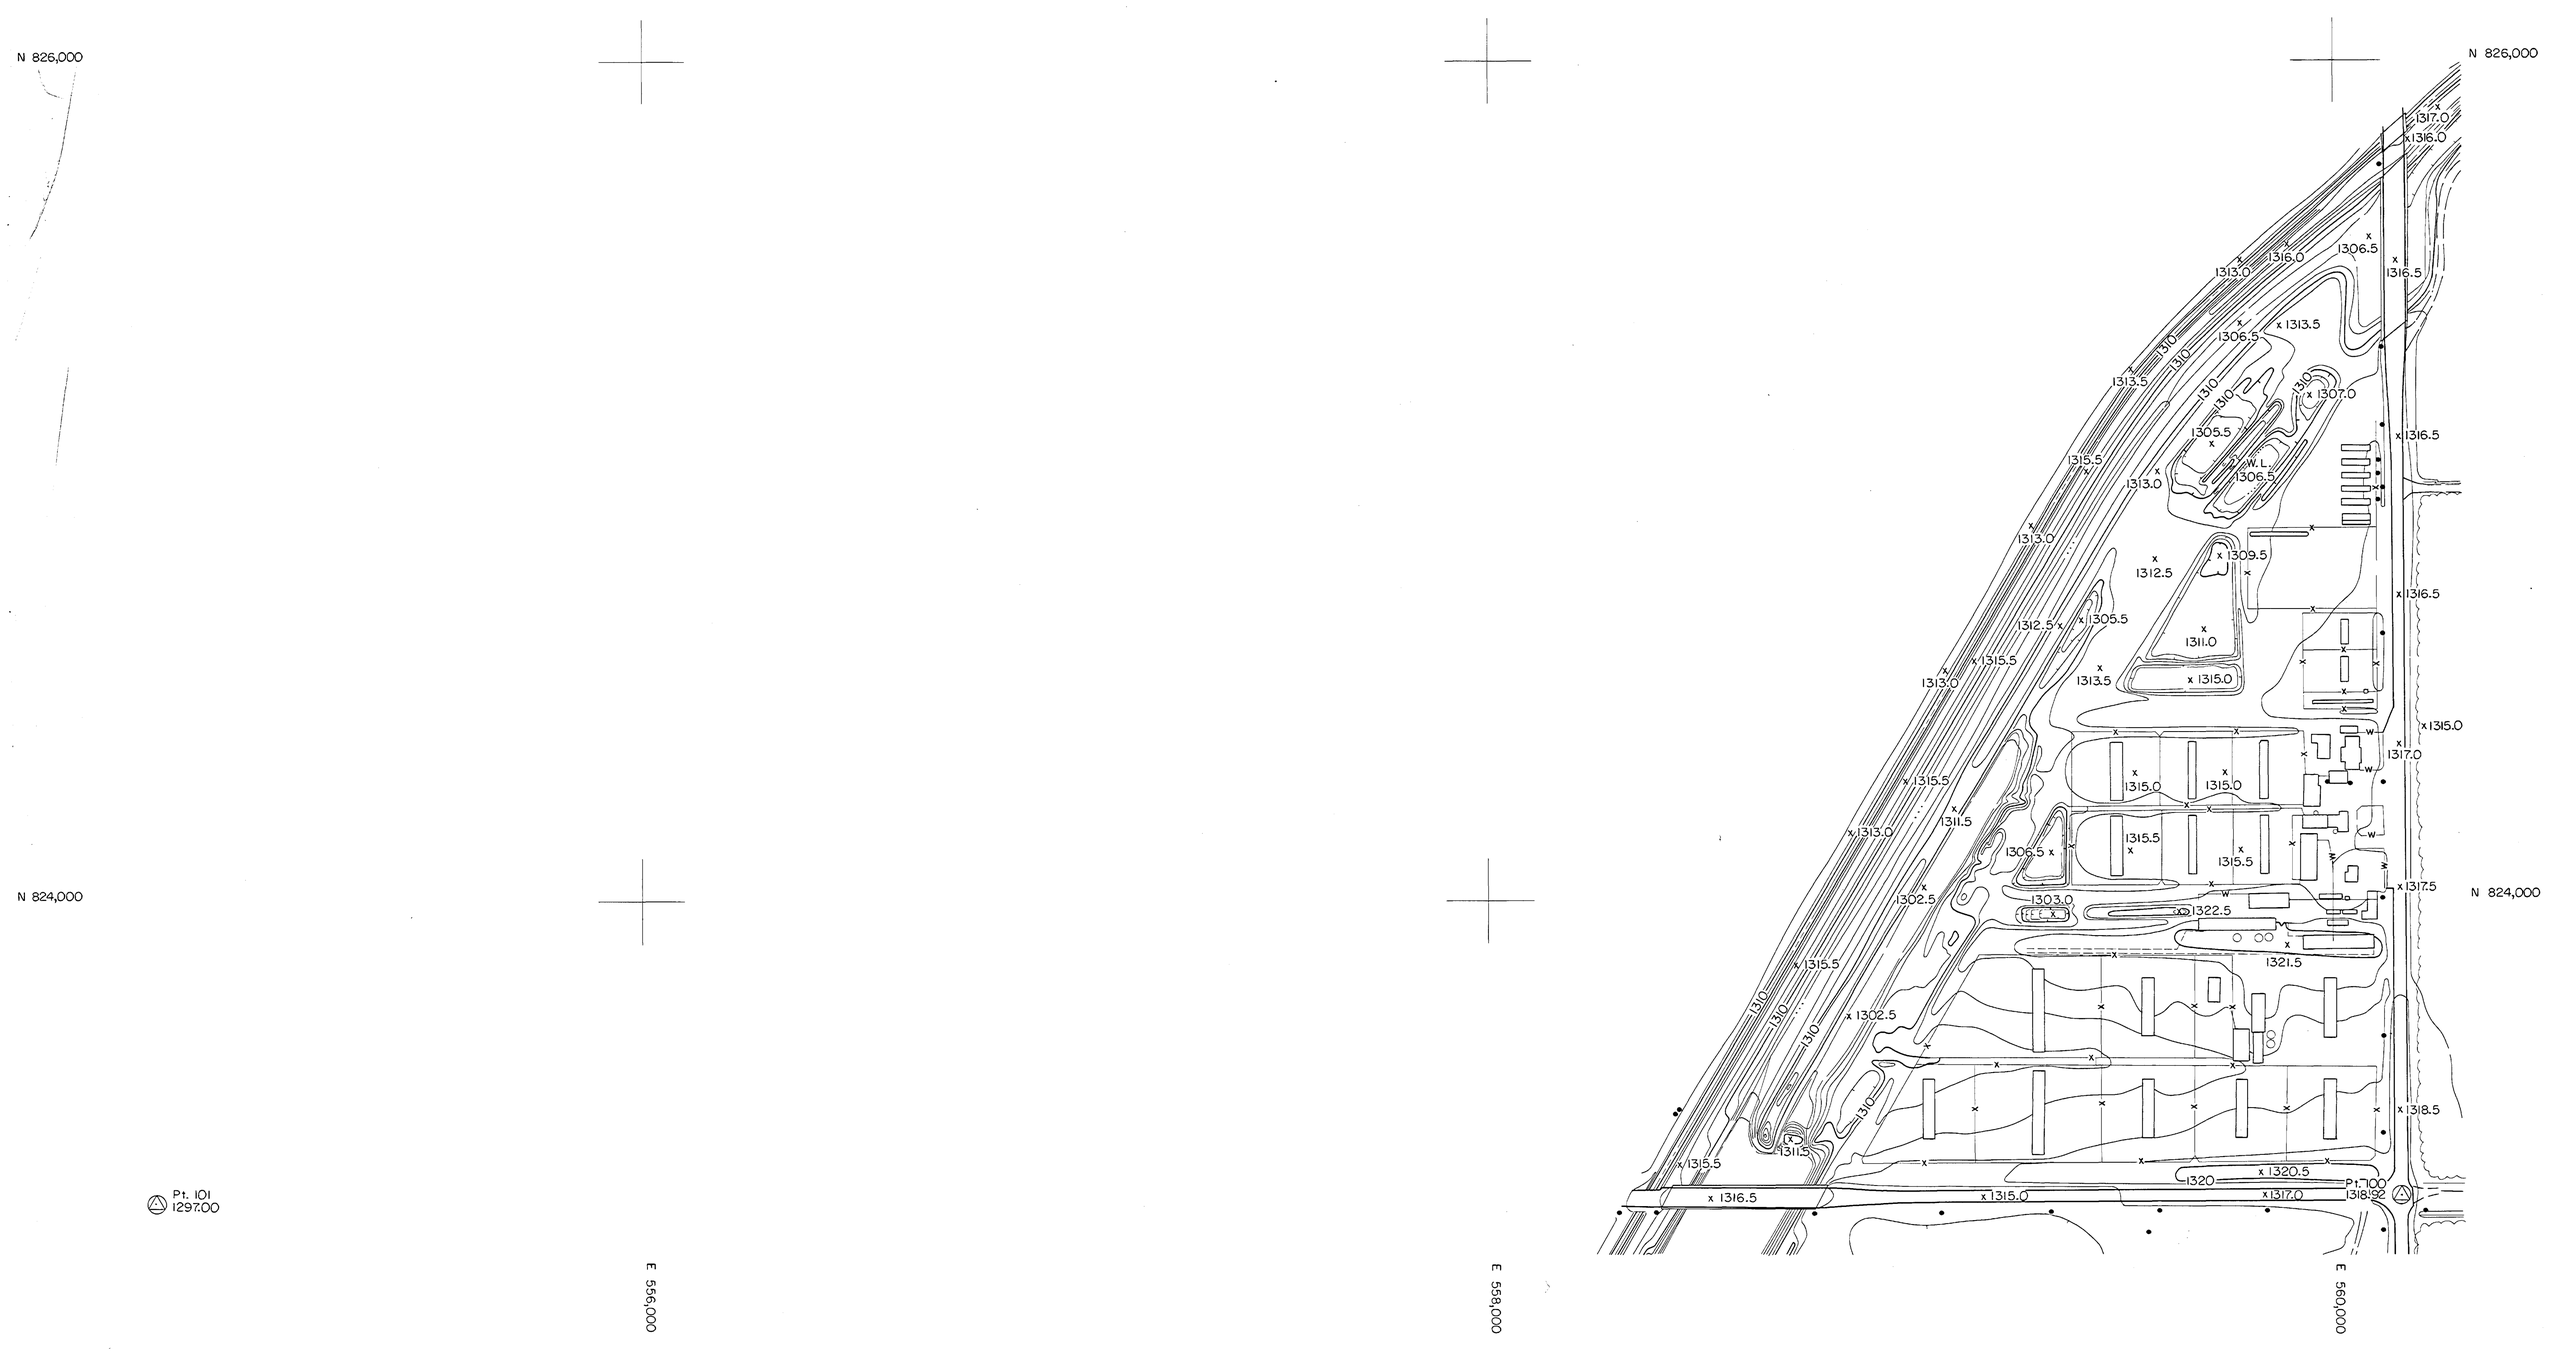

QUEEN CREEK AREA DRAINAGE MASTER STUDY

FLOOD CONTROL DISTRICT OF MARICOPA COUNTY

200' 0 200' 400'

NOVEMBER 22, 1986

FCD CONTRACT 86-23
WA JOB NO. 86328

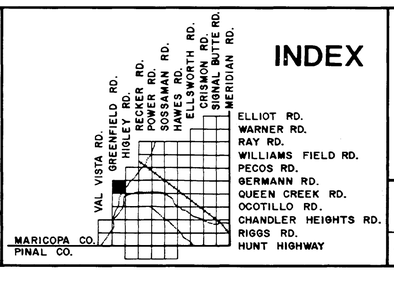

SECTION 10
T. 2 S., R. 6 E.

WOOD & ASSOCIATES, INC.
CONSULTING CIVIL ENGINEERS

4105 N. 20th Street • Suite 130 • Phoenix, Arizona • (602) 957-3149

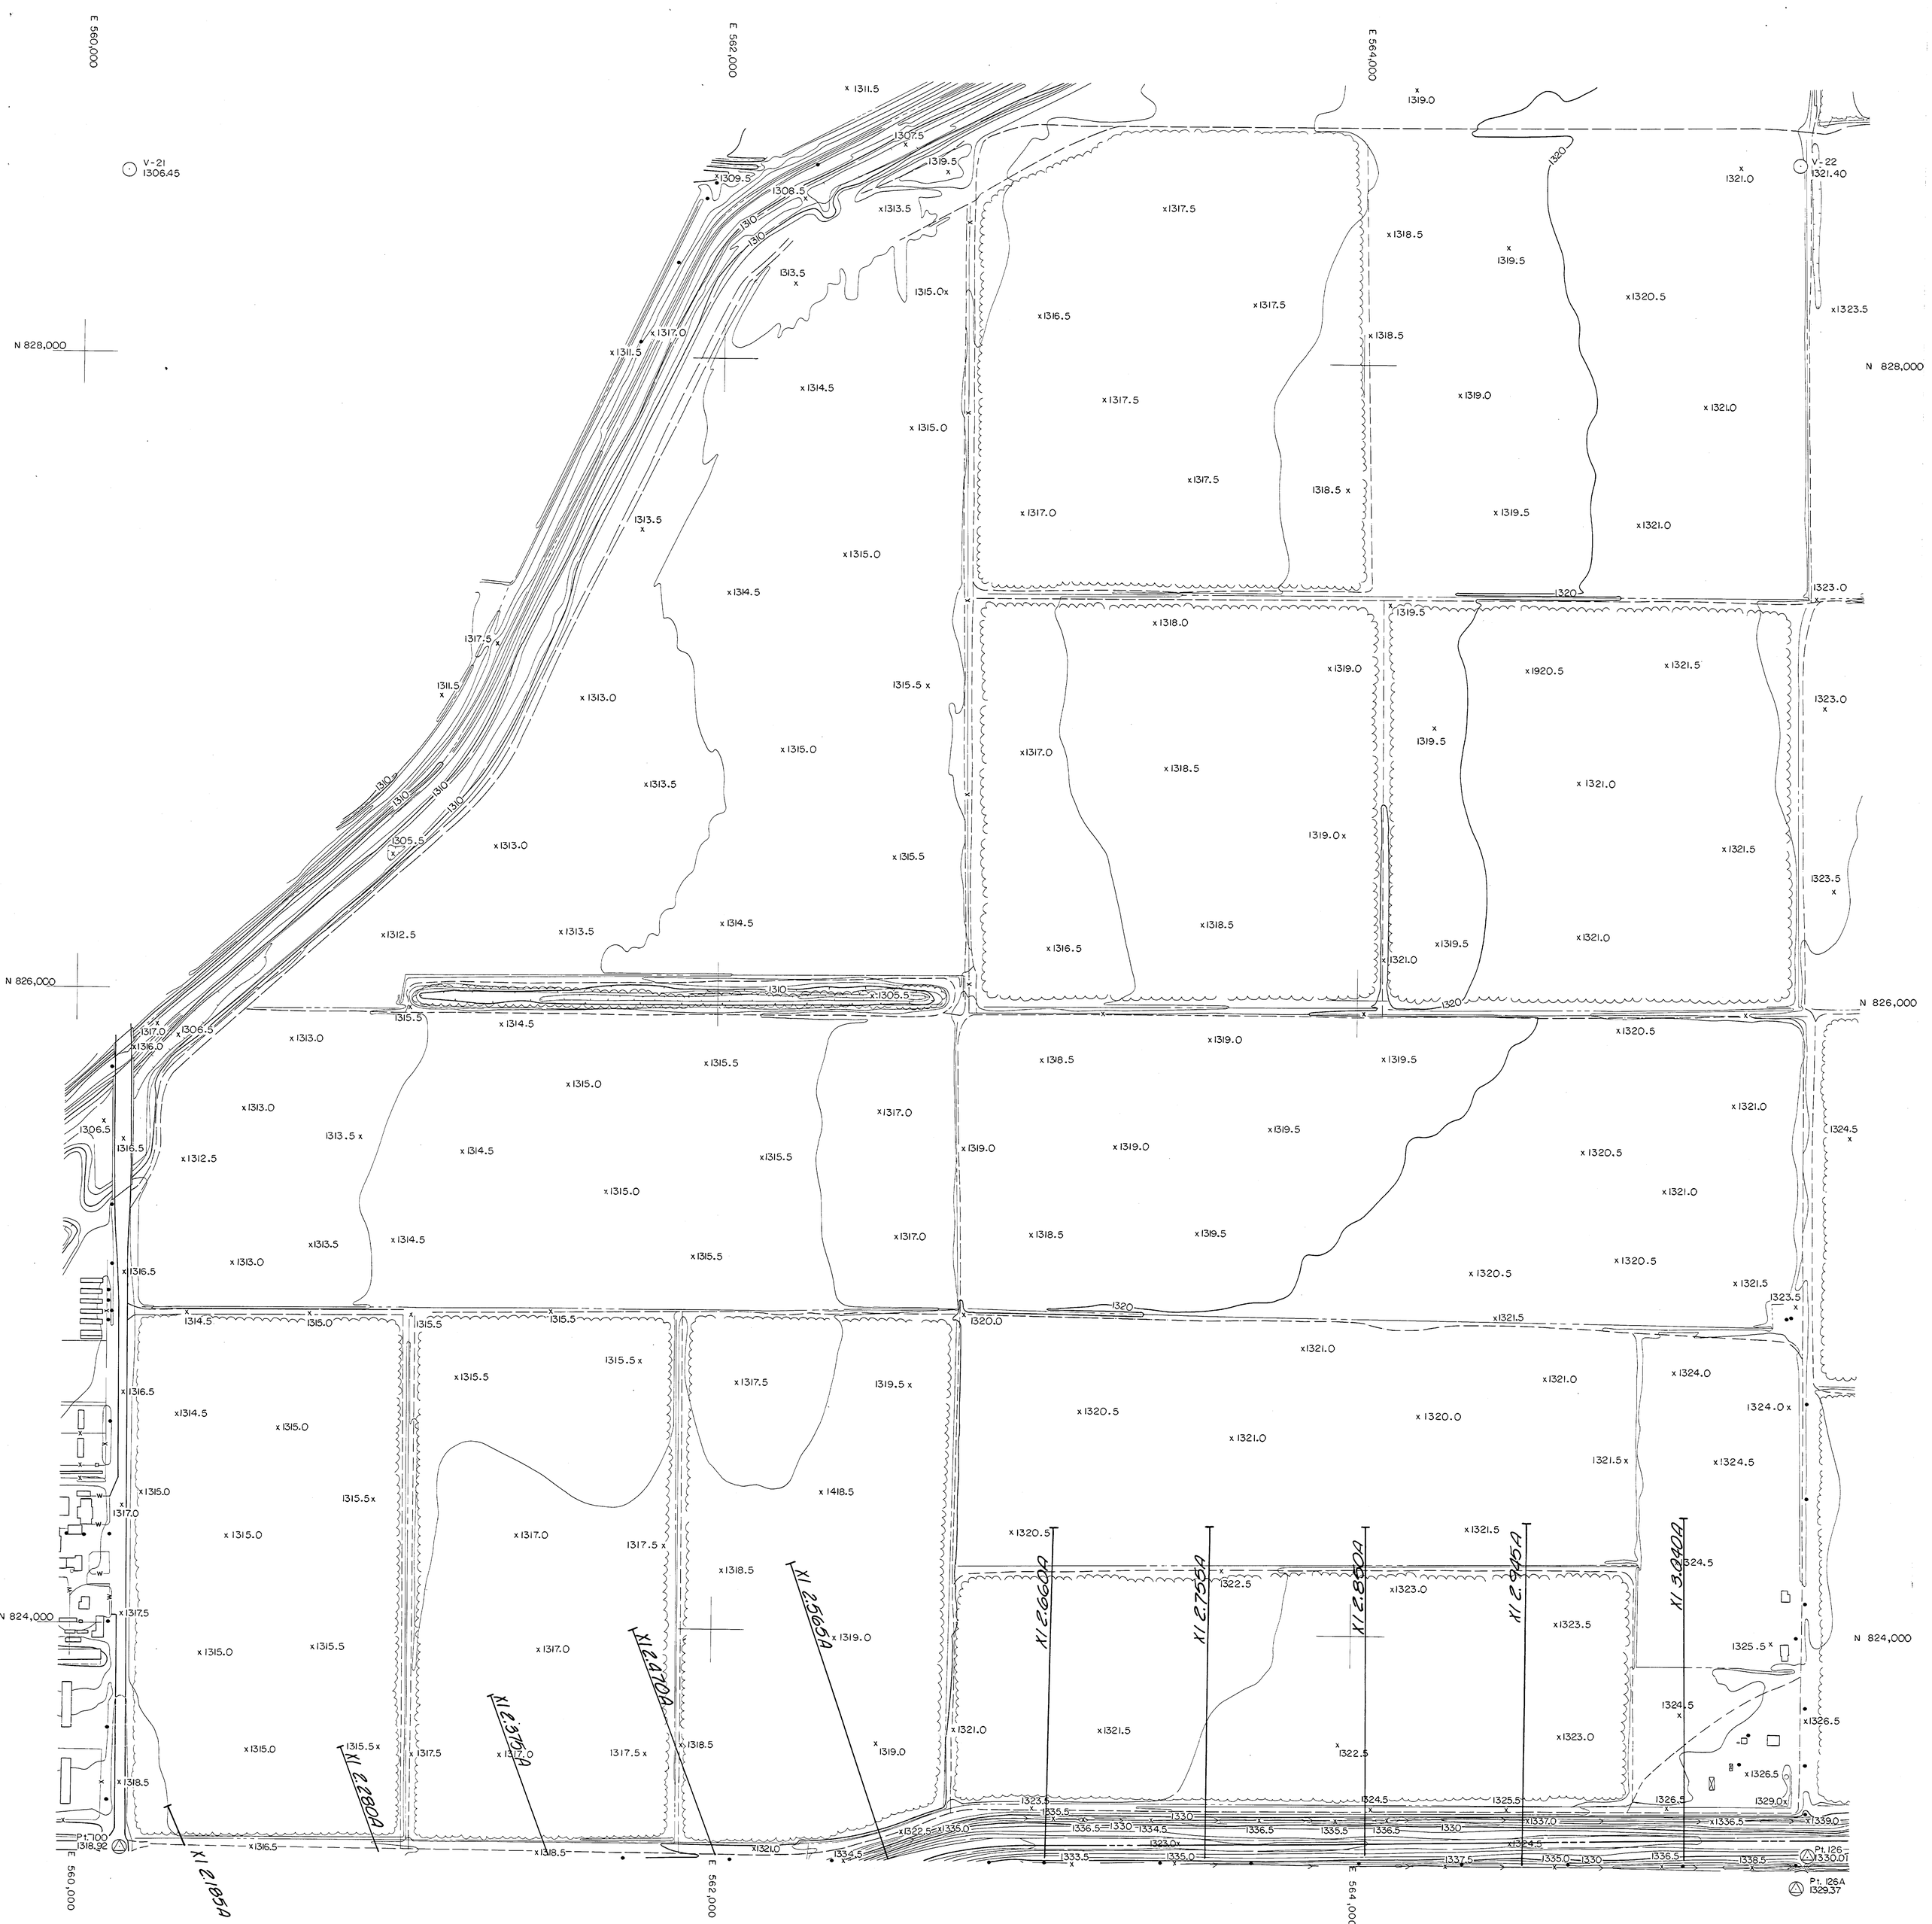

QUEEN CREEK AREA DRAINAGE MASTER STUDY

FLOOD CONTROL DISTRICT OF MARICOPA COUNTY

200' 0 200' 400'

NOVEMBER 22, 1986

FCD CONTRACT 86-23
WA JOB NO. 86328

INDEX

VAL VISTA RD.
GREENFIELD RD.
HIGLEY RD.
RECKER RD.
POWER RD.
SOSSAMAN RD.
HAWES RD.
ELLSWORTH RD.
CRISMON RD.
SIGNAL BUTTE RD.
MERIDIAN RD.

MARICOPA CO.
PINAL CO.

ELLIOT RD.
WARNER RD.
RAY RD.
WILLIAMS FIELD RD.
PECOS RD.
GERMANN RD.
QUEEN CREEK RD.
OCOTILLO RD.
CHANDLER HEIGHTS RD.
RIGGS RD.
HUNT HIGHWAY

SECTION 11
T.2 S., R.6 E.

WOOD & ASSOCIATES, INC.
CONSULTING CIVIL ENGINEERS
4105 N. 20th Street • Suite 130 • Phoenix, Arizona • (602) 957-3149

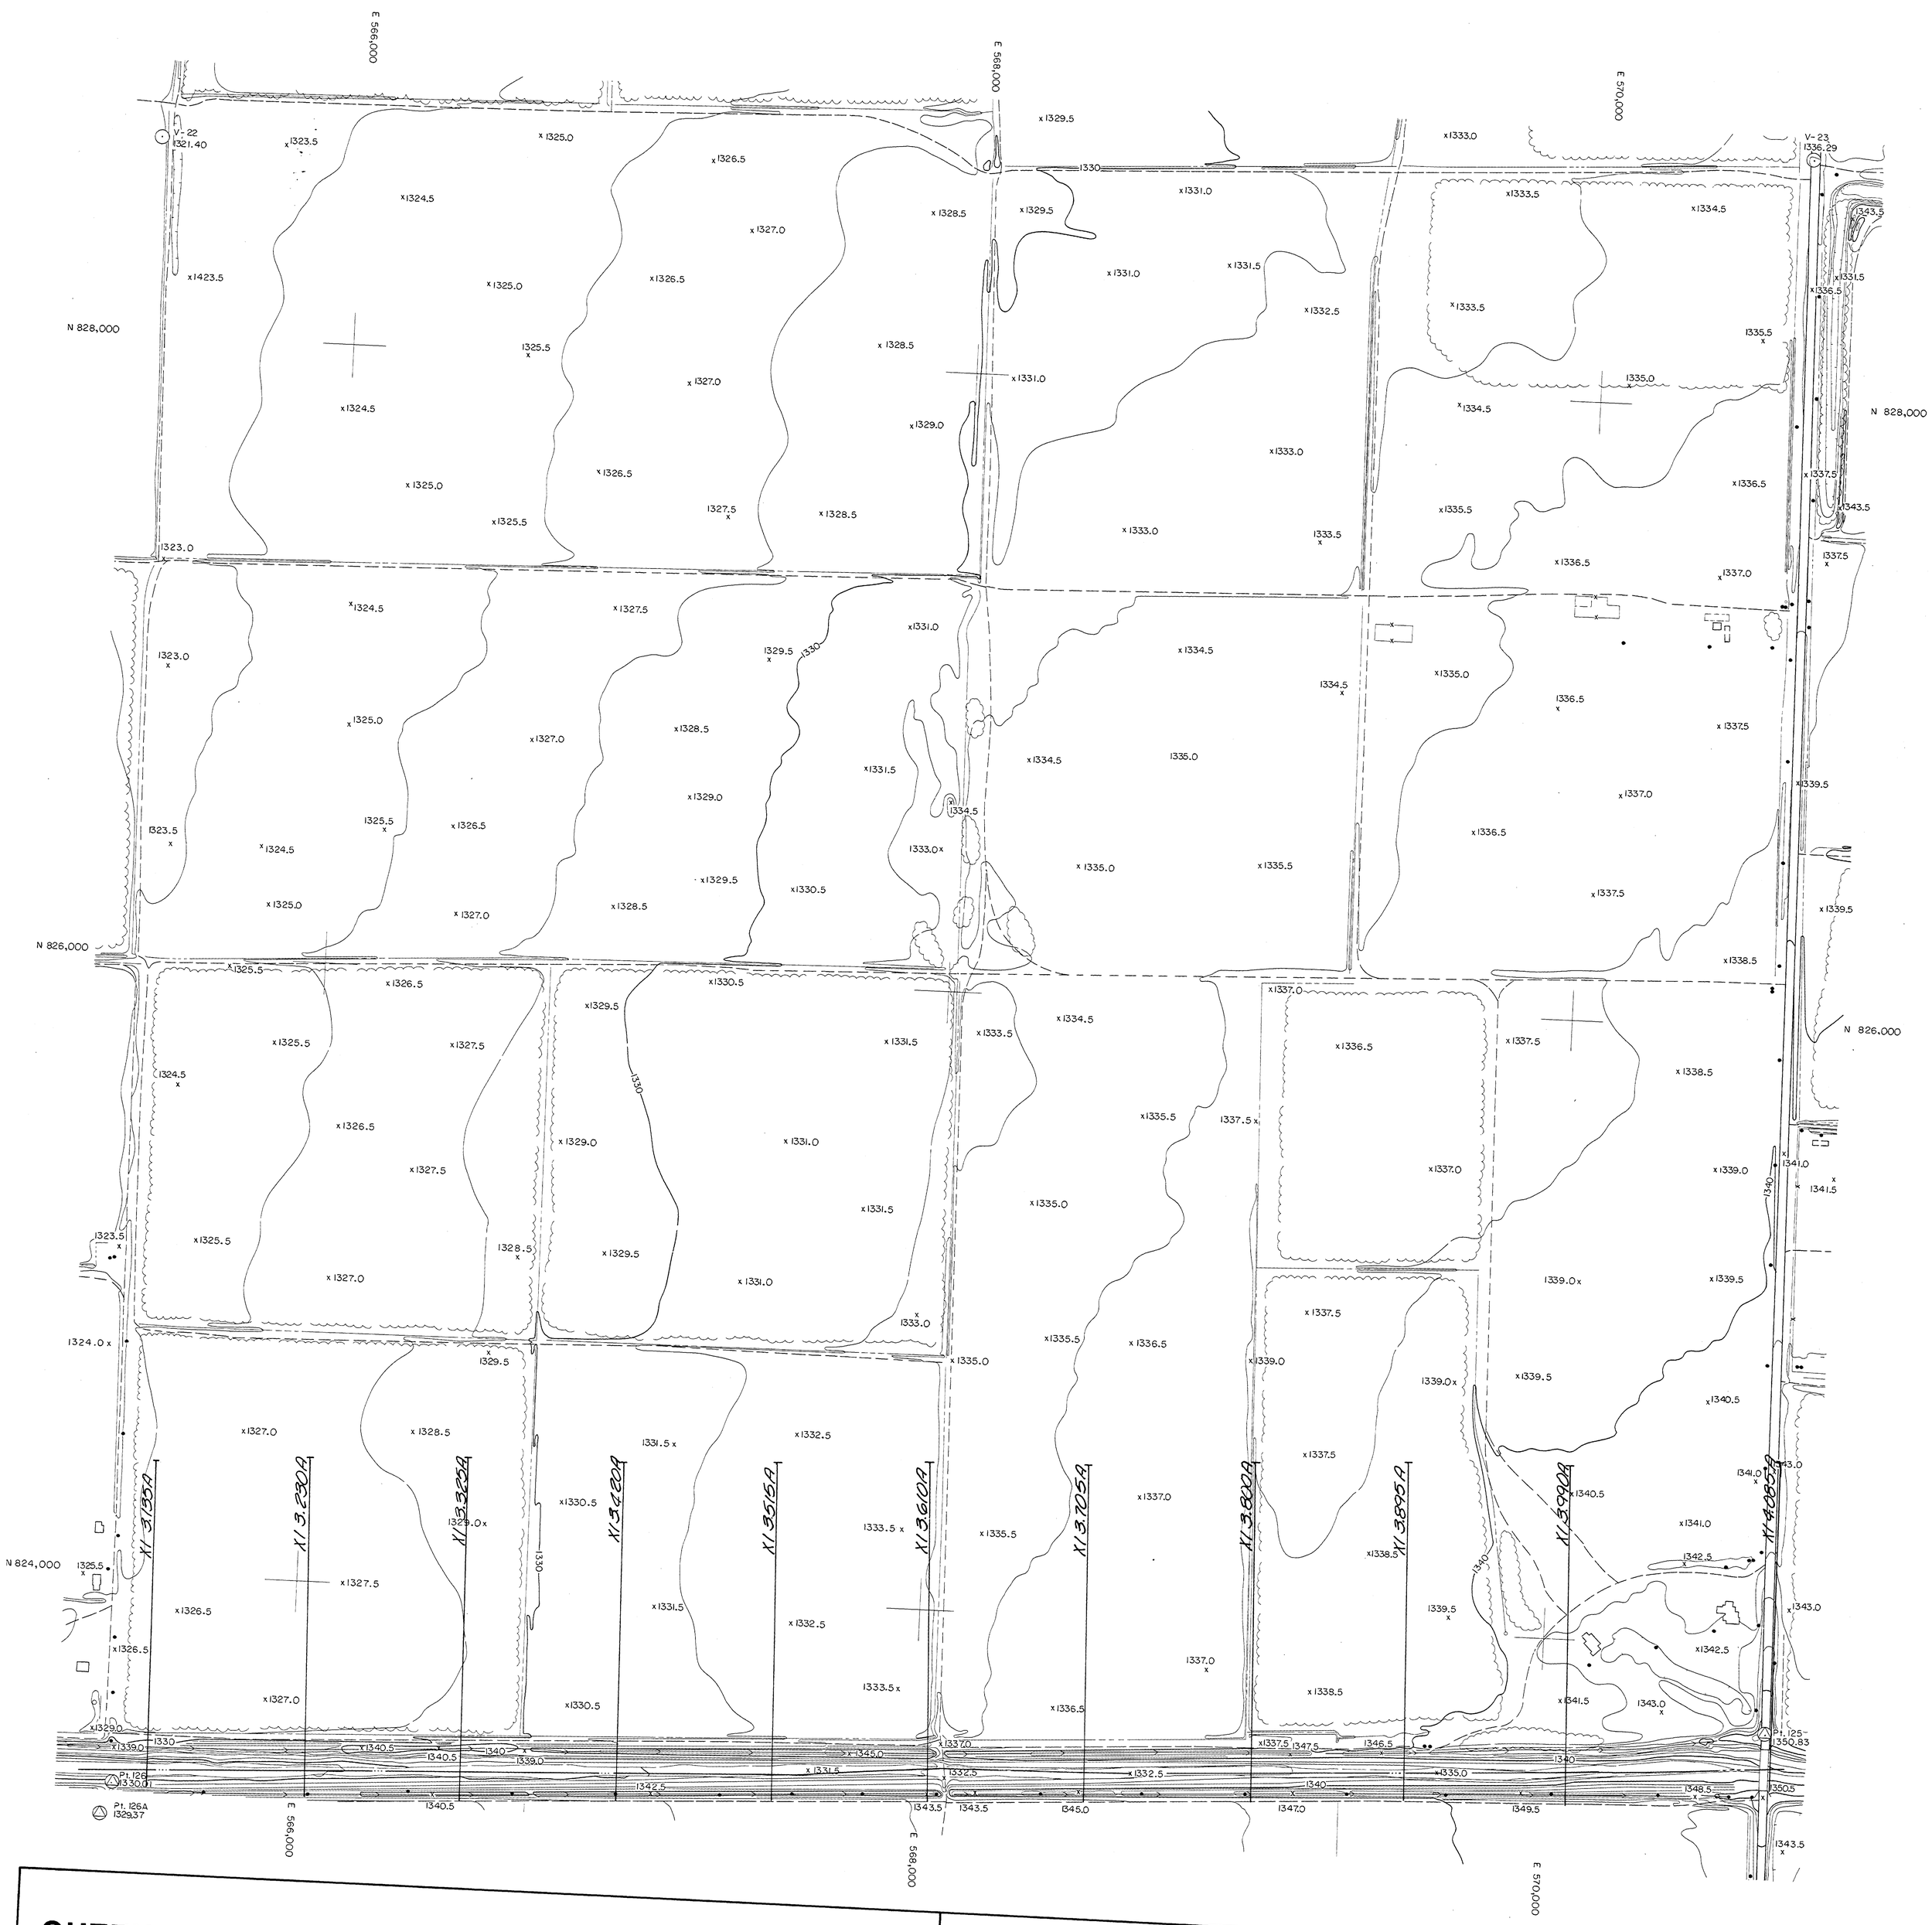

QUEEN CREEK AREA DRAINAGE MASTER STUDY

FLOOD CONTROL DISTRICT OF MARICOPA COUNTY

200' 0 200' 400'

NOVEMBER 22, 1986

FCD CONTRACT 86-23
WA JOB NO. 86328

INDEX

VAL VISTA RD.
GREENFIELD RD.
HIGLEY RD.
RECKER RD.
POWER RD.
SOSSAMAN RD.
HAWES RD.
ELLSWORTH RD.
CROSSROAD RD.
SIGNAL BUTTE RD.
MERIDIAN RD.

ELLIOT RD.
WARNER RD.
RAY RD.
WILLIAMS FIELD RD.
PECOS RD.
GERMANN RD.
QUEEN CREEK RD.
OCOTILLO RD.
CHANDLER HEIGHTS RD.
RIGGS RD.
HUNT HIGHWAY

MARICOPA CO.
PINAL CO.

SECTION 12
T.2S., R.6E.

WOOD & ASSOCIATES, INC.
CONSULTING CIVIL ENGINEERS
4105 N. 20th Street • Suite 130 • Phoenix, Arizona • (602)957-3149

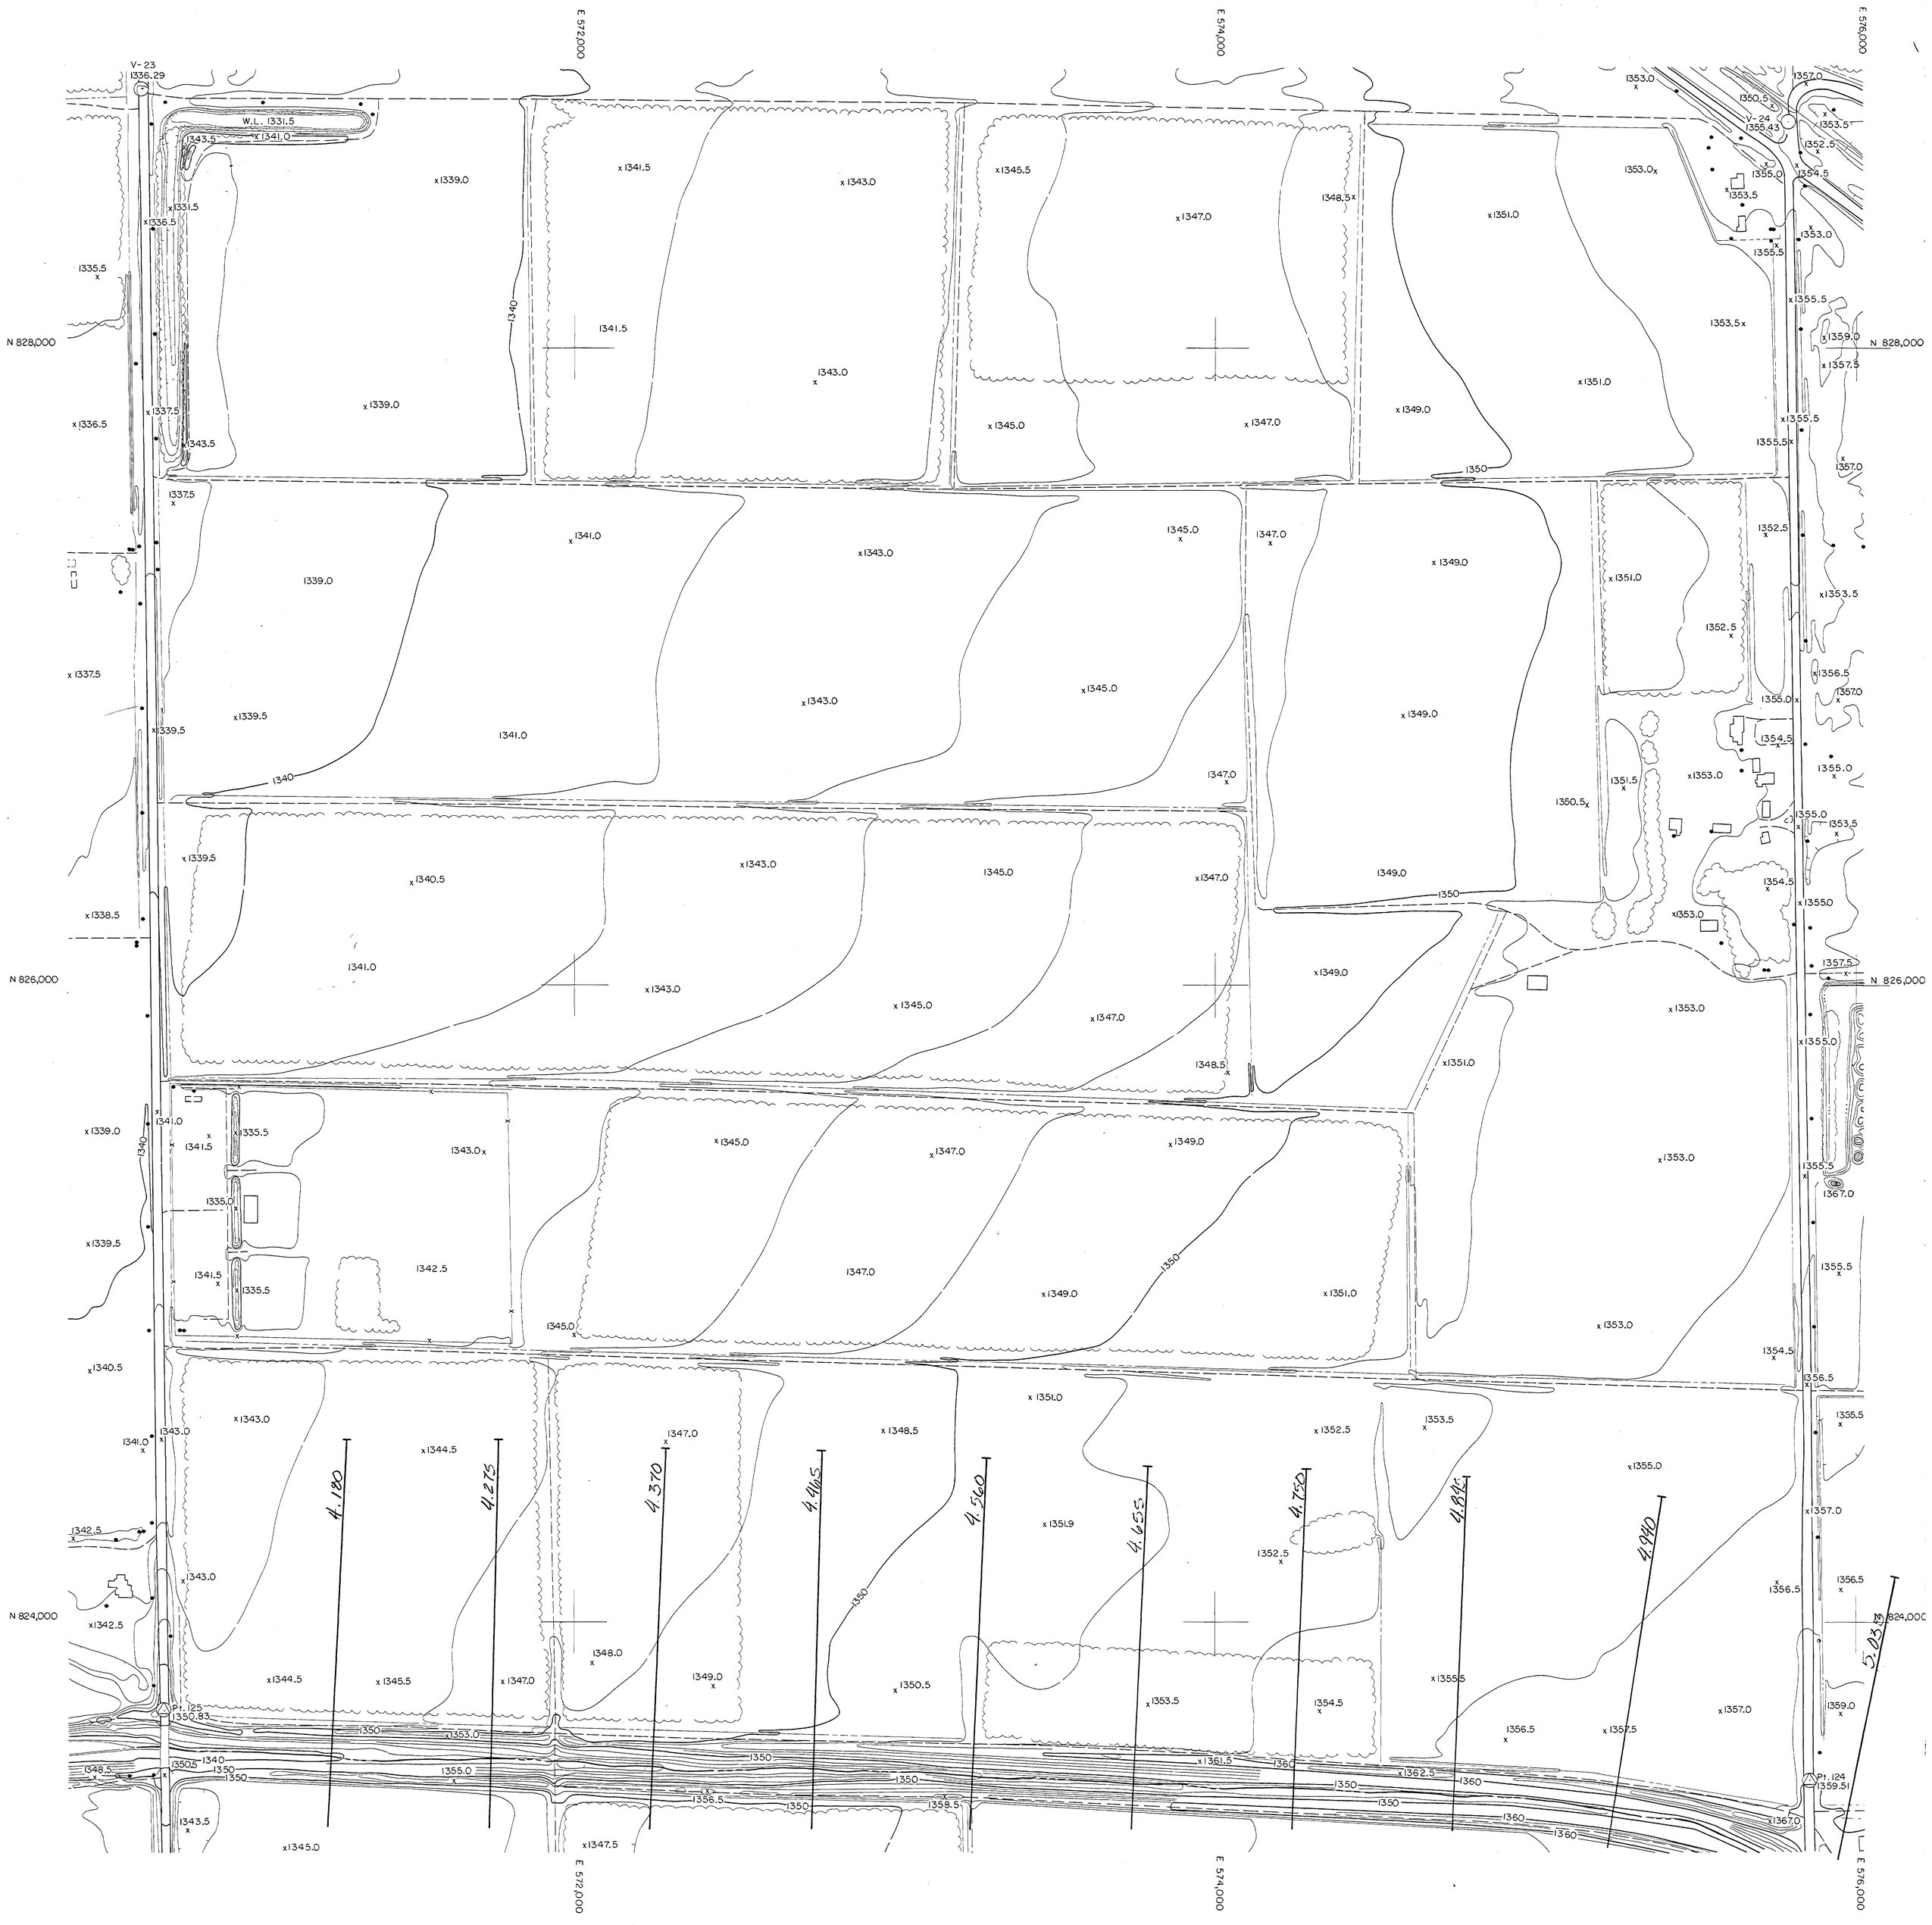

QUEEN CREEK AREA DRAINAGE MASTER STUDY

FLOOD CONTROL DISTRICT OF MARICOPA COUNTY

200' 0 200' 400'

NOVEMBER 22, 1986

FCD CONTRACT 86-23
WA JOB NO. 86328

INDEX

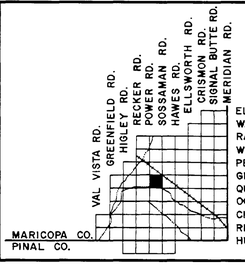

ELLIOT RD.
WARNER RD.
RAY RD.
WILLIAMS FIELD RD.
PECOS RD.
GERMANN RD.
QUEEN CREEK RD.
OCOTILLO RD.
CHANDLER HEIGHTS RD.
RIGGS RD.
HUNT HIGHWAY

SECTION 7
T.2 S., R.7 E.

WOOD & ASSOCIATES, INC.
CONSULTING CIVIL ENGINEERS

4105 N. 20th Street • Suite 130 • Phoenix, Arizona • (602) 957-3149

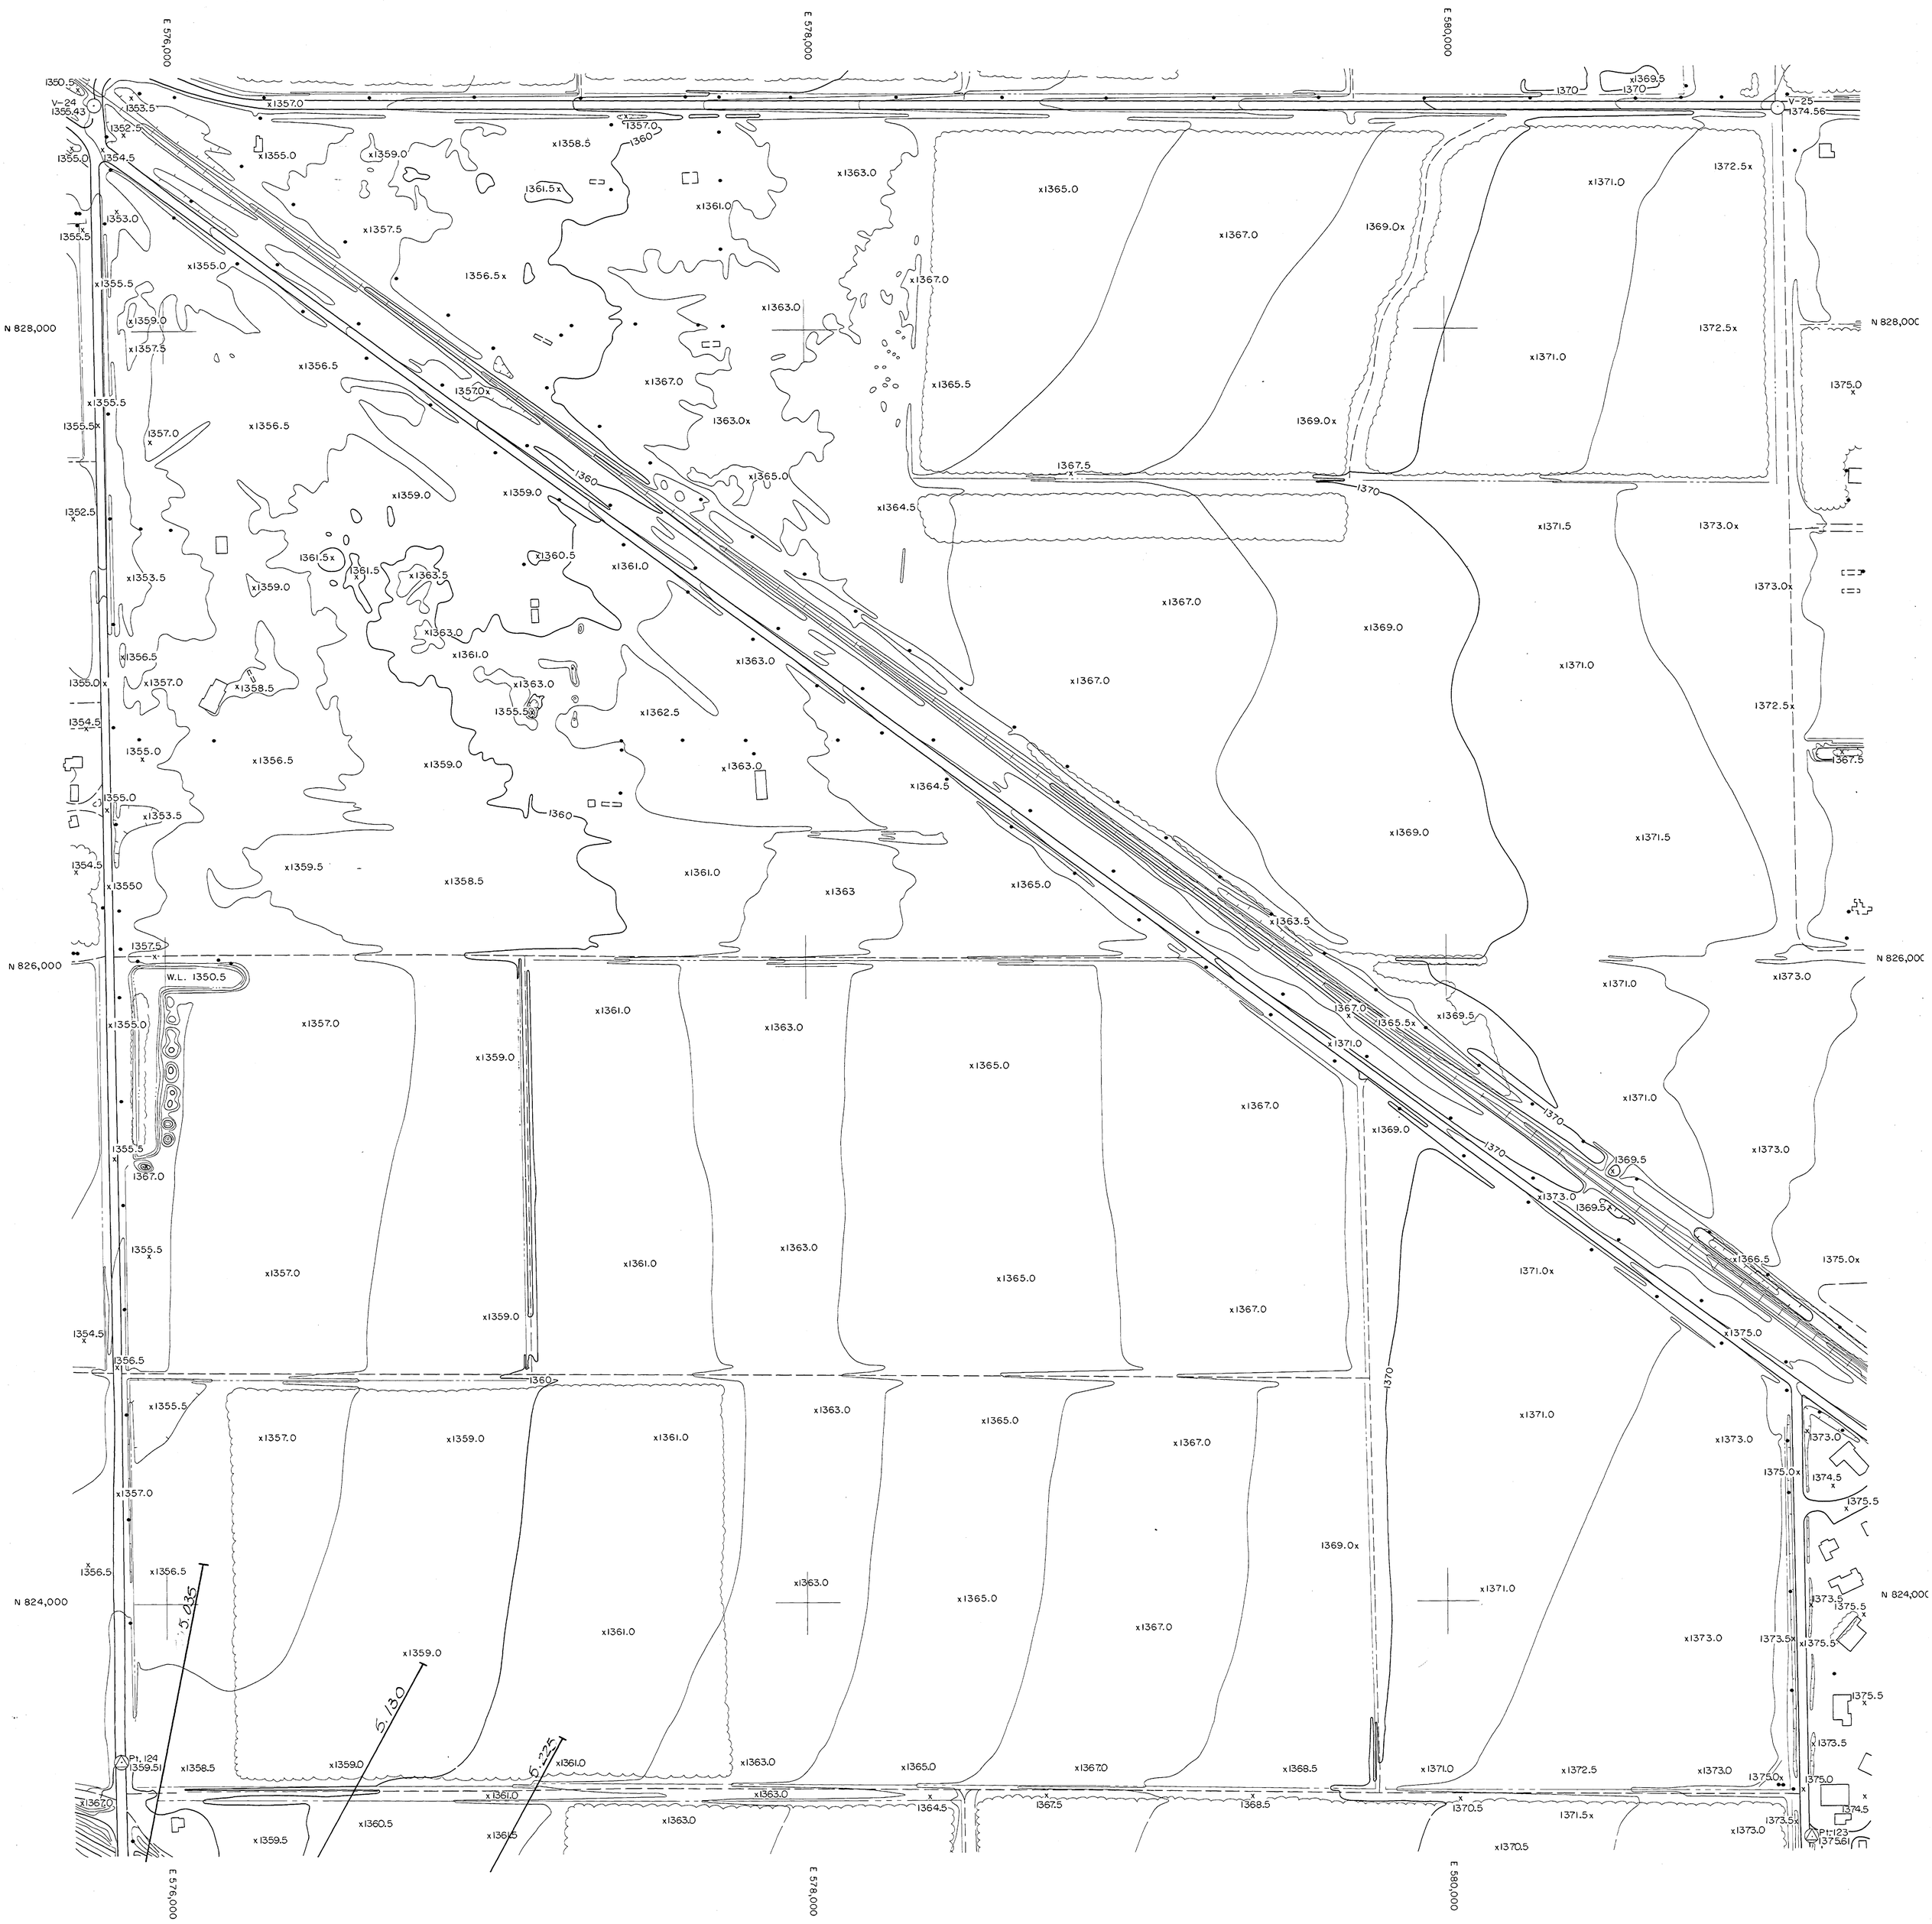

QUEEN CREEK AREA DRAINAGE MASTER STUDY

FLOOD CONTROL DISTRICT OF MARICOPA COUNTY

200' 0 200' 400'

NOVEMBER 22, 1986

FCD CONTRACT 86-23
WA JOB NO. 86328

INDEX

VAL VISTA RD.
GREENFIELD RD.
HIGLEY RD.
RECKER RD.
POWER RD.
SOSSAMAN RD.
HAWES RD.
ELLSWORTH RD.
CRISMON RD.
SIGNAL BUTTE RD.
MERIDIAN RD.

ELLIOT RD.
WARNER RD.
RAY RD.
WILLIAMS FIELD RD.
PECOS RD.
GERMANN RD.
QUEEN CREEK RD.
OCOTILLO RD.
CHANDLER HEIGHTS RD.
RIGGS RD.
HUNT HIGHWAY

MARICOPA CO.
PINAL CO.

SECTION 8
T.2S., R.7E.

WOOD & ASSOCIATES, INC.
CONSULTING CIVIL ENGINEERS

4105 N. 20th Street • Suite 130 • Phoenix, Arizona • (602) 957-3149

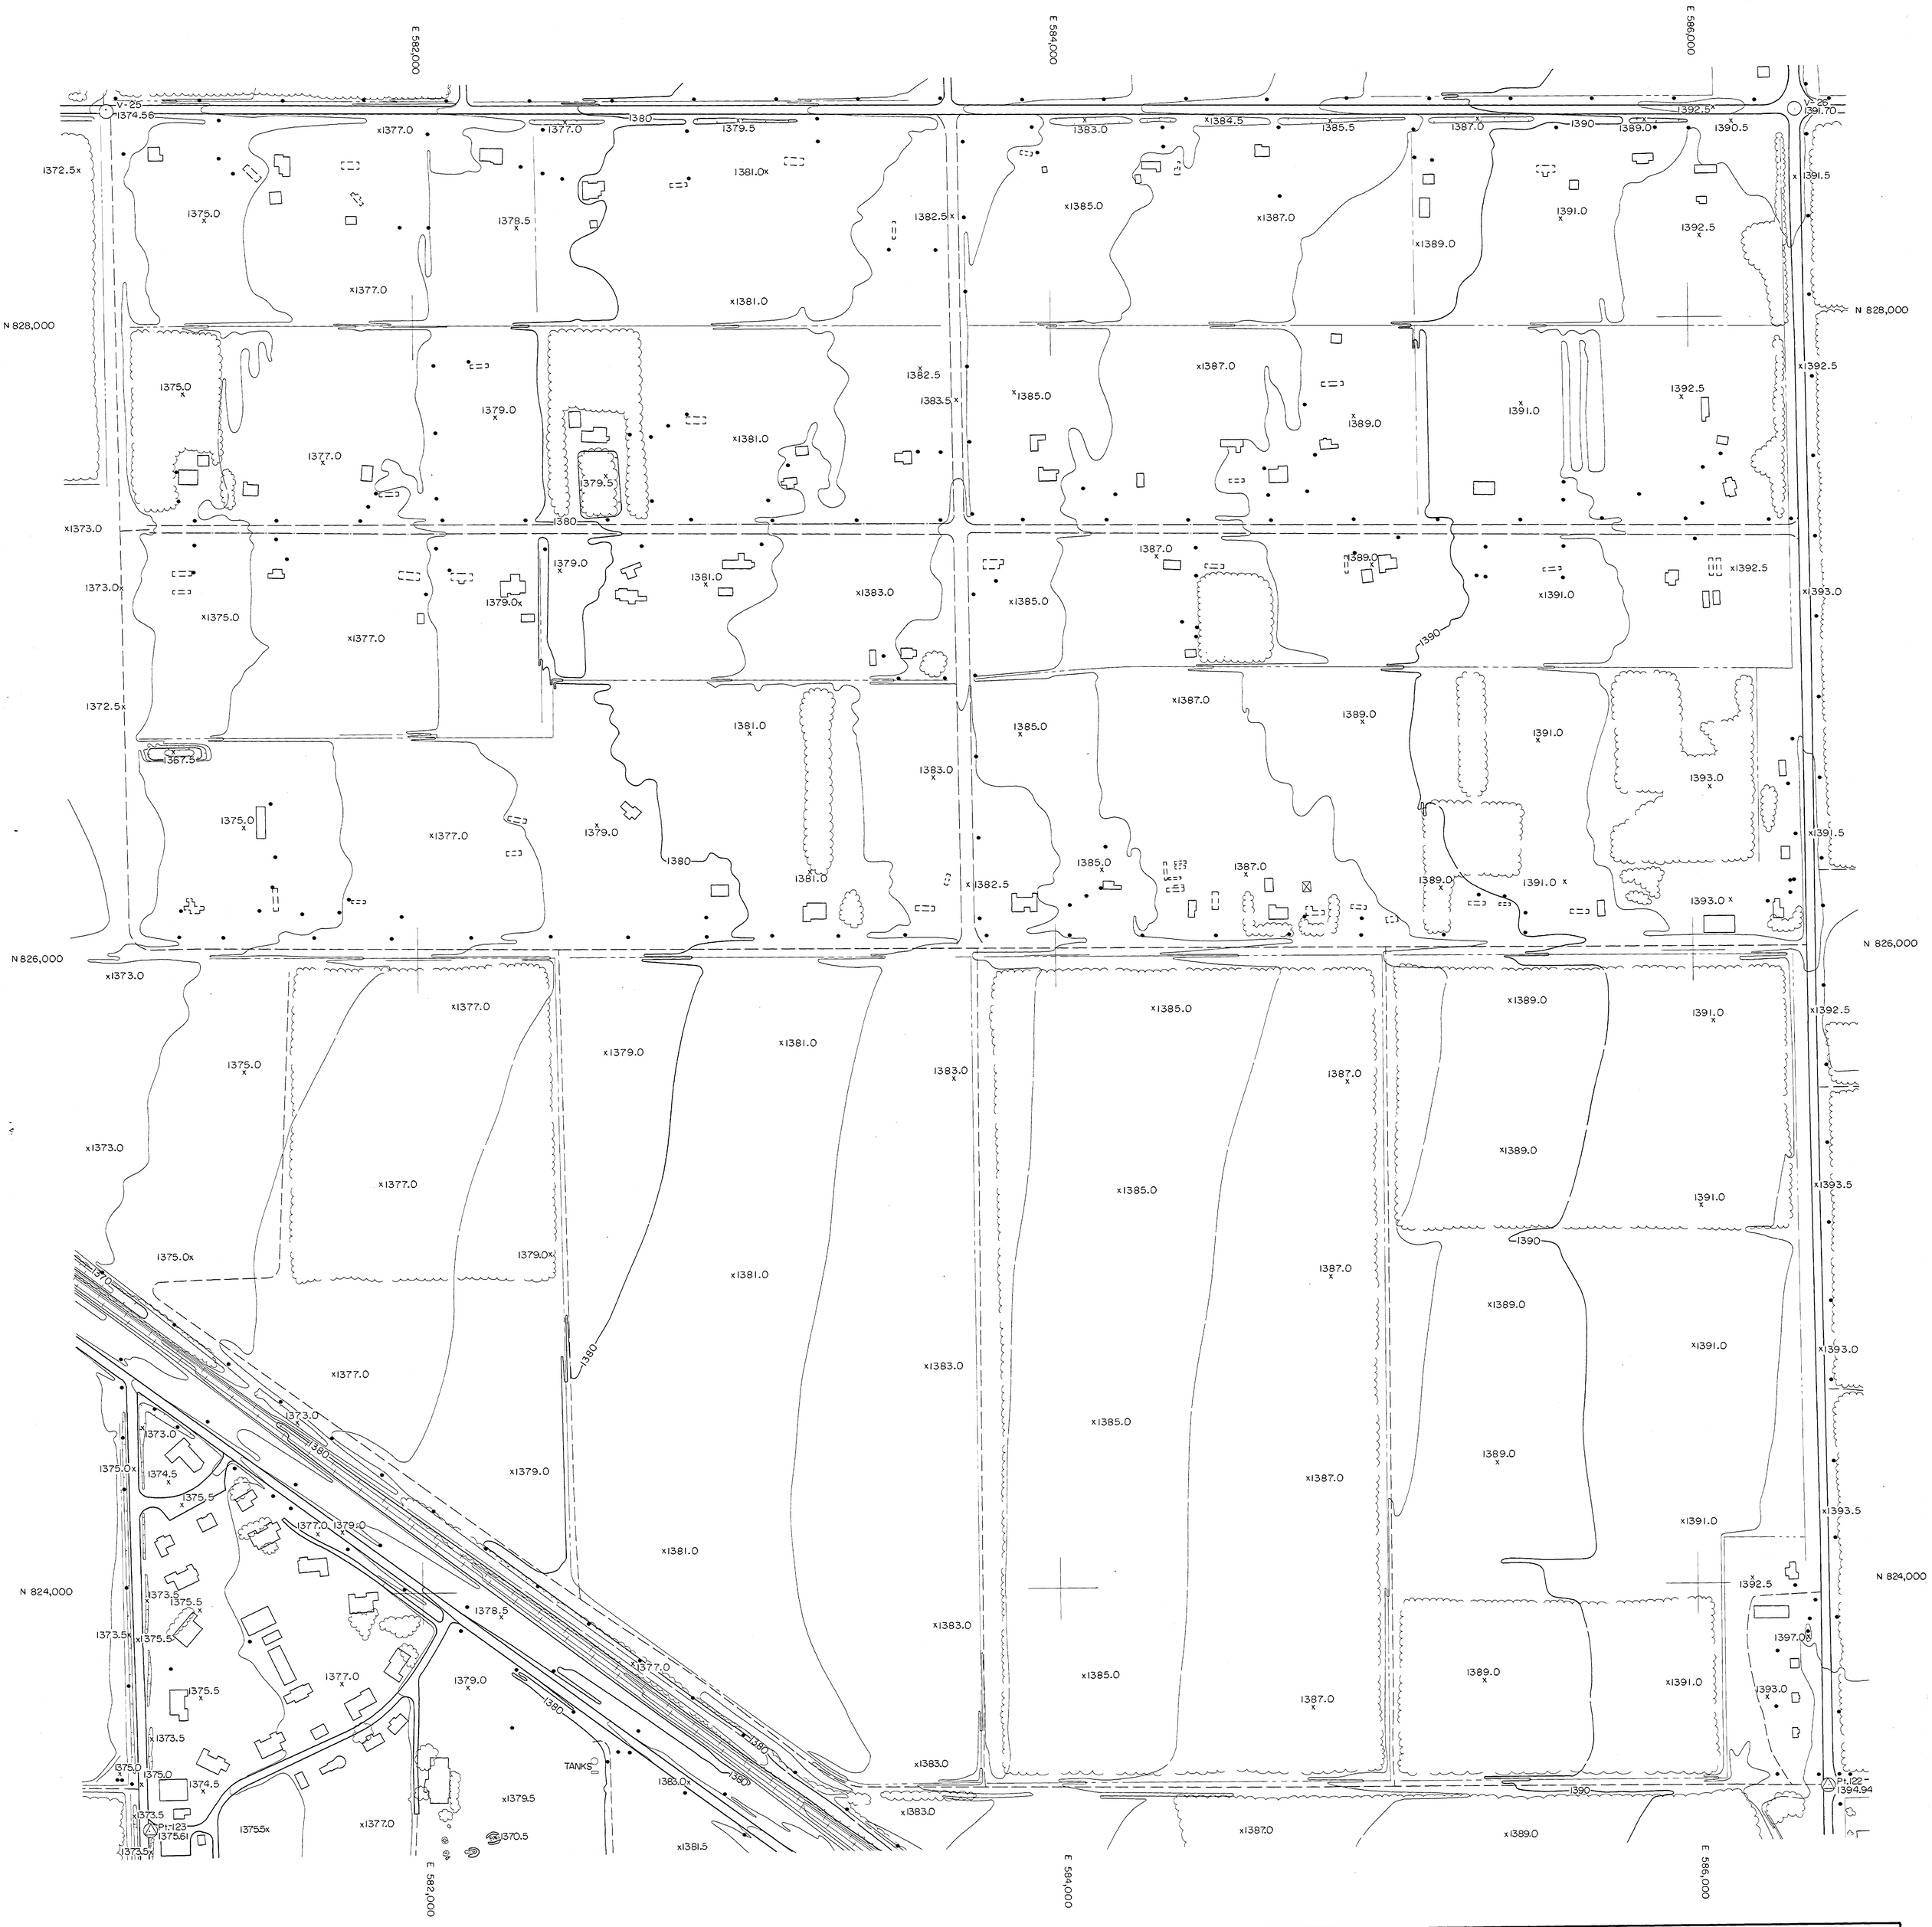

QUEEN CREEK AREA DRAINAGE MASTER STUDY

FLOOD CONTROL DISTRICT OF MARICOPA COUNTY

200' 0 200' 400'

NOVEMBER 22, 1986

FCD CONTRACT 86-23
WA JOB NO. 86328

INDEX

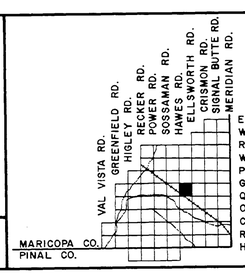

ELLIOT RD.
WARNER RD.
RAY RD.
WILLIAMS FIELD RD.
PECOS RD.
GERMANN RD.
QUEEN CREEK RD.
OCOTILLO RD.
CHANDLER HEIGHTS RD.
RIGGS RD.
HUNT HIGHWAY

SECTION 9
T.2S., R.7E.

WOOD & ASSOCIATES, INC.
CONSULTING CIVIL ENGINEERS

4105 N. 20th Street • Suite 130 • Phoenix, Arizona • (602) 957-3149

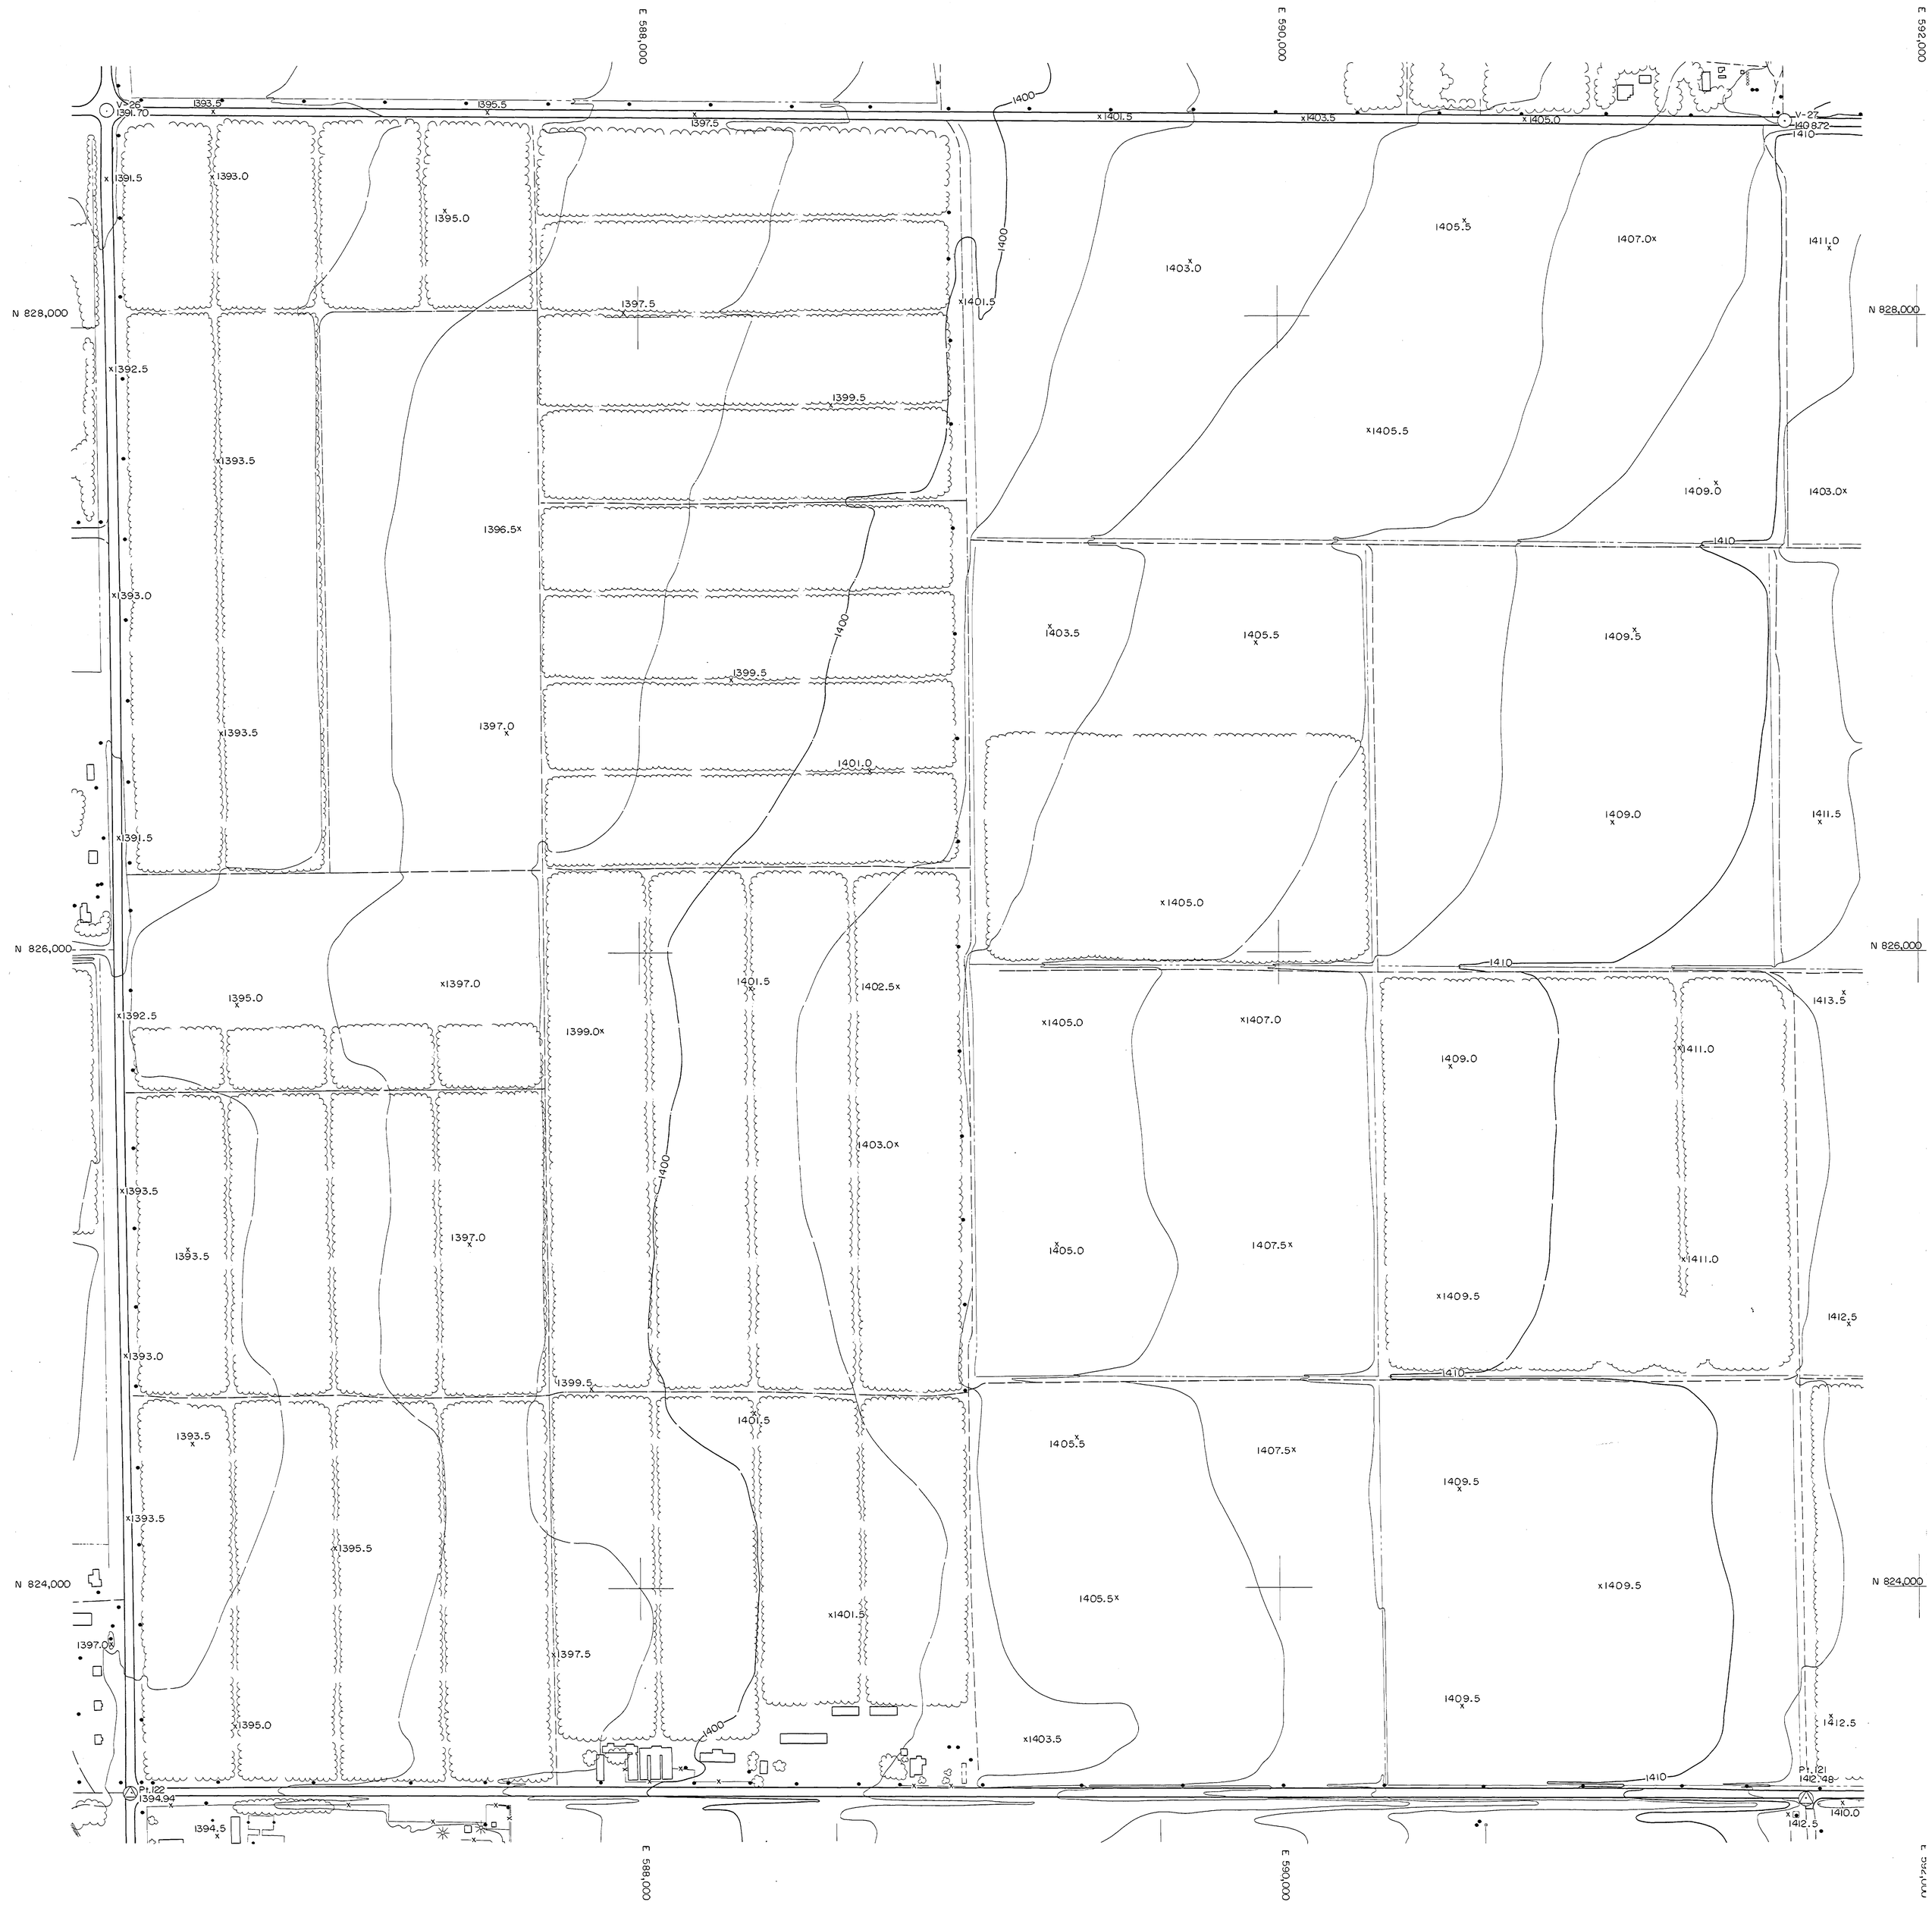

QUEEN CREEK AREA DRAINAGE MASTER STUDY

FLOOD CONTROL DISTRICT OF MARICOPA COUNTY

200' 0 200' 400'

NOVEMBER 22, 1986

FCD CONTRACT 86-23
WA JOB NO. 86328

INDEX

VAL VISTA RD.
GREENFIELD RD.
HIGLEY RD.
RECKER RD.
POWER RD.
SOSSAMAN RD.
HAWES RD.
ELLSWORTH RD.
CRISMON RD.
SIGNAL BUTTE RD.
MERIDIAN RD.

ELLIOT RD.
WARNER RD.
RAY RD.
WILLIAMS FIELD RD.
PECOS RD.
GERMANN RD.
QUEEN CREEK RD.
OCOTILLO RD.
CHANDLER HEIGHTS RD.
RIGGS RD.
HUNT HIGHWAY

MARICOPA CO.
PINAL CO.

SECTION 10
T. 2S., R. 7E.

WOOD & ASSOCIATES, INC.
CONSULTING CIVIL ENGINEERS

4105 N. 20th Street • Suite 130 • Phoenix, Arizona • (602) 957-3149

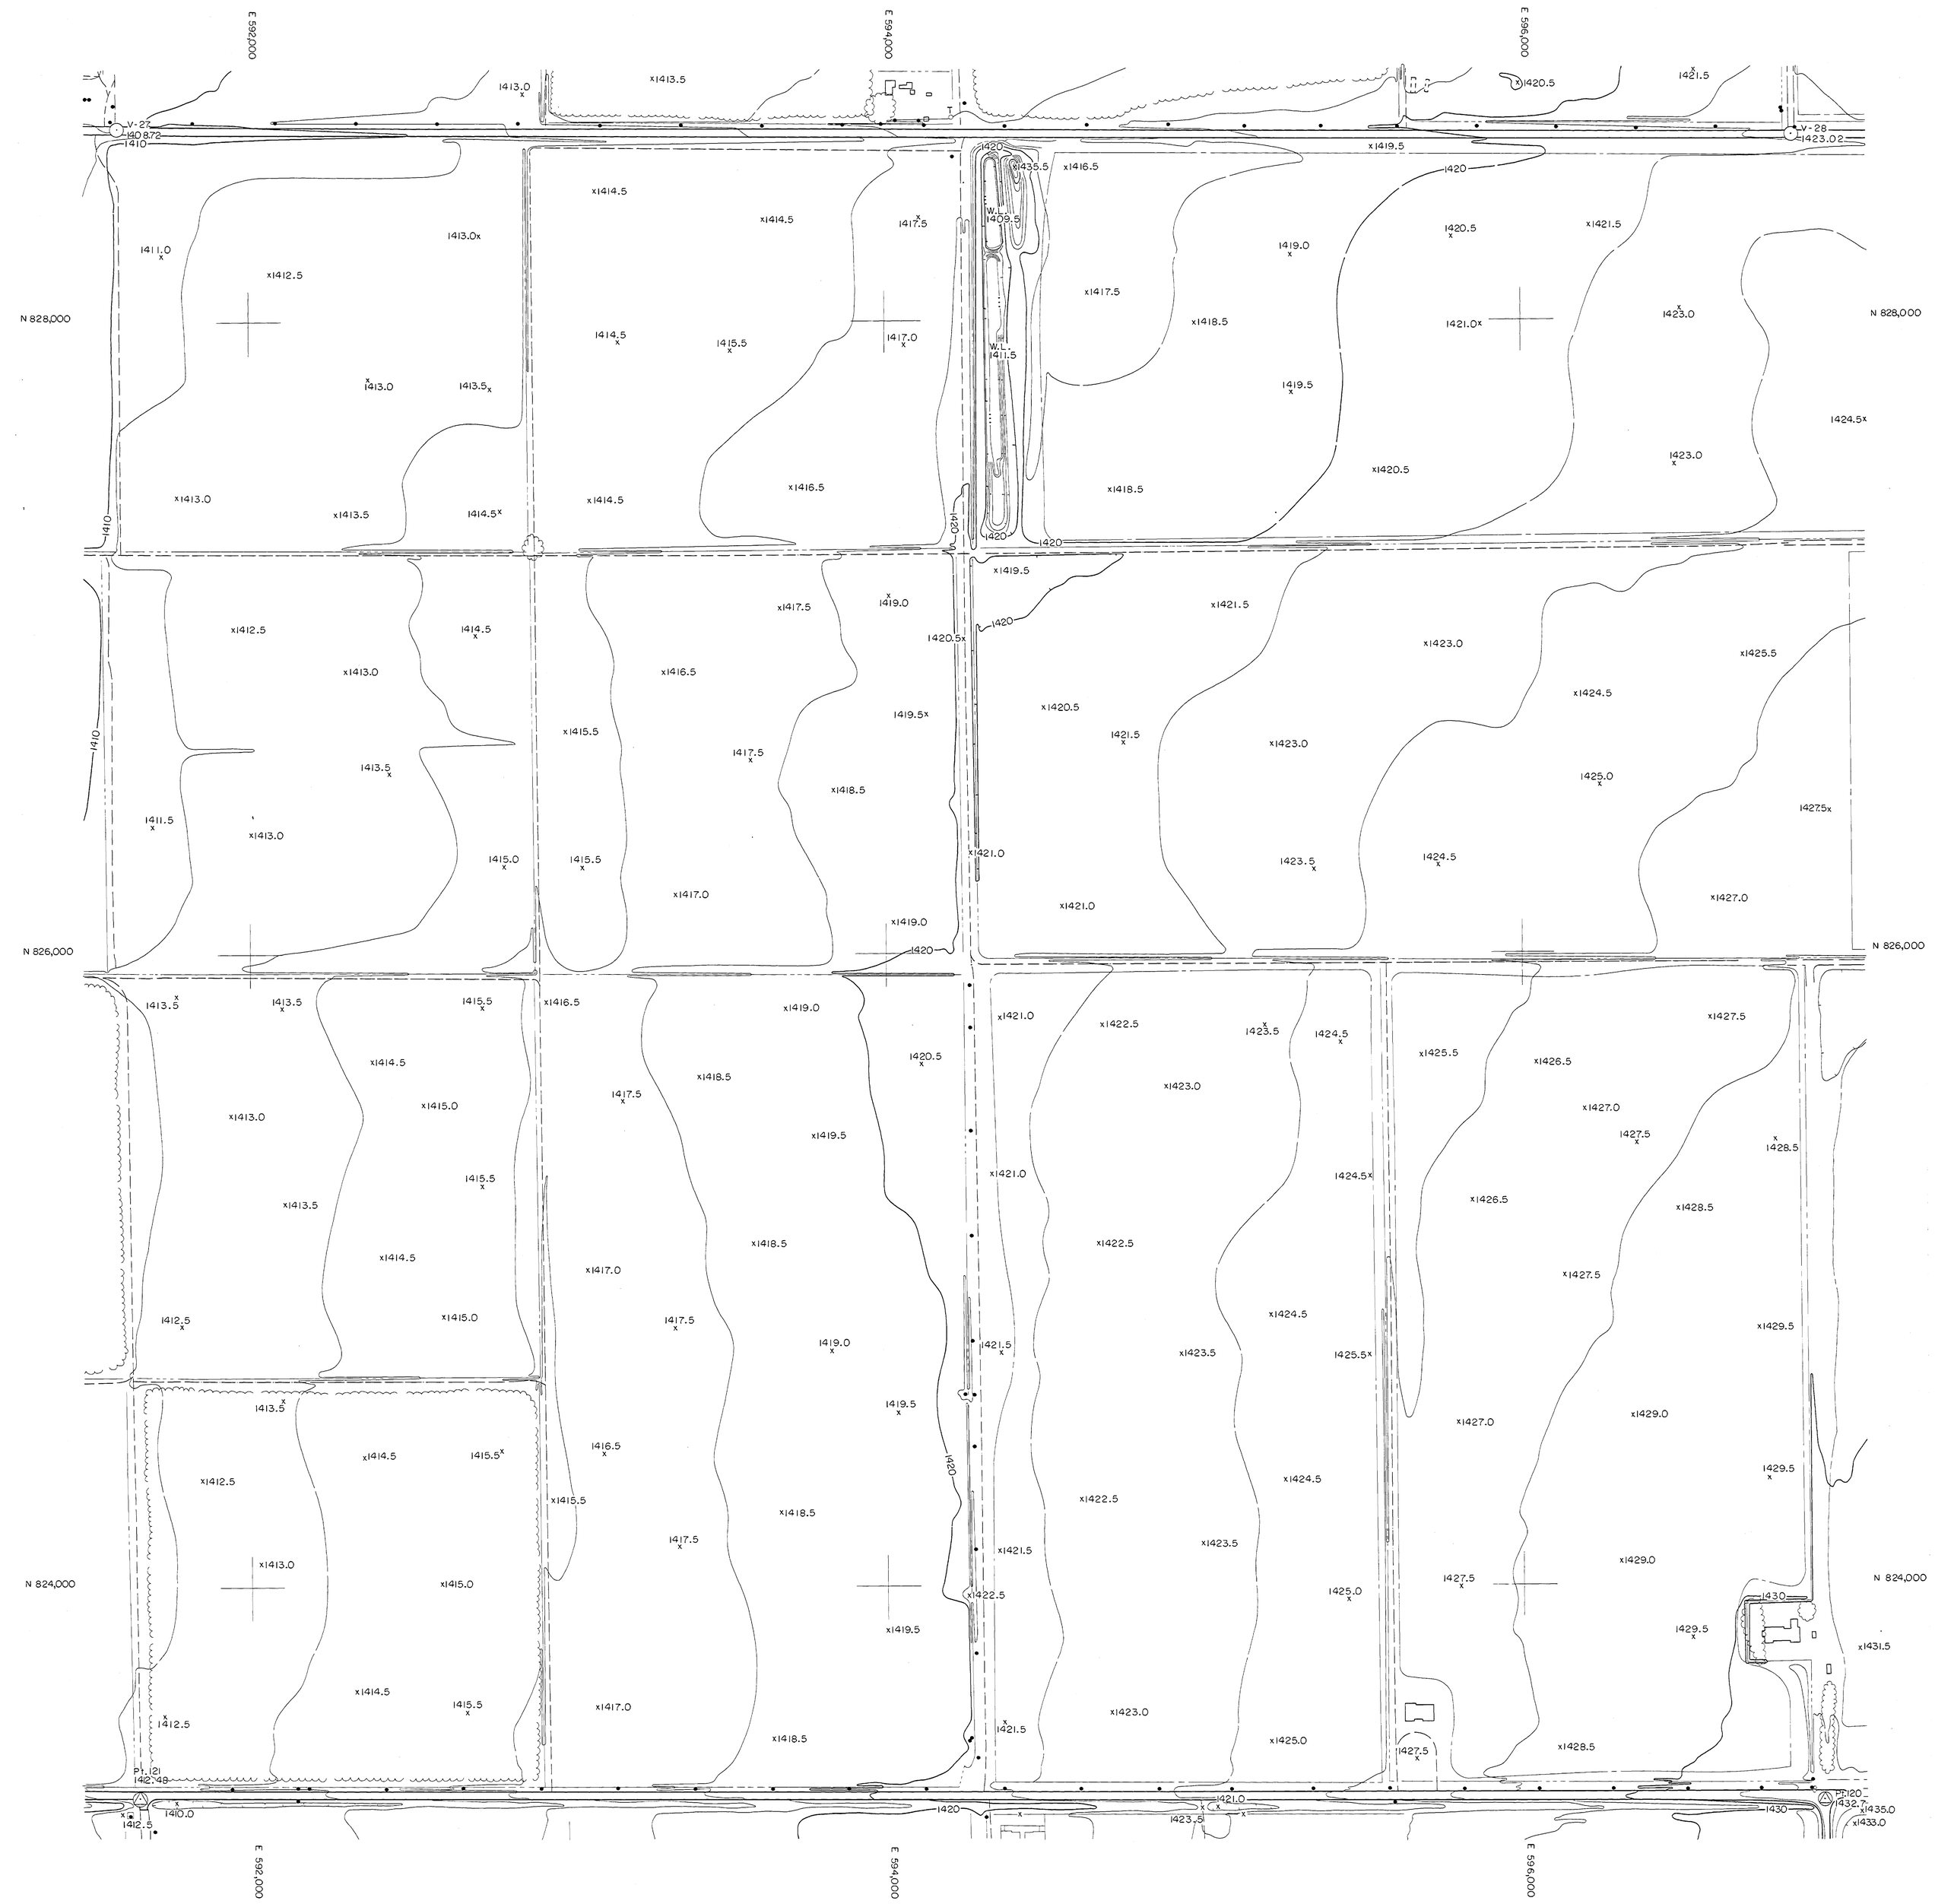

QUEEN CREEK AREA DRAINAGE MASTER STUDY

FLOOD CONTROL DISTRICT OF MARICOPA COUNTY

200' 0 200' 400'

NOVEMBER 22, 1986

FCD CONTRACT 86-23
WA JOB NO. 86328

INDEX

VAL VISTA RD.
GREENFIELD RD.
HIGLEY RD.
RECKER RD.
POWER RD.
SOSSAMAN RD.
HAWES RD.
ELLSWORTH RD.
CRISMON RD.
SIGNAL BUTTE RD.
MERIDIAN RD.

ELLIOT RD.
WARNER RD.
RAY RD.
WILLIAMS FIELD RD.
PECOS RD.
GERMANN RD.
QUEEN CREEK RD.
OCOTILLO RD.
CHANDLER HEIGHTS RD.
RIGGS RD.
HUNT HIGHWAY

MARICOPA CO.
PINAL CO.

SECTION 11
T. 2S., R. 7 E.

WOOD & ASSOCIATES, INC.
CONSULTING CIVIL ENGINEERS

4105 N. 20th Street • Suite 130 • Phoenix, Arizona • (602) 957-3149

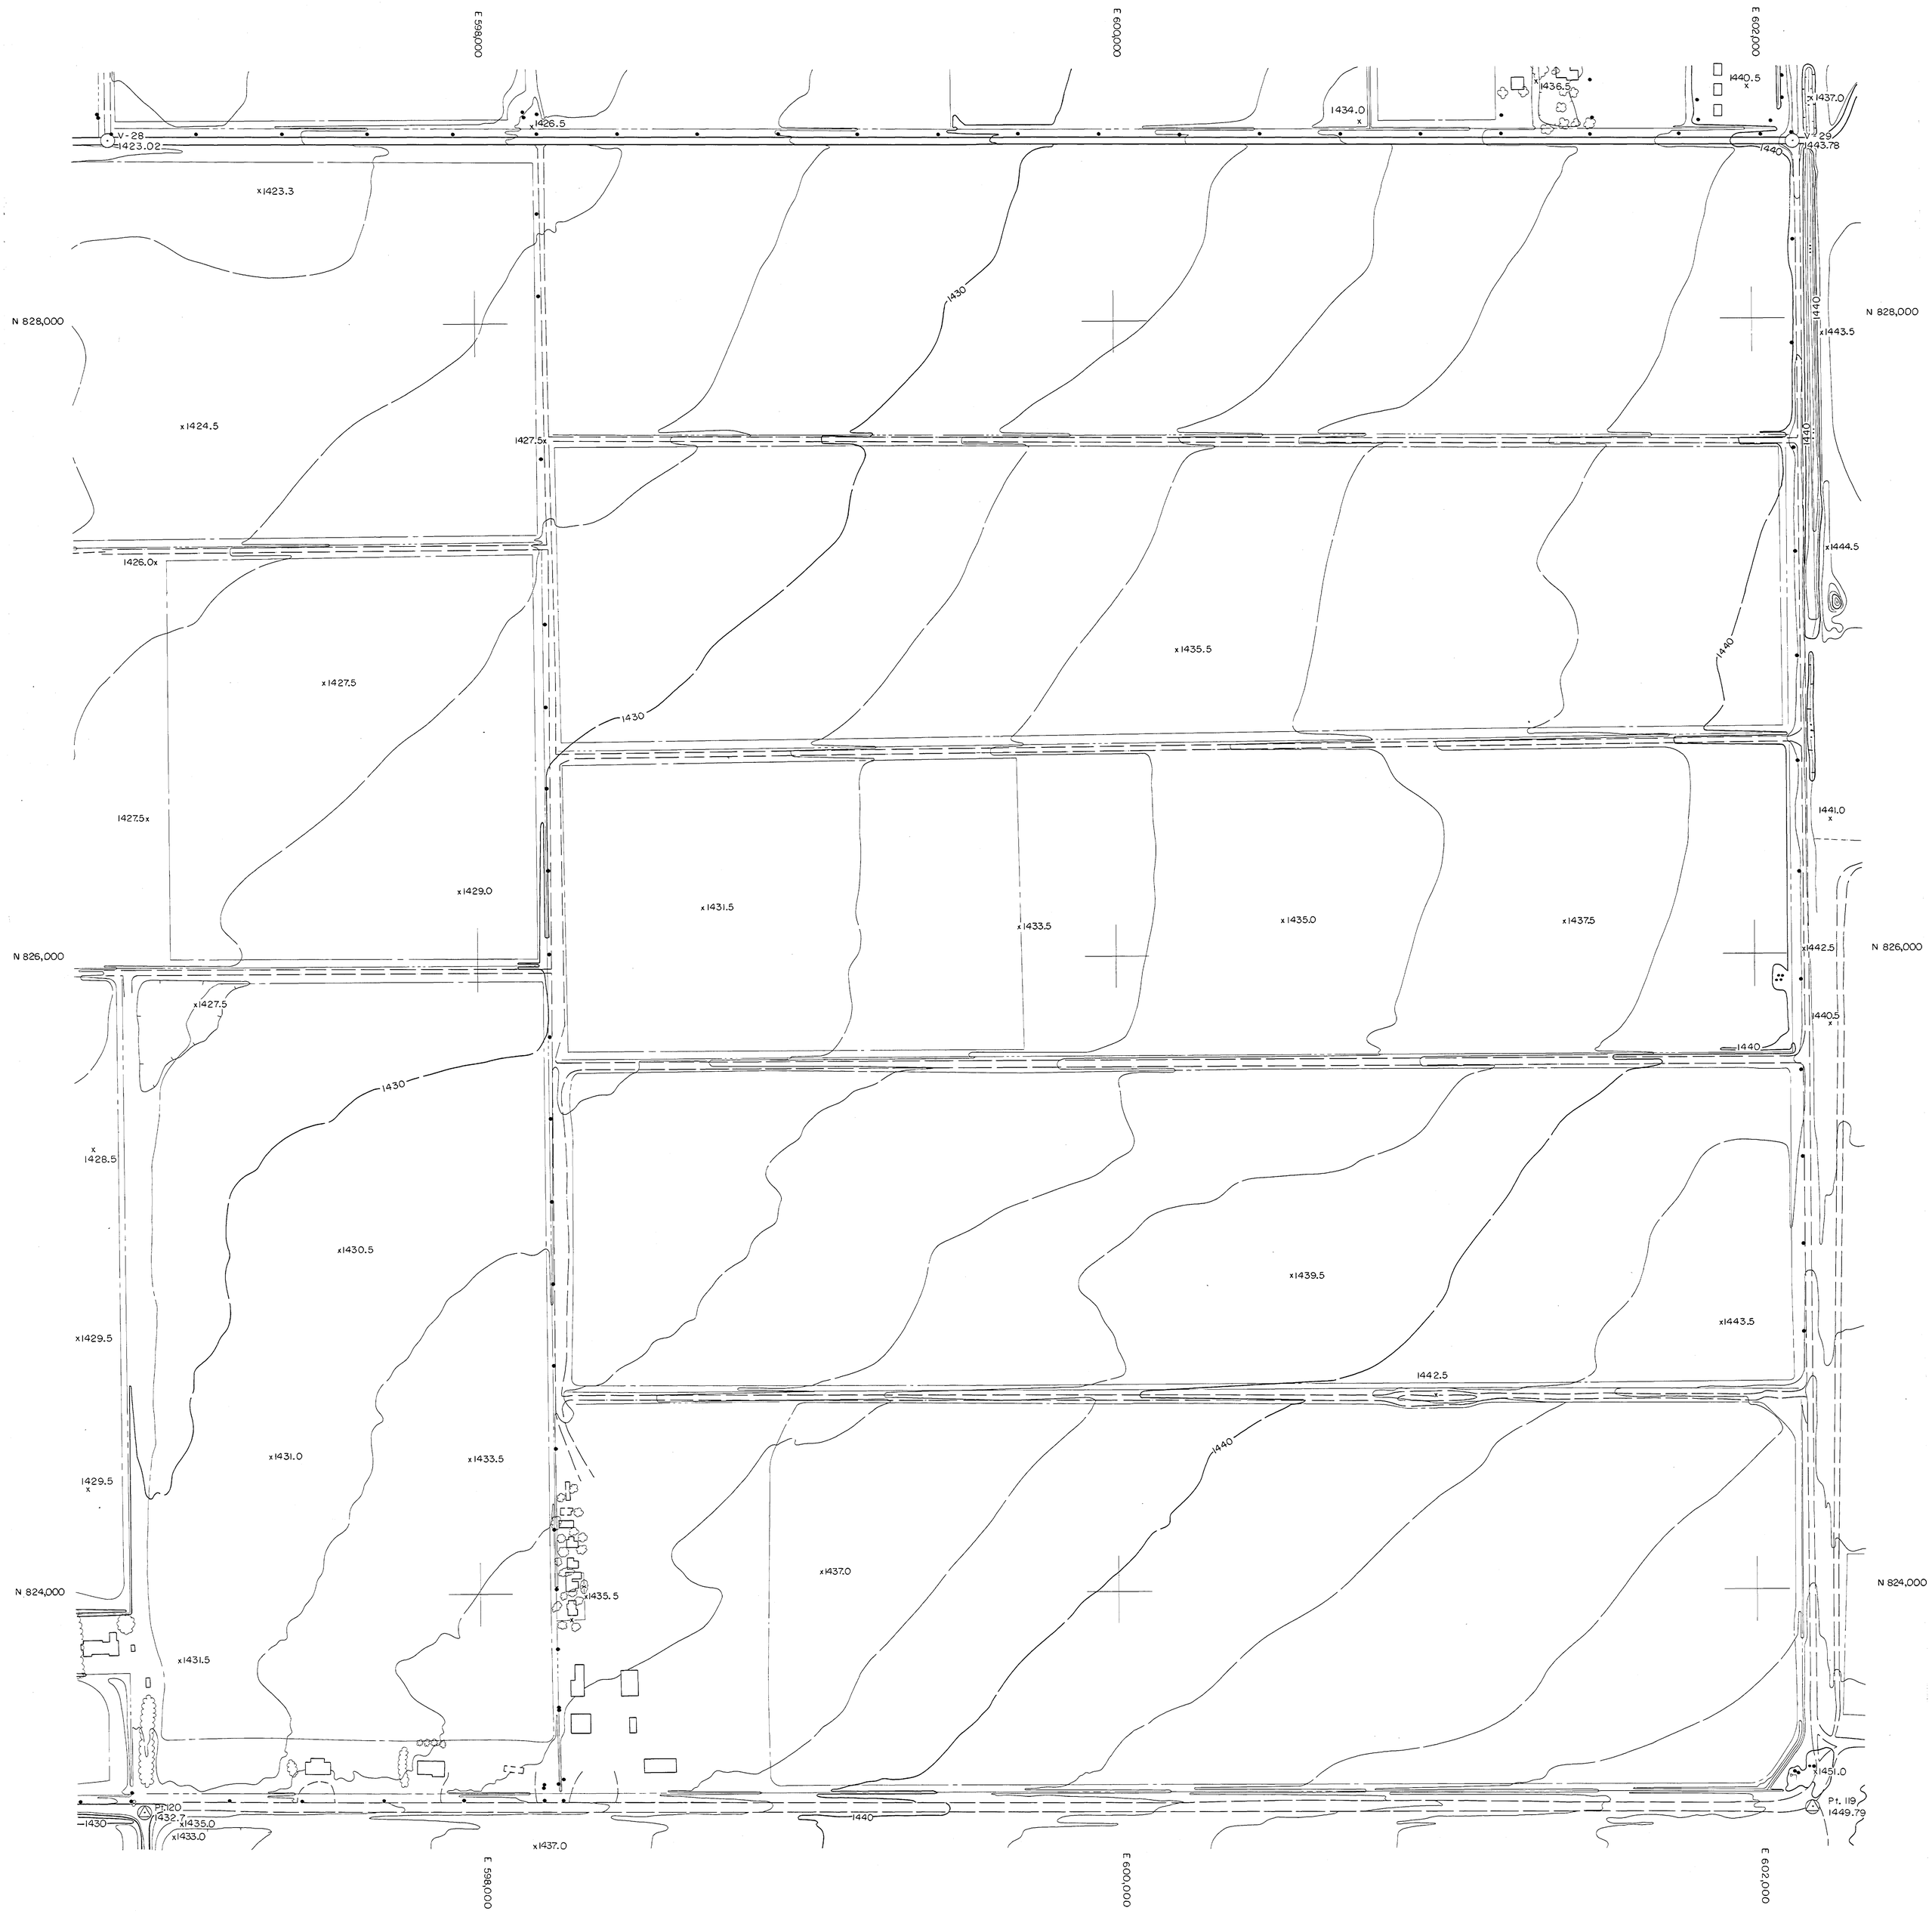

QUEEN CREEK AREA DRAINAGE MASTER STUDY

FLOOD CONTROL DISTRICT OF MARICOPA COUNTY

200' 0 200' 400'

NOVEMBER 22, 1986

FCD CONTRACT 86-23
WA JOB NO. 86328

INDEX

VAL VISTA RD.
GREENFIELD RD.
HIGLEY RD.
RECKER RD.
POWER RD.
SOSSAMAN RD.
HAWES RD.
ELLSWORTH RD.
CRISMON RD.
SIGNAL BUTTE RD.
MERIDIAN RD.
ELLIOT RD.
WARNER RD.
RAY RD.
WILLIAMS FIELD RD.
PECOS RD.
GERMANN RD.
QUEEN CREEK RD.
OCOTILLO RD.
CHANDLER HEIGHTS RD.
RIGGS RD.
HUNT HIGHWAY
MARICOPA CO.
PINAL CO.

SECTION 12
T.2S., R.7E.

WOOD & ASSOCIATES, INC.
CONSULTING CIVIL ENGINEERS
4105 N. 20th Street • Suite 130 • Phoenix, Arizona • (602)957-3149

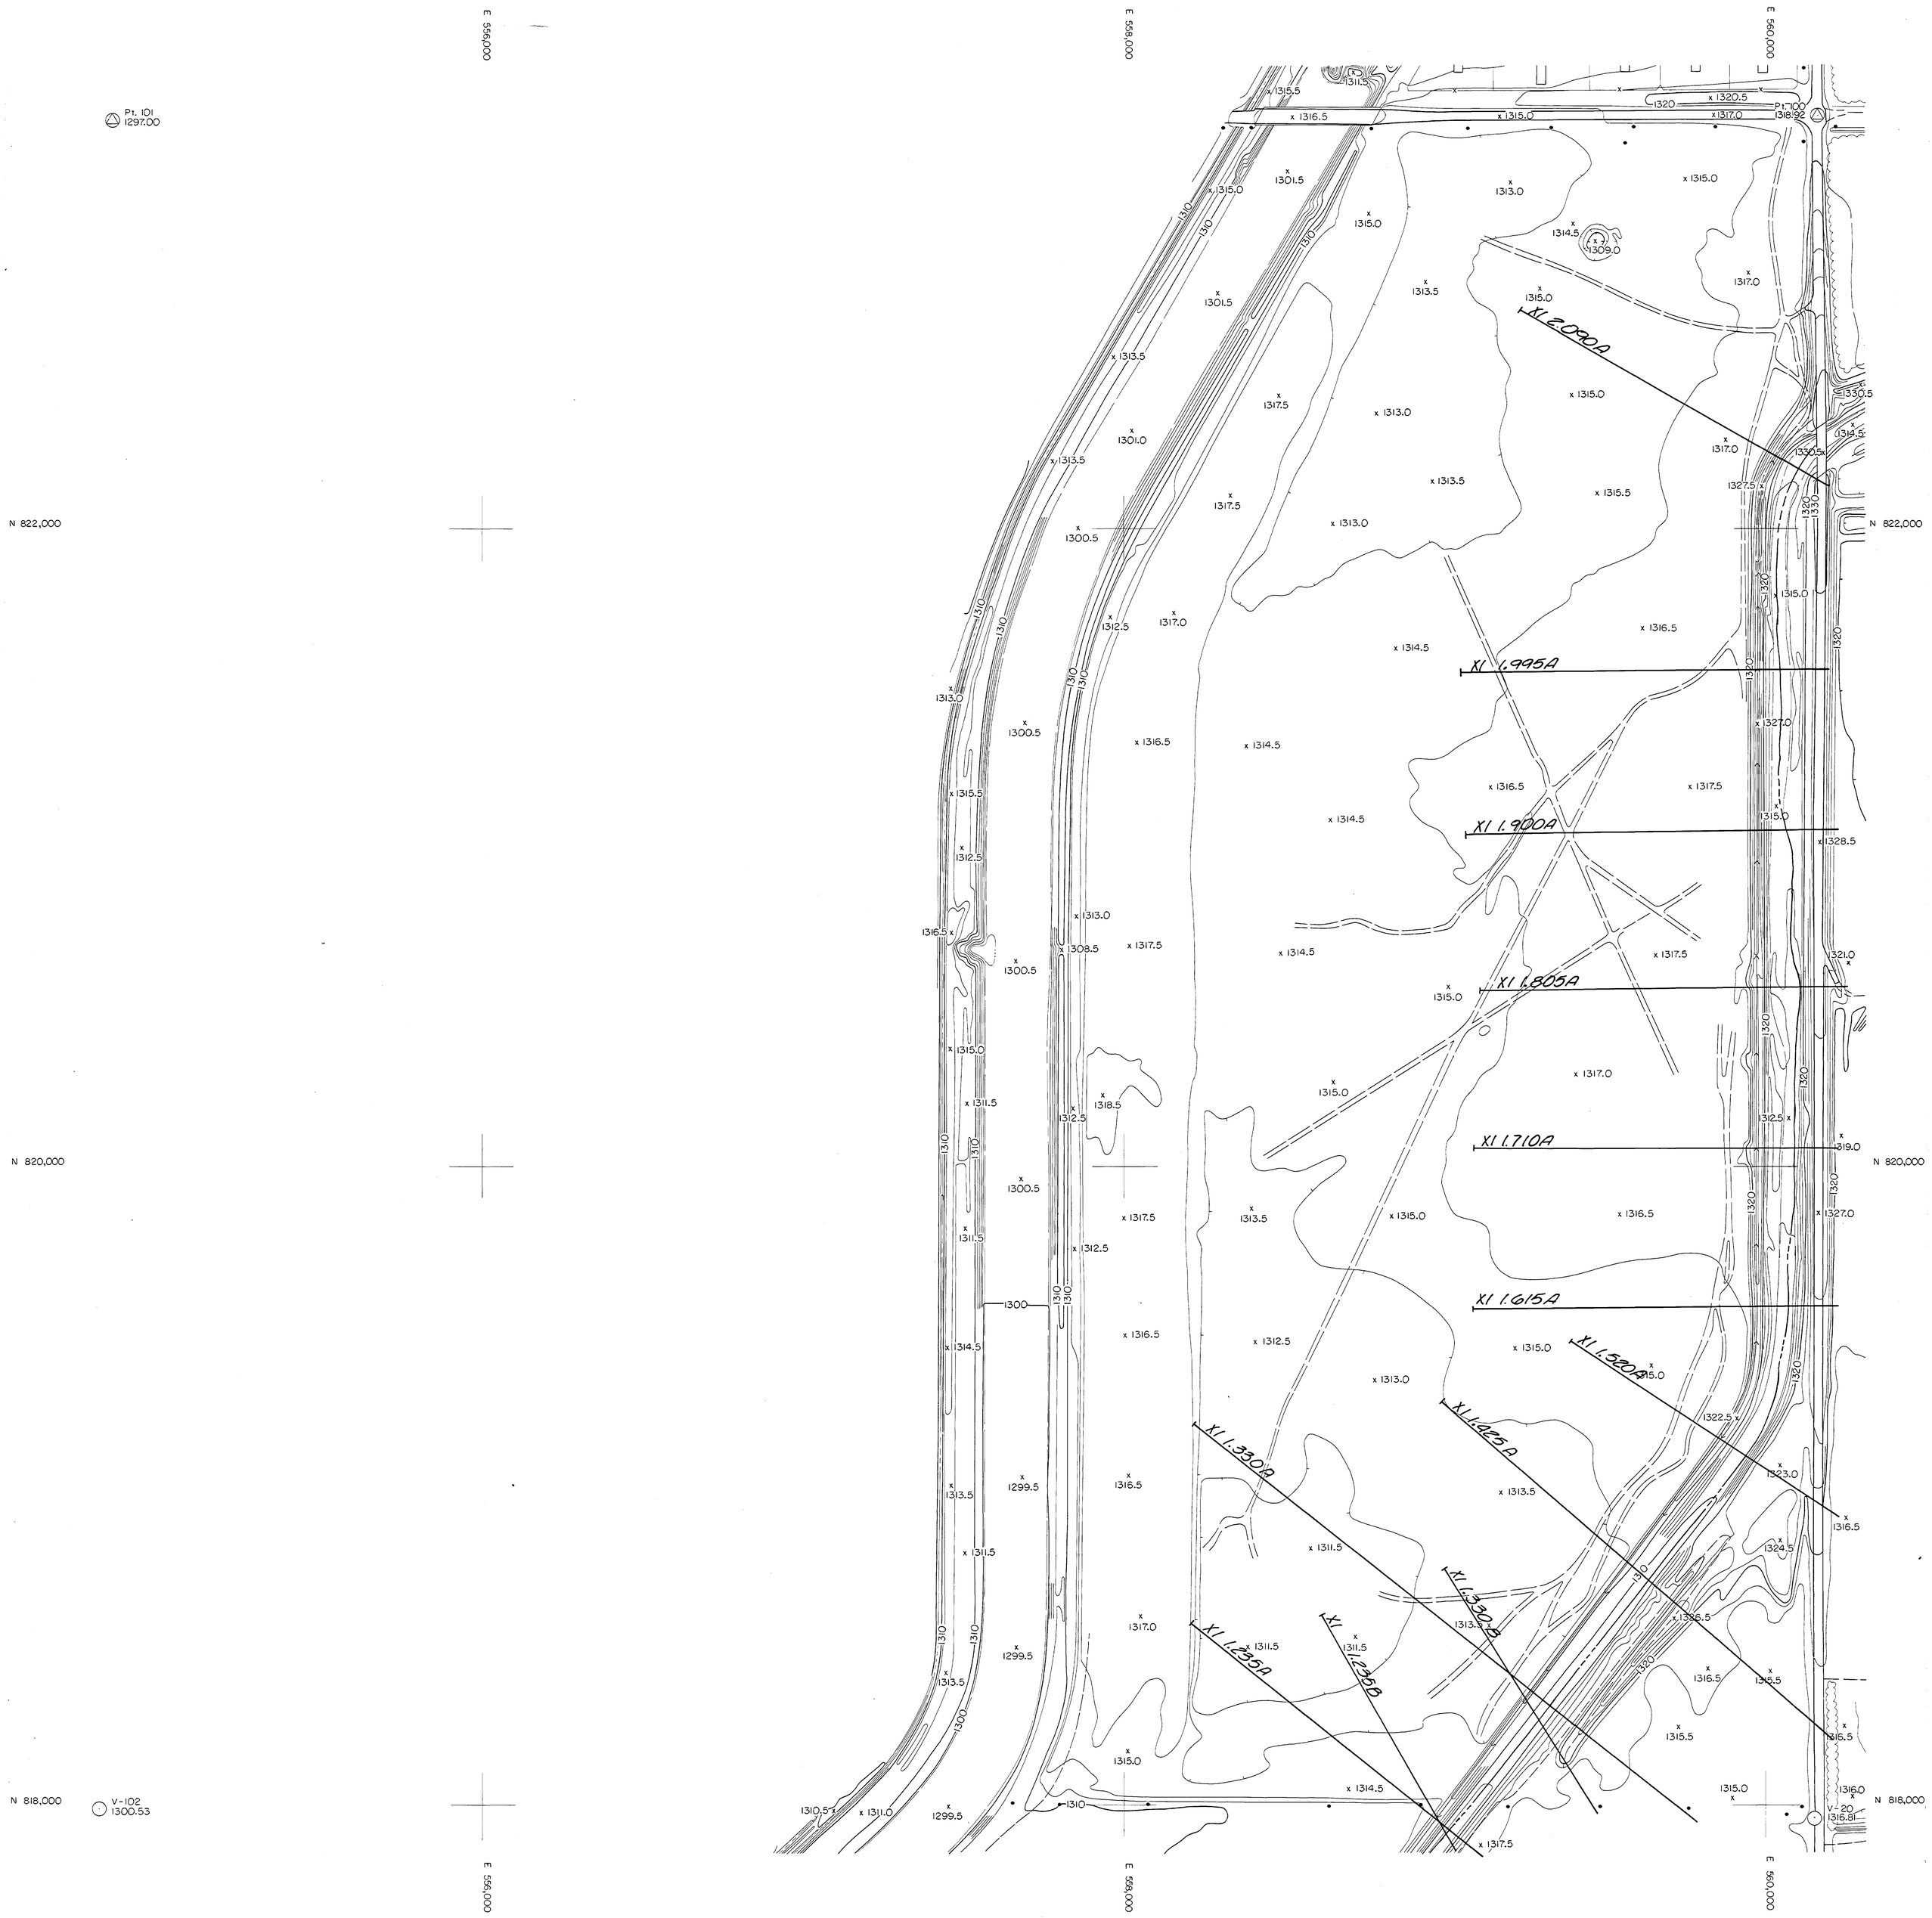

QUEEN CREEK AREA DRAINAGE MASTER STUDY

FLOOD CONTROL DISTRICT OF MARICOPA COUNTY

200' 0 200' 400'

NOVEMBER 22, 1986

FCD CONTRACT 86-23
WA JOB NO. 86328

INDEX

VAL VISTA RD.
GREENFIELD RD.
HIGLEY RD.
RECKER RD.
POWER RD.
SOSSAMAN RD.
HAWES RD.
ELLSWORTH RD.
CRISMON RD.
SIGNAL BUTTE RD.
MERIDIAN RD.

ELLIOT RD.
WARNER RD.
RAY RD.
WILLIAMS FIELD RD.
PECOS RD.
GERMANN RD.
QUEEN CREEK RD.
OCOTILLO RD.
CHANDLER HEIGHTS RD.
RIGGS RD.
HUNT HIGHWAY

MARICOPA CO.
PINAL CO.

SECTION 15
T.2S., R.6E.

WOOD & ASSOCIATES, INC.
CONSULTING CIVIL ENGINEERS

4105 N. 20th Street • Suite 130 • Phoenix, Arizona • (602) 957-3149

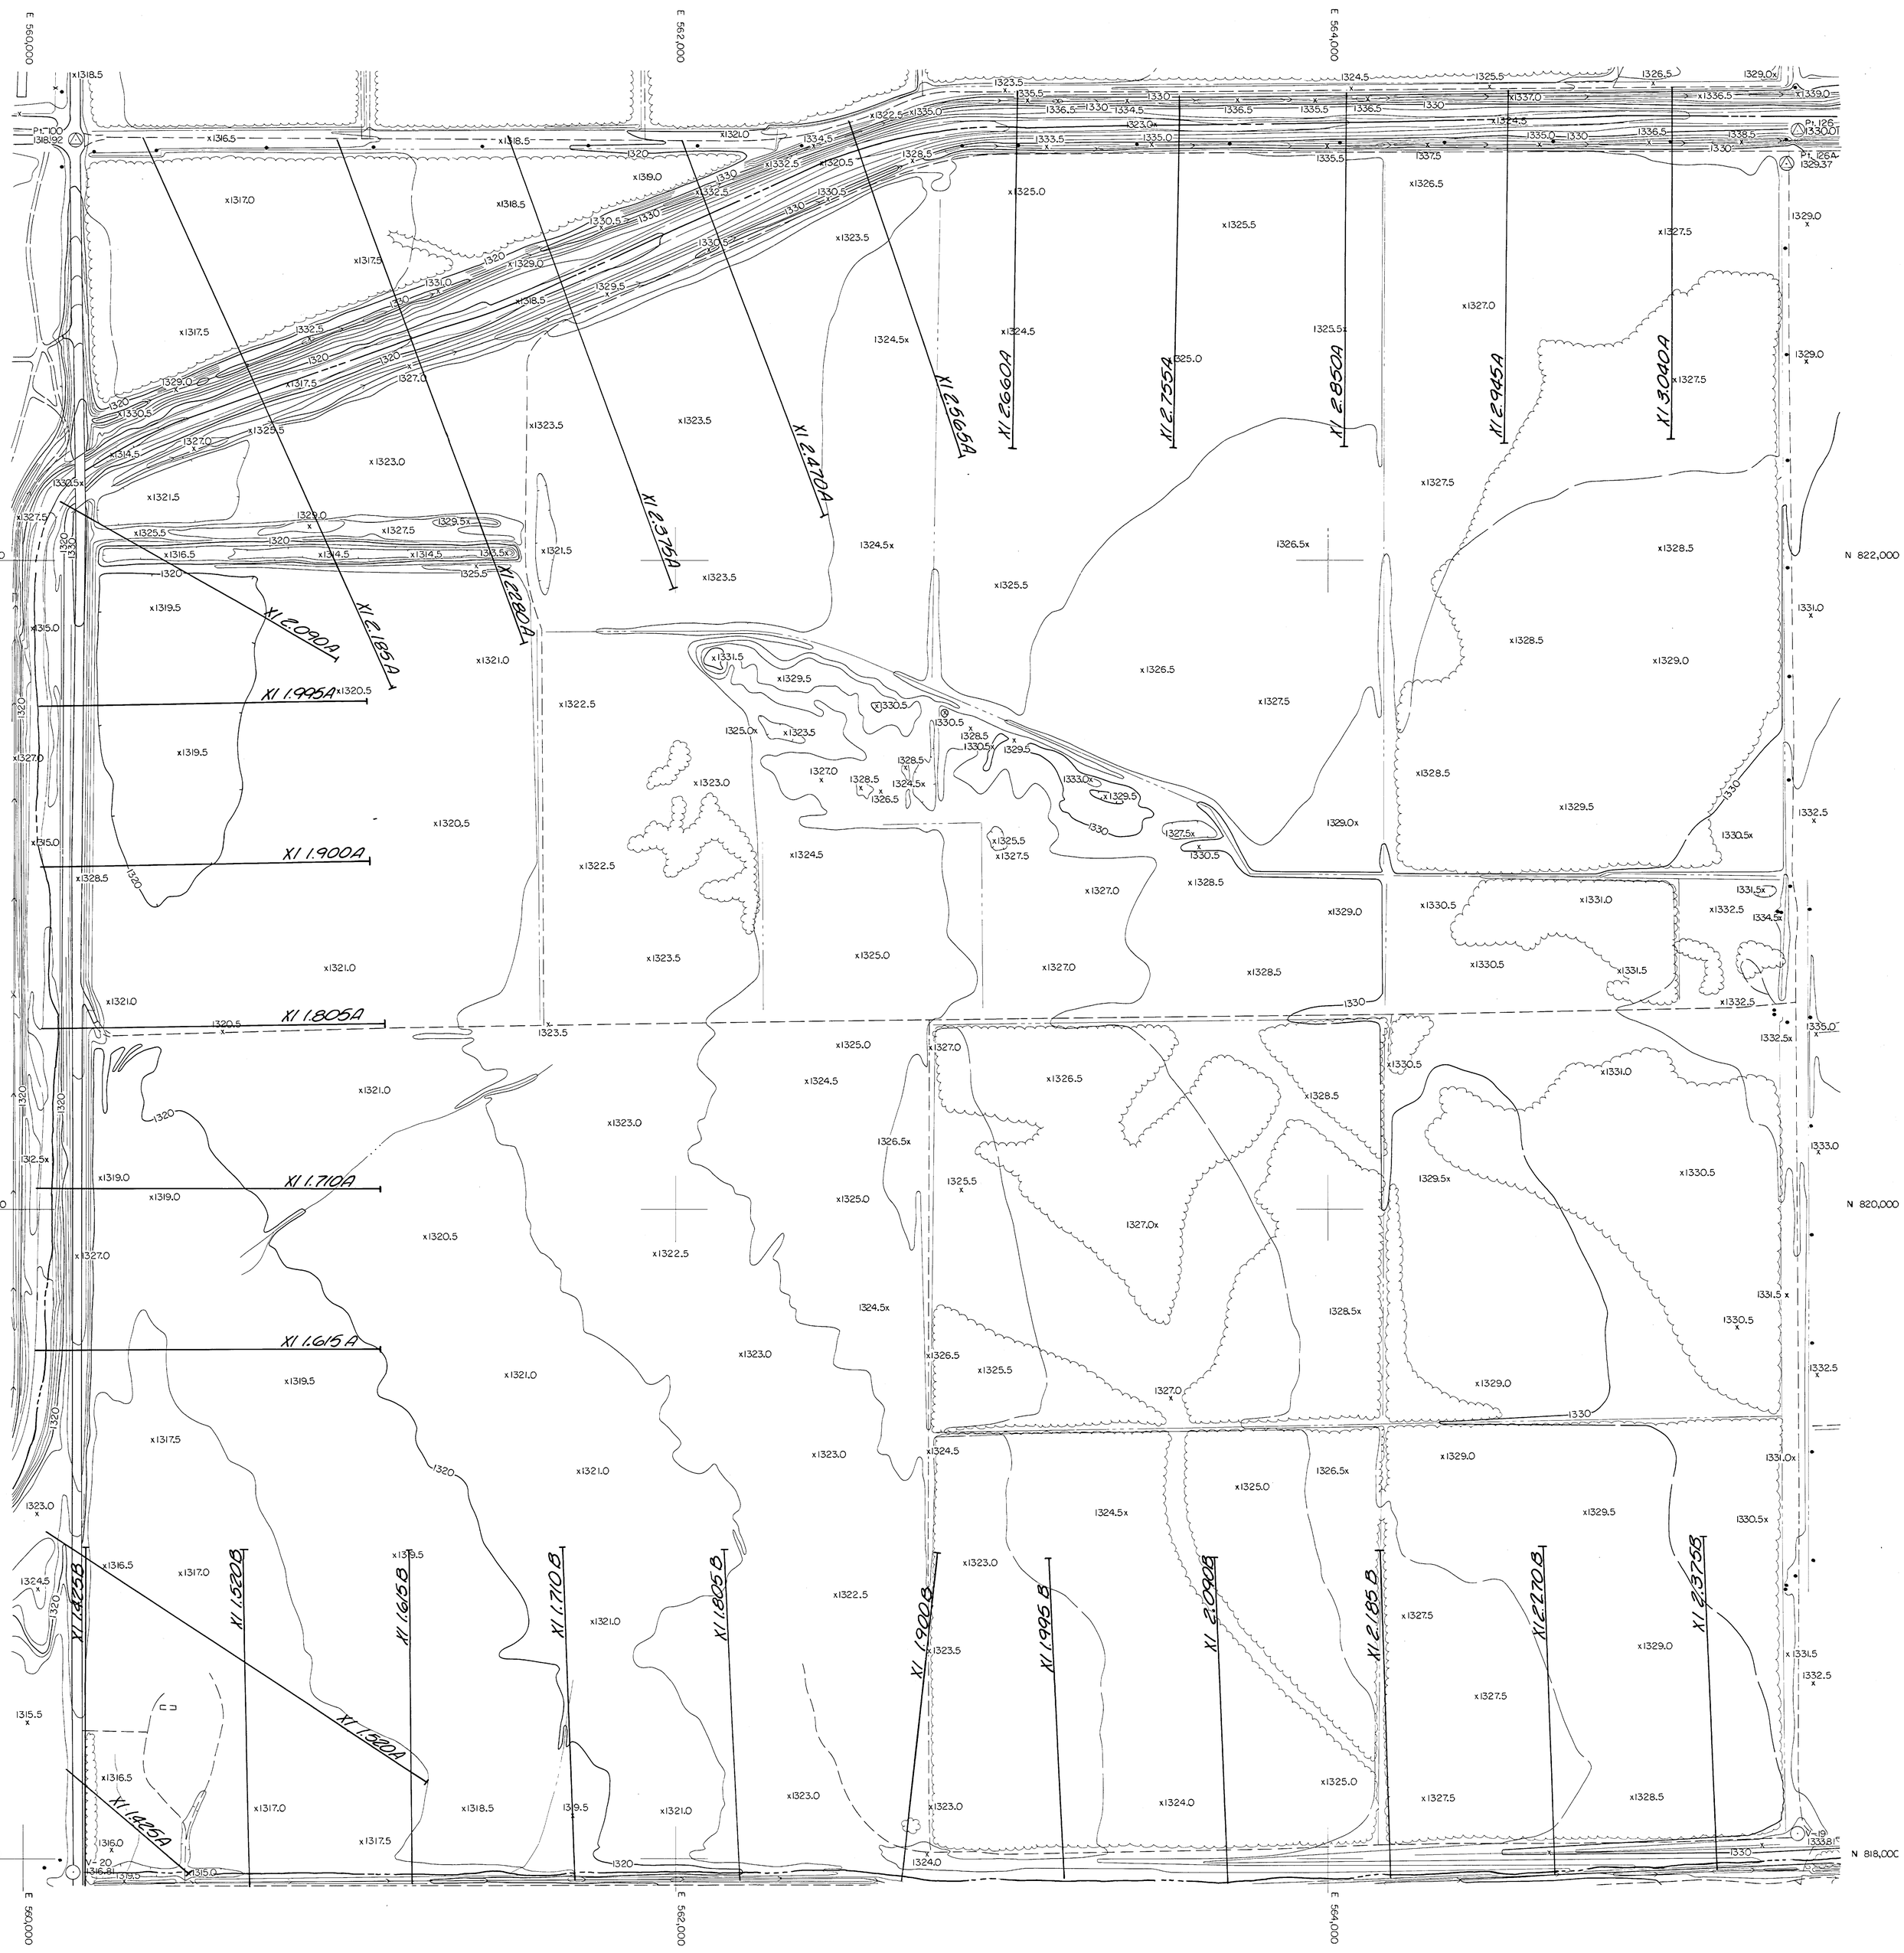

QUEEN CREEK AREA DRAINAGE MASTER STUDY

FLOOD CONTROL DISTRICT OF MARICOPA COUNTY

200' 0 200' 400'

NOVEMBER 22, 1986

FCD CONTRACT 86-23
WA JOB NO. 86328

INDEX

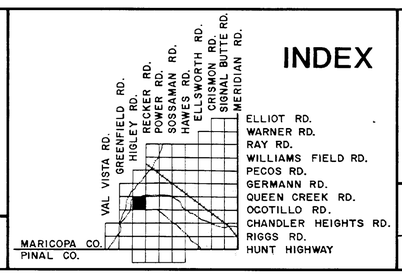

ELLIOT RD.
WARNER RD.
RAY RD.
WILLIAMS FIELD RD.
PECOS RD.
GERMANN RD.
QUEEN CREEK RD.
OCOTILLO RD.
CHANDLER HEIGHTS RD.
RIGGS RD.
HUNT HIGHWAY

SECTION 14
T. 2S., R. 6E.

WOOD & ASSOCIATES, INC.
CONSULTING CIVIL ENGINEERS

4105 N. 20th Street • Suite 130 • Phoenix, Arizona • (602) 957-3149

QUEEN CREEK AREA DRAINAGE MASTER STUDY

FLOOD CONTROL DISTRICT OF MARICOPA COUNTY

200' 0 200' 400'

NOVEMBER 22, 1986

FCD CONTRACT 86-23
WA JOB NO. 86328

INDEX

VAL VISTA RD.
GREENFIELD RD.
HIGLEY RD.
RECKER RD.
POWER RD.
SOSSAMAN RD.
HAWES RD.
ELLSWORTH RD.
CRISMON RD.
SIGNAL BUTTE RD.
MERIDIAN RD.
ELLIOT RD.
WARNER RD.
RAY RD.
WILLIAMS FIELD RD.
PECOS RD.
GERMANN RD.
QUEEN CREEK RD.
OCOTILLO RD.
CHANDLER HEIGHTS RD.
RIGGS RD.
HUNT HIGHWAY
MARICOPA CO.
PINAL CO.

SECTION 13
T. 2 S., R. 6 E.

WOOD & ASSOCIATES, INC.
CONSULTING CIVIL ENGINEERS
4105 N. 20th Street • Suite 130 • Phoenix, Arizona • (602) 957-3149

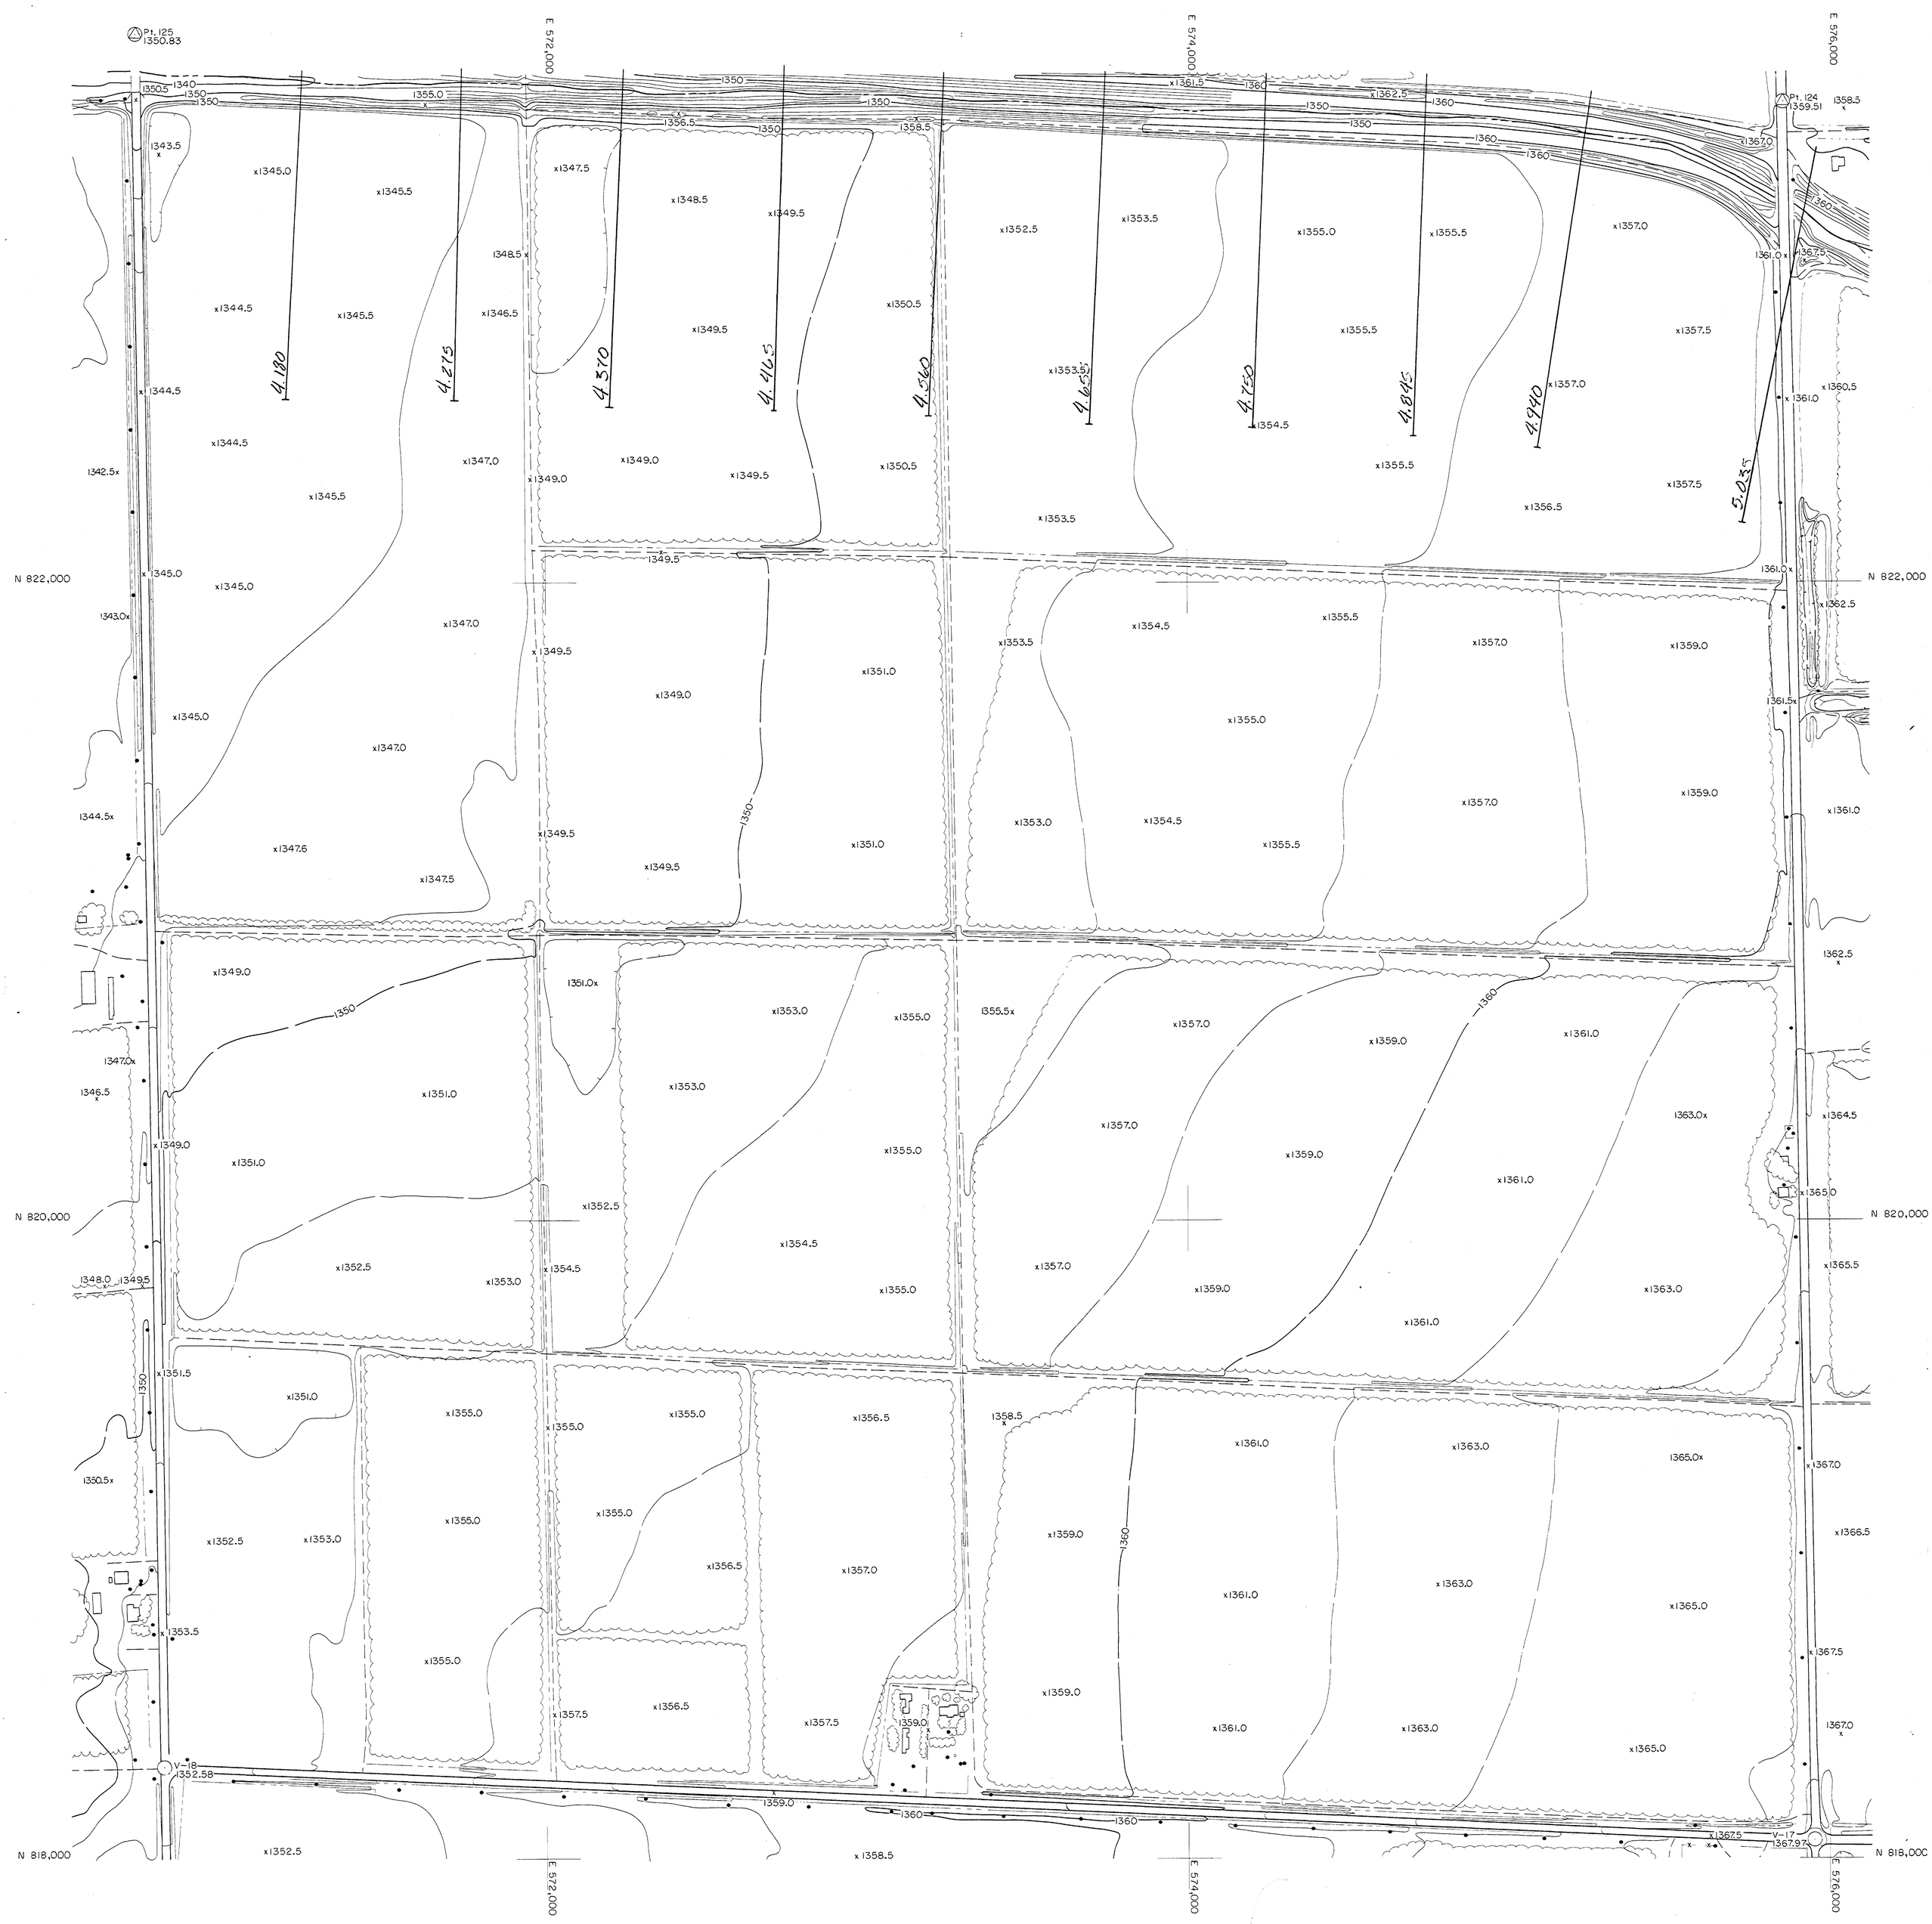

QUEEN CREEK AREA DRAINAGE MASTER STUDY

FLOOD CONTROL DISTRICT OF MARICOPA COUNTY

200' 0 200' 400'

OCTOBER 19, 1986

FCD CONTRACT 86-23
WA JOB NO. 86328

INDEX

VAL VISTA RD.
GREENFIELD RD.
HIGLEY RD.
RECKER RD.
POWER RD.
SOSSAMAN RD.
HAWES RD.
ELLSWORTH RD.
CRISMON RD.
SIGNAL BUTTE RD.
MERIDIAN RD.

ELLIOT RD.
WARNER RD.
RAY RD.
WILLIAMS FIELD RD.
PECOS RD.
GERMANN RD.
QUEEN CREEK RD.
OCOTILLO RD.
CHANDLER HEIGHTS RD.
RIGGS RD.
HUNT HIGHWAY

MARICOPA CO.
PINAL CO.

SECTION 18
T.2S., R.7E.

WOOD & ASSOCIATES, INC.
CONSULTING CIVIL ENGINEERS

4105 N. 20th Street • Suite 130 • Phoenix, Arizona • (602) 957-3149

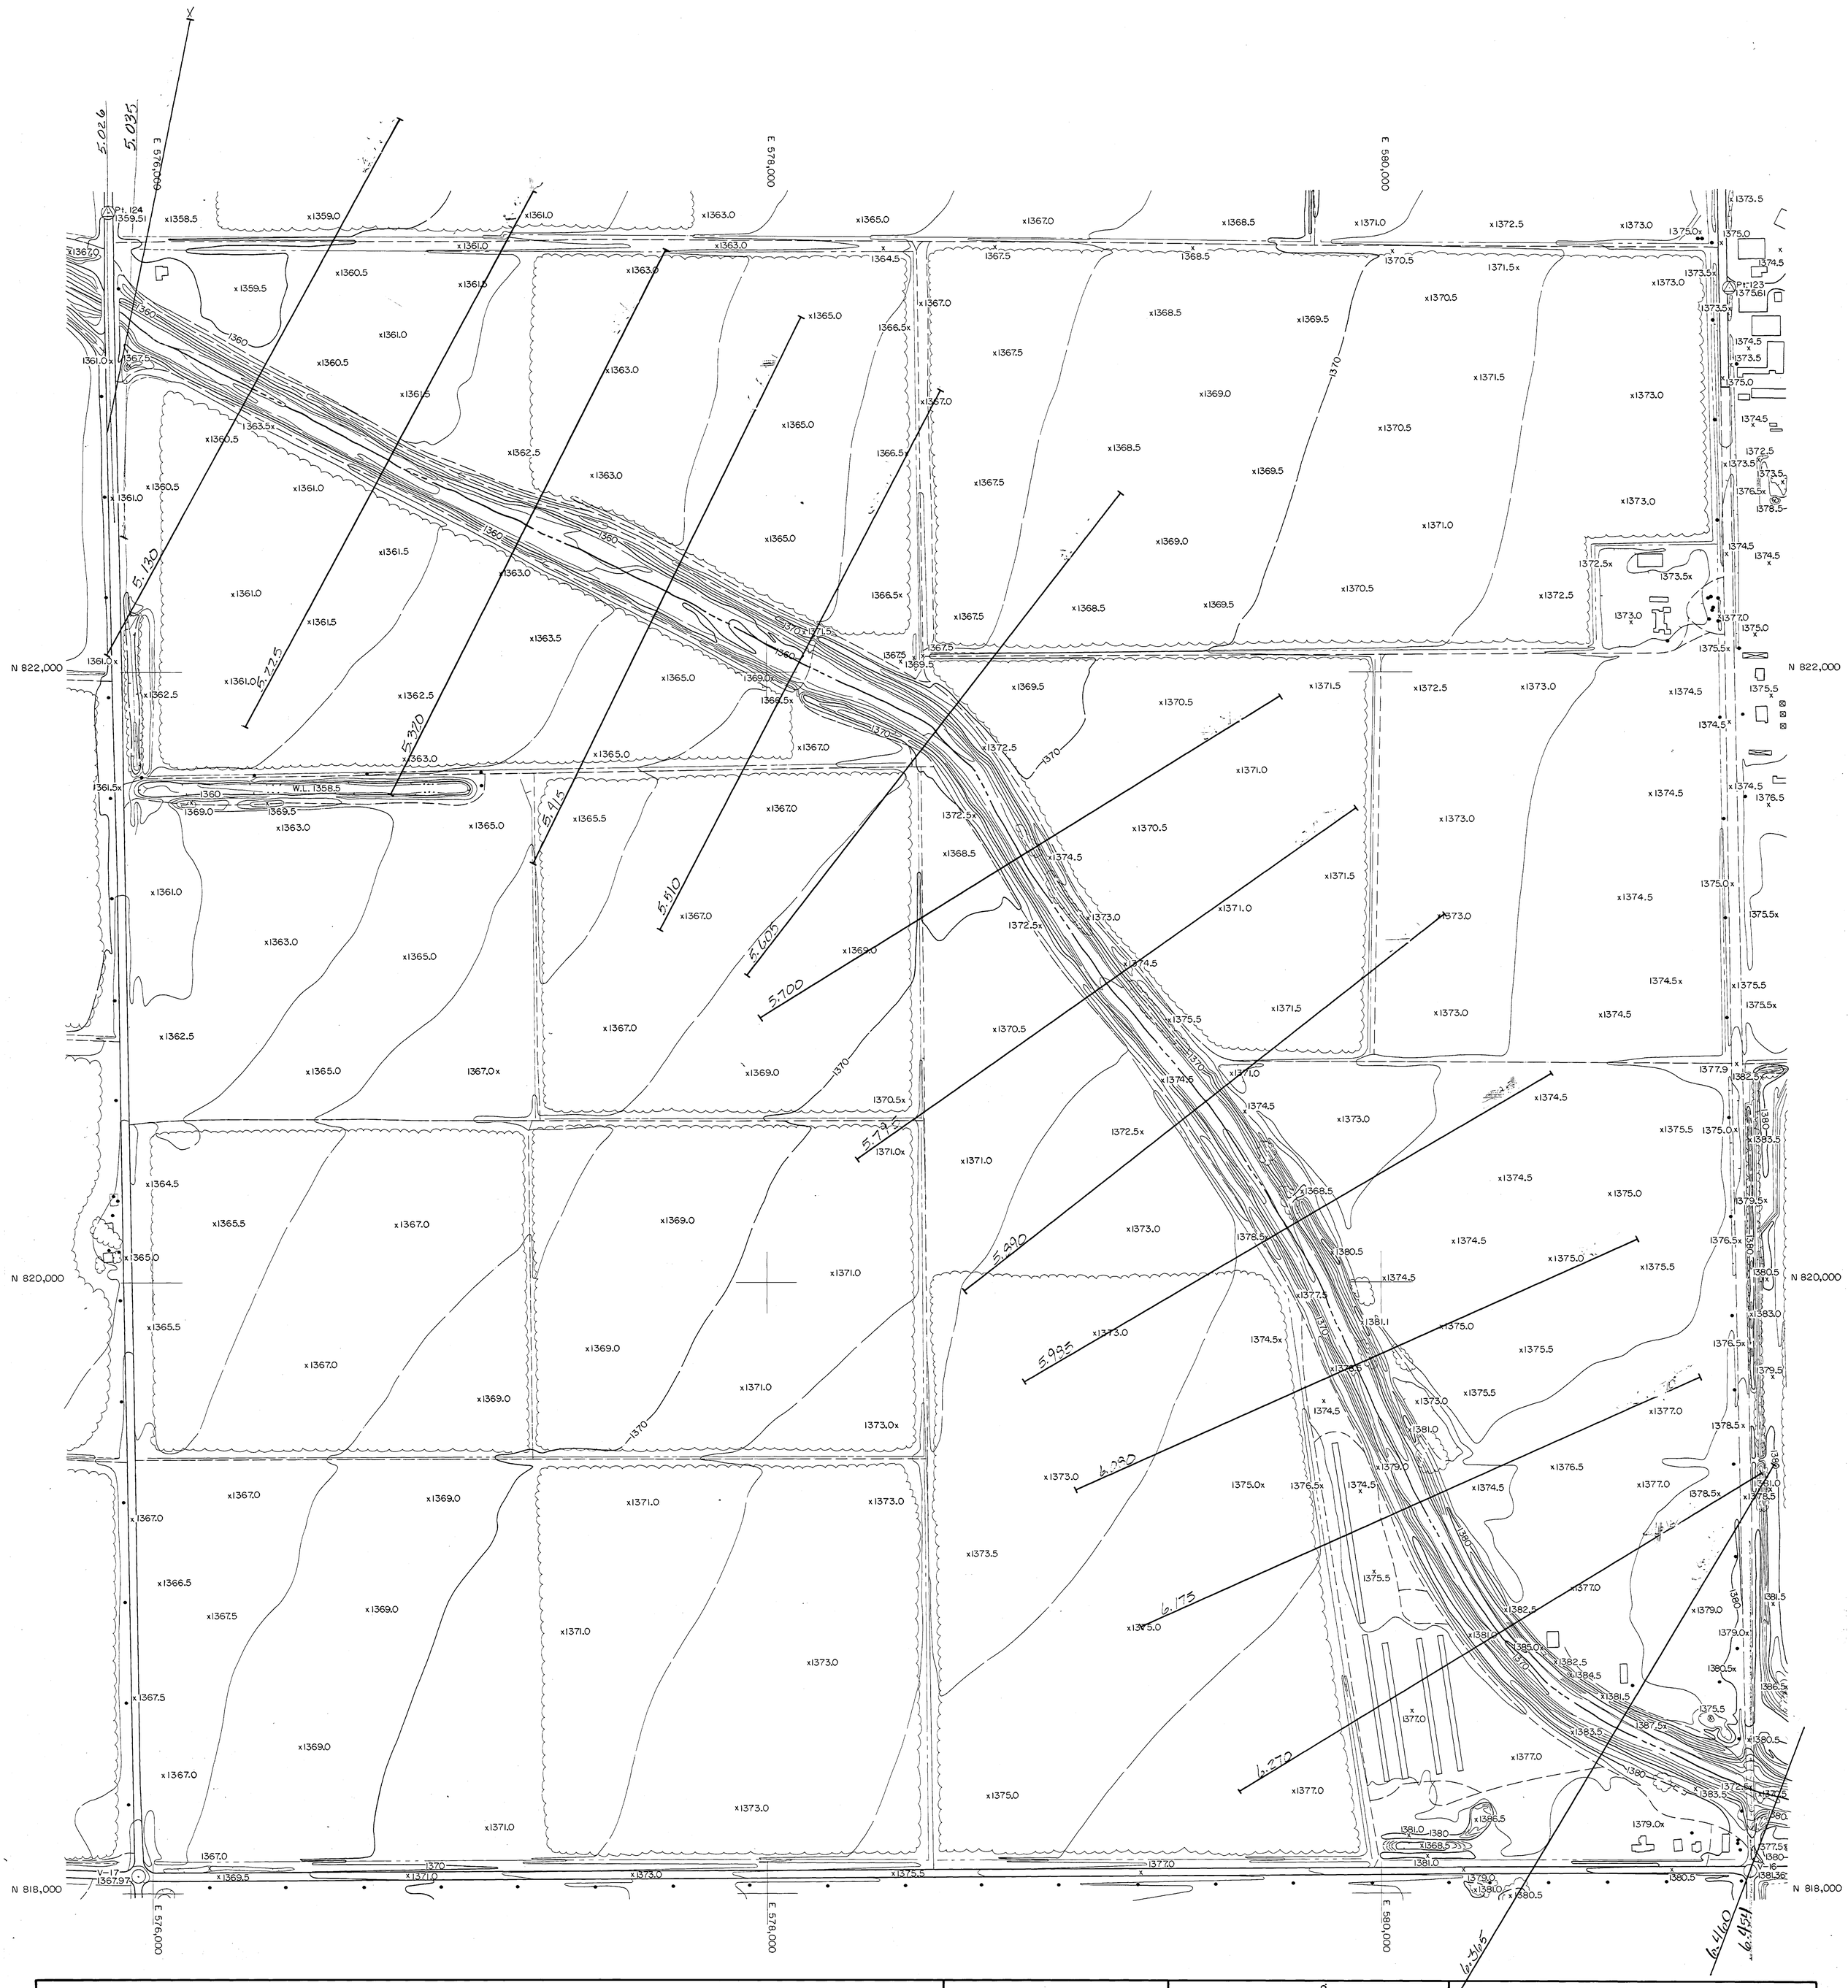

QUEEN CREEK AREA DRAINAGE MASTER STUDY

FLOOD CONTROL DISTRICT OF MARICOPA COUNTY

200' 0 200' 400'

NOVEMBER 22, 1986

FCD CONTRACT 86-23
WA JOB NO. 86328

INDEX

VAL VISTA RD.
GREENFIELD RD.
HIGLEY RD.
RECKER RD.
POWER RD.
SOSSAMAN RD.
HAWES RD.
ELLSWORTH RD.
CRISMON RD.
SIGNAL BUTTE RD.
MERIDIAN RD.

ELLIOT RD.
WARNER RD.
RAY RD.
WILLIAMS FIELD RD.
PECOS RD.
GERMANN RD.
QUEEN CREEK RD.
OCOTILLO RD.
CHANDLER HEIGHTS RD.
RIGGS RD.
HUNT HIGHWAY

MARICOPA CO.
PINAL CO.

SECTION 17
T.2S., R.7E.

WOOD & ASSOCIATES, INC.
CONSULTING CIVIL ENGINEERS

4105 N. 20th Street • Suite 130 • Phoenix, Arizona • (602)957-3149

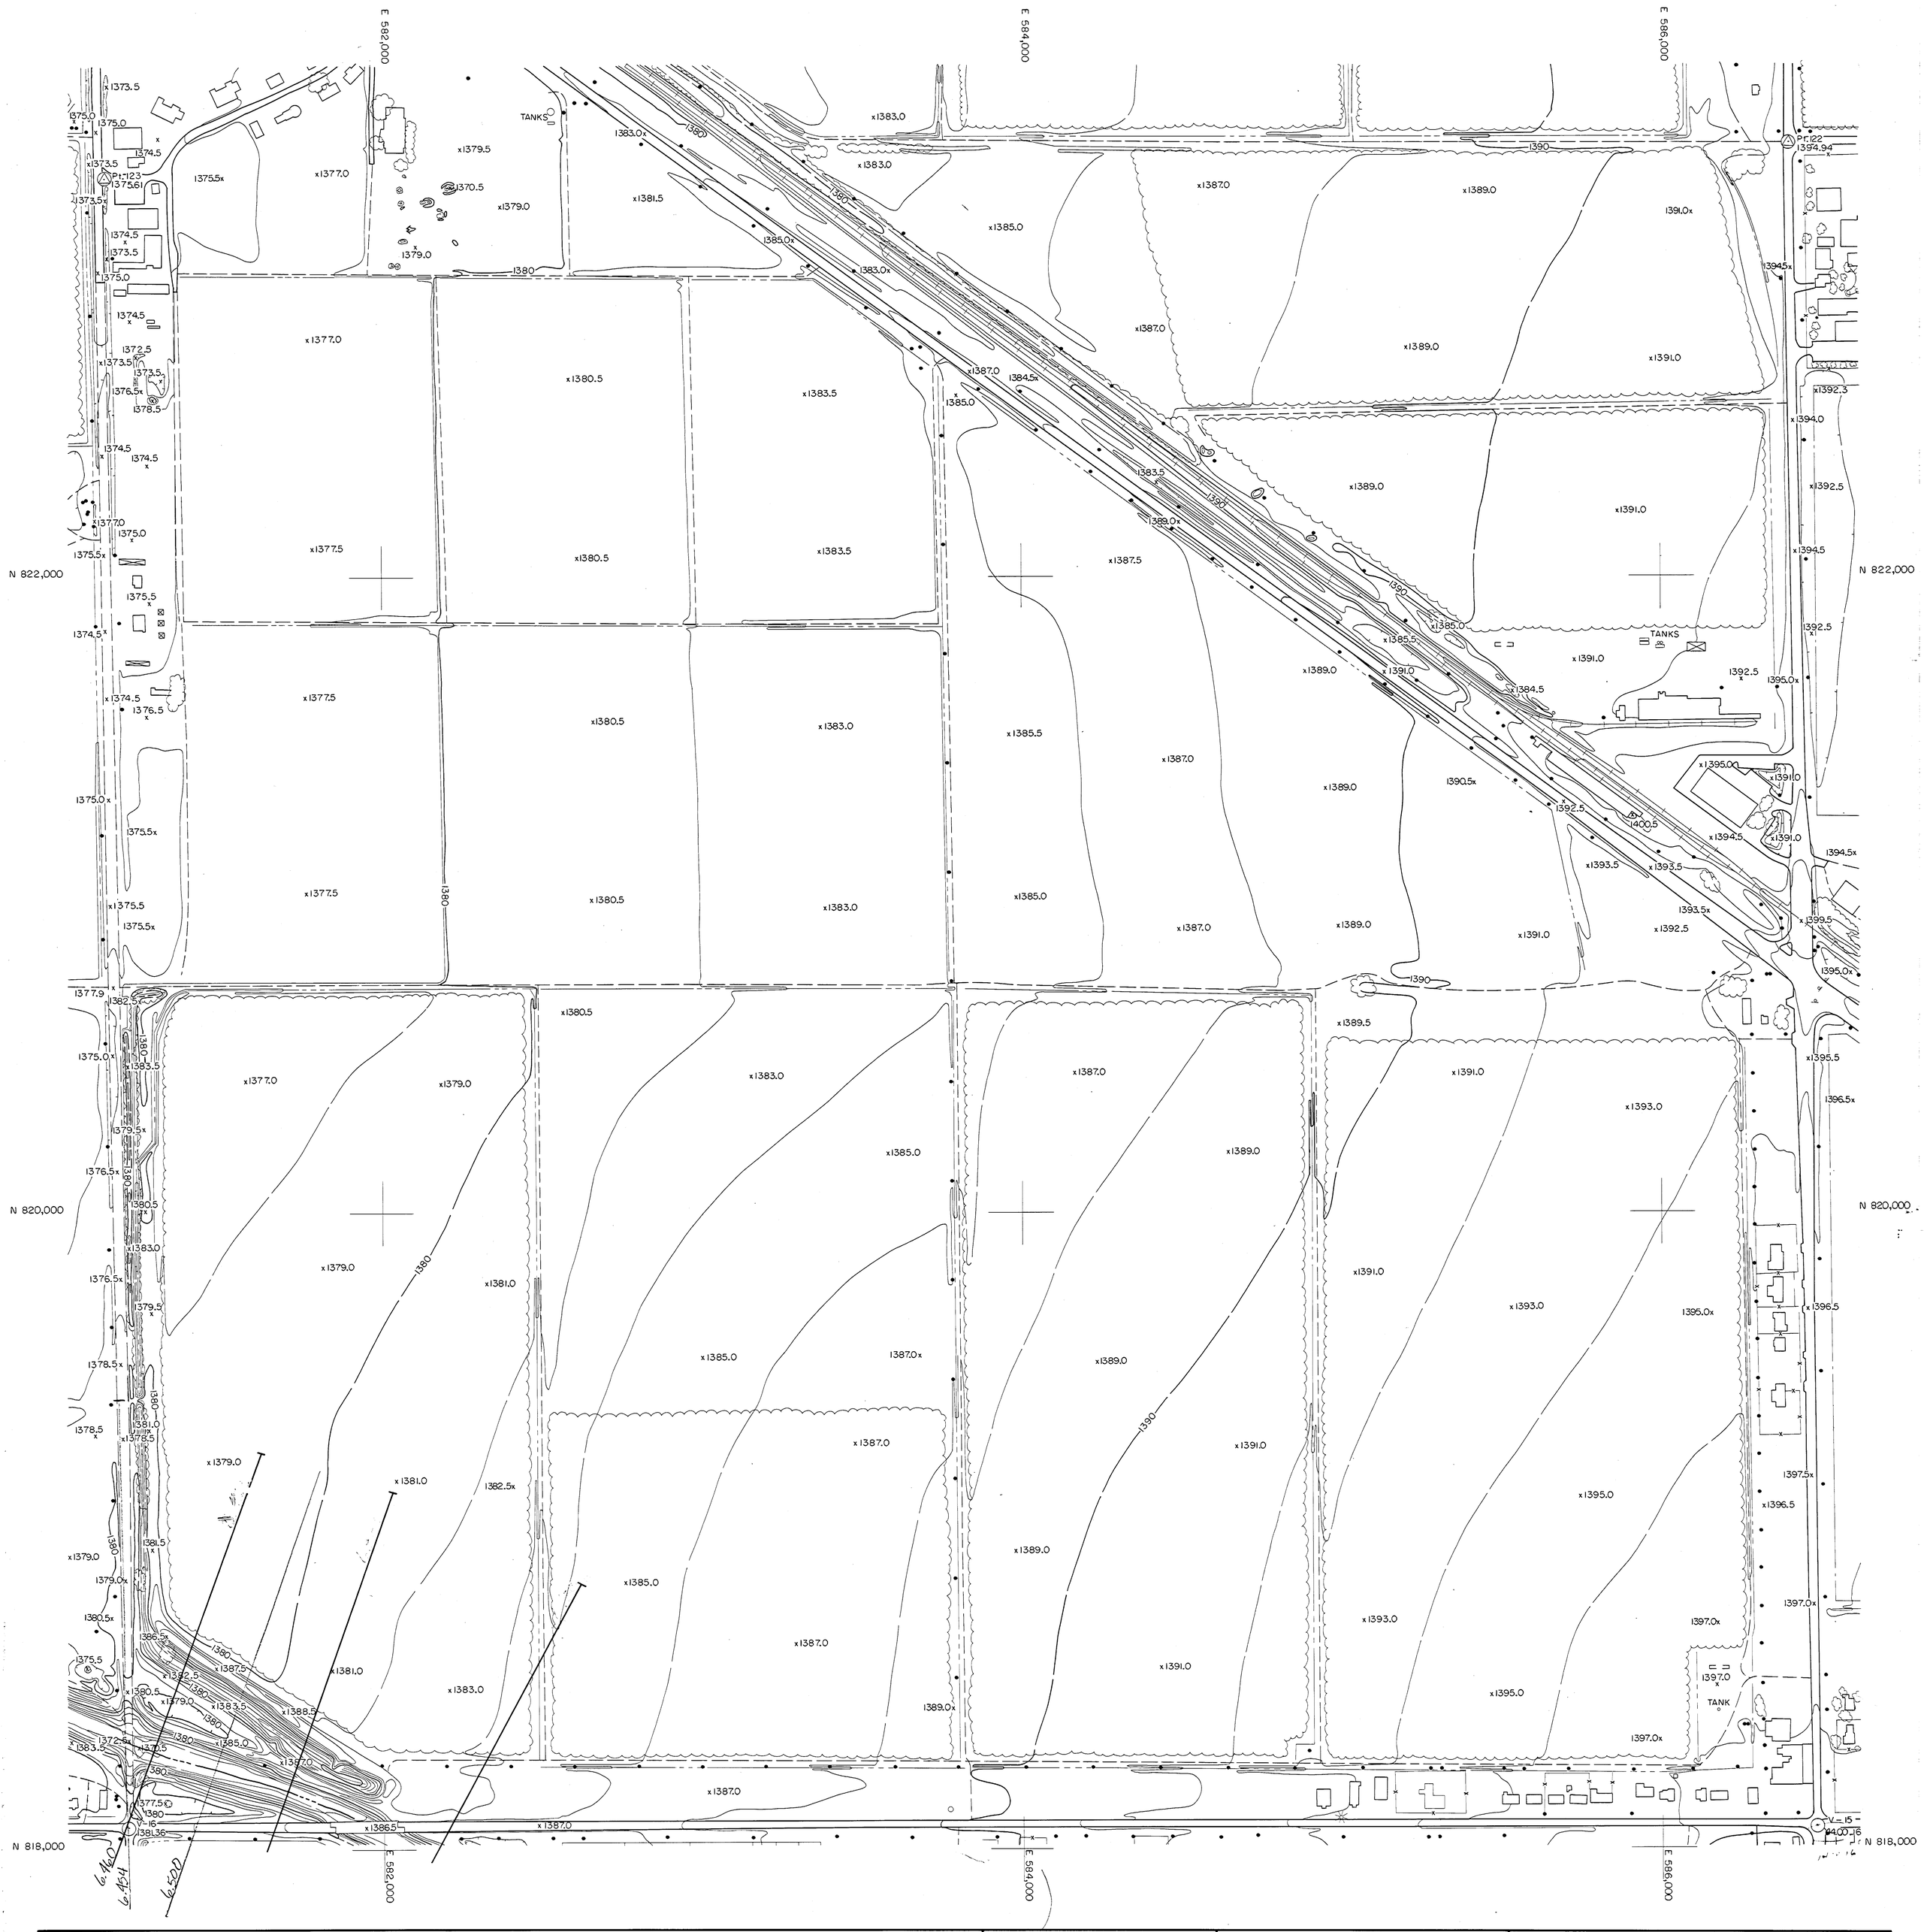

QUEEN CREEK AREA DRAINAGE MASTER STUDY

FLOOD CONTROL DISTRICT OF MARICOPA COUNTY

200' 0 200' 400'

NOVEMBER 22, 1986

FCD CONTRACT 86-23
WA JOB NO. 86328

INDEX

VAL VISTA RD.
GREENFIELD RD.
HIGLEY RD.
RECKER RD.
POWER RD.
SOSSAMAN RD.
HAWES RD.
ELLSWORTH RD.
CRISMON RD.
SIGNAL BUTTE RD.
MERIDIAN RD.

ELLIOT RD.
WARNER RD.
RAY RD.
WILLIAMS FIELD RD.
PECOS RD.
GERMANN RD.
QUEEN CREEK RD.
OCOTILLO RD.
CHANDLER HEIGHTS RD.
RIGGS RD.
HUNT HIGHWAY

MARICOPA CO.
PINAL CO.

SECTION 16
T.2S., R.7E.

WOOD & ASSOCIATES, INC.
CONSULTING CIVIL ENGINEERS

4105 N. 20th Street • Suite 130 • Phoenix, Arizona • (602) 957-3149

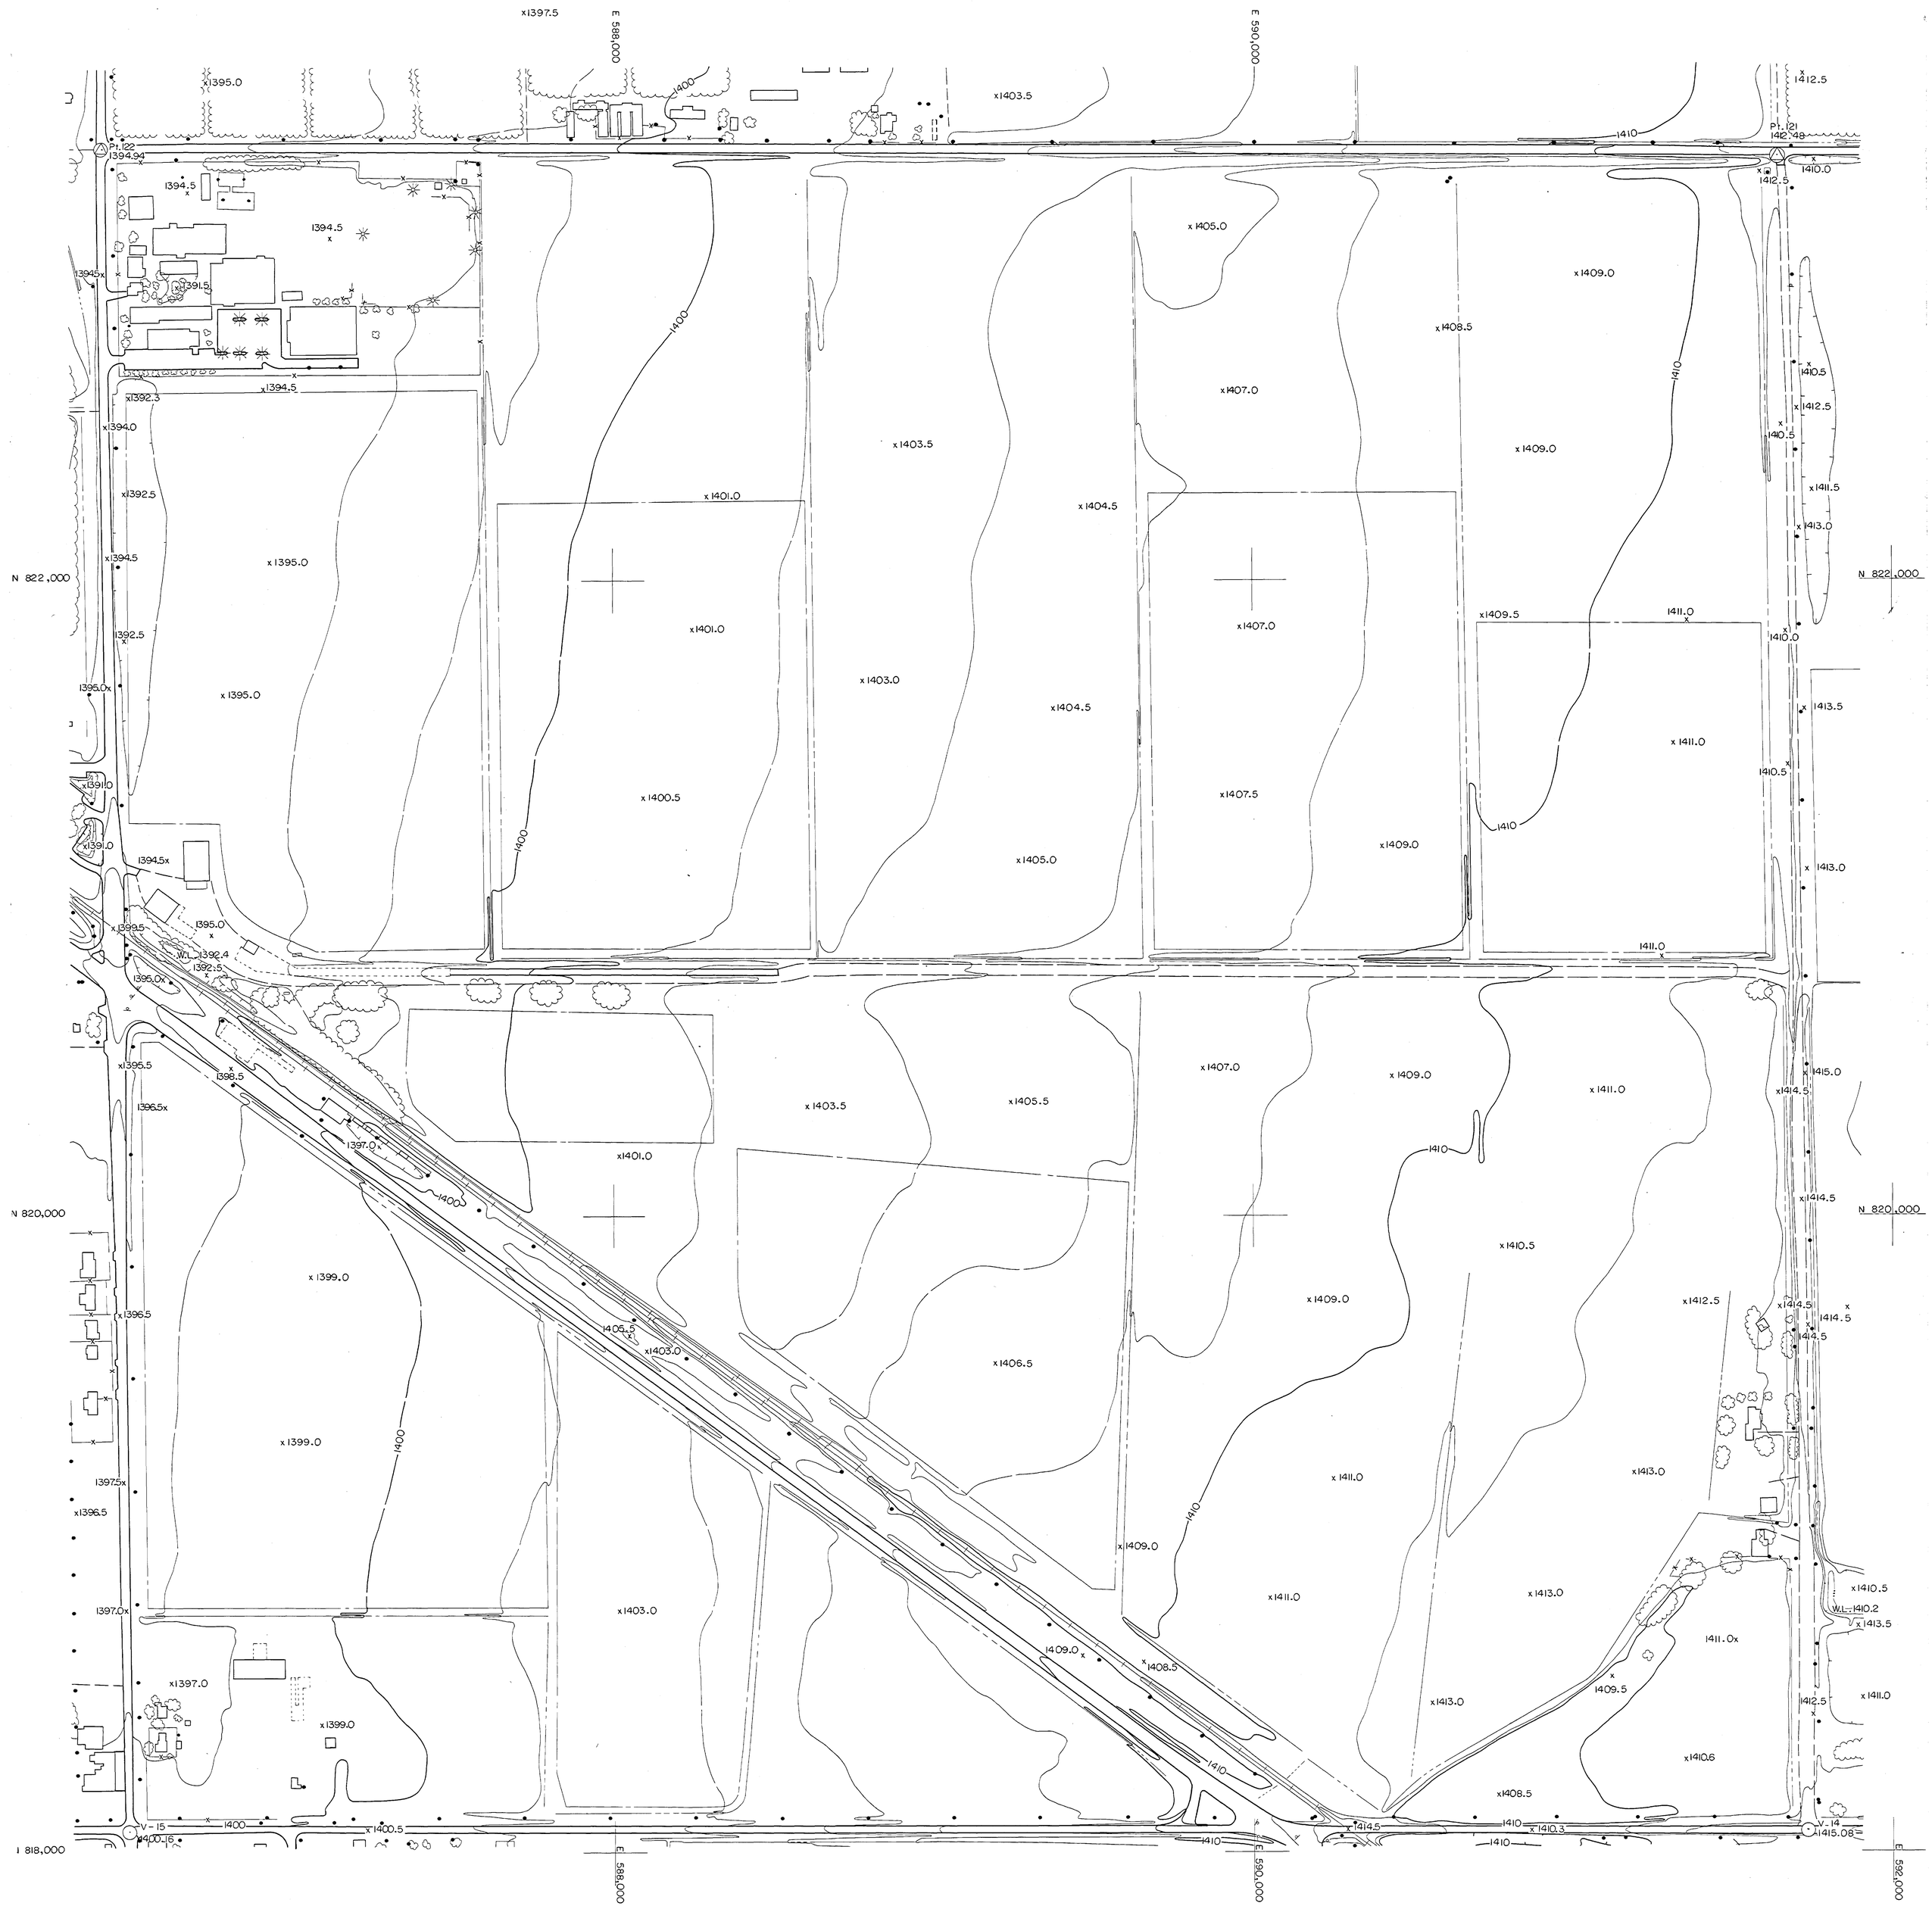

QUEEN CREEK AREA DRAINAGE MASTER STUDY

FLOOD CONTROL DISTRICT OF MARICOPA COUNTY

200' 0 200' 400'

NOVEMBER 22, 1986

FCD CONTRACT 86-23
WA JOB NO. 86328

INDEX

VAL VISTA RD.
GREENFIELD RD.
HIGLEY RD.
RECKER RD.
POWER RD.
SOSSAMAN RD.
HAWES RD.
ELLSWORTH RD.
CRISMON RD.
SIGNAL BUTTE RD.
MERIDIAN RD.

ELLIOT RD.
WARNER RD.
RAY RD.
WILLIAMS FIELD RD.
PECOS RD.
GERMANN RD.
QUEEN CREEK RD.
OCOTILLO RD.
CHANDLER HEIGHTS RD.
RIGGS RD.
HUNT HIGHWAY

MARICOPA CO.
PINAL CO.

SECTION 15
T. 2 S., R. 7 E.

WOOD & ASSOCIATES, INC.
CONSULTING CIVIL ENGINEERS

4105 N. 20th Street • Suite 130 • Phoenix, Arizona • (602) 957-3149

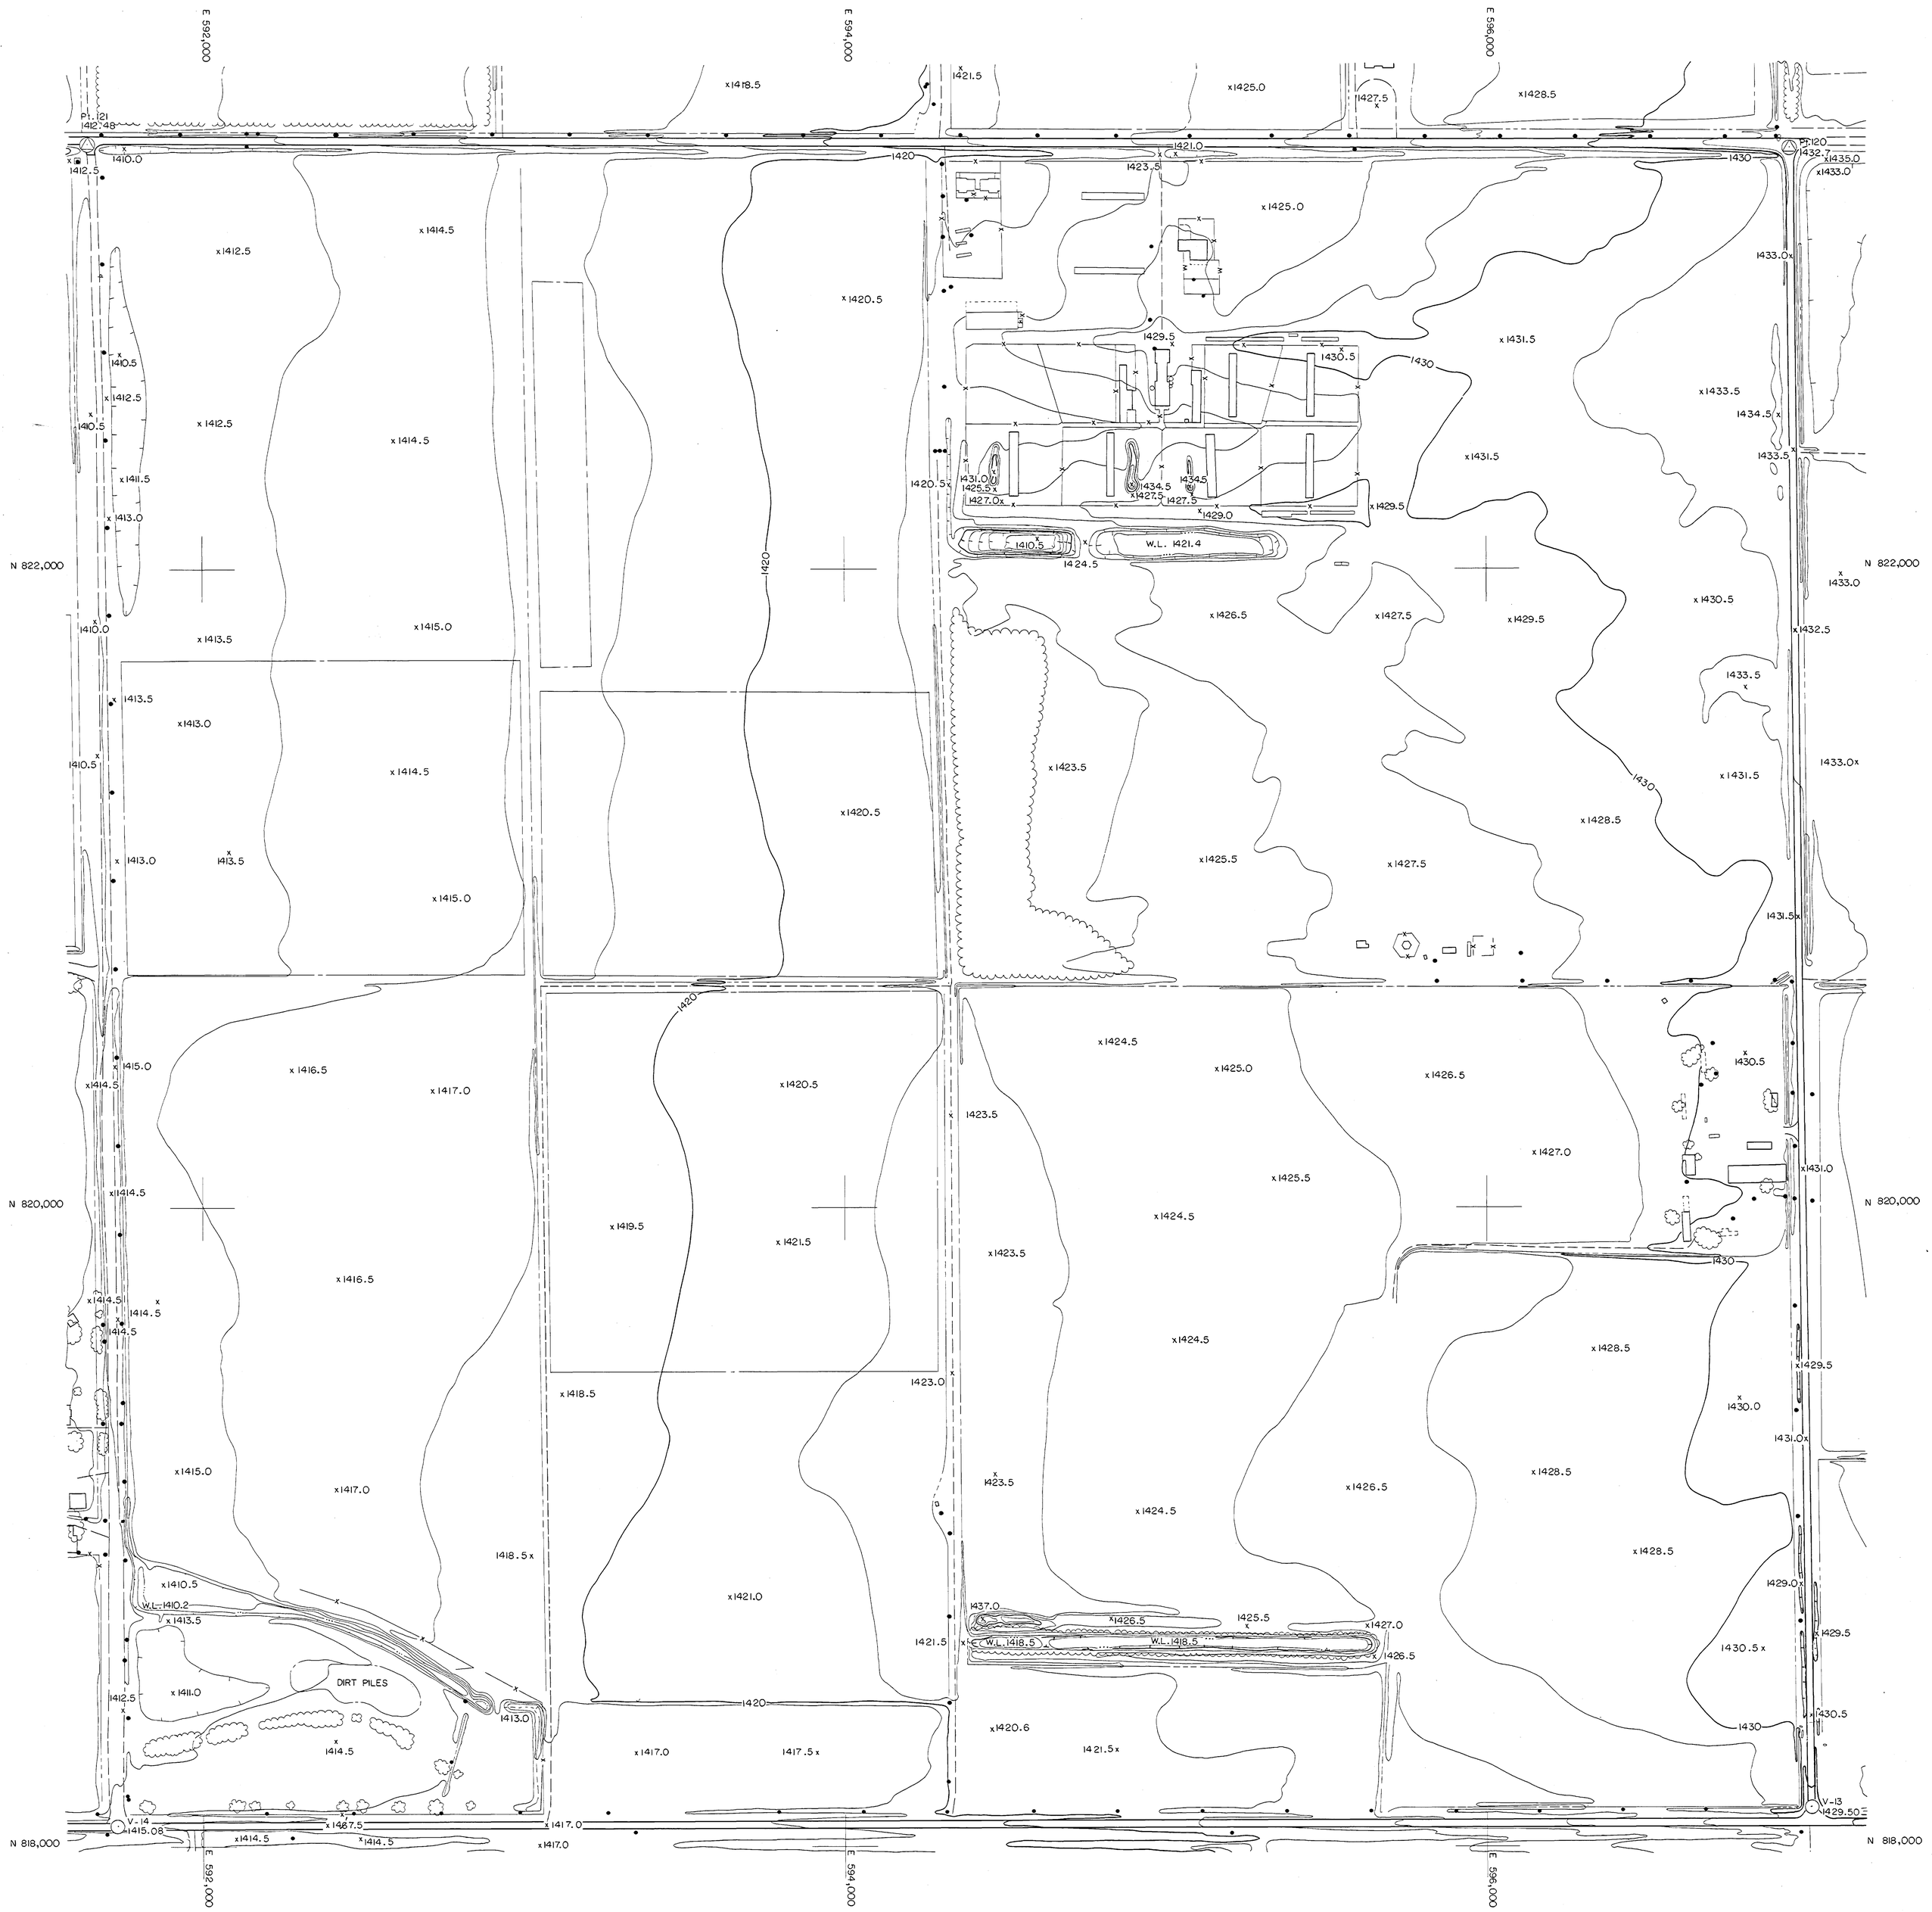

QUEEN CREEK AREA DRAINAGE MASTER STUDY

FLOOD CONTROL DISTRICT OF MARICOPA COUNTY

200' 0 200' 400'

NOVEMBER 22, 1986

FCD CONTRACT 86-23
WA JOB NO. 86328

INDEX

VAL VISTA RD.
GREENFIELD RD.
HIGLEY RD.
RECKER RD.
POWER RD.
SOSSAMAN RD.
HAWES RD.
ELLSWORTH RD.
CRISMON RD.
SIGNAL BUTTE RD.
MERIDIAN RD.

ELLIOT RD.
WARNER RD.
RAY RD.
WILLIAMS FIELD RD.
PECOS RD.
GERMANN RD.
QUEEN CREEK RD.
OCOTILLO RD.
CHANDLER HEIGHTS RD.
RIGGS RD.
HUNT HIGHWAY

MARICOPA CO.
PINAL CO.

SECTION 14
T. 2S., R. 7E.

WOOD & ASSOCIATES, INC.
CONSULTING CIVIL ENGINEERS

4105 N. 20th Street • Suite 130 • Phoenix, Arizona • (602) 957-3149

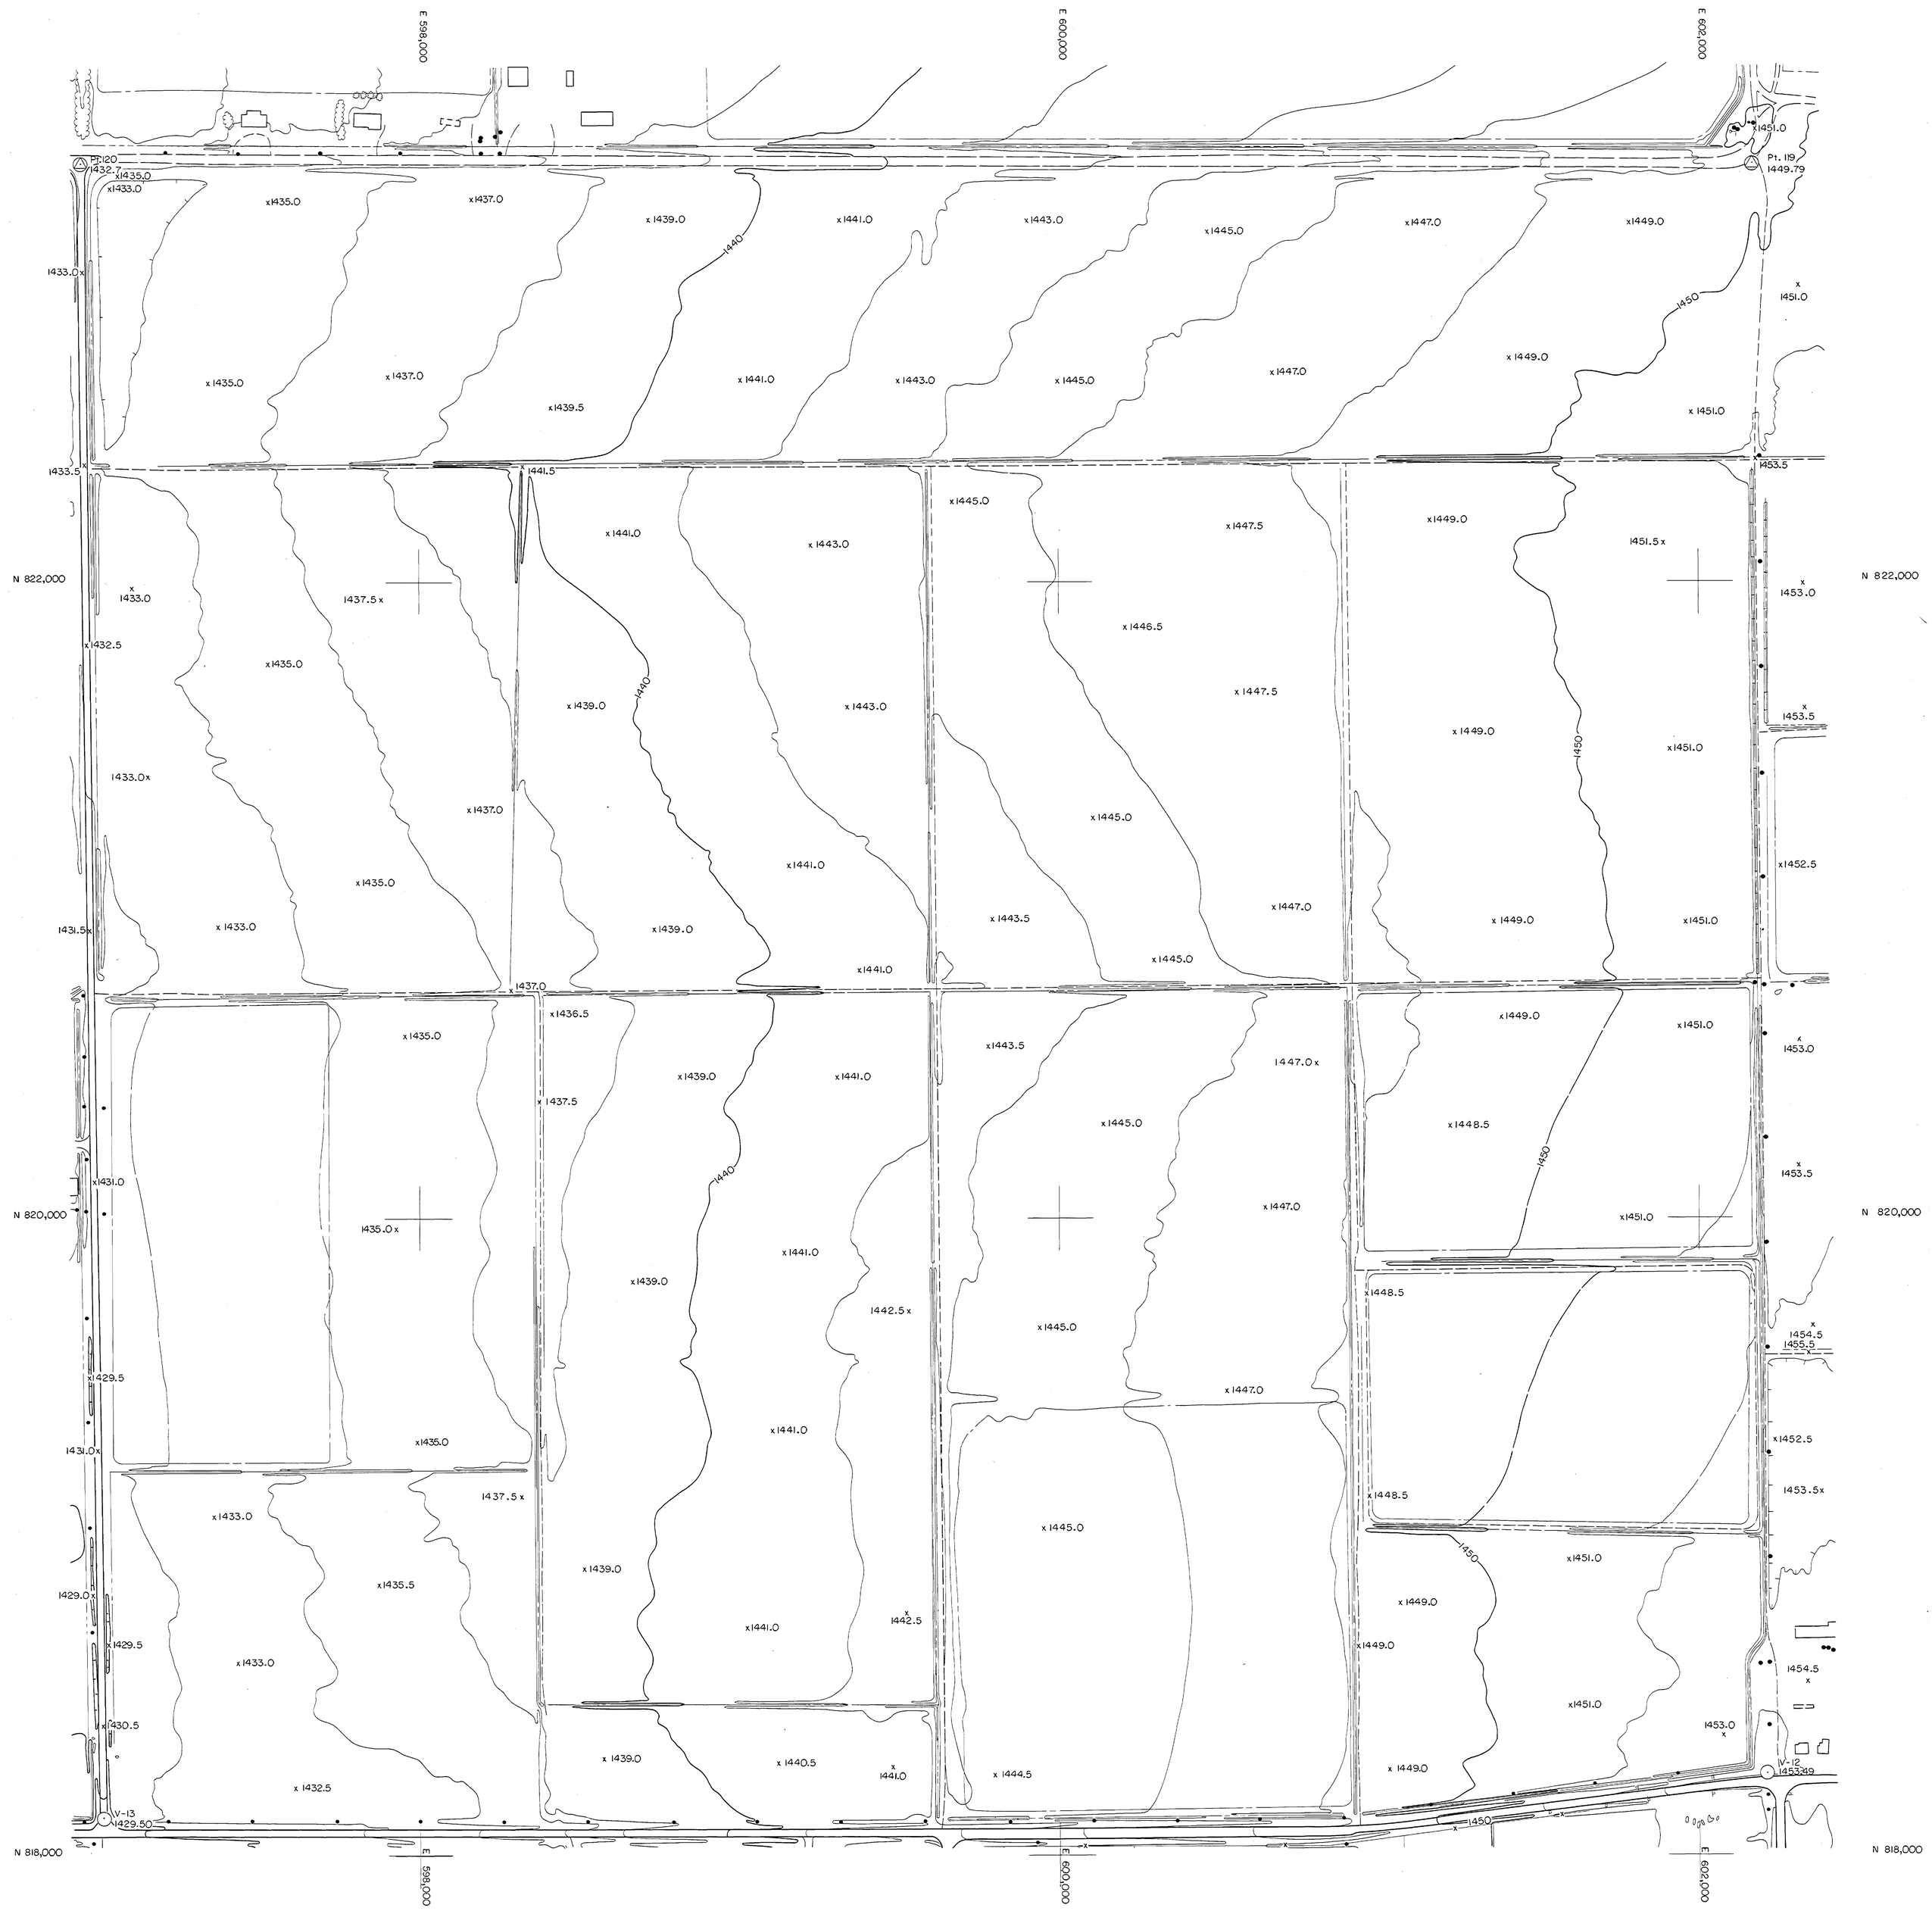

QUEEN CREEK AREA DRAINAGE MASTER STUDY

FLOOD CONTROL DISTRICT OF MARICOPA COUNTY

200' 0 200' 400'

NOVEMBER 22, 1986

FCD CONTRACT 86-23
WA JOB NO. 86328

INDEX

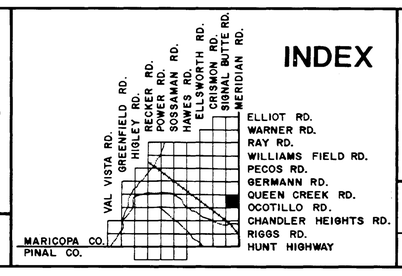

ELLIOT RD.
WARNER RD.
RAY RD.
WILLIAMS FIELD RD.
PECOS RD.
GERMANN RD.
QUEEN CREEK RD.
OCOTILLO RD.
CHANDLER HEIGHTS RD.
RIGGS RD.
HUNT HIGHWAY

SECTION 13
T. 2S., R. 7E.

WOOD & ASSOCIATES, INC.
CONSULTING CIVIL ENGINEERS

4105 N. 20th Street • Suite 130 • Phoenix, Arizona • (602) 957-3149

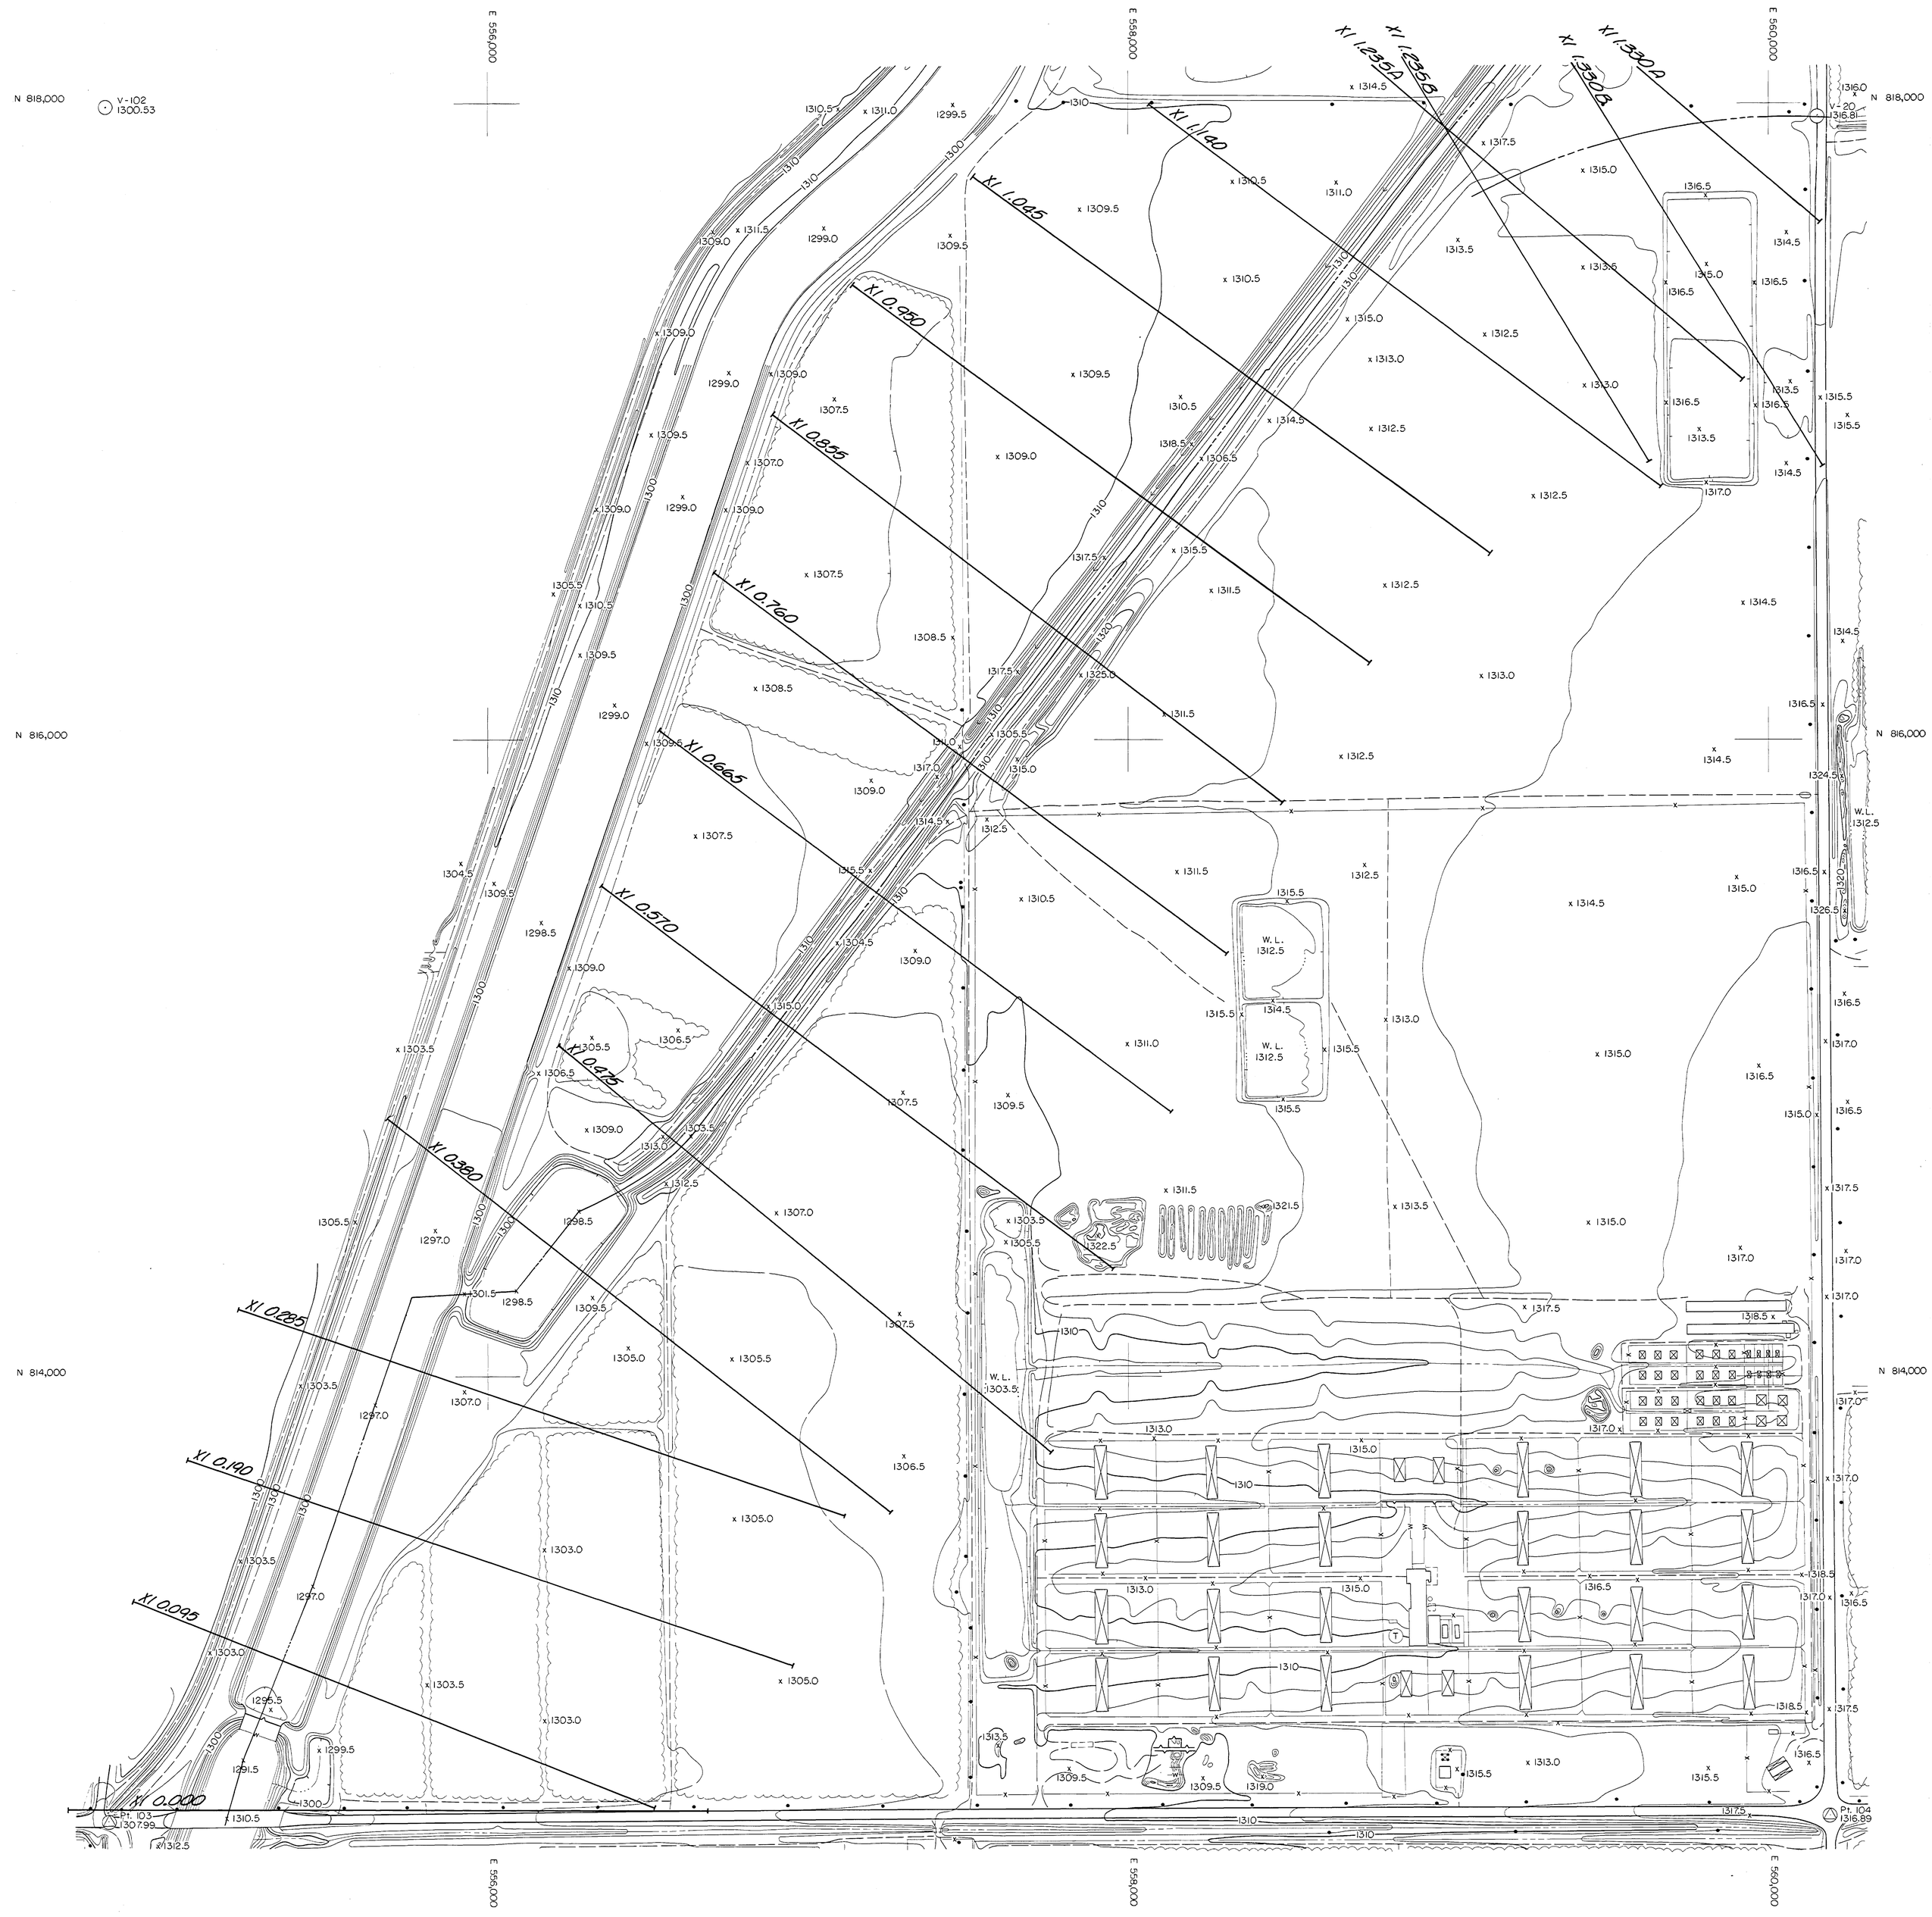

QUEEN CREEK AREA DRAINAGE MASTER STUDY

FLOOD CONTROL DISTRICT OF MARICOPA COUNTY

200' 0 200' 400'

NOVEMBER 22, 1986

FCD CONTRACT 86-23
WA JOB NO. 86328

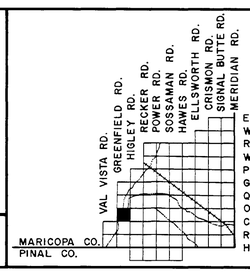

INDEX

ELLIOT RD.
WARNER RD.
RAY RD.
WILLIAMS FIELD RD.
PECOS RD.
GERMANN RD.
QUEEN CREEK RD.
OCOTILLO RD.
CHANDLER HEIGHTS RD.
RIGGS RD.
HUNT HIGHWAY

SECTION 22
T. 2 S., R. 6 E.

WOOD & ASSOCIATES, INC.
CONSULTING CIVIL ENGINEERS

4105 N. 20th Street • Suite 130 • Phoenix, Arizona • (602) 957-3149

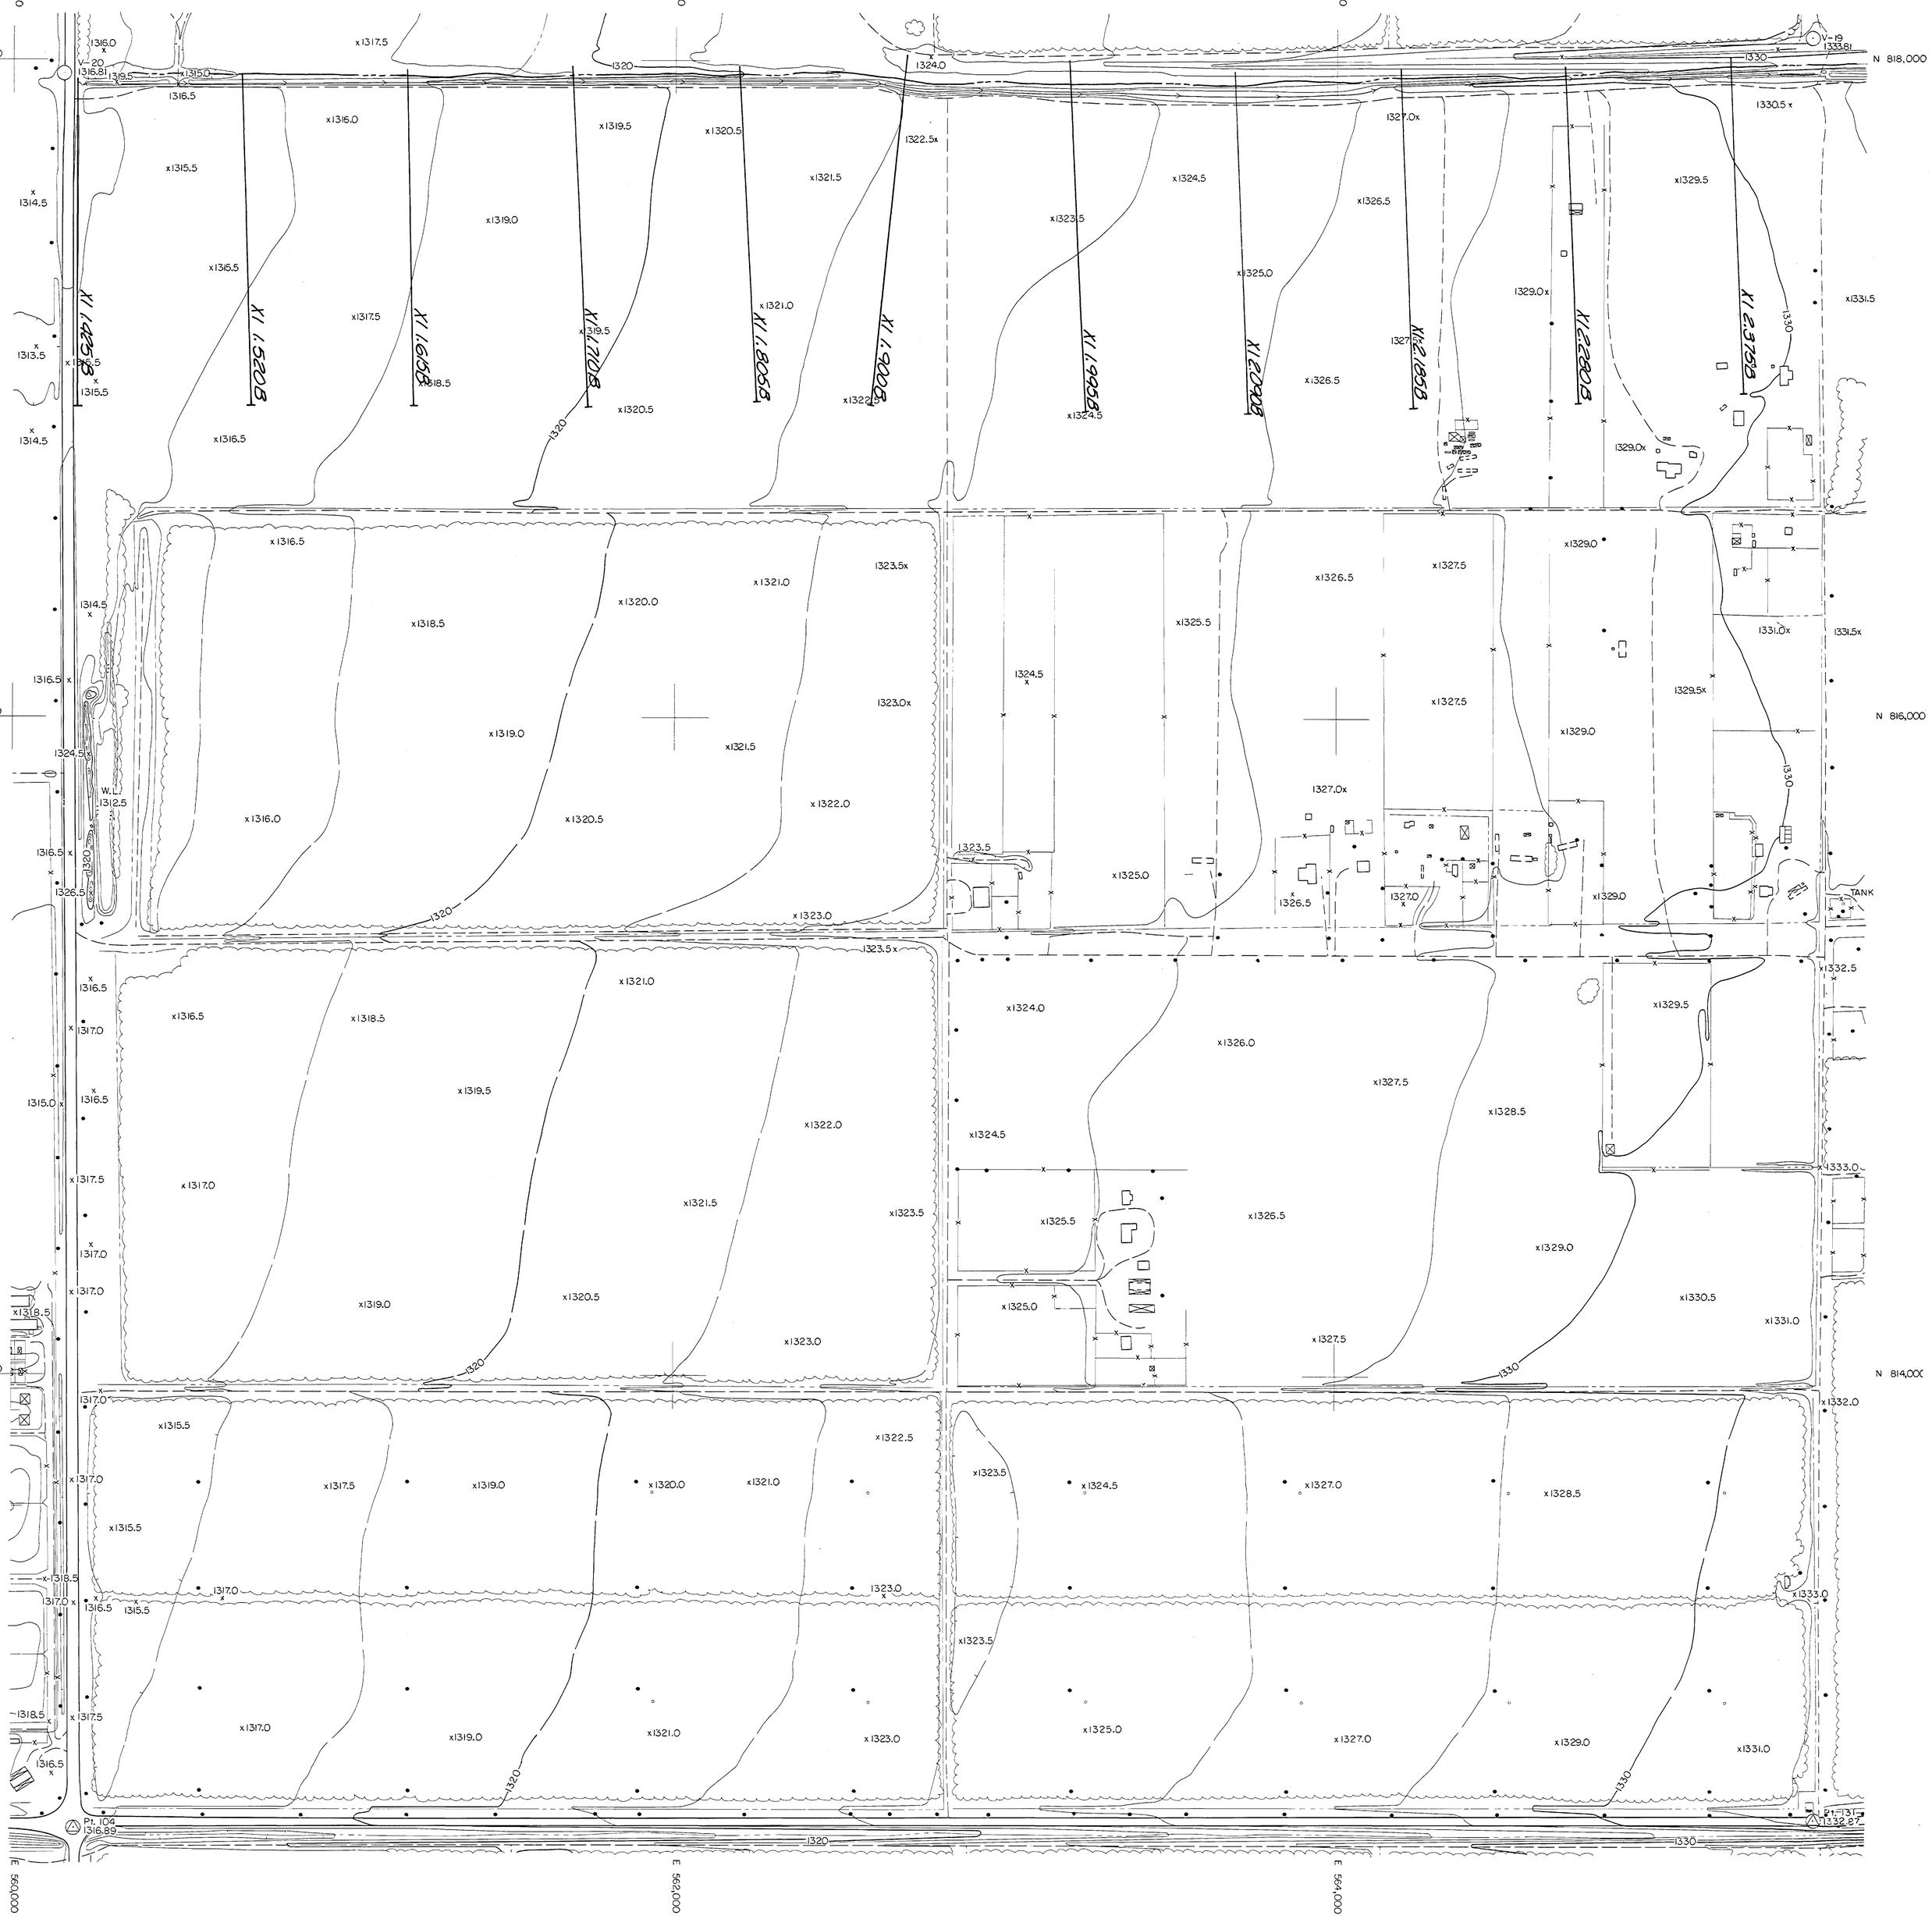

QUEEN CREEK AREA DRAINAGE MASTER STUDY

FLOOD CONTROL DISTRICT OF MARICOPA COUNTY

200' 0 200' 400'

OCTOBER 19, 1986

FCD CONTRACT 86-23
WA JOB NO. 86328

INDEX

VAL VISTA RD.
GREENFIELD RD.
HIGLEY RD.
RECKER RD.
POWER RD.
SOSSAMAN RD.
HAWES RD.
ELLSWORTH RD.
CRISMON RD.
SIGNAL BUTTE RD.
MERIDIAN RD.

ELLIOT RD.
WARNER RD.
RAY RD.
WILLIAMS FIELD RD.
PECOS RD.
GERMANN RD.
QUEEN CREEK RD.
OCOTILLO RD.
CHANDLER HEIGHTS RD.
RIGGS RD.
HUNT HIGHWAY

MARICOPA CO.
PINAL CO.

SECTION 23
T. 2 S., R. 6 E.

WOOD & ASSOCIATES, INC.
CONSULTING CIVIL ENGINEERS

4105 N. 20th Street • Suite 130 • Phoenix, Arizona • (602) 957-3149

QUEEN CREEK AREA DRAINAGE MASTER STUDY

FLOOD CONTROL DISTRICT OF MARICOPA COUNTY

200' 0 200' 400'

OCTOBER 19, 1986

FCD CONTRACT 86-23
WA JOB NO. 86328

INDEX

VAL VISTA RD.
GREENFIELD RD.
HIGLEY RD.
RECKER RD.
POWER RD.
SOSSAMAN RD.
HAWES RD.
ELLSWORTH RD.
CRISMON RD.
SIGNAL BUTTE RD.
MERIDIAN RD.

ELLIOT RD.
WARNER RD.
RAY RD.
WILLIAMS FIELD RD.
PECOS RD.
GERMANN RD.
QUEEN CREEK RD.
OCOTILLO RD.
CHANDLER HEIGHTS RD.
RIGGS RD.
HUNT HIGHWAY

MARICOPA CO.
PINAL CO.

SECTION 24
T. 2 S., R. 6 E.

WOOD & ASSOCIATES, INC.
CONSULTING CIVIL ENGINEERS
4105 N. 20th Street • Suite 130 • Phoenix, Arizona • (602) 957-3149

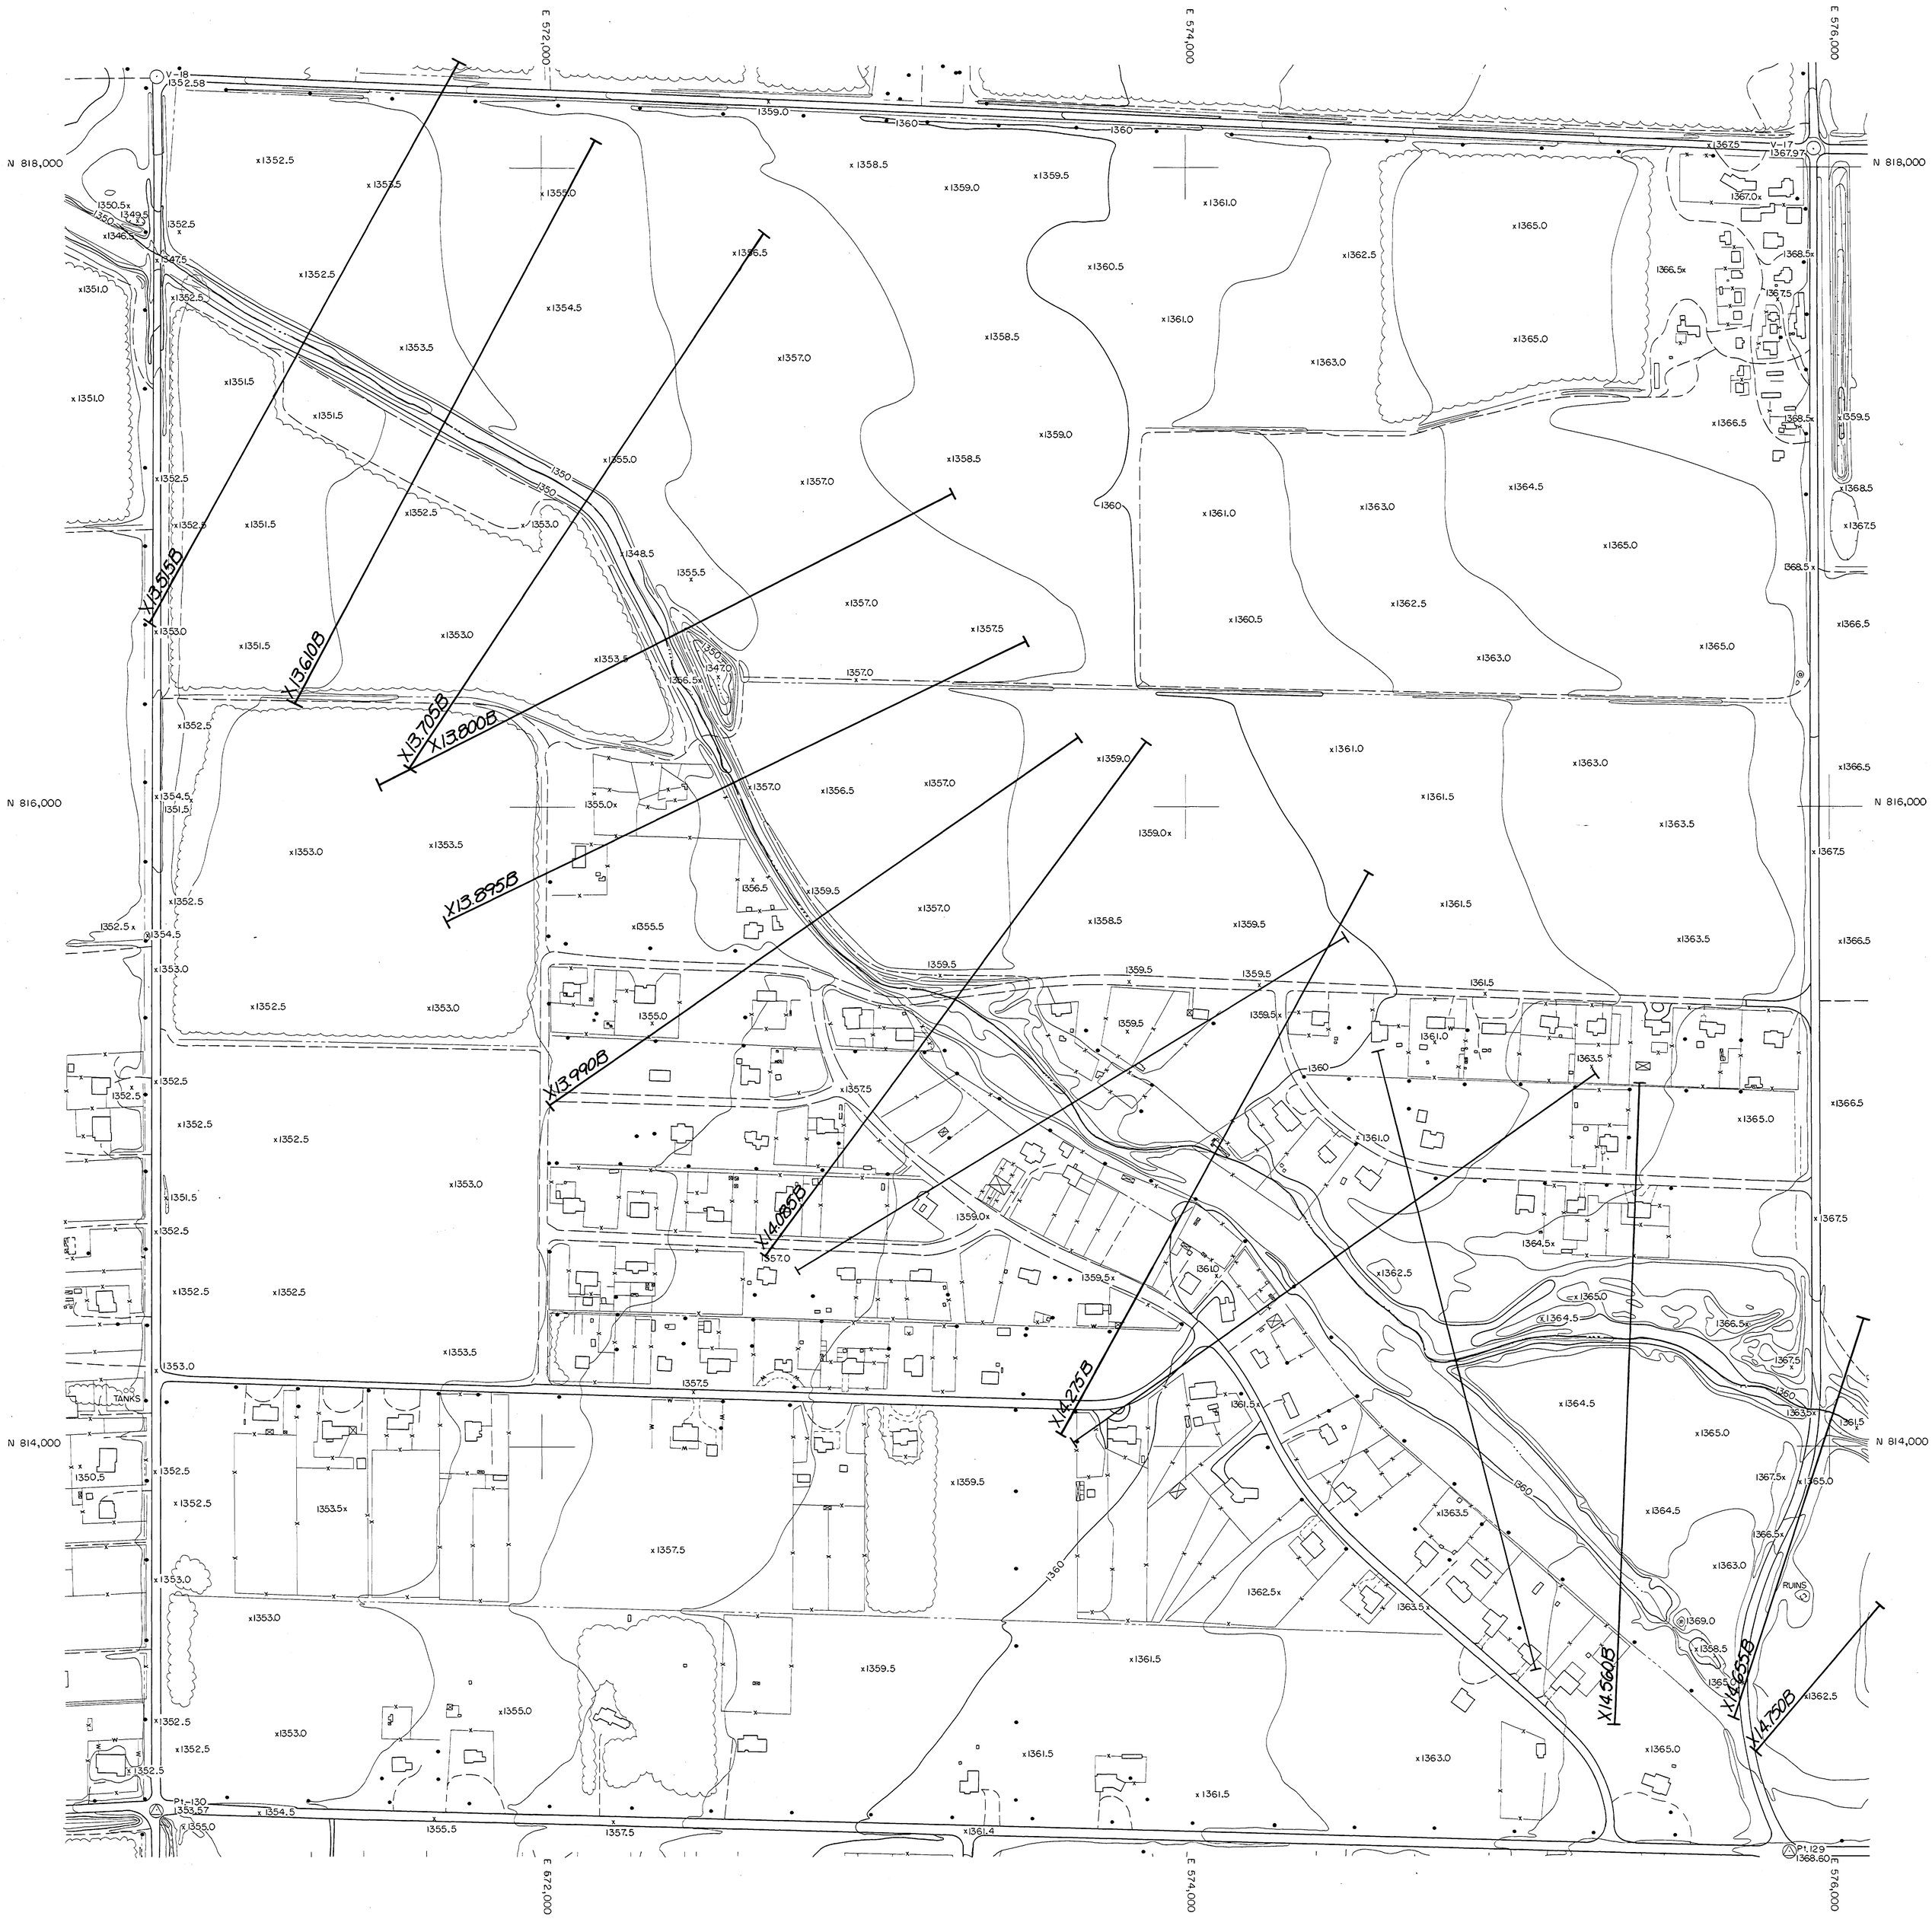

QUEEN CREEK AREA DRAINAGE MASTER STUDY

FLOOD CONTROL DISTRICT OF MARICOPA COUNTY

200' 0 200' 400'

NOVEMBER 22, 1986

FCD CONTRACT 86-23
WA JOB NO. 86328

INDEX

VAL VISTA RD.
GREENFIELD RD.
HIGLEY RD.
RECKER RD.
POWER RD.
SOSSAMAN RD.
HAWES RD.
ELLSWORTH RD.
CRISMON RD.
SIGNAL BUTTE RD.
MERIDIAN RD.

ELLIOT RD.
WARNER RD.
RAY RD.
WILLIAMS FIELD RD.
PECOS RD.
GERMANN RD.
QUEEN CREEK RD.
OCOTILLO RD.
CHANDLER HEIGHTS RD.
RIGGS RD.
HUNT HIGHWAY

MARICOPA CO.
PINAL CO.

SECTION 19
T. 2S., R. 7E.

WOOD & ASSOCIATES, INC.
CONSULTING CIVIL ENGINEERS

4105 N. 20th Street • Suite 130 • Phoenix, Arizona • (602) 957-3149

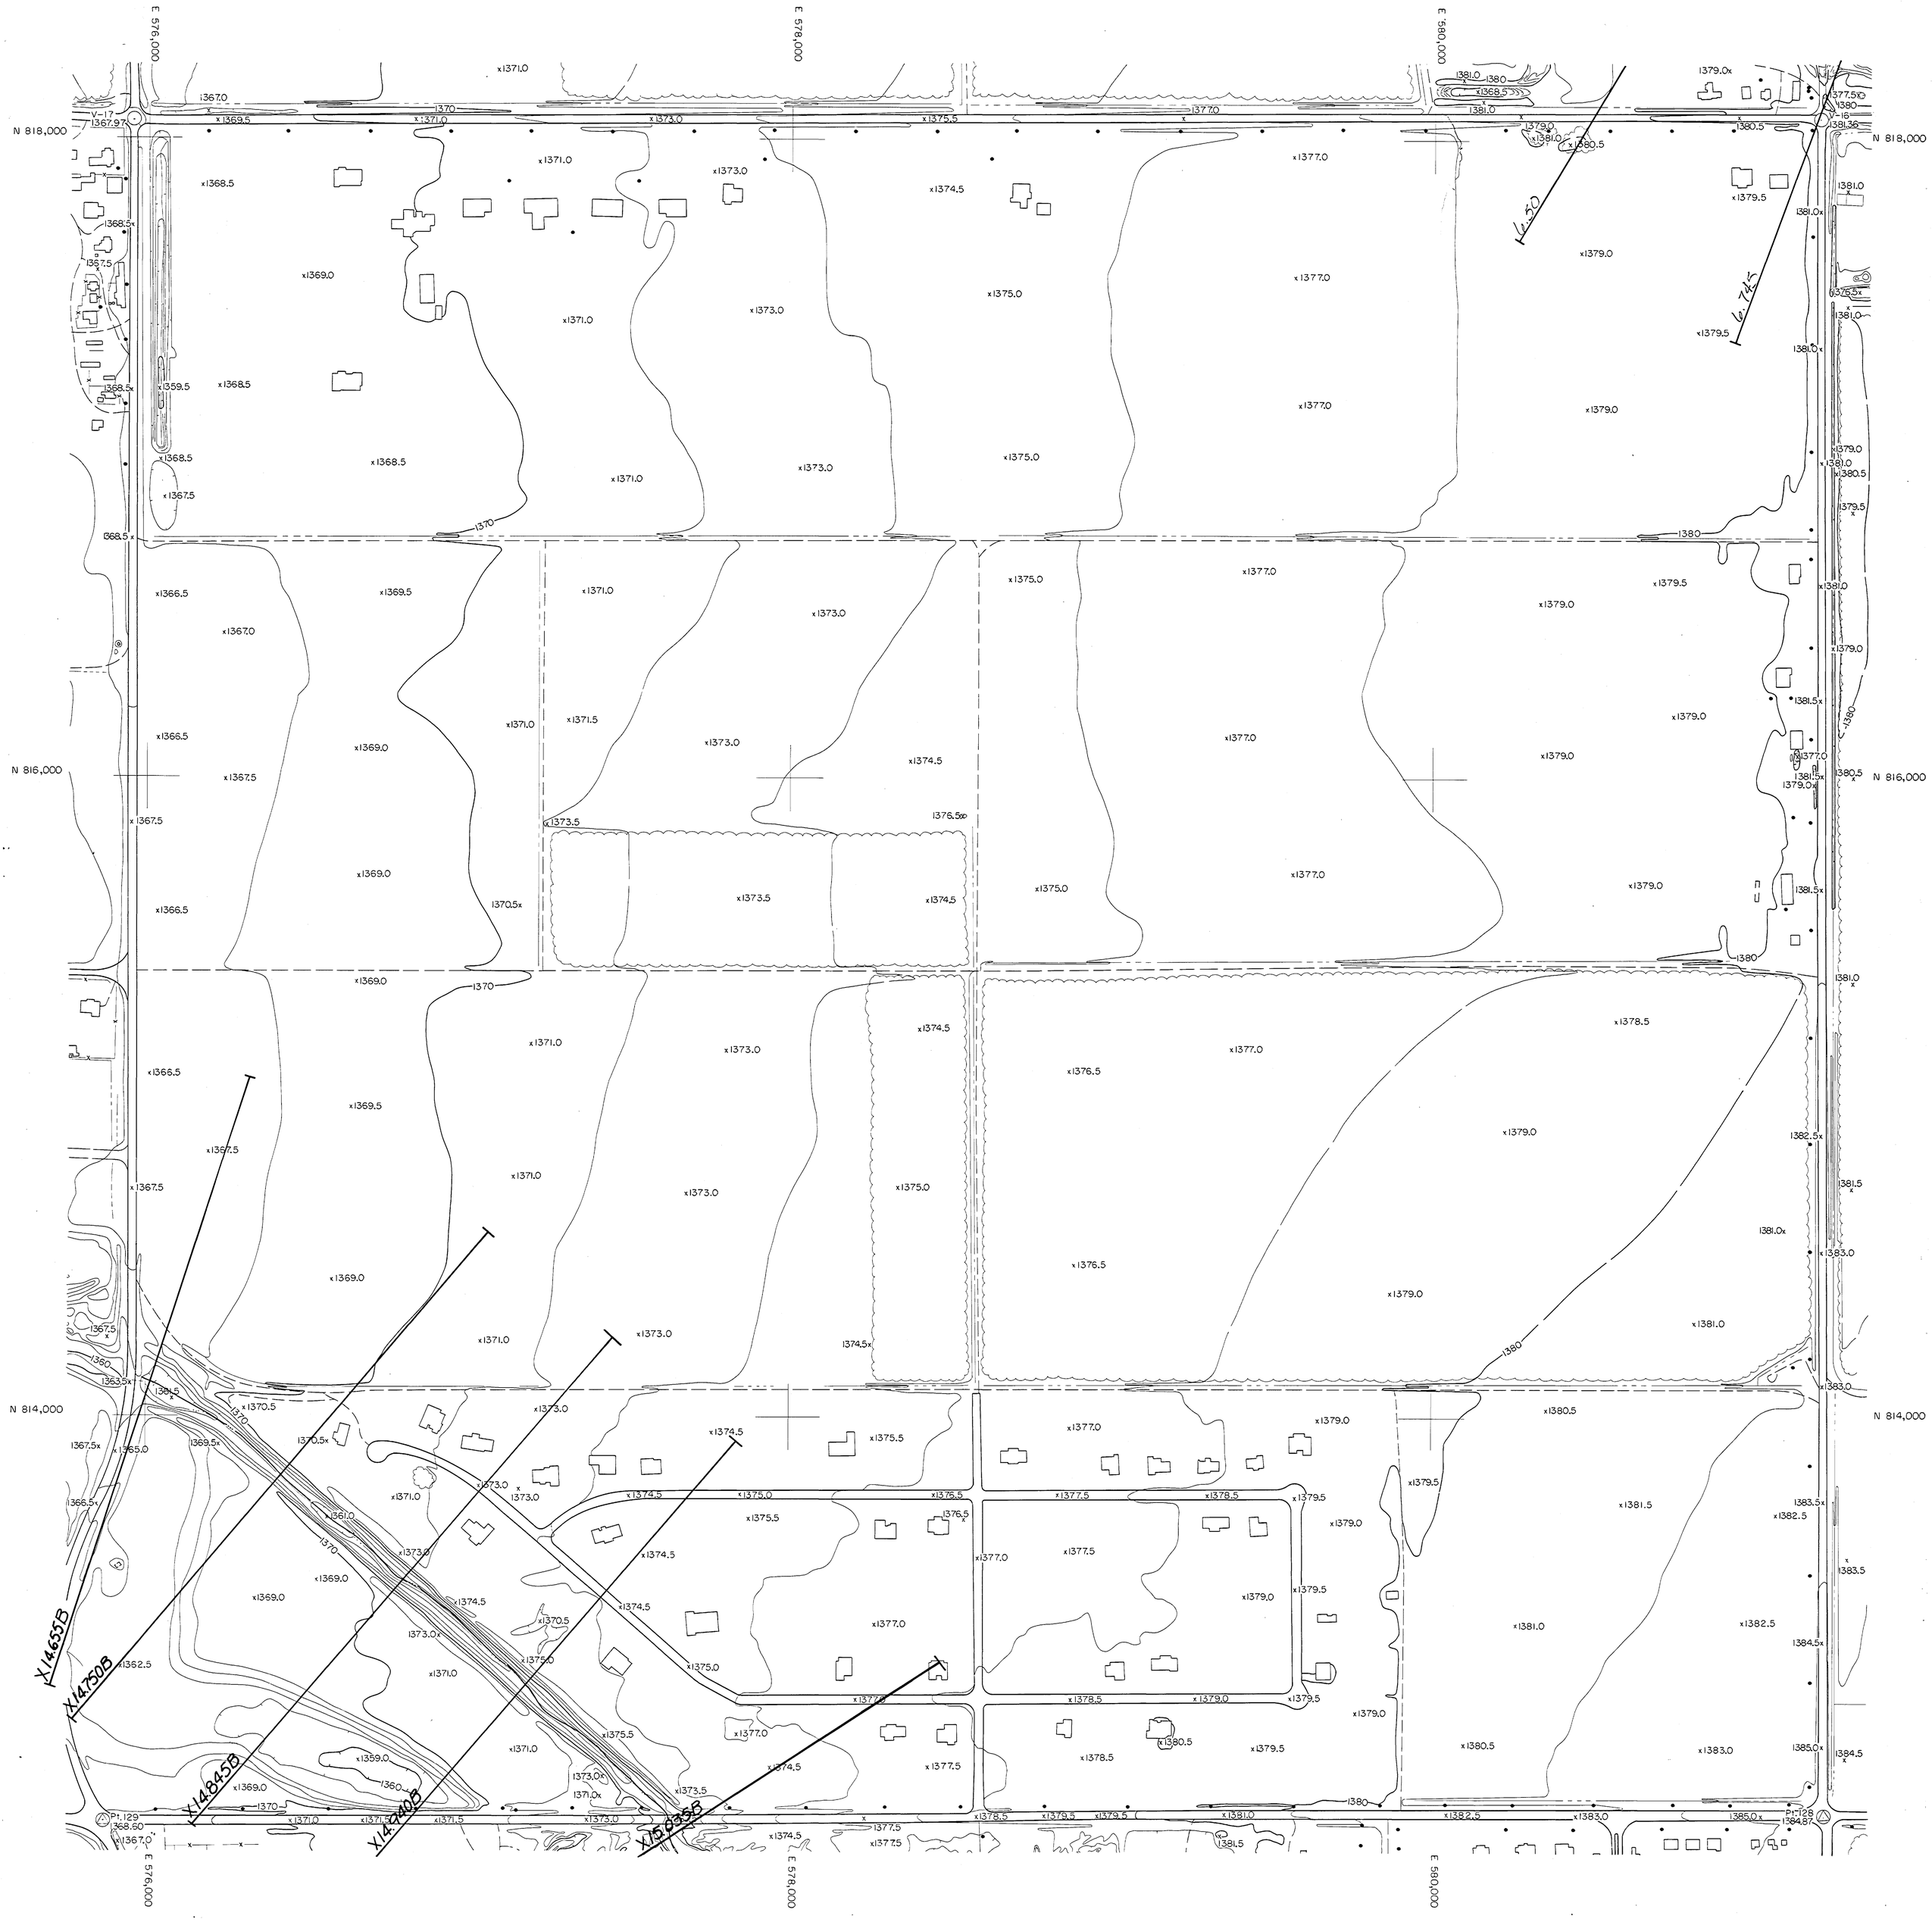

QUEEN CREEK AREA DRAINAGE MASTER STUDY

FLOOD CONTROL DISTRICT OF MARICOPA COUNTY

200' 0 200' 400'

OCTOBER 19, 1986

FCD CONTRACT 86-23
WA JOB NO. 86328

INDEX

VAL VISTA RD.
GREENFIELD RD.
HIGLEY RD.
RECKER RD.
POWER RD.
SOSSAMAN RD.
HAWES RD.
ELLSWORTH RD.
CRISMON RD.
SIGNAL BUTTE RD.
MERIDIAN RD.

ELLIOT RD.
WARNER RD.
RAY RD.
WILLIAMS FIELD RD.
PECOS RD.
GERMANN RD.
QUEEN CREEK RD.
OCOTILLO RD.
CHANDLER HEIGHTS RD.
RIGGS RD.
HUNT HIGHWAY

MARICOPA CO.
PINAL CO.

SECTION 20
T. 2 S., R. 7 E.

WOOD & ASSOCIATES, INC.
CONSULTING CIVIL ENGINEERS

4105 N. 20th Street • Suite 130 • Phoenix, Arizona • (602) 957-3149

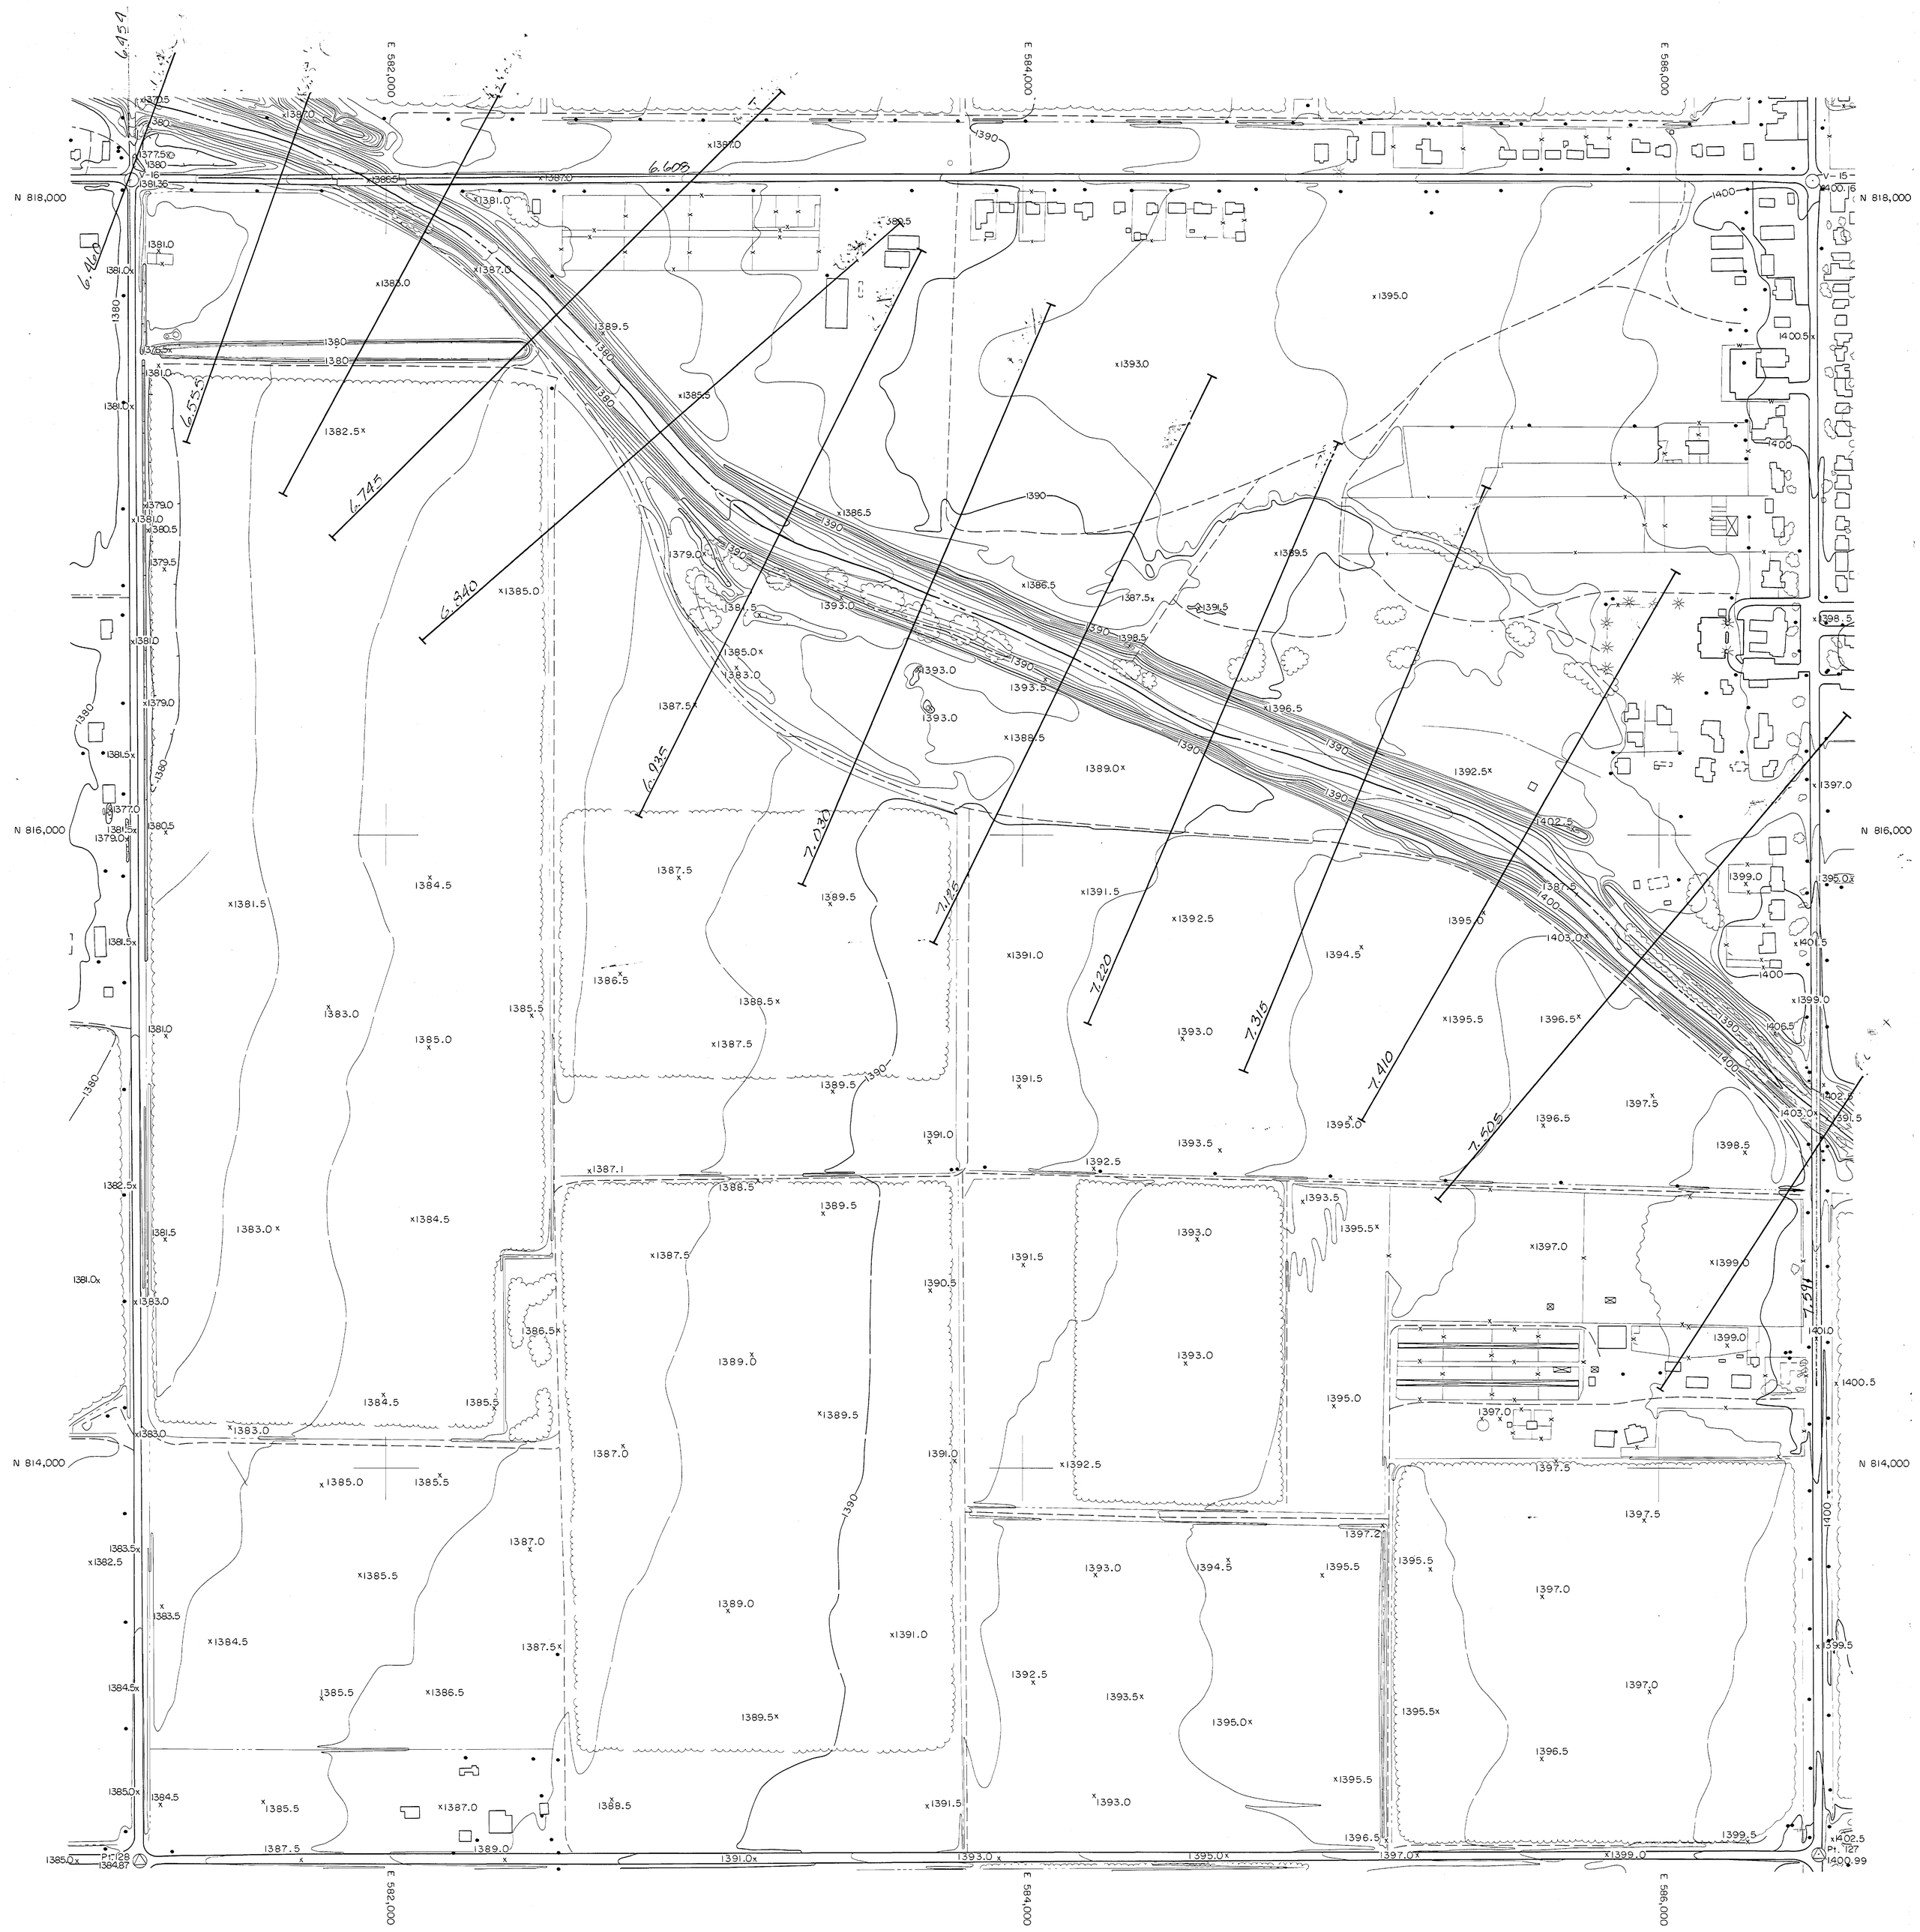

QUEEN CREEK AREA DRAINAGE MASTER STUDY

FLOOD CONTROL DISTRICT OF MARICOPA COUNTY

200' 0 200' 400'

NOVEMBER 22, 1986

FCD CONTRACT 86-23
WA JOB NO. 86328

INDEX

VAL VISTA RD.
GREENFIELD RD.
HIGLEY RD.
RECKER RD.
POWER RD.
SOSSAMAN RD.
HAWES RD.
ELLSWORTH RD.
CRISMON RD.
SIGNAL BUTTE RD.
MERIDIAN RD.

ELLIOT RD.
WARNER RD.
RAY RD.
WILLIAMS FIELD RD.
PECOS RD.
GERMANN RD.
QUEEN CREEK RD.
OCOTILLO RD.
CHANDLER HEIGHTS RD.
RIGGS RD.
HUNT HIGHWAY

MARICOPA CO.
PINAL CO.

SECTION 21
T. 2 S., R. 7 E.

WOOD & ASSOCIATES, INC.
CONSULTING CIVIL ENGINEERS

4105 N. 20th Street • Suite 130 • Phoenix, Arizona • (602) 957-3149

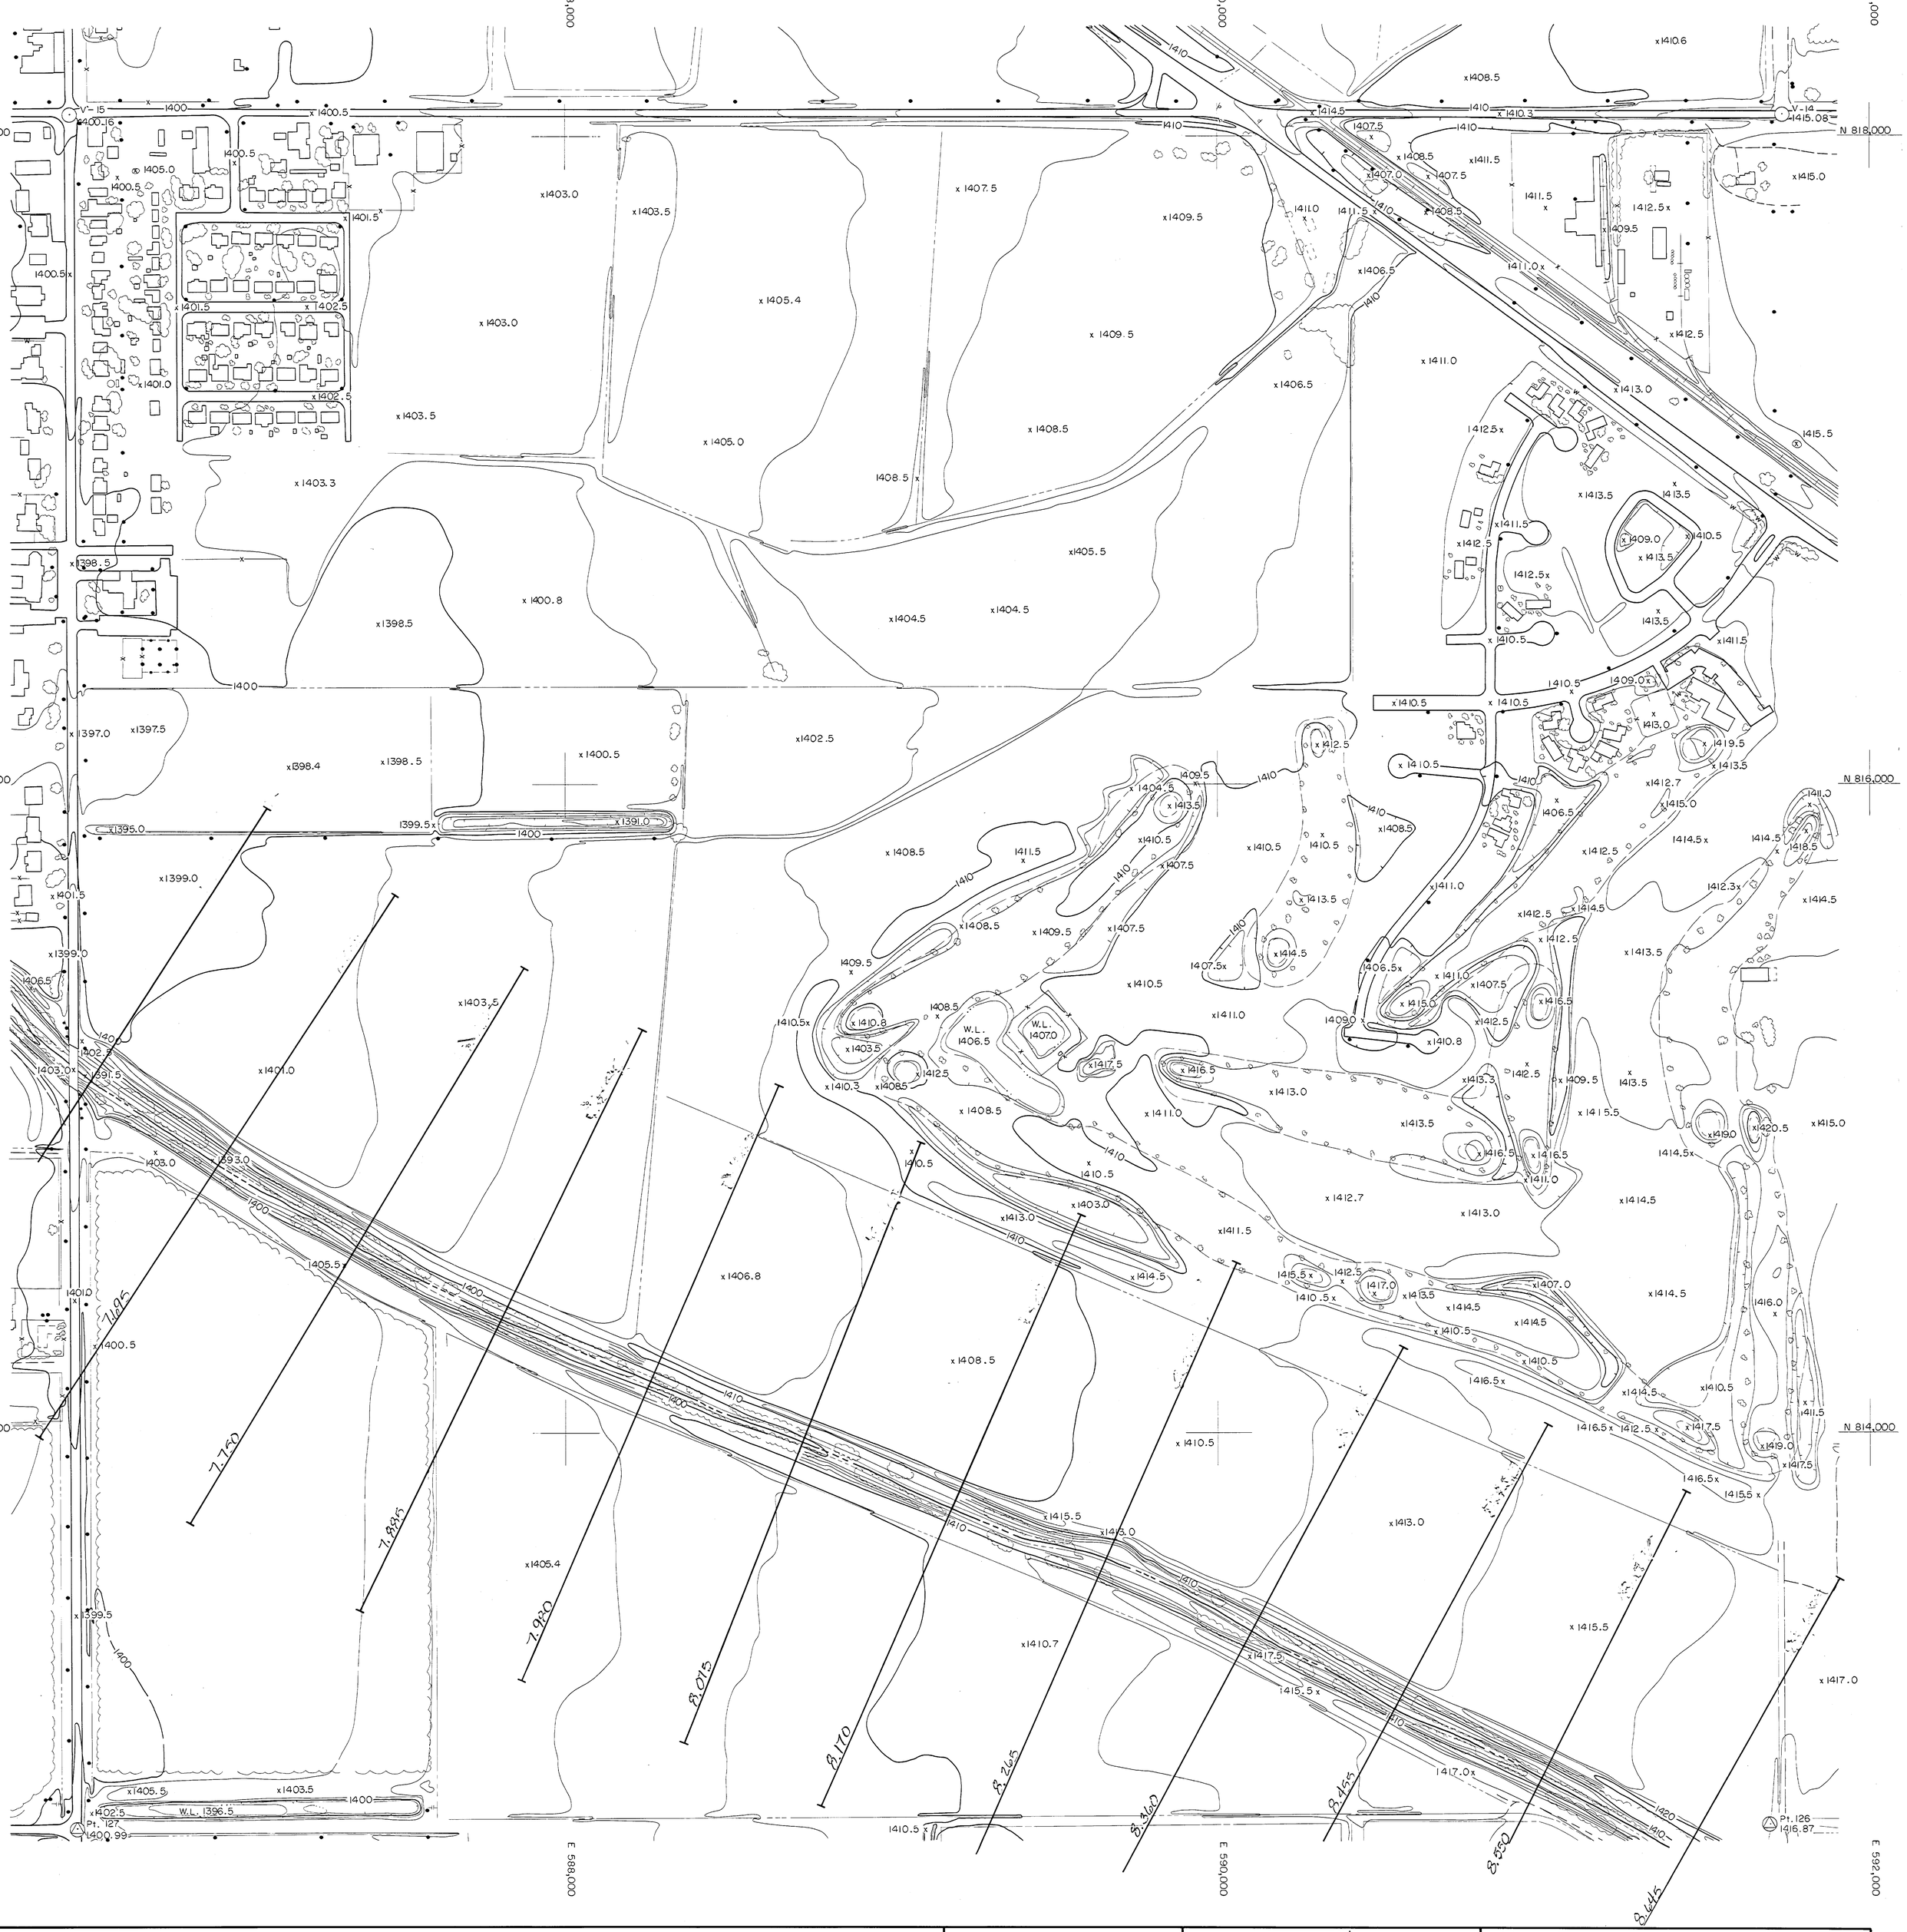

QUEEN CREEK AREA DRAINAGE MASTER STUDY

FLOOD CONTROL DISTRICT OF MARICOPA COUNTY

200' 0 200' 400'

OCTOBER 19, 1986

FCD CONTRACT 86-23
WA JOB NO. 86328

INDEX

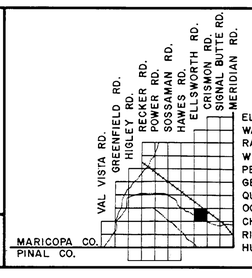

ELLIOT RD.
WARNER RD.
RAY RD.
WILLIAMS FIELD RD.
PECOS RD.
GERMANN RD.
QUEEN CREEK RD.
OCOTILLO RD.
CHANDLER HEIGHTS RD.
RIGGS RD.
HUNT HIGHWAY

SECTION 22
T.2S., R.7E.

WOOD & ASSOCIATES, INC.
CONSULTING CIVIL ENGINEERS
4105 N. 20th Street • Suite 130 • Phoenix, Arizona • (602) 957-3149

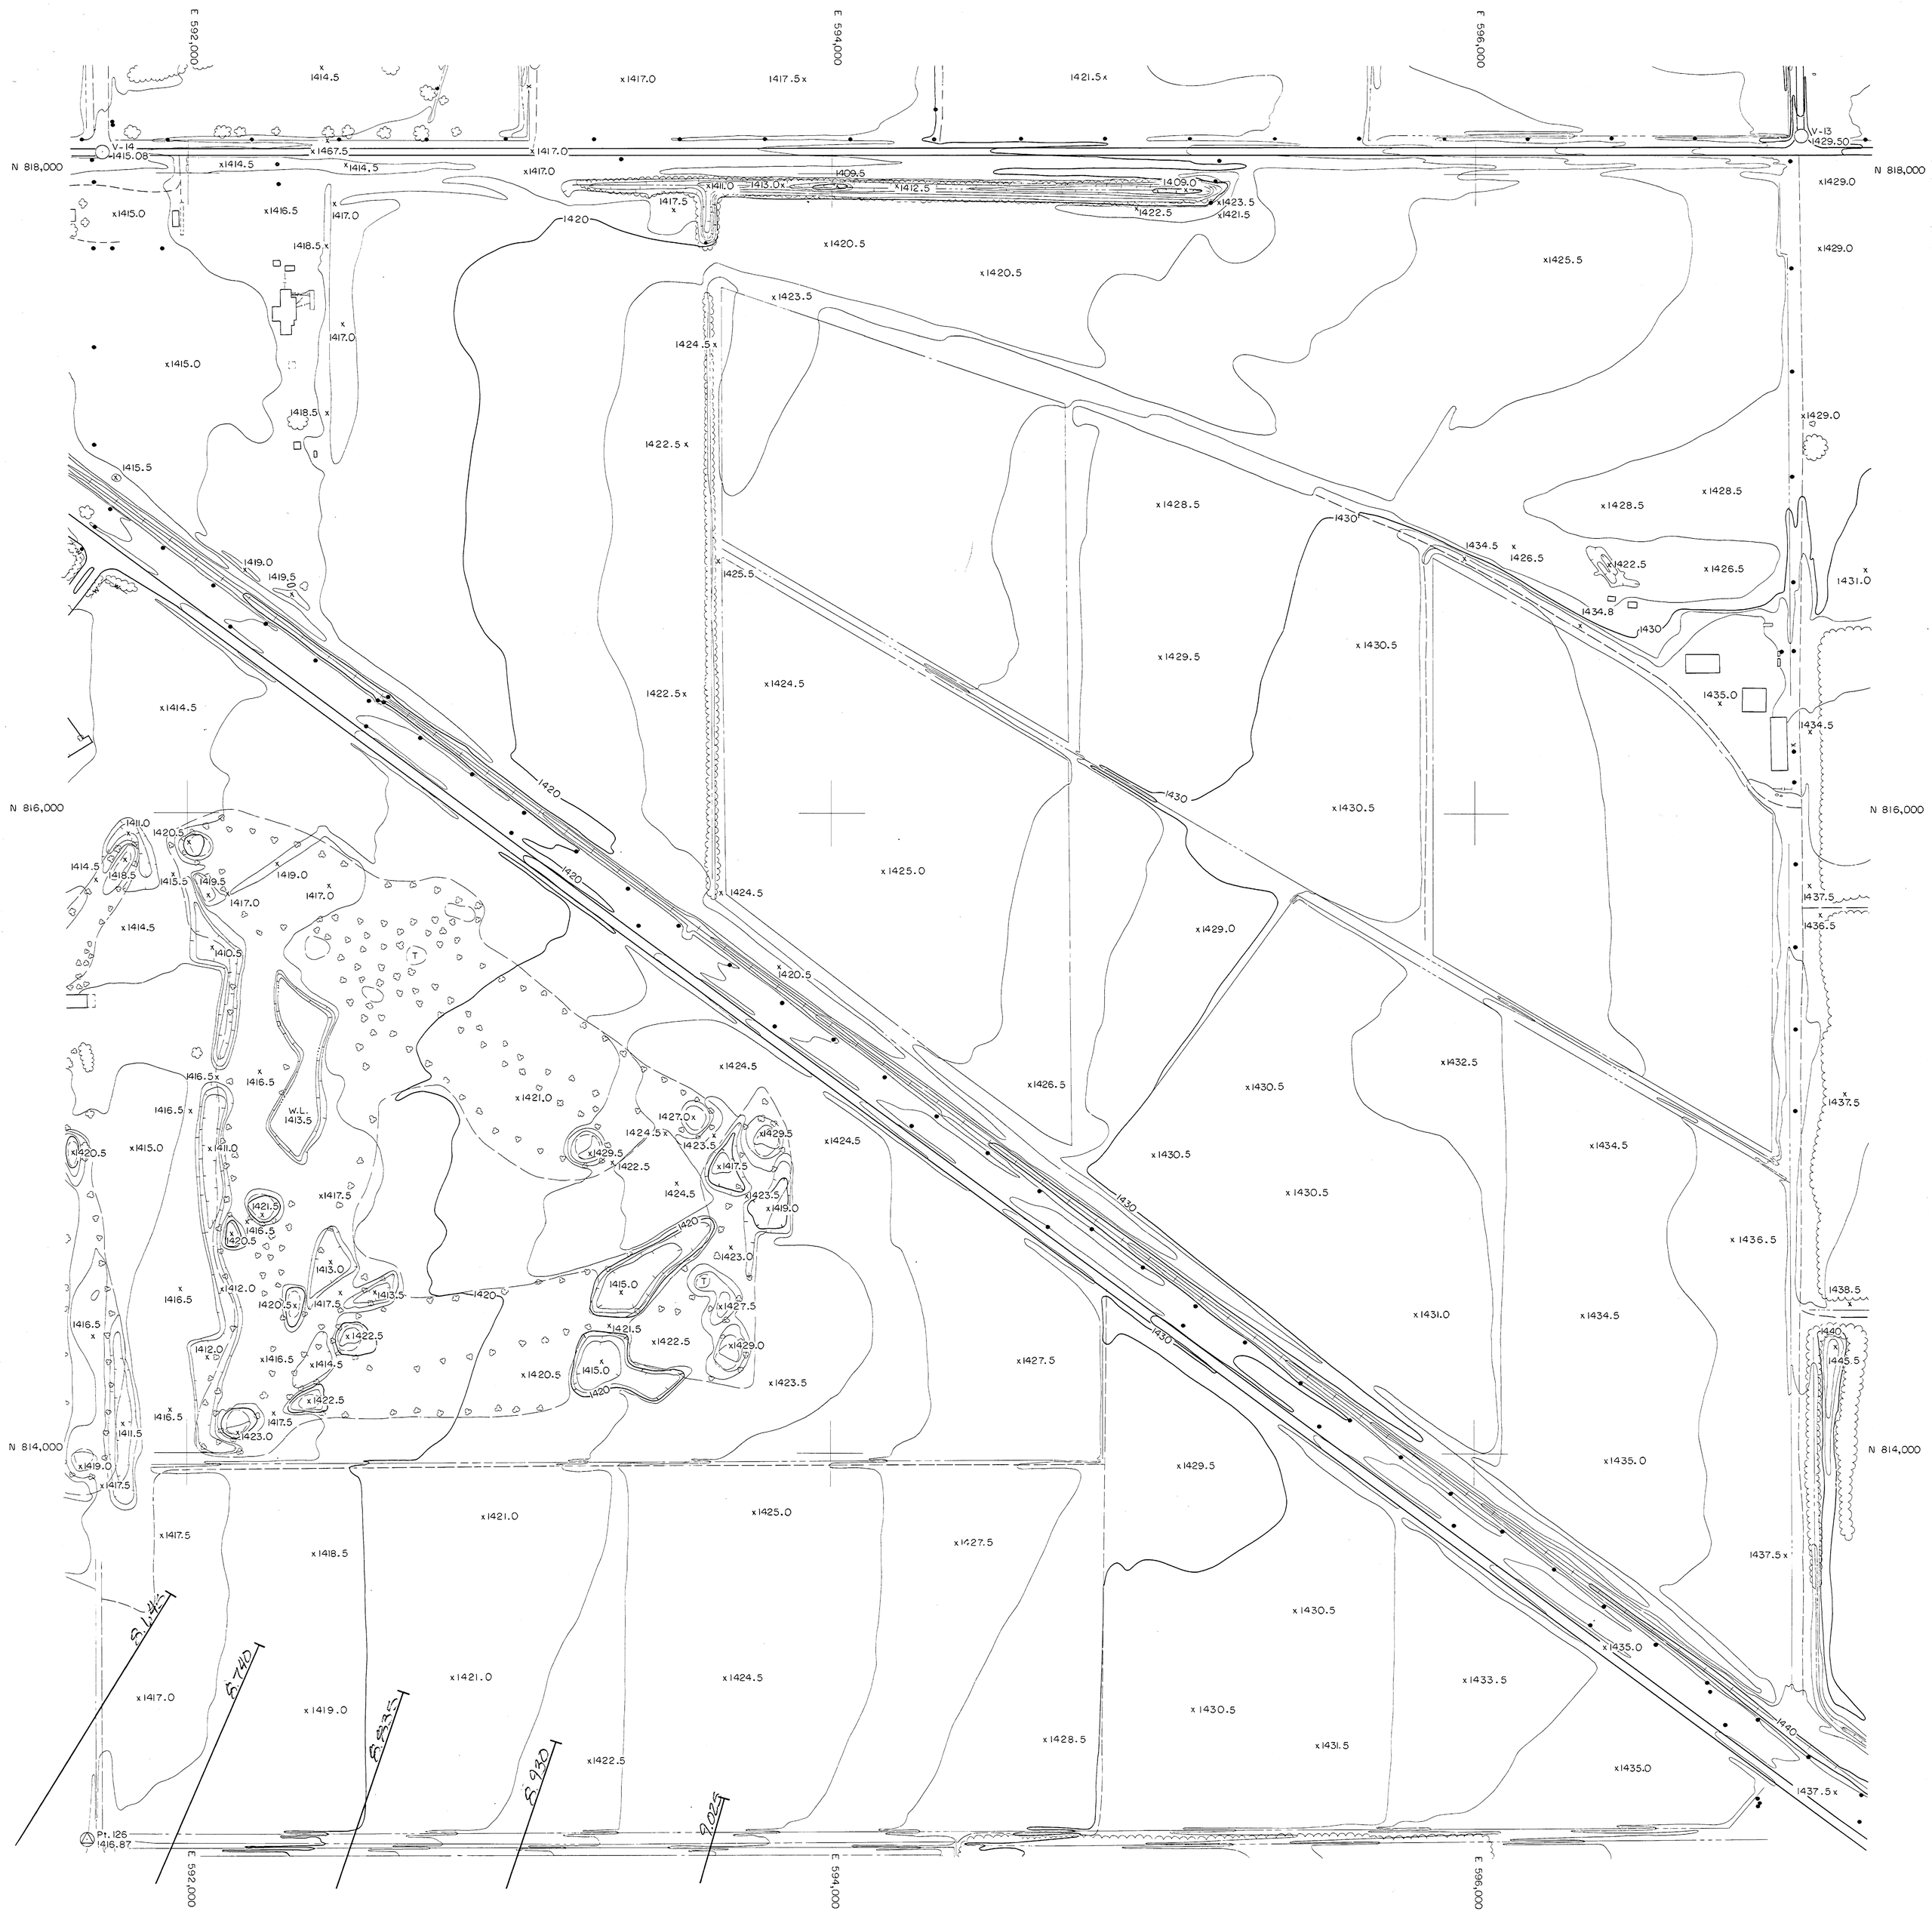

QUEEN CREEK AREA DRAINAGE MASTER STUDY

FLOOD CONTROL DISTRICT OF MARICOPA COUNTY

200' 0 200' 400'

NOVEMBER 22, 1986

FCD CONTRACT 86-23
WA JOB NO. 86328

INDEX

VAL VISTA RD.
GREENFIELD RD.
HIGLEY RD.
RECKER RD.
POWER RD.
SOSSAMAN RD.
HAWES RD.
ELLSWORTH RD.
CRISMON RD.
SIGNAL BUTTE RD.
MERIDIAN RD.

ELLIOT RD.
WARNER RD.
RAY RD.
WILLIAMS FIELD RD.
PECOS RD.
GERMANN RD.
QUEEN CREEK RD.
OCOTILLO RD.
CHANDLER HEIGHTS RD.
RIGGS RD.
HUNT HIGHWAY

MARICOPA CO.
PINAL CO.

SECTION 23
T. 2 S., R. 7 E.

WOOD & ASSOCIATES, INC.
CONSULTING CIVIL ENGINEERS

4105 N. 20th Street • Suite 130 • Phoenix, Arizona • (602) 957-3149

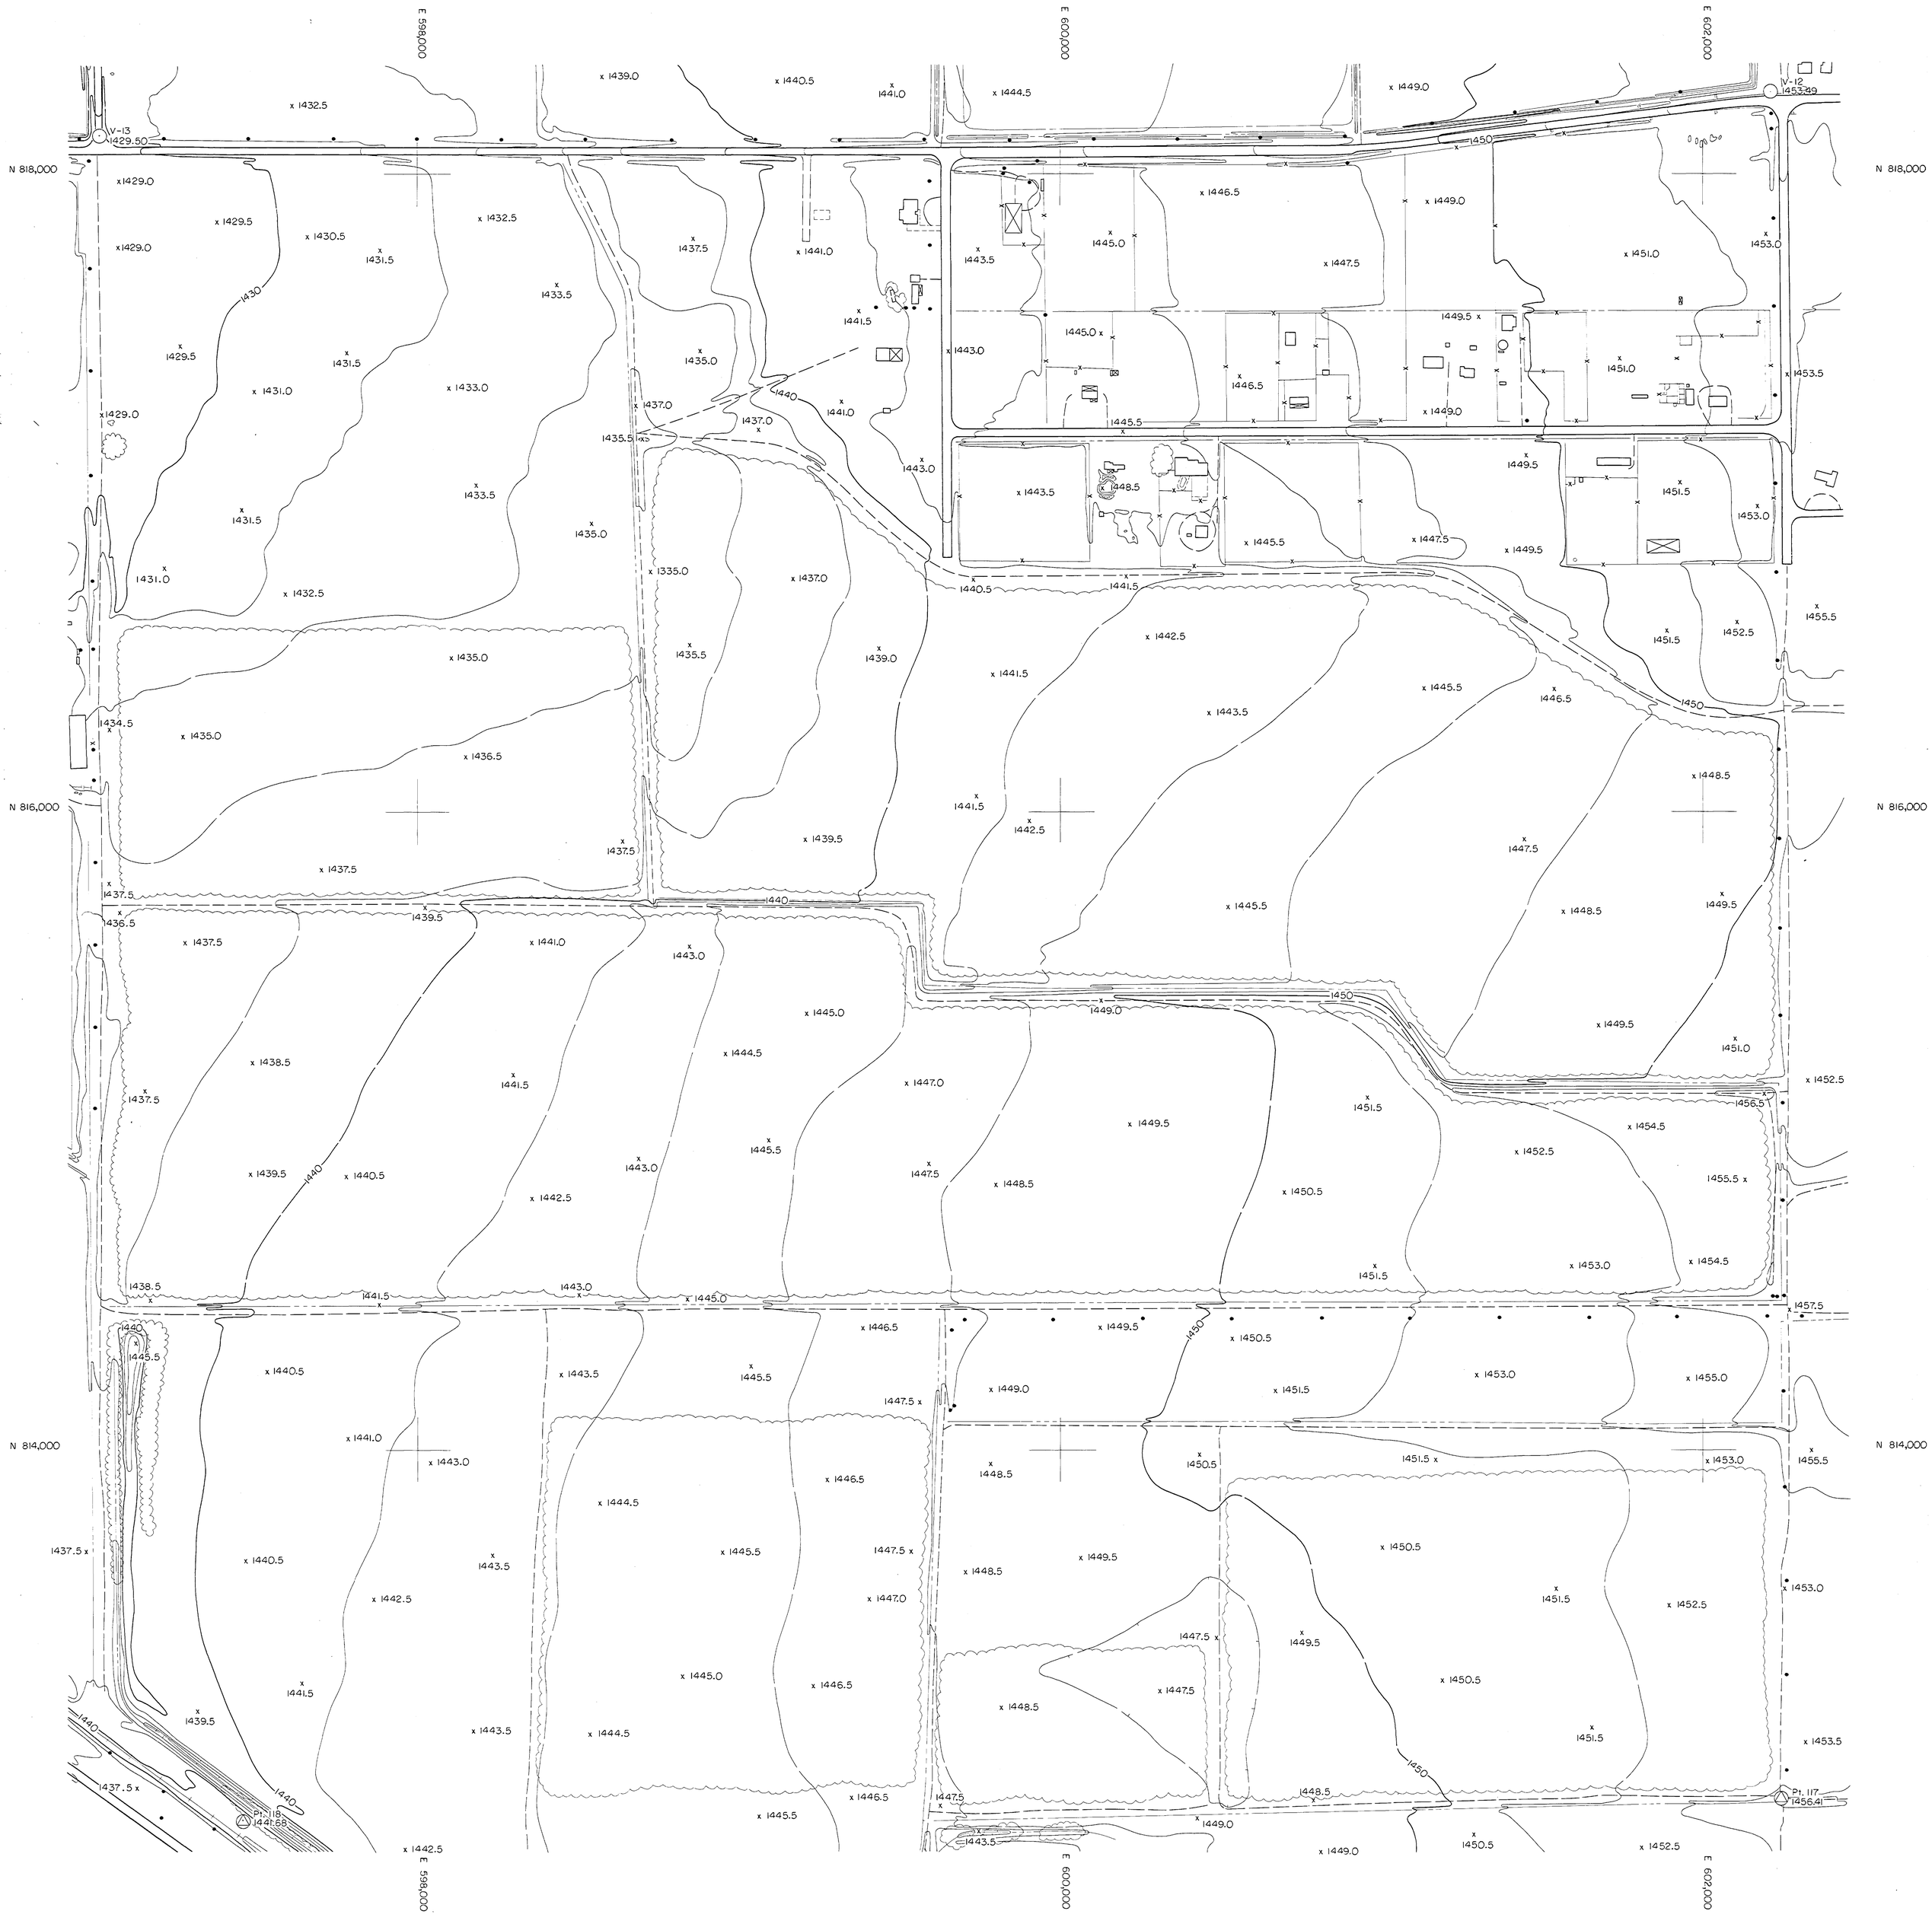

QUEEN CREEK AREA DRAINAGE MASTER STUDY

FLOOD CONTROL DISTRICT OF MARICOPA COUNTY

200' 0 200' 400'

OCTOBER 19, 1986

FCD CONTRACT 86-23
WA JOB NO. 86328

INDEX

VAL VISTA RD.
GREENFIELD RD.
HIGLEY RD.
RECKER RD.
POWER RD.
SOSSAMAN RD.
HAWES RD.
ELLSWORTH RD.
CRISMON RD.
SIGNAL BUTTE RD.
MERIDIAN RD.

ELLIOT RD.
WARNER RD.
RAY RD.
WILLIAMS FIELD RD.
PECOS RD.
GERMANN RD.
QUEEN CREEK RD.
OCOTILLO RD.
CHANDLER HEIGHTS RD.
RIGGS RD.
HUNT HIGHWAY

MARICOPA CO.
PINAL CO.

SECTION 24
T.2S., R.7E.

WOOD & ASSOCIATES, INC.
CONSULTING CIVIL ENGINEERS
4105 N. 20th Street • Suite 130 • Phoenix, Arizona • (602)957-3149

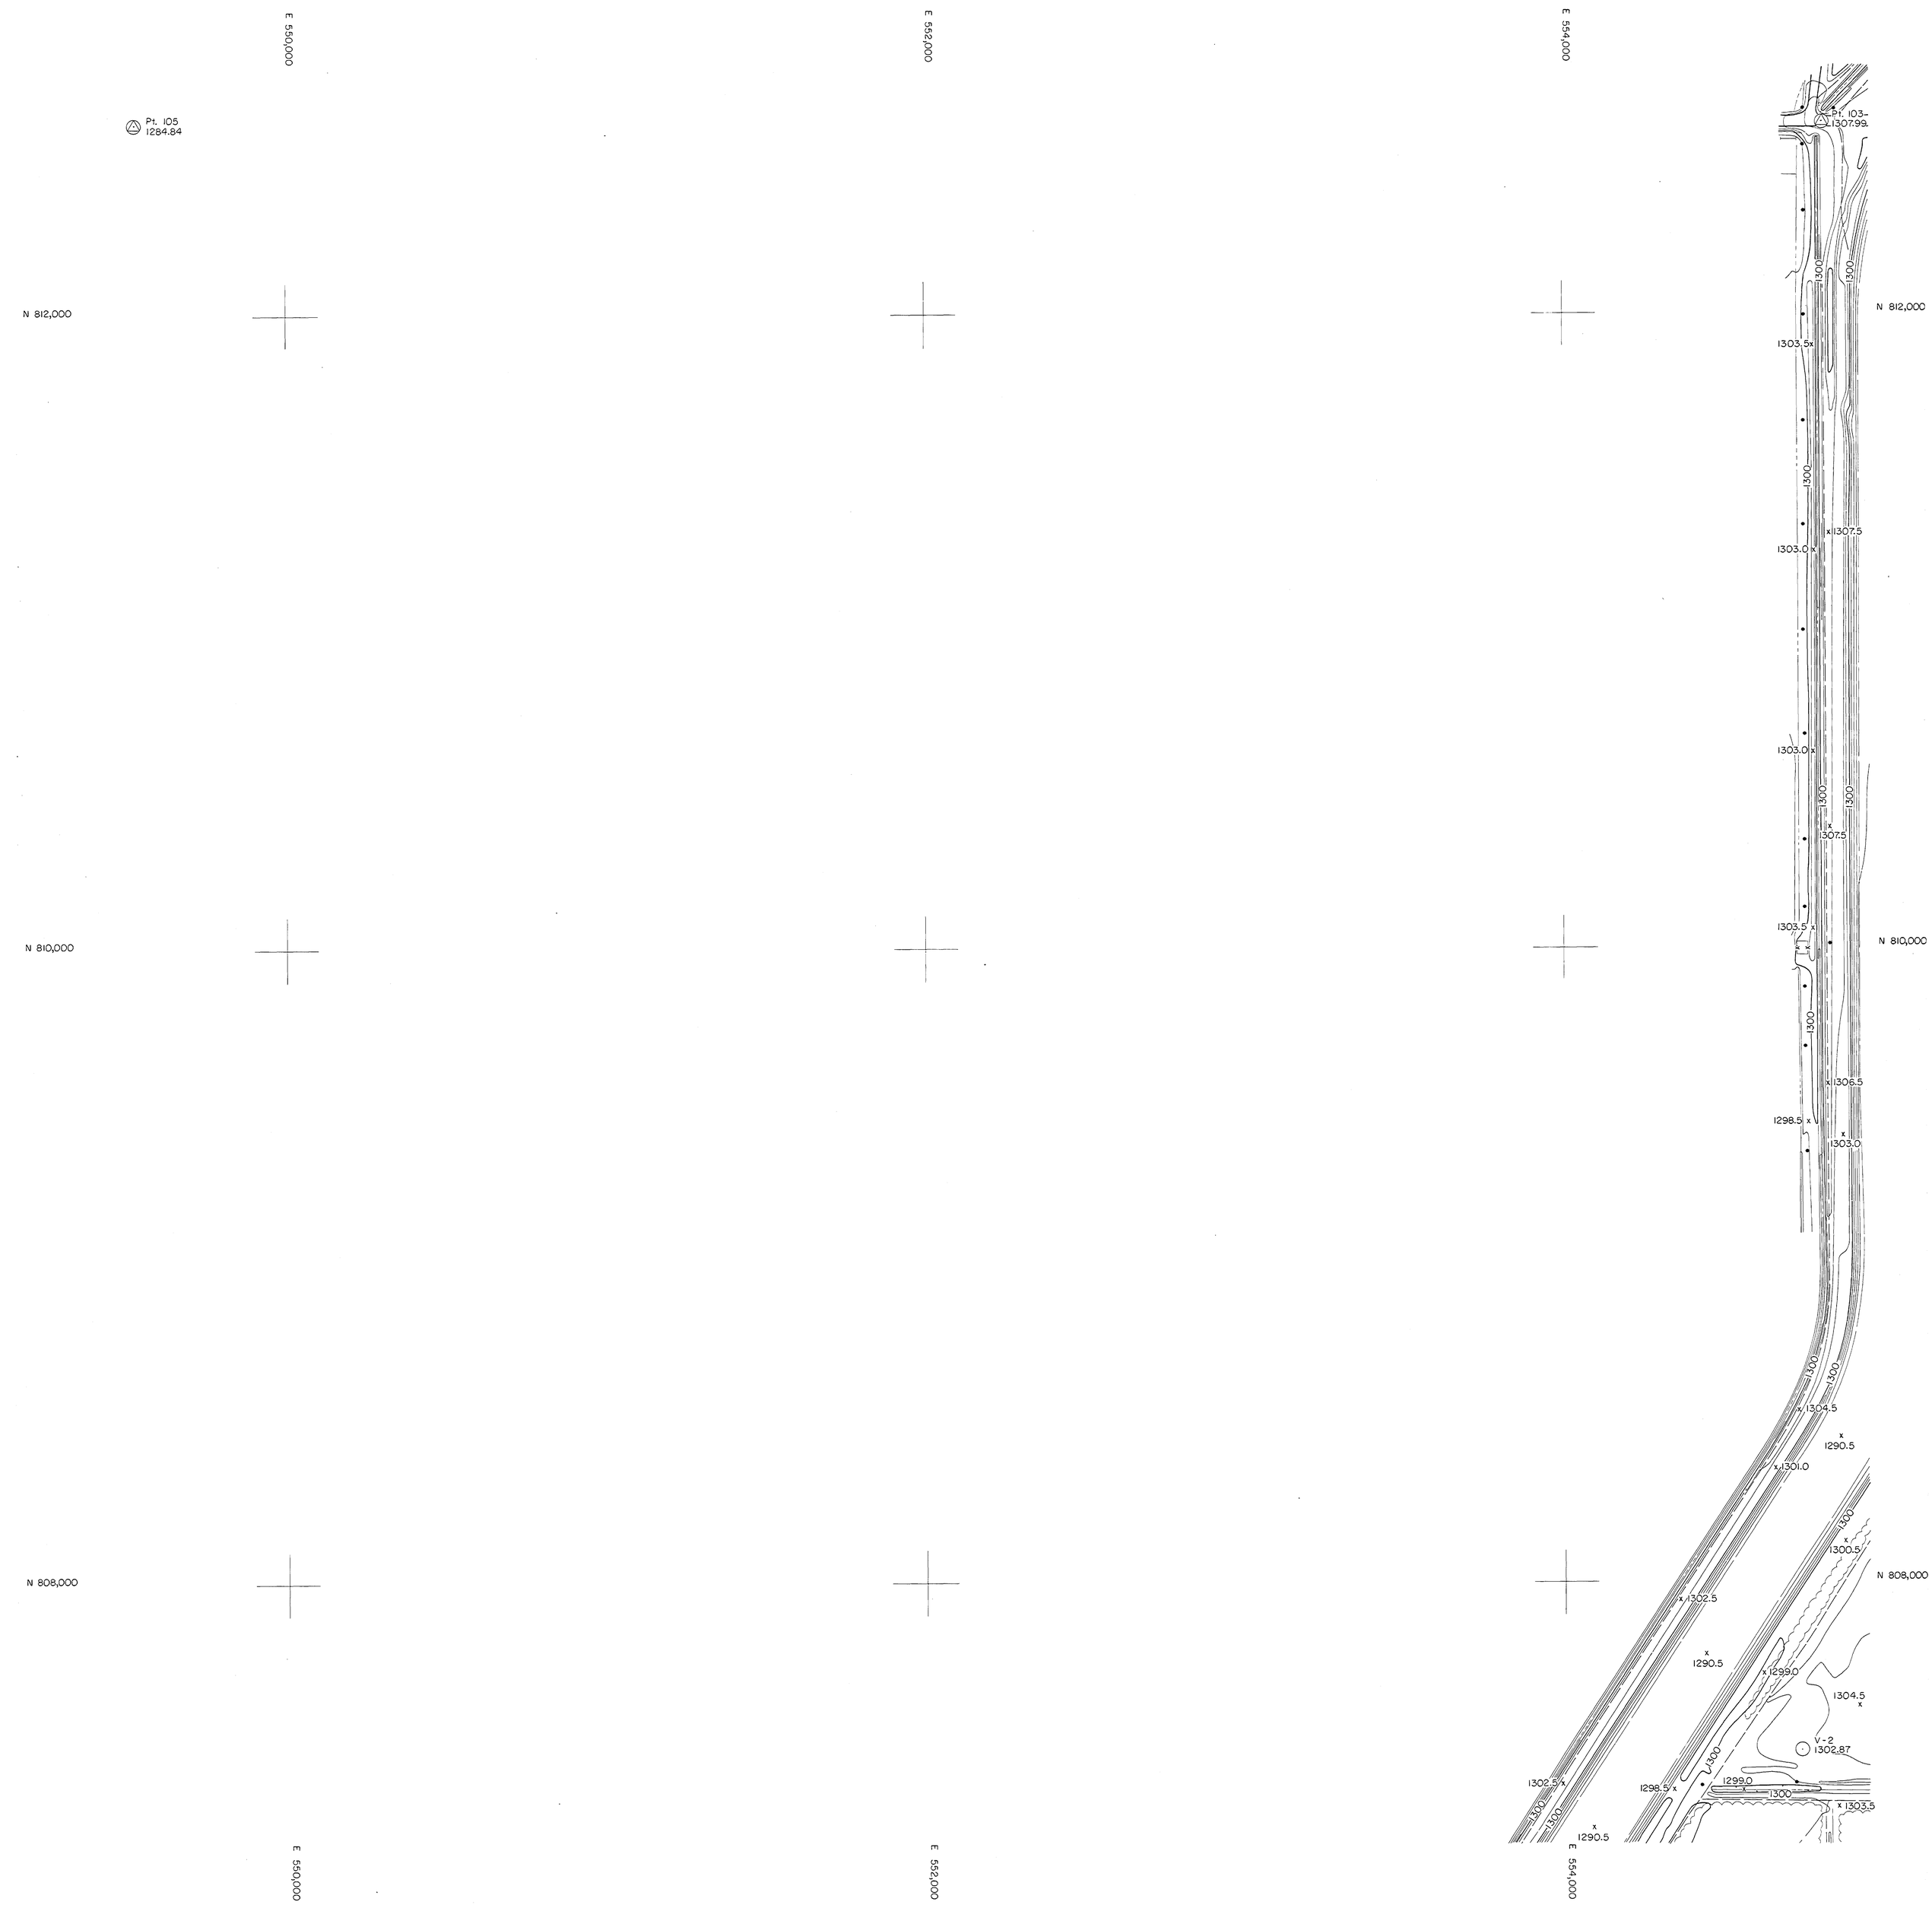

QUEEN CREEK AREA DRAINAGE MASTER STUDY

FLOOD CONTROL DISTRICT OF MARICOPA COUNTY

200' 0 200' 400'

NOVEMBER 22, 1986

FCD CONTRACT 86-23
WA JOB NO. 86328

INDEX

VAL VISTA RD.
GREENFIELD RD.
HIGLEY RD.
PECKER RD.
POWER RD.
SOSSAMAN RD.
HAWES RD.
ELLSWORTH RD.
CRISMON RD.
SIGNAL BUTTE RD.
MERIDIAN RD.

ELLIOT RD.
WARNER RD.
RAY RD.
WILLIAMS FIELD RD.
PECOS RD.
GERMANN RD.
QUEEN CREEK RD.
OCOTILLO RD.
CHANDLER HEIGHTS RD.
RIGGS RD.
HUNT HIGHWAY

MARICOPA CO.
PINAL CO.

SECTION 28
T. 2 S., R. 6 E.

WOOD & ASSOCIATES, INC.
CONSULTING CIVIL ENGINEERS

4105 N. 20th Street • Suite 130 • Phoenix, Arizona • (602) 957-3149

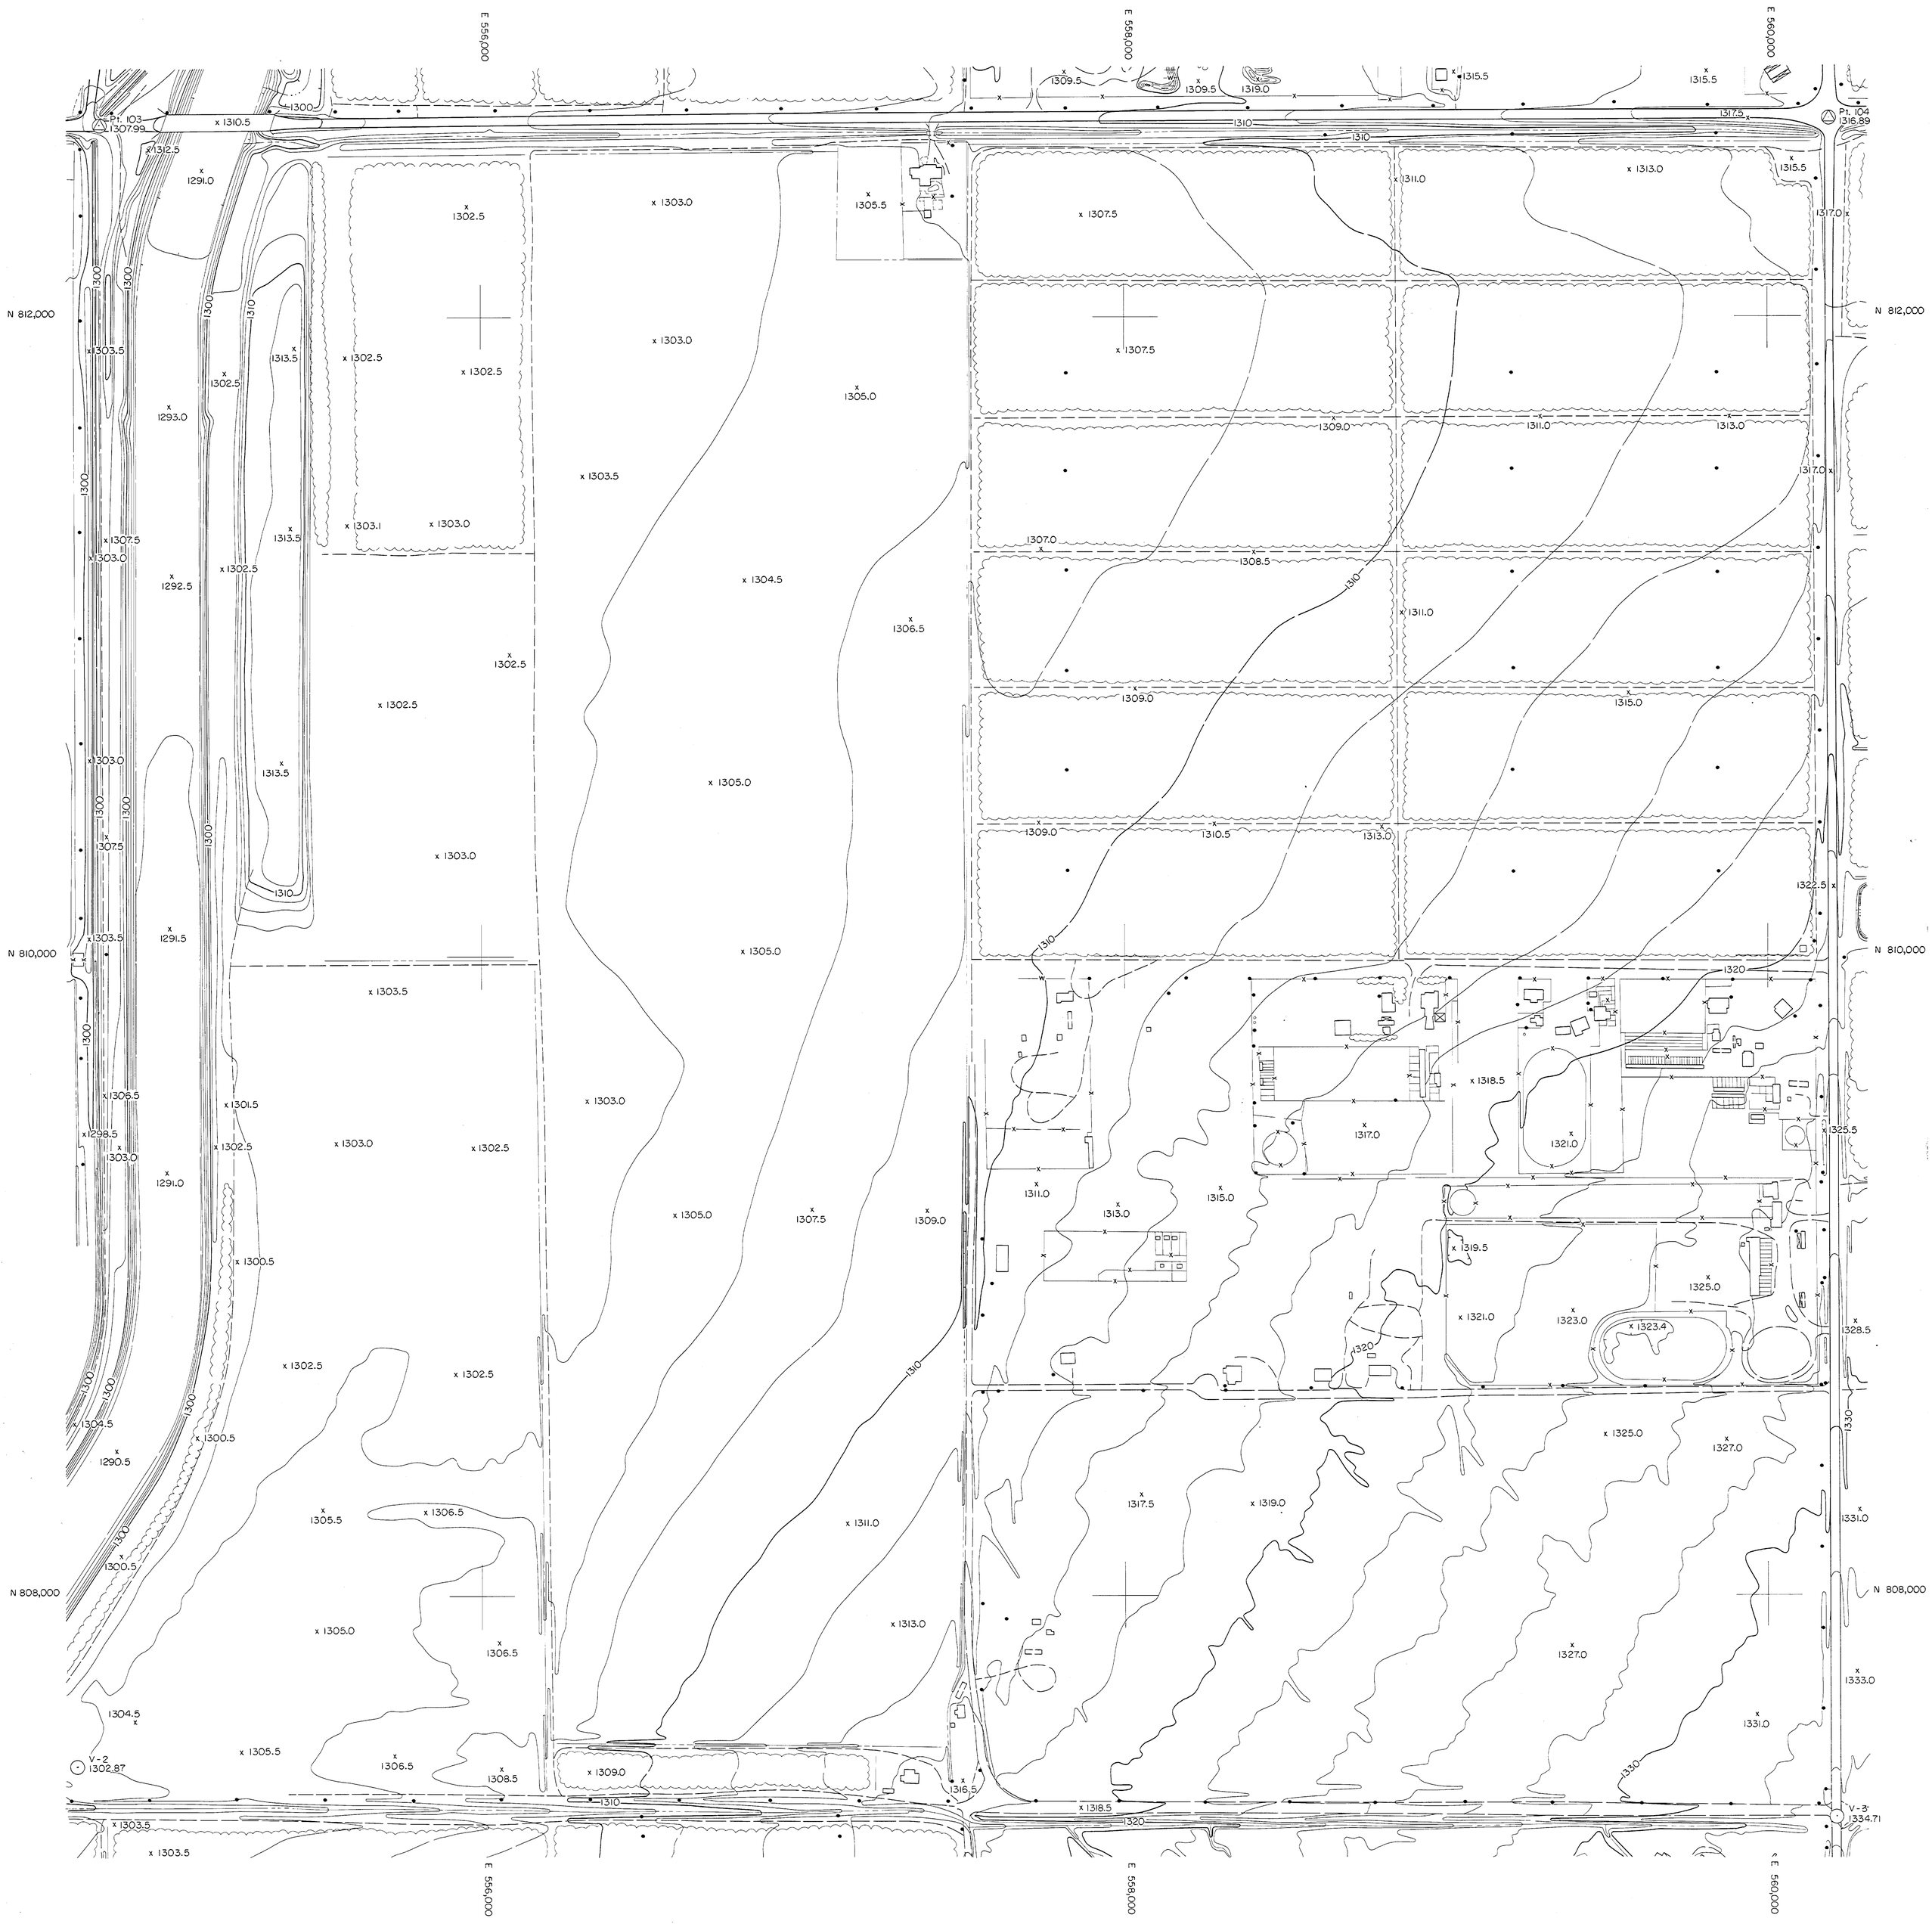

QUEEN CREEK AREA DRAINAGE MASTER STUDY

FLOOD CONTROL DISTRICT OF MARICOPA COUNTY

200' 0 200' 400'

NOVEMBER 22, 1986

FCD CONTRACT 86-23
WA JOB NO. 86328

INDEX

VAL VISTA RD.
GREENFIELD RD.
HIGLEY RD.
RECKER RD.
POWER RD.
SOSSAMAN RD.
HAWES RD.
ELLSWORTH RD.
CRISMON RD.
SIGNAL BUTTE RD.
MERIDIAN RD.

ELLIOT RD.
WARNER RD.
RAY RD.
WILLIAMS FIELD RD.
PECOS RD.
GERMANN RD.
QUEEN CREEK RD.
OCOTILLO RD.
CHANDLER HEIGHTS RD.
RIGGS RD.
HUNT HIGHWAY

MARICOPA CO.
PINAL CO.

SECTION 27
T.2 S., R.6 E.

WOOD & ASSOCIATES, INC.
CONSULTING CIVIL ENGINEERS

4105 N. 20th Street • Suite 130 • Phoenix, Arizona • (602)957-3149

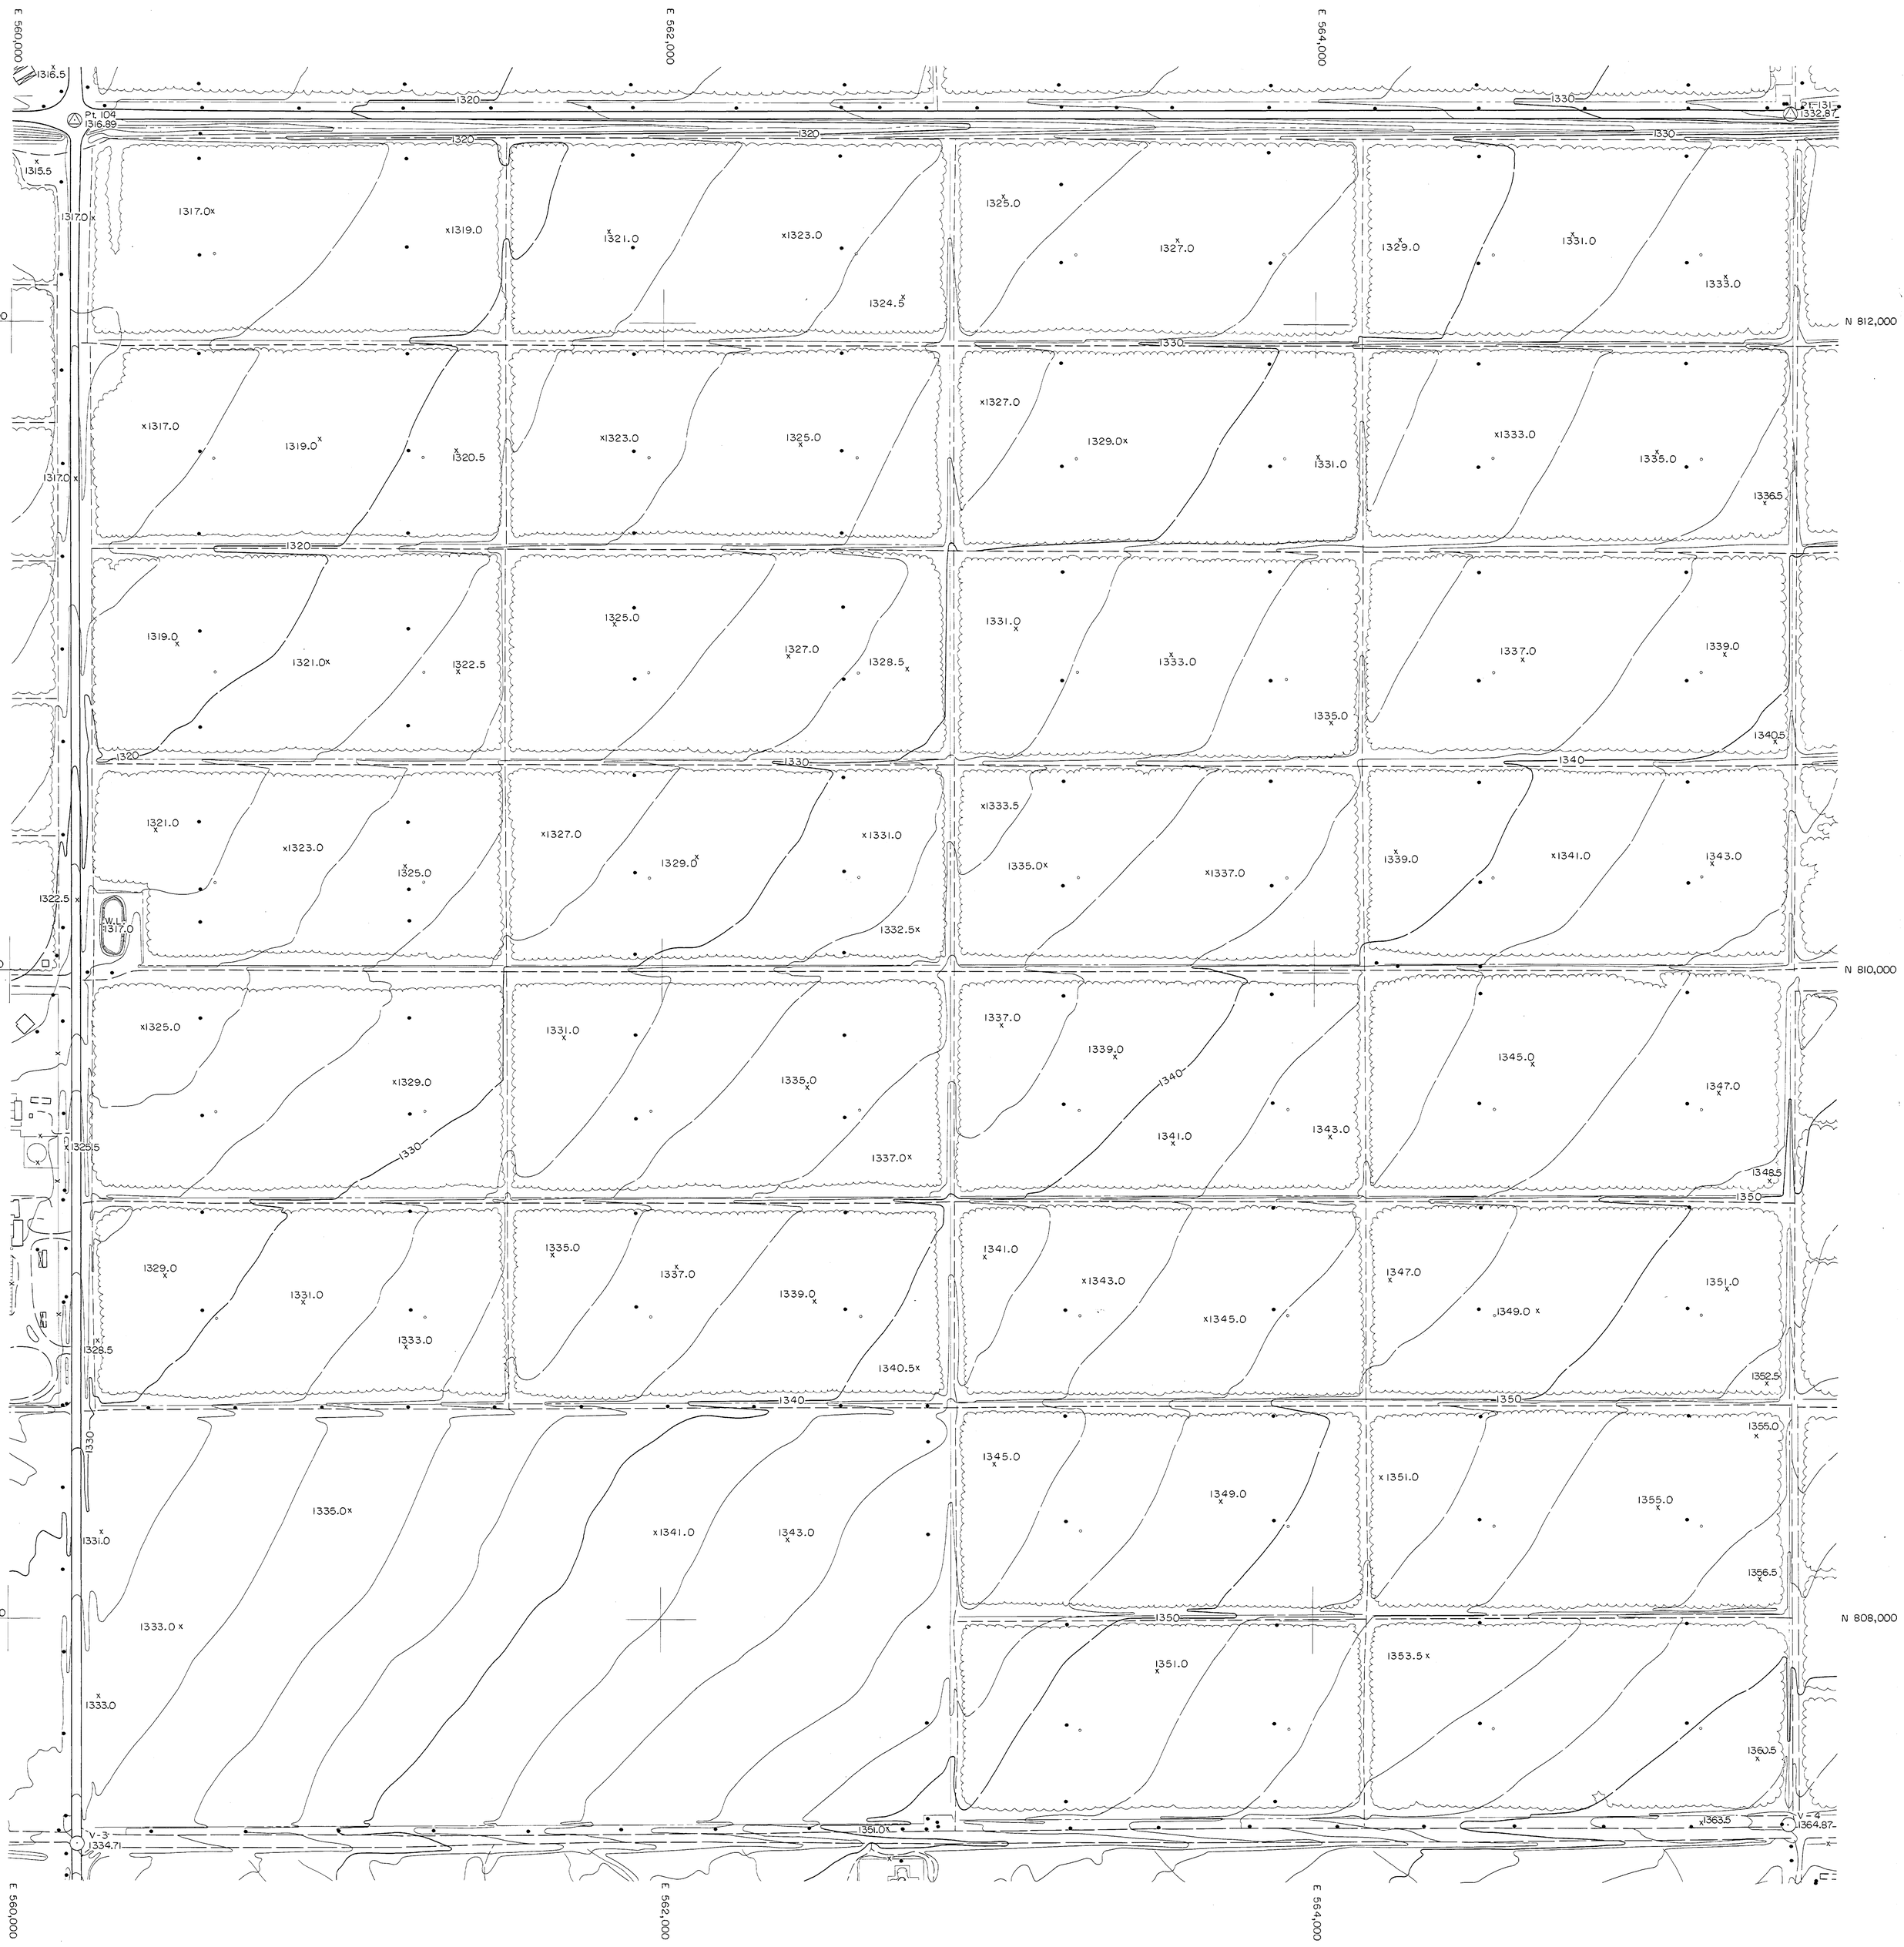

QUEEN CREEK AREA DRAINAGE MASTER STUDY

FLOOD CONTROL DISTRICT OF MARICOPA COUNTY

200' 0 200' 400'

NOVEMBER 22, 1986

FCD CONTRACT 86-23
WA JOB NO. 86328

INDEX

VAL VISTA RD.
GREENFIELD RD.
HIGLEY RD.
POWER RD.
SOSSAMAN RD.
HAWES RD.
ELLSWORTH RD.
CRISMON RD.
SIGNAL BUTTE RD.
MERIDIAN RD.

ELLIOT RD.
WARNER RD.
RAY RD.
WILLIAMS FIELD RD.
PECOS RD.
GERMANN RD.
QUEEN CREEK RD.
OCOTILLO RD.
CHANDLER HEIGHTS RD.
RIGGS RD.
HUNT HIGHWAY

MARICOPA CO.
PINAL CO.

SECTION 26
T.2S., R.6E.

WOOD & ASSOCIATES, INC.
CONSULTING CIVIL ENGINEERS
4105 N. 20th Street • Suite 130 • Phoenix, Arizona • (602)957-3149

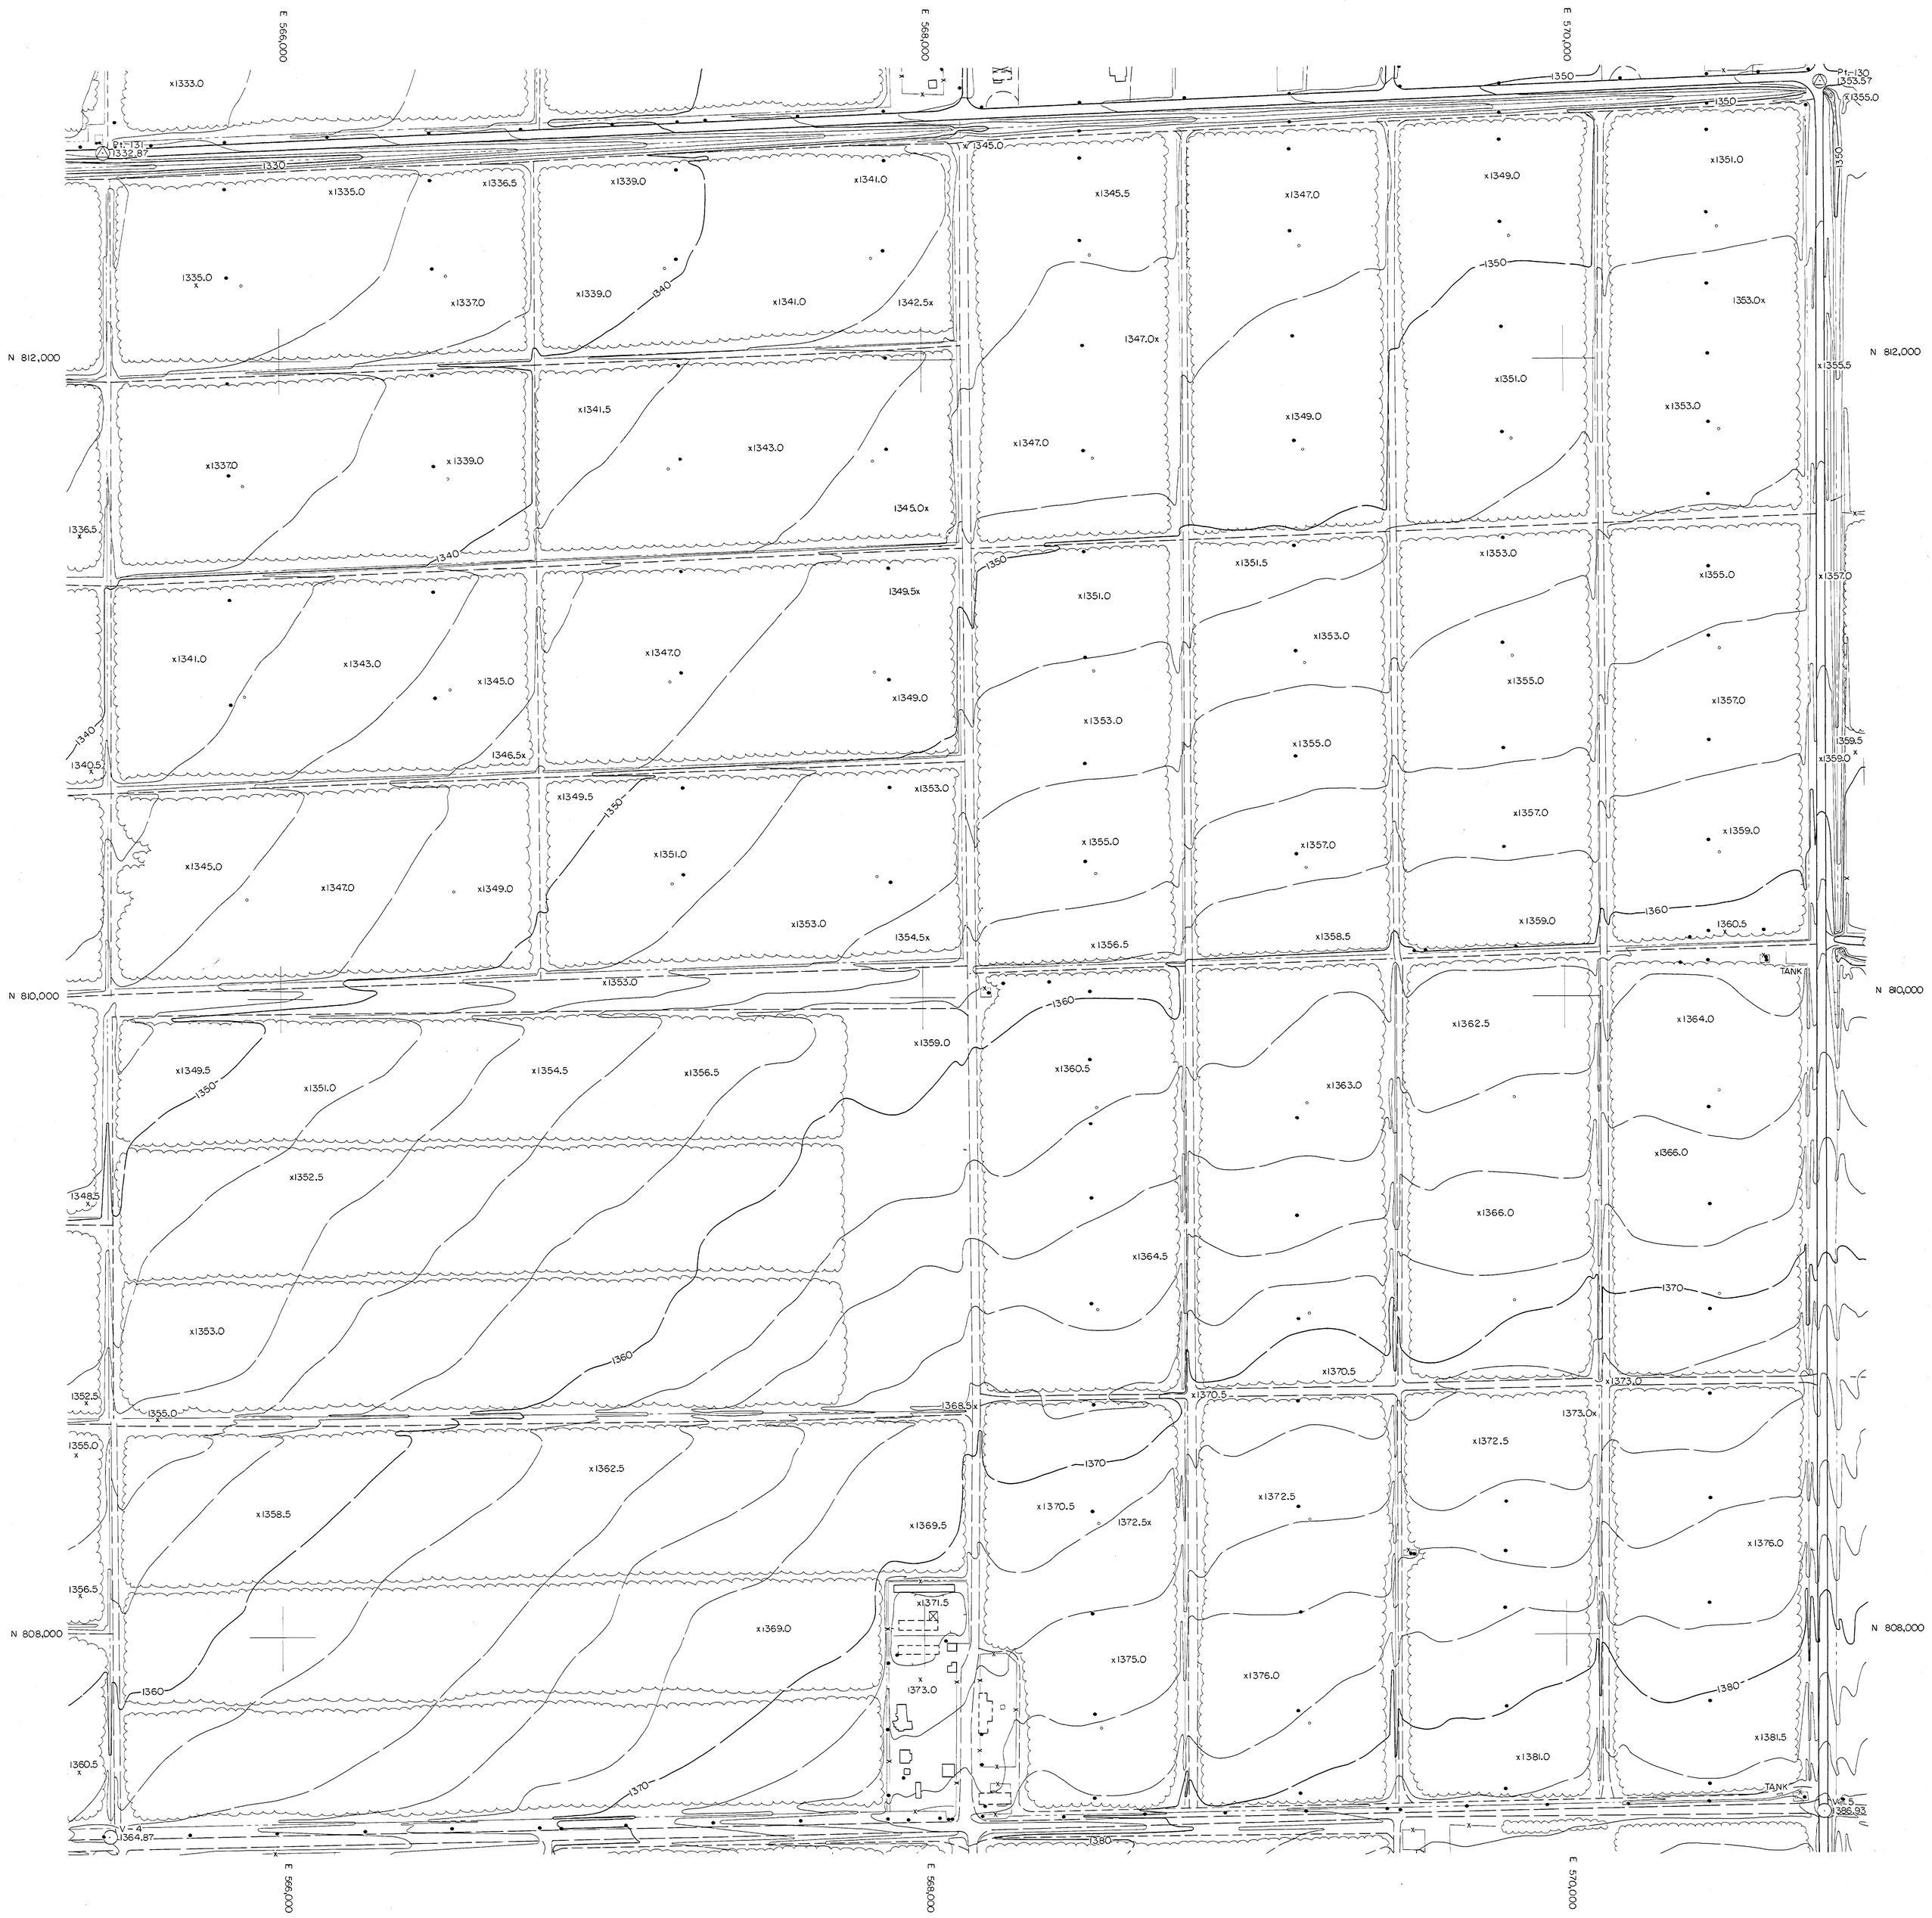

QUEEN CREEK AREA DRAINAGE MASTER STUDY

FLOOD CONTROL DISTRICT OF MARICOPA COUNTY

200' 0 200' 400'

NOVEMBER 22, 1986

FCD CONTRACT 86-23
WA JOB NO. 86328

INDEX

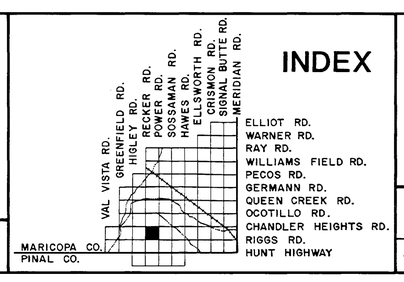

SECTION 25
T.2 S., R.6 E.

WOOD & ASSOCIATES, INC.
CONSULTING CIVIL ENGINEERS

4105 N. 20th Street • Suite 130 • Phoenix, Arizona • (602) 957-3149

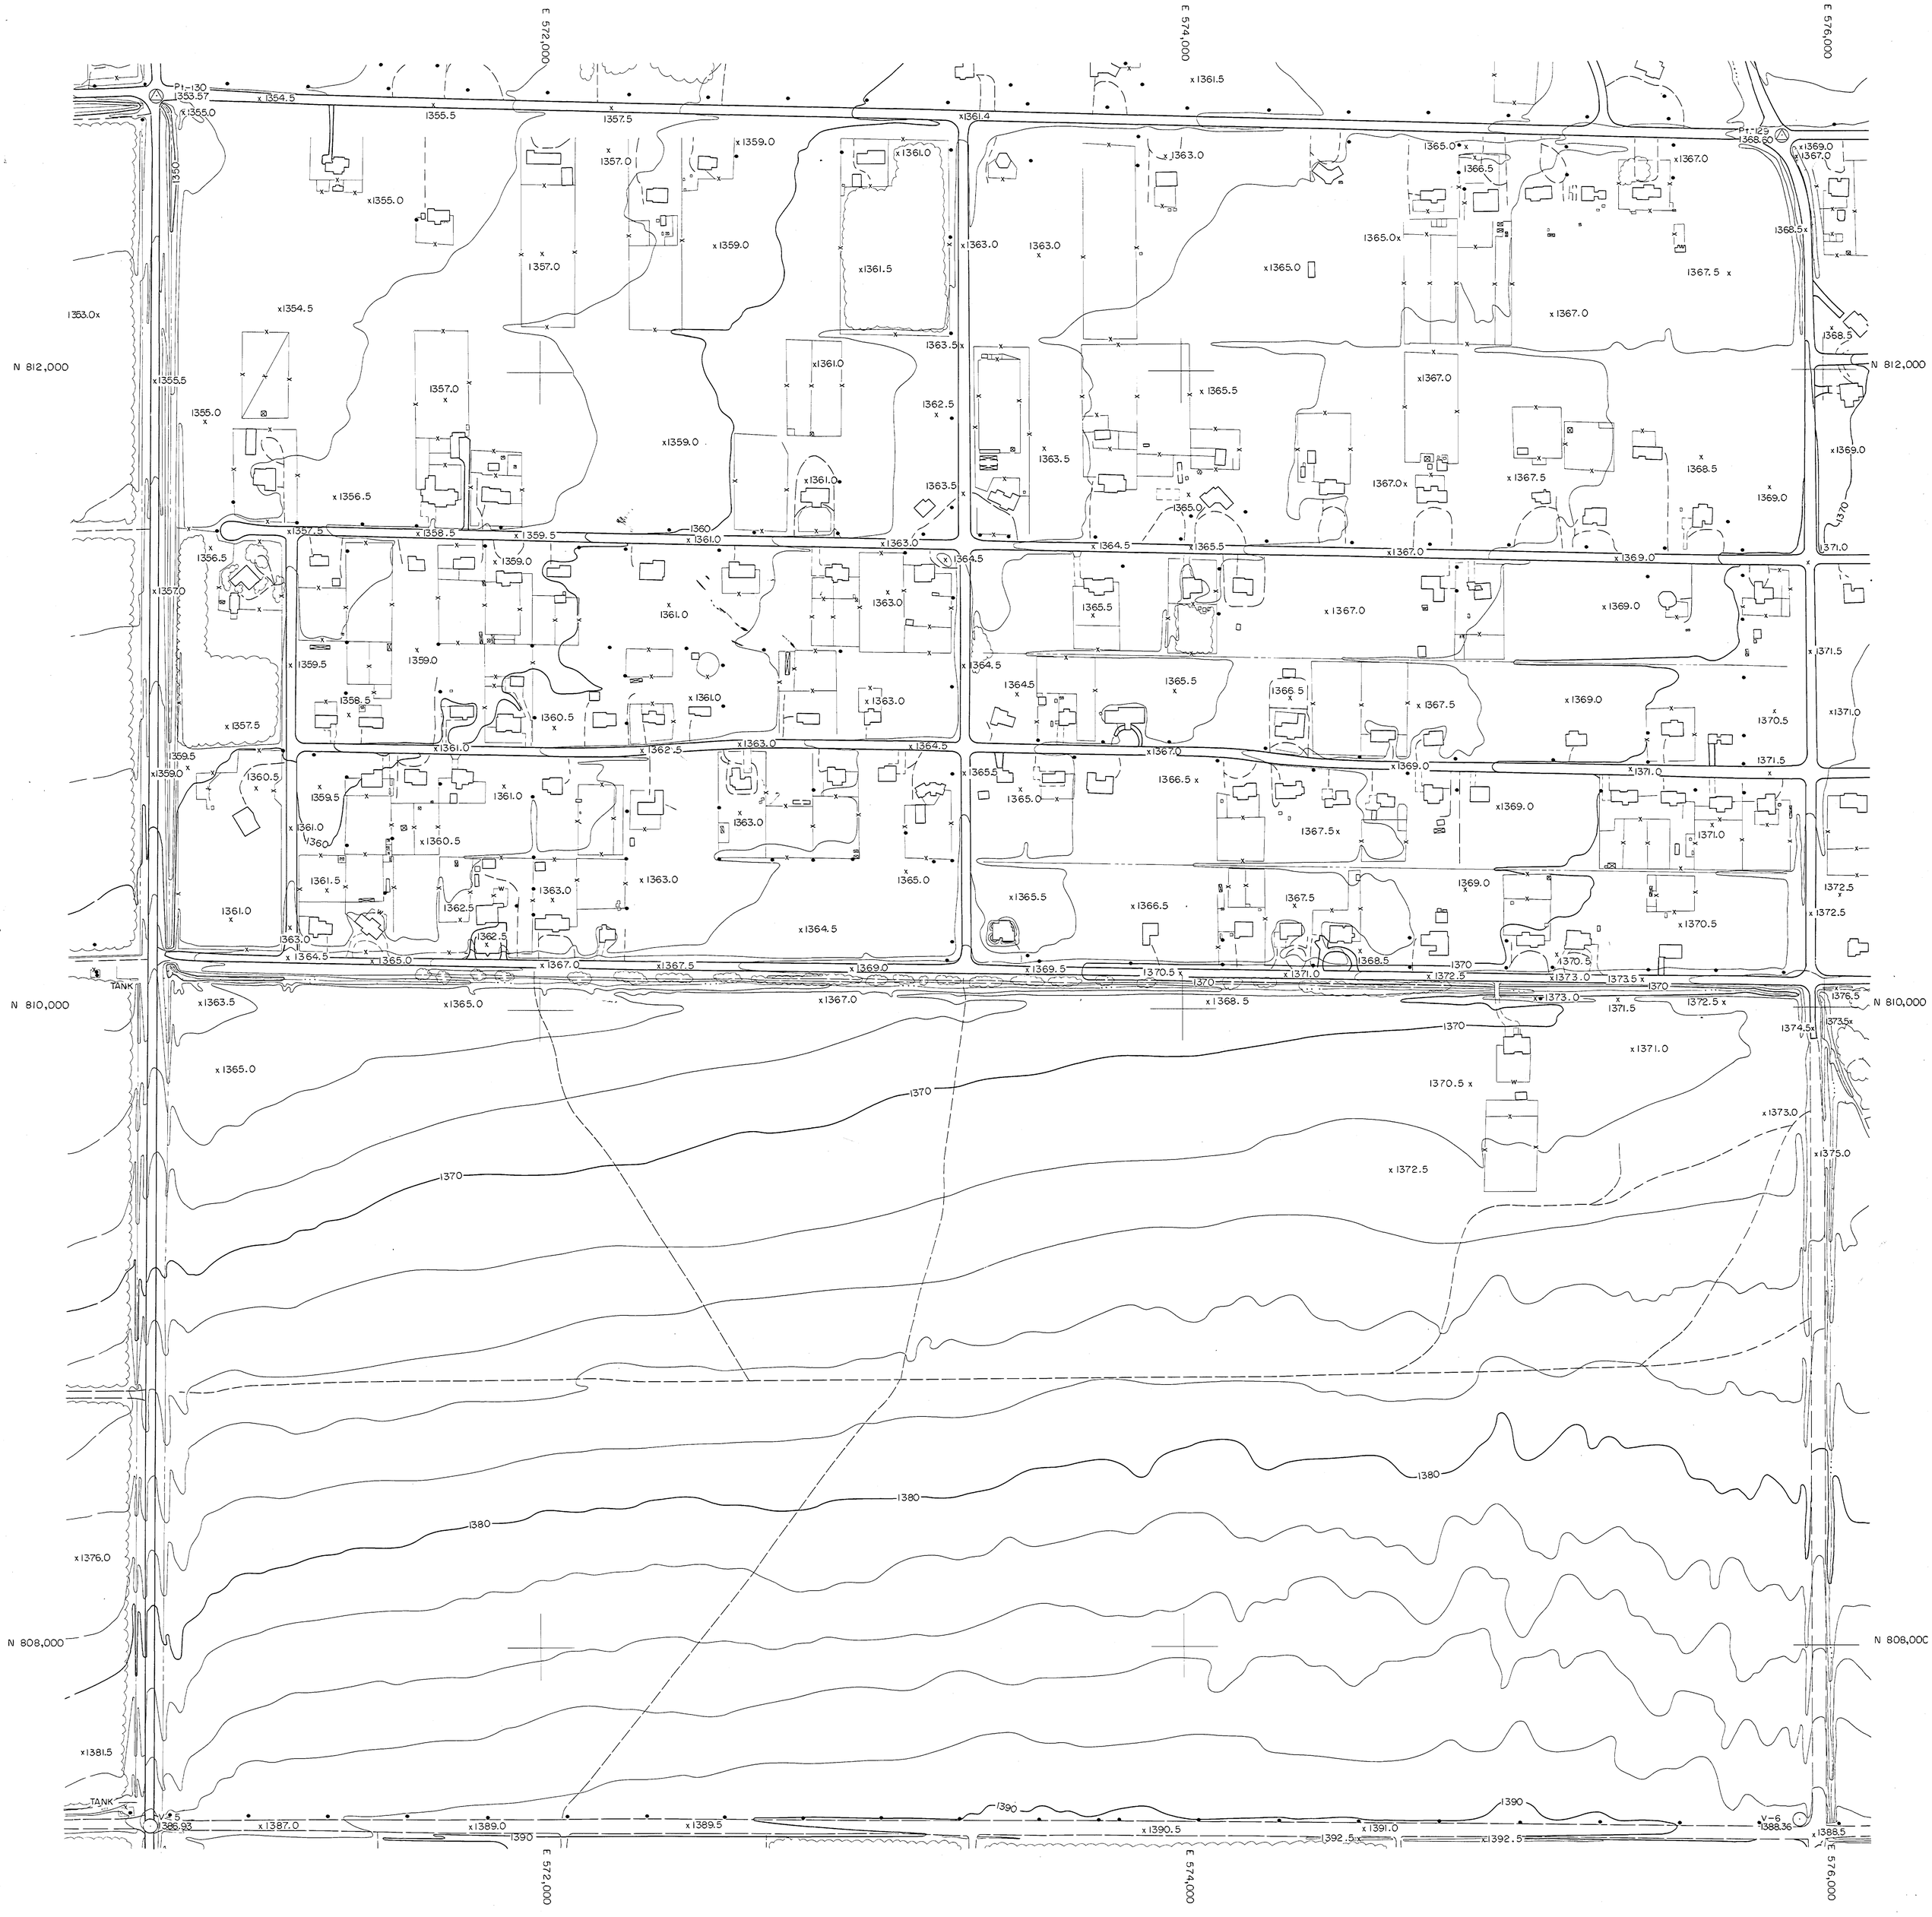

QUEEN CREEK AREA DRAINAGE MASTER STUDY

FLOOD CONTROL DISTRICT OF MARICOPA COUNTY

200' 0 200' 400'

OCTOBER 19, 1986

FCD CONTRACT 86-23
WA JOB NO. 86328

INDEX

VAL VISTA RD.
GREENFIELD RD.
HIGLEY RD.
RECKER RD.
POWER RD.
SOSSAMAN RD.
HAWES RD.
ELLSWORTH RD.
CRISMON RD.
SIGNAL BUTTE RD.
MERIDIAN RD.

ELLIOT RD.
WARNER RD.
RAY RD.
WILLIAMS FIELD RD.
PECOS RD.
GERMANN RD.
QUEEN CREEK RD.
OCOTILLO RD.
CHANDLER HEIGHTS RD.
RIGGS RD.
HUNT HIGHWAY

MARICOPA CO.
PINAL CO.

SECTION 30
T. 2 S., R. 7 E.

WOOD & ASSOCIATES, INC.
CONSULTING CIVIL ENGINEERS

4105 N. 20th Street • Suite 130 • Phoenix, Arizona • (602) 957-3149

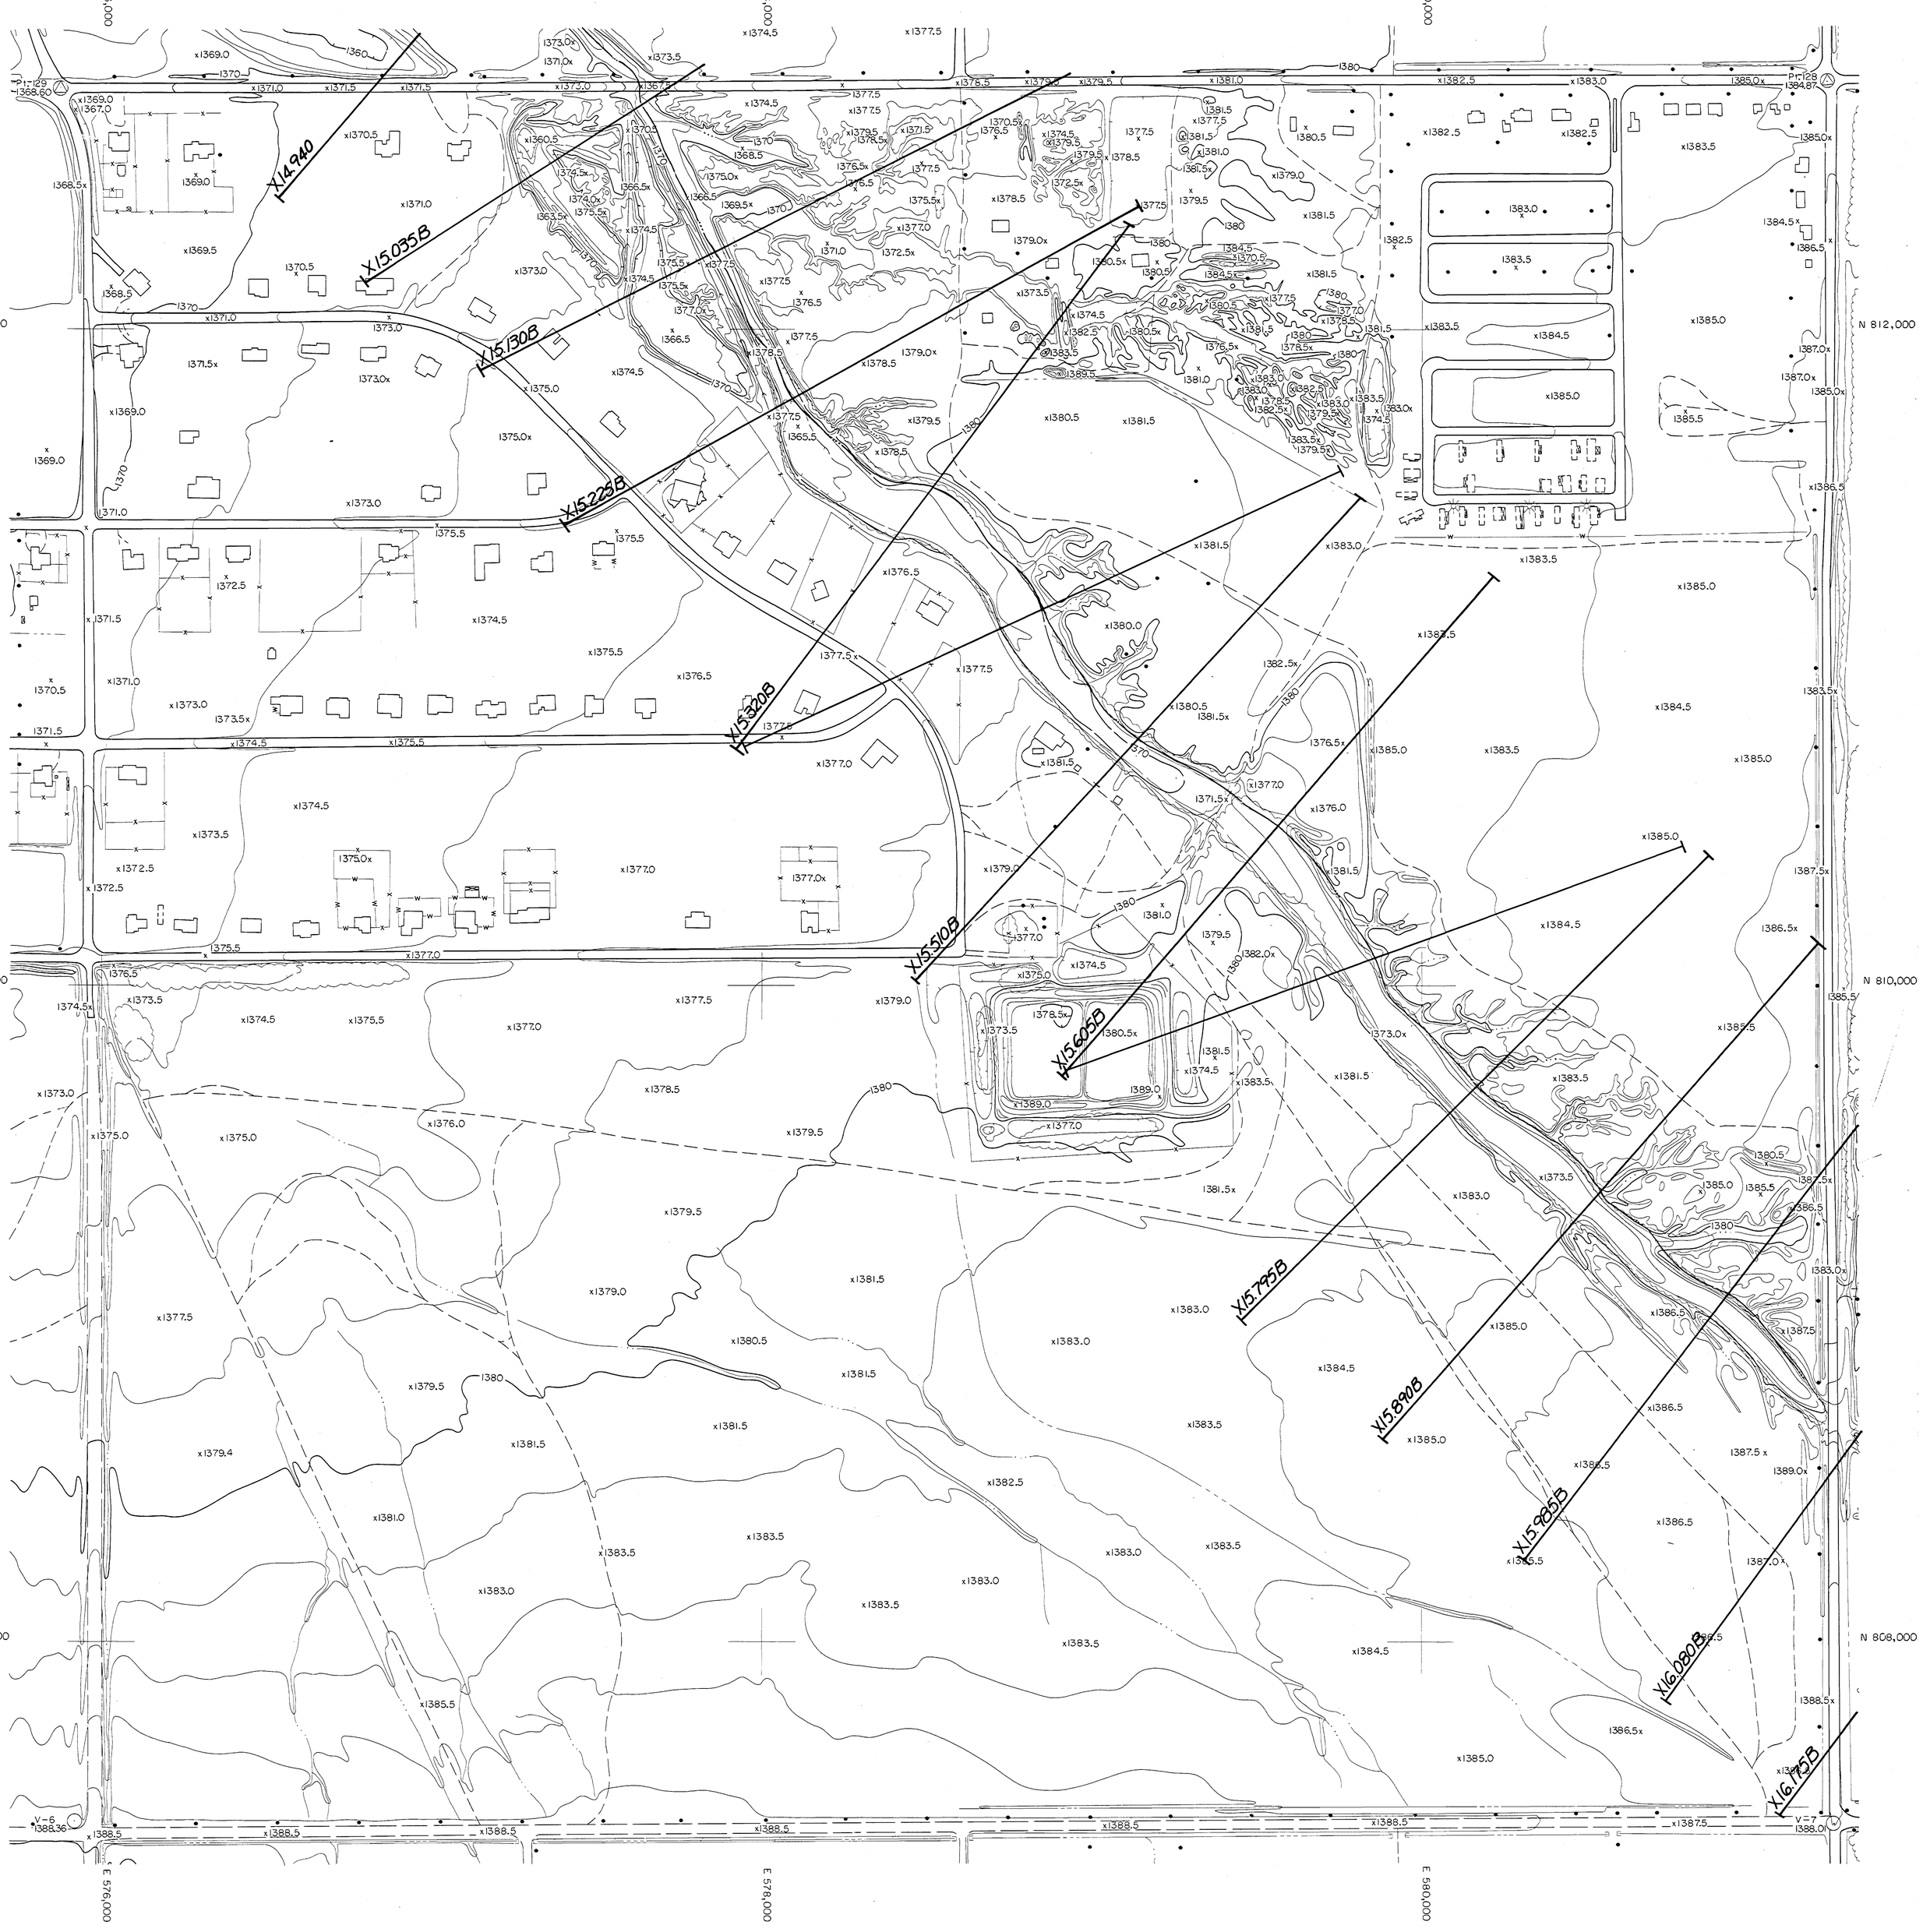

QUEEN CREEK AREA DRAINAGE MASTER STUDY

FLOOD CONTROL DISTRICT OF MARICOPA COUNTY

200' 0 200' 400'

NOVEMBER 22, 1986

FCD CONTRACT 86-23
WA JOB NO. 86328

INDEX

VAL VISTA RD.
GREENFIELD RD.
HIGLEY RD.
RECKER RD.
POWER RD.
SOSSAMAN RD.
HAWES RD.
ELLSWORTH RD.
CRISMON RD.
SIGNAL BUTTE RD.
MERIDIAN RD.

ELLIOT RD.
WARNER RD.
RAY RD.
WILLIAMS FIELD RD.
PECOS RD.
GERMANN RD.
QUEEN CREEK RD.
OCOTILLO RD.
CHANDLER HEIGHTS RD.
RIGGS RD.
HUNT HIGHWAY

MARICOPA CO.
PINAL CO.

SECTION 29
T. 2 S., R. 7 E.

WOOD & ASSOCIATES, INC.
CONSULTING CIVIL ENGINEERS

4105 N. 20th Street • Suite 130 • Phoenix, Arizona • (602) 957-3149

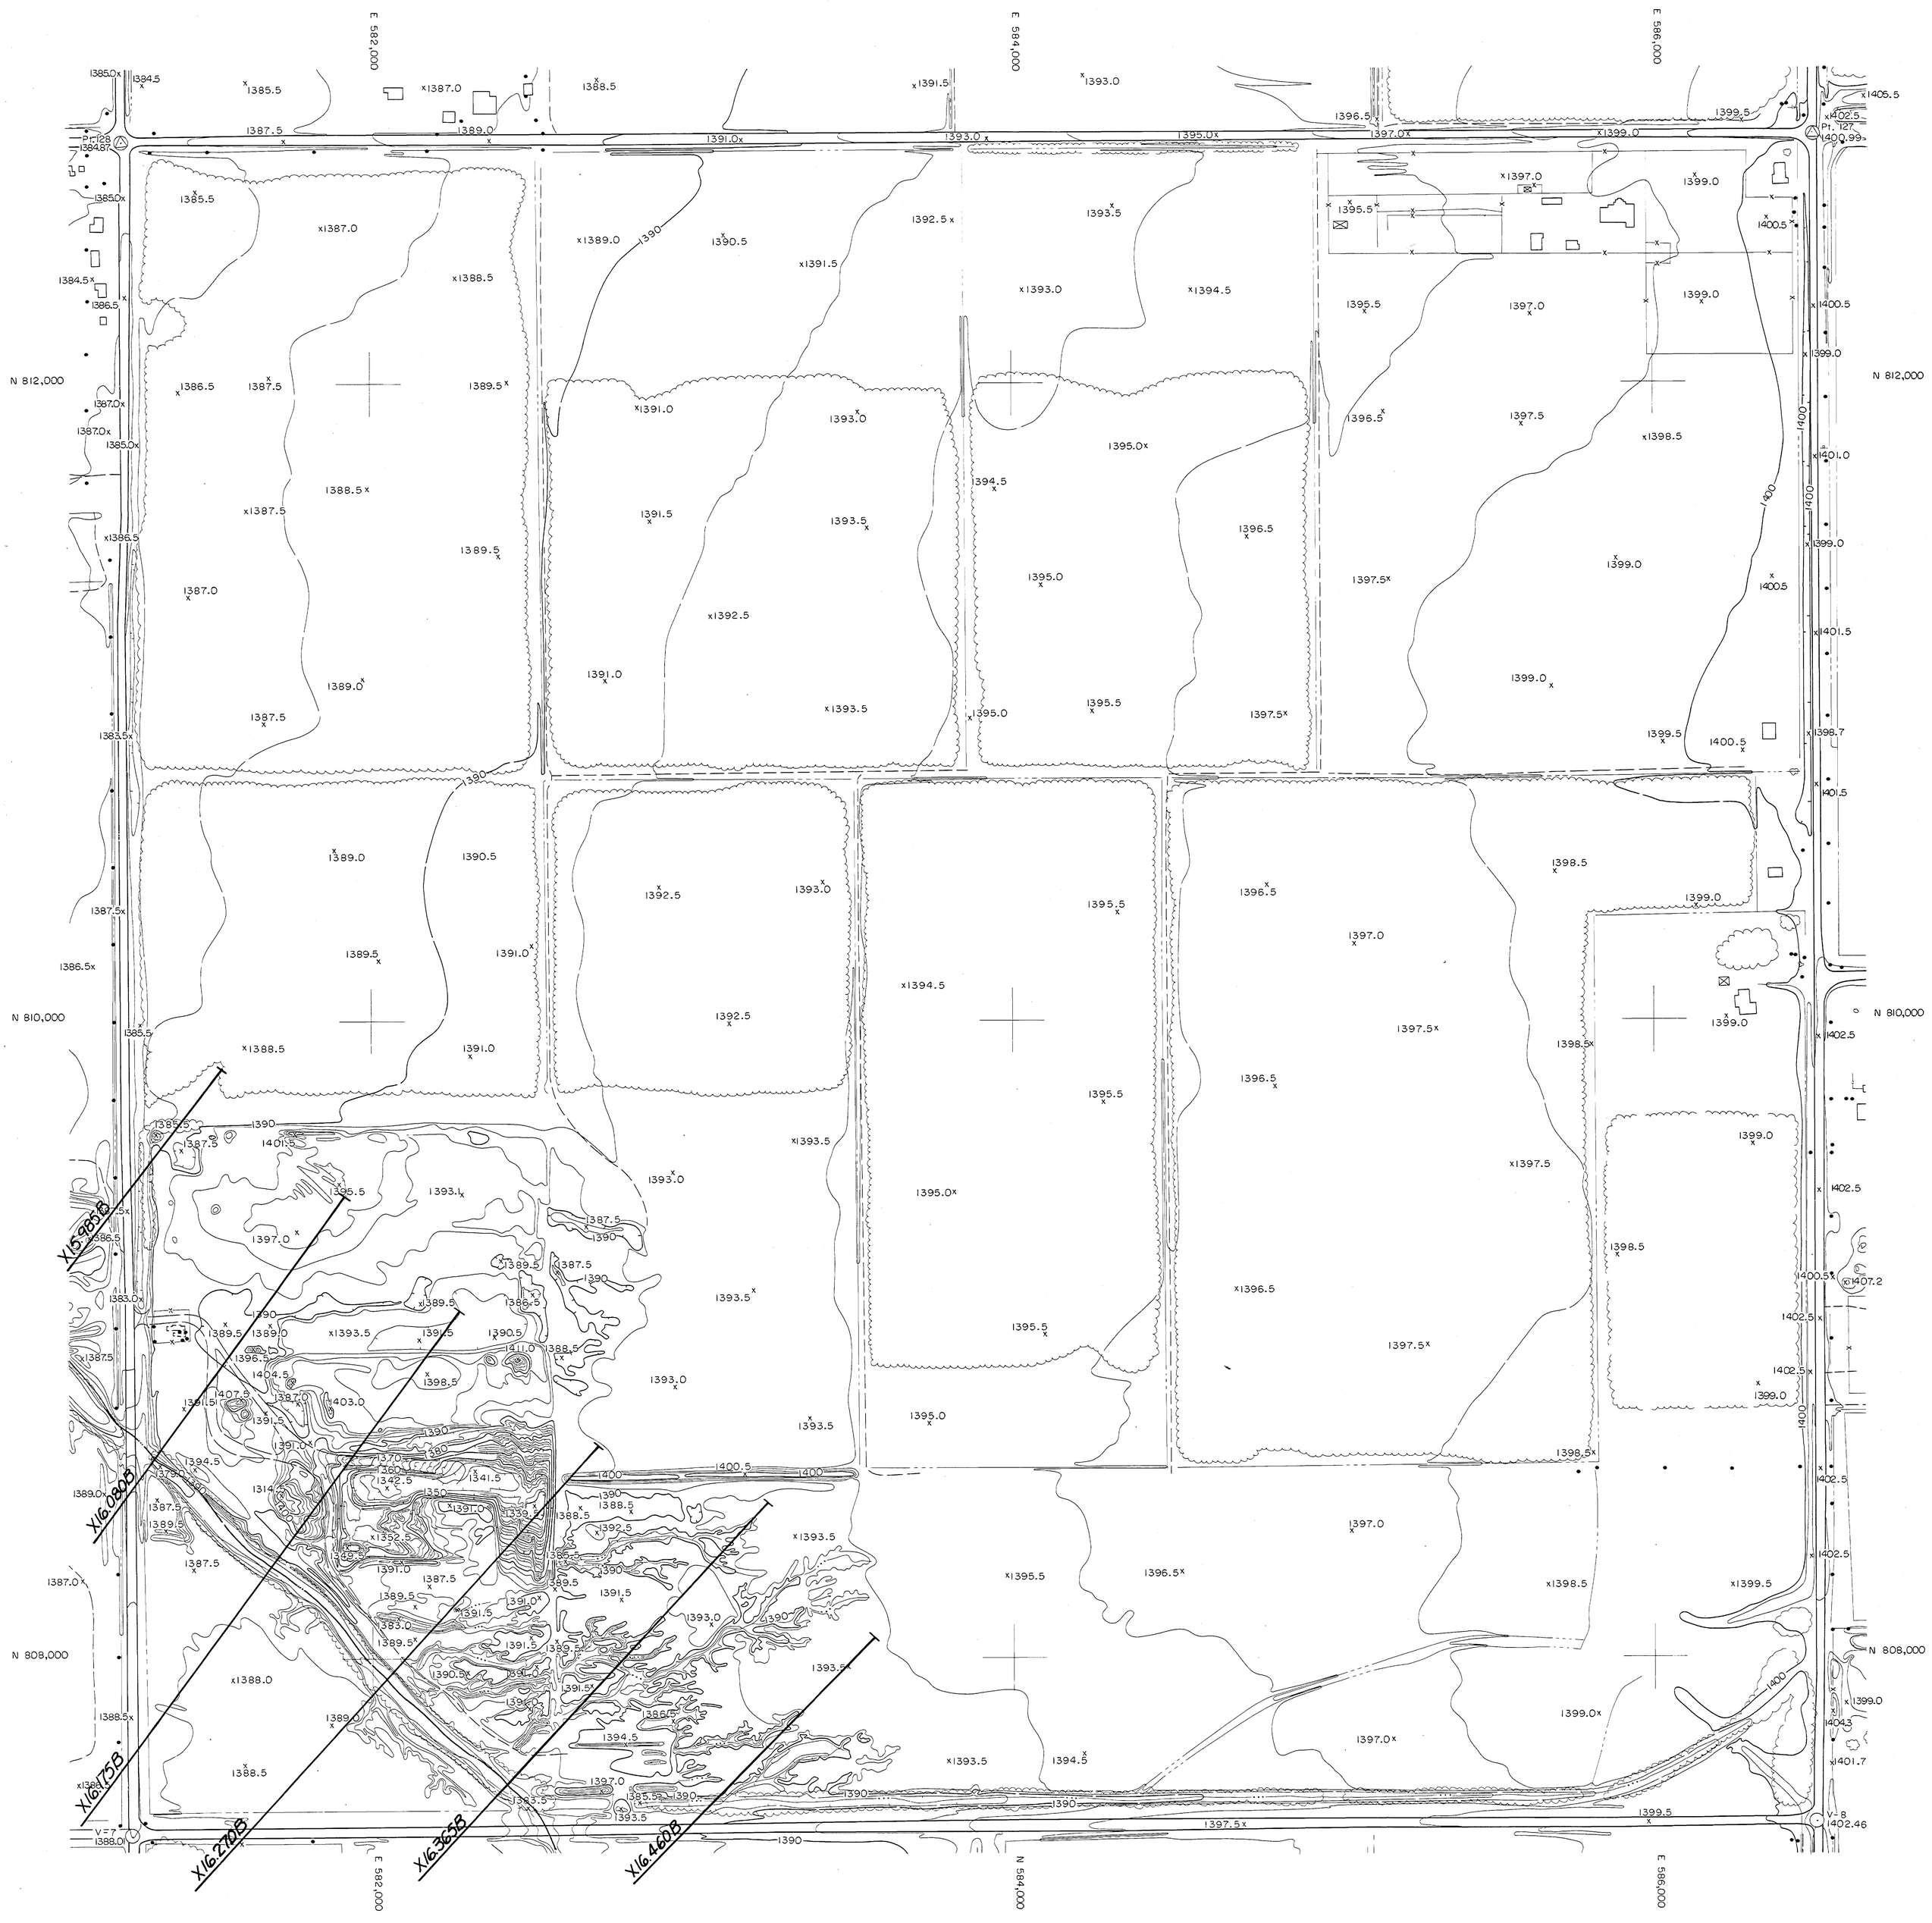

QUEEN CREEK AREA DRAINAGE MASTER STUDY

FLOOD CONTROL DISTRICT OF MARICOPA COUNTY

200' 0 200' 400'

NOVEMBER 22, 1986

FCD CONTRACT 86-23
WA JOB NO. 86328

INDEX

VAL VISTA RD.
GRENFIELD RD.
HIGLEY RD.
RECKER RD.
POWER RD.
SOSSAMAN RD.
HAWES RD.
ELLSWORTH RD.
CRISMON RD.
SIGNAL BUTTE RD.
MERIDIAN RD.

ELLIOT RD.
WARNER RD.
RAY RD.
WILLIAMS FIELD RD.
PECOS RD.
GERMANN RD.
QUEEN CREEK RD.
OCOTILLO RD.
CHANDLER HEIGHTS RD.
RIGGS RD.
HUNT HIGHWAY

MARICOPA CO.
PINAL CO.

SECTION 28
T. 2 S., R. 7 E.

WOOD & ASSOCIATES, INC.
CONSULTING CIVIL ENGINEERS

4105 N. 20th Street • Suite 130 • Phoenix, Arizona • (602) 957-3149

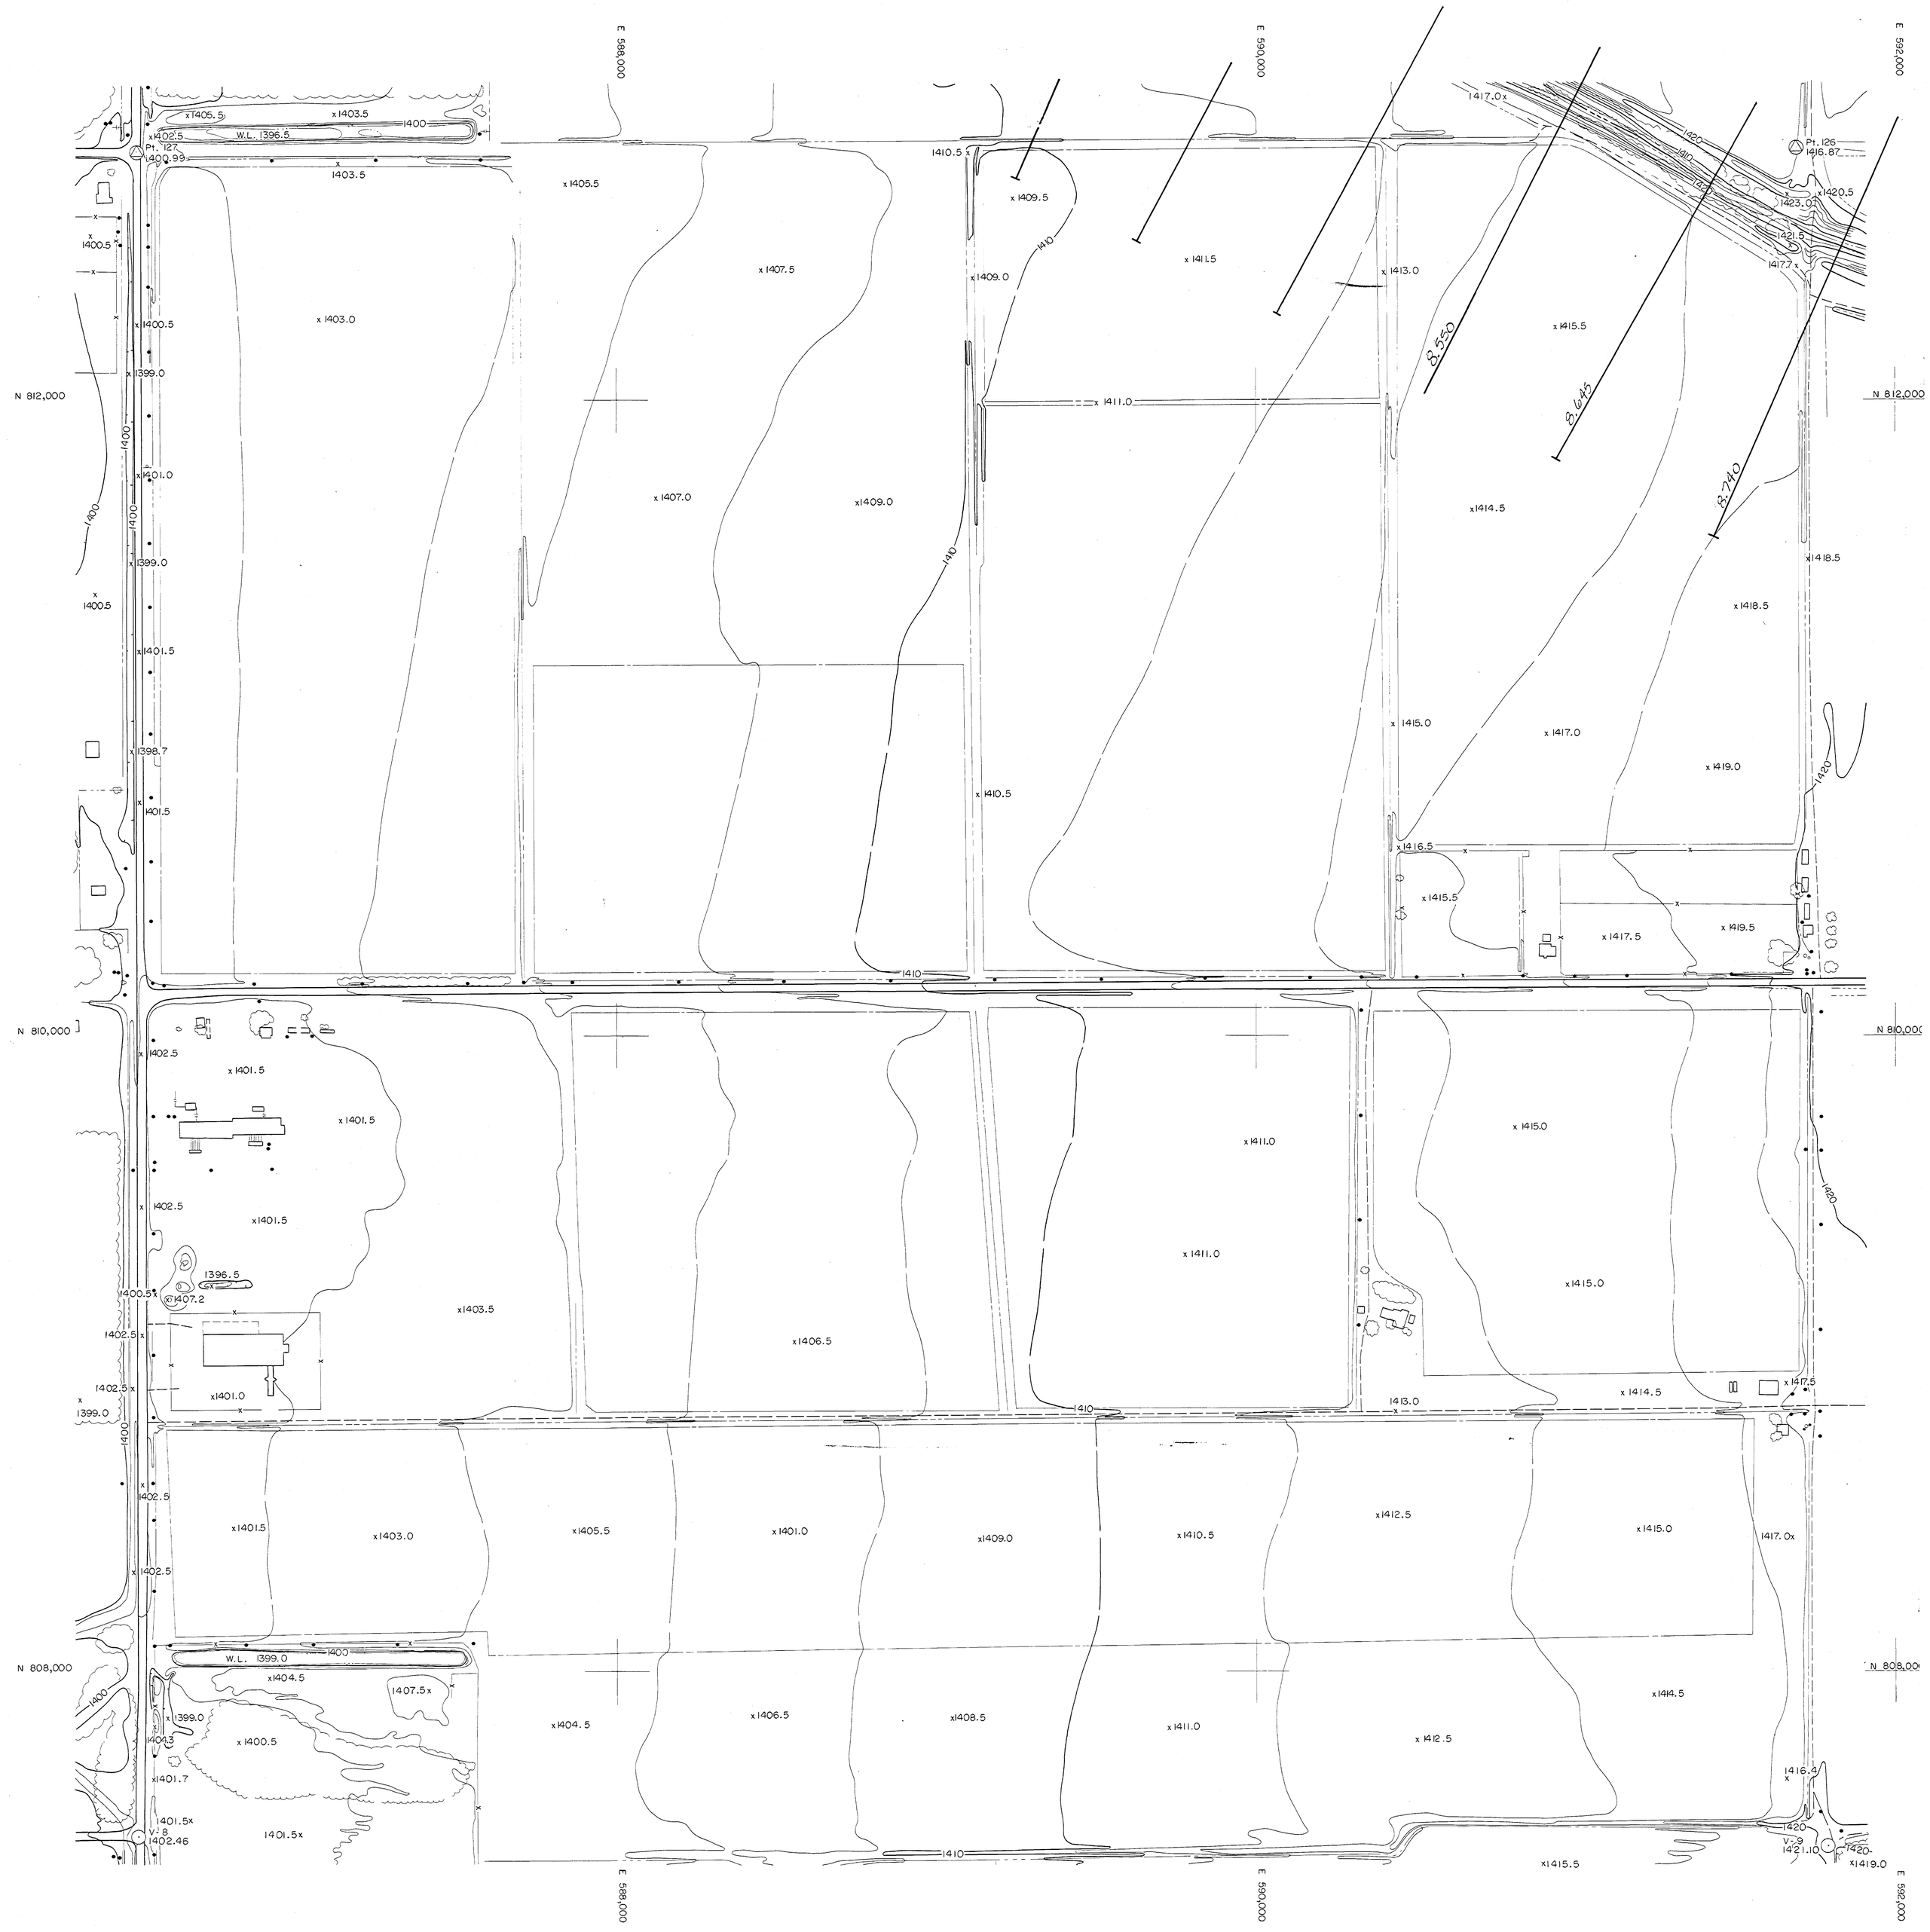

QUEEN CREEK AREA DRAINAGE MASTER STUDY

FLOOD CONTROL DISTRICT OF MARICOPA COUNTY

200' 0 200' 400'

OCTOBER 19, 1986

FCD CONTRACT 86-23
WA JOB NO. 86328

INDEX

VAL VISTA RD.
GREENFIELD RD.
HIGLEY RD.
RECKER RD.
POWER RD.
SOSSAMAN RD.
HAWES RD.
ELLSWORTH RD.
CRISMON RD.
SIGNAL BUTTE RD.
MERIDIAN RD.

ELLIOT RD.
WARNER RD.
RAY RD.
WILLIAMS FIELD RD.
PECOS RD.
GERMANN RD.
QUEEN CREEK RD.
OCOTILLO RD.
CHANDLER HEIGHTS RD.
RIGGS RD.
HUNT HIGHWAY

MARICOPA CO.
PINAL CO.

SECTION 27
T.2 S., R.7 E.

WOOD & ASSOCIATES, INC.
CONSULTING CIVIL ENGINEERS

4105 N. 20th Street • Suite 130 • Phoenix, Arizona • (602)957-3149

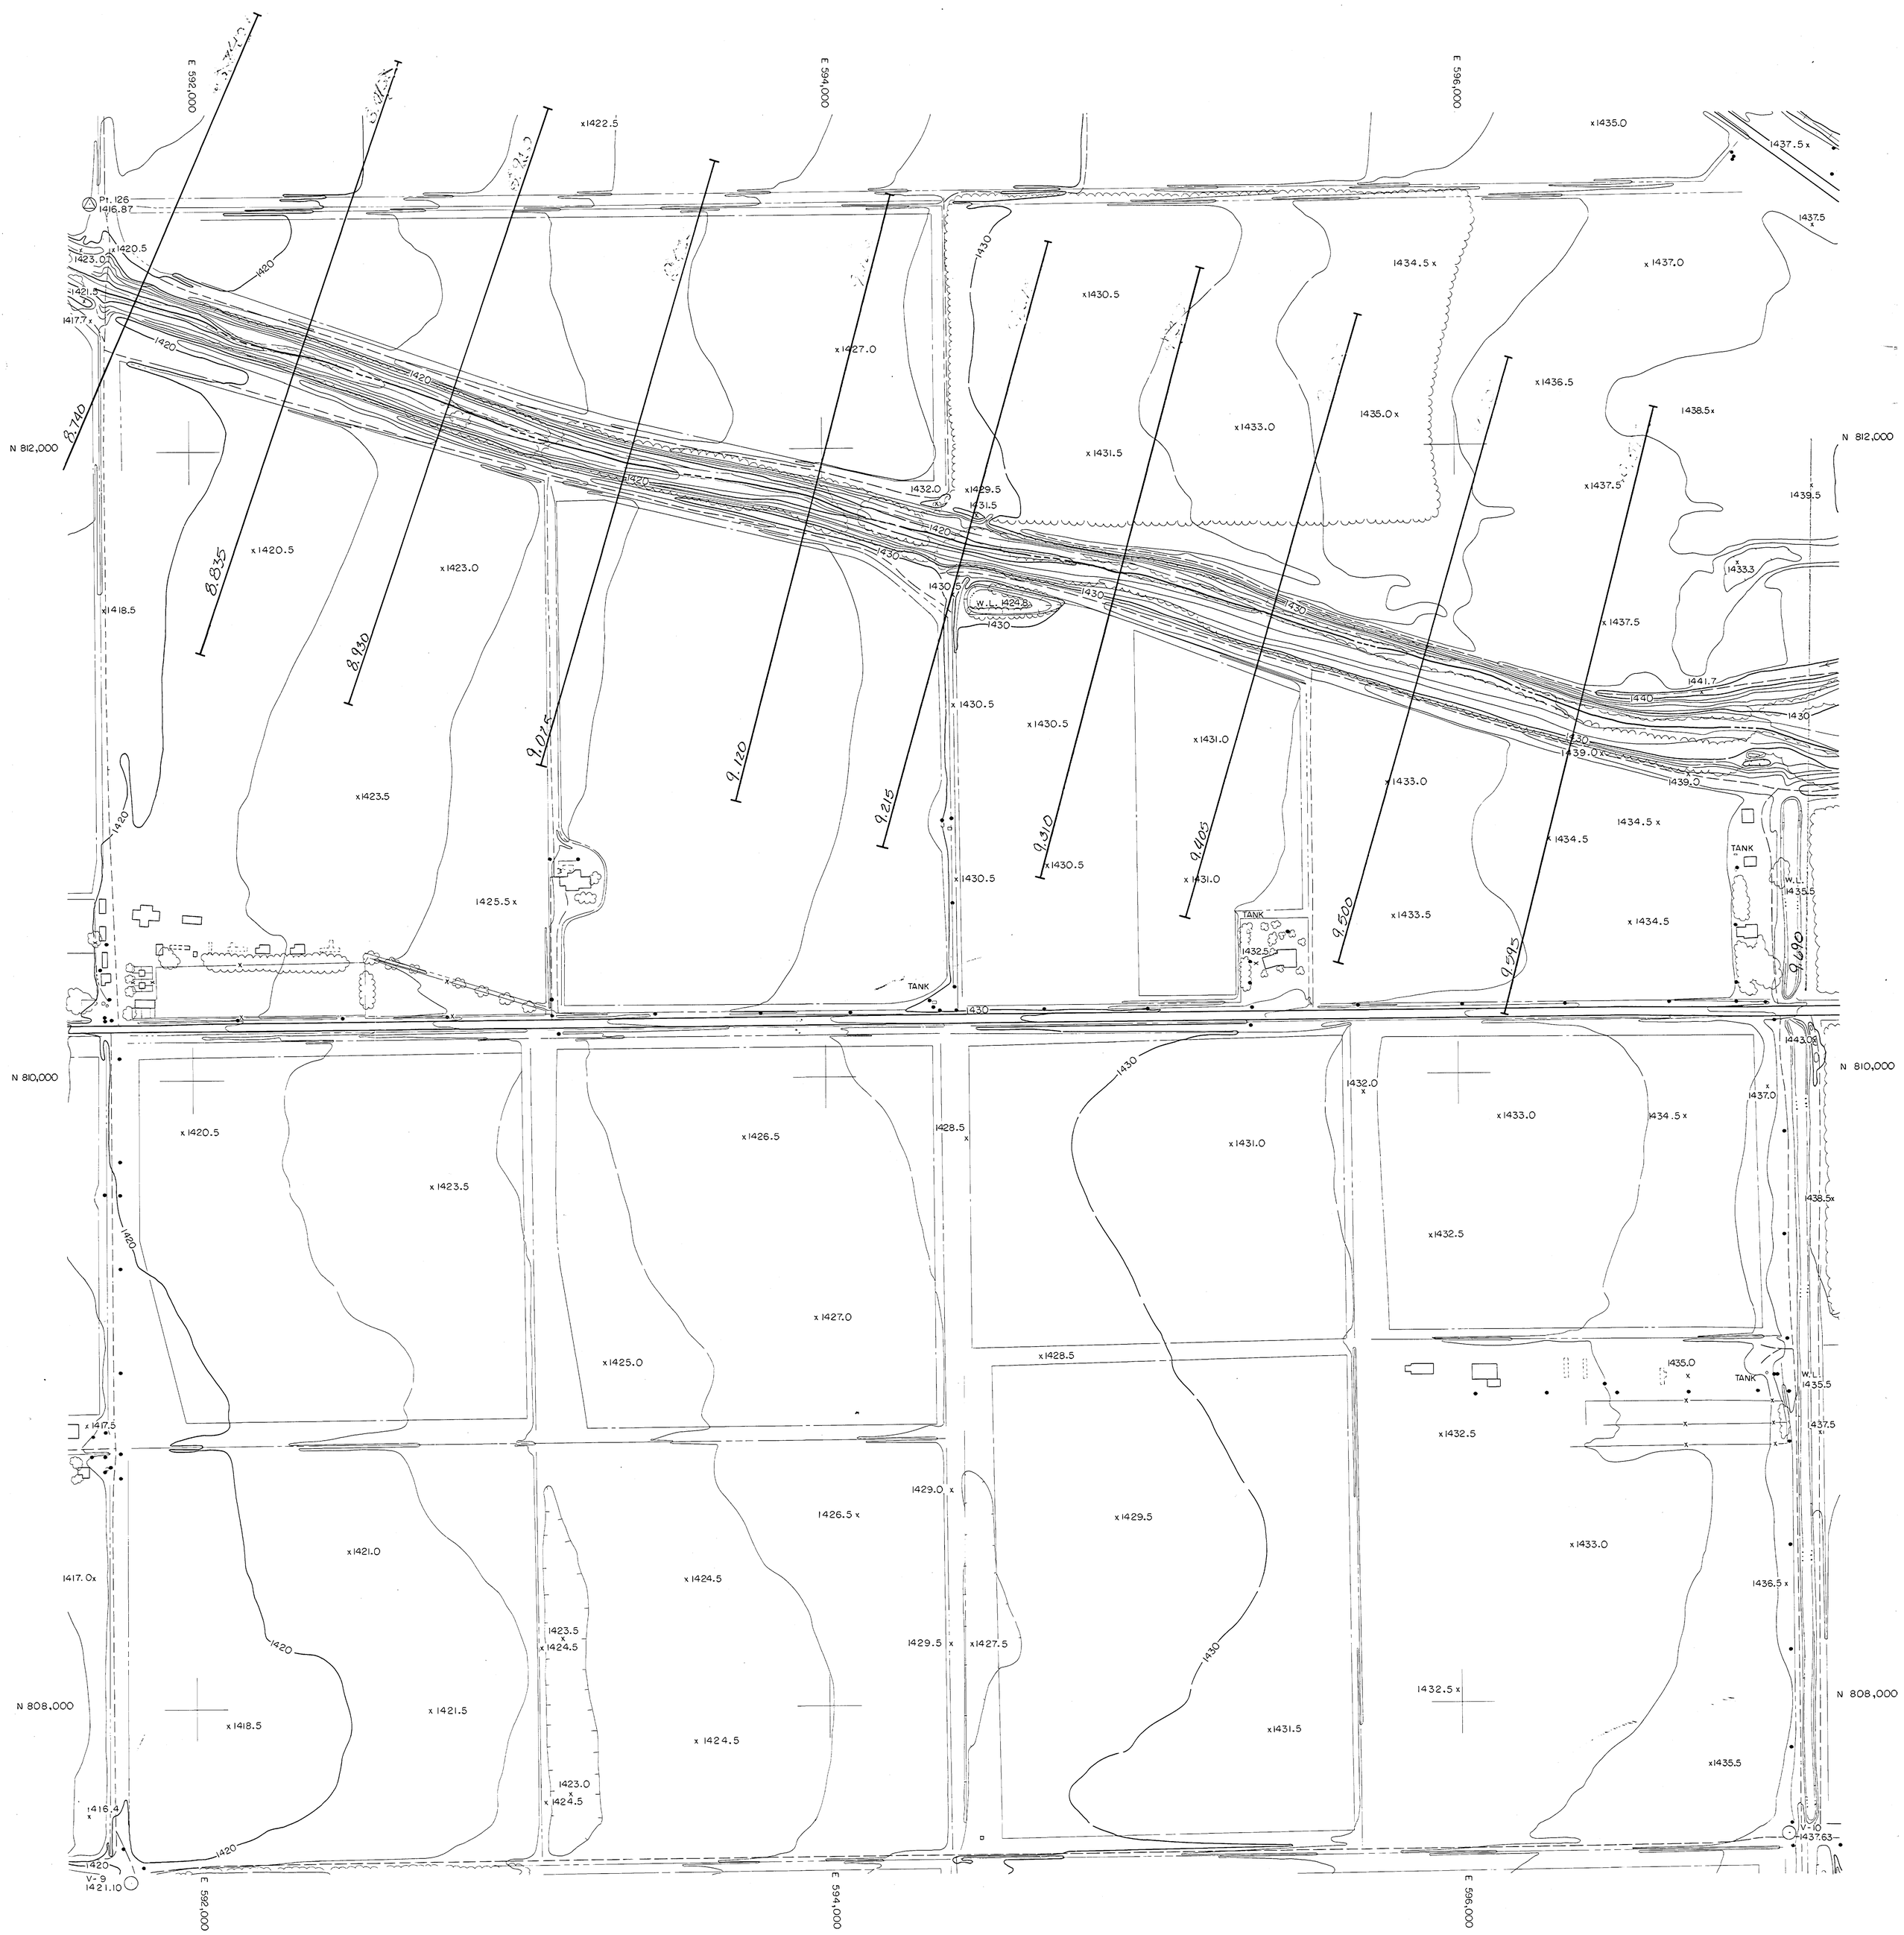

QUEEN CREEK AREA DRAINAGE MASTER STUDY

FLOOD CONTROL DISTRICT OF MARICOPA COUNTY

200' 0 200' 400'

NOVEMBER 22, 1986

FCD CONTRACT 86-23
WA JOB NO. 86328

INDEX

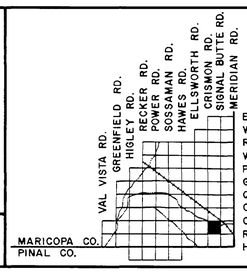

ELLIOT RD.
WARNER RD.
RAY RD.
WILLIAMS FIELD RD.
PECOS RD.
GERMANN RD.
QUEEN CREEK RD.
OCOTILLO RD.
CHANDLER HEIGHTS RD.
RIGGS RD.
HUNT HIGHWAY

SECTION 26
T. 2S., R. 7 E.

WOOD & ASSOCIATES, INC.
CONSULTING CIVIL ENGINEERS

4105 N. 20th Street • Suite 130 • Phoenix, Arizona • (602) 957-3149

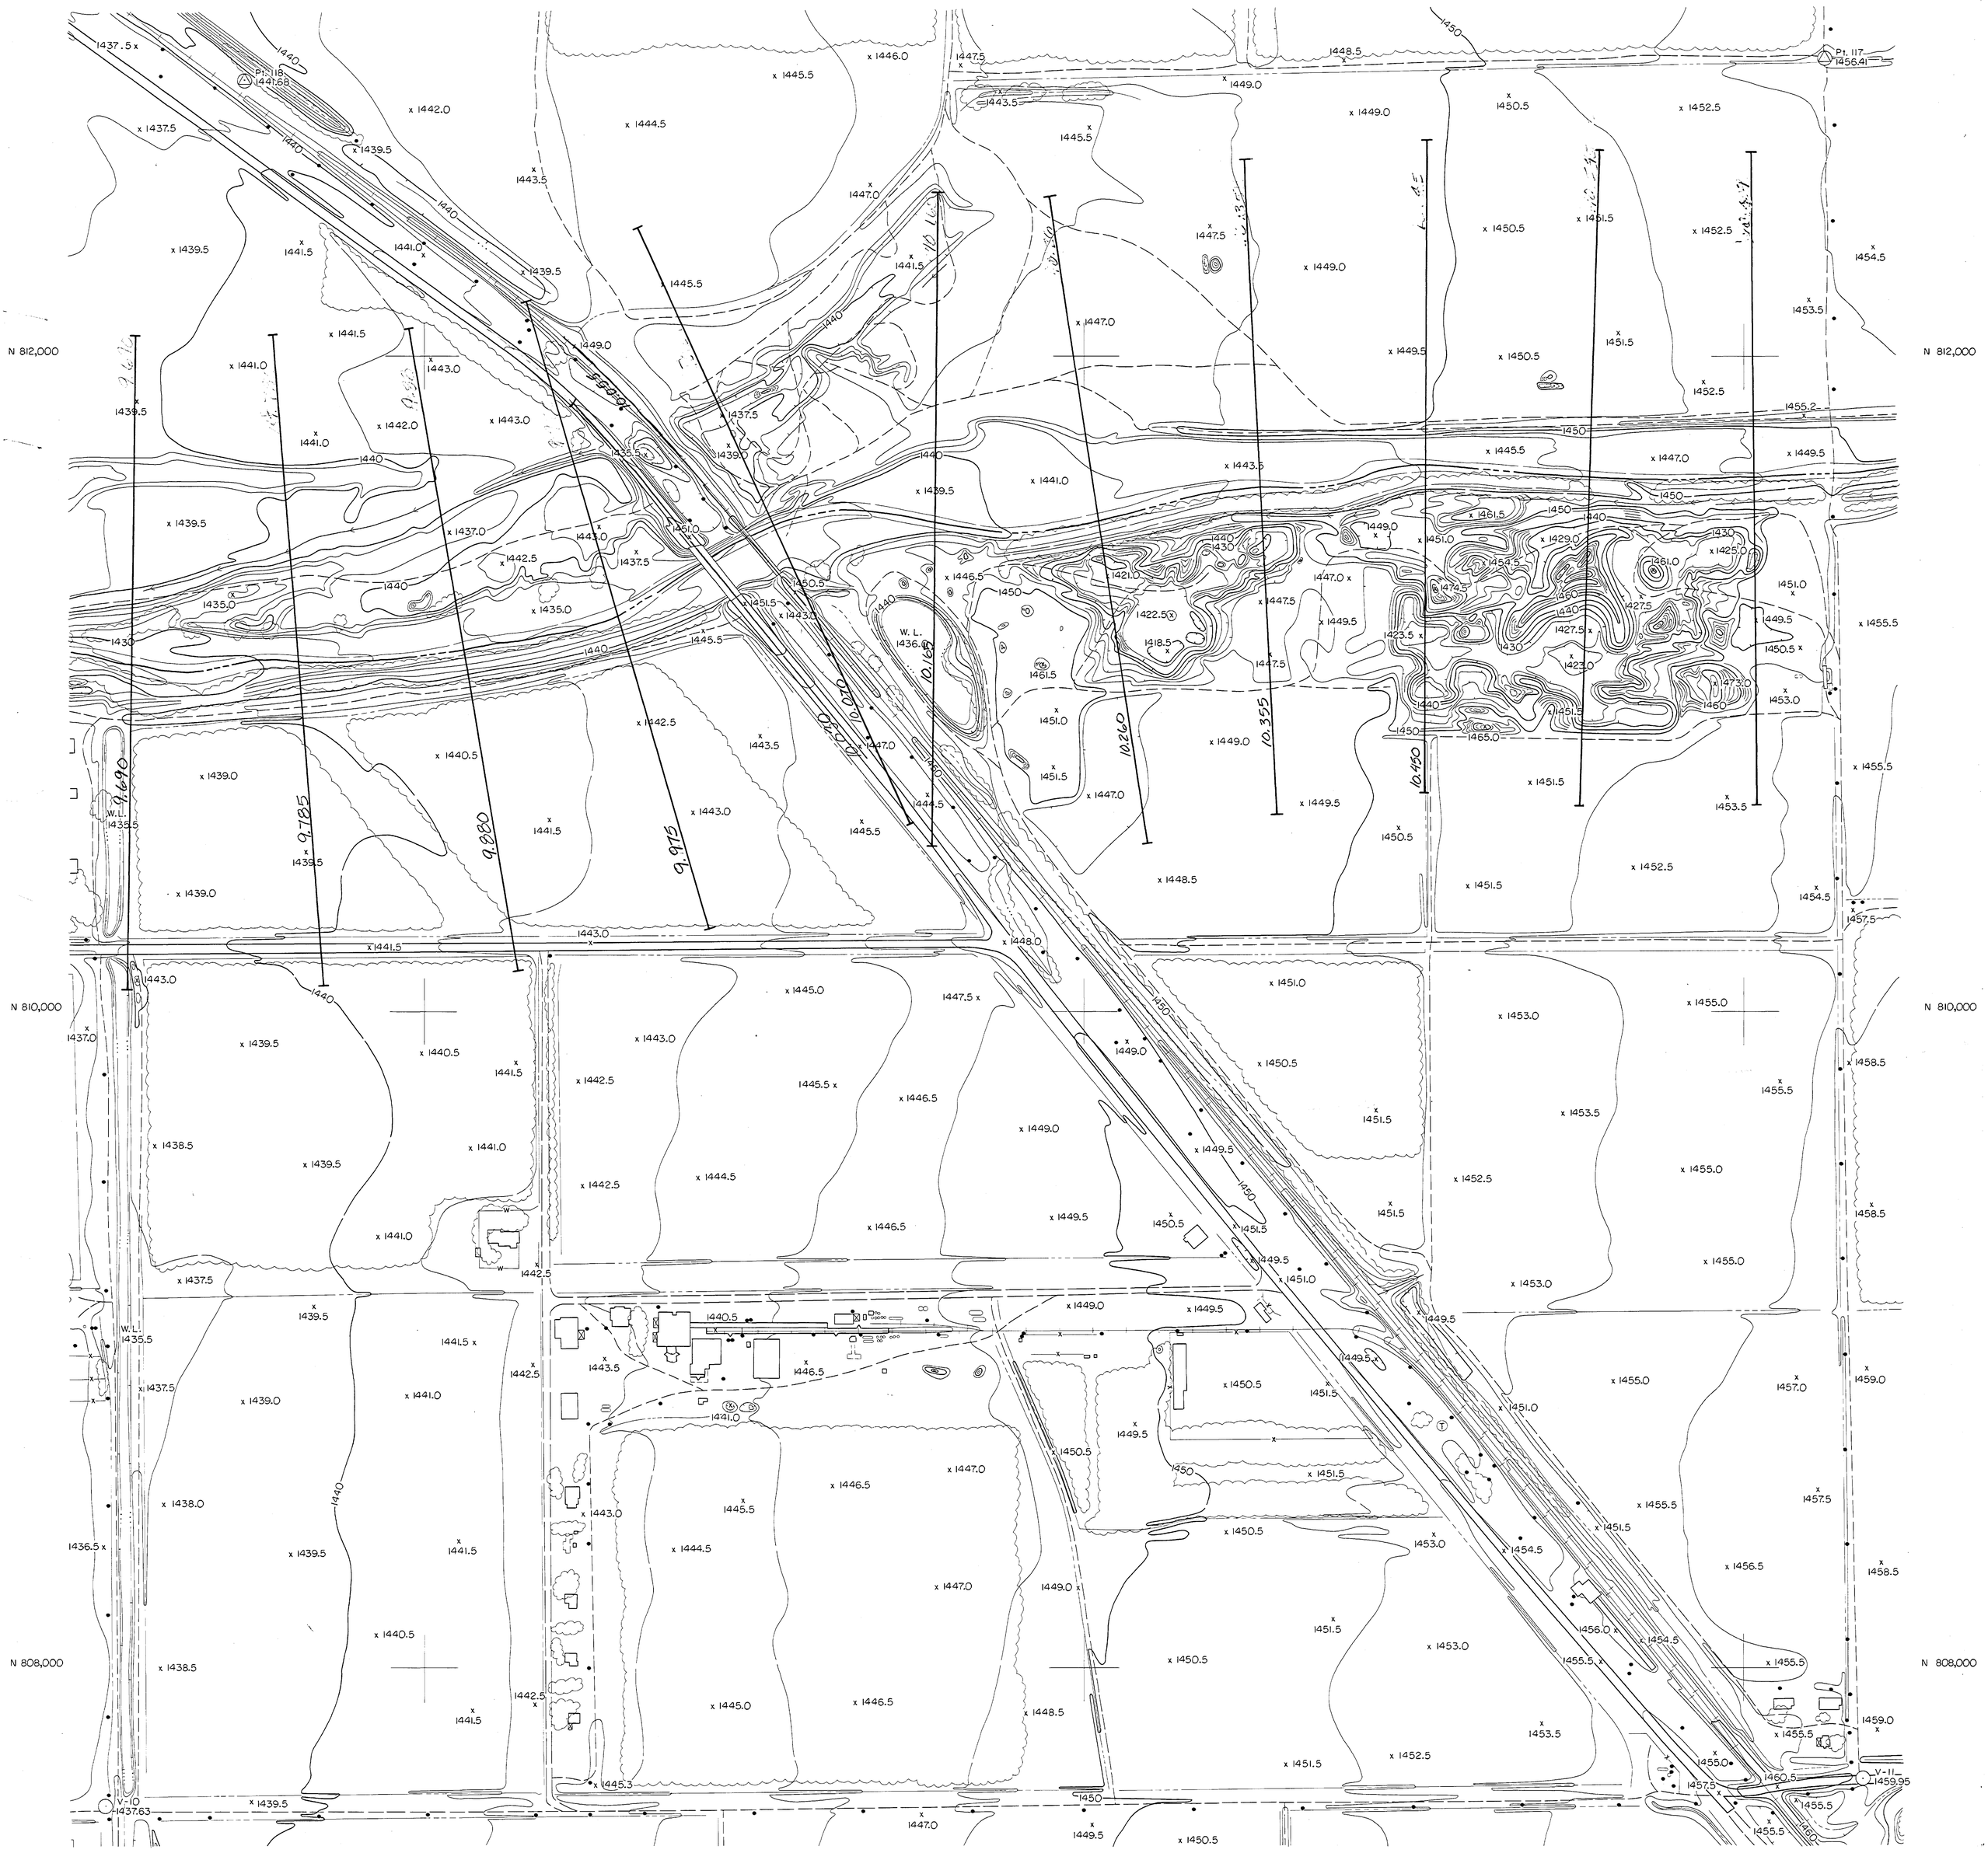

QUEEN CREEK AREA DRAINAGE MASTER STUDY

FLOOD CONTROL DISTRICT OF MARICOPA COUNTY

200' 0 200' 400'

OCTOBER 19, 1986

FCD CONTRACT 86-23
WA JOB NO. 86328

INDEX

VAL VISTA RD.
GREENFIELD RD.
HIGLEY RD.
RECKER RD.
POWER RD.
SOSSAMAN RD.
HAWES RD.
ELLSWORTH RD.
CRISMON RD.
SIGNAL BUTTE RD.
MERIDIAN RD.

ELLIOT RD.
WARNER RD.
RAY RD.
WILLIAMS FIELD RD.
PECOS RD.
GERMANN RD.
QUEEN CREEK RD.
OCOTILLO RD.
CHANDLER HEIGHTS RD.
RIGGS RD.
HUNT HIGHWAY

MARICOPA CO.
PINAL CO.

SECTION 25
T. 2 S., R. 7 E.

WOOD & ASSOCIATES, INC.
CONSULTING CIVIL ENGINEERS

4105 N. 20th Street • Suite 130 • Phoenix, Arizona • (602) 957-3149

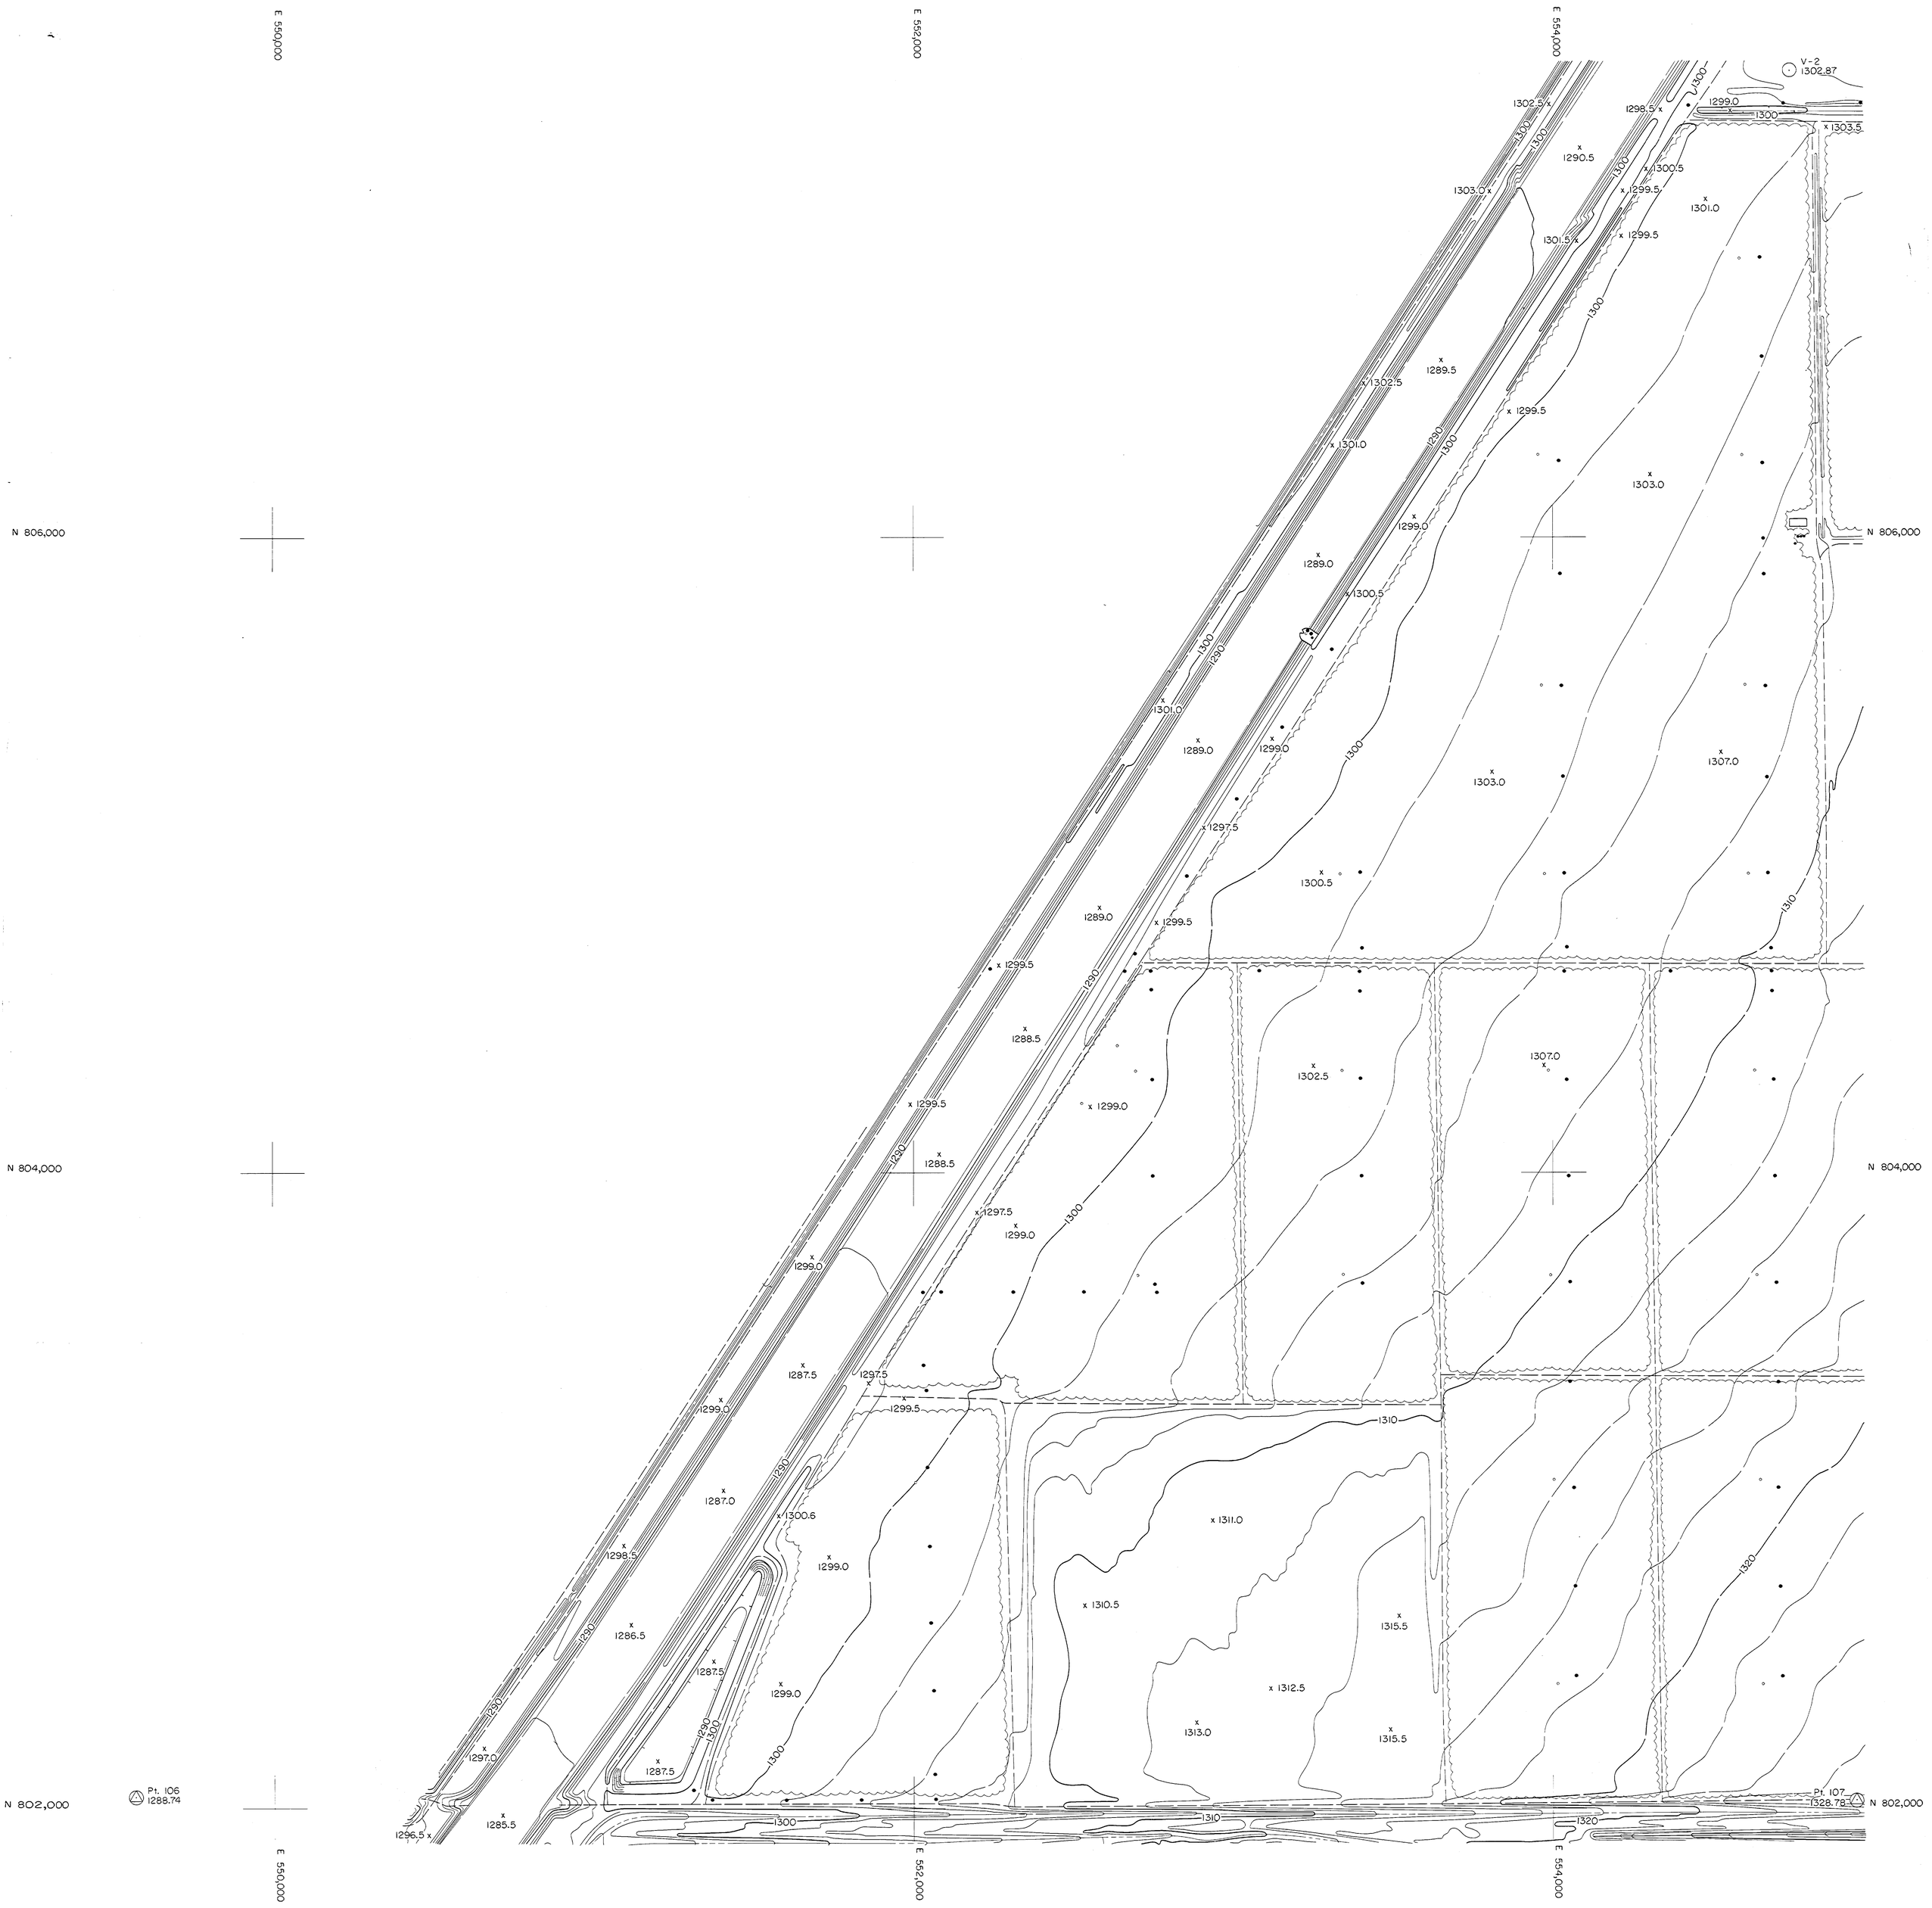

QUEEN CREEK AREA DRAINAGE MASTER STUDY

FLOOD CONTROL DISTRICT OF MARICOPA COUNTY

200' 0 200' 400'

NOVEMBER 22, 1986

FCD CONTRACT 86-23
WA JOB NO. 86328

INDEX

VAL VISTA RD.
GREENFIELD RD.
HIGLEY RD.
RECKER RD.
POWER RD.
SOSSAMAN RD.
HAWES RD.
ELLSWORTH RD.
CRISMON RD.
SIGNAL BUTTE RD.
MERIDIAN RD.
ELLIOT RD.
WARNER RD.
RAY RD.
WILLIAMS FIELD RD.
PECOS RD.
GERMANN RD.
QUEEN CREEK RD.
OCOTILLO RD.
CHANDLER HEIGHTS RD.
RIGGS RD.
HUNT HIGHWAY
MARICOPA CO.
PINAL CO.

SECTION 33
T. 2S., R. 6 E.

WOOD & ASSOCIATES, INC.
CONSULTING CIVIL ENGINEERS
4105 N. 20th Street • Suite 130 • Phoenix, Arizona • (602) 957-3149

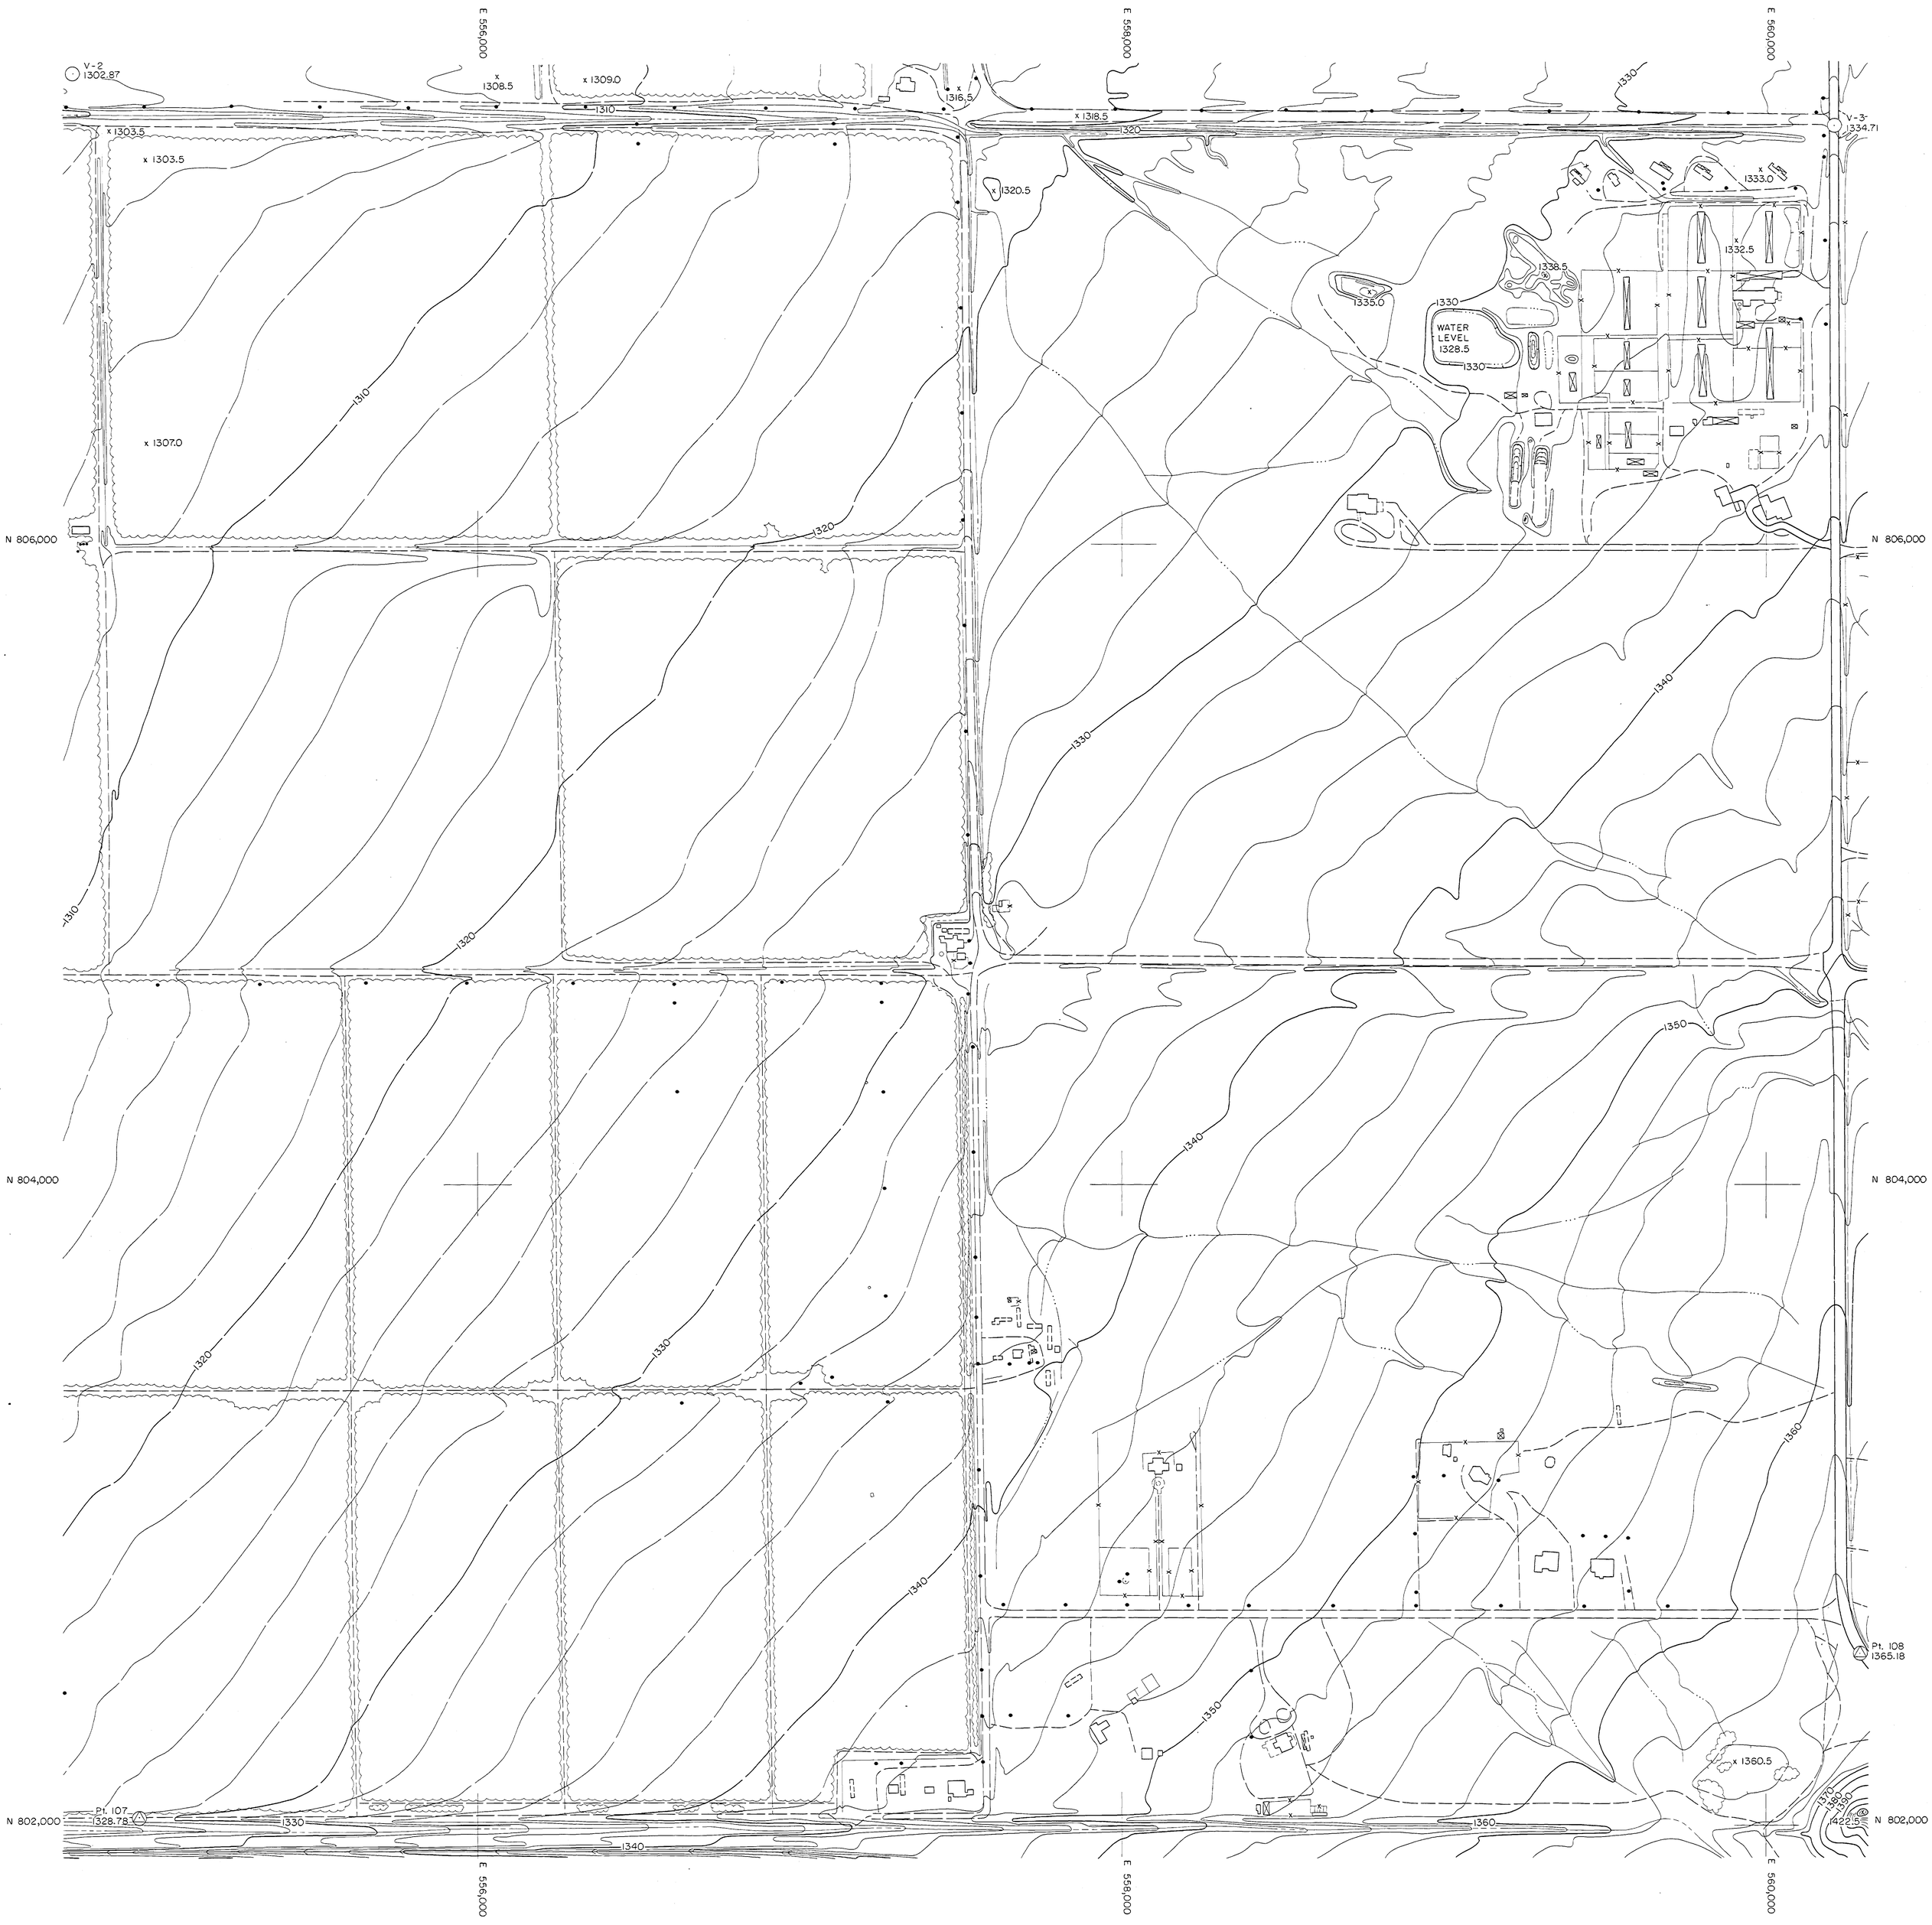

QUEEN CREEK AREA DRAINAGE MASTER STUDY

FLOOD CONTROL DISTRICT OF MARICOPA COUNTY

200' 0 200' 400'

NOVEMBER 22, 1986

FCD CONTRACT 86-23
WA JOB NO. 86328

INDEX

VAL VISTA RD.
GREENFIELD RD.
HIGLEY RD.
RECKER RD.
POWER RD.
SOSSAMAN RD.
HAWES RD.
ELLSWORTH RD.
CRISMON RD.
SIGNAL BUTTE RD.
MERIDIAN RD.

ELLIOT RD.
WARNER RD.
RAY RD.
WILLIAMS FIELD RD.
PECOS RD.
GERMANN RD.
QUEEN CREEK RD.
OCOTILLO RD.
CHANDLER HEIGHTS RD.
RIGGS RD.
HUNT HIGHWAY

MARICOPA CO.
PINAL CO.

SECTION 34
T. 2 S., R. 6 E.

WOOD & ASSOCIATES, INC.
CONSULTING CIVIL ENGINEERS
4105 N. 20th Street • Suite 130 • Phoenix, Arizona • (602) 957-3149

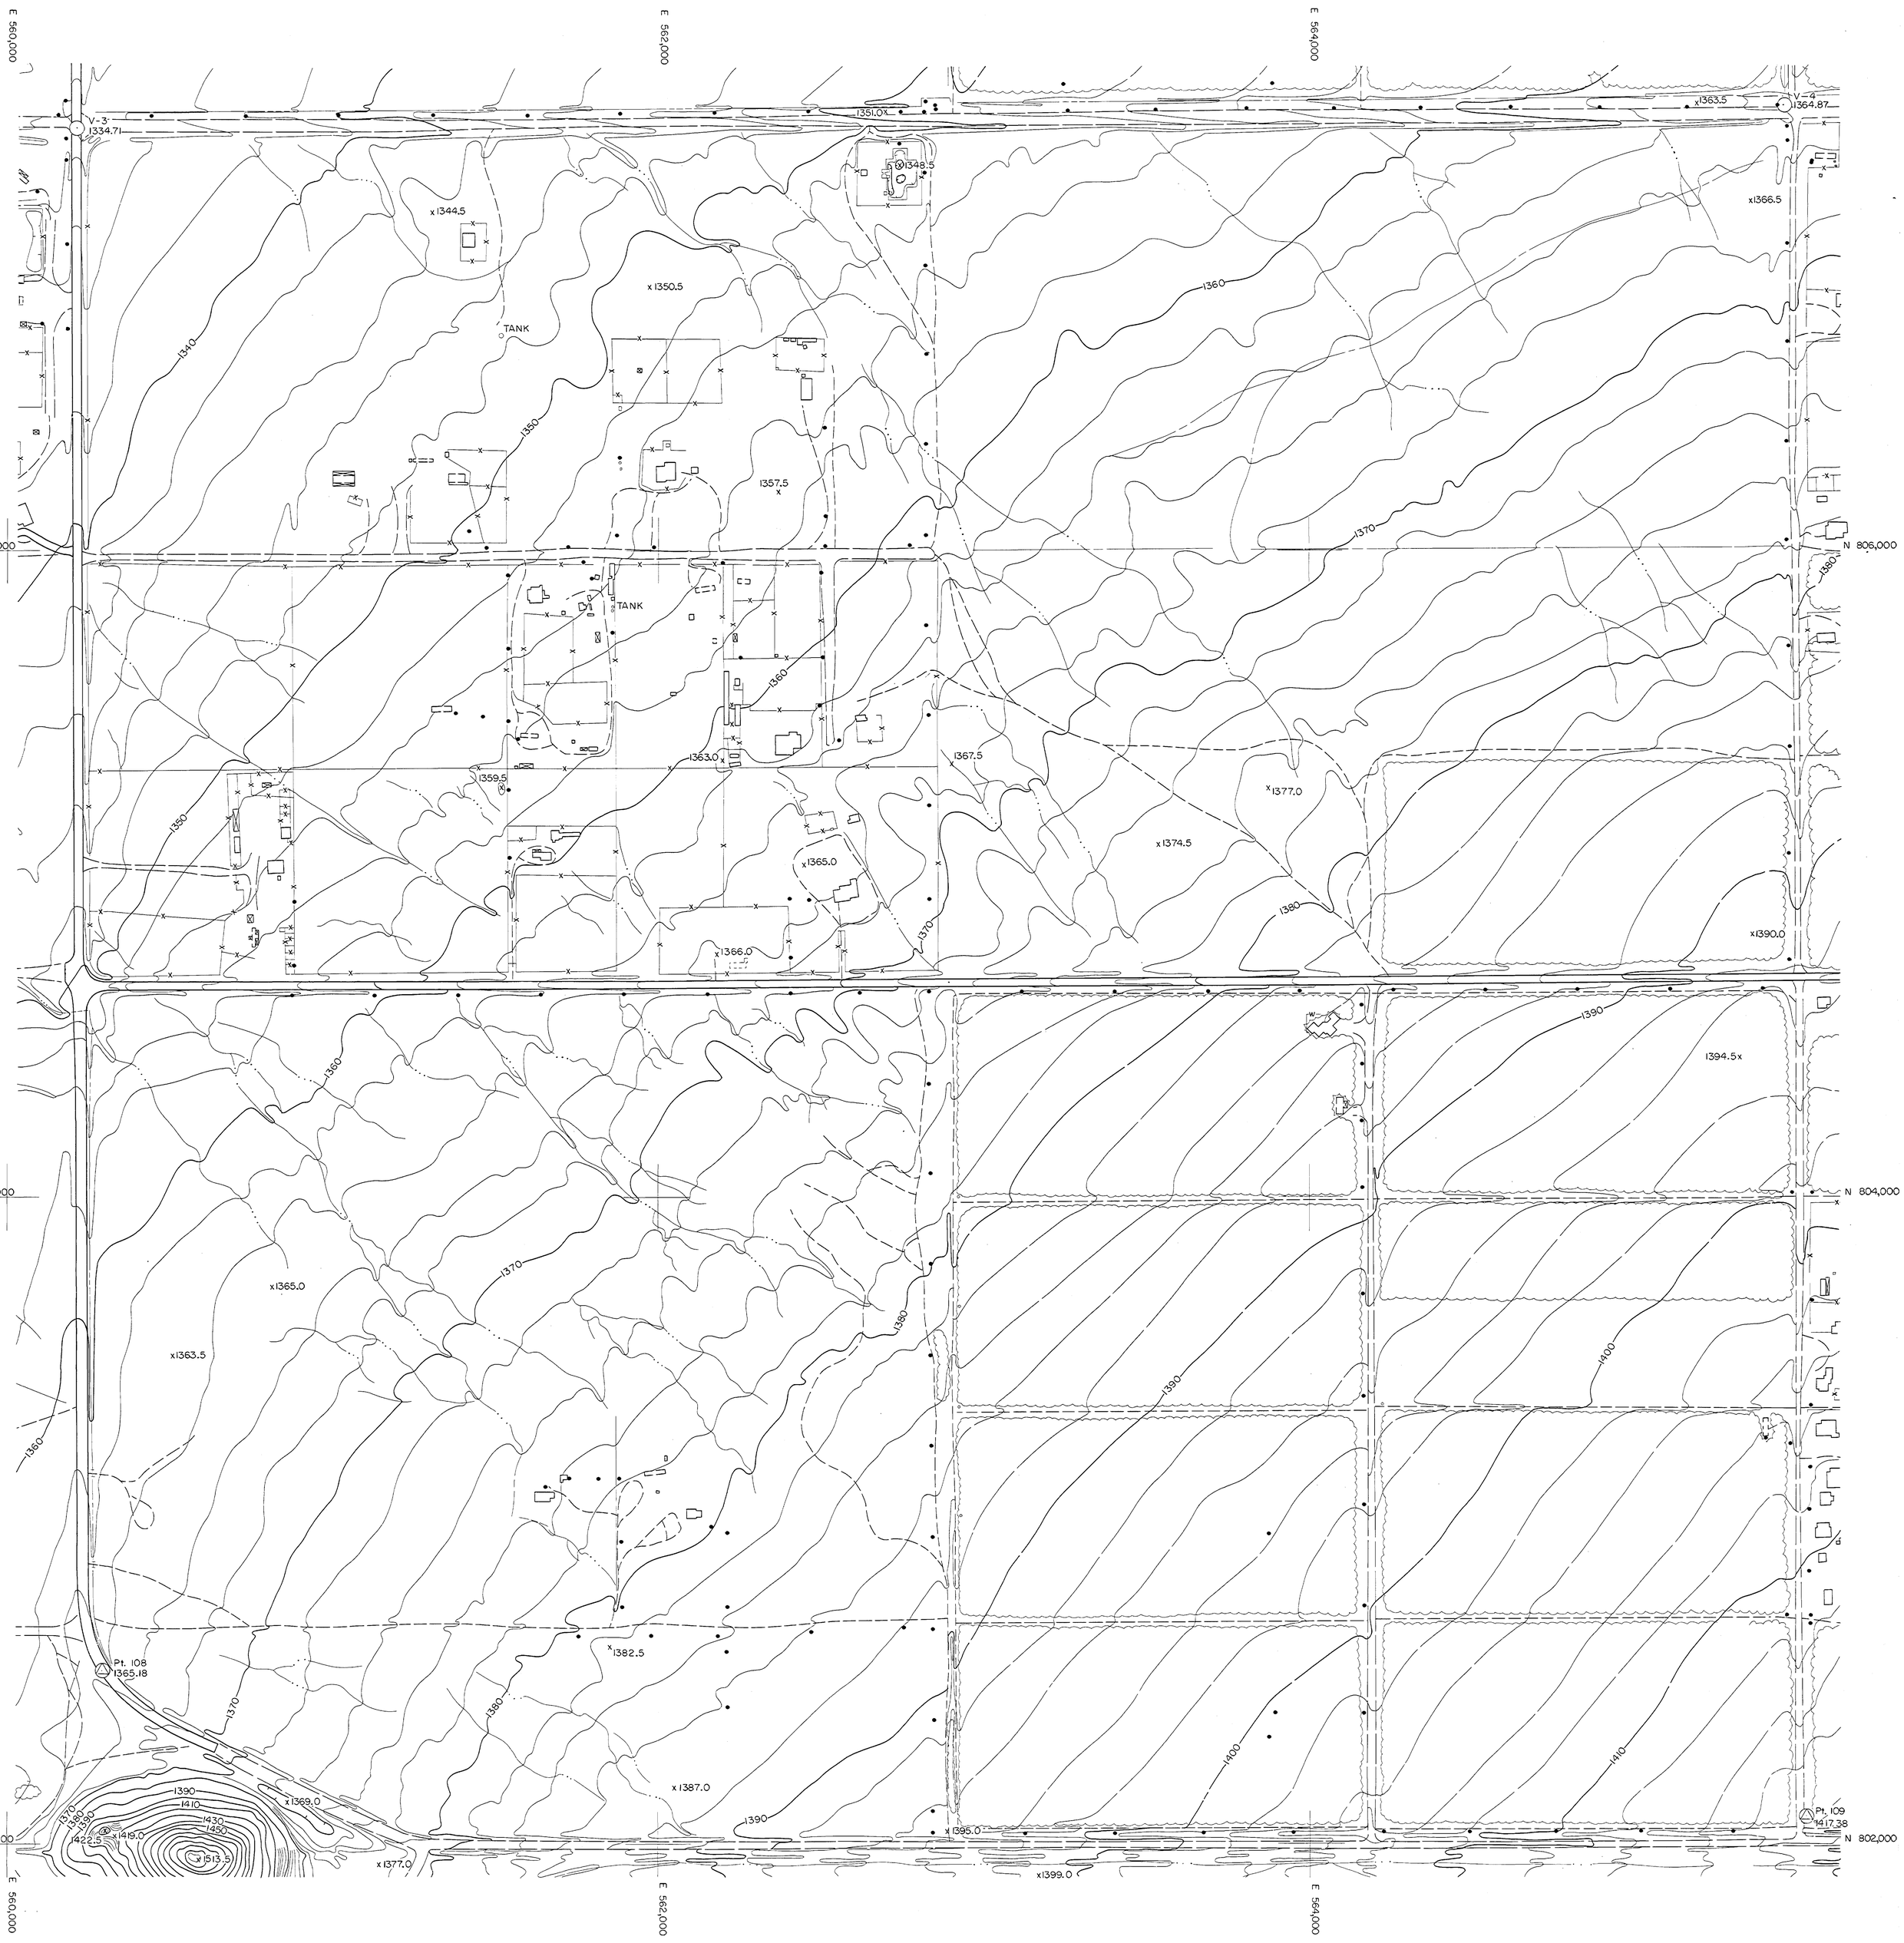

QUEEN CREEK AREA DRAINAGE MASTER STUDY

FLOOD CONTROL DISTRICT OF MARICOPA COUNTY

200' 0 200' 400'

NOVEMBER 22, 1986

FCD CONTRACT 86-23
WA JOB NO. 86328

INDEX

VAL VISTA RD.
GREENFIELD RD.
HIGLEY RD.
RECKER RD.
POWER RD.
SOSSAMAN RD.
HAWES RD.
ELLSWORTH RD.
CRISMON RD.
SIGNAL BUTTE RD.
MERIDIAN RD.

ELLIOT RD.
WARNER RD.
RAY RD.
WILLIAMS FIELD RD.
PECOS RD.
GERMANN RD.
QUEEN CREEK RD.
OCOTILLO RD.
CHANDLER HEIGHTS RD.
RIGGS RD.
HUNT HIGHWAY

MARICOPA CO.
PINAL CO.

SECTION 35
T. 2S., R. 6 E.

WOOD & ASSOCIATES, INC.
CONSULTING CIVIL ENGINEERS

4105 N. 20th Street • Suite 130 • Phoenix, Arizona • (602) 957-3149

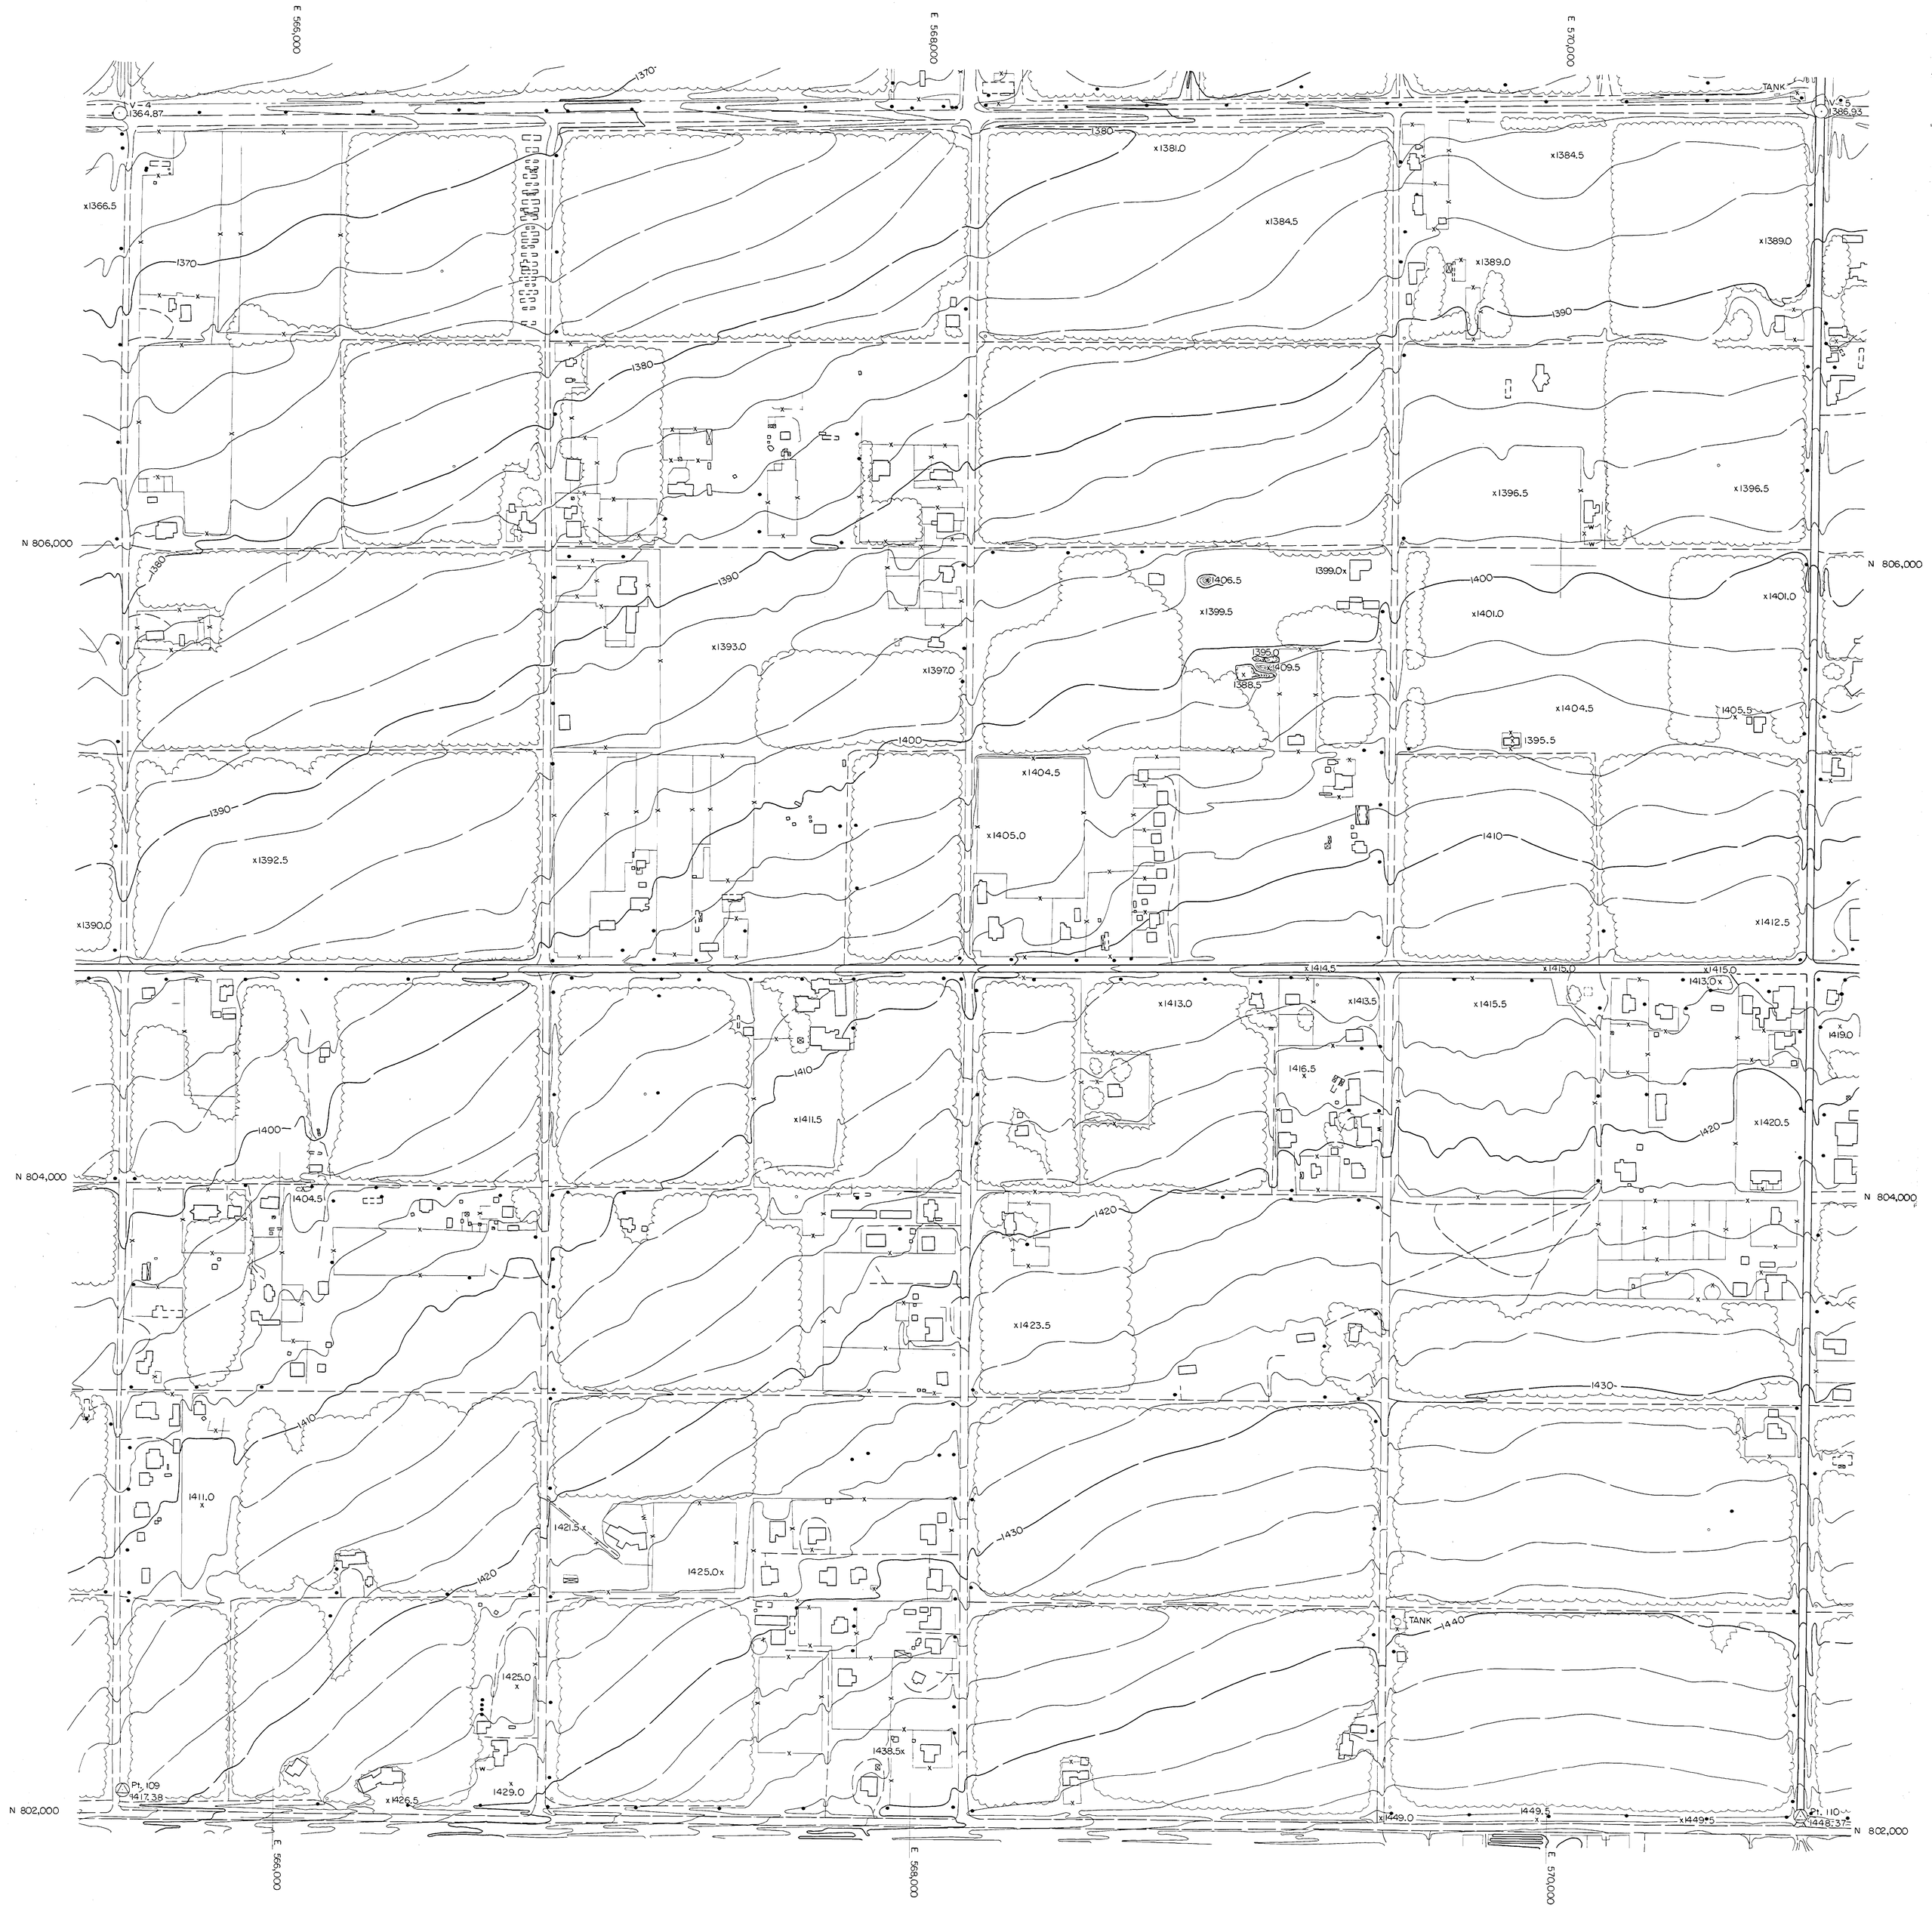

QUEEN CREEK AREA DRAINAGE MASTER STUDY

FLOOD CONTROL DISTRICT OF MARICOPA COUNTY

200' 0 200' 400'

OCTOBER 19, 1986

FCD CONTRACT 86-23
WA JOB NO. 86328

INDEX

VAL VISTA RD.
GREENFIELD RD.
HIGLEY RD.
POWER RD.
SOSSAMAN RD.
HAWES RD.
ELLSWORTH RD.
CRISMON RD.
SIGNAL BUTTE RD.
MERIDIAN RD.

ELLIOT RD.
WARNER RD.
RAY RD.
WILLIAMS FIELD RD.
PECOS RD.
GERMANN RD.
QUEEN CREEK RD.
OCOTILLO RD.
CHANDLER HEIGHTS RD.
RIGGS RD.
HUNT HIGHWAY

MARICOPA CO.
PINAL CO.

SECTION 36
T.2 S., R.6 E.

WOOD & ASSOCIATES, INC.
CONSULTING CIVIL ENGINEERS

4105 N. 20th Street • Suite 130 • Phoenix, Arizona • (602) 957-3149

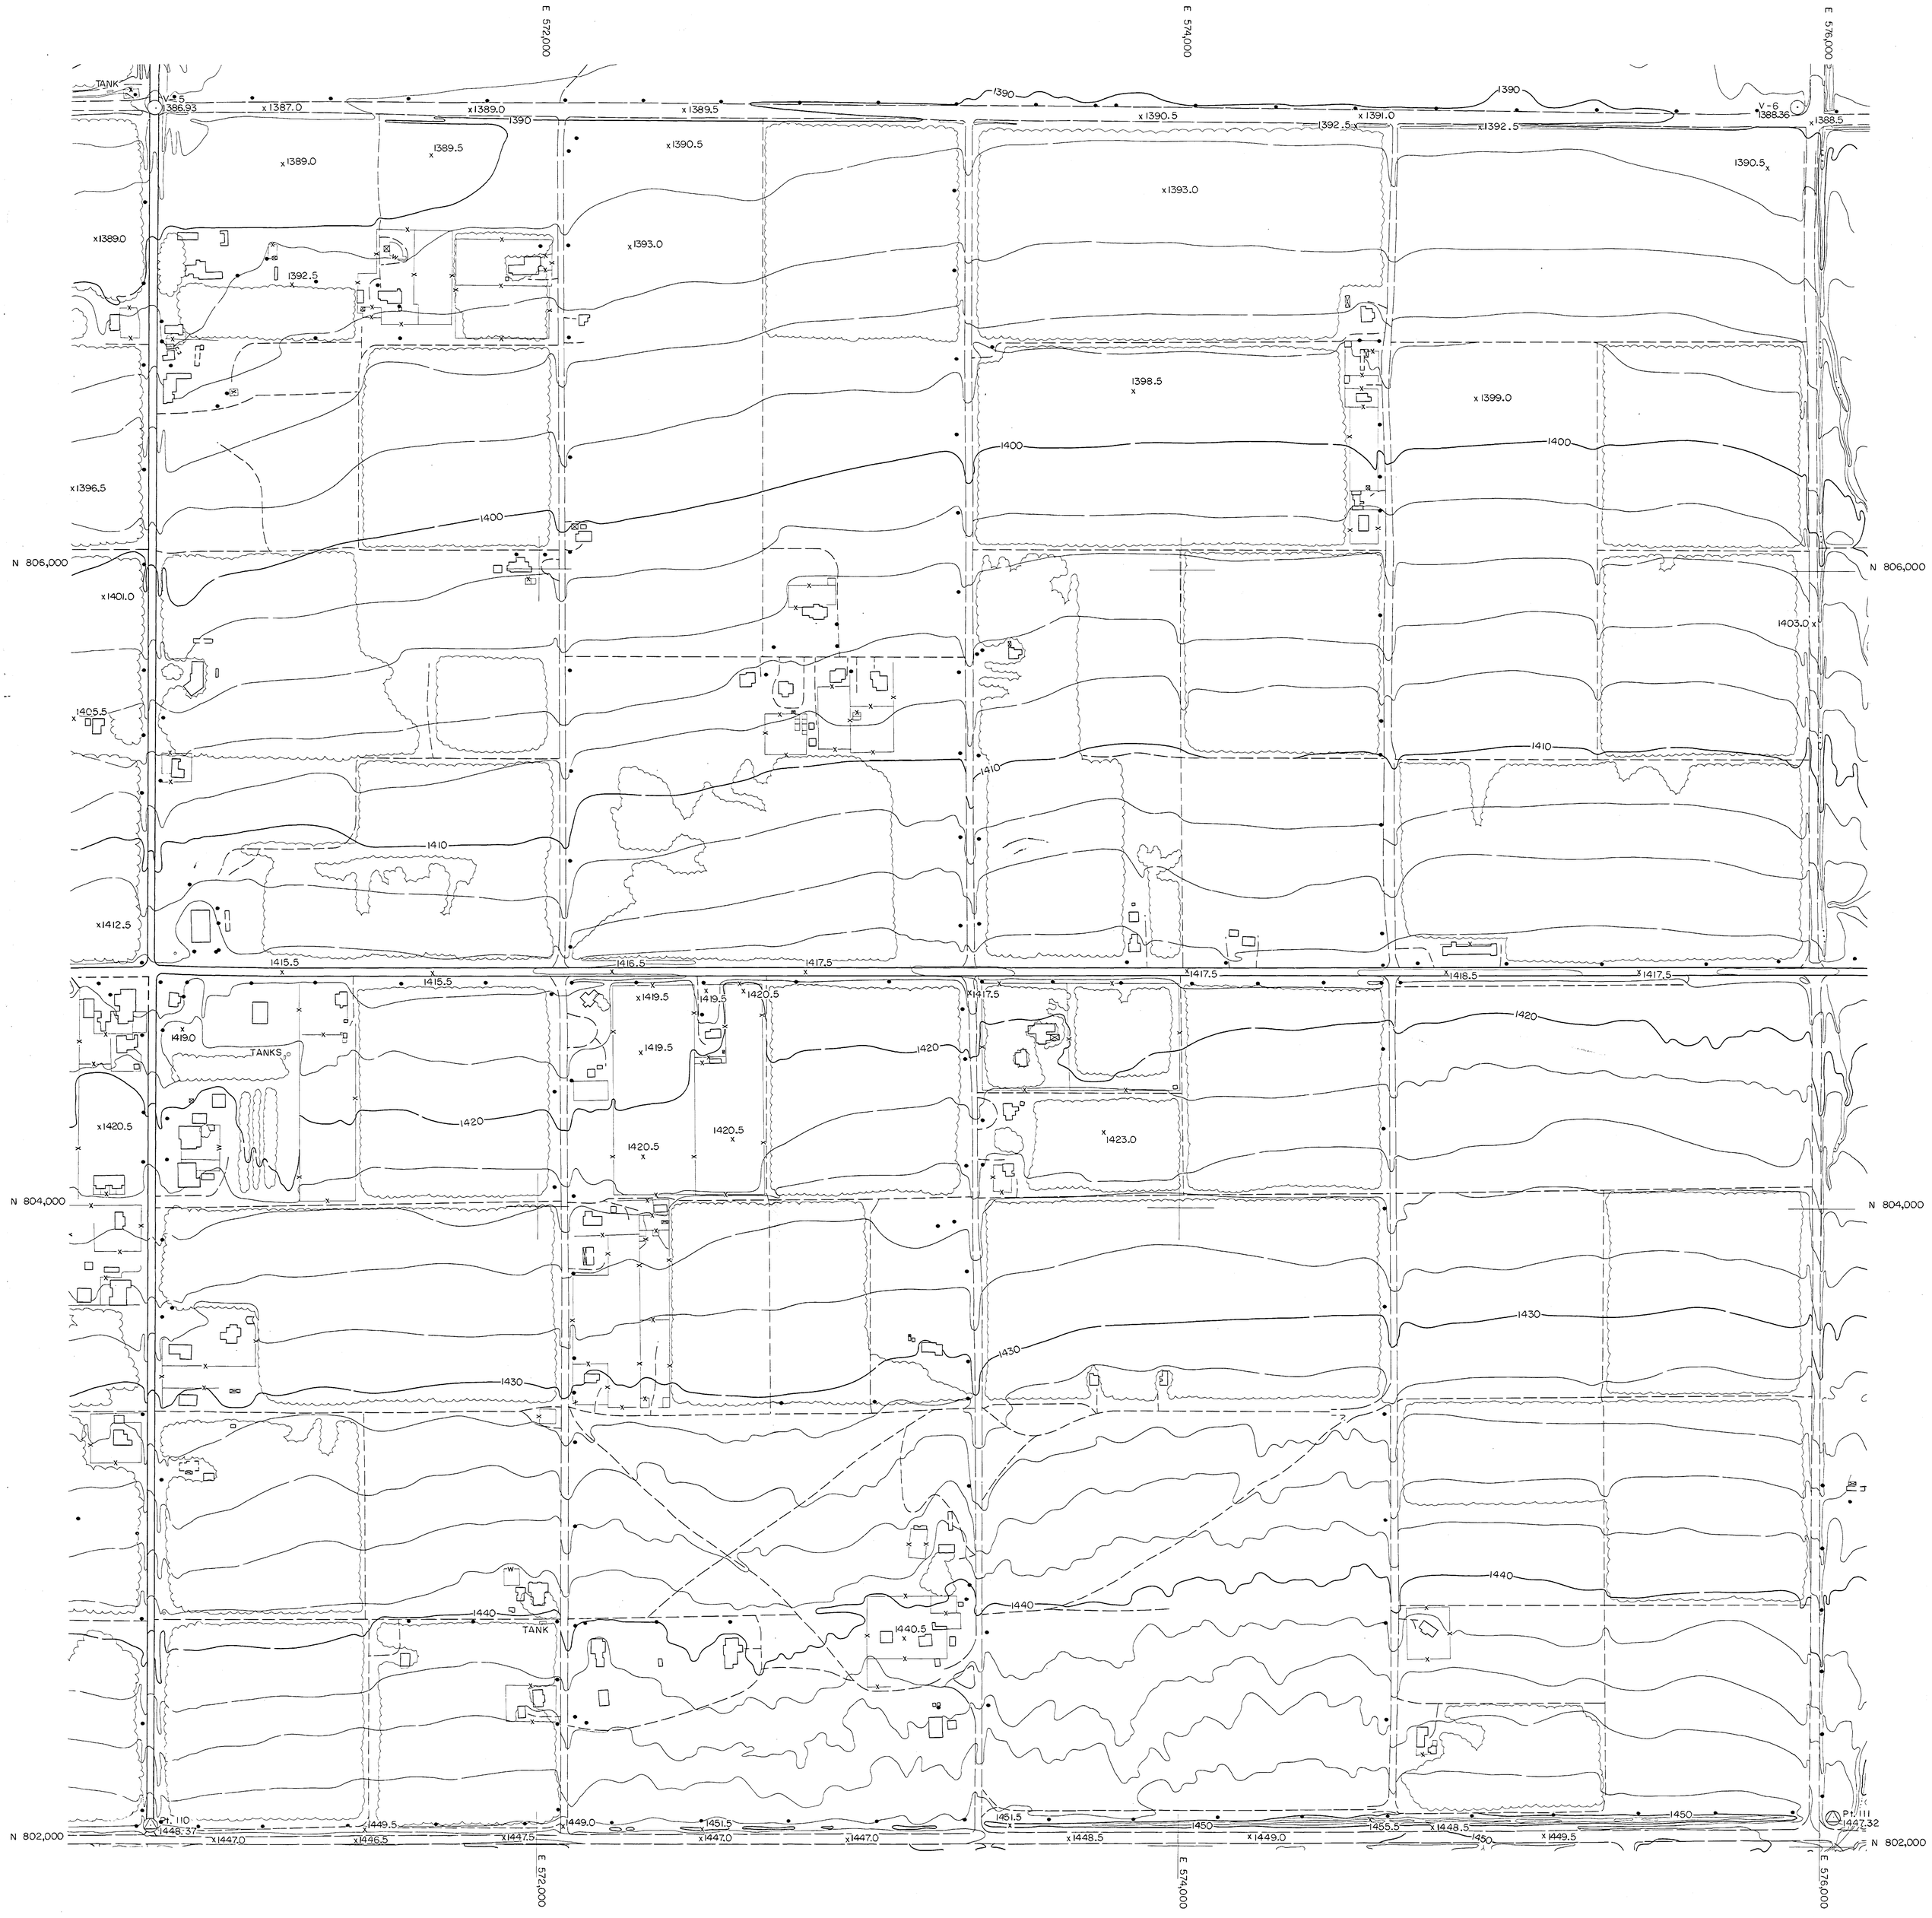

QUEEN CREEK AREA DRAINAGE MASTER STUDY

FLOOD CONTROL DISTRICT OF MARICOPA COUNTY

200' 0 200' 400'

OCTOBER 19, 1986

FCD CONTRACT 86-23
WA JOB NO. 86328

INDEX

VAL VISTA RD.
GREENFIELD RD.
HIGLEY RD.
RECKER RD.
POWER RD.
SOSSAMAN RD.
HAWES RD.
ELLSWORTH RD.
CRISMON RD.
SIGNAL BUTTE RD.
MERIDIAN RD.
ELLIOT RD.
WARNER RD.
RAY RD.
WILLIAMS FIELD RD.
PECOS RD.
GERMANN RD.
QUEEN CREEK RD.
OCOTILLO RD.
CHANDLER HEIGHTS RD.
RIGGS RD.
HUNT HIGHWAY
MARICOPA CO.
PINAL CO.

SECTION 31
T.2S., R.7E.

WOOD & ASSOCIATES, INC.
CONSULTING CIVIL ENGINEERS
4105 N. 20th Street • Suite 130 • Phoenix, Arizona • (602) 957-3149

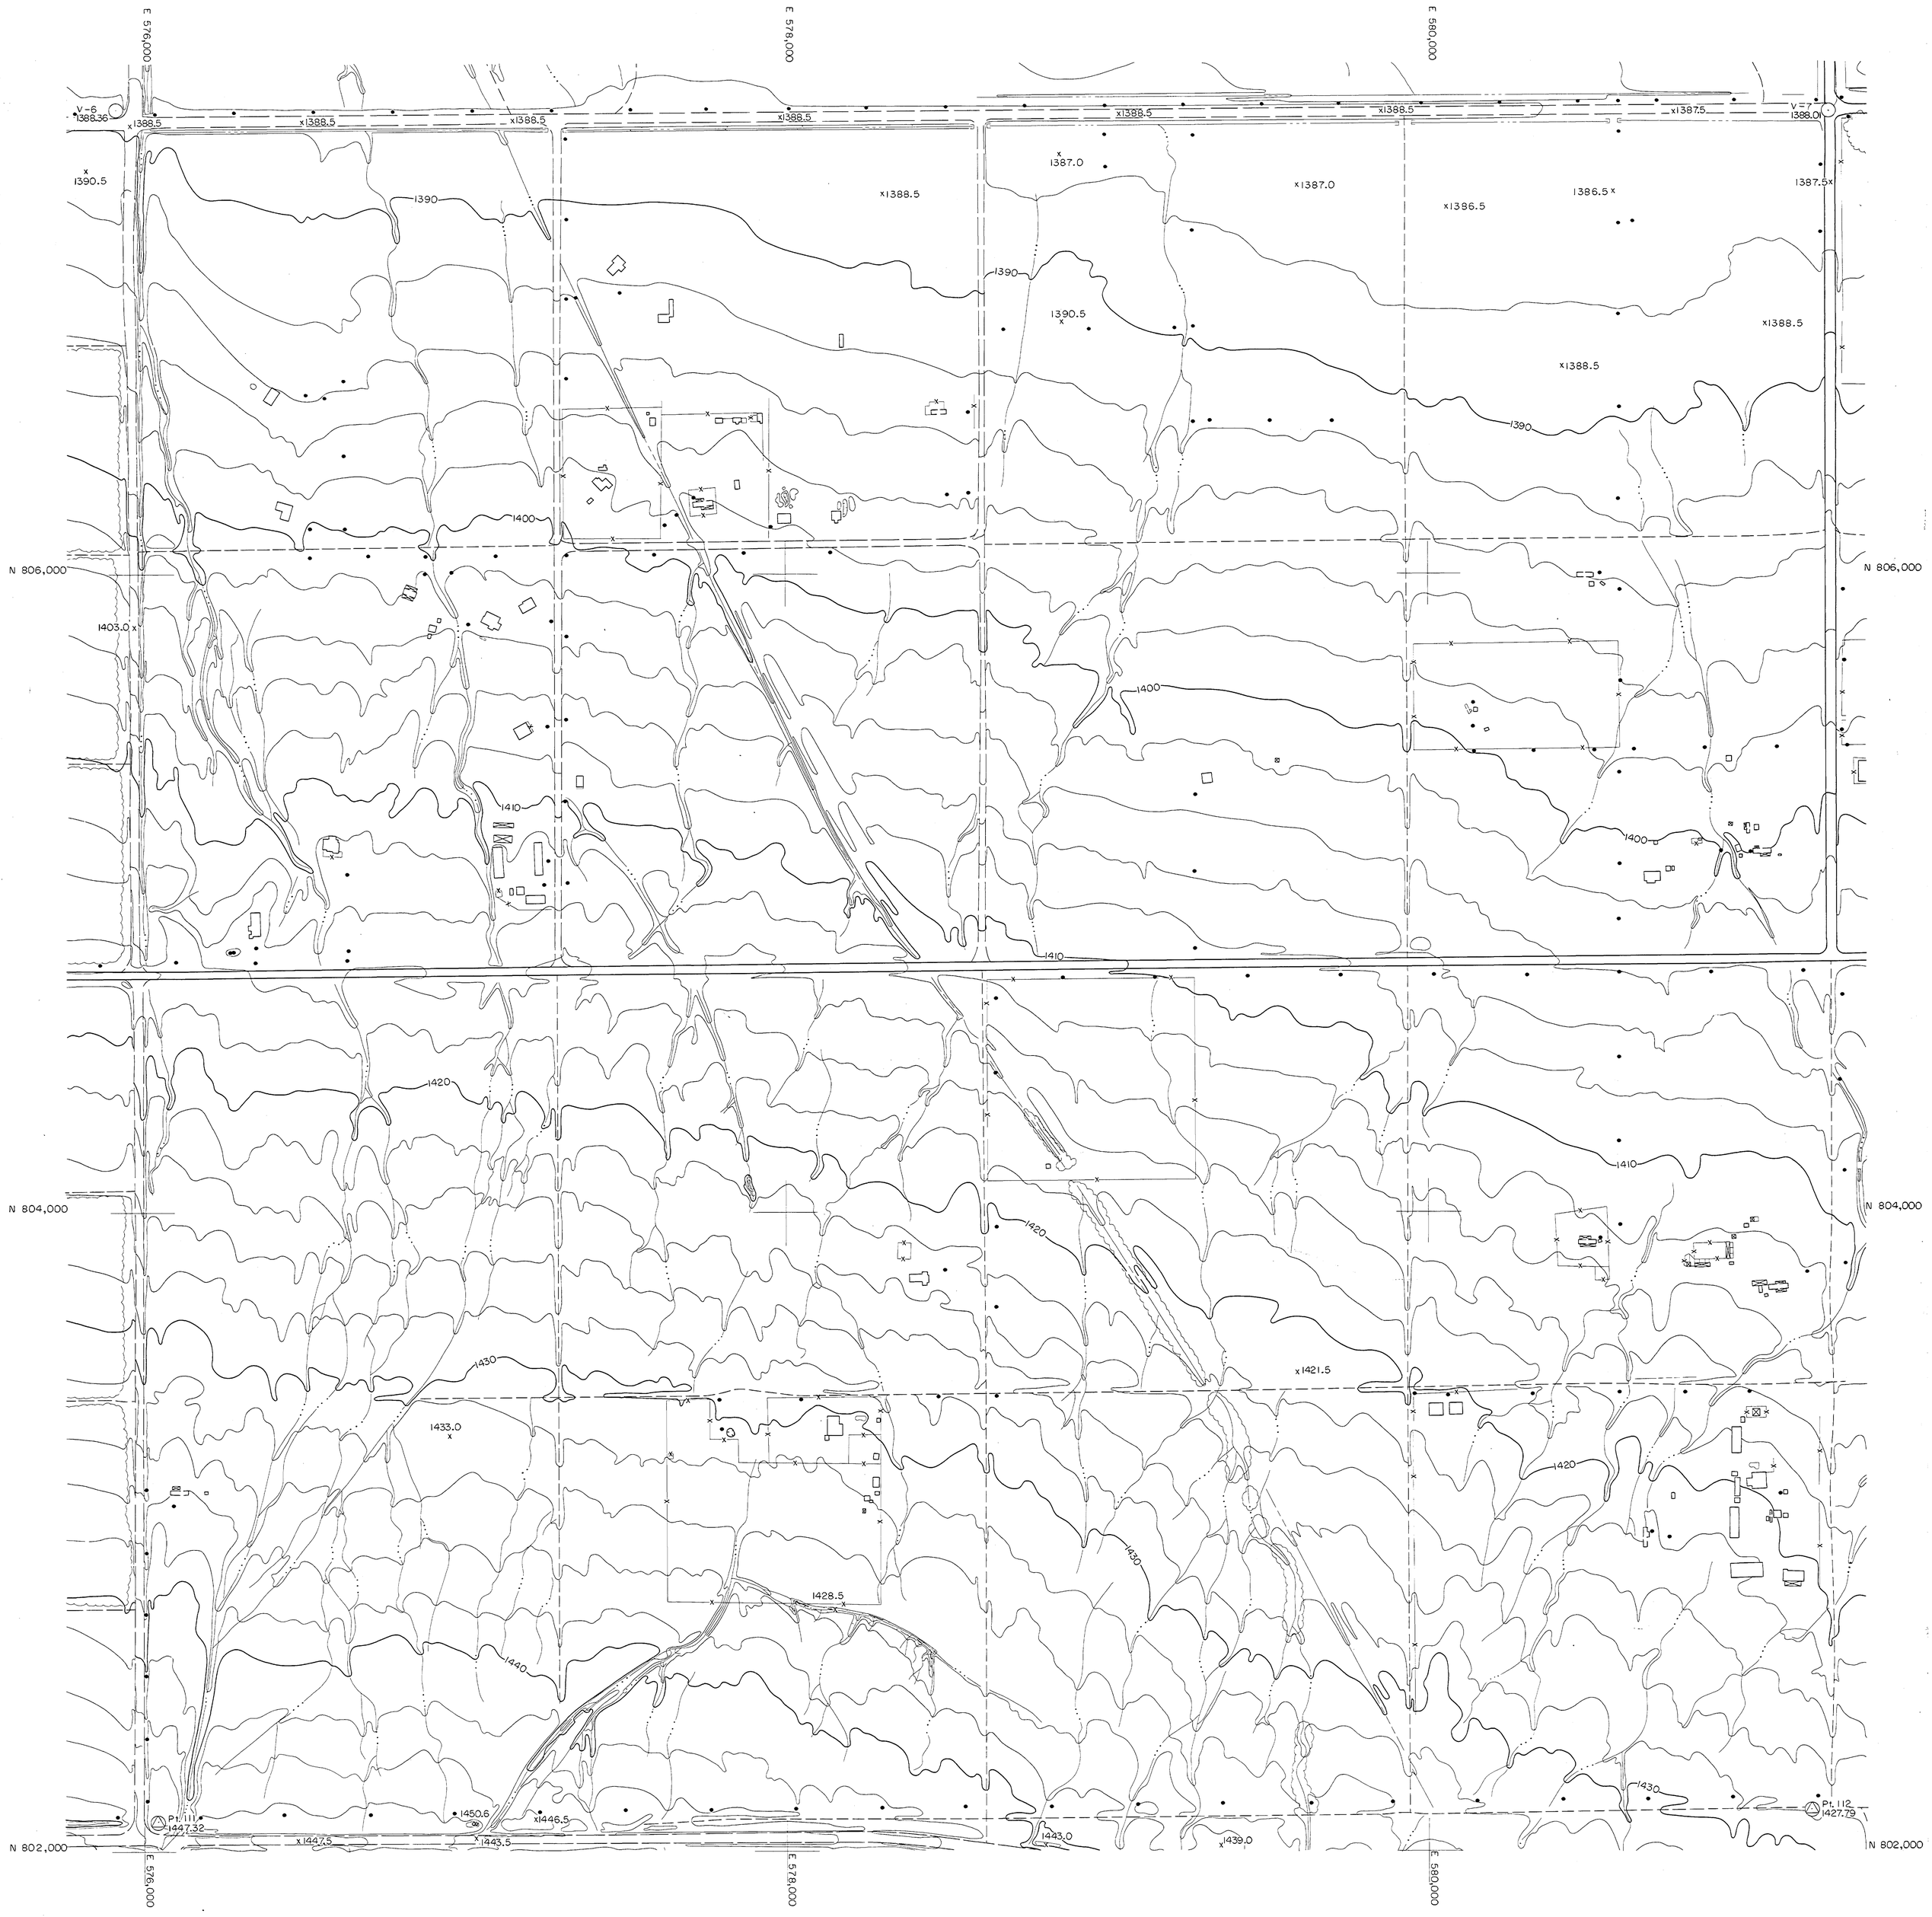

QUEEN CREEK AREA DRAINAGE MASTER STUDY

FLOOD CONTROL DISTRICT OF MARICOPA COUNTY

200' 0 200' 400'

OCTOBER 19, 1986

FCD CONTRACT 86-23
WA JOB NO. 86328

INDEX

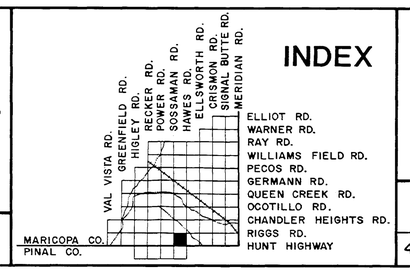

ELLIOT RD.
WARNER RD.
RAY RD.
WILLIAMS FIELD RD.
PECOS RD.
GERMANN RD.
QUEEN CREEK RD.
OCOTILLO RD.
CHANDLER HEIGHTS RD.
RIGGS RD.
HUNT HIGHWAY

SECTION 32
T.2 S., R.7 E.

WOOD & ASSOCIATES, INC.
CONSULTING CIVIL ENGINEERS

4105 N. 20th Street • Suite 130 • Phoenix, Arizona • (602) 957-3149

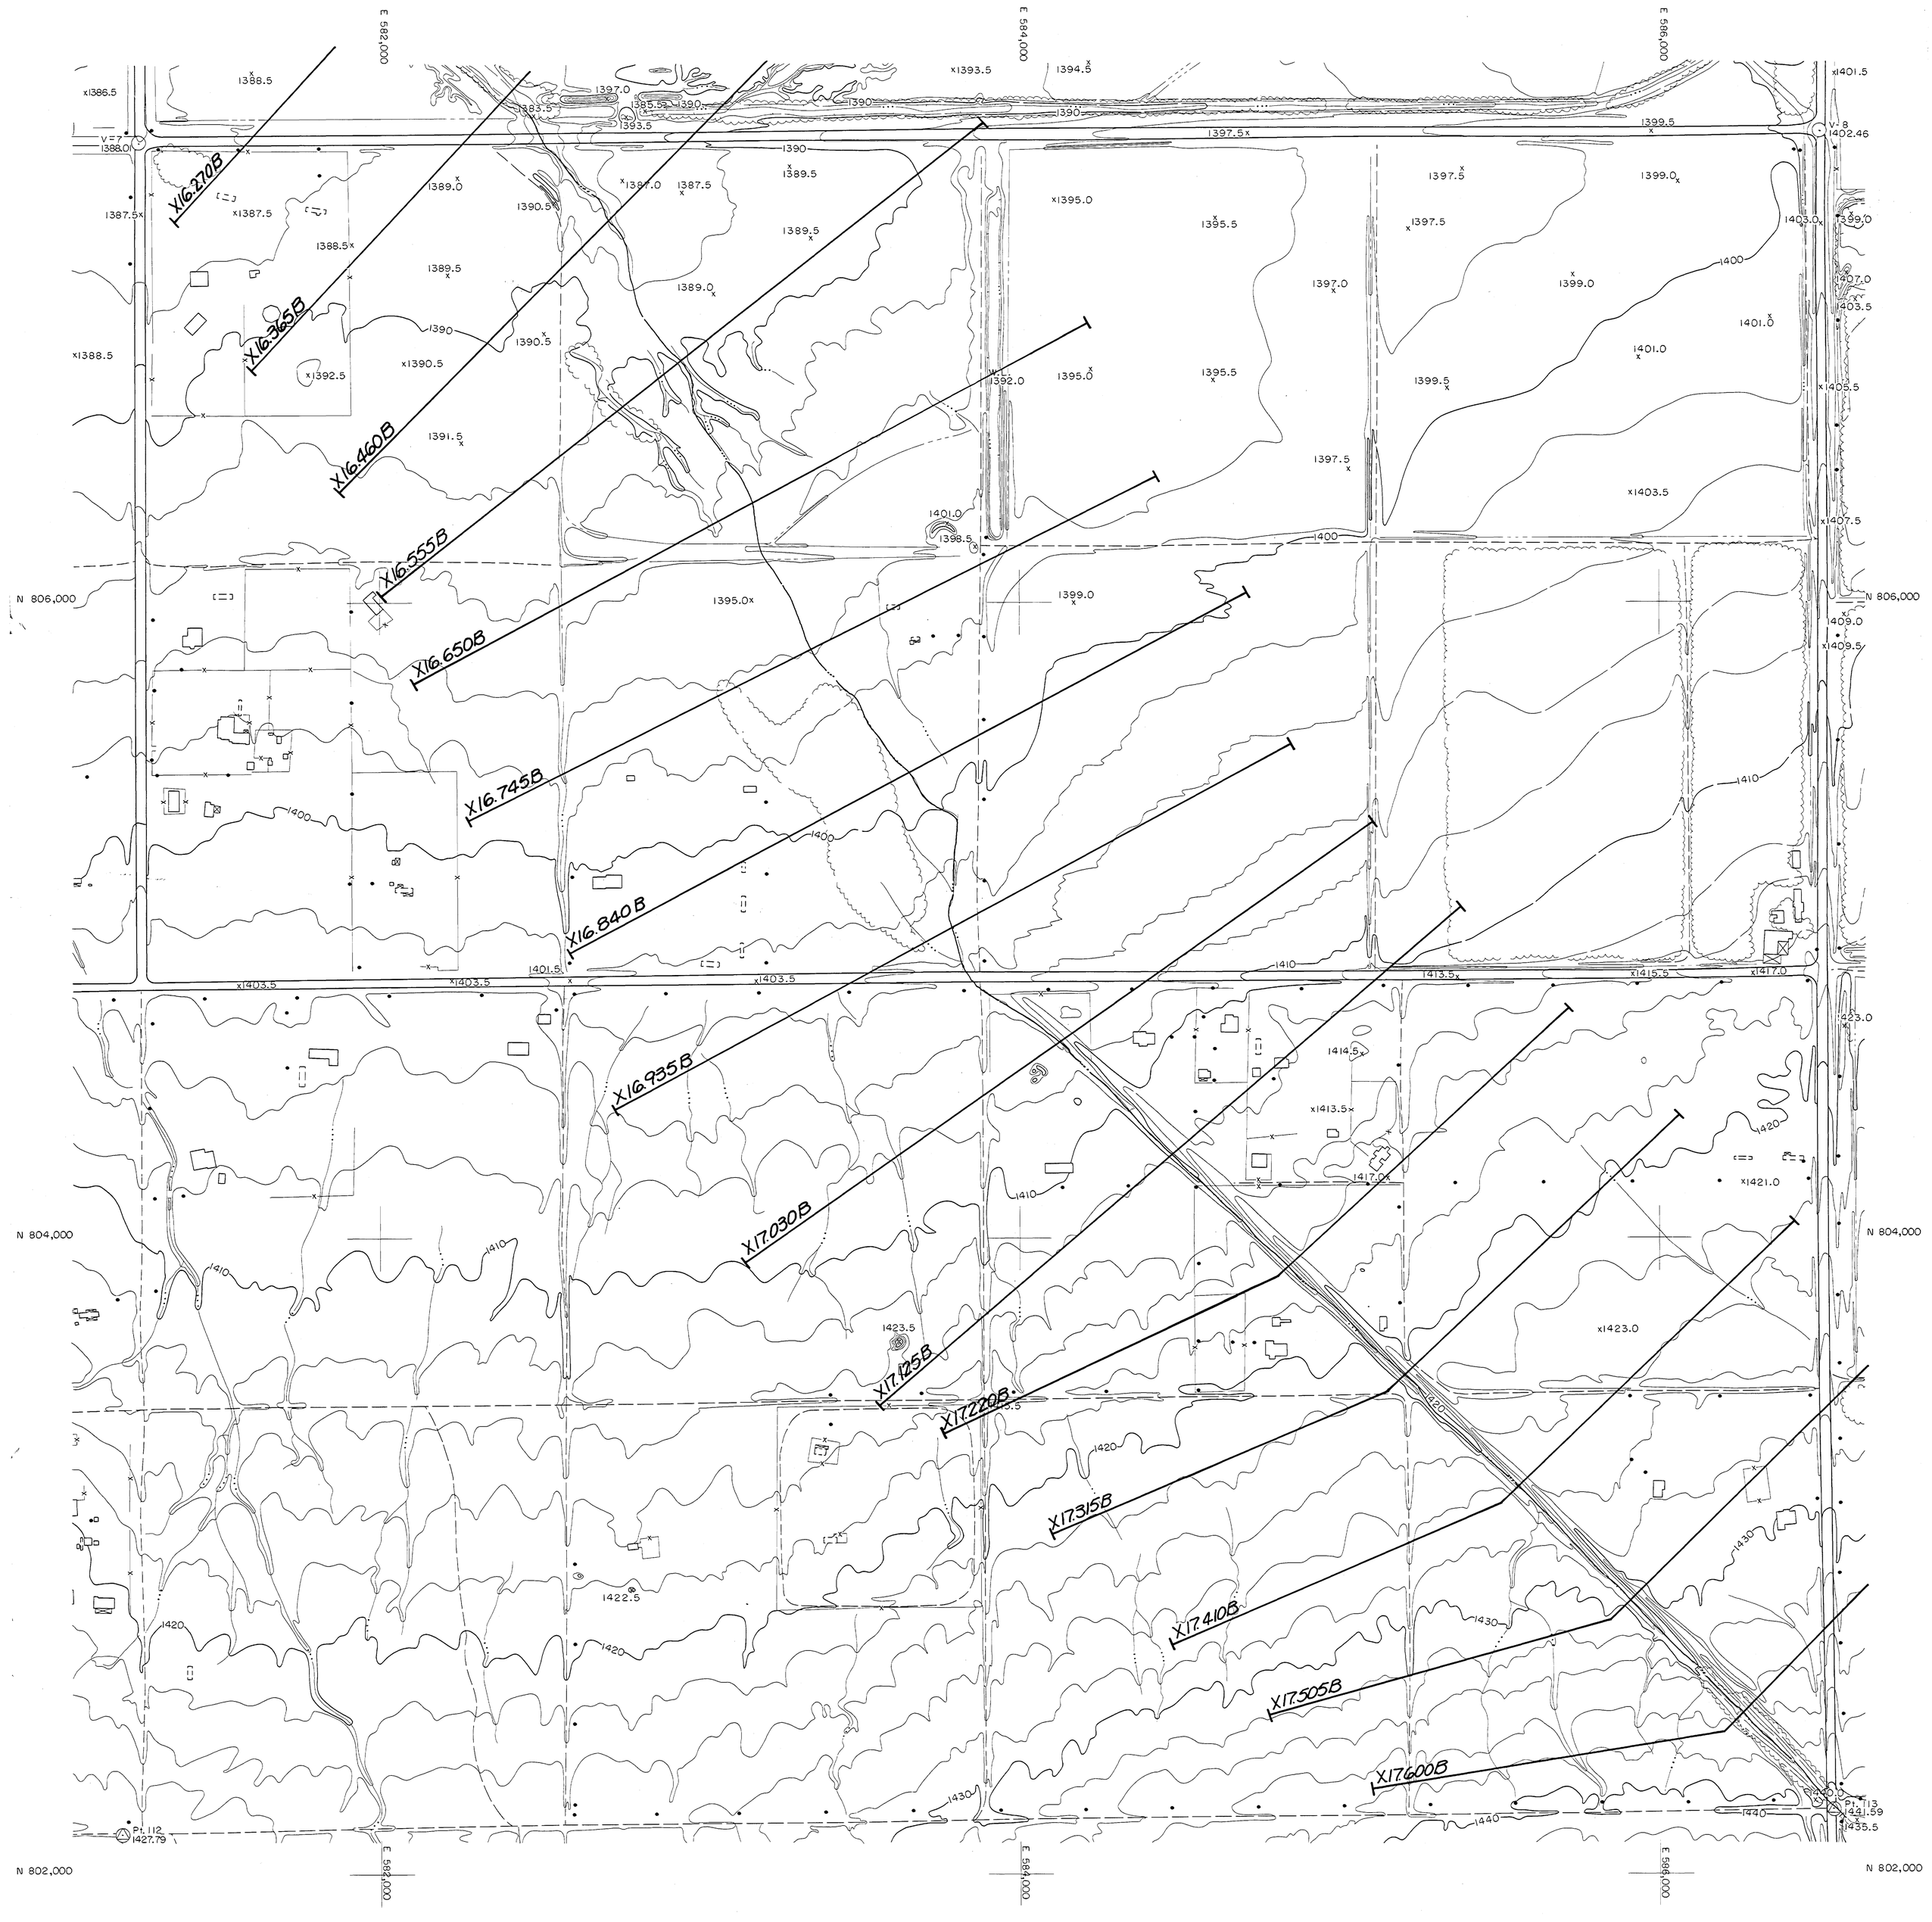

QUEEN CREEK AREA DRAINAGE MASTER STUDY

FLOOD CONTROL DISTRICT OF MARICOPA COUNTY

200' 0 200' 400'

OCTOBER 19, 1986

FCD CONTRACT 86-23
WA JOB NO. 86328

INDEX

VAL VISTA RD.
GREENFIELD RD.
HIGLEY RD.
POWER RD.
SOSSAMAN RD.
HAWES RD.
ELLSWORTH RD.
CRISMON RD.
SIGNAL BUTTE RD.
MERIDIAN RD.

MARICOPA CO.
PINAL CO.

ELLIOT RD.
WARNER RD.
RAY RD.
WILLIAMS FIELD RD.
PECOS RD.
GERMANN RD.
QUEEN CREEK RD.
OCOTILLO RD.
CHANDLER HEIGHTS RD.
RIGGS RD.
HUNT HIGHWAY

SECTION 33
T.2 S., R.7 E.

WOOD & ASSOCIATES, INC.
CONSULTING CIVIL ENGINEERS

4105 N. 20th Street • Suite 130 • Phoenix, Arizona • (602) 957-3149

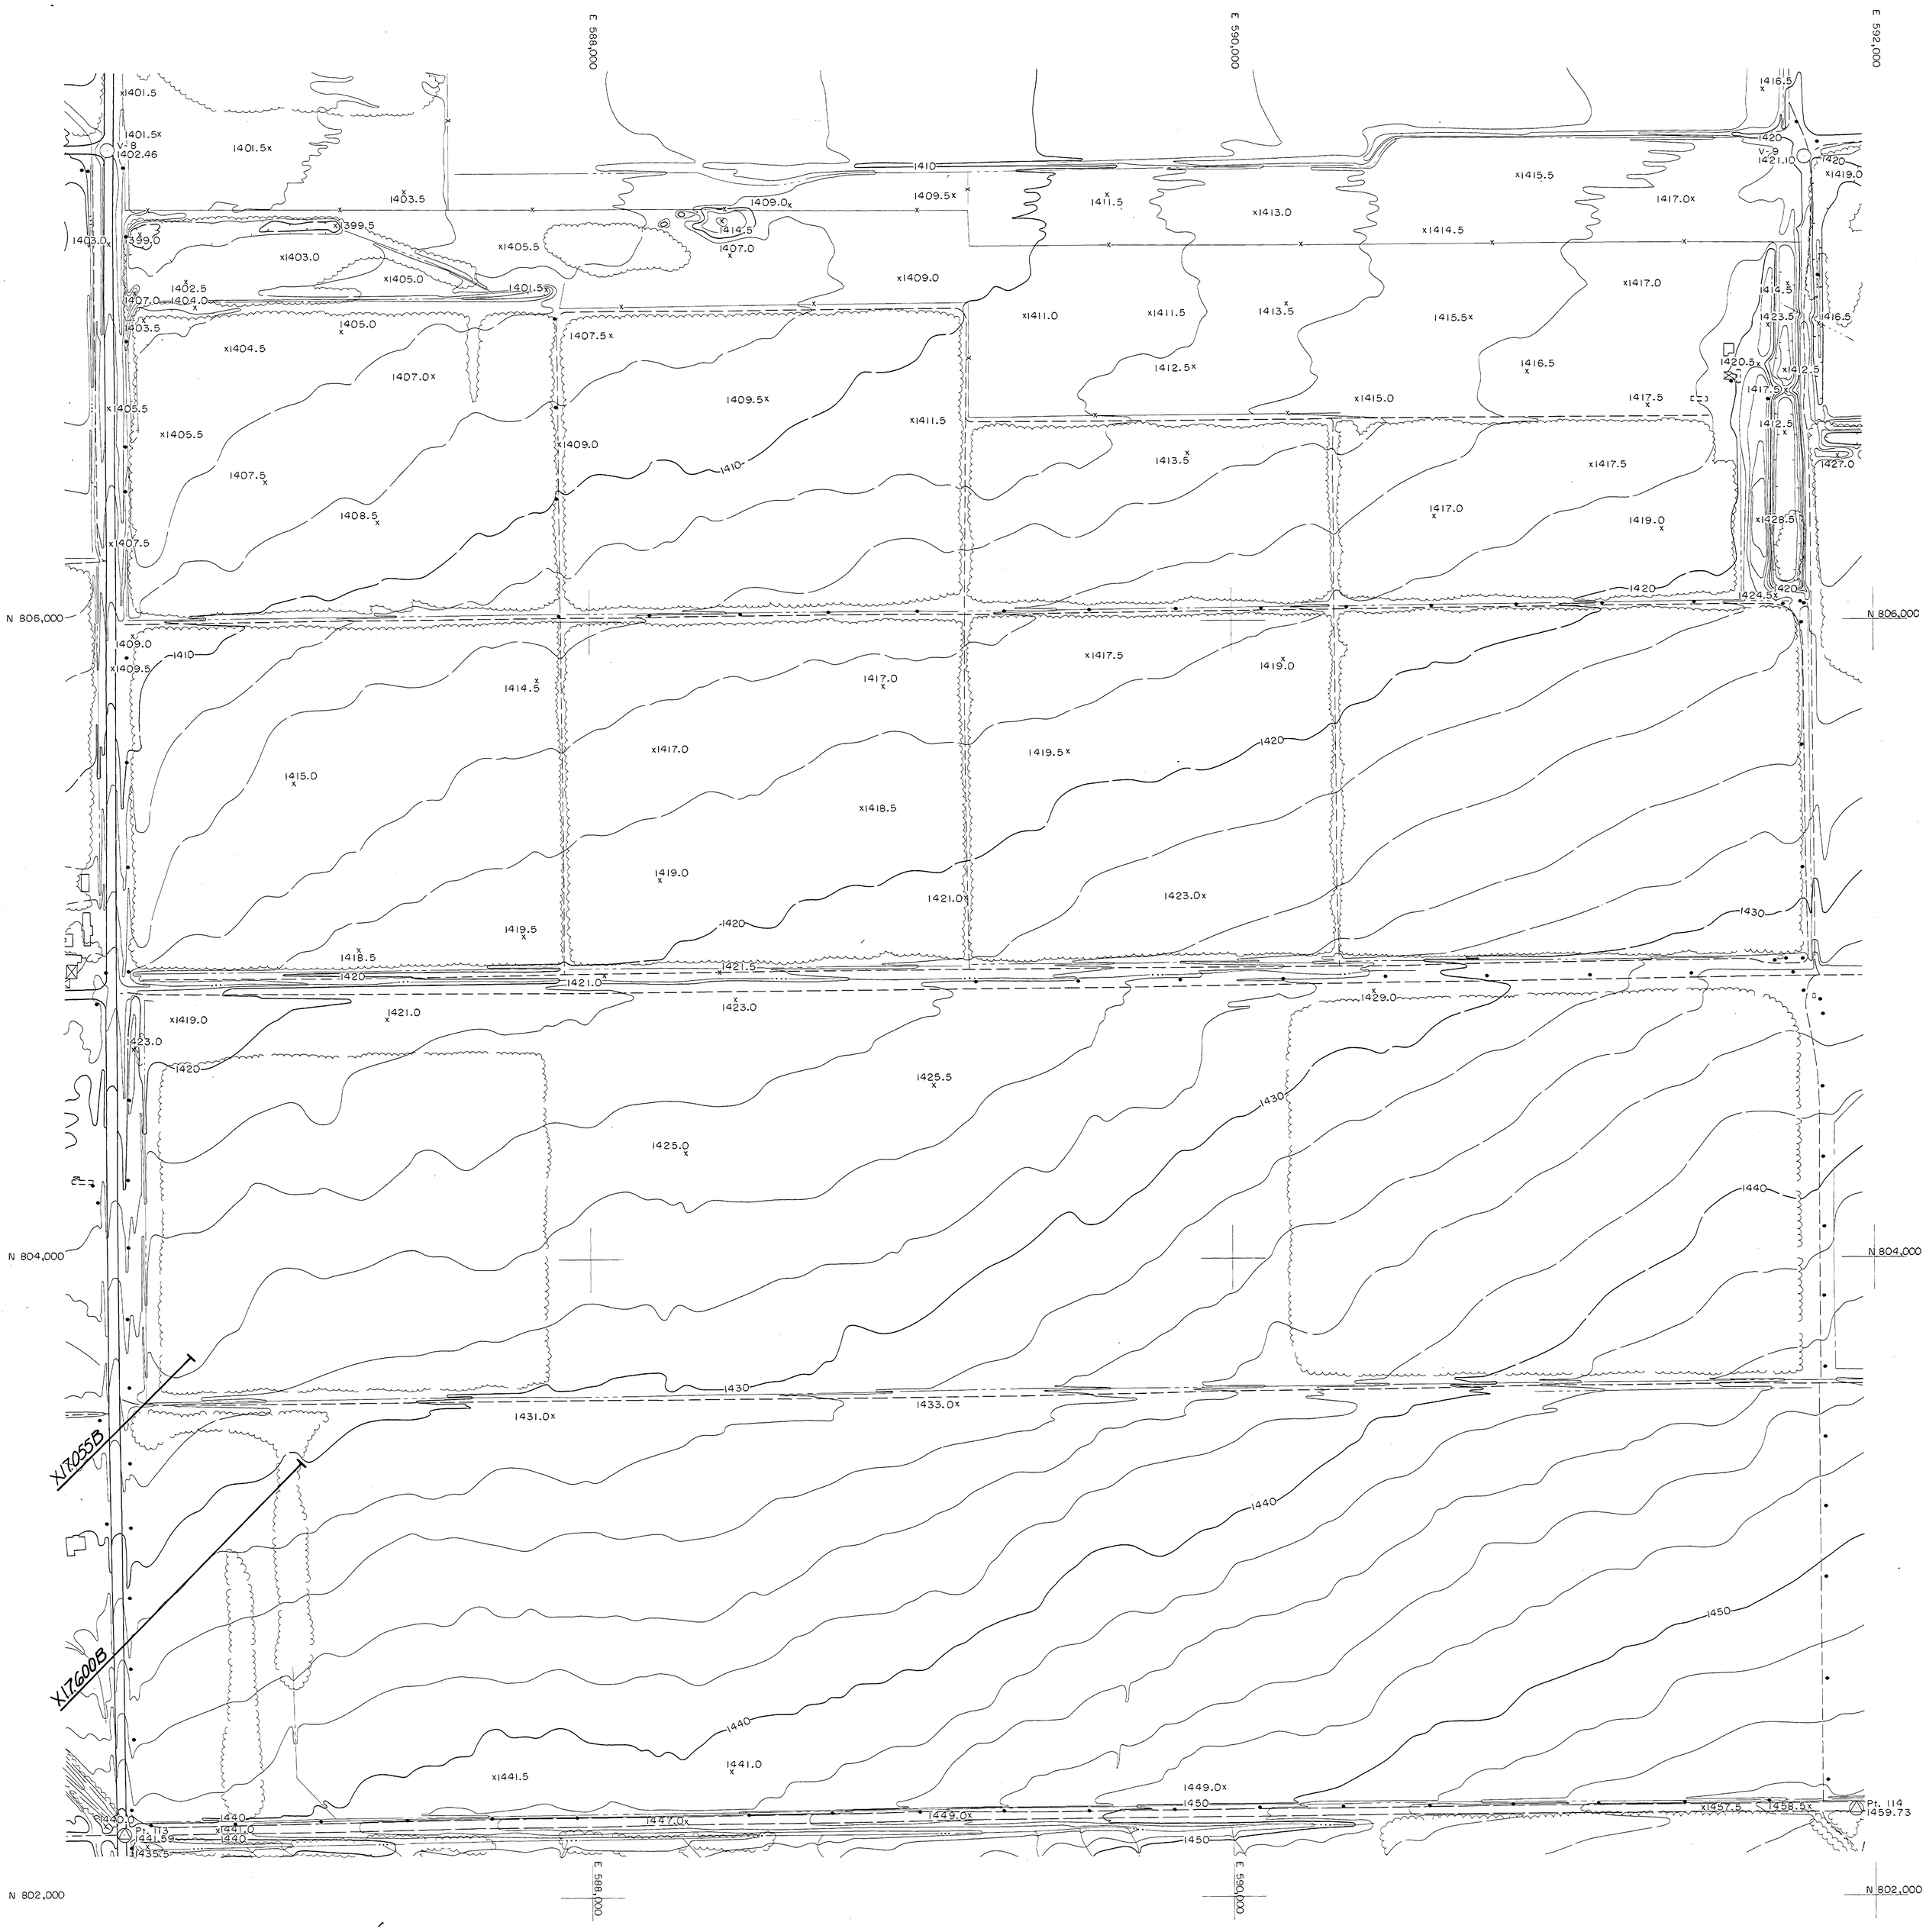

QUEEN CREEK AREA DRAINAGE MASTER STUDY

FLOOD CONTROL DISTRICT OF MARICOPA COUNTY

200' 0 200' 400'

OCTOBER 19, 1986

FCD CONTRACT 86-23
WA JOB NO. 86328

INDEX

VAL VISTA RD.
GREENFIELD RD.
HIGLEY RD.
RECKER RD.
POWER RD.
SOSSAMAN RD.
HAWES RD.
ELLSWORTH RD.
CRISMON RD.
SIGNAL BUTTE RD.
MERIDIAN RD.
ELLIOT RD.
WARNER RD.
RAY RD.
WILLIAMS FIELD RD.
PECOS RD.
GERMANN RD.
QUEEN CREEK RD.
OCOTILLO RD.
CHANDLER HEIGHTS RD.
RIGGS RD.
HUNT HIGHWAY
MARICOPA CO.
PINAL CO.

SECTION 34
T.2S., R.7E.

WOOD & ASSOCIATES, INC.
CONSULTING CIVIL ENGINEERS
4105 N. 20th Street • Suite 130 • Phoenix, Arizona • (602)957-3149

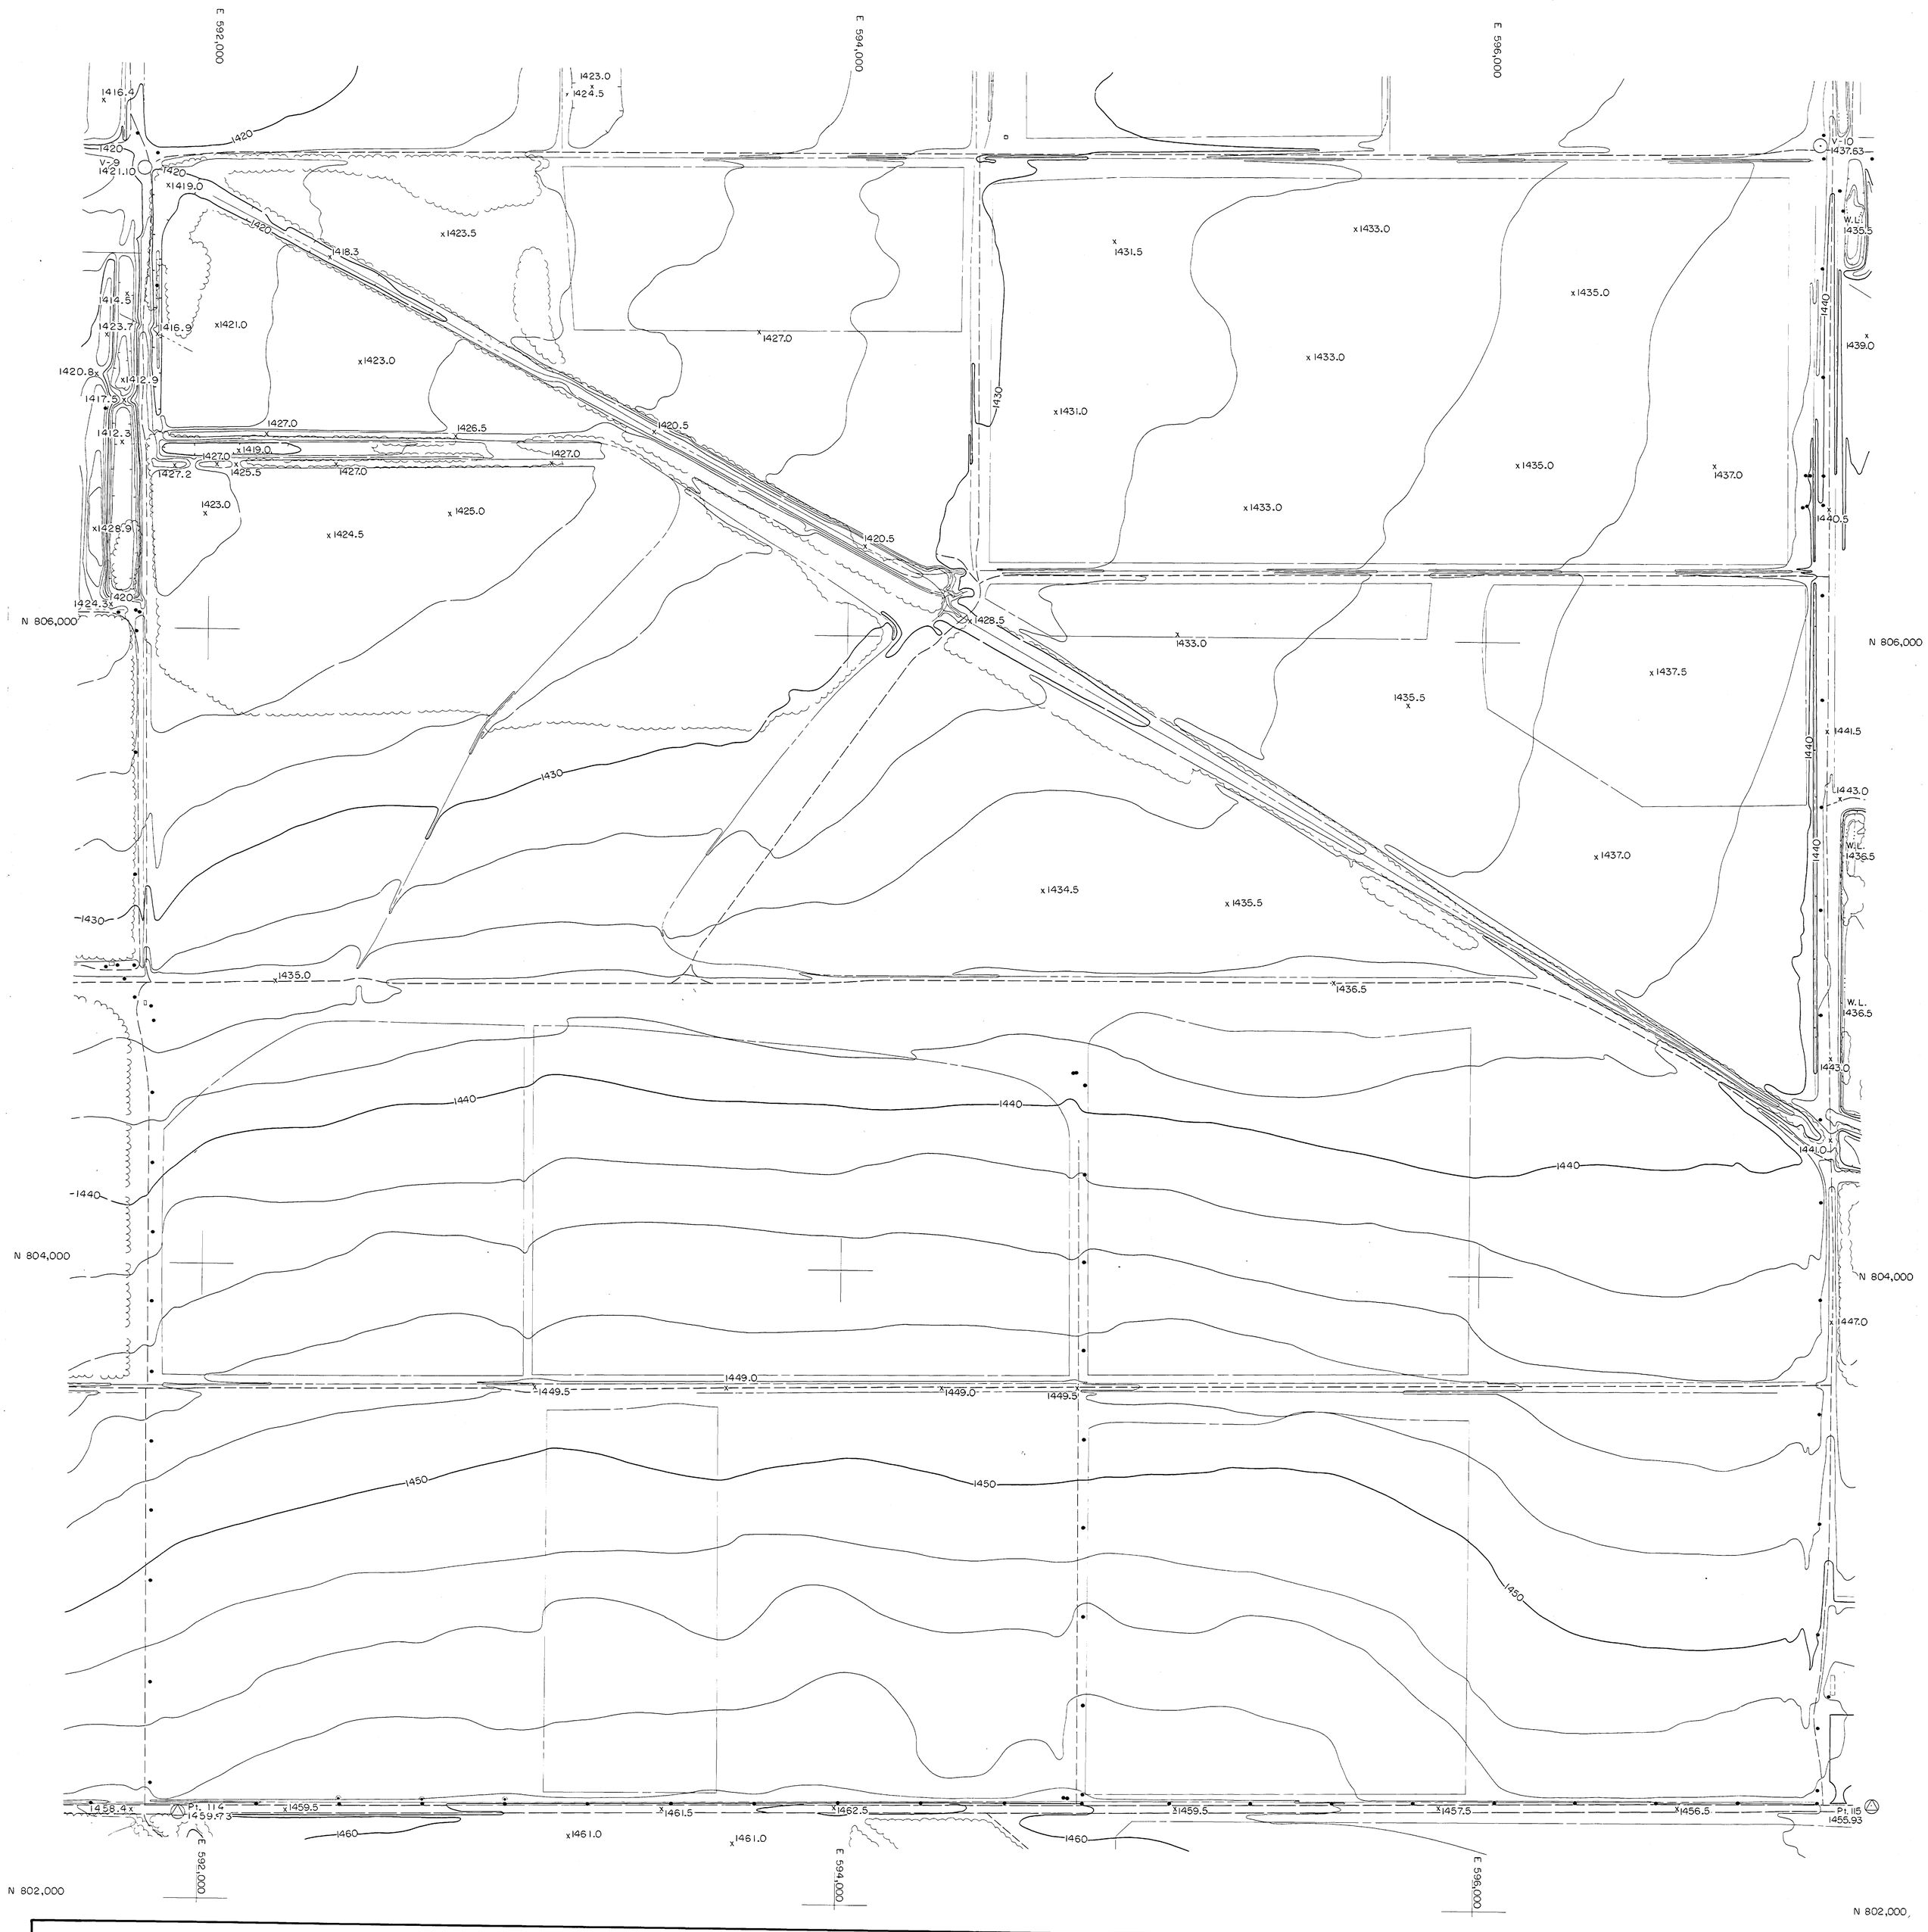

QUEEN CREEK AREA DRAINAGE MASTER STUDY

FLOOD CONTROL DISTRICT OF MARICOPA COUNTY

200' 0 200' 400'

NOVEMBER 22, 1986

FCD CONTRACT 86-23
WA JOB NO. 86328

INDEX

VAL VISTA RD.
GREENFIELD RD.
HIGLEY RD.
RECKER RD.
POWER RD.
SOSSAMAN RD.
HAWES RD.
ELLSWORTH RD.
CRISMON RD.
SIGNAL BUTTE RD.
MERIDIAN RD.

ELLIOT RD.
WARNER RD.
RAY RD.
WILLIAMS FIELD RD.
PECOS RD.
GERMANN RD.
QUEEN CREEK RD.
OCOTILLO RD.
CHANDLER HEIGHTS RD.
RIGGS RD.
HUNT HIGHWAY

MARICOPA CO.
PINAL CO.

SECTION 35
T. 2 S., R. 7 E.

WOOD & ASSOCIATES, INC.
CONSULTING CIVIL ENGINEERS
4105 N. 20th Street • Suite 130 • Phoenix, Arizona • (602) 957-3149

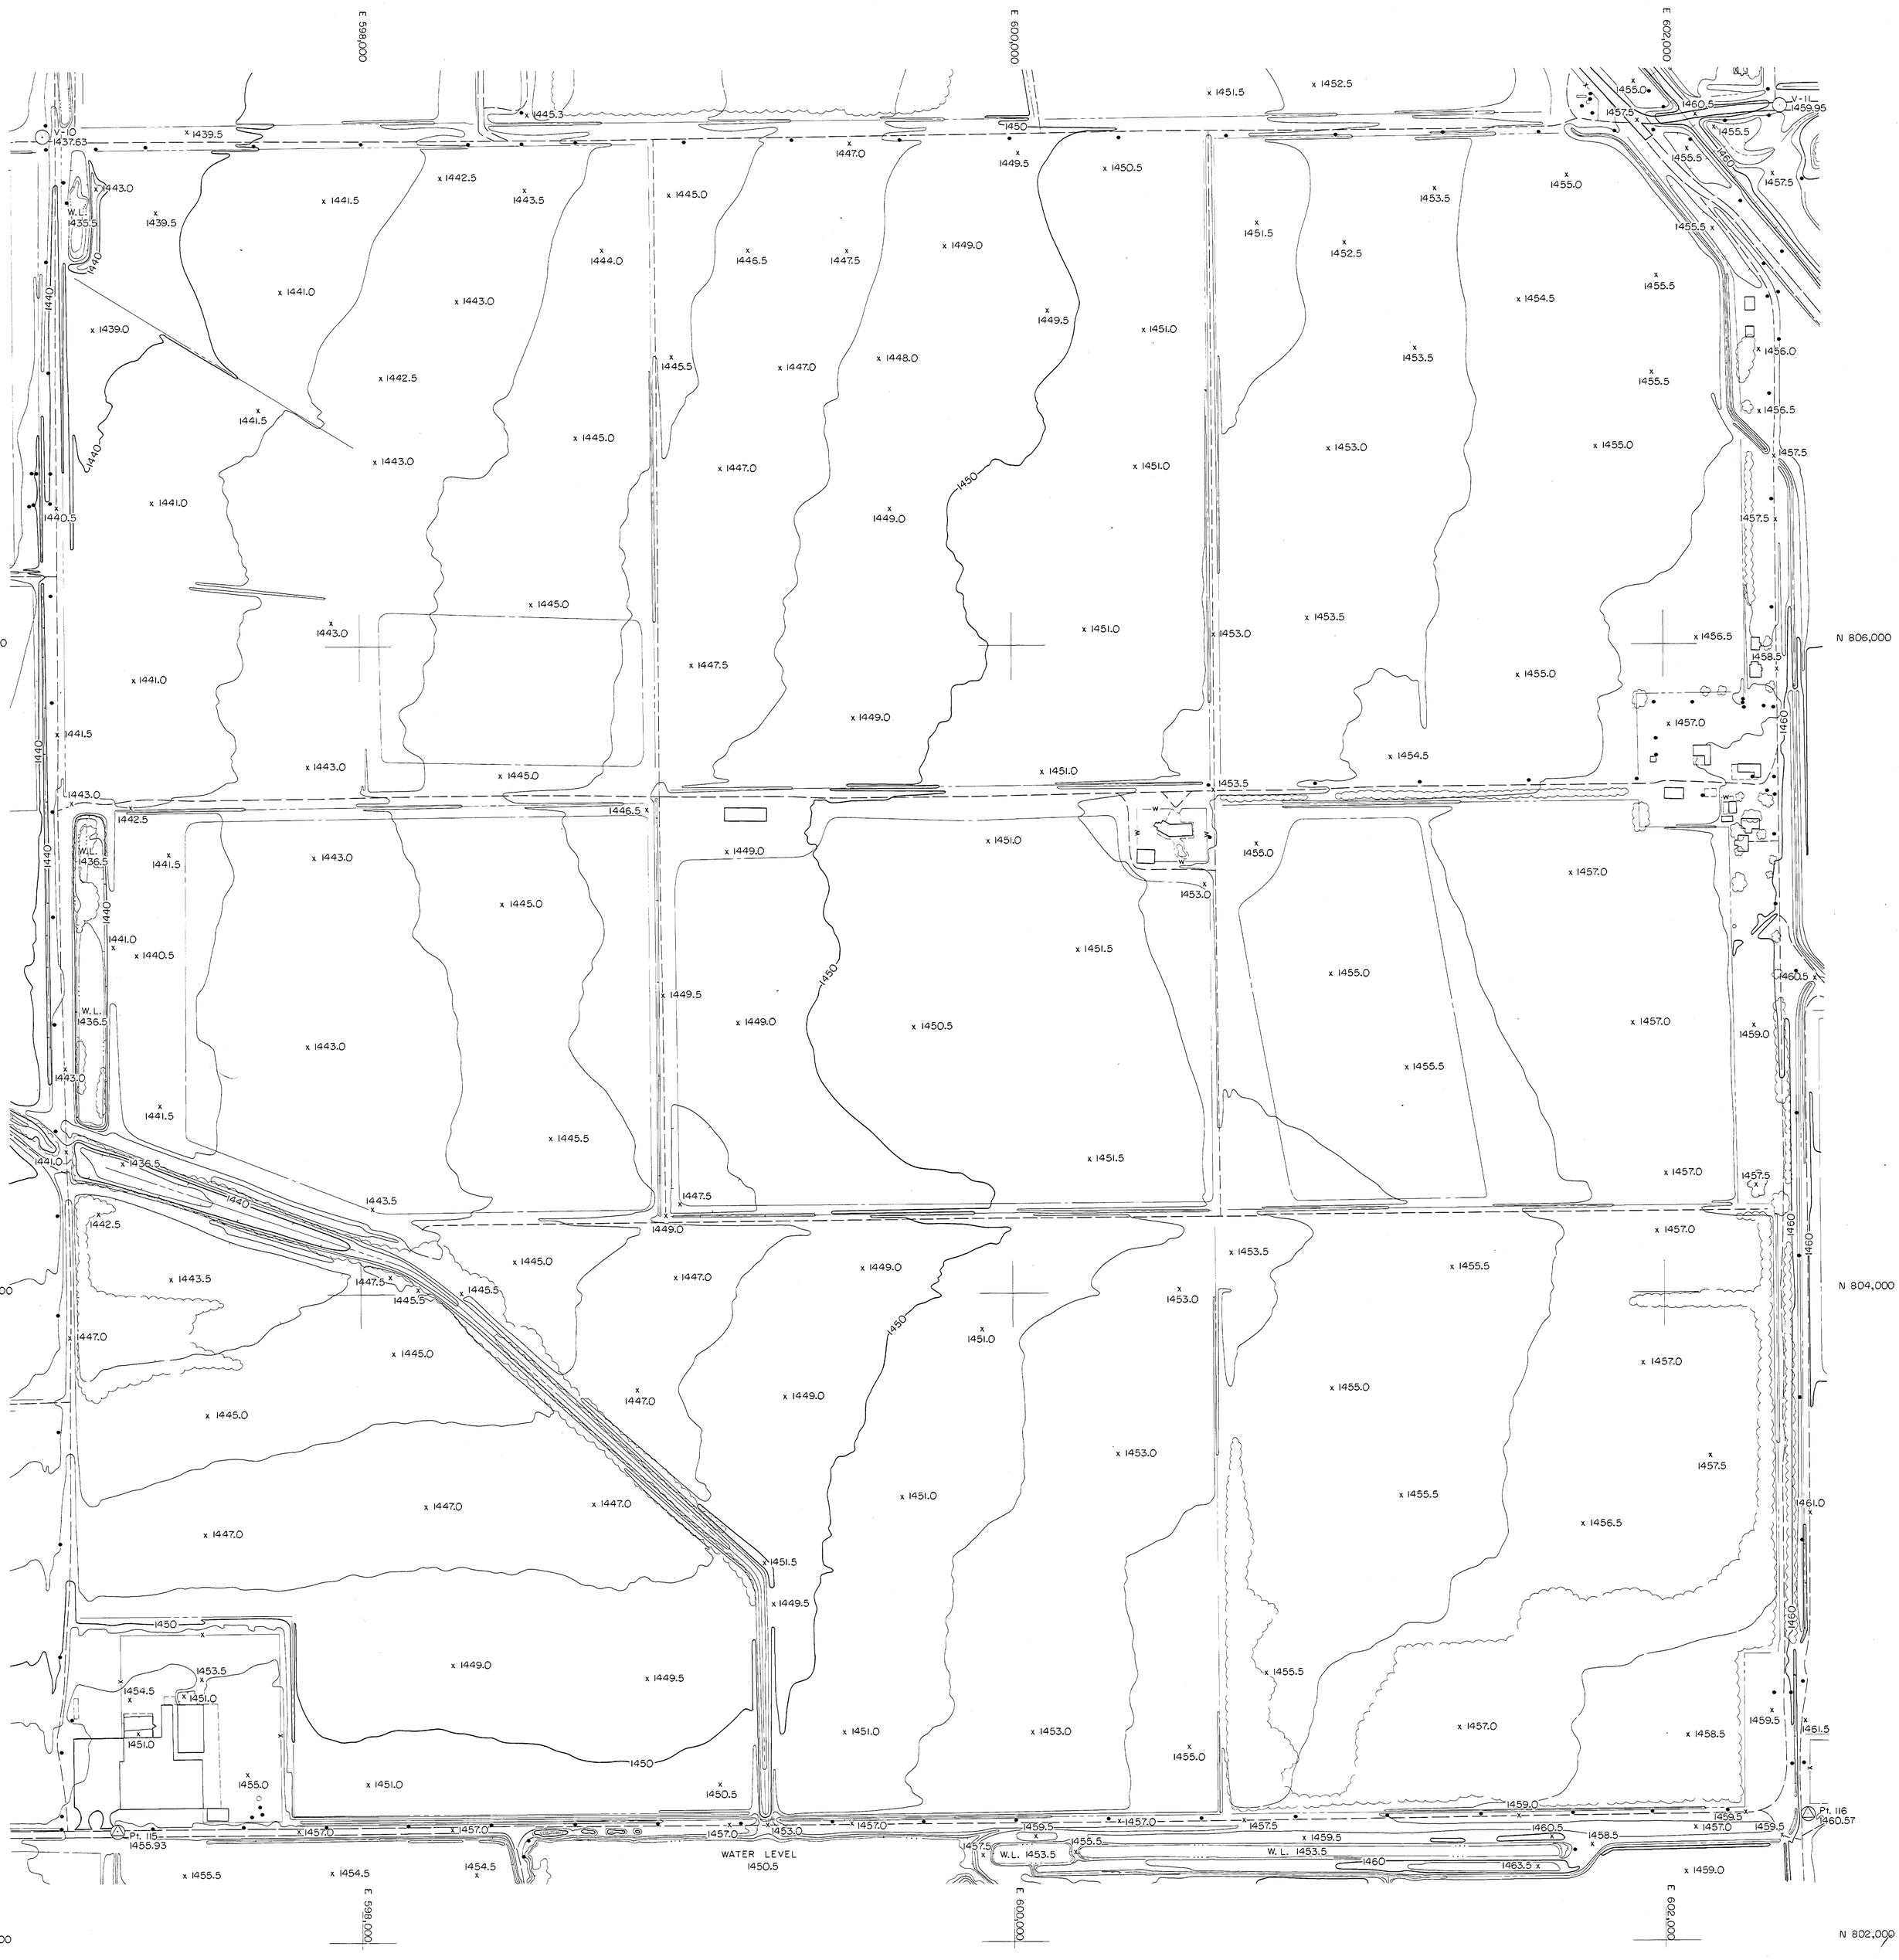

QUEEN CREEK AREA DRAINAGE MASTER STUDY

FLOOD CONTROL DISTRICT OF MARICOPA COUNTY

200' 0 200' 400'

OCTOBER 19, 1986

FCD CONTRACT 86-23
WA JOB NO. 86328

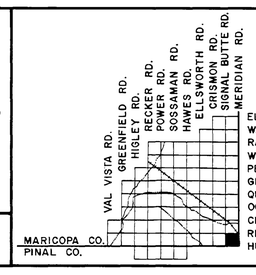

INDEX

ELLIOT RD.
WARNER RD.
RAY RD.
WILLIAMS FIELD RD.
PECOS RD.
GERMANN RD.
QUEEN CREEK RD.
OCOTILLO RD.
CHANDLER HEIGHTS RD.
RIGGS RD.
HUNT HIGHWAY

SECTION 36
T.2 S., R.7 E.

WOOD & ASSOCIATES, INC.
CONSULTING CIVIL ENGINEERS

4105 N. 20th Street • Suite 130 • Phoenix, Arizona • (602)957-3149

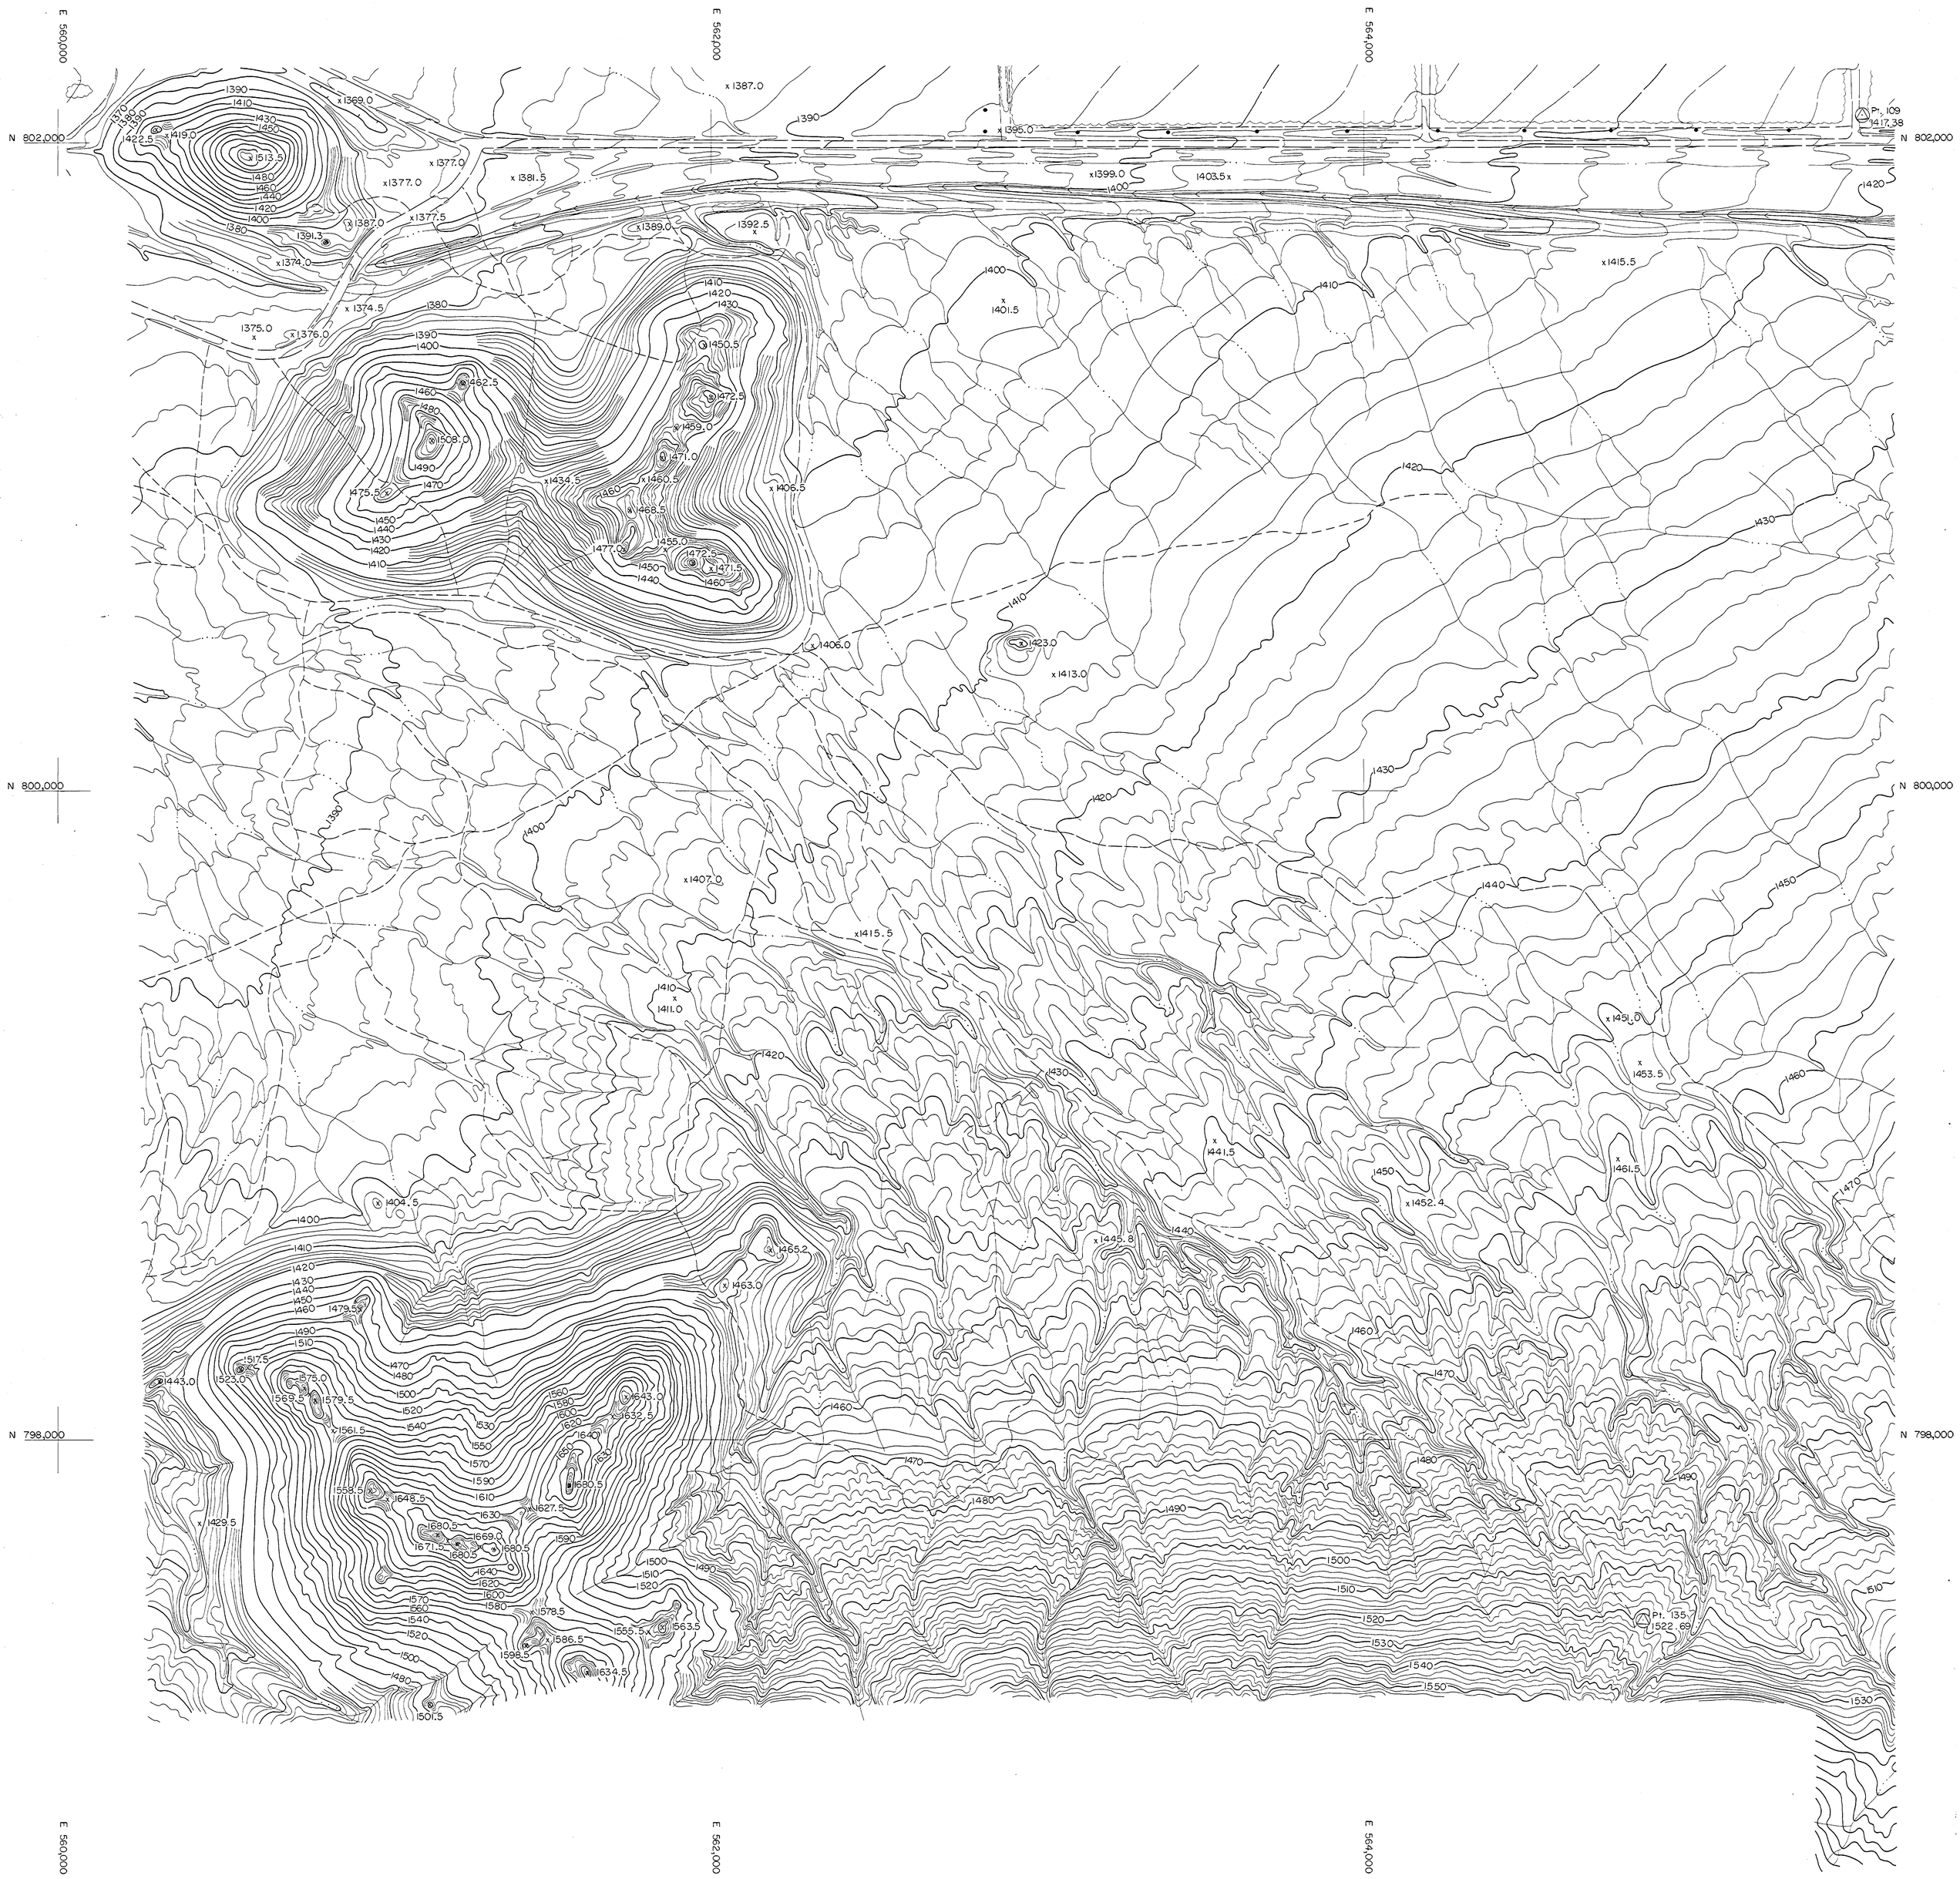

QUEEN CREEK AREA DRAINAGE MASTER STUDY

FLOOD CONTROL DISTRICT OF MARICOPA COUNTY

200' 0 200' 400'

NOVEMBER 22, 1986

FCD CONTRACT 86-23
WA JOB NO. 86328

INDEX

VAL VISTA RD.
GREENFIELD RD.
HIGLEY RD.
RECKER RD.
POWER RD.
SOSSAMAN RD.
HAWES RD.
ELLSWORTH RD.
CRISMON RD.
SIGNAL BUTTE RD.
MERIDIAN RD.

ELLIOT RD.
WARNER RD.
RAY RD.
WILLIAMS FIELD RD.
PECOS RD.
GERMANN RD.
QUEEN CREEK RD.
OCOTILLO RD.
CHANDLER HEIGHTS RD.
RIGGS RD.
HUNT HIGHWAY

MARICOPA CO.
PINAL CO.

SECTION 2
T.3S., R.6E.

WOOD & ASSOCIATES, INC.
CONSULTING CIVIL ENGINEERS

4105 N. 20th Street • Suite 130 • Phoenix, Arizona • (602)957-3149

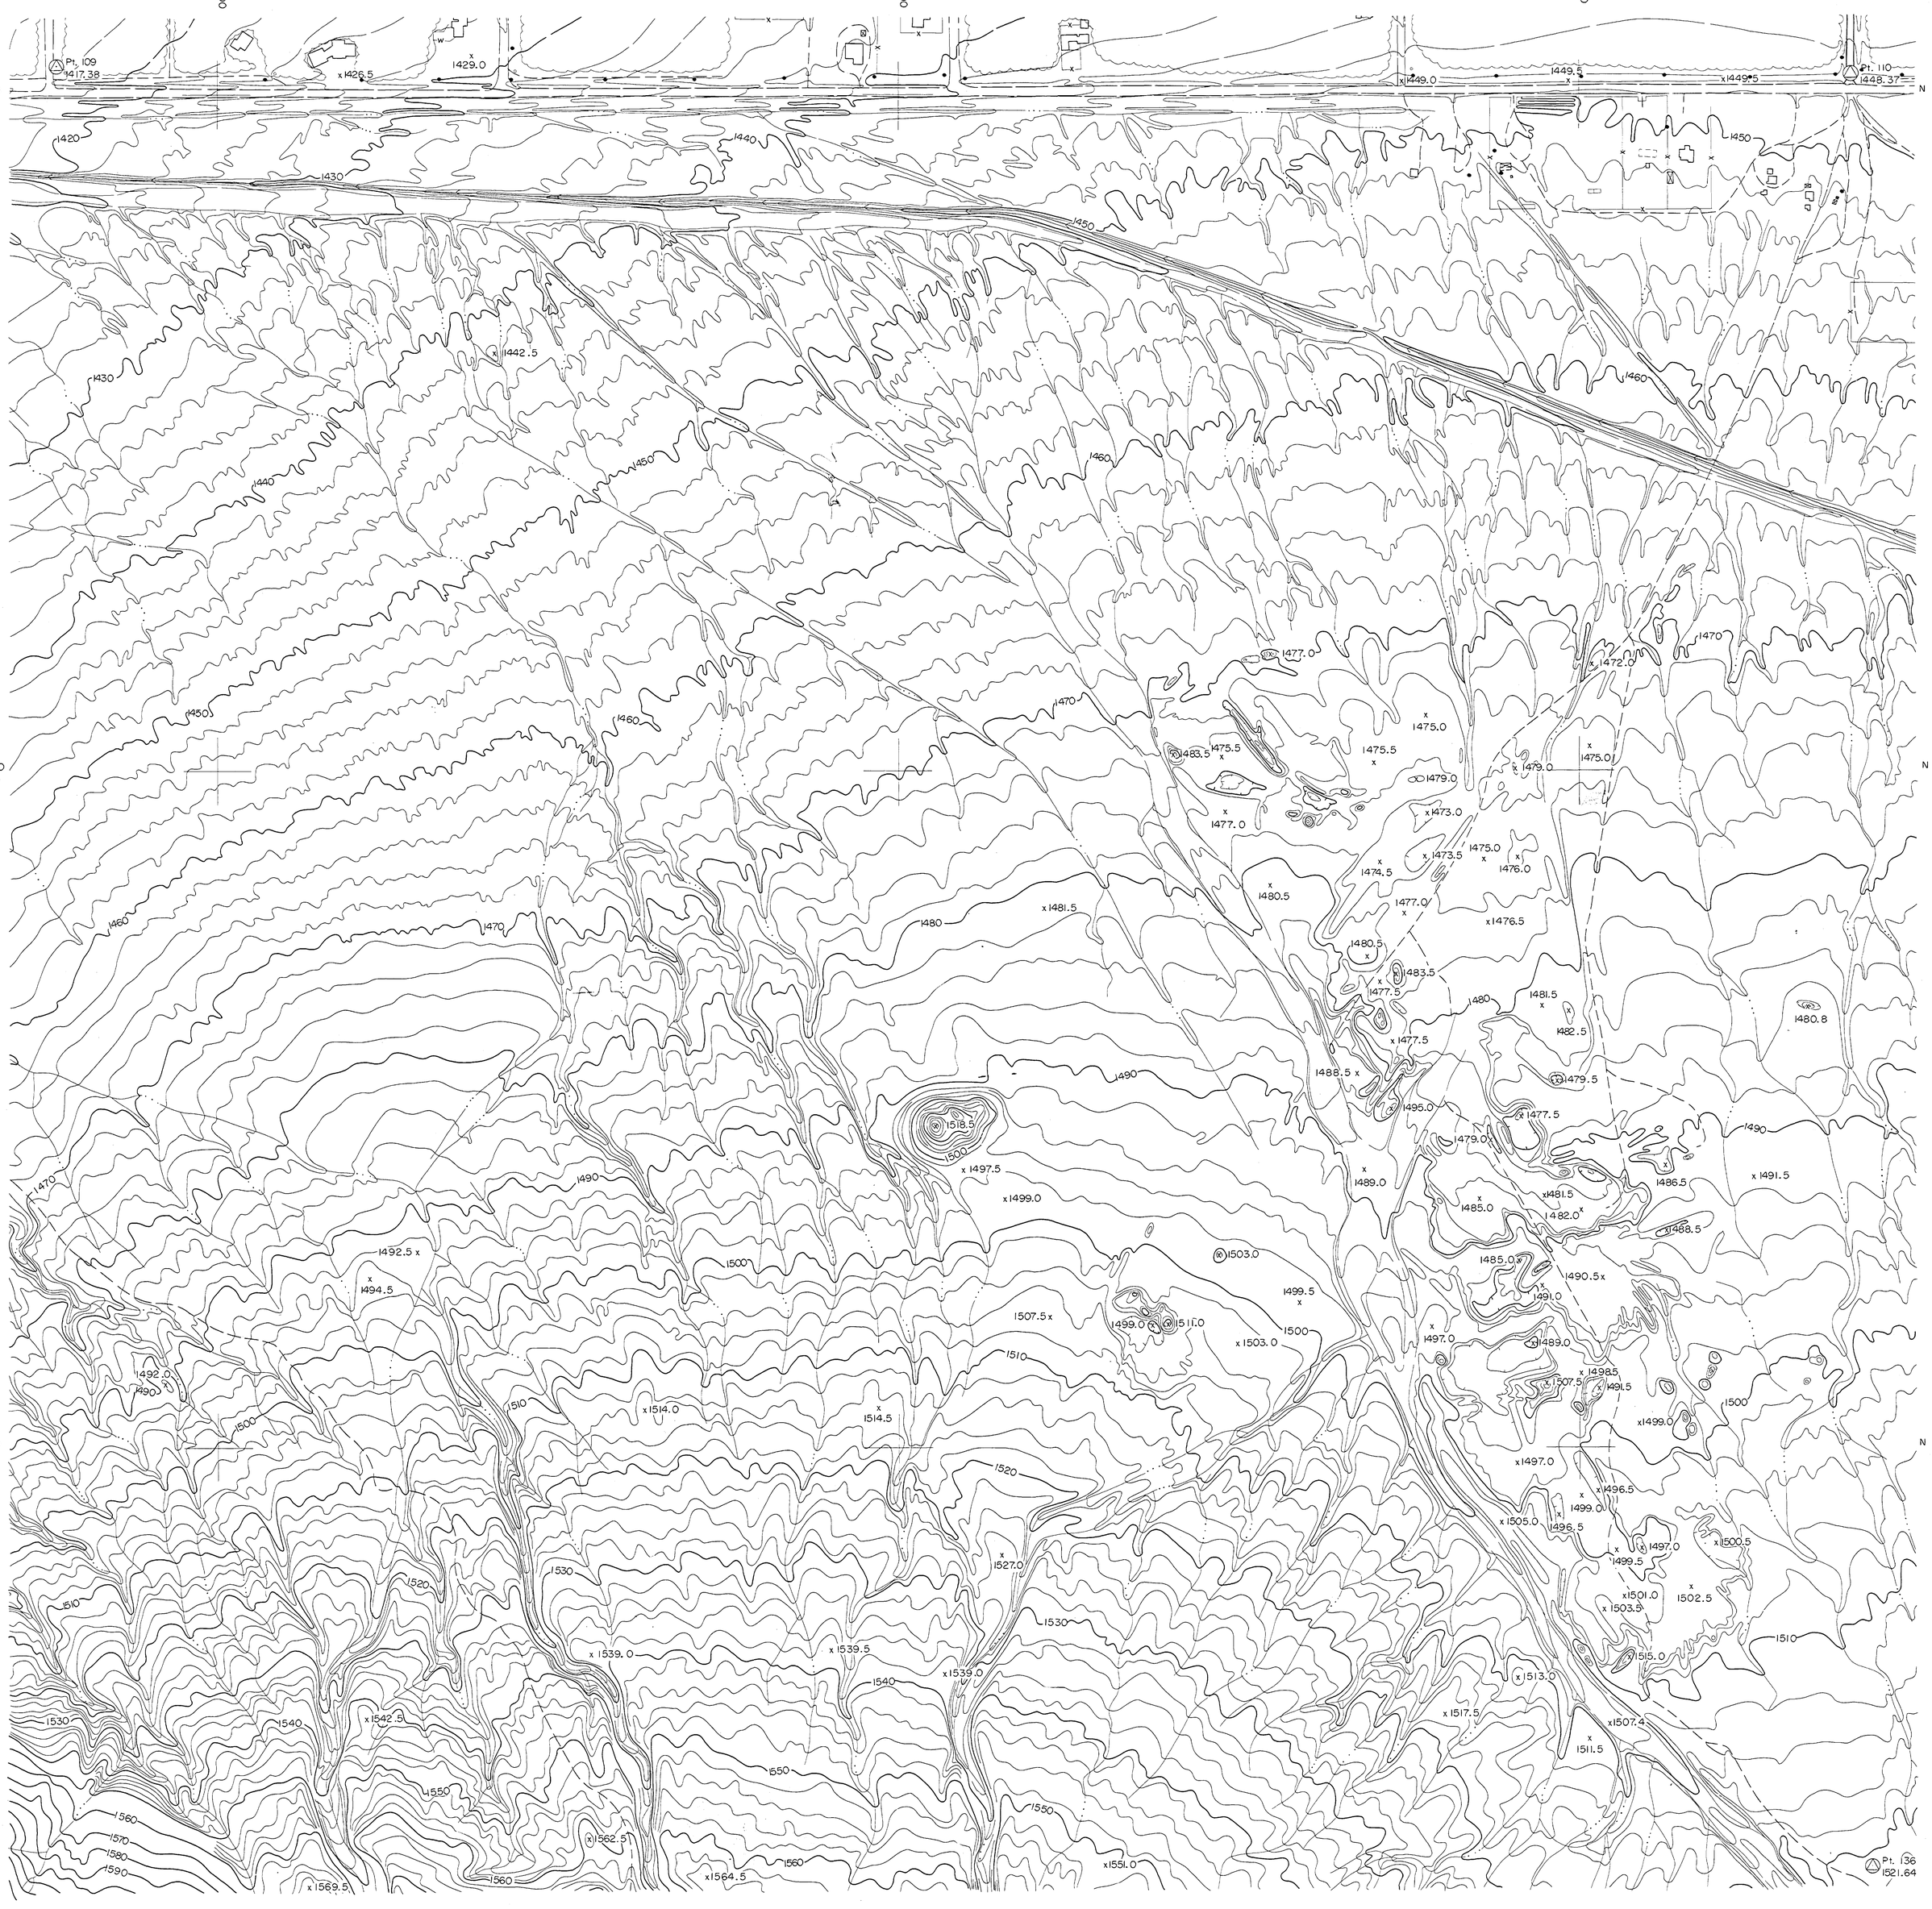

QUEEN CREEK AREA DRAINAGE MASTER STUDY

FLOOD CONTROL DISTRICT OF MARICOPA COUNTY

200' 0 200' 400'

NOVEMBER 22, 1986

FCD CONTRACT 86-23
WA JOB NO. 86328

INDEX

VAL VISTA RD.
GREENFIELD RD.
HIGLEY RD.
RECKER RD.
POWER RD.
SOSSAMAN RD.
HAWES RD.
ELLSWORTH RD.
CRISMON RD.
SIGNAL BUTTE RD.
MERIDIAN RD.

ELLIOT RD.
WARNER RD.
RAY RD.
WILLIAMS FIELD RD.
PECOS RD.
GERMANN RD.
QUEEN CREEK RD.
OCOTILLO RD.
CHANDLER HEIGHTS RD.
RIGGS RD.
HUNT HIGHWAY

MARICOPA CO.
PINAL CO.

SECTION 1
T.3S., R.6E.

WOOD & ASSOCIATES, INC.
CONSULTING CIVIL ENGINEERS

4105 N. 20th Street • Suite 130 • Phoenix, Arizona • (602)957-3149

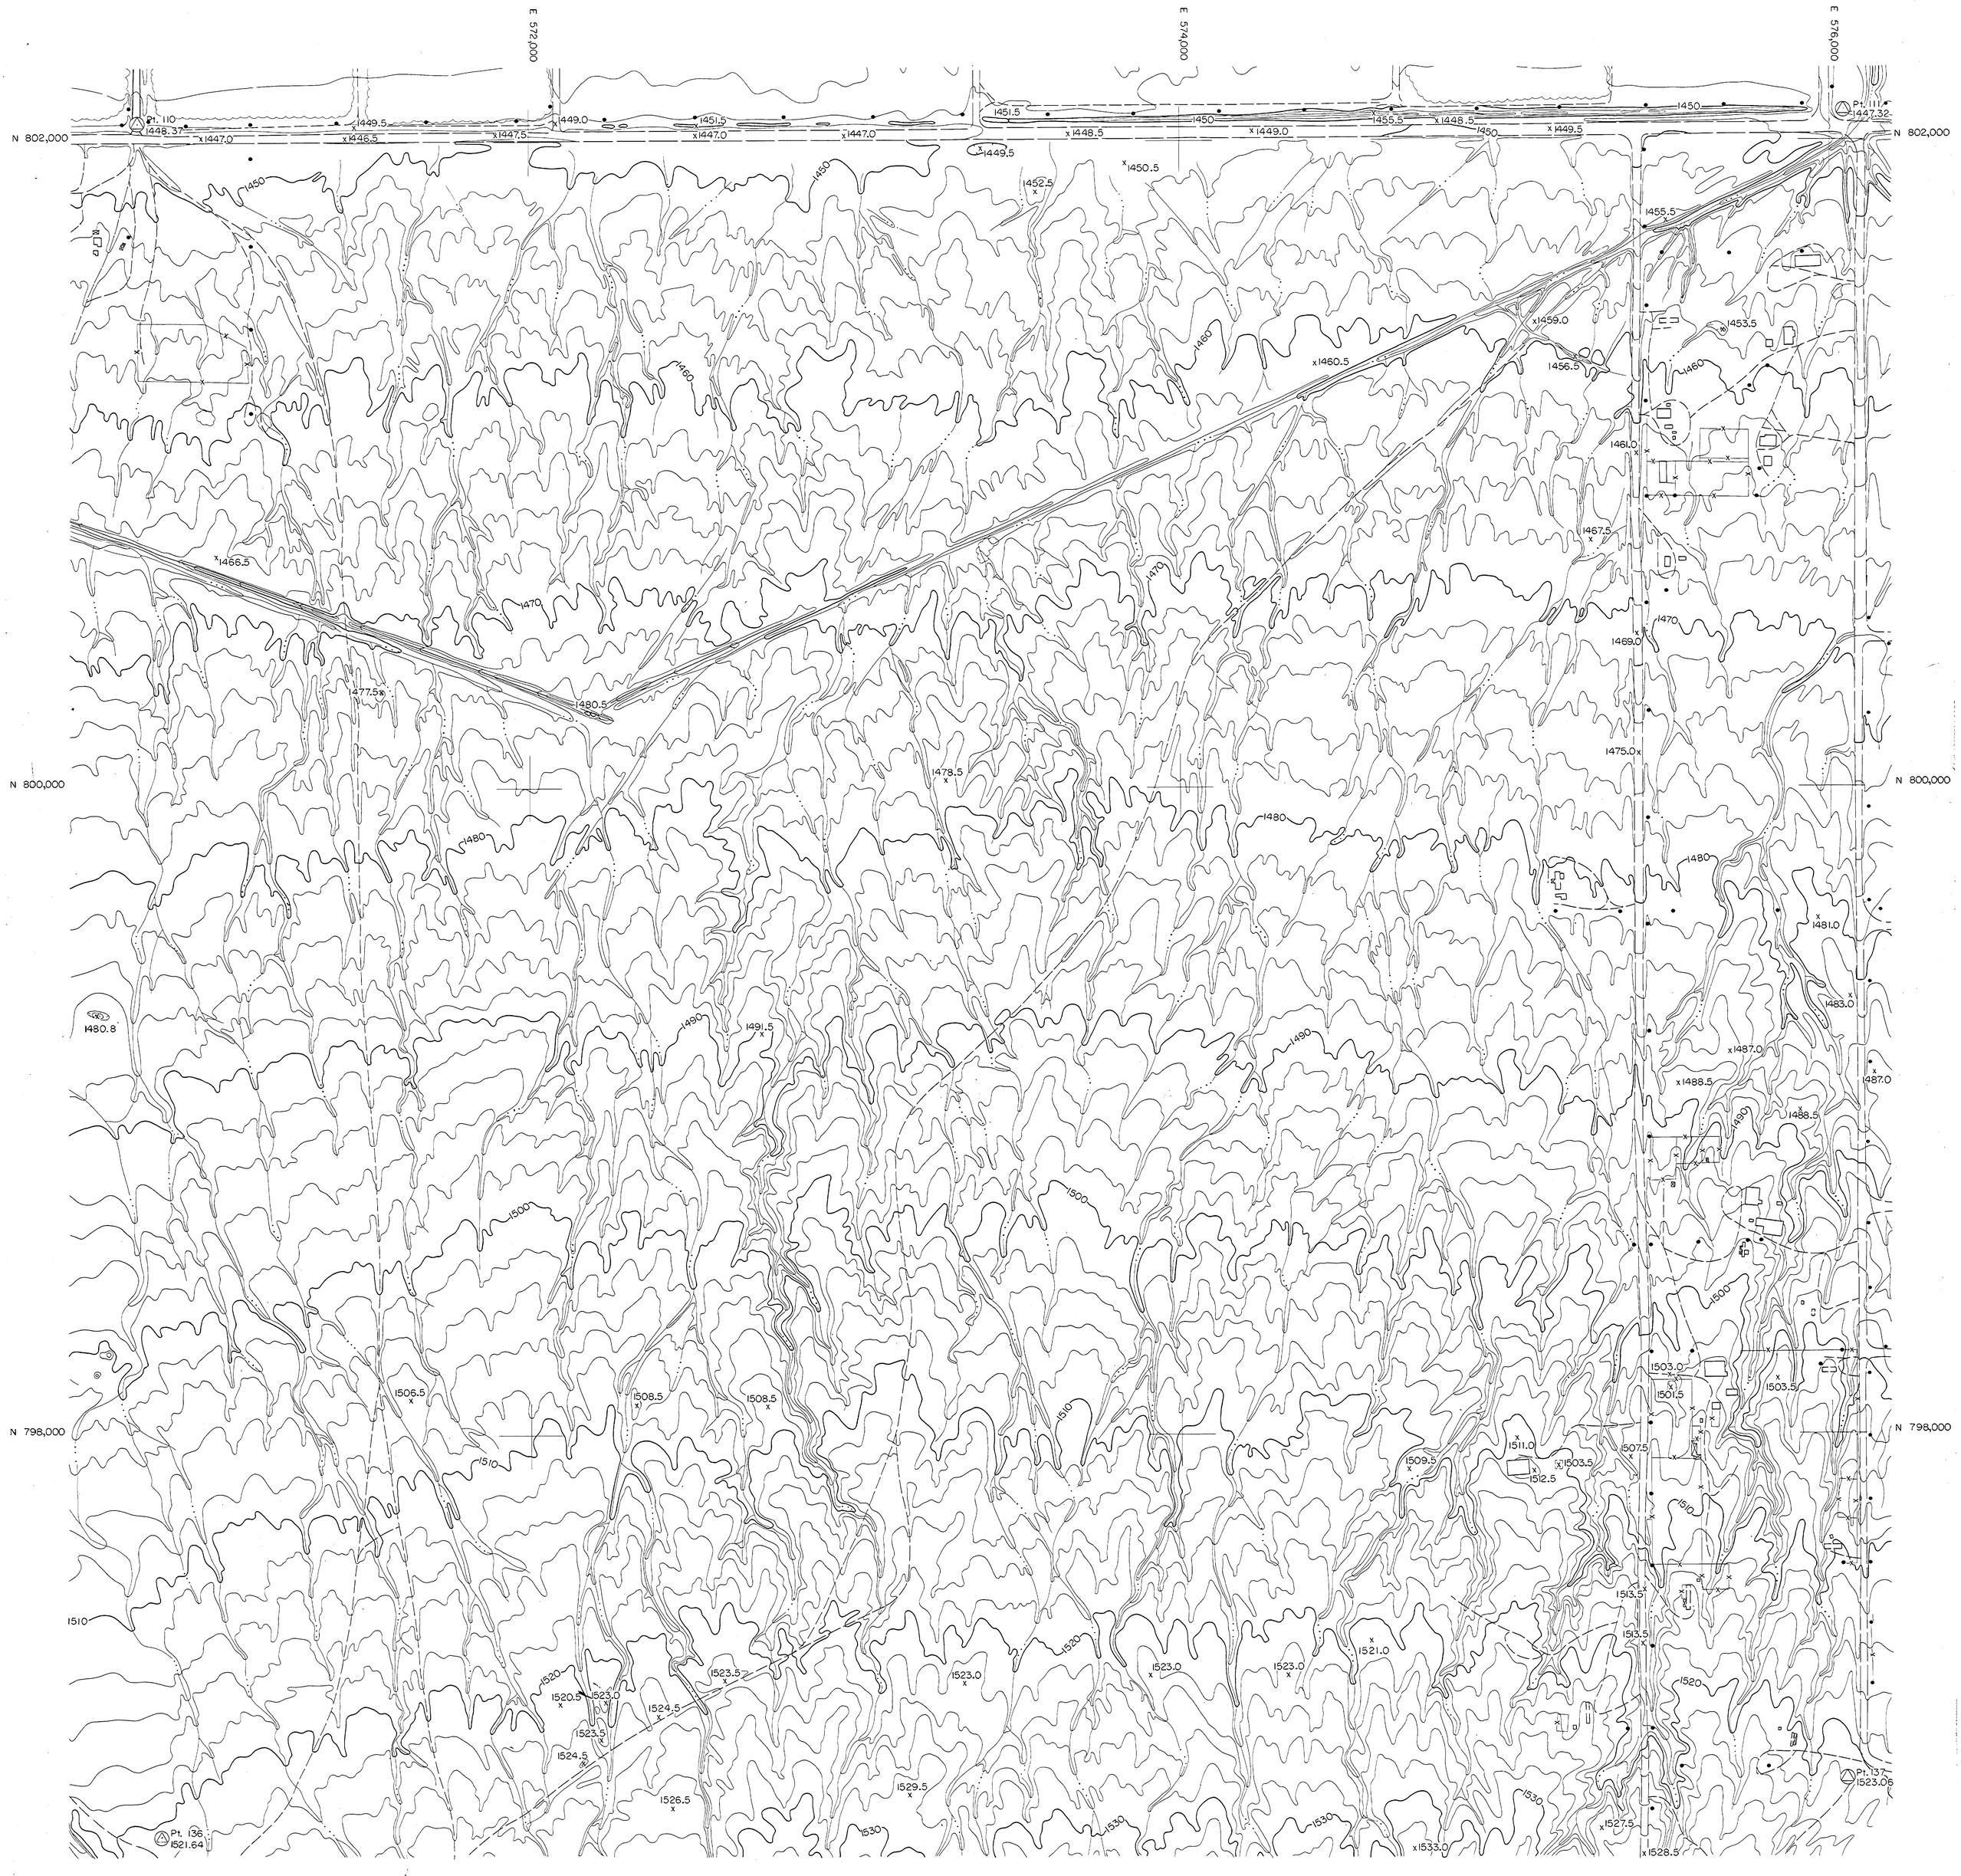

QUEEN CREEK AREA DRAINAGE MASTER STUDY

FLOOD CONTROL DISTRICT OF MARICOPA COUNTY

200' 0 200' 400'

NOVEMBER 22, 1986

FCD CONTRACT 86-23
WA JOB NO. 86328

INDEX

VAL VISTA RD.
GREENFIELD RD.
HIGLEY RD.
RECKER RD.
POWER RD.
SOSSAMAN RD.
HAWES RD.
ELLSWORTH RD.
CRISMON RD.
SIGNAL BUTTE RD.
MERIDIAN RD.

ELLIOT RD.
WARNER RD.
RAY RD.
WILLIAMS FIELD RD.
PECOS RD.
GERMANN RD.
QUEEN CREEK RD.
OCOTILLO RD.
CHANDLER HEIGHTS RD.
RIGGS RD.
HUNT HIGHWAY

MARICOPA CO.
PINAL CO.

SECTION 6
T.3S., R.7E.

WOOD & ASSOCIATES, INC.
CONSULTING CIVIL ENGINEERS

4105 N. 20th Street • Suite 130 • Phoenix, Arizona • (602) 957-3149

QUEEN CREEK AREA DRAINAGE MASTER STUDY

FLOOD CONTROL DISTRICT OF MARICOPA COUNTY

200' 0 200' 400'

NOVEMBER 22, 1986

FCD CONTRACT 86-23
WA JOB NO. 86328

INDEX

VAL VISTA RD.
GREENFIELD RD.
HIGLEY RD.
RECKER RD.
POWER RD.
SOSSAMAN RD.
HAWES RD.
ELLSWORTH RD.
CRISMON RD.
SIGNAL BUTTE RD.
MERIDIAN RD.

ELLIOT RD.
WARNER RD.
RAY RD.
WILLIAMS FIELD RD.
PECOS RD.
GERMANN RD.
QUEEN CREEK RD.
OCOTILLO RD.
CHANDLER HEIGHTS RD.
RIGGS RD.
HUNT HIGHWAY

MARICOPA CO.
PINAL CO.

SECTION 5
T.3S., R.7E.

WOOD & ASSOCIATES, INC.
CONSULTING CIVIL ENGINEERS

4105 N. 20th Street • Suite 130 • Phoenix, Arizona • (602) 957-3149