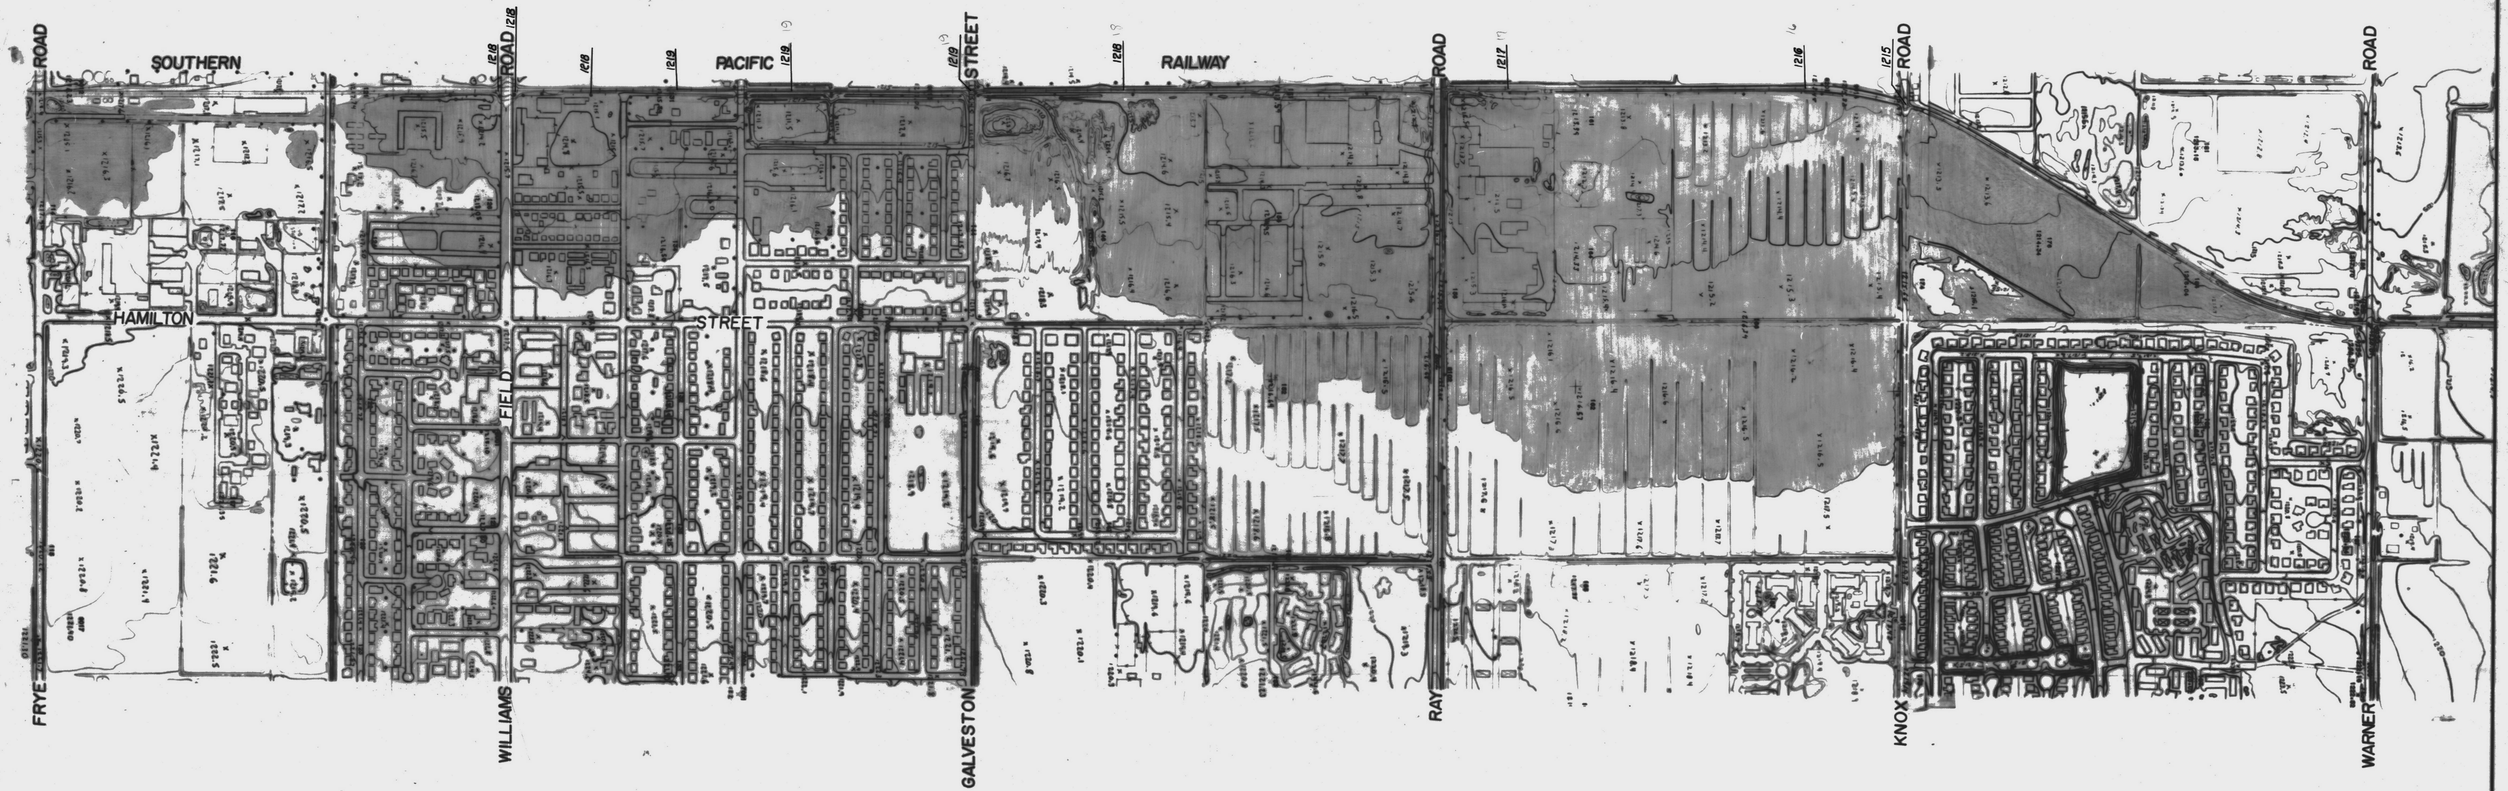

CENTRAL FILES

NUMBER 301

CHANDLER S.P.R.R. PONDING/
RAY RD
METTEE/MCGILL/MURPHY CONSULT.
STUDY 1986 FLOWN 1986

Chandler
S.P.R.R.
Ponding
1986

COOPER AERIAL SURVEY CO.
04-APR-86 13:09:28

CLIENT METTEE/MCGILL/MURPHY
C.A.S. NO. 860345
SCALE 400. C.I. 1'
PROJ. NAME RAY RD. CHANDLER
MODELS 101 - 107
LEGAL DESCRIPTION SEC.
T R
SHEET 1 OF 1
DATE OF PHOTOGRAPHY 3/24/86

REVISIONS: DATE:

METTEE/McGILL/MURPHY
CONSULTING ENGINEERS/SURVEYORS
1450 EAST INDIAN SCHOOL ROAD
PHOENIX, ARIZONA 85014
(602) 279-0901

DES. D. BURAS CKD.
DRN. J. LEE APP.
DATE: APRIL 1986
SHEET ____ of ____
DWG. ____
PROJ. NO. 265-10