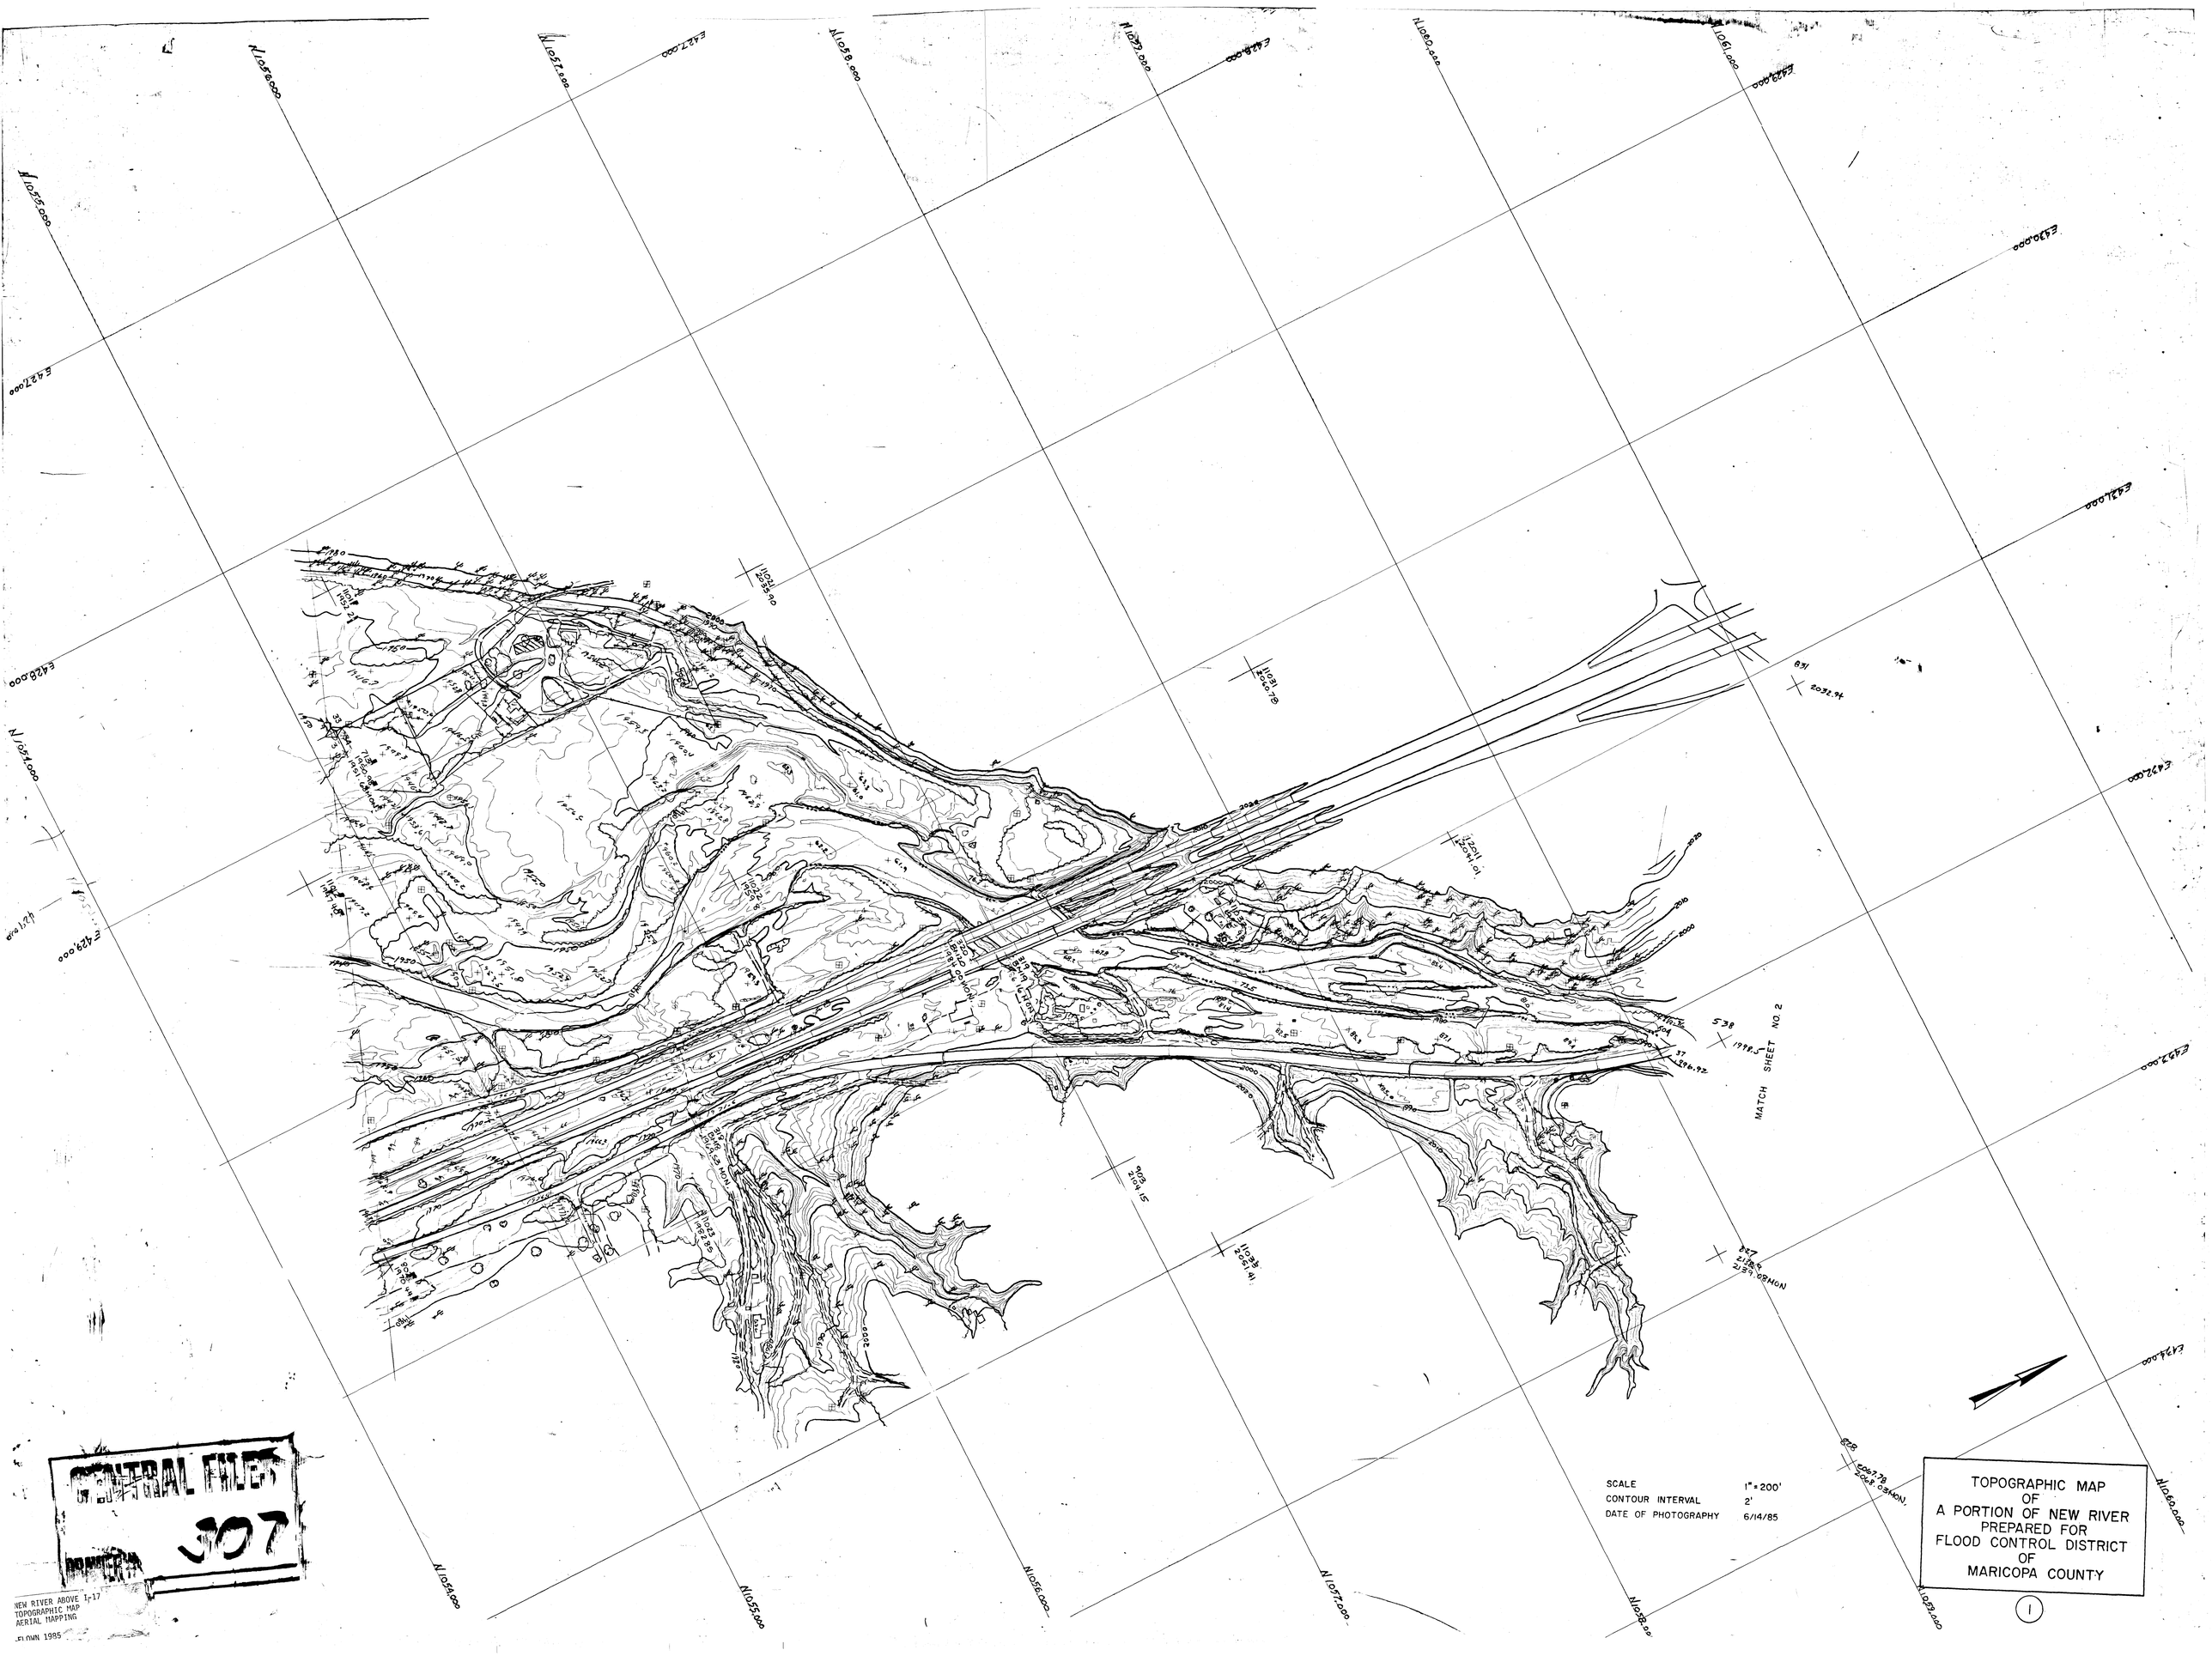

CENTRAL FILES
307
NEW RIVER ABOVE I-17
TOPOGRAPHIC MAP
AERIAL MAPPING
FLOWN 1985

TOPOGRAPHIC MAP OF A PORTION OF NEW RIVER PREPARED FOR FLOOD CONTROL DISTRICT OF MARICOPA COUNTY

(2)

SCALE 1" = 200'
CONTOUR INTERVAL 2'
DATE OF PHOTOGRAPHY 6/14/85

AERIAL MAPPING COMPANY, INC.
3141 West Clarendon Avenue
Phoenix, Arizona 85017
JOB NO.: 85-0857
SCALE:
CONTOUR INT.:

MATCH SHEET NO. 3

MATCH SHEET NO. 1

New River Map 85 Above I-17

N 1,064,000
N 1,063,000
N 1,062,000
N 1,061,000
N 1,060,000
N 1,059,000
N 1,058,000
N 1,057,000

E 434,000
E 433,500
E 433,000
E 432,500
E 432,000
E 431,500
E 431,000
E 430,500
E 430,000
E 429,500
E 429,000
E 428,500
E 428,000
E 427,500
E 427,000
E 426,500
E 426,000
E 425,500
E 425,000

NEW RIVER

I-10

TOPOGRAPHIC MAP OF A PORTION OF NEW RIVER PREPARED FOR FLOOD CONTROL DISTRICT OF MARICOPA COUNTY

SCALE 1"=200'
CONTOUR INTERVAL 2'
DATE OF PHOTOGRAPHY 6/14/85

MATCH SHEET NO. 4

MATCH SHEET NO. 2

E 431,000
E 432,000
E 433,000
E 434,000
E 435,000
E 436,000

N 1,070,000
N 1,069,000
N 1,068,000
N 1,067,000
N 1,066,000
N 1,065,000
N 1,064,000
N 1,063,000

12071 2100.31
12072 2276.36
12073 2287.85
12061 2157.06
12062 2113.34
12063 2256.85
12041 2110.97
12042 2042.23
12043 2115.97
12052 2286.51

303 BH8
302 BH2 2079.46 HON
806 2097.80 2097.99 HOW
729 2220.00 HON. 2217.64
530 2113.37
2042.08 HON

T7N R2E

AERIAL MAPPING COMPANY, INC.
3141 West Clarendon Avenue
Phoenix, Arizona 85017
JOB NO.: 830687 FH 2(4-7)
SCALE: 1"=200' CONTOUR INT.: 2'

E 432,000
E 433,000
E 434,000
E 435,000
E 436,000
E 437,000

N 1,075,000
N 1,074,000
N 1,073,000
N 1,072,000
N 1,071,000
N 1,070,000
N 1,069,000

MATCH SHEET NO. 5

12101
2204.27

12102
2207.84

12103
2241.81

12092
2176.71

12093
2356.05

12091
2179.98

12091
2149.29

214.32 MON.

12071
2100.31

12072
2276.36

12073
2287.85

825
2327.33

228.10 MON.

MATCH SHEET NO. 3

TOPOGRAPHIC MAP
OF
A PORTION OF NEW RIVER
PREPARED FOR
FLOOD CONTROL DISTRICT
OF
MARICOPA COUNTY
(4)

SCALE 1" = 200'
CONTOUR INTERVAL 2'
DATE OF PHOTOGRAPHY 6/14/85

AERIAL MAPPING COMPANY, INC.
3141 West Clarendon Avenue
Phoenix, Arizona 85017
JOB NO.: 8-5087-2(7-10)
SCALE: 1"=200' CONTOUR INT.= 2'

TOPOGRAPHIC MAP
OF
A PORTION OF NEW RIVER
PREPARED FOR
FLOOD CONTROL DISTRICT
OF
MARICOPA COUNTY

5

SCALE 1"=200'
CONTOUR INTERVAL 2'
DATE OF PHOTOGRAPHY 6/14/85

MATCH SHEET NO. 6

MATCH SHEET NO. 4

AERIAL MAPPING COMPANY, INC.
3141 West Clarendon Avenue
Phoenix, Arizona 85017
JOB NO.: 8505?
SCALE: 1:200 CONTOUR INT: 2' (10-12)

E 437,000
E 436,000
E 435,000
E 434,000
E 433,000
E 432,000

N 1,079,000
N 1,078,000
N 1,077,000
N 1,076,000
N 1,075,000
N 1,074,000

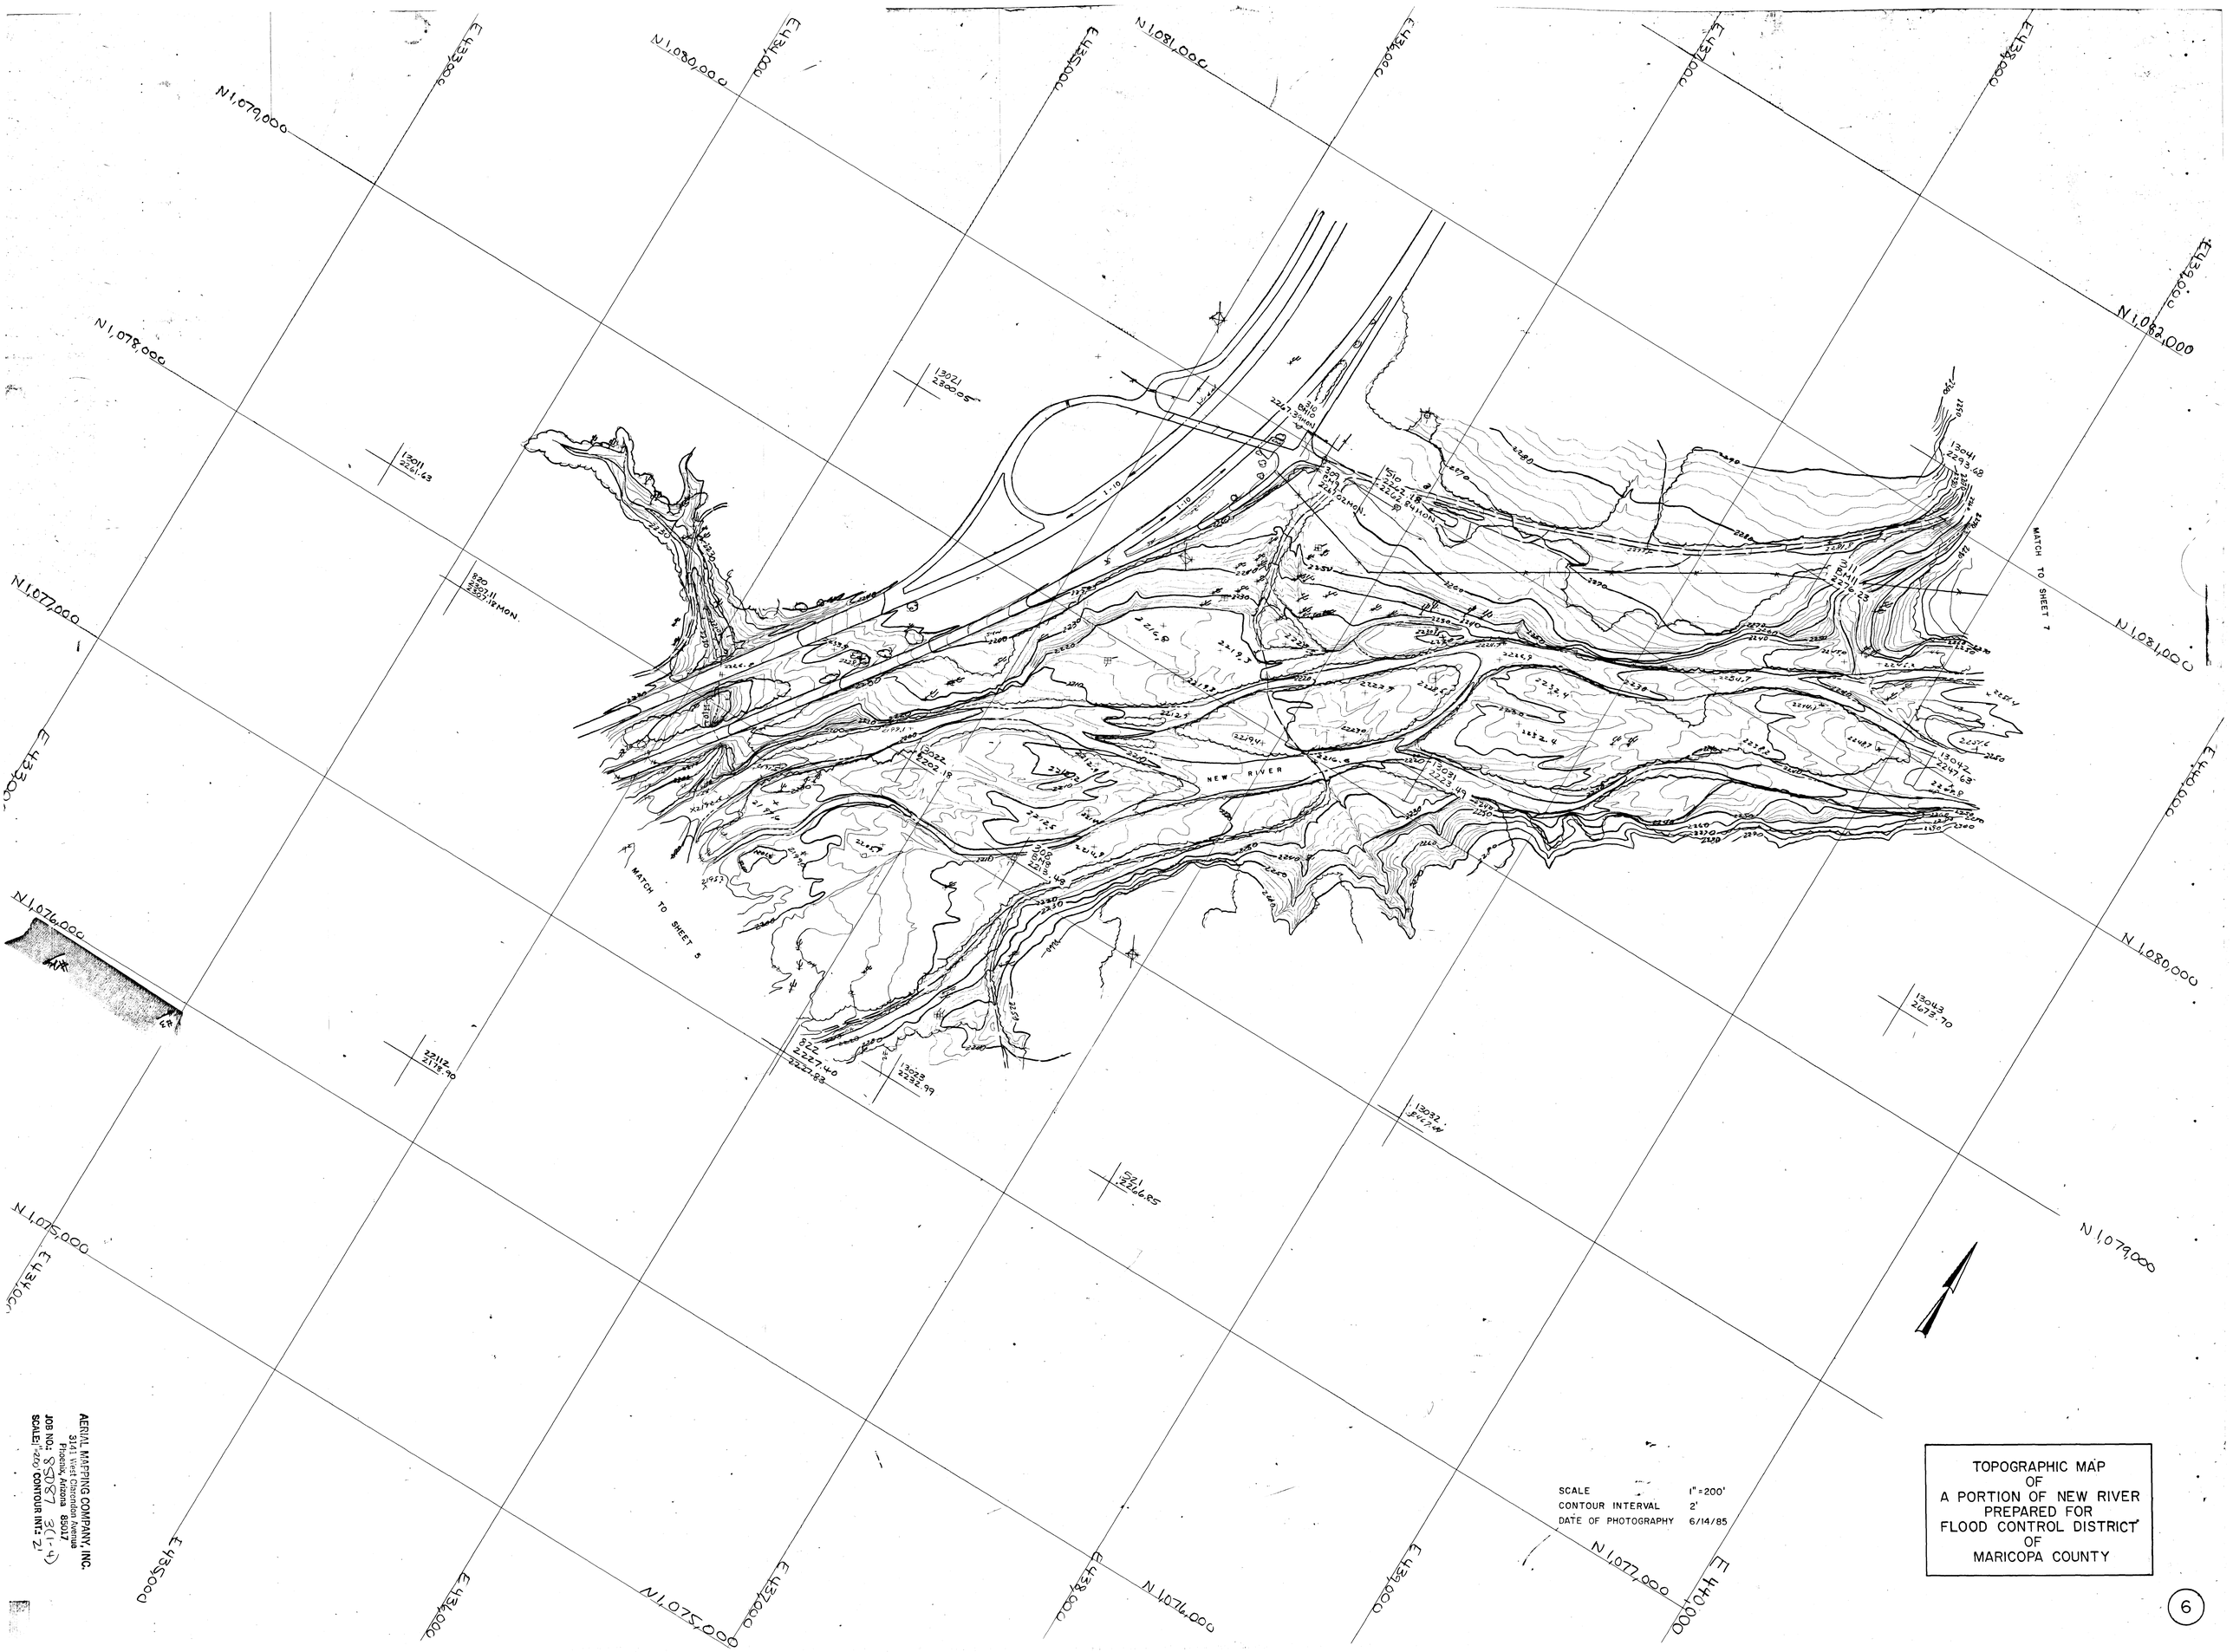

TOPOGRAPHIC MAP
OF
A PORTION OF NEW RIVER
PREPARED FOR
FLOOD CONTROL DISTRICT
OF
MARICOPA COUNTY

AERIAL MAPPING COMPANY, INC.
3131 West Clarendon Avenue
Phoenix, Arizona 85017

JOB NO: 8587 (1-4)
SCALE: 1"=200' CONTOUR INT: 2'

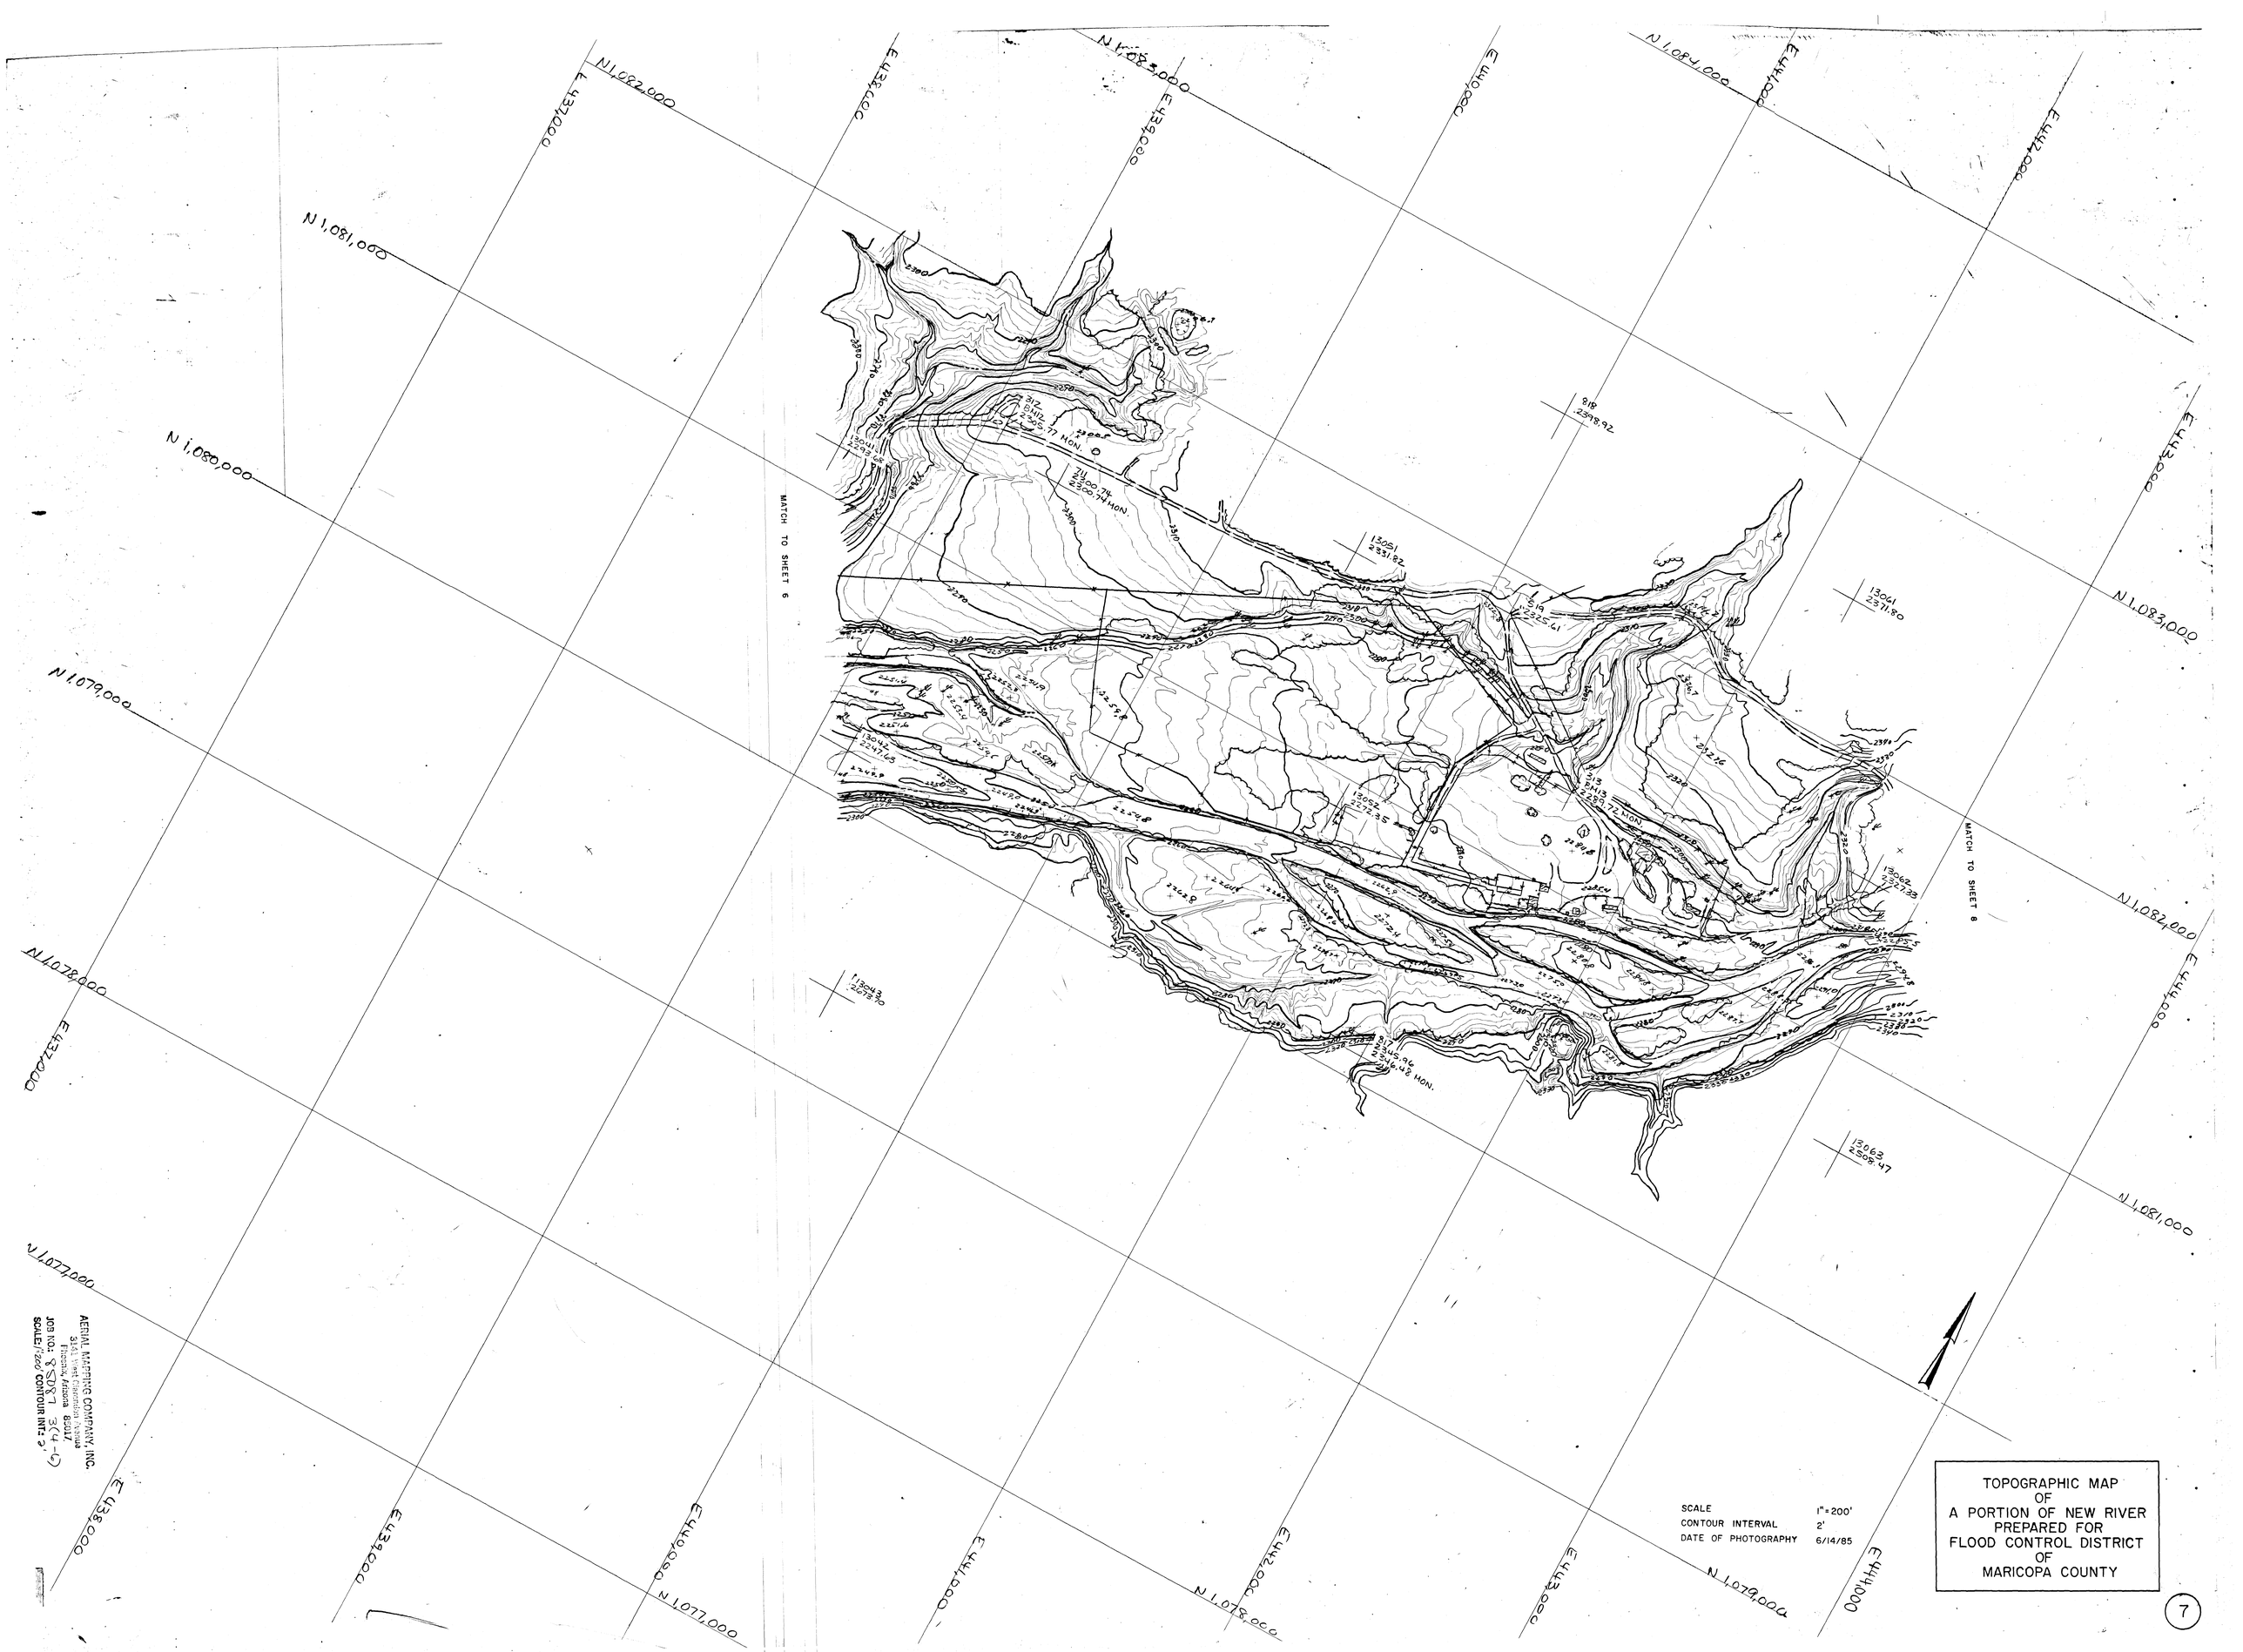

AERIAL MAPPING COMPANY, INC.
3145 West Clarendon Avenue
Phoenix, Arizona 85017
JOB NO: 8507
SCALE: 1"=200' CONTOUR INT.: 2'

TOPOGRAPHIC MAP
OF
A PORTION OF NEW RIVER
PREPARED FOR
FLOOD CONTROL DISTRICT
OF
MARICOPA COUNTY

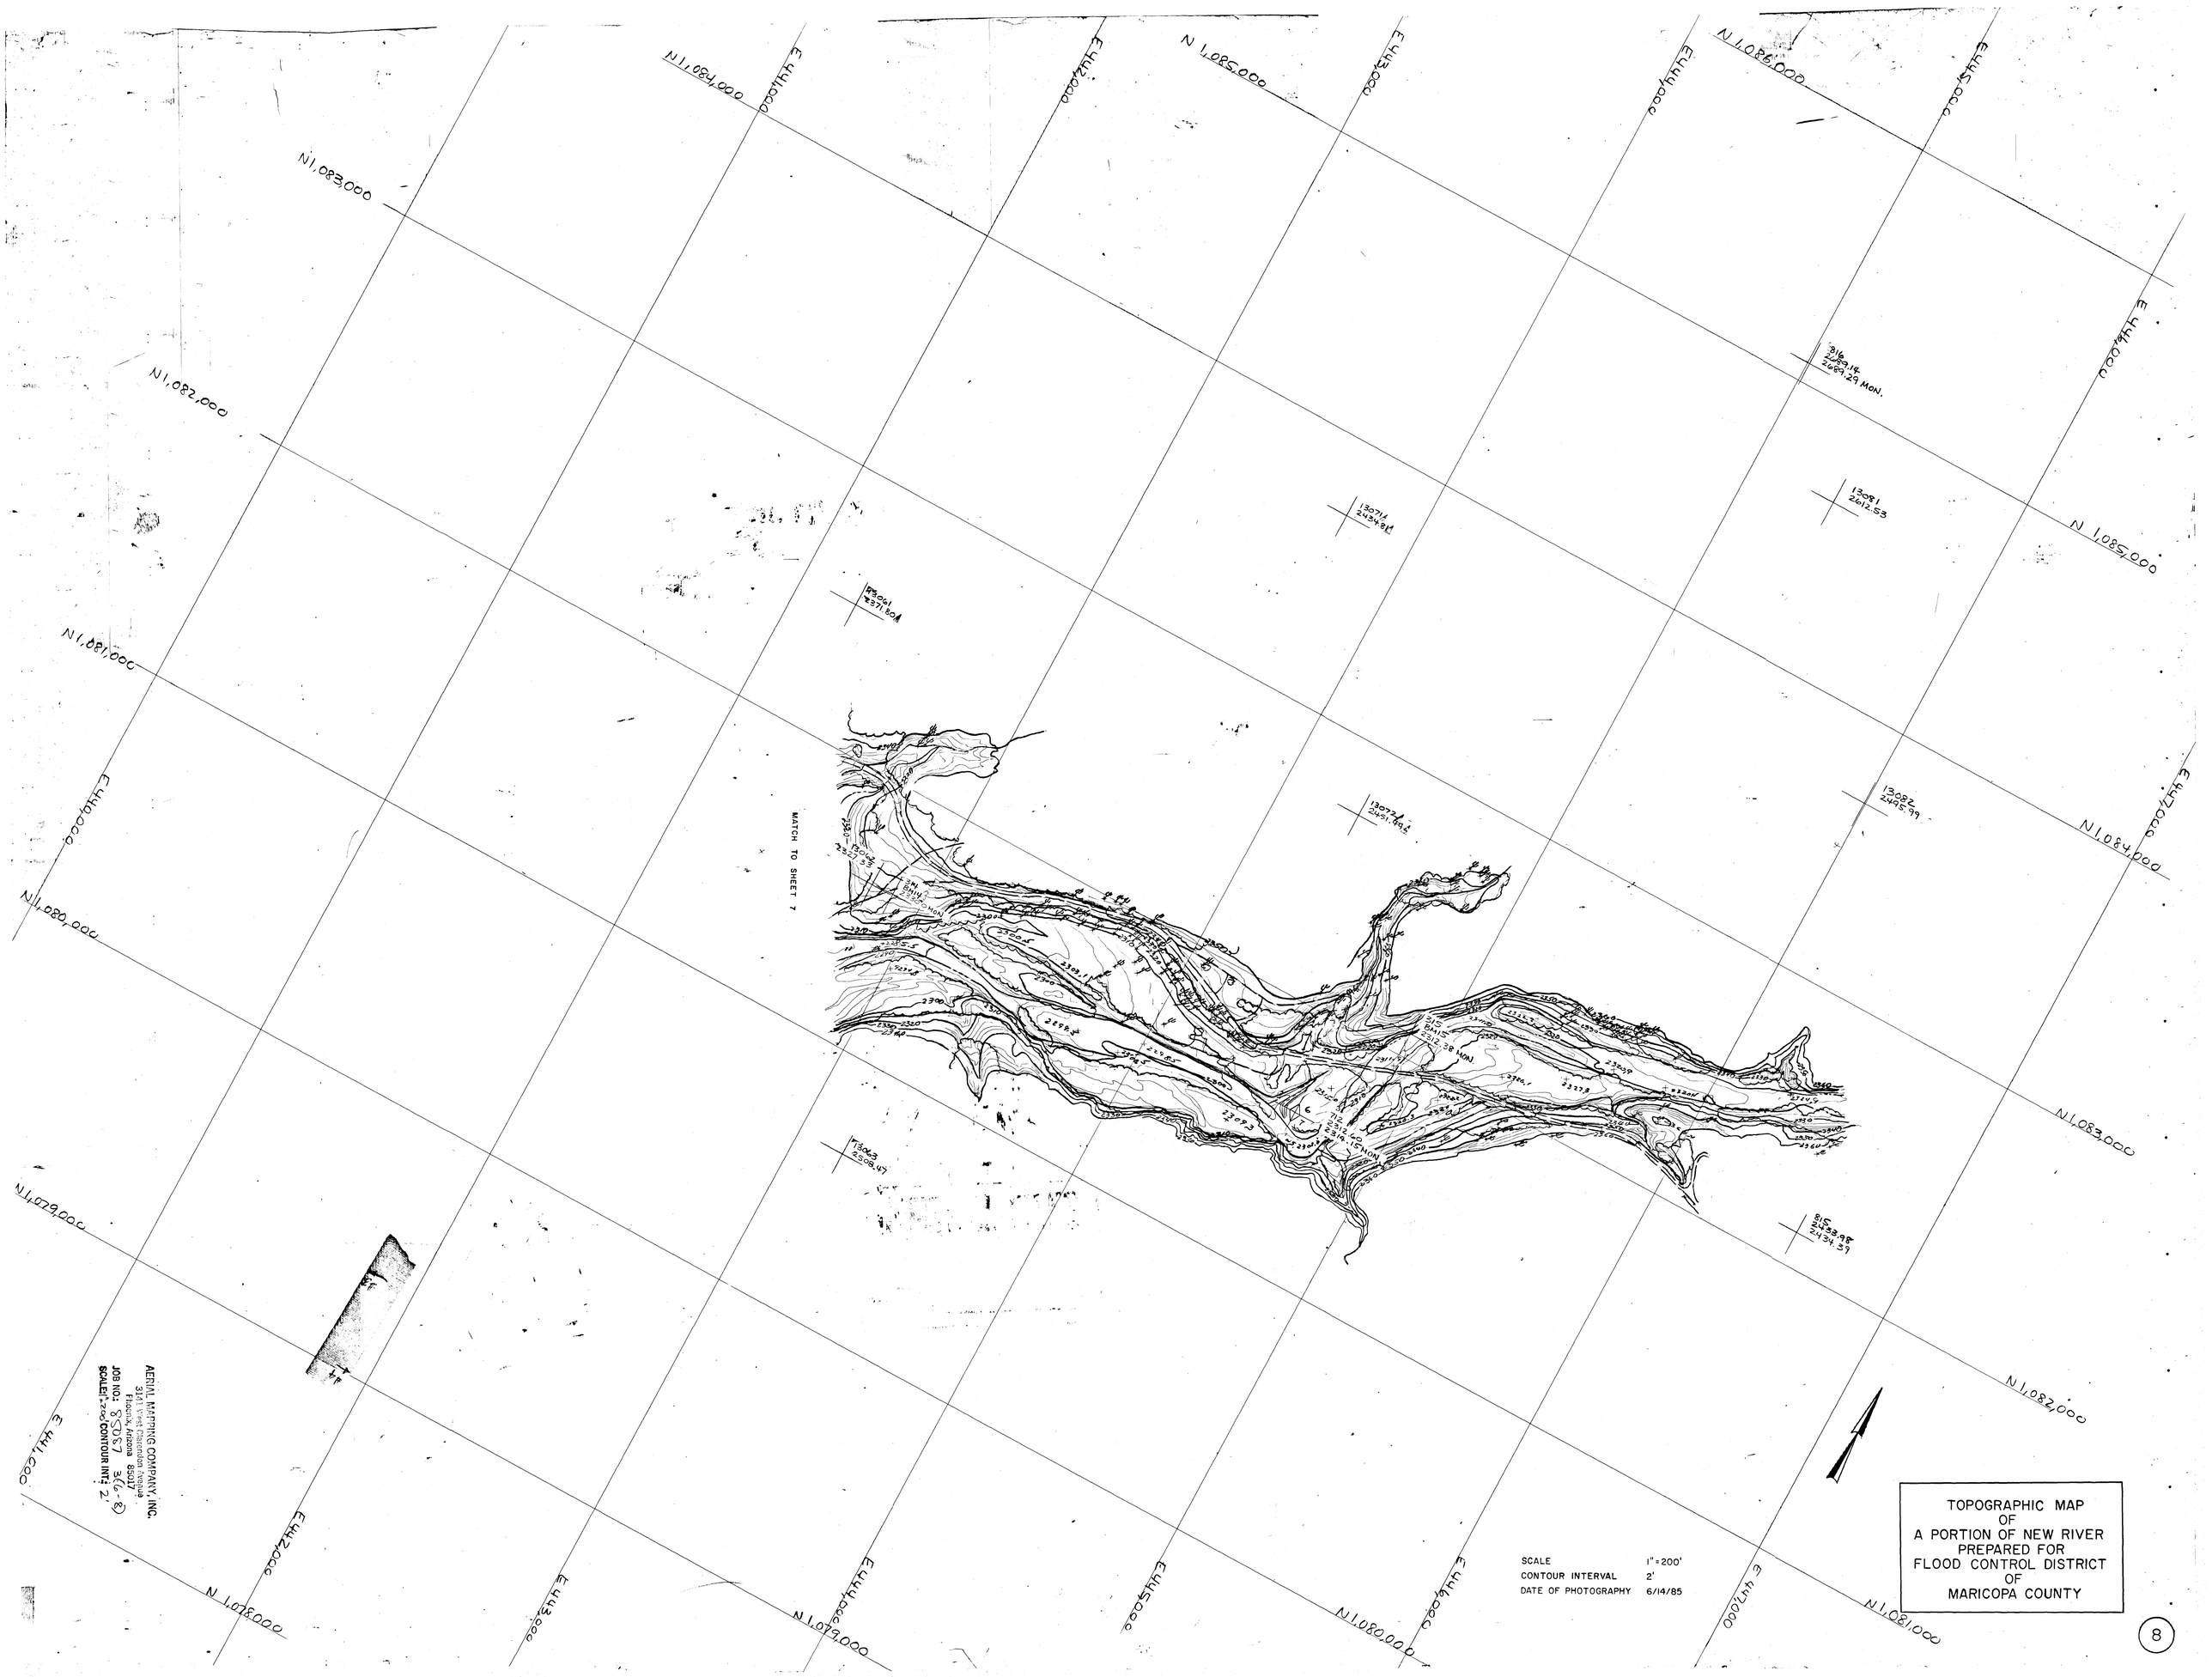
N1,083,000
N1,082,000
N1,081,000
N1,080,000
N1,079,000
E 1,084,000
E 1,085,000
E 1,086,000
E 1,087,000
E 1,088,000
E 1,089,000
E 1,090,000
E 1,091,000
E 1,092,000
MATCH TO SHEET 7
AERIAL MAPPING COMPANY, INC.
3141 West Clarendon Avenue
Phoenix, Arizona 85017
JOB NO.: 8507 3(6-8)
SCALE: 1"=200' CONTOUR INT.: 2'
SCALE 1"=200'
CONTOUR INTERVAL 2'
DATE OF PHOTOGRAPHY 6/14/85
TOPOGRAPHIC MAP
OF
A PORTION OF NEW RIVER
PREPARED FOR
FLOOD CONTROL DISTRICT
OF
MARICOPA COUNTY