NEW RIVER TOPO/SKUNK CREEK CONFLUENCES TO GRAND AVE AERIAL MAPPING POST-DESERT

CENTRAL FILES
DRAWER # 308

AERIAL MAPPING COMPANY, INC.
3141 West Clarendon Avenue
Phoenix, Arizona 85017
JOB NO.: 85057
SCALE: 1"=400' CONTOUR INT.: 2'

AERIAL MAPPING COMPANY, INC.
3141 West Clarendon Avenue
Phoenix, Arizona 85017
JOB NO.: 85057
SCALE: 1"=400' CONTOUR INT.: 2'

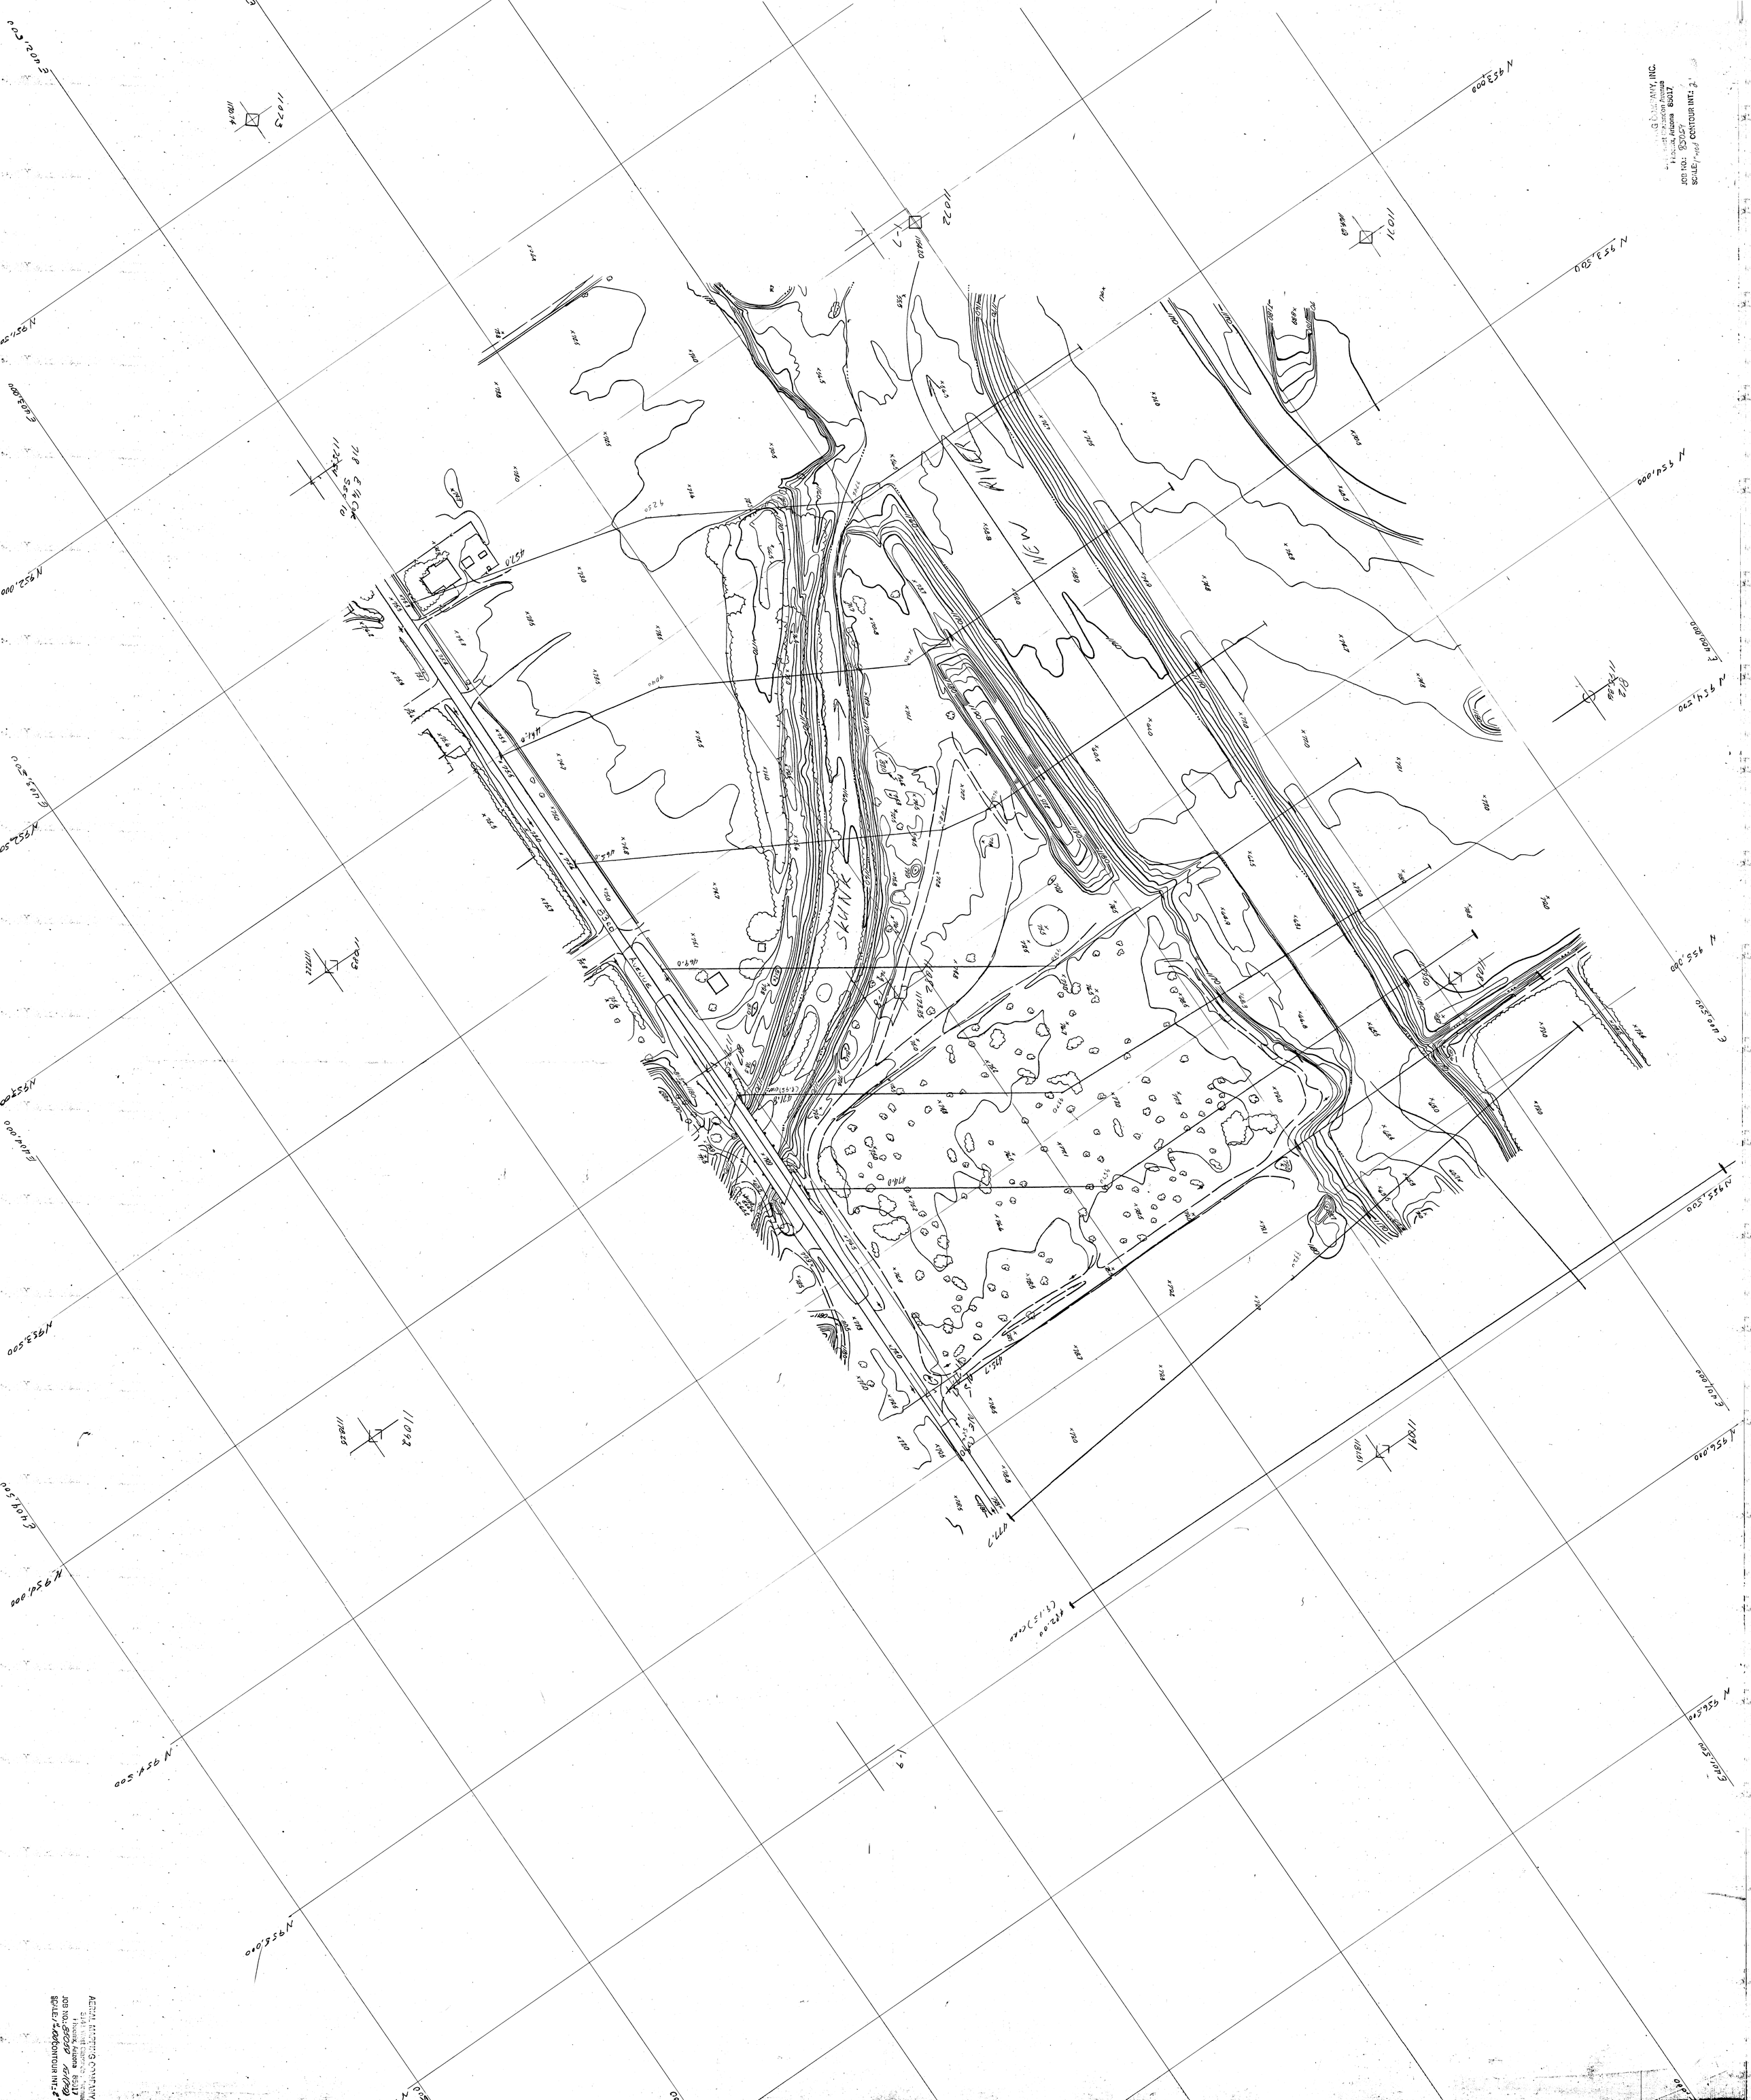
NEW ALIGN
SKUNK
AVENUE
ACTION MAPPING COMPANY, INC.
5141 East Grandview Avenue
Phoenix, Arizona 85017
JOB NO.: 8505
SCALE: 1"=100' CONTOUR INT.: 2'

AERIAL MAPPING COMPANY, INC.
3141 West Clarendon Avenue
Phoenix, Arizona 85017
JOB NO.: 80029 (7-B)
SCALE 1"=200' CONTOUR INT.: 2'

New River Topo
Skunk Creek
Settlement to Interstate
7 — Aerial Mapping

AERIAL MAPPING COMPANY, INC.
3141 West Clarendon Avenue
Phoenix, Arizona 85017
JOB NO.: 85059
SCALE: 1" = 1000' CONTOUR INT.: 2'