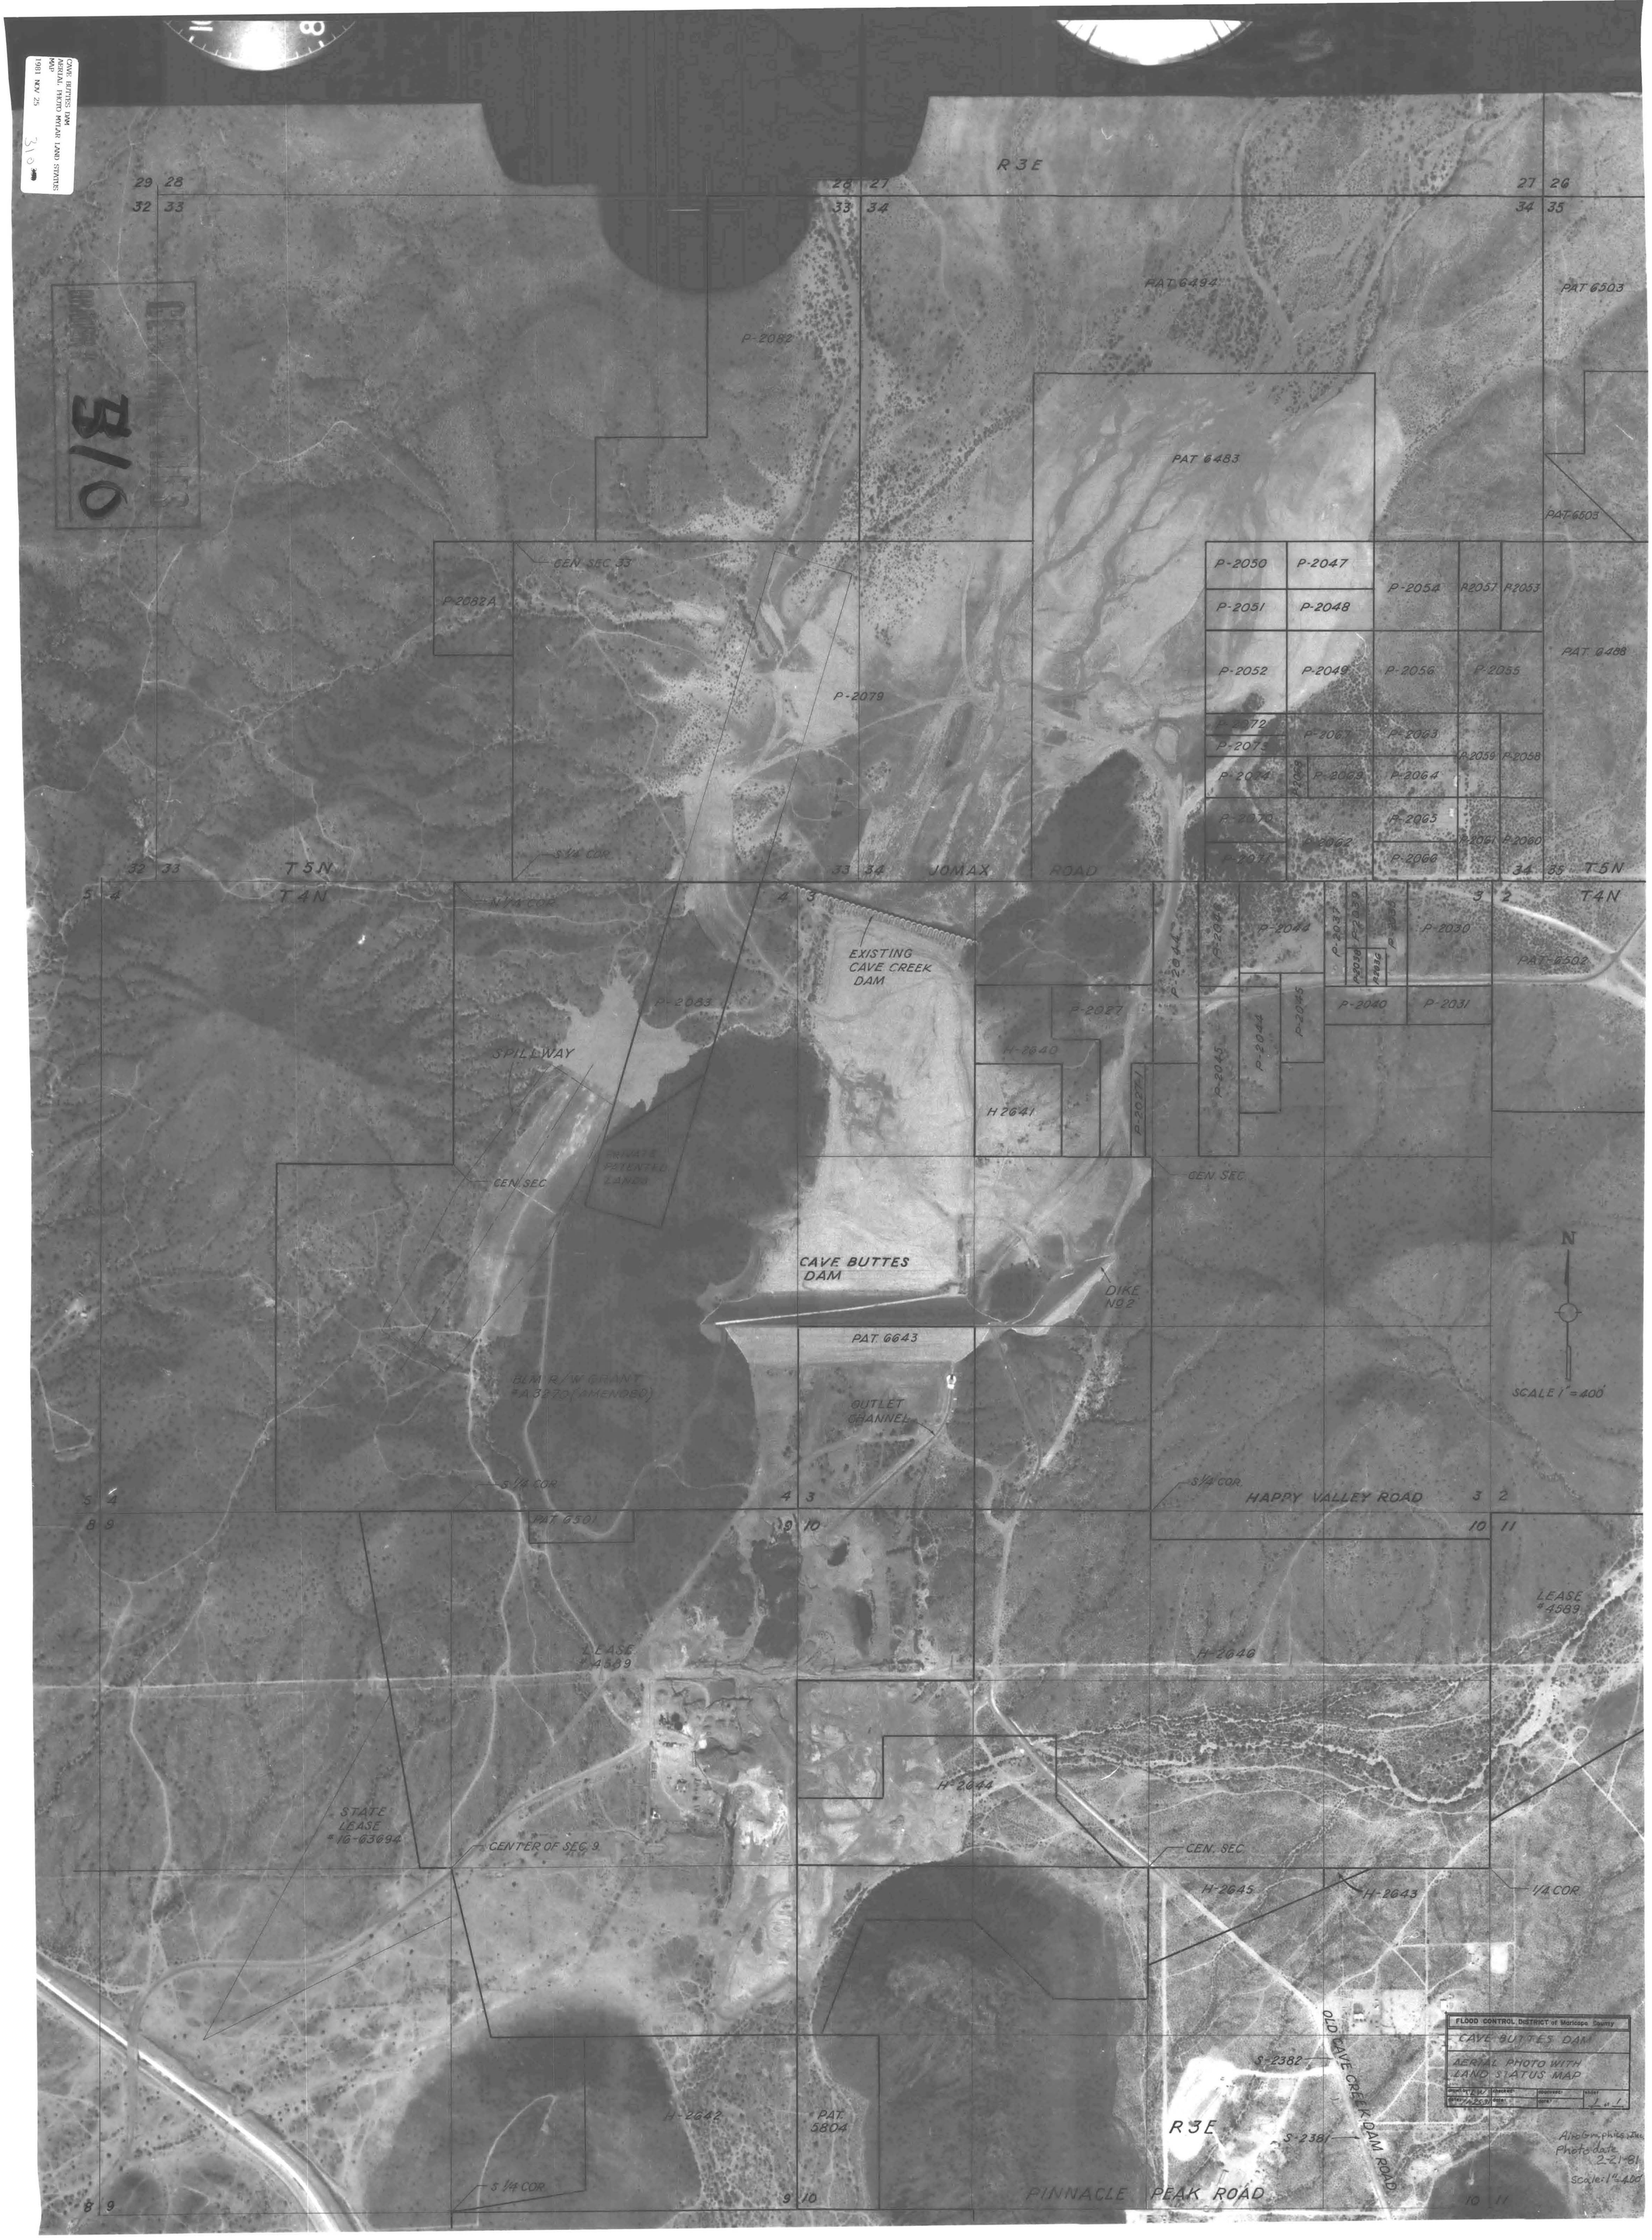
CAVE BUTTES DAM
AERIAL PHOTO MYLAR LAND STATUS MAP
1981 NOV 25
R 3 E
T 5 N
T 4 N
JOMAX ROAD
HAPPY VALLEY ROAD
PINNACLE PEAK ROAD
OLD CAVE CREEK DAM ROAD
EXISTING CAVE CREEK DAM
CAVE BUTTES DAM
SPILLWAY
OUTLET CHANNEL
DIKE NO 2
PRIVATE PATENTED LANDS
BLM R/W GRANT #A 3270 (AMENDED)
STATE LEASE #16-03094
LEASE #4589
CENTER OF SEC 9
CEN. SEC
S 1/4 COR
N 1/4 COR
1/4 COR
GEN. SEC
PAT 6494
PAT 6503
PAT 6483
PAT 6488
PAT 6502
PAT 6643
PAT 6501
PAT 5804
P-2082
P-2082A
P-2079
P-2083
P-2027
H-2640
H 2641
H-2642
H-2643
H-2644
H-2645
H-2646
S-2382
S-2381
SCALE 1" = 400'
N
FLOOD CONTROL DISTRICT of Maricopa County
CAVE BUTTES DAM
AERIAL PHOTO WITH LAND STATUS MAP
Aerographics Inc.
Photo date 2-21-81
Scale: 1" = 400'