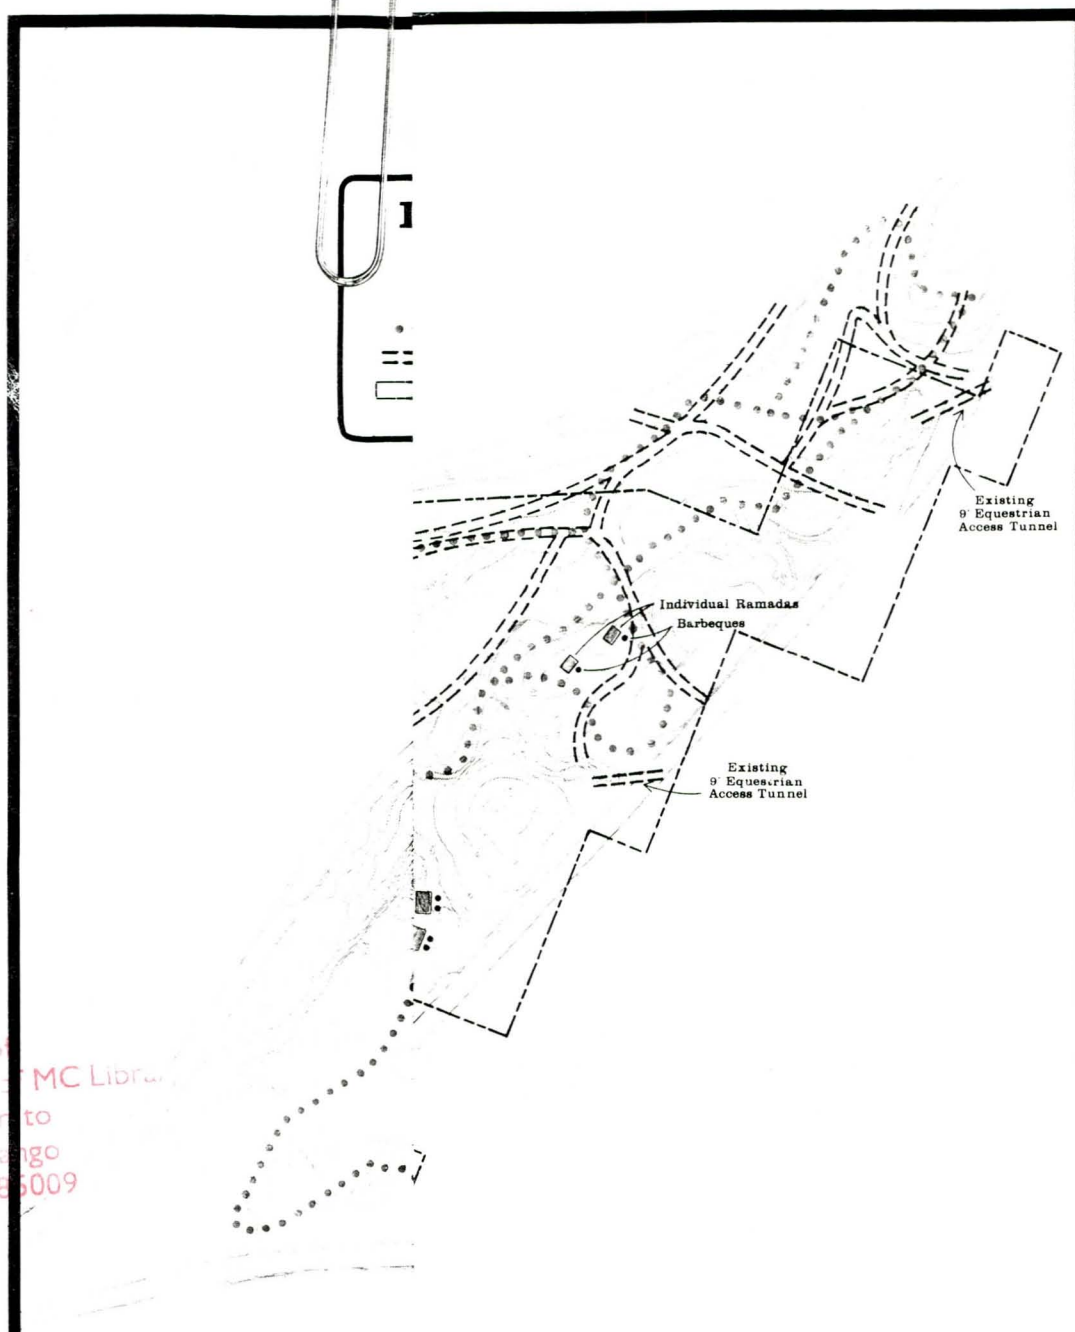

Property of
Flood Control District of MC Library
Please Return to
2801 W. Durango
Phoenix, AZ 85009

'ON FEATURES ARE COST SHARED.

New River & Phoenix City Streams, Arizona

Recreation Site Plan for Dreamy Draw Dam

U.S. Army Corps of Engineers

A203.908

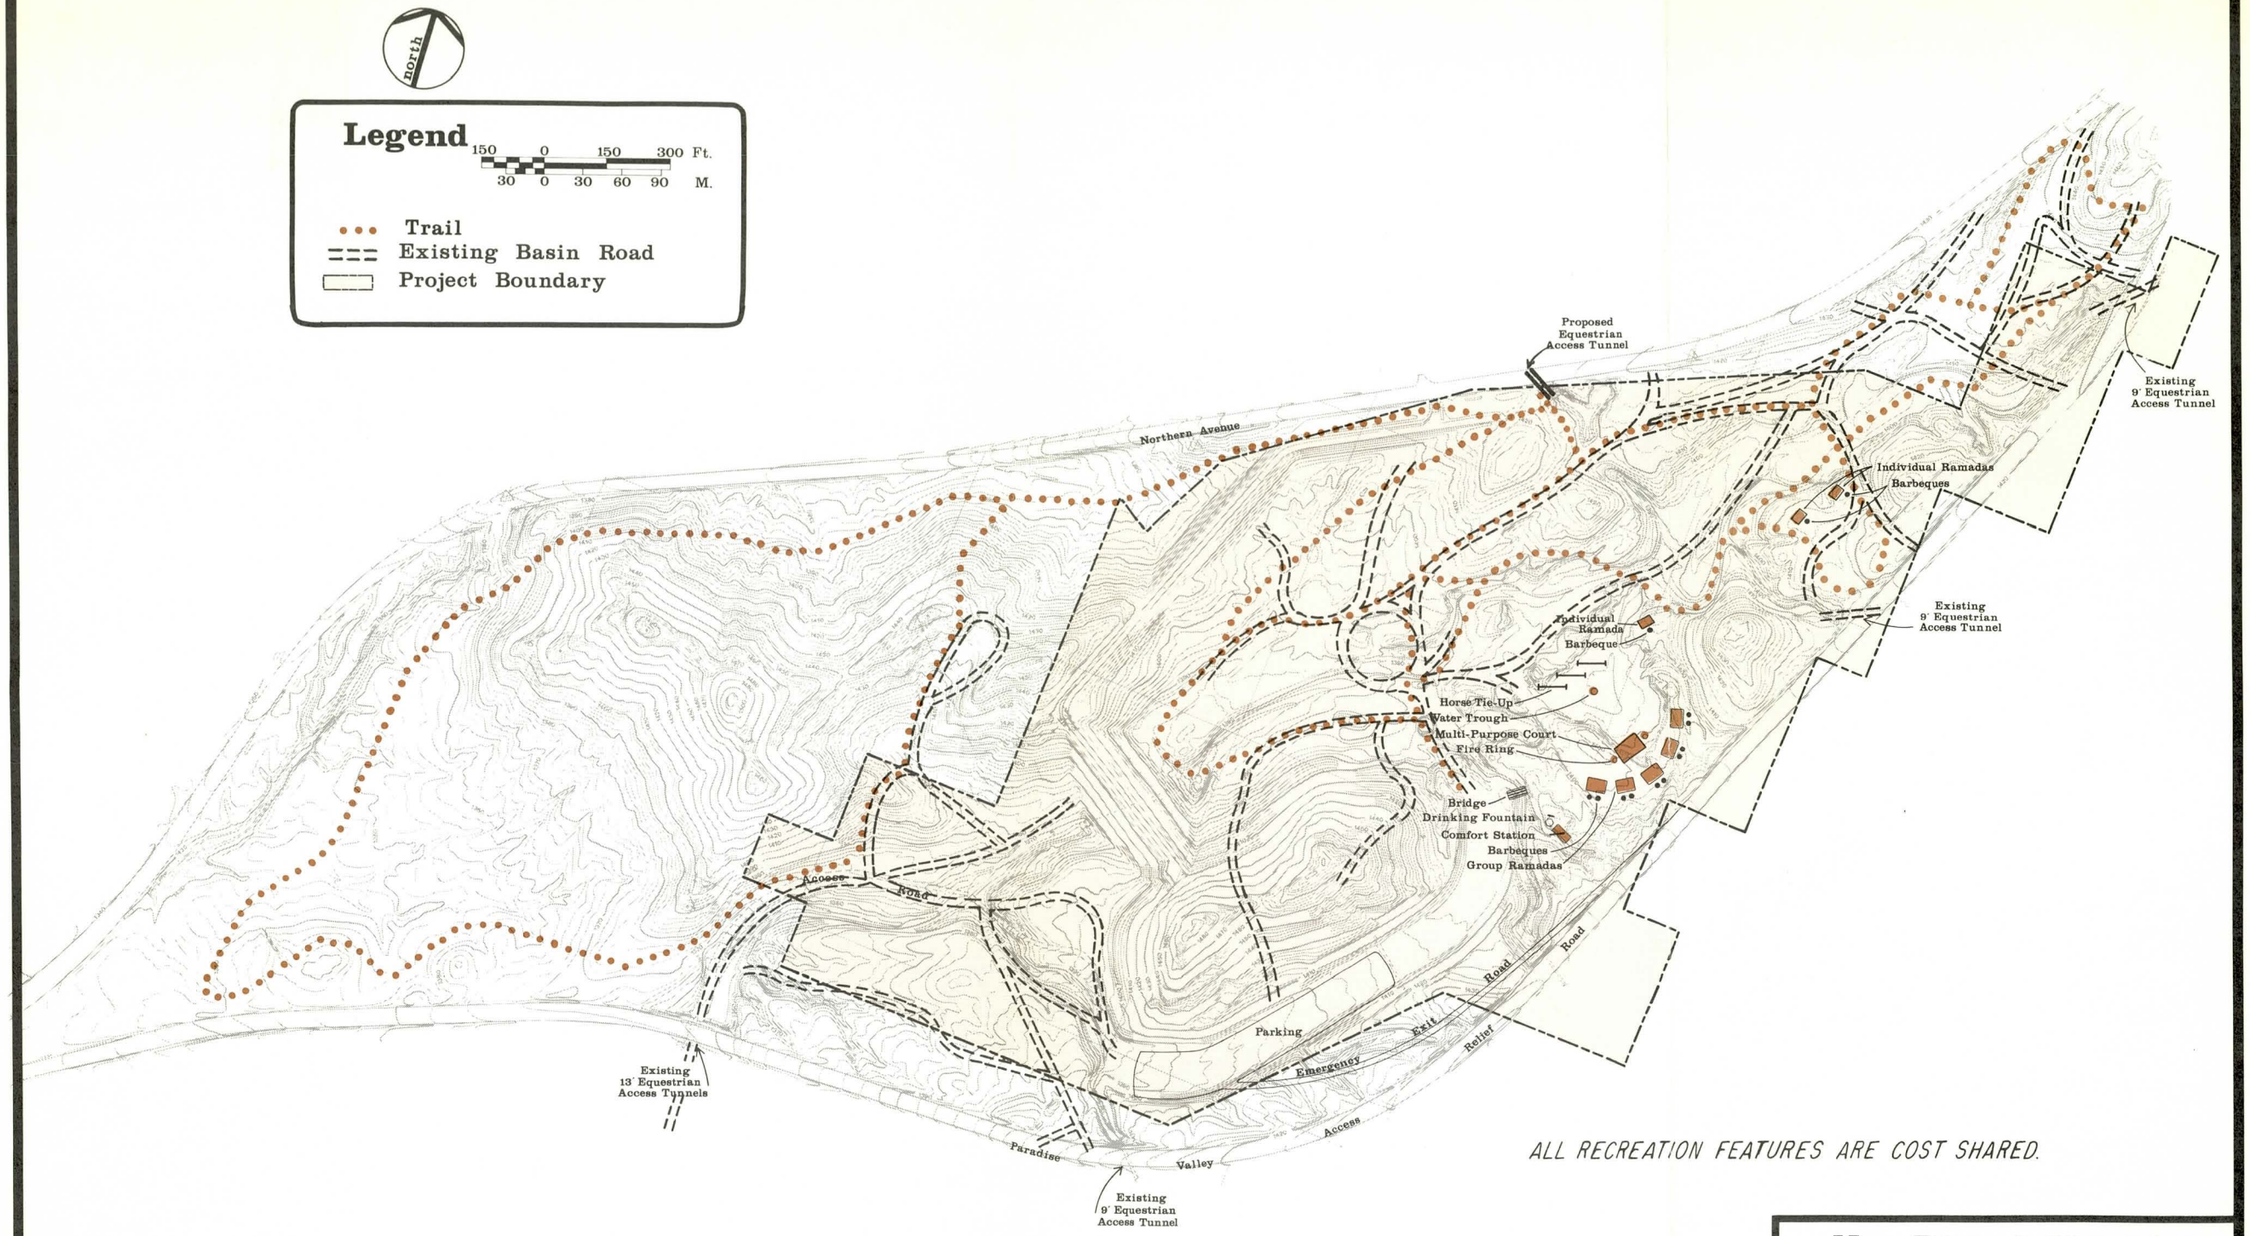

ALL RECREATION FEATURES ARE COST SHARED.

New River & Phoenix City Streams, Arizona

Recreation Site Plan for Dreamy Draw Dam

U.S. Army Corps of Engineers

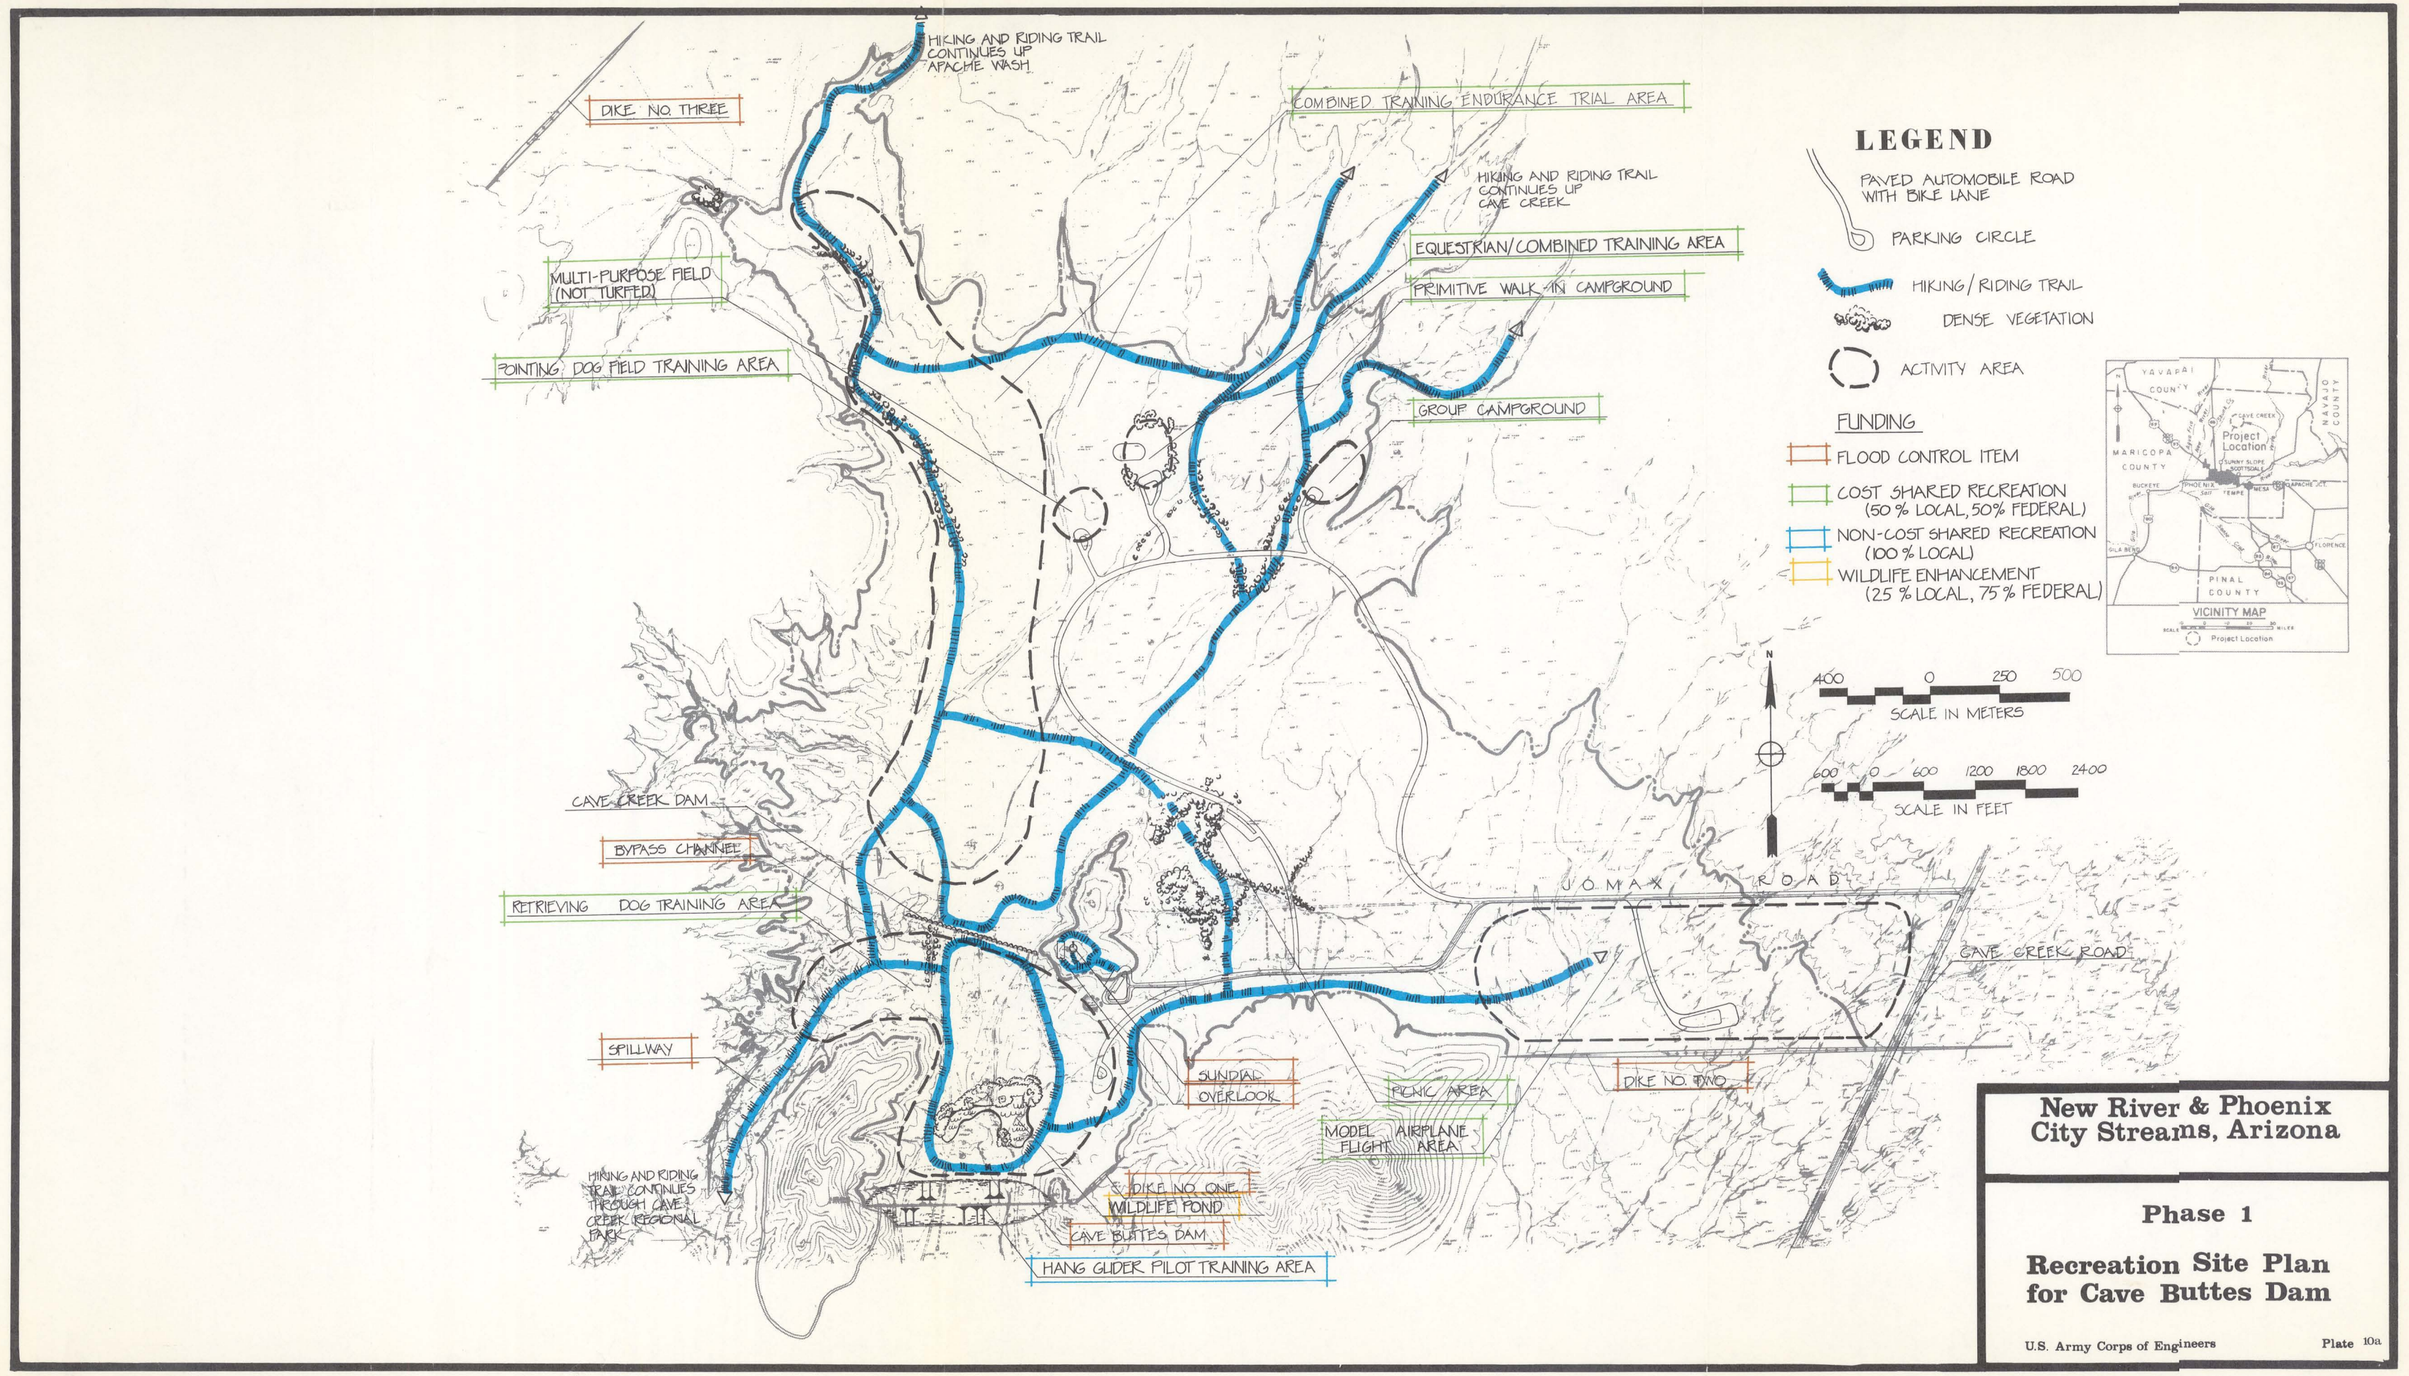

New River & Phoenix City Streams, Arizona

Phase 1

Recreation Site Plan for Cave Buttes Dam

U.S. Army Corps of Engineers

Plate 10a

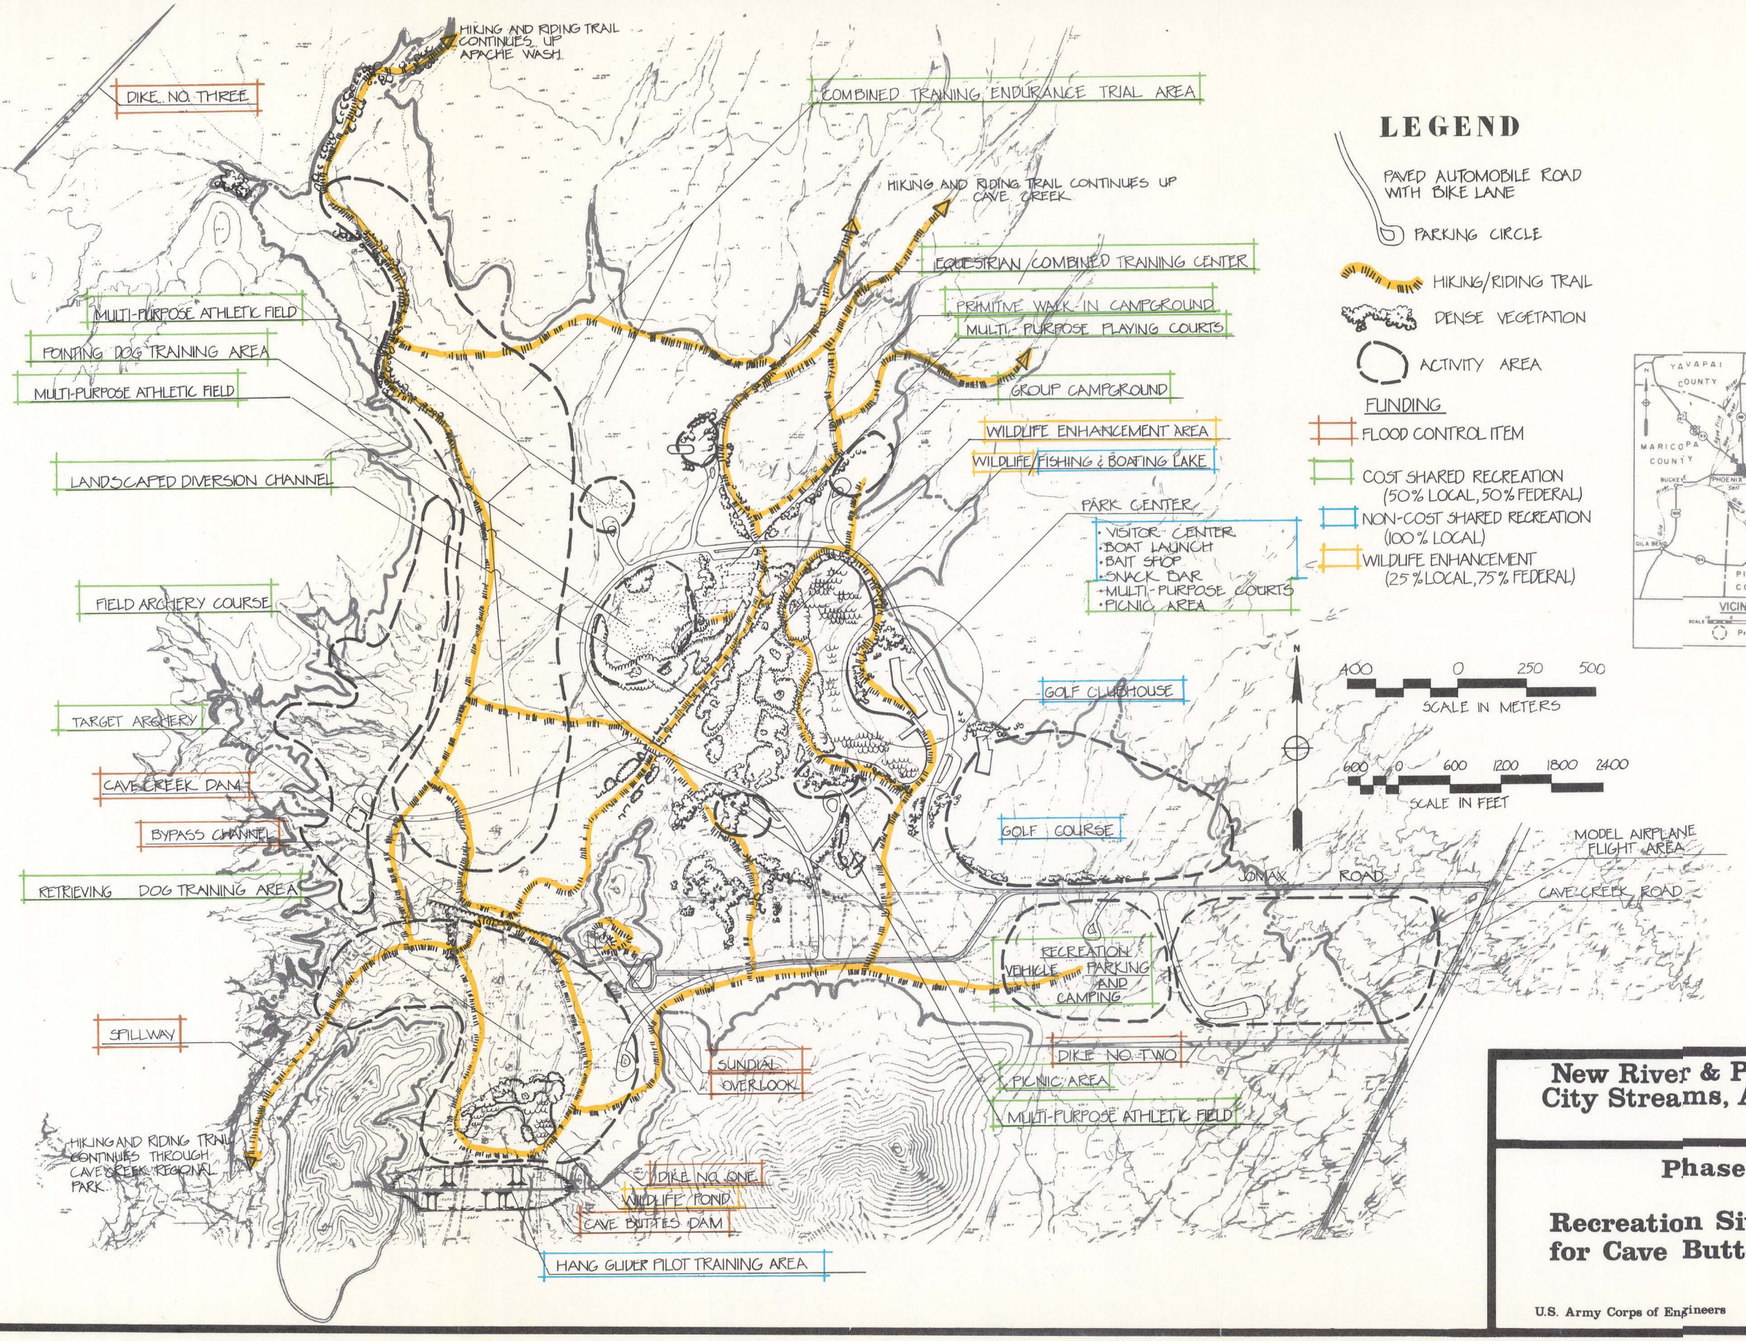

New River & Phoenix City Streams, Arizona

Phase 2

Recreation Site Plan for Cave Buttes Dam

U.S. Army Corps of Engineers

Plate 10b

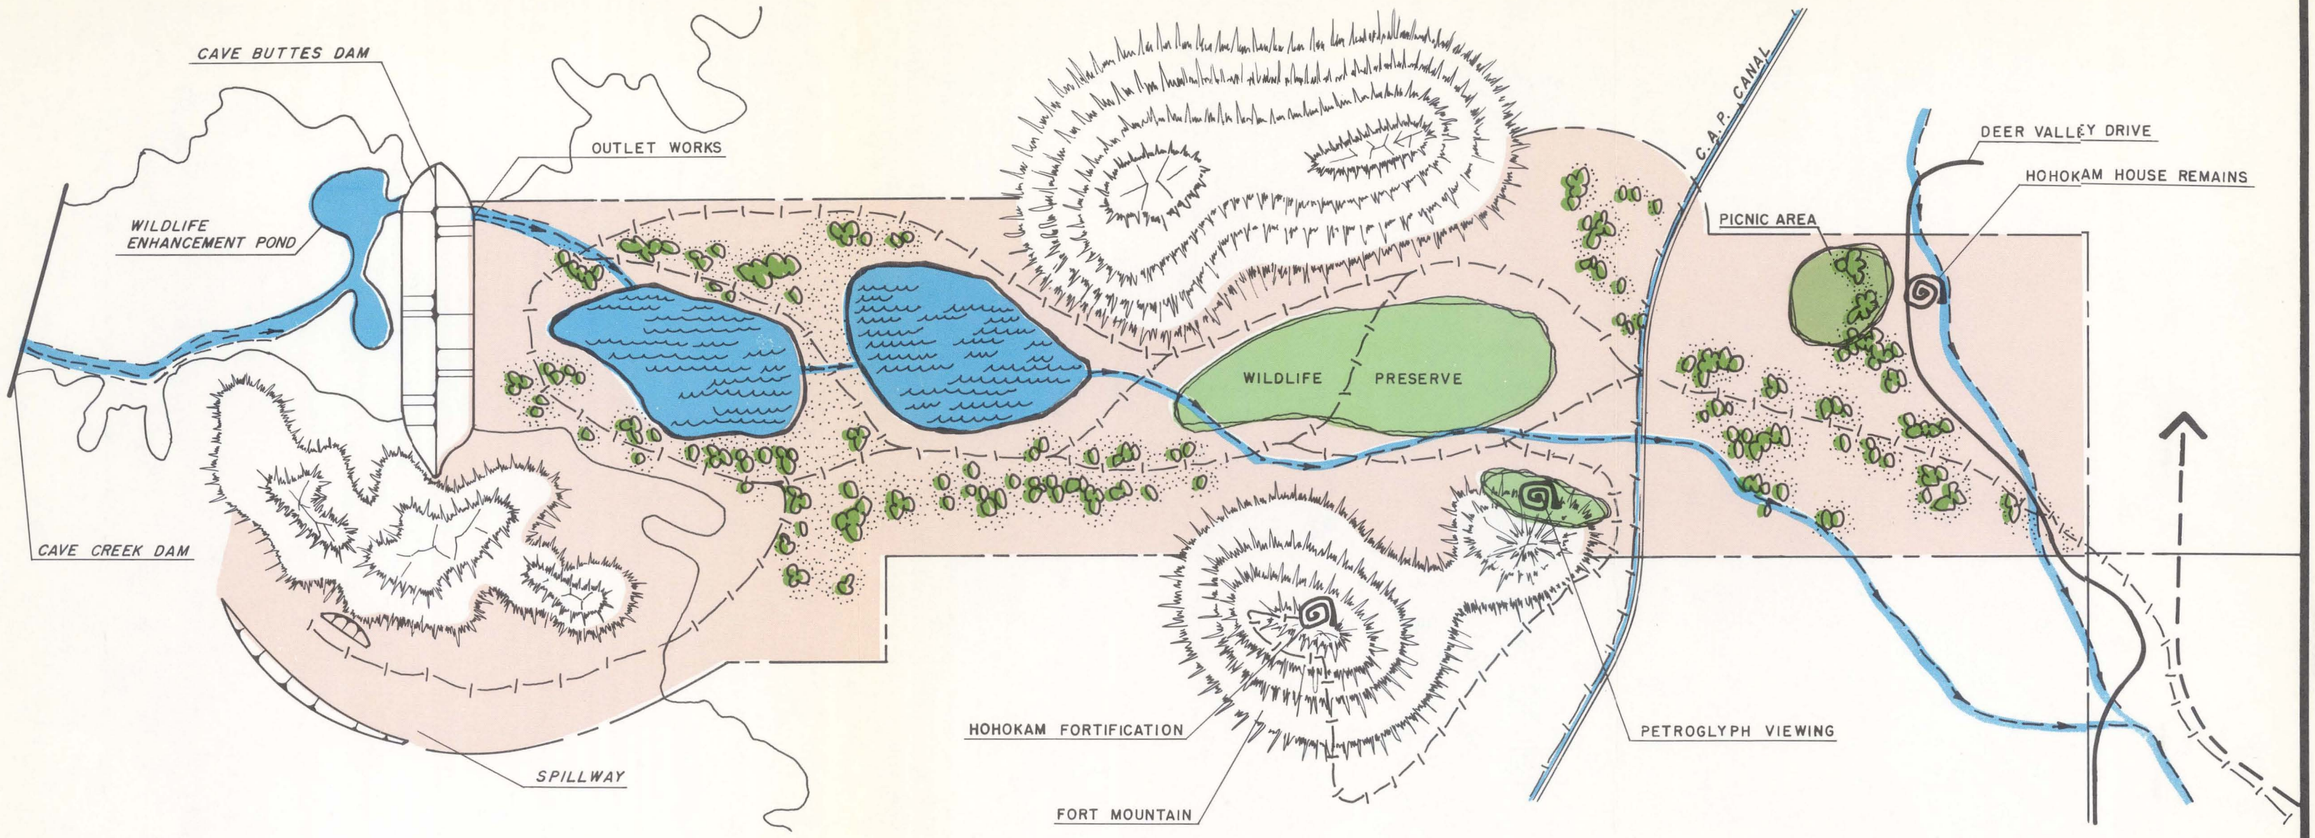

ALL RECREATION FEATURES BETWEEN CAVE BUTTES DAM & DEER VALLEY DRIVE ARE 100% LOCAL RESPONSIBILITY.

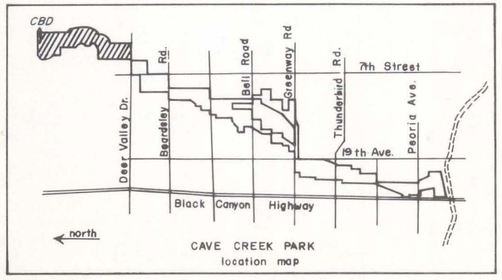

LEGEND

- LAGOON
- DENSELY PLANTED VEGETATION
- ACTIVITY AREA
- ARCHEOLOGICAL SITE
- SCENIC DRIVE
- PROJECT BOUNDARY
- CAVE CREEK
- RIDING AND HIKING TRAIL

New River & Phoenix City Streams, Arizona

Recreation Site Plan for Cave Creek Regional Park

U.S. Army Corps of Engineers

Plate 11a

north

0 500 1000 1500 2000 ft.
0 100 200 300 400 500 600 m.

(proposed)
Union Hills
Park site

Through Union Hills Parks , 2 miles to
Reach II of Granite Reef Aqueduct

SCENIC DRIVE

RIDING AND HIKING TRAILS

7th Street

Beardsley Road

Deer Valley Drive

FLOW

PICNICKING AREA

match to plate c

LEGEND

- DENSELY PLANTED VEGETATION
- ACTIVITY AREA
- ARCHEOLOGICAL SITE
- SCENIC DRIVE
- PROJECT BOUNDARY
- CAVE CREEK
- RIDING AND HIKING TRAIL

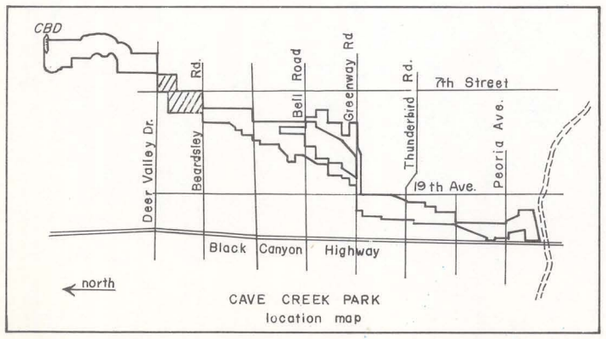

CAVE CREEK PARK
location map

ALL RECREATION FEATURES BETWEEN DEER VALLEY DRIVE & BEARDSLEY ROAD ARE 100% LOCAL RESPONSIBILITY.

New River & Phoenix City Streams, Arizona

Recreation Site Plan for Cave Creek Regional Park

U.S. Army Corps of Engineers

Plate 11b

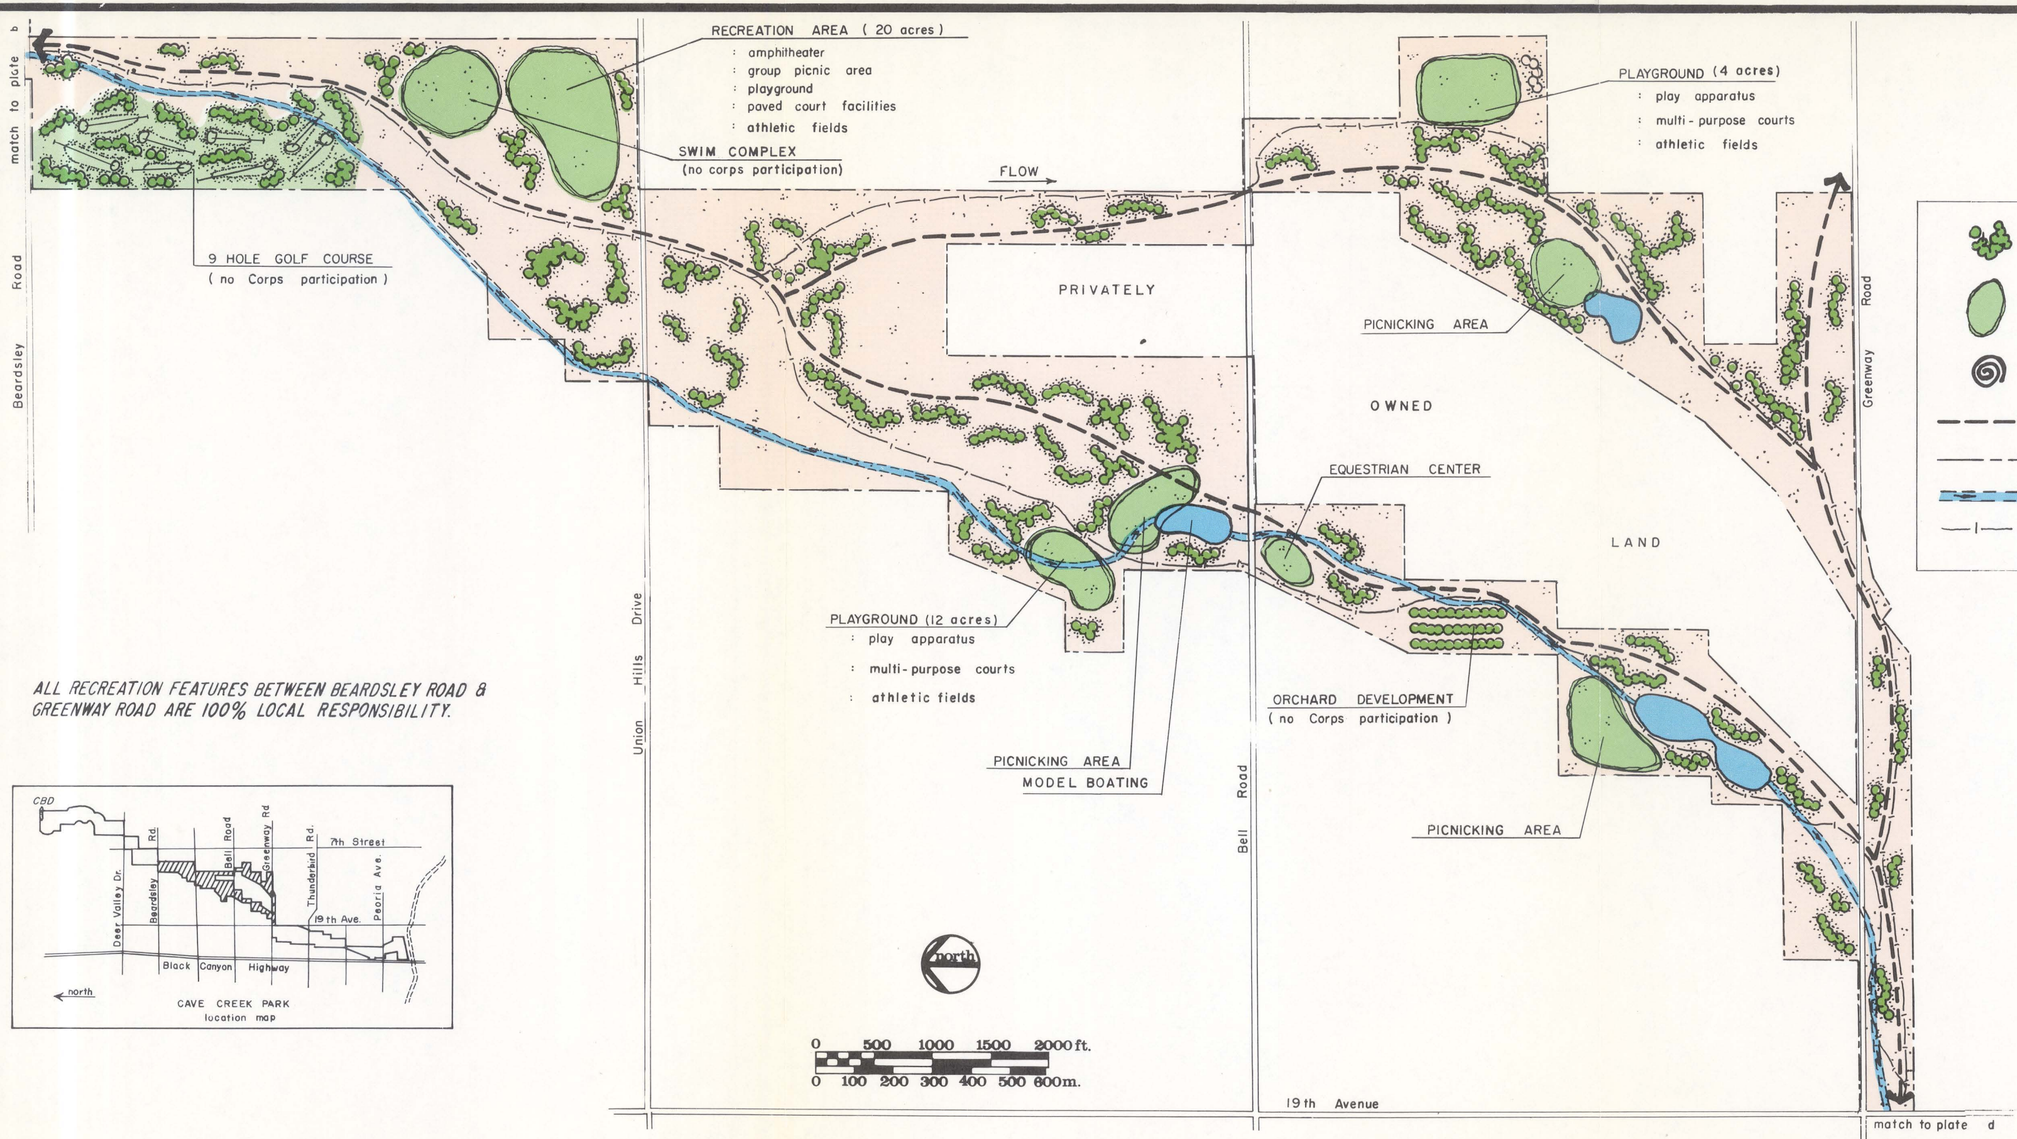

LEGEND

- DENSELY PLANTED VEGETATION
- ACTIVITY AREA
- ARCHEOLOGICAL SITE
- SCENIC DRIVE
- PROJECT BOUNDARY
- CAVE CREEK
- RIDING AND HIKING TRAIL

ALL RECREATION FEATURES BETWEEN BEARDSLEY ROAD & GREENWAY ROAD ARE 100% LOCAL RESPONSIBILITY.

New River & Phoenix City Streams, Arizona

Recreation Site Plan for Cave Creek Regional Park

U.S. Army Corps of Engineers

Plate 11c

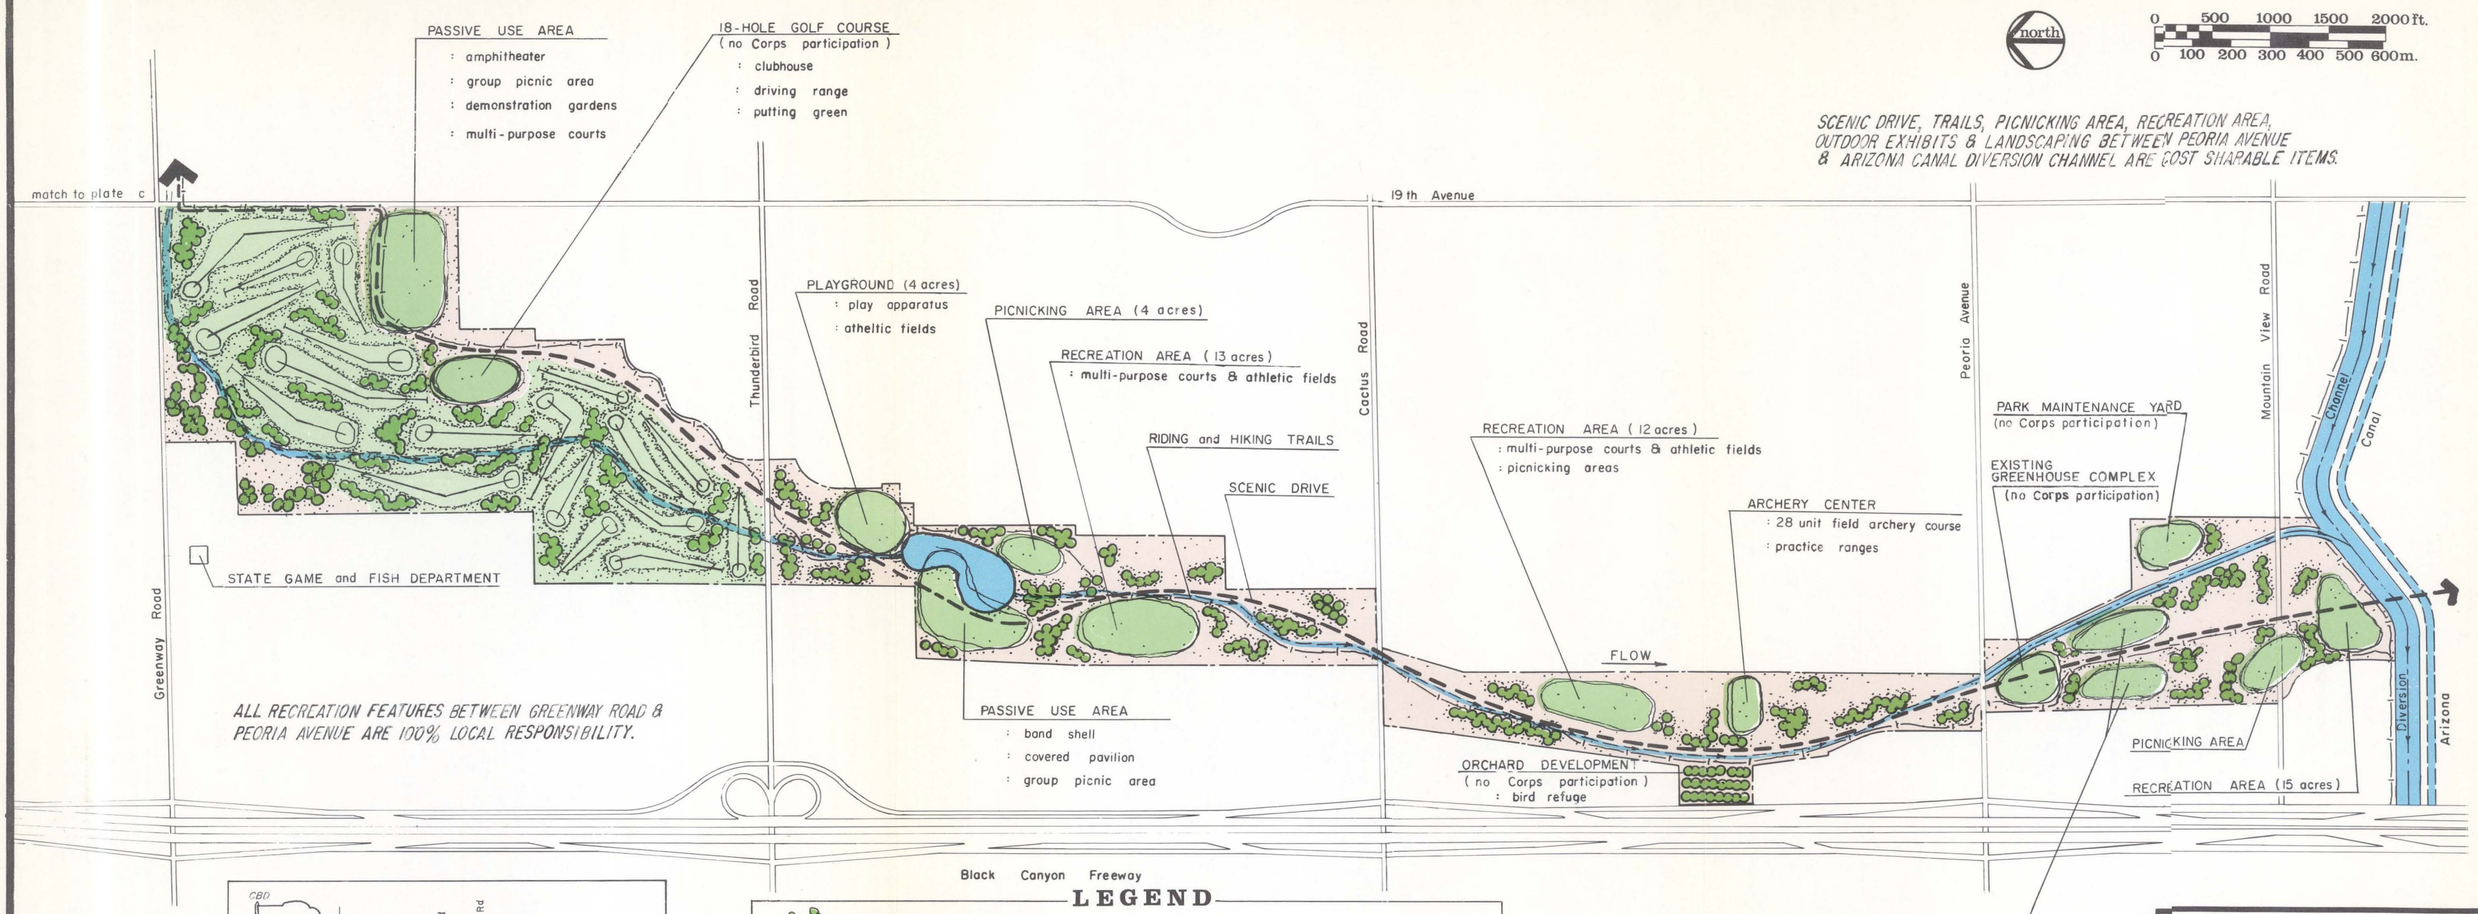

New River & Phoenix City Streams, Arizona

Recreation Site Plan for Cave Creek Regional Park

U.S. Army Corps of Engineers

Plate 11d

north

1000 0 500 1000 2000 3000 ft

300 0 300 600 900 m.

extent of available aerial photography

EL. 1477.8
P.M.F.

DIKE

SHELL BORROW

UPSTREAM CORE BORROW

SPILLWAY NO.3

DAMSSITE NO. 1

DOWNSTREAM CORE BORROW

JOJOBA RD.

New River & Phoenix City Streams, Arizona

Recreation Site Plan for New River Dam

U.S. Army Corps of Engineers

Plate 13

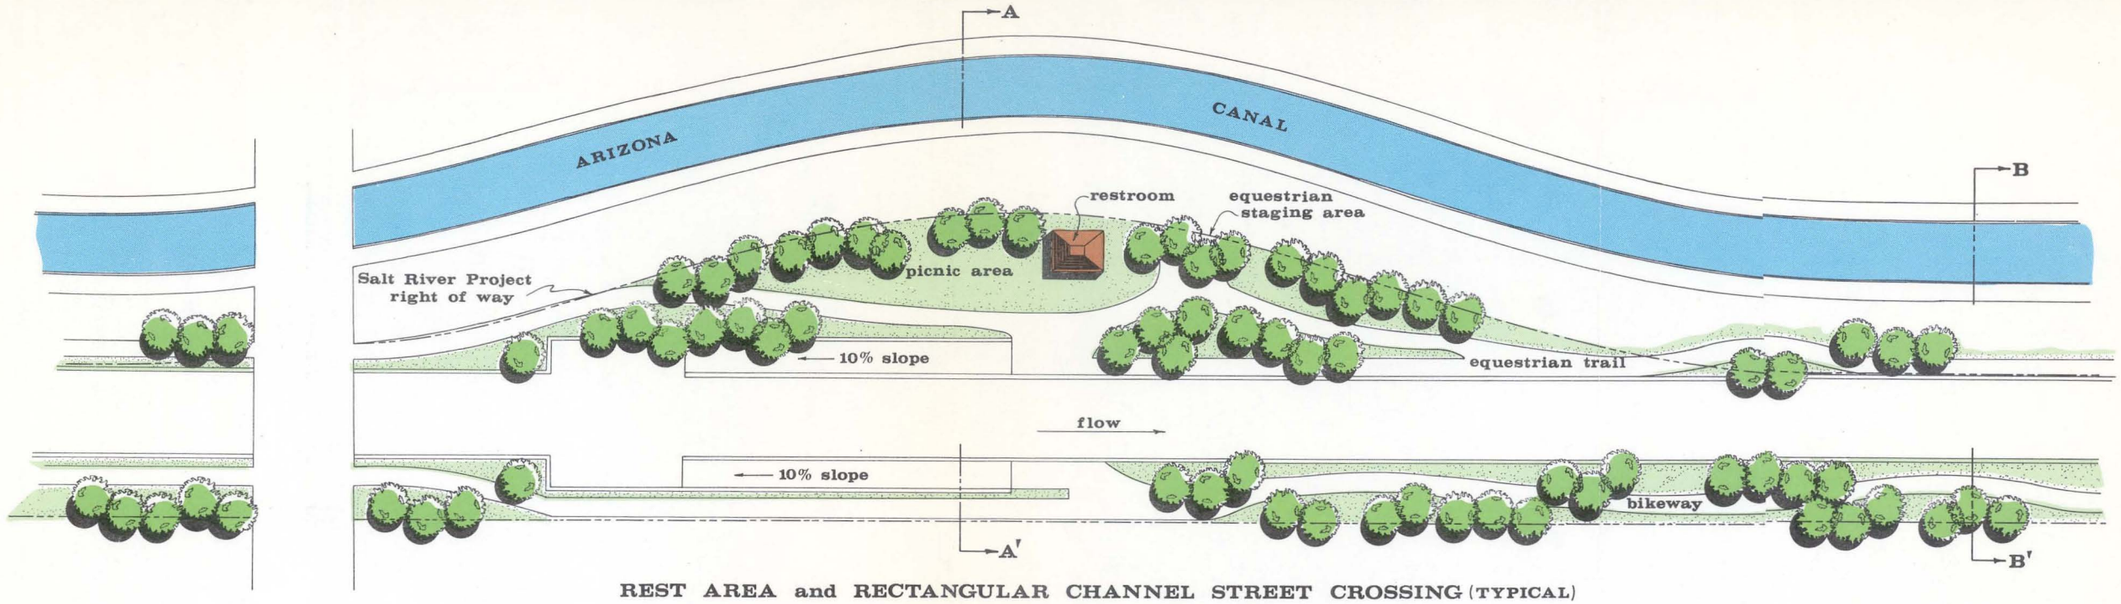

REST AREA and RECTANGULAR CHANNEL STREET CROSSING (TYPICAL)

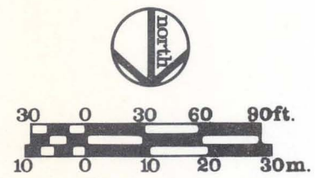

SECTION

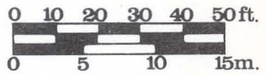

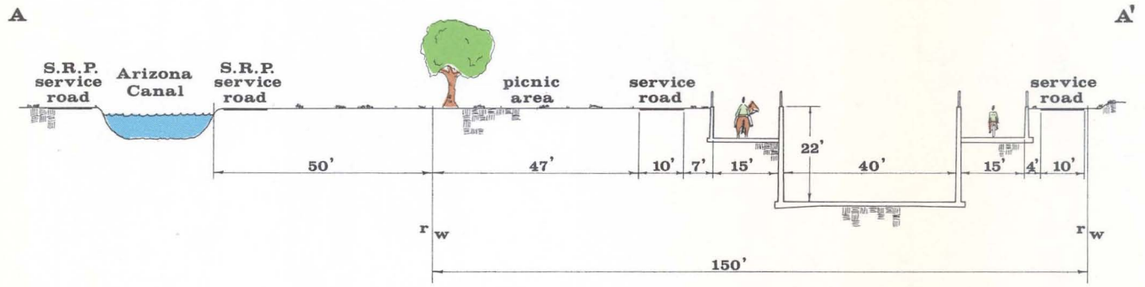

SECTION

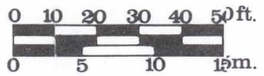

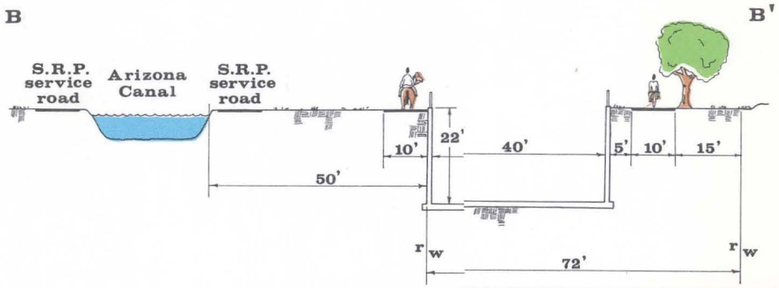

New River & Phoenix City Streams, Arizona

Recreation Site Plan for Arizona Canal Diversion Channel

U.S. Army Corps of Engineers

Plate 14a

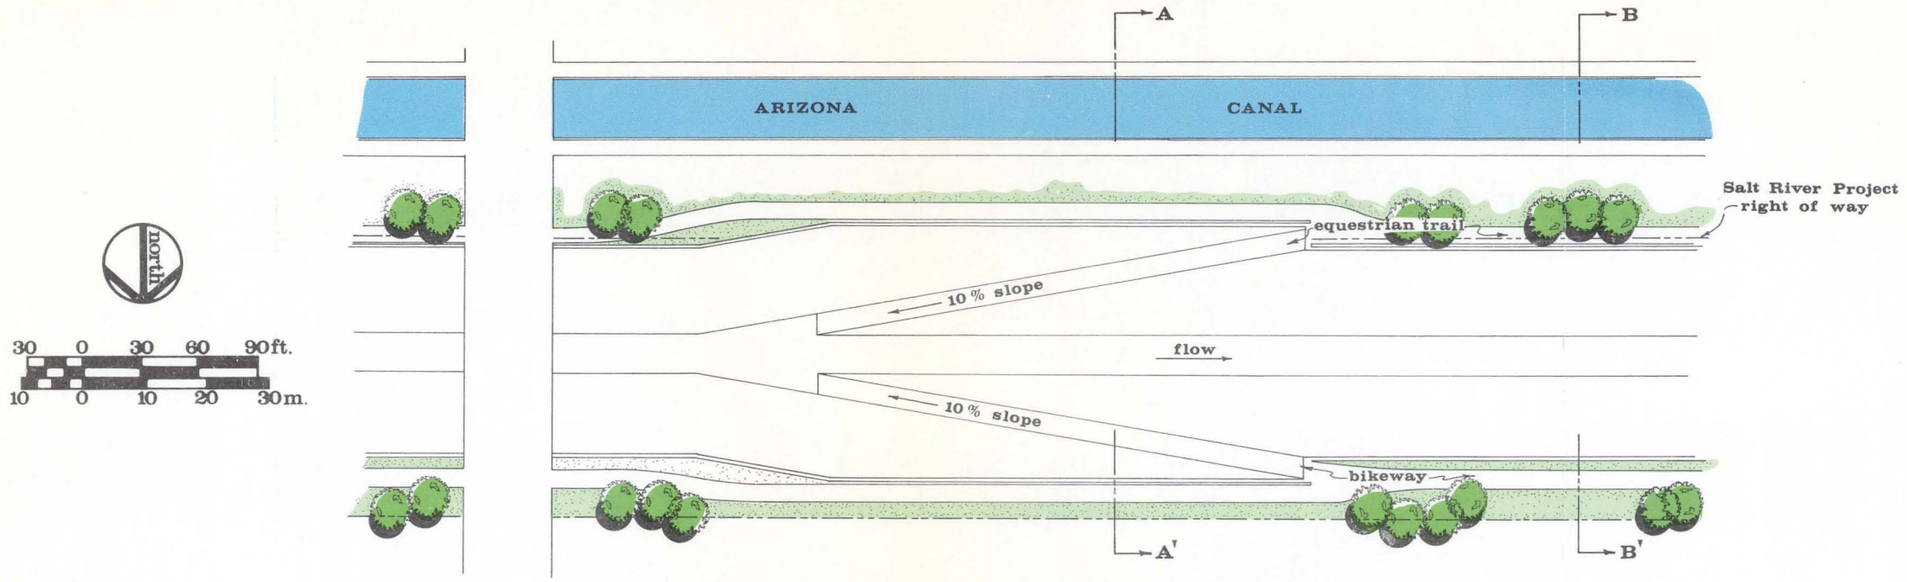

TRAPEZOIDAL CHANNEL STREET CROSSING (TYPICAL)

SECTION

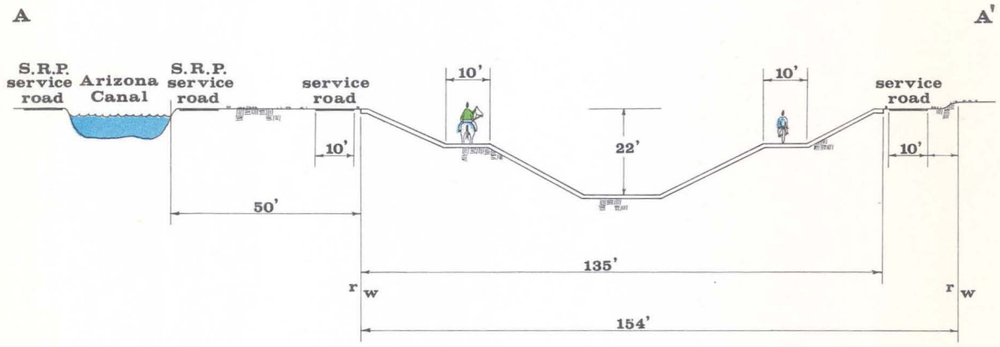

SECTION

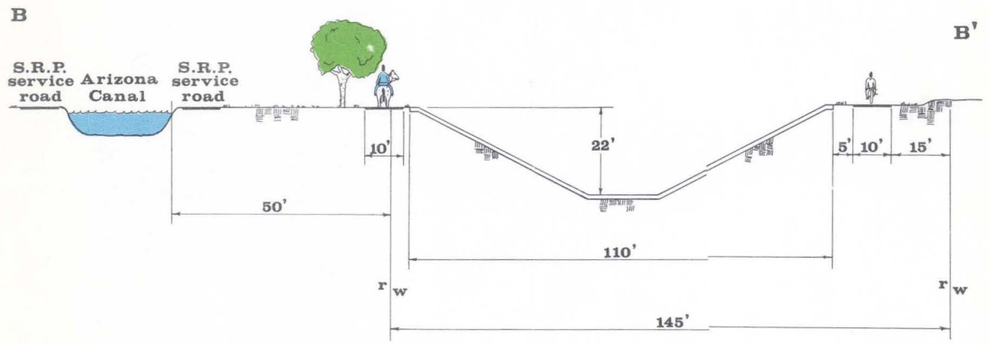

15 0 15 30 45 60ft.
5 0 5 10 15 20m.

New River & Phoenix City Streams, Arizona

Recreation Site Plan for Arizona Canal Diversion Channel

U.S. Army Corps of Engineers

Plate 14b

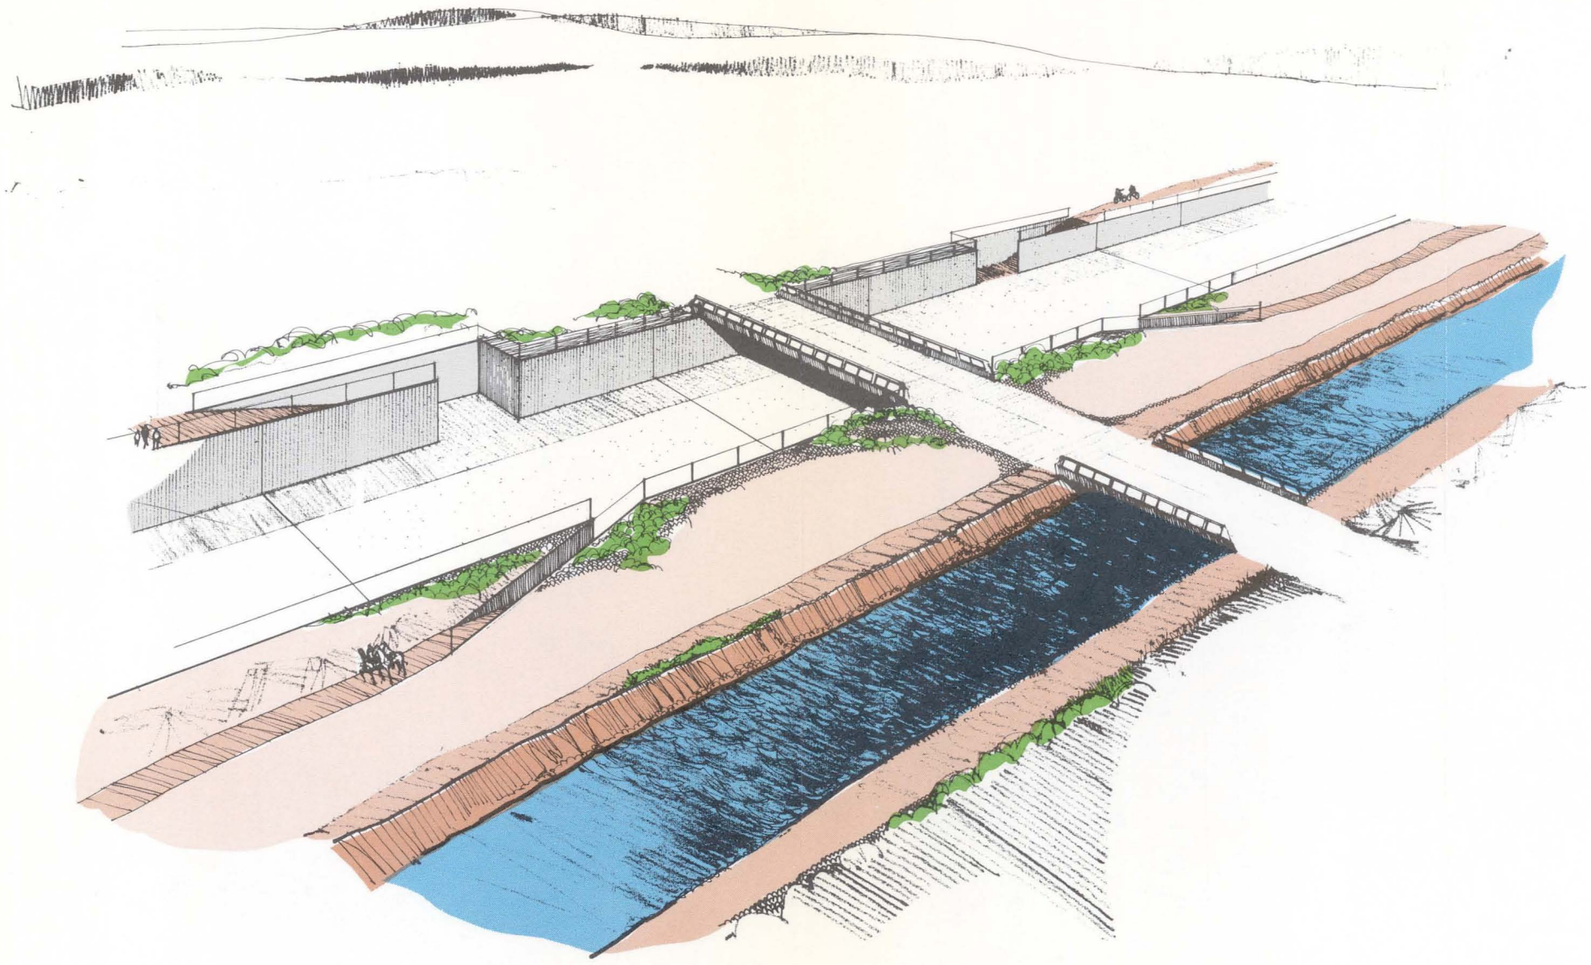

New River & Phoenix City Streams, Arizona

Recreation Site Plan for Arizona Canal Diversion Channel

U.S. Army Corps of Engineers

Plate 14c

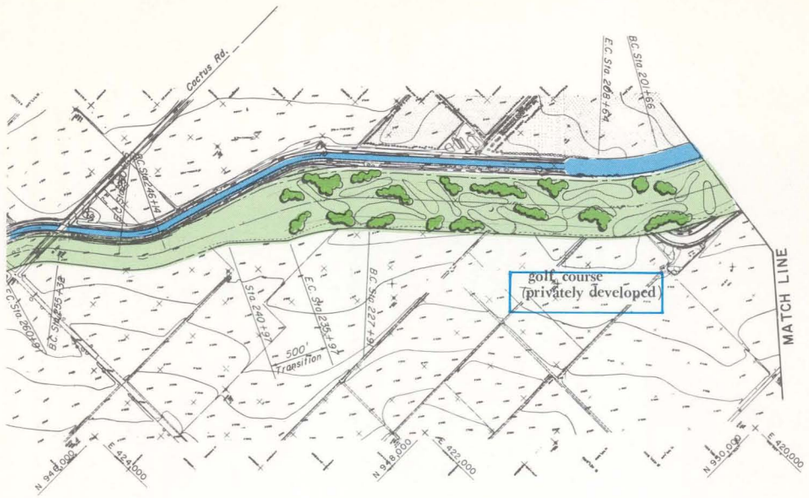

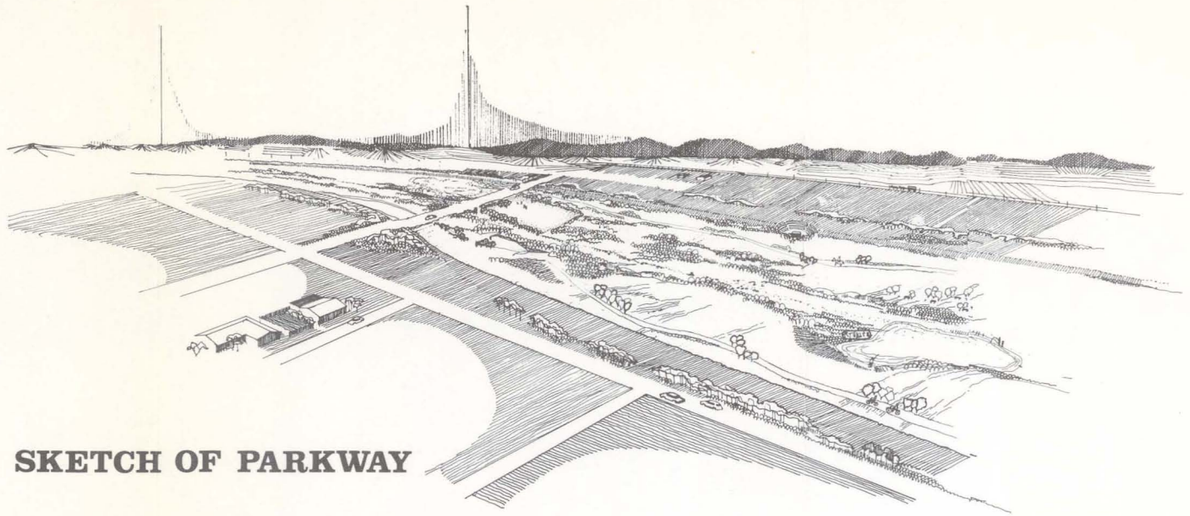

SKETCH OF PARKWAY

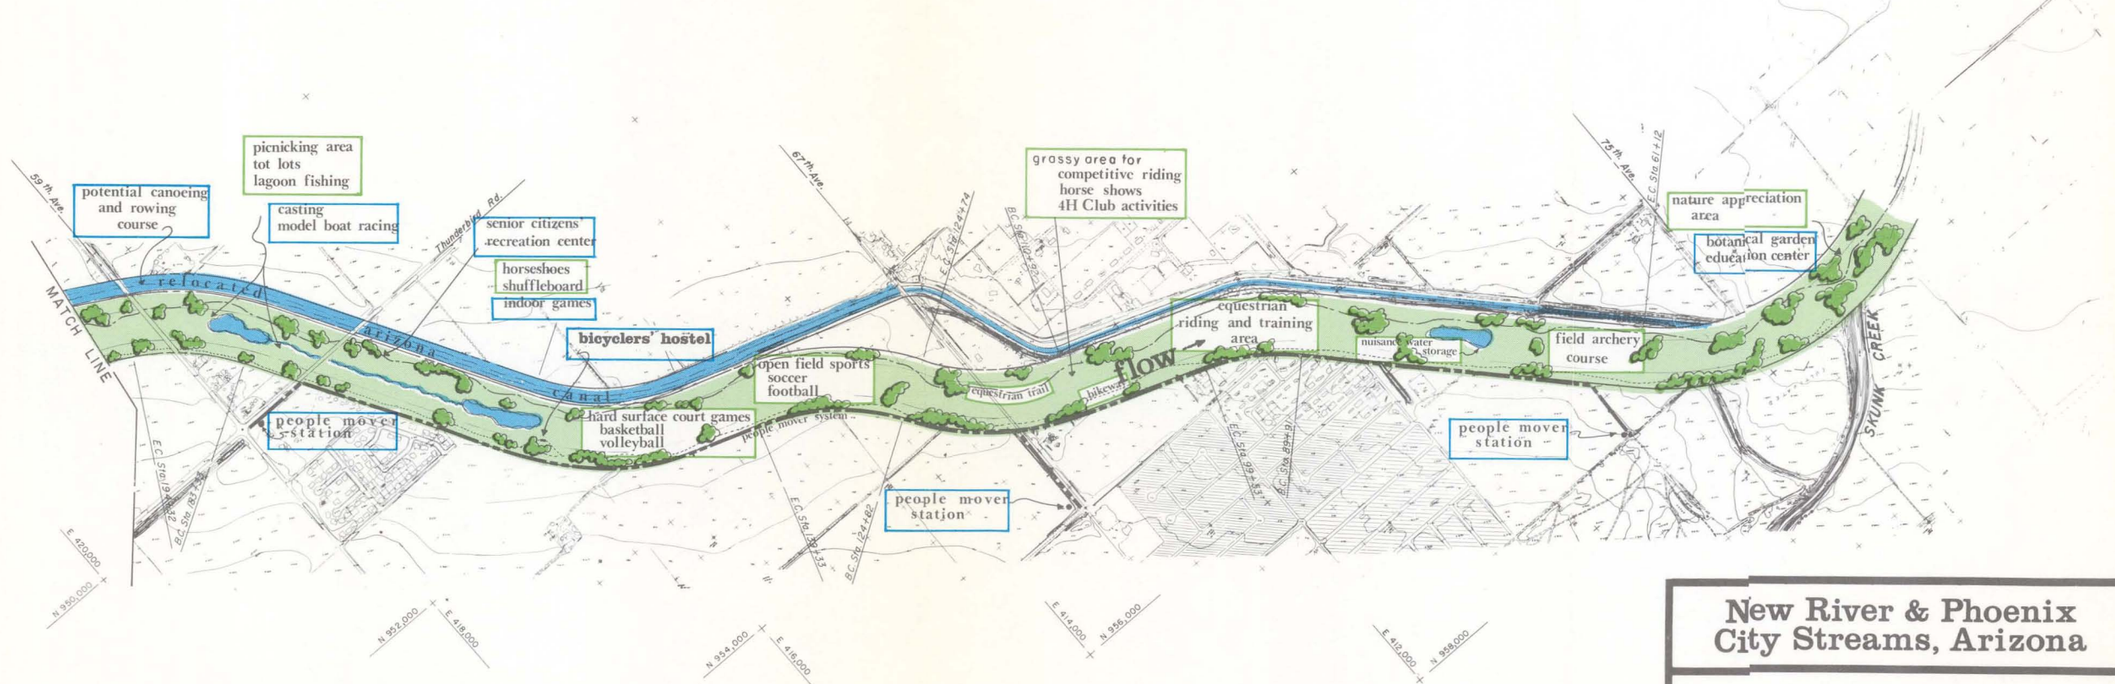

New River & Phoenix City Streams, Arizona

Recreation Site Plan for Arizona Canal Diversion Channel

U.S. Army Corps of Engineers

Plate 14d